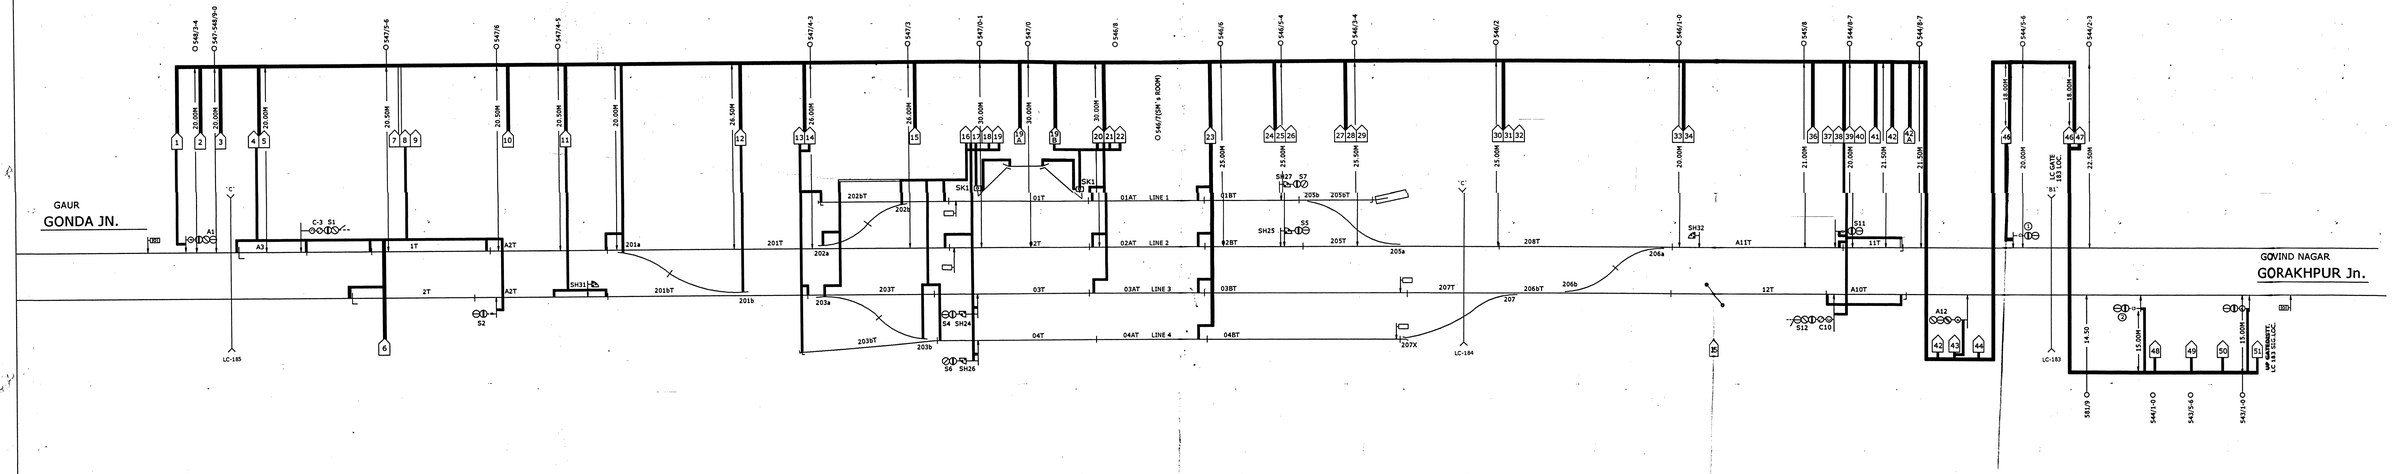

PREPARED BY

Nitesh Kumar Singh Rajendra Nagar Chauraha Gorakhnath,Gorakhpur					**CABLE ROUTE** NER DIV. LJN.	CHUREB	DRAWING No. DY.CSTE/CON/GKP 2010/SK
SIGNATURE	SE/DRG/CON	JE/SIG./CON.	SSE/SIG./CON.	DSTE/CON/GKP.			SHEET No. 1