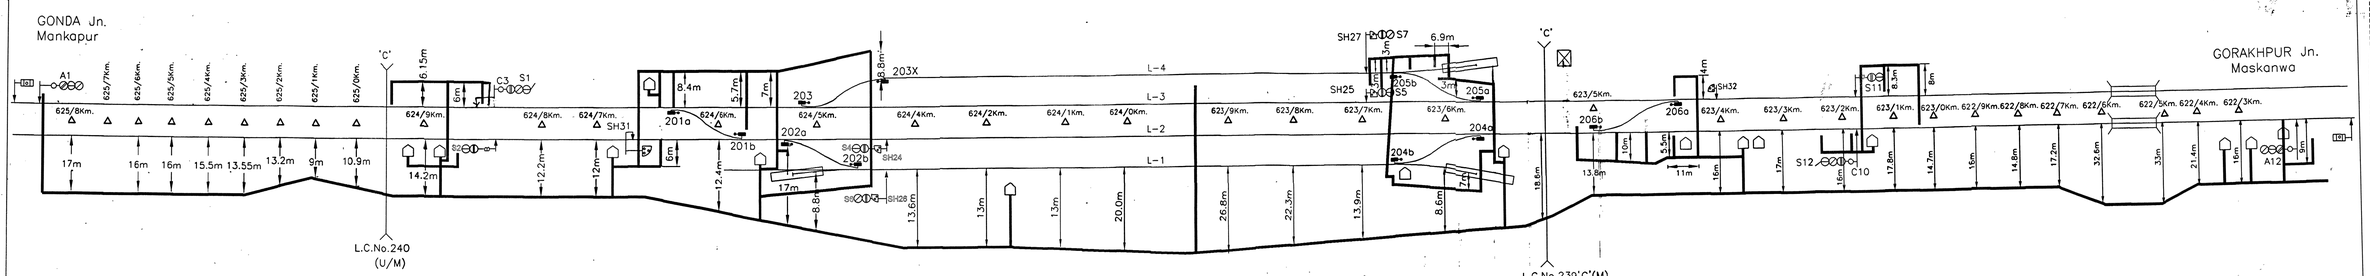

NOTE– △-- HECTOMETER POST

PREPARED BY		CHECKED			APPROVED	CABLE ROUTE PLAN	LAKHPAT NAGAR	DRAWING No.
M/S MODERN ELECTRONICS GORAKHPUR	15.1.2010				15.1.2010			DY.CSTE/CON/ SK/2010
K.Sharma						LJN - DIV	NORTH EASTERN RAILWAY	SH.No. 1/1
SIGNATURE	SE/SIG/CON/LJN	JE/CON/DRG	SSE(SIG)/CON/ HQ/GKP	ASTE/CON/WGKP	DSTE/CON/WGKP			