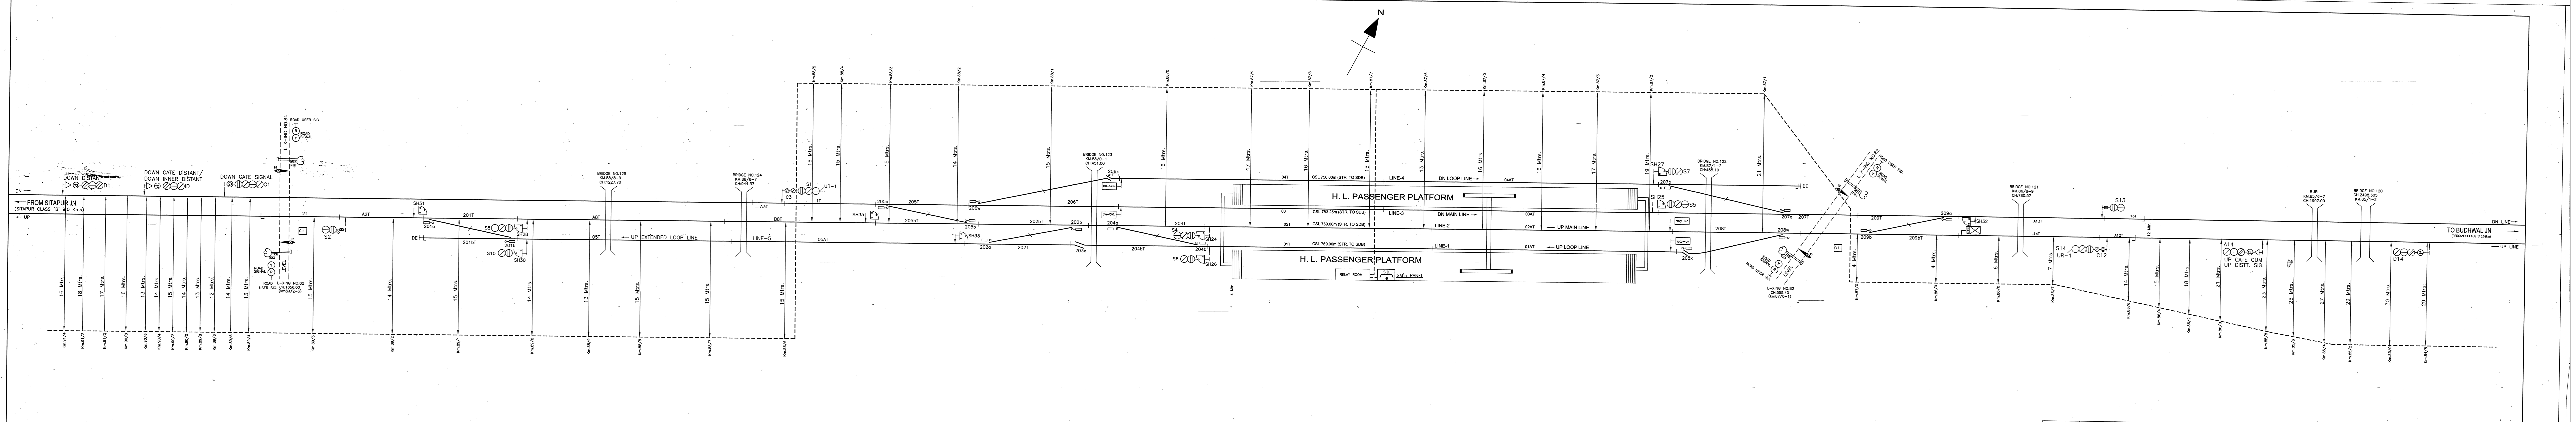
N
DN →
← FROM SITAPUR JN.
(SITAPUR CLASS 'B' 9.0 Kms)
← UP
DOWN DISTANT D1
DOWN GATE DISTANT/
DOWN INNER DISTANT ID
DOWN GATE SIGNAL G1
L X-ING NO.84
ROAD USER SIG.
ROAD SIGNAL
L-XING NO.82
CH:1656.00
(km89/2-3)
LEVEL
G.L.
S2
2T
A2T
SH31
201a
201T
201bT
201b
DE
S8
SH28
S10
SH30
BRIDGE NO.125
BRIDGE NO.124
UP EXTENDED LOOP LINE
LINE-5
UR-1
BRIDGE NO.123
KM.88/0-1
CH:451.00
206x
206T
202bT
202b
204a
204T
S4
SH24
204b
204bT
203x
S6
SH26
04T
CSL 750.00m (STR. TO SDB)
LINE-4
DN LOOP LINE →
04AT
H. L. PASSENGER PLATFORM
03T
CSL 783.25m (STR. TO SDB)
LINE-3
DN MAIN LINE →
03AT
02T
CSL 769.00m (STR. TO SDB)
LINE-2
02AT
← UP MAIN LINE
01T
CSL 769.00m (STR. TO SDB)
LINE-1
01AT
← UP LOOP LINE
H. L. PASSENGER PLATFORM
RELAY ROOM
S.B.
SM's PANEL
SH27
S7
207b
SH25
S5
208T
208x
BRIDGE NO.122
KM.87/1-2
CH:455.10
L-XING NO.82
209a
SH32
209bT
BRIDGE NO.121
KM.86/8-9
CH:780.57
S13
A13T
13T
14T
A12T
S14
UR-1
C12
A14
UP GATE CUM
UP DISTT. SIG.
RUB
KM.85/6-7
CH:1997.00
BRIDGE NO.120
CH.2498.305
KM.85/1-2
D14
DN LINE →
TO BUDHWAL JN
(PERSANDI CLASS 'B' 6.59km)
← UP LINE
16 Mtrs.
18 Mtrs.
17 Mtrs.
13 Mtrs.
14 Mtrs.
15 Mtrs.
12 Mtrs.
4 Mtrs.
6 Mtrs.
7 Mtrs.
21 Mtrs.
23 Mtrs.
25 Mtrs.
27 Mtrs.
29 Mtrs.
30 Mtrs.
Km.86/9
Km.86/8
Km.86/7

							TAPPA KHAJURIA CLASS 'B'	N.E.R. LJN-DIVISION
							CABLE ROUTE PLAN	DY.CSTE/C/LJN NO.
SSE/SIG/LJN	ADSTE/LJN		SR.DSTE/LJN	SSE/SIG/CON/LJN	AESTE/CON/LJN	Dy.CSTE/CON/LJN	TO SUIT S-IP NO. NER.LJN.TKUR.SIP.2020.VER.	DATED