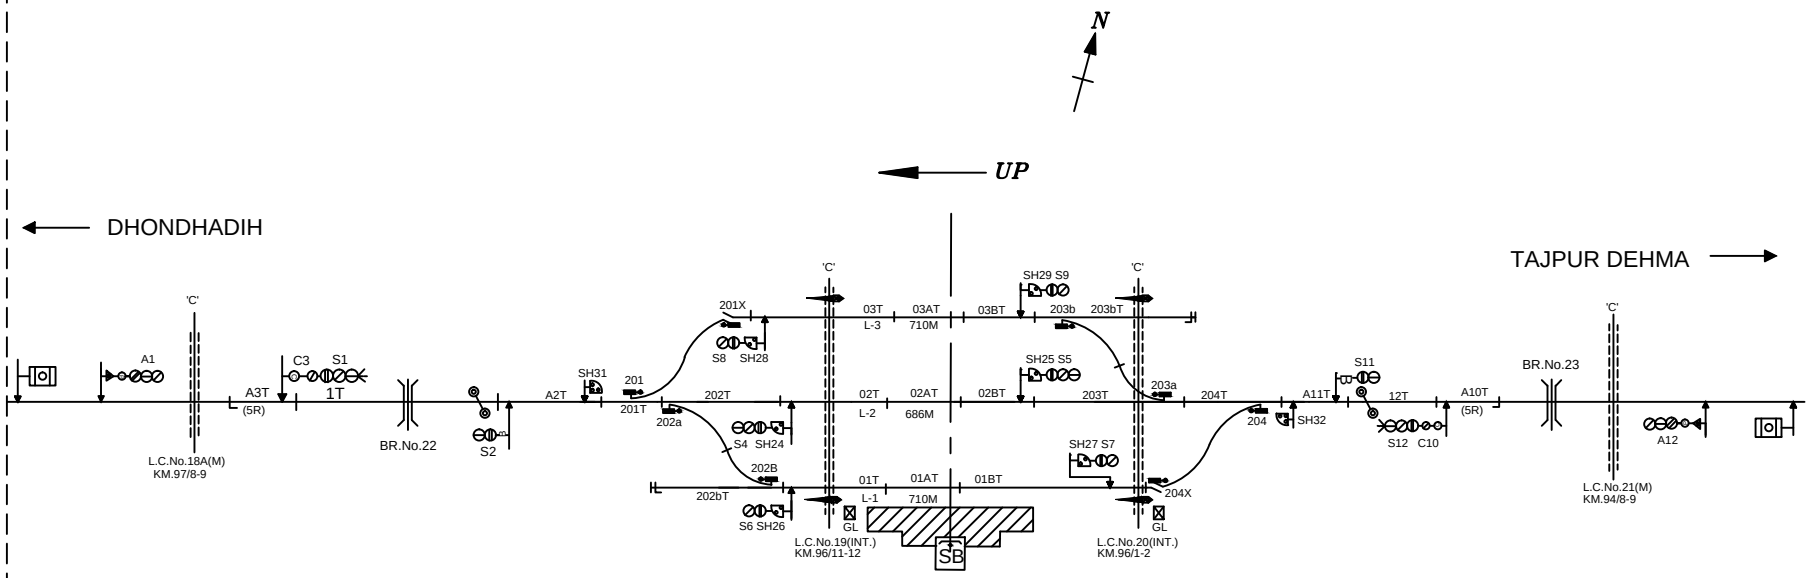

NOTE-
1. GAUGE - B.G.
2. CLASS - B
3. STANDARD OF INTERLOCKING - II(R)
4. BLOCK WORKING -
   i. UFSBI WITH AXLE COUNTER ON SECTION KARIMUDDINPUR - TAJPUR DEHMA
   ii UFSBI WITH AXLE COUNTER ON SECTION KARIMUDDINPUR - DHONDHADIH

NOT TO SCALE BASED ON R.D.No. SrDSTE/BSB/2017(RD)/44 ALT-'A'

MINIATURE PLAN

KARIMUDDINPUR

(KMDR)