NORTH EASTERN RAILWAY

VARANASI DIVISION

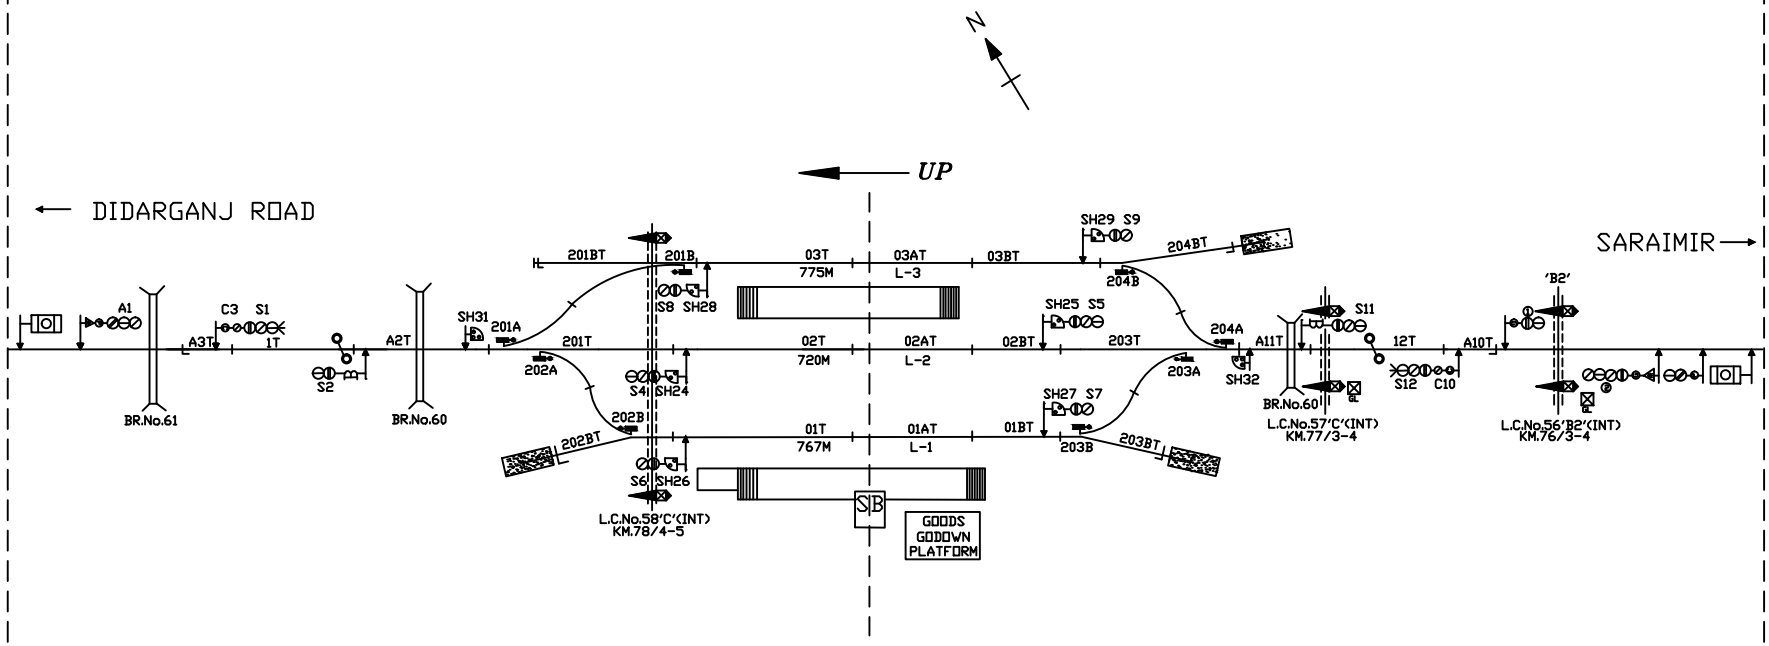

NOTE-
1. GAUGE - B.G.
2. CLASS - B
3. STANDARD OF INTERLOCKING - II(R)
4. BLOCK WORKING -
   i. S/L BPAC USING BLOCK PANEL WITH UFSBI ON SECTION KHORASAN ROAD - DIDARGANJ ROAD
   ii S/L BPAC USING BLOCK PANEL WITH UFSBI ON SECTION KHORASAN ROAD - SARAIMIR

MINIATURE PLAN

KHORASAN ROAD

(KRND)

NOT TO SCALE

BASED ON RD No. DY.CSTE/C/BSB/2017(RD)/16 ALT-'A'