NORTH EASTERN RAILWAY

VARANASI DIVISION

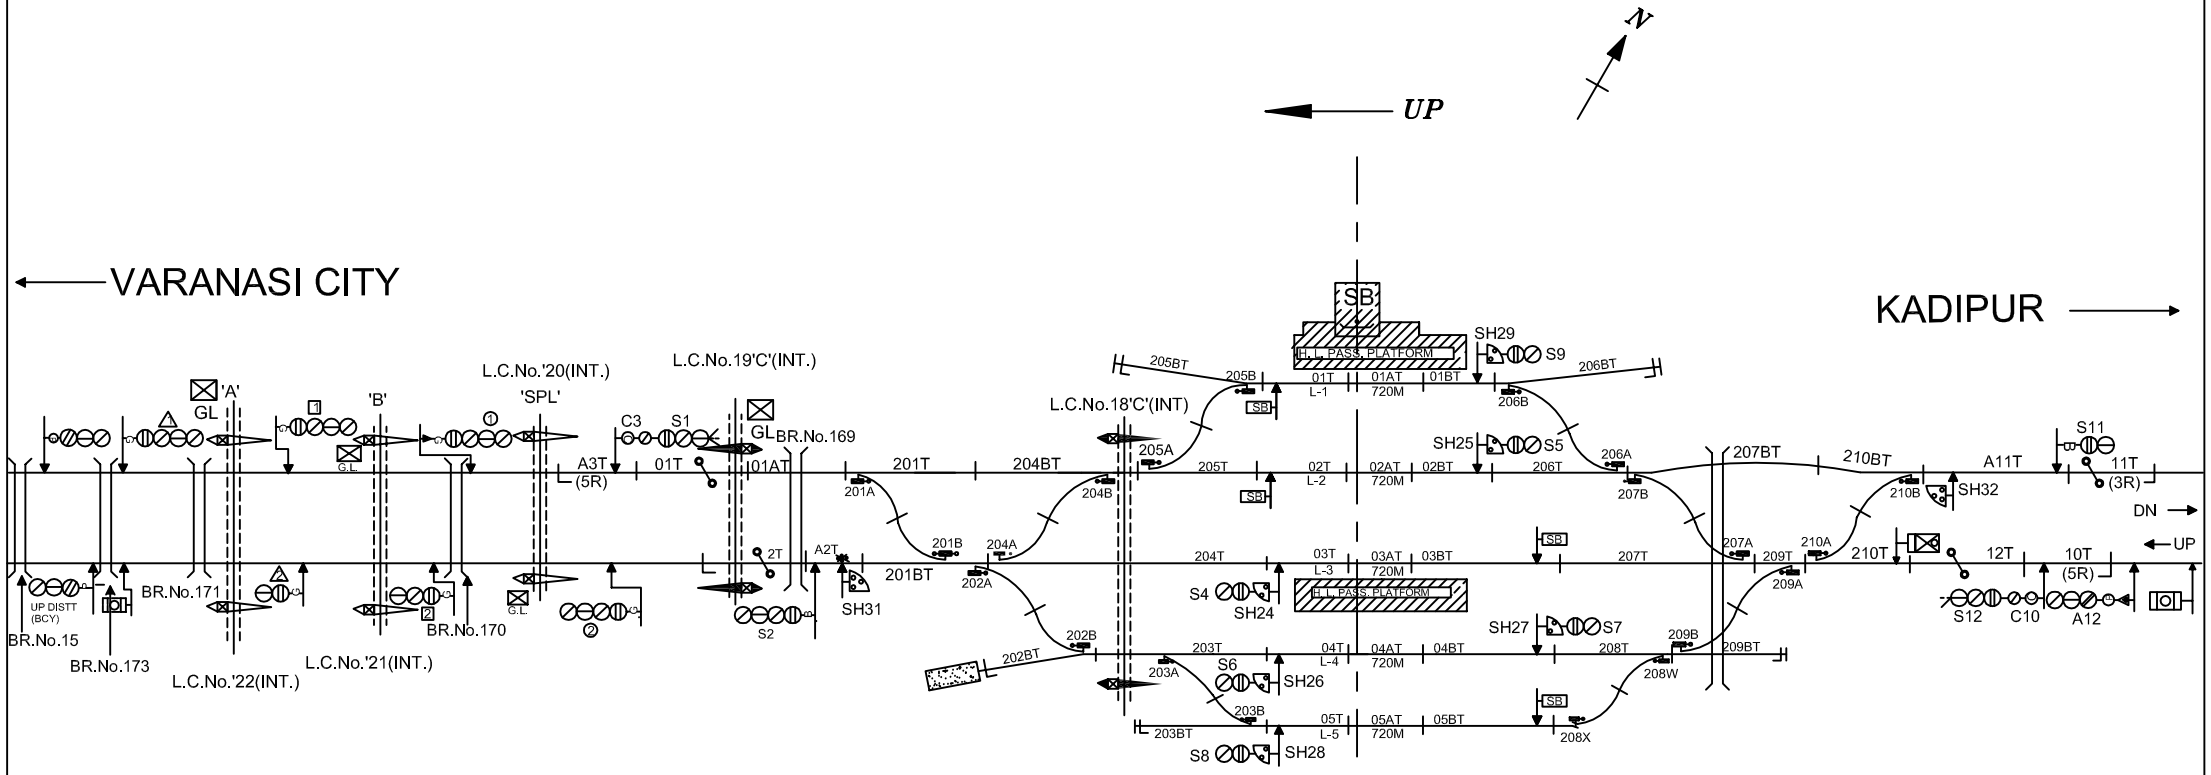

NOTE-

1. GAUGE - B.G.
2. CLASS - B
3. STANDARD OF INTERLOCKING - II
4. BLOCK WORKING -
   i. DOUBLE LINE LOCK & BLOCK INSTT. WITH A/C ON SECTION SARNATH - KADIPUR.
   ii DOUBLE LINE LOCK & BLOCK INSTT. WITH A/C ON SECTION SARNATH - VARANASI CITY.

NOT TO SCALE BASED ON RD No. DSTE/CON/HQ/GKP/2017(RD)/19 ALT-'B'

MINIATURE PLAN

SARNATH

(SRNT)