


ROUTE PLAN OF
6 - QUAD CABLE FOR
BICHHIA - BAHRAICH SECTION
ON
North Eastern Railway

SUBMITTED BY

M/S GANESH SHANKAR PANDEY
DHARMSHALA BAZAR, GORAKHPUR

ROUTE PLAN FOR BICCHIA - BAHRAICH SECTION (6 QUAD CABLE)

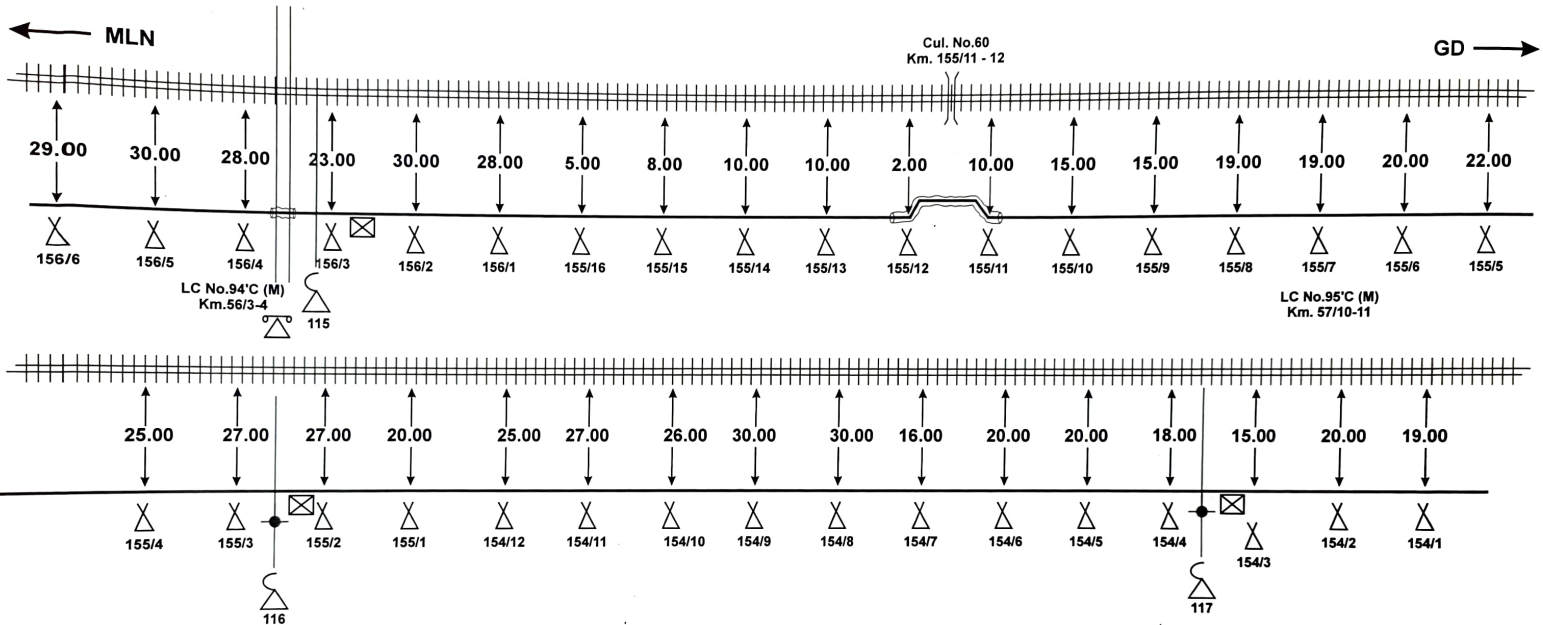

SE/TELE/CON/GONDA


ASTE/CON/LJN

DY. CSTE/CON/LJN

Not to Scale
All reading in mts

							L.C. GATE PHONE	Customer Name	N.E. RAILWAY					
			T.J.			—	DERIVATION CABLE	Prepared By :	M/s G.S.P. DHARMSALA BAZAR, GORAKHPUR					
	RAILWAY CROSSING		RAILWAY TRACK		DERIVATION JOINT	—	OFC	SHEET NO.	02	CREATED BY	GSP		LOCATION	
	CULVERT		R.C.C. Hume Pipe		OFC JOINT		EMERGENCY POST	CREATED ON		OFFERED BY	GSP			
	BRIDGE		G.I. PIPE		HDPE		JOINT MARKER LOCATION	RIVISION NO.		APPR. BY	N.E. RLY			BICCHIA- BAHRAICH
	CANAL		ROUTE MARKER		POLE		6 QUAD CABLE	MODIFIED ON		Ref. No. – NE/06 DATE				

(6 QUAD CABLE)

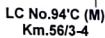

LC No.95'C (M)
Km. 57/10-11

ASTE/CON/LJN

Not to Scale
All reading in mts

						L.C. GATE PHONE	Customer Name		N.E. RAILWAY					
			T.J.			DERIVATION CABLE	Prepared By :		M/s G.S.P. DHARMSALA BAZAR, GORAKHPUR					
	RAILWAY CROSSING		RAILWAY TRACK		DERIVATION JOINT		OFC	SHEET NO.	02	CREATED BY	GSP		LOCATION	
	CULVERT		R.C.C. Hume Pipe		OFC JOINT		EMERGENCY POST	CREATED ON		OFFERED BY	GSP			BICHHIA- BAHRACH
	BRIDGE		G.I. PIPE		HDPE		JOINT MARKER LOCATION	RIVISION NO.		APPR. BY	N.E. RLY			
	CANAL		ROUTE MARKER		POLE		6 QUAD CABLE	MODIFIED ON		Ref. No. – NE/06 DATE				

MLN ←

GD →

LC No. 93°C (U/M)
Km. 153/8-9

118

119

SE/TELE/CON/GONDA


ASTE/CON/LJN

DY. CSTE/CON/LJN

Not to Scale
All reading in mts.

						L.C. GATE PHONE	Customer Name		N.E. RAILWAY			
			T.J.		—	DERIVATION CABLE	Prepared By :		M/s G.S.P. DHARMSALA BAZAR, GORAKHPUR			
	RAILWAY CROSSING		RAILWAY TRACK		—	OFC	SHEET NO.	03	CREATED BY	GSP		LOCATION BICHHIA- BAHRACH
	CULVERT		R.C.C. Hume Pipe			EMERGENCY POST	CREATED ON		OFFERED BY	GSP		
	BRIDGE		G.I. PIPE			JOINT MARKER LOCATION	RIVISION NO.		APPR. BY	N.E. RLY		
	CANAL		ROUTE MARKER		—	6 QUAD CABLE	MODIFIED ON		Ref. No. – NE/06 DATE			

ROUTE PLAN FOR BICCHIA - BAHRAICH SECTION (6 QUAD CABLE)

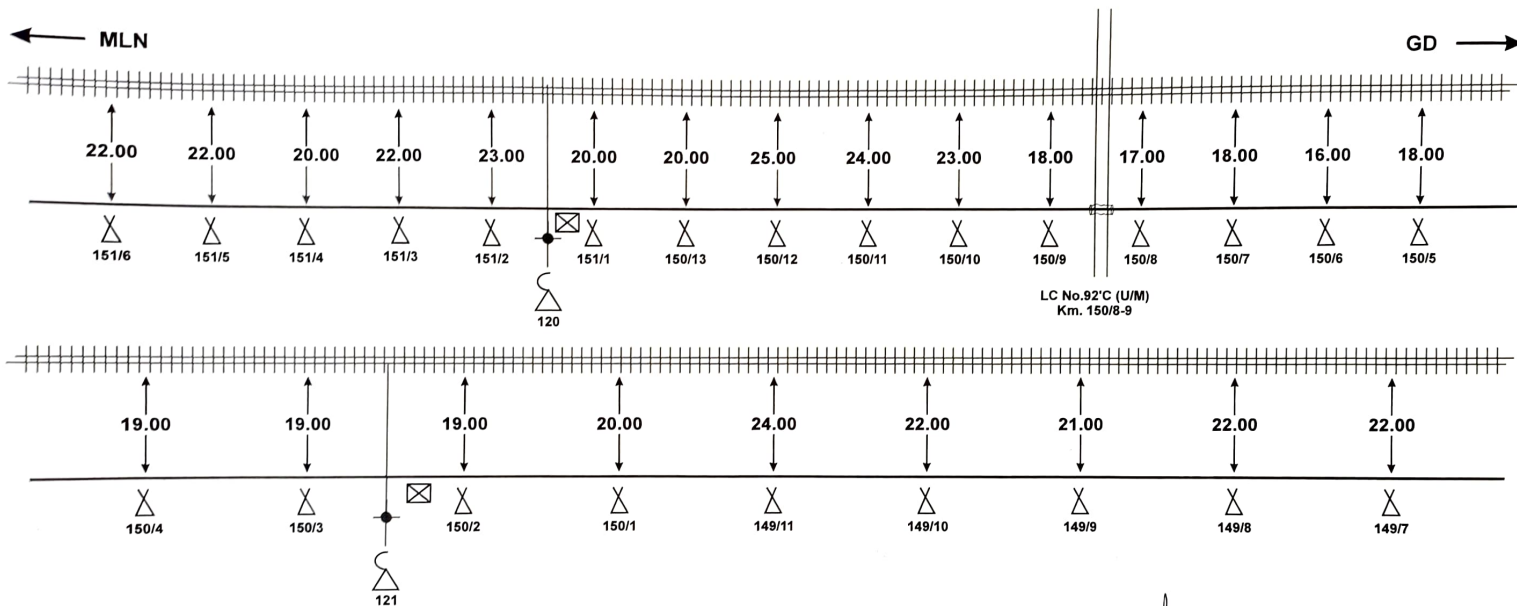

SE/TELE/CON/GONDA


ASTE/CON/LJN

DY. CSTE/CON/LJN

Not to Scale
All reading in mts

						L.C. GATE PHONE	Customer Name		N.E. RAILWAY			
			T.J.		—	DERIVATION CABLE	Prepared By :		M/s G.S.P. DHARMSALA BAZAR, GORAKHPUR			
	RAILWAY CROSSING		RAILWAY TRACK		DERIVATION JOINT	—	OFC	SHEET NO.	04	CREATED BY	GSP	LOCATION BICHHIA- BAHRAICH
	CULVERT		R.C.C. Hume Pipe		OFC JOINT		EMERGENCY POST	CREATED ON		OFFERED BY	GSP	
	BRIDGE		G.I. PIPE		HDPE		JOINT MARKER LOCATION	RIVISION NO.		APPR. BY	N.E. RLY	
	CANAL		ROUTE MARKER		POLE		6 QUAD CABLE	MODFIED ON		Ref. No. – NE/06 DATE		

ROUTE PLAN FOR BICCHIA - BAHRAICH SECTION (6 QUAD CABLE)

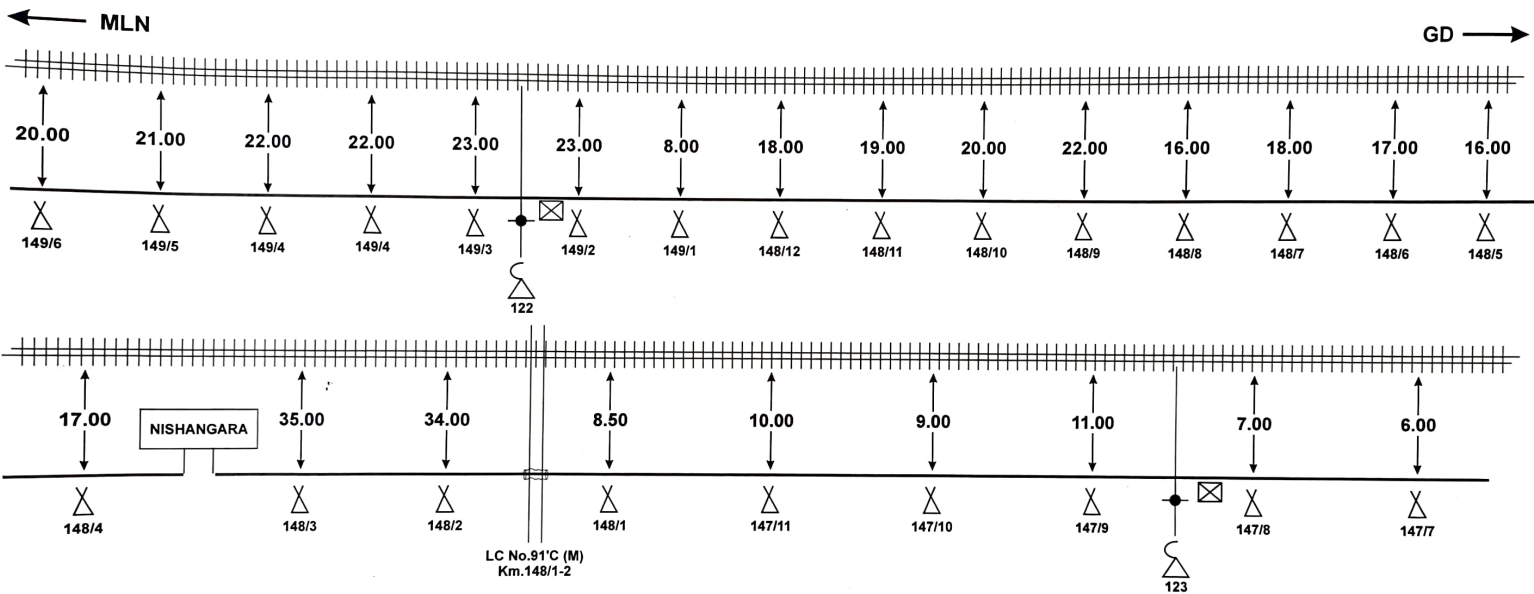

SE/TELE/CON/GONDA


ASTE/CON/LJN

DY. CSTE/CON/LJN

Not to Scale
All reading in mts

							L.C. GATE PHONE	Customer Name		N.E. RAILWAY					
			T.J.				DERIVATION CABLE	Prepared By :		M/s G.S.P. DHARMSALA BAZAR, GORAKHPUR					
	RAILWAY CROSSING		RAILWAY TRACK		DERIVATION JOINT		OFC	SHEET NO.	05	CREATED BY	GSP		LOCATION		
	CULVERT		R.C.C. Hume Pipe		OFC JOINT		EMERGENCY POST	CREATED ON		OFFERED BY	GSP			BICHHIA- BAHRACH	
	BRIDGE		G.I. PIPE		HDPE		JOINT MARKER LOCATION	RIVISION NO.		APPR. BY	N.E. RLY				BICHHIA- BAHRACH
	CANAL		ROUTE MARKER		POLE		6 QUAD CABLE	MODFIED ON		Ref. No. – NE/06 DATE					

ROUTE PLAN FOR BICCHIA - BAHRAICH SECTION (6 QUAD CABLE)

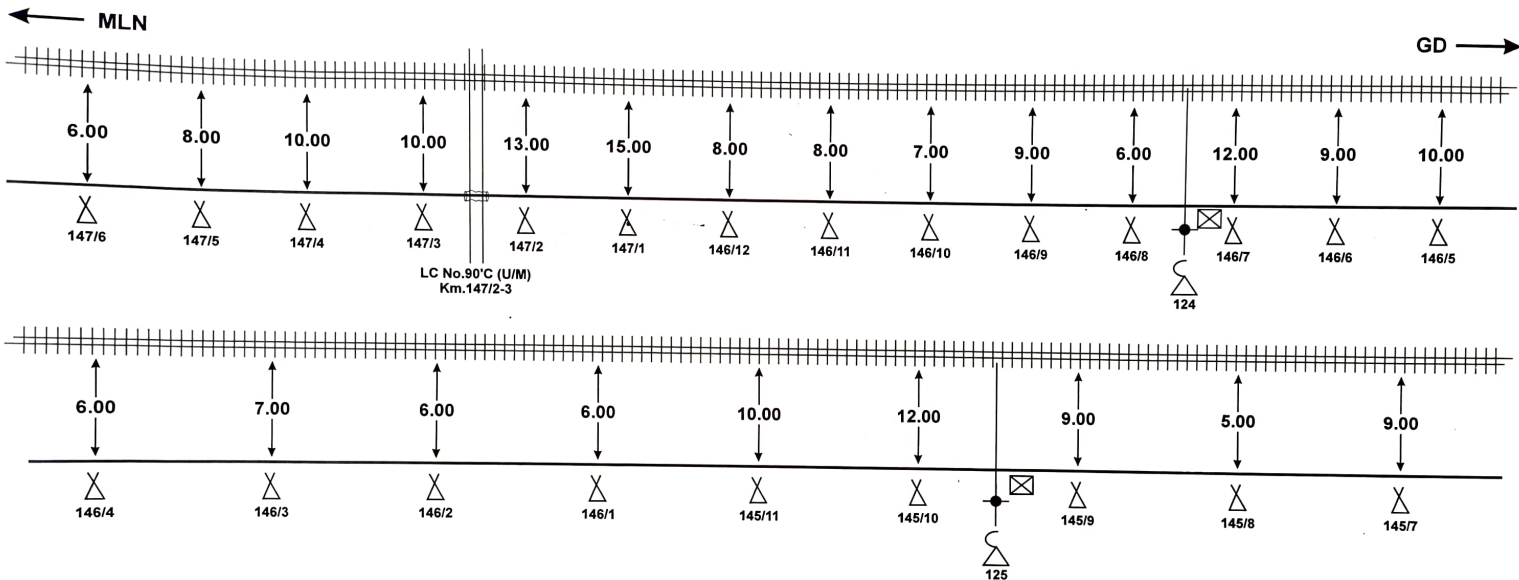

Handwritten signature
SE/TELE/CON/GONDA


Handwritten signature
ASTE/CON/LJN

Handwritten signature
DY. CSTE/CON/LJN

Not to Scale
All reading in mts

						L.C. GATE PHONE	Customer Name		N.E. RAILWAY			
			T.J.			DERIVATION CABLE	Prepared By :		M/s G.S.P. DHARMSALA BAZAR, GORAKHPUR			
	RAILWAY CROSSING		RAILWAY TRACK		DERIVATION JOINT	OFC	SHEET NO.	06	CREATED BY	GSP		LOCATION BICHHIA- BAHRACH
	CULVERT		R.C.C. Hume Pipe		OFC JOINT		EMERGENCY POST	CREATED ON	OFFERED BY	GSP		
	BRIDGE		G.I. PIPE		HDPE		JOINT MARKER LOCATION	RIVISION NO.	APPR. BY	N.E. RLY		
	CANAL		ROUTE MARKER		POLE		6 QUAD CABLE	MODFIED ON	Ref. No. – NE/06 DATE			

ROUTE PLAN FOR BICCHIA - BAHRAICH SECTION (6 QUAD CABLE)

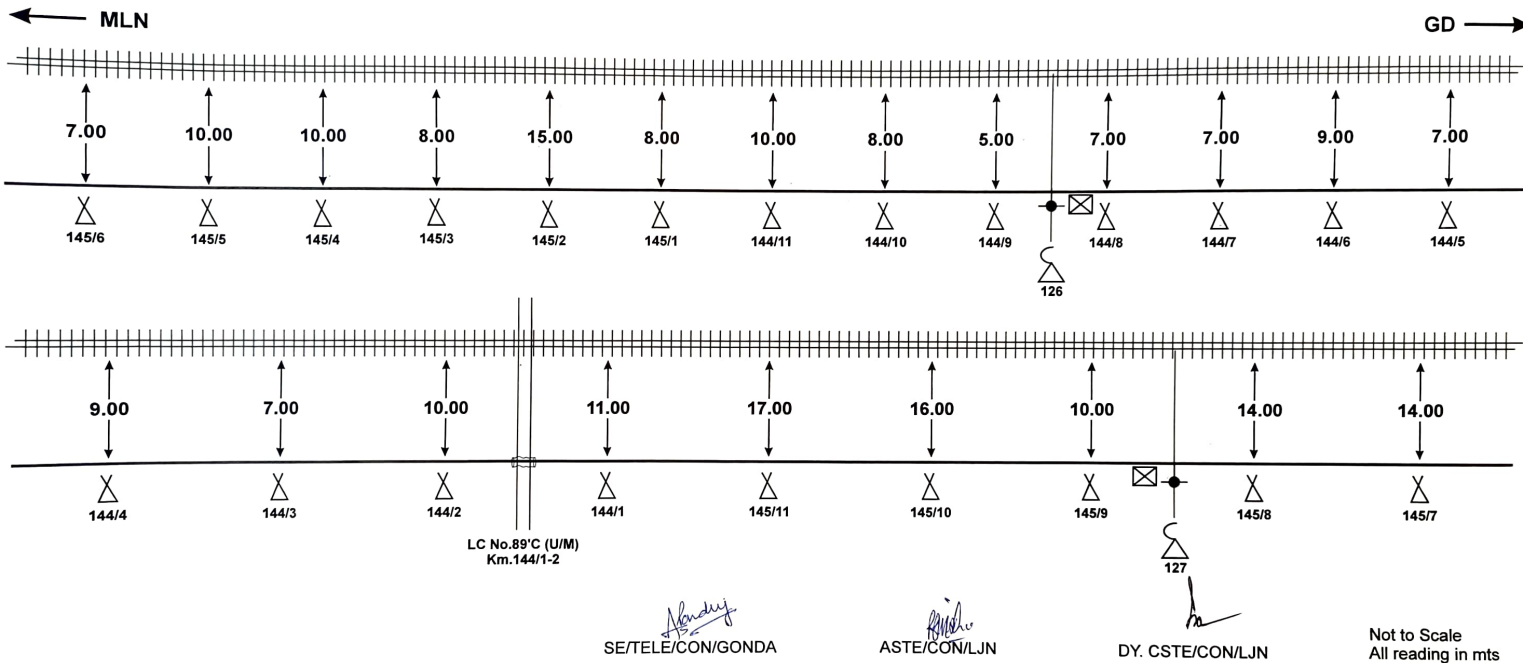

						L.C. GATE PHONE	Customer Name	N.E. RAILWAY						
			T.J.			DERIVATION CABLE	Prepared By :	M/s G.S.P. DHARMSALA BAZAR, GORAKHPUR						
	RAILWAY CROSSING		RAILWAY TRACK		DERIVATION JOINT		OFC	SHEET NO.	07	CREATED BY	GSP		LOCATION	
	CULVERT		R.C.C. Hume Pipe		OFC JOINT		EMERGENCY POST	CREATED ON		OFFERED BY	GSP			BICHHIA- BAHRACH
	BRIDGE		G.I. PIPE		HDPE		JOINT MARKER LOCATION	RIVISION NO.		APPR. BY	N.E. RLY			
	CANAL		ROUTE MARKER		POLE		6 QUAD CABLE	MODIFIED ON		Ref. No. – NE/06 DATE				

Technical drawing showing two sections of a drainage system, likely a sewer or stormwater network, with manholes and culverts.

Top Section (MLN to GD):

- Manholes: 143/8, 143/5, 143/4, 143/3, 143/2, 143/1, 142/11, 142/10, 142/9, 142/8, 142/7, 142/6, 142/5.
- Distances (meters): 8.00, 18.00, 16.00, 16.00, 17.00, 16.00, 16.00, 10.00, 16.00, 11.00, 12.00, 12.00.
- Structure: Cul. No. 59 Km. 142/8-9 (HDPE).
- Scale: 1:28.


Bottom Section (MLN to GD):

- Manholes: 142/4, 142/3, 142/2, 142/1, 141/12, 141/11, 141/10, 141/9, 141/8, 141/7.
- Distances (meters): 9.00, 9.00, 8.00, 8.00, 8.00, 9.00, 16.00, 17.00, 18.00, 25.00.
- Structure: Cul. No. 59 Km. 142/8-9 (HDPE).
- Scale: 1:29.

Not to Scale
All reading in mts

[illegible]

ROUTE PLAN FOR BICCHIA - BAHRAICH SECTION (6 QUAD CABLE)

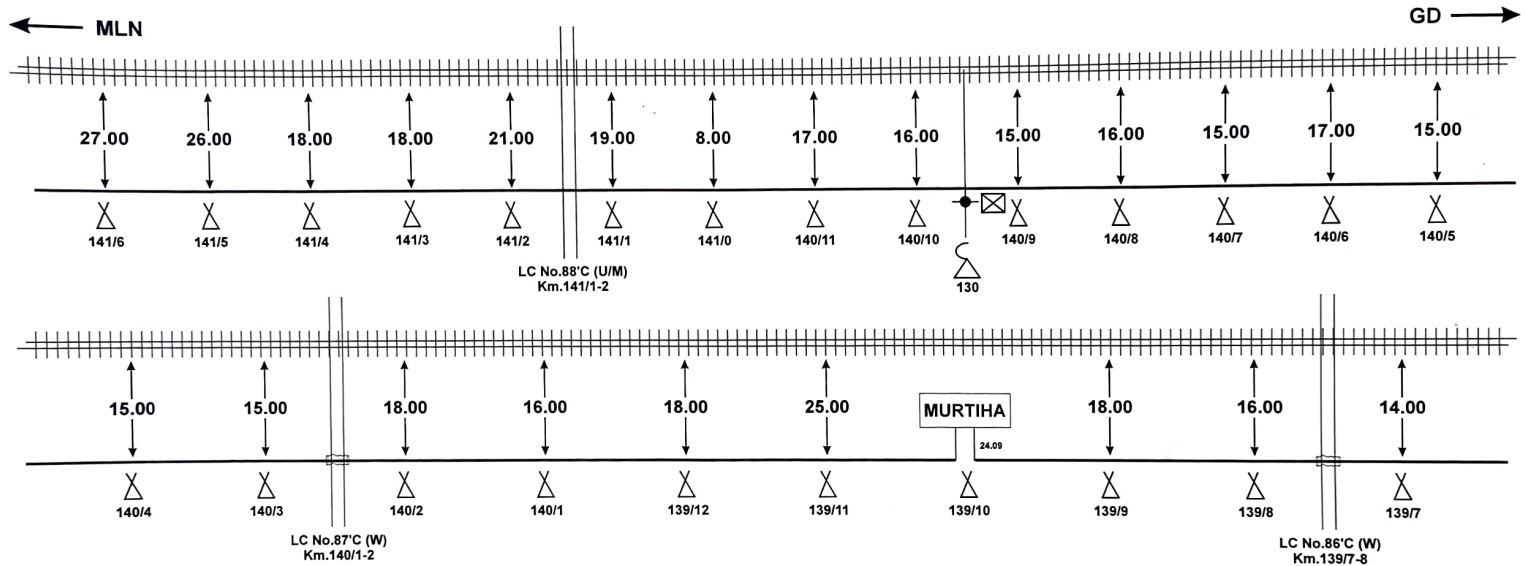

SE/TELE/CON/GONDA


ASTE/CON/LJN

DY. CSTE/CON/LJN

Not to Scale
All reading in mts

								N.E. RAILWAY			
		●	T.J.			△	L.C. GATE PHONE	Customer Name	M/s G.S.P. DHARMSALA BAZAR, GORAKHPUR		
		—				—	DERIVATION CABLE	Prepared By :			
⌘	RAILWAY CROSSING	⌘	RAILWAY TRACK	●	DERIVATION JOINT	—	OFC	SHEET NO.	09	CREATED BY	GSP
)(	CULVERT	—	R.C.C. Hume Pipe	+	OFC JOINT	Σ	EMERGENCY POST	CREATED ON		OFFERED BY	GSP
—	BRIDGE	—	G.I. PIPE	—	HDPE	⊠	JOINT MARKER LOCATION	RIVISION NO.		APPR. BY	N.E. RLY
≡	CANAL	⊗	ROUTE MARKER	△	POLE	—	6 QUAD CABLE	MODIFIED ON		Ref. No. - NE/06 DATE	
										LOCATION	
										BICCHIA- BAHRAICH	

ROUTE PLAN FOR BICCHIA - BAHRAICH SECTION (6 QUAD CABLE)

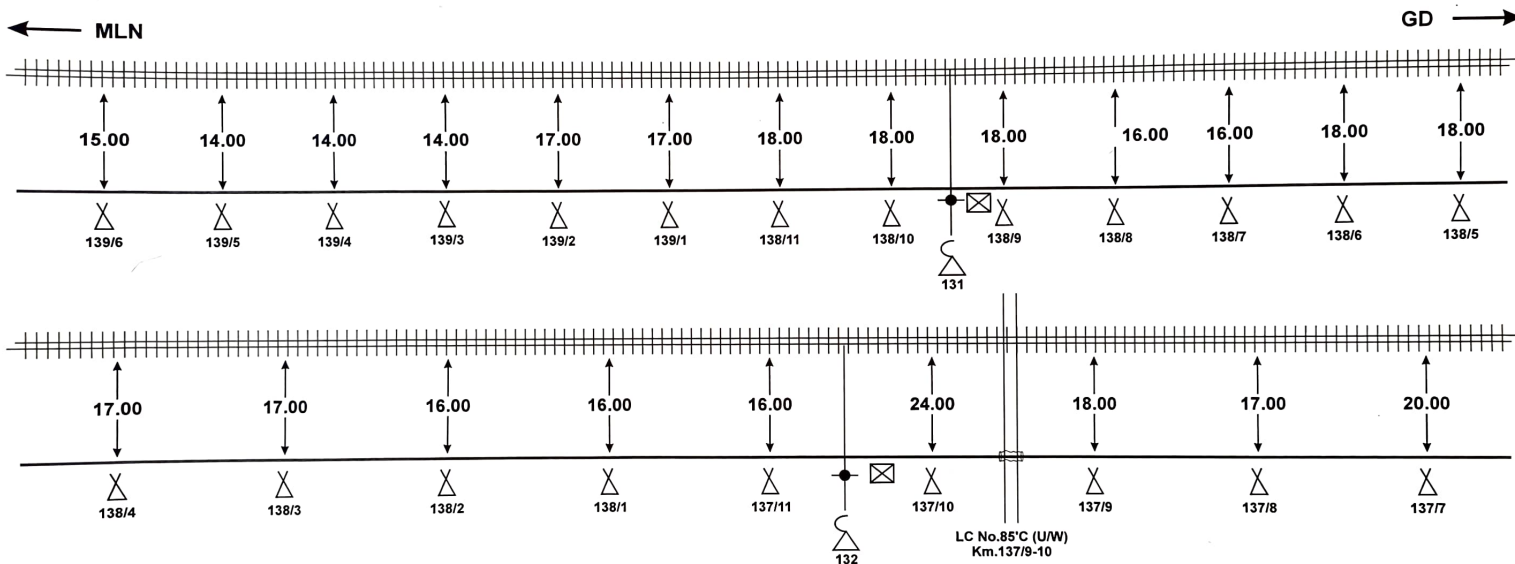

SE/TELE/CON/GONDA

ASTE/CON/LJN

DY. CSTE/CON/LJN

Not to Scale
All reading in mts

						L.C. GATE PHONE	Customer Name	N.E. RAILWAY			
			T.J.			DERIVATION CABLE	Prepared By :	M/s G.S.P. DHARMSALA BAZAR, GORAKHPUR			
	RAILWAY CROSSING		RAILWAY TRACK		DERIVATION JOINT		SHEET NO.	10	CREATED BY	GSP	LOCATION BICCHIA- BAHRAICH
	CULVERT		R.C.C. Hume Pipe		OFC JOINT		CREATED ON		OFFERED BY	GSP	
	BRIDGE		G.I. PIPE		HDPE		REVISION NO.		APPR. BY	N.E. RLY	
	CANAL		ROUTE MARKER		POLE		MODIFIED ON		Ref. No. - NE/06	DATE	

[illegible]

Not to Scale
All reading in mts

						L.C. GATE PHONE	Customer Name	N.E. RAILWAY				
			T.J.		—	DERIVATION CABLE	Prepared By :	M/s G.S.P. DHARMSALA BAZAR, GORAKHPUR				
	RAILWAY CROSSING		RAILWAY TRACK		—	OFC	SHEET NO.	11	CREATED BY	GSP		LOCATION BICHHIA- BAHRAICH
	CULVERT		R.C.C. Hume Pipe			EMERGENCY POST	CREATED ON		OFFERED BY	GSP		
	BRIDGE		G.I. PIPE			JOINT MARKER LOCATION	RIVISION NO.		APPR. BY	N.E. RLY		
	CANAL		ROUTE MARKER		—	6 QUAD CABLE	MODIFIED ON		Ref. No. – NE/06 DATE			


The drawing shows a sewerage network layout with two rows of manholes. The top row is labeled 'MLN' (Main Line North) and the bottom row is labeled 'GD' (Ground Level). The manholes are numbered 135/6 to 134/5 in the top row and 134/4 to 133/7 in the bottom row. Elevations are shown above each manhole, and distances are shown between them. A vertical line labeled 'LC No. 84°C (U/M) Km. 134/1-2' is shown between the two rows. A 'GI + HDPE' label is also present near the bottom row.

Manhole	Elevation (m)	Distance (m)
135/6	20.00	
135/5	21.00	
135/4	20.00	
135/3	22.00	
135/2	16.00	
135/1	17.00	
134/12	16.00	
134/11	18.00	
134/10	24.00	
134/9	22.00	
134/8	20.00	
134/7	21.00	
134/6	20.00	
134/5	21.00	
134/4	20.00	
134/3	19.00	
134/2	18.00	
134/1	17.00	
133/11	17.00	
133/10	18.00	
133/9	15.00	
133/8	15.00	
133/7	16.00	

Not to Scale
All reading in mts

						L.C. GATE PHONE	Customer Name		N.E. RAILWAY			
			T.J.			DERIVATION CABLE	Prepared By :		M/s G.S.P. DHARMSALA BAZAR, GORAKHPUR			
	RAILWAY CROSSING		RAILWAY TRACK		DERIVATION JOINT	OFC	SHEET NO.	12	CREATED BY	GSP		LOCATION BICHHIA- BAHAIRCH
	CULVERT		R.C.C. Hume Pipe		OFC JOINT		EMERGENCY POST	CREATED ON	OFFERED BY	GSP		
	BRIDGE		G.I. PIPE		HDPE		JOINT MARKER LOCATION	RIVISION NO.	APPR. BY	N.E. RLY		
	CANAL		ROUTE MARKER		POLE		6 QUAD CABLE	MODFIED ON	Ref. No. – NE/06 DATE			

ROUTE PLAN FOR BICCHIA - BAHRAICH SECTION (6 QUAD CABLE)

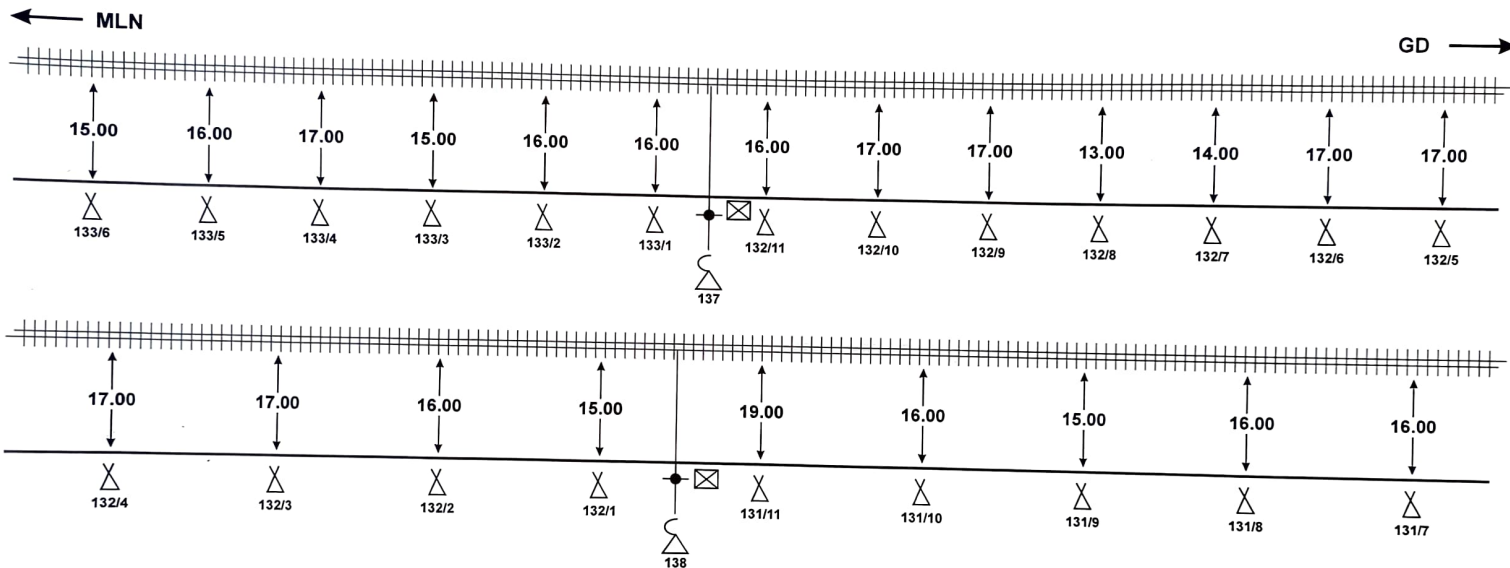

SE/TELE/CON/GONDA


ASTE/CON/LJN

DY. CSTE/CON/LJN

Not to Scale
All reading in mts

						L.C. GATE PHONE		Customer Name		N.E. RAILWAY			
			T.J.				DERIVATION CABLE	Prepared By :		M/s G.S.P. DHARMSALA BAZAR, GORAKHPUR			
	RAILWAY CROSSING		RAILWAY TRACK		DERIVATION JOINT		OFC	SHEET NO.	13	CREATED BY	GSP		LOCATION BICHHIA- BAHRAICH
	CULVERT		R.C.C. Hume Pipe		OFC JOINT		EMERGENCY POST	CREATED ON		OFFERED BY	GSP		
	BRIDGE		G.I. PIPE		HDPE		JOINT MARKER LOCATION	RIVISION NO.		APPR. BY	N.E. RLY		
	CANAL		ROUTE MARKER		POLE		6 QUAD CABLE	MODIFIED ON		Ref. No. – NE/06 DATE			

ROUTE PLAN FOR BICCHIA - BAHRAICH SECTION (6 QUAD CABLE)

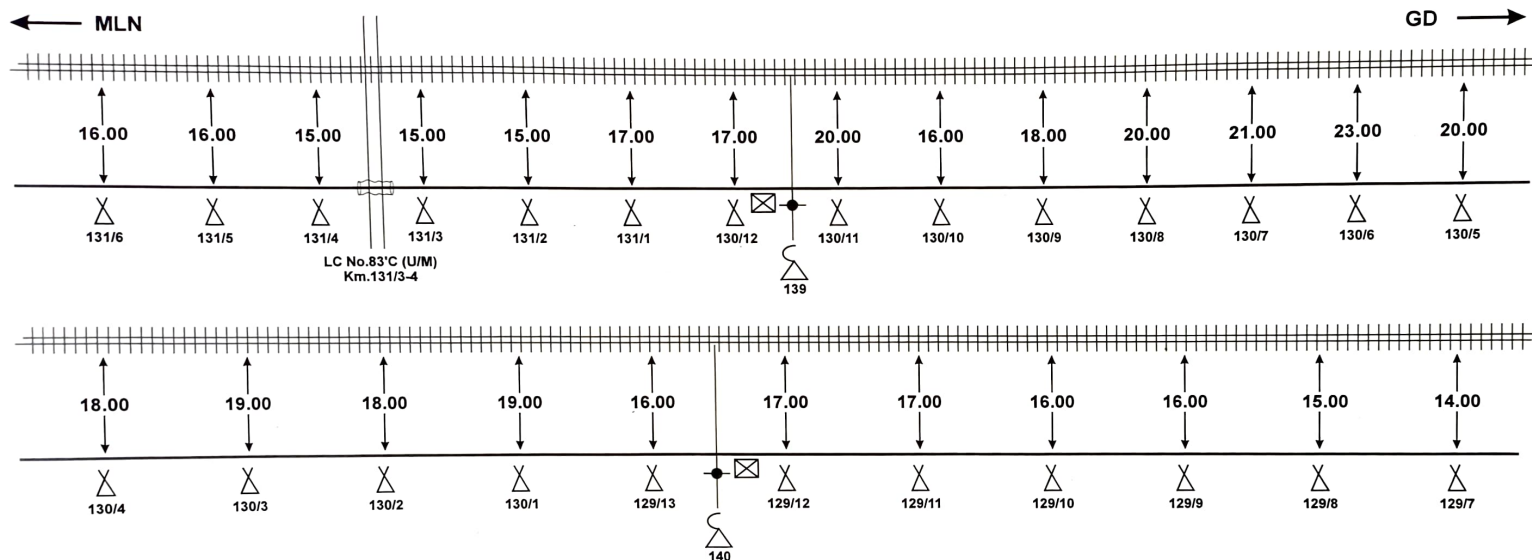

SE/TELE/CON/GONDA

ASTE/CON/LJN

DY. CSTE/CON/LJN

Not to Scale
All reading in mts

							L.C. GATE PHONE	Customer Name		N.E. RAILWAY				
			T.J.				DERIVATION CABLE	Prepared By :		M/s G.S.P. DHARMSALA BAZAR, GORAKHPUR				
	RAILWAY CROSSING		RAILWAY TRACK		DERIVATION JOINT		OFC	SHEET NO.	14	CREATED BY	GSP		LOCATION	
	CULVERT		R.C.C. Hume Pipe		OFC JOINT		EMERGENCY POST	CREATED ON		OFFERED BY	GSP			BICHHIA- BAHRACH
	BRIDGE		G.I. PIPE		HDPE		JOINT MARKER LOCATION	RIVISION NO.		APPR. BY	N.E. RLY			
	CANAL		ROUTE MARKER		POLE		6 QUAD CABLE	MODIFIED ON		Ref. No. – NE/06 DATE				

Diagram illustrating the railway track layout for the Kalyan - Mumbai Central section, showing signals, distances, and track numbers.

Top Track (Track 129):

- Signals: 129/6, 129/5, 129/4, 129/3, 129/2, 129/1, 129/0, 128/11, 128/10, 128/9, 128/8, 128/7, 128/6, 128/5.
- Distances (km): 13.00, 13.00, 18.00, 18.00, 19.00, 17.00, 22.00, 20.00, 24.00, 25.00, 25.00, 24.00, 24.00.
- LC No. 82°C (M) Km. 129/5-6.
- Track Number: 141.

Bottom Track (Track 128):

- Signals: 128/4, 128/3, 128/2, 128/1, 127/11, 127/10, 127/9, 127/8, 127/7.
- Distances (km): 20.00, 18.00, 15.00, 15.00, 16.00, 17.00, 10.00, 18.00, 14.00.
- Track Number: 142.


Directional Indicators:

- MLN (Mumbai Local North) - Leftward direction.
- GD (Gandhinagar) - Rightward direction.

Not to Scale
All reading in mts

						L.C. GATE PHONE	Customer Name		N.E. RAILWAY					
			T.J.			DERIVATION CABLE	Prepared By :		M/s G.S.P. DHARMSALA BAZAR, GORAKHPUR					
	RAILWAY CROSSING		RAILWAY TRACK		DERIVATION JOINT		OFC	SHEET NO.	15	CREATED BY	GSP		LOCATION	
	CULVERT		R.C.C. Hume Pipe		OFC JOINT		EMERGENCY POST	CREATED ON		OFFERED BY	GSP			BICHHIA- BAHRACH
	BRIDGE		G.I. PIPE		HDPE		JOINT MARKER LOCATION	RIVISION NO.		APPR. BY	N.E. RLY			
	CANAL		ROUTE MARKER		POLE		6 QUAD CABLE	MODIFIED ON		Ref. No. – NE/06 DATE				

GD

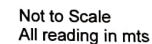

							L.C. GATE PHONE	Customer Name	N.E. RAILWAY					
			T.J.				DERIVATION CABLE	Prepared By :	M/s G.S.P. DHARMSALA BAZAR, GORAKHPUR					
	RAILWAY CROSSING		RAILWAY TRACK		DERIVATION JOINT		OFC	SHEET NO.	16	CREATED BY	GSP		LOCATION	
	CULVERT		R.C.C. Hume Pipe		OFC JOINT		EMERGENCY POST	CREATED ON		OFFERED BY	GSP			BICHHIA- BAHRACH
	BRIDGE		G.I. PIPE		HDPE		JOINT MARKER LOCATION	RIVISION NO.		APPR. BY	N.E. RLY			
	CANAL		ROUTE MARKER		POLE		6 QUAD CABLE	MODIFIED ON		Ref. No. – NE/06 DATE				

MLN ←

→ GD

17.00 16.00 18.00 19.00 19.00 20.00 18.00 20.00 22.00 18.00 18.00 19.00 19.00

125/6 125/5 125/4 125/3 125/2 125/1 124/11 124/10 124/9 124/8 124/7 124/6 124/5

146

18.00 17.00 16.00 17.00 13.00 13.00 15.00 20.00 18.00

124/4 124/3 124/2 124/1 123/11 123/10 123/9 123/8 123/7


147

LC No.80°C (U/M)
Km.123/10-11

Not to Scale
All reading in mts

							L.C. GATE PHONE	Customer Name		N.E. RAILWAY			
			T.J.				DERIVATION CABLE	Prepared By :		M/s G.S.P. DHARMSALA BAZAR, GORAKHPUR			
	RAILWAY CROSSING		RAILWAY TRACK		DERIVATION JOINT		OFC	SHEET NO.	17	CREATED BY	GSP		LOCATION

ROUTE PLAN FOR BICCHIA - BAHRAICH SECTION (6 QUAD CABLE)

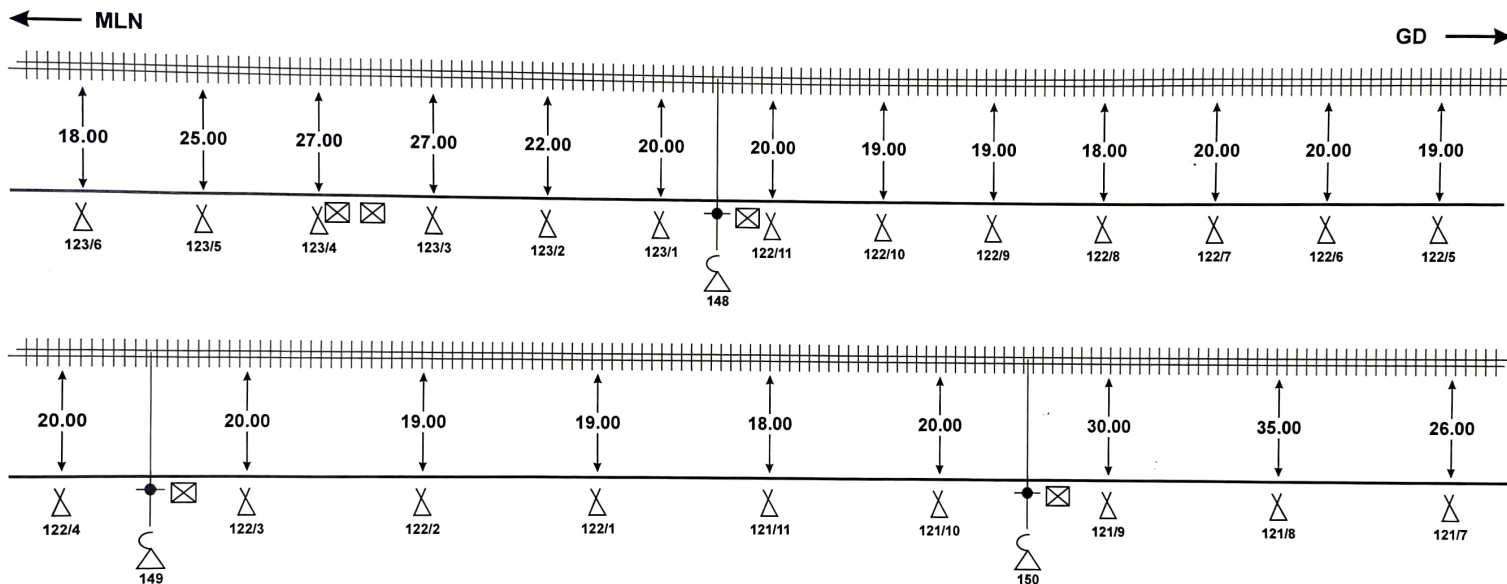

SE/TELE/CON/GONDA

ASTE/CON/LJN

DY. CSTE/CON/LJN

Not to Scale
All reading in mts

						L.C. GATE PHONE	Customer Name	N.E. RAILWAY					
			T.J.			DERIVATION CABLE	Prepared By :	M/s G.S.P. DHARMSALA BAZAR, GORAKHPUR					
	RAILWAY CROSSING		RAILWAY TRACK		DERIVATION JOINT		OFC	SHEET NO.	18	CREATED BY	GSP		LOCATION
	CULVERT		R.C.C. Hume Pipe		OFC JOINT		EMERGENCY POST	CREATED ON		OFFERED BY	GSP		
	BRIDGE		G.I. PIPE		HDPE		JOINT MARKER LOCATION	RIVISION NO.		APPR. BY	N.E. RLY		
	CANAL		ROUTE MARKER		POLE		6 QUAD CABLE	MODIFIED ON		Ref. No. – NE/06 DATE			
BICHHIA- BAHRACH													

Diagram illustrating the railway track layout and signal points for the 151 and 152 stations. The layout shows two main tracks, MLN (left) and GD (right), with various signal points and distances marked.

Track 151 (Top):

- Distances from left to right: 26.00, 30.00, 30.00, 28.00, 28.00, 32.00, 30.00, 30.00, 25.00, 24.00, 24.00, 22.00, 22.00.
- Signal points: 121/6, 121/5, 121/4, 121/3, 121/2, 121/1, 120/11, 120/10, 120/9, 120/8, 120/7, 120/6, 120/5.
- Station: 151 (indicated by a circle with a cross and a triangle).

Track 152 (Bottom):

- Distances from left to right: 39.00, 36.00, 36.00, 36.00, 30.00, 30.00, 30.00, 32.00.
- Signal points: 120/4, 120/3, 120/2, 120/1, 119/10, 119/9, 119/8, 119/7.
- Station: 152 (indicated by a circle with a cross and a triangle).


Additional Information:

- LC No. 79°C (U/M) Km. 121/3-4 is marked on the MLN track.
- The diagram includes a scale bar at the top indicating distances in meters (0 to 1000).

Not to Scale
All reading in mts

						L.C. GATE PHONE	Customer Name		N.E. RAILWAY				
			T.J.			DERIVATION CABLE	Prepared By :		M/s G.S.P. DHARMSALA BAZAR, GORAKHPUR				
	RAILWAY CROSSING		RAILWAY TRACK		DERIVATION JOINT		OFC	SHEET NO.	19	CREATED BY	GSP		LOCATION
	CULVERT		R.C.C. Hume Pipe		OFC JOINT		EMERGENCY POST	CREATED ON		OFFERED BY	GSP		
	BRIDGE		G.I. PIPE		HDPE		JOINT MARKER LOCATION	RIVISION NO.		APPR. BY	N.E. RLY		
	CANAL		ROUTE MARKER		POLE		6 QUAD CABLE	MODFIED ON		Ref. No. – NE/06 DATE			
BICHHLIA BHAI RAICH													

ROUTE PLAN FOR BICCHIA - BAHRAICH SECTION (6 QUAD CABLE)

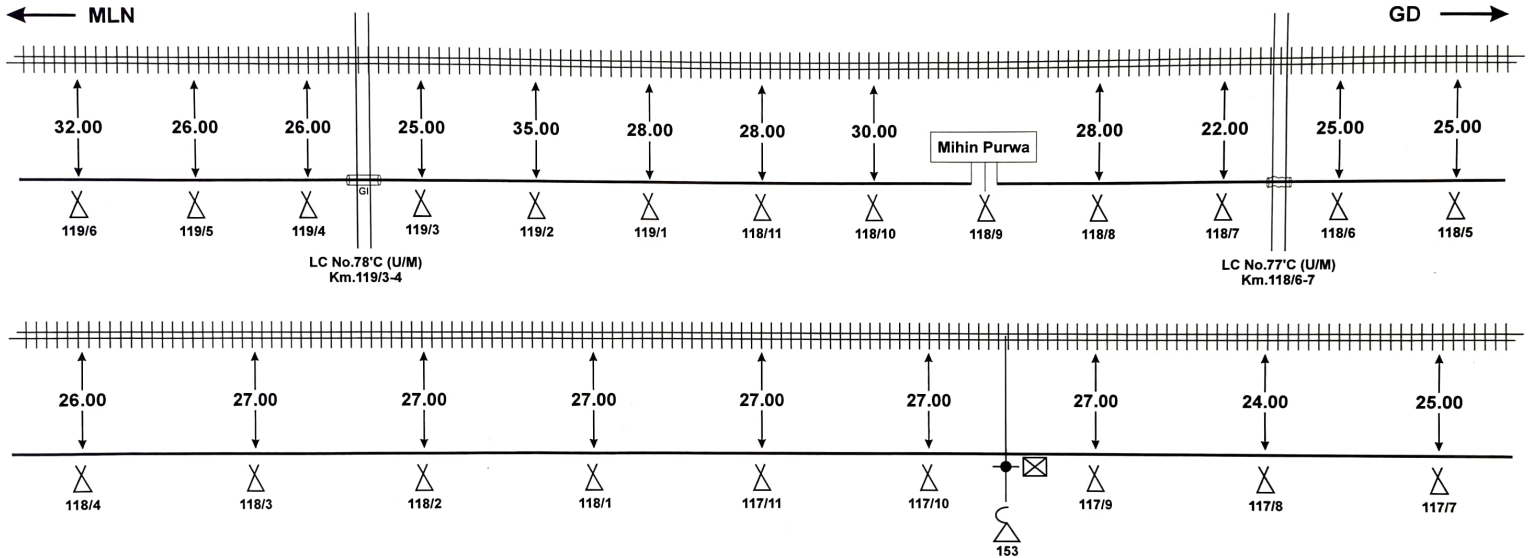

SE/TELE/CON/GONDA

ASTE/CON/LJN

DY. CSTE/CON/LJN

Not to Scale
All reading in mts


							L.C. GATE PHONE	Customer Name		N.E. RAILWAY			
			T.J.			—	DERIVATION CABLE	Prepared By :		M/s G.S.P. DHARMSALA BAZAR, GORAKHPUR			
	RAILWAY CROSSING		RAILWAY TRACK		DERIVATION JOINT	—	OFC	SHEET NO.	20	CREATED BY	GSP		LOCATION BICHHIA- BAHRACH
	CULVERT		R.C.C. Hume Pipe		OFC JOINT		EMERGENCY POST	CREATED ON		OFFERED BY	GSP		
	BRIDGE		G.I. PIPE		HDPE		JOINT MARKER LOCATION	RIVISION NO.		APPR. BY	N.E. RLY		
	CANAL		ROUTE MARKER		POLE		6 QUAD CABLE	MODFIED ON		Ref. No. – NE/06 DATE			

Technical drawing of the 155 km section of the 3-Quad Cable. The drawing shows two horizontal cable runs with vertical dimension lines indicating distances between points. The top run is labeled "Cul. No.56 Km. 116/9-10" and the bottom run is labeled "Cul. No.56 Km. 116/5-6". Points are marked with "X" symbols and labeled with numbers like 117/6, 117/5, 117/4, 117/3, 117/2, 117/1, 116/11, 116/10, 116/9, 116/8, 116/7, 116/6, 116/5, 116/4, 116/3, 116/2, 116/1, 115/11, 115/10, 115/9, 115/8, 115/7. A vertical line labeled "154" and "155" is shown. A legend at the top left shows "MLN" with an arrow pointing left. A legend at the top right shows "GD" with an arrow pointing right. A legend at the bottom right shows "LC No.76°C (M) Km.116/5-6".

Not to Scale
All reading in mts

							L.C. GATE PHONE	Customer Name	N.E. RAILWAY					
			T.J.				DERIVATION CABLE	Prepared By :	M/s G.S.P. DHARMSALA BAZAR, GORAKHPUR					
	RAILWAY CROSSING		RAILWAY TRACK		DERIVATION JOINT		OFC	SHEET NO.	21	CREATED BY	GSP		LOCATION	
	CULVERT		R.C.C. Hume Pipe		OFC JOINT		EMERGENCY POST	CREATED ON		OFFERED BY	GSP			BICHHIA- BAHAIRACH
	BRIDGE		G.I. PIPE		HDPE		JOINT MARKER LOCATION	RIVISION NO.		APPR. BY	N.E. RLY			
	CANAL		ROUTE MARKER		POLE		6 QUAD CABLE	MODIFIED ON		Ref. No. – NE/06 DATE				

ROUTE PLAN FOR BICCHIA - BAHRAICH SECTION (6 QUAD CABLE)

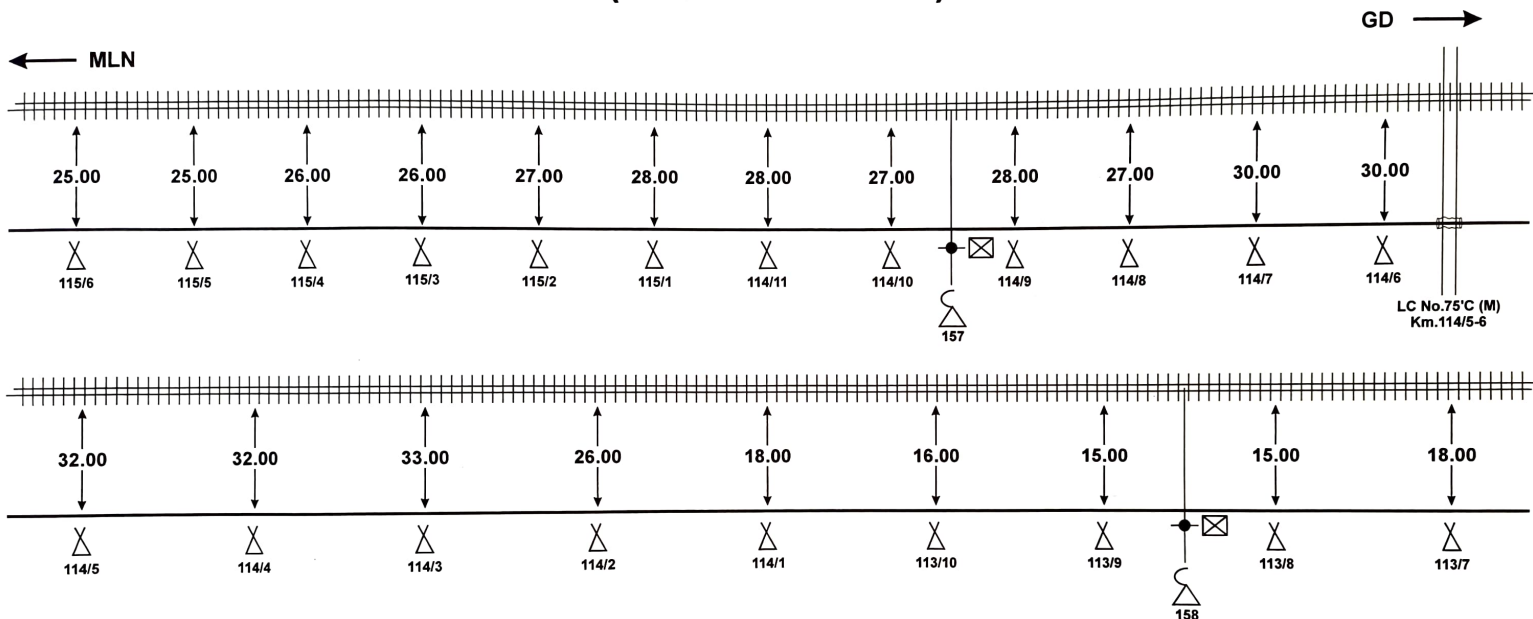

SE/TELE/CON/GONDA

ASTE/CON/LJN

DY. CSTE/CON/LJN


Not to Scale
All reading in mts

						L.C. GATE PHONE	Customer Name		N.E. RAILWAY				
			T.J.			—	DERIVATION CABLE	Prepared By :		M/s G.S.P. DHARMSALA BAZAR, GORAKHPUR			
	RAILWAY CROSSING		RAILWAY TRACK		DERIVATION JOINT	—	OFC	SHEET NO.	22	CREATED BY	GSP		LOCATION BICHHIA- BAHRACH
	CULVERT		R.C.C. Hume Pipe		OFC JOINT		EMERGENCY POST	CREATED ON		OFFERED BY	GSP		
	BRIDGE		G.I. PIPE		HDPE		JOINT MARKER LOCATION	RIVISION NO.		APPR. BY	N.E. RLY		
	CANAL		ROUTE MARKER		POLE	—	6 QUAD CABLE	MODIFIED ON		Ref. No. - NE/06 DATE			

Not to Scale
All reading in mts

							L.C. GATE PHONE	Customer Name		N.E. RAILWAY					
			T.J.				DERIVATION CABLE	Prepared By :		M/s G.S.P. DHARMSALA BAZAR, GORAKHPUR					
	RAILWAY CROSSING		RAILWAY TRACK		DERIVATION JOINT		OFC	SHEET NO.	23	CREATED BY	GSP		LOCATION		
	CULVERT		R.C.C. Hume Pipe		OFC JOINT		EMERGENCY POST	CREATED ON		OFFERED BY	GSP			BICHHIA- BAHAIRCH	
	BRIDGE		G.I. PIPE		HDPE		JOINT MARKER LOCATION	RIVISION NO.		APPR. BY	N.E. RLY				
	CANAL		ROUTE MARKER		POLE		6 QUAD CABLE	MODFIED ON		Ref. No. – NE/06 DATE					

ROUTE PLAN FOR BICCHIA - BAHRAICH SECTION (6 QUAD CABLE)

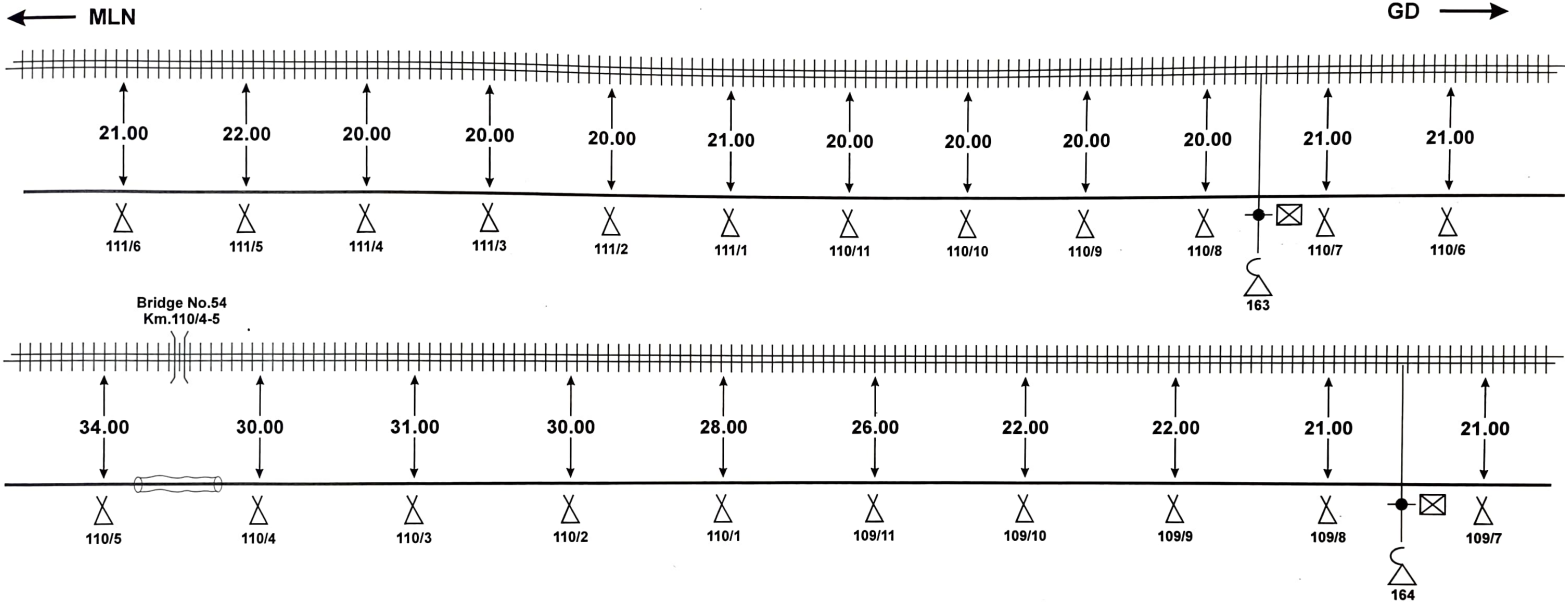

SE/TELE/CON/GONDA


ASTE/CON/LJN

DY. CSTE/CON/LJN

Not to Scale
All reading in mts

							L.C. GATE PHONE	Customer Name		N.E. RAILWAY				
			T.J.				DERIVATION CABLE	Prepared By :		M/s G.S.P. DHARMSALA BAZAR, GORAKHPUR				
	RAILWAY CROSSING		RAILWAY TRACK		DERIVATION JOINT		OFC	SHEET NO.	24	CREATED BY	GSP		LOCATION	
	CULVERT		R.C.C. Hume Pipe		OFC JOINT		EMERGENCY POST	CREATED ON		OFFERED BY	GSP			
	BRIDGE		G.I. PIPE		HDPE		JOINT MARKER LOCATION	RIVISION NO.		APPR. BY	N.E. RLY			BICHHIA- BAHRAICH
	CANAL		ROUTE MARKER		POLE		6 QUAD CABLE	MODFIED ON		Ref. No. – NE/06 DATE				

ROUTE PLAN FOR BICCHIA - BAHRAICH SECTION (6 QUAD CABLE)

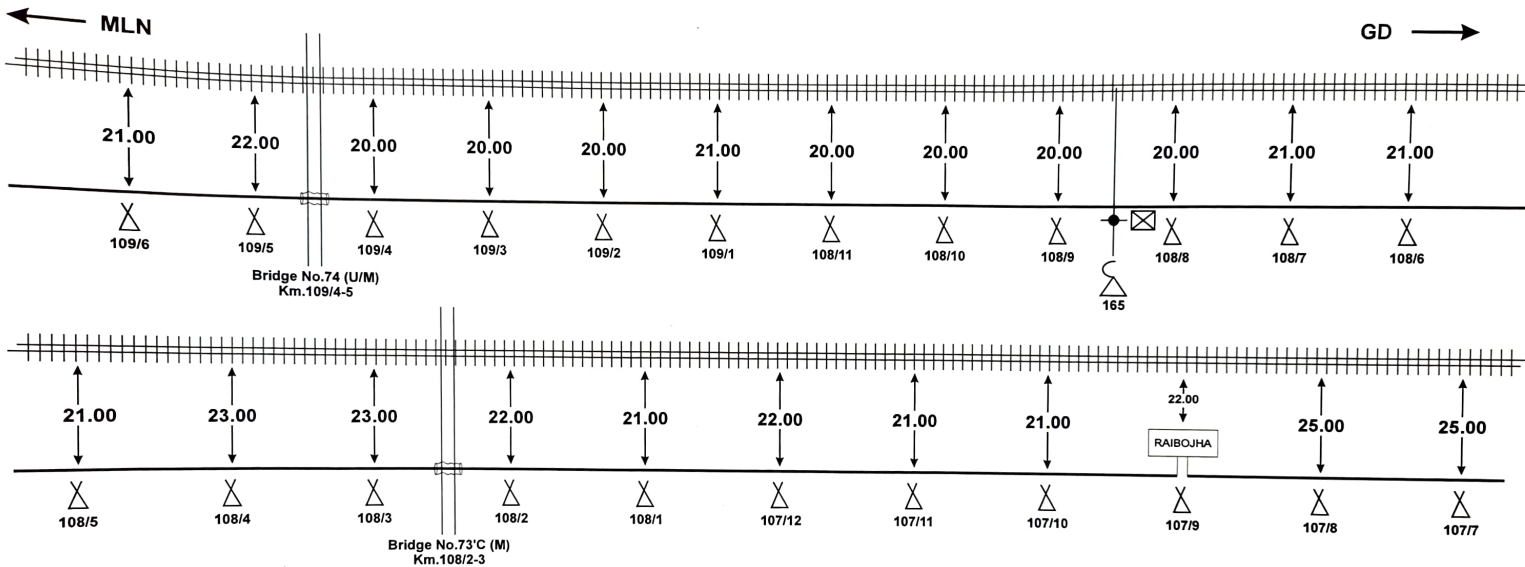

ASTE/CON/LJN


Not to Scale
All reading in mts

							L.C. GATE PHONE	Customer Name		N.E. RAILWAY			
			T.J.				DERIVATION CABLE	Prepared By :		M/s G.S.P. DHARMSALA BAZAR, GORAKHPUR			
	RAILWAY CROSSING		RAILWAY TRACK		DERIVATION JOINT		OFC	SHEET NO.	25	CREATED BY	GSP		LOCATION BICHHIA- BAHRAICH
	CULVERT		R.C.C. Hume Pipe		OFC JOINT		EMERGENCY POST	CREATED ON		OFFERED BY	GSP		
	BRIDGE		G.I. PIPE		HDPE		JOINT MARKER LOCATION	RIVISION NO.		APPR. BY	N.E. RLY		
	CANAL		ROUTE MARKER		POLE		6 QUAD CABLE	MODIFIED ON		Ref. No. – NE/06 DATE			

ROUTE PLAN FOR BICCHIA - BAHRAICH SECTION (6 QUAD CABLE)

← MLN

GD →

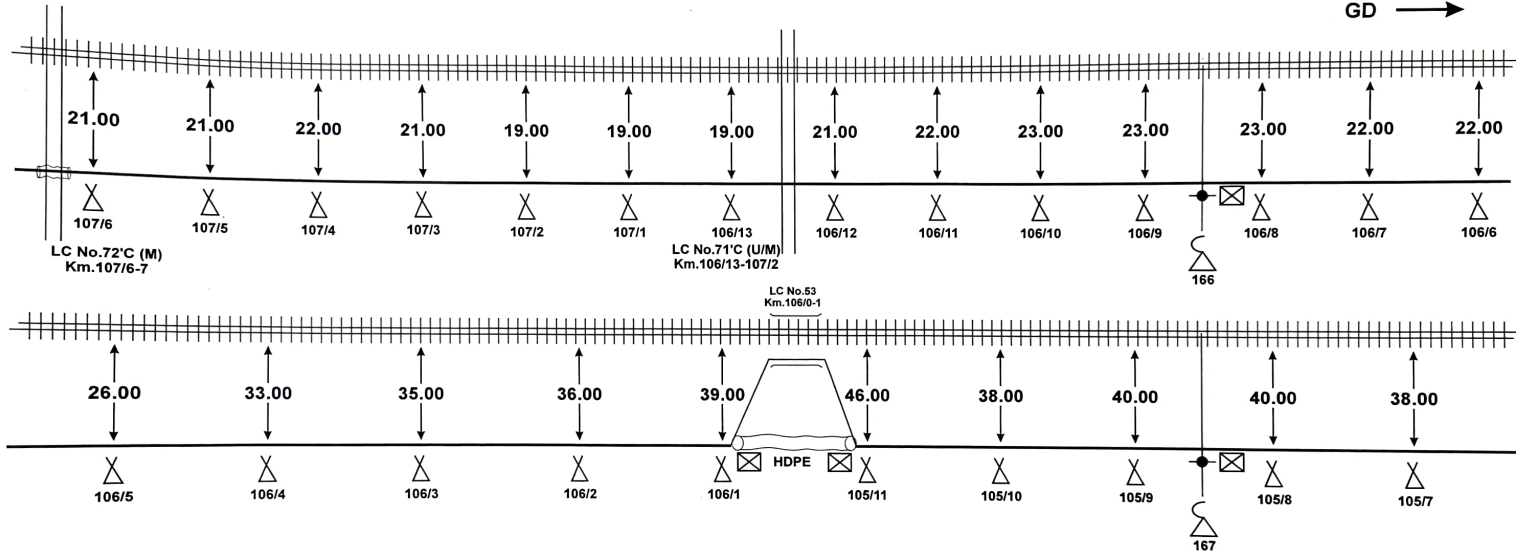

SE/TELE/CON/GONDA


ASTE/CON/LJN

DY. CSTE/CON/LJN

Not to Scale
All reading in mts

							L.C. GATE PHONE	Customer Name	N.E. RAILWAY				
			T.J.				DERIVATION CABLE	Prepared By :	M/s G.S.P. DHARMSALA BAZAR, GORAKHPUR				
	RAILWAY CROSSING		RAILWAY TRACK		DERIVATION JOINT		OFC	SHEET NO.	26	CREATED BY	GSP		LOCATION BICHHIA- BAHRACH
	CULVERT		R.C.C. Hume Pipe		OFC JOINT		EMERGENCY POST	CREATED ON		OFFERED BY	GSP		
	BRIDGE		G.I. PIPE		HDPE		JOINT MARKER LOCATION	RIVISION NO.		APPR. BY	N.E. RLY		
	CANAL		ROUTE MARKER		POLE		6 QUAD CABLE	MODFIED ON		Ref. No. – NE/06 DATE			


(6 QUAD CABLE)

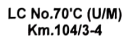

Not to Scale
All reading in mts

							L.C. GATE PHONE	Customer Name		N.E. RAILWAY				
			T.J.				DERIVATION CABLE	Prepared By :		M/s G.S.P. DHARMSALA BAZAR, GORAKHPUR				
	RAILWAY CROSSING		RAILWAY TRACK		DERIVATION JOINT		OFC	SHEET NO.	27	CREATED BY	GSP		LOCATION <	

← MLN

 


DY. CSTE/CON/LJN

Not to Scale
All reading in mts

						L.C. GATE PHONE	Customer Name	N.E. RAILWAY				
			T.J.			DERIVATION CABLE	Prepared By :	M/s G.S.P. DHARMSALA BAZAR, GORAKHPUR				
	RAILWAY CROSSING		RAILWAY TRACK		DERIVATION JOINT	—	OFC	SHEET NO.	28	CREATED BY	GSP	LOCATION BICHHIA- BAHRAICH
	CULVERT		R.C.C. Hume Pipe		OFC JOINT		EMERGENCY POST	CREATED ON		OFFERED BY	GSP	
	BRIDGE		G.I. PIPE		HDPE		JOINT MARKER LOCATION	RIVISION NO.		APPR. BY	N.E. RLY	
	CANAL		ROUTE MARKER		POLE		6 QUAD CABLE	MODFIED ON		Ref. No. – NE/06 DATE		

ROUTE PLAN FOR BICCHIA - BAHRAICH SECTION (6 QUAD CABLE)

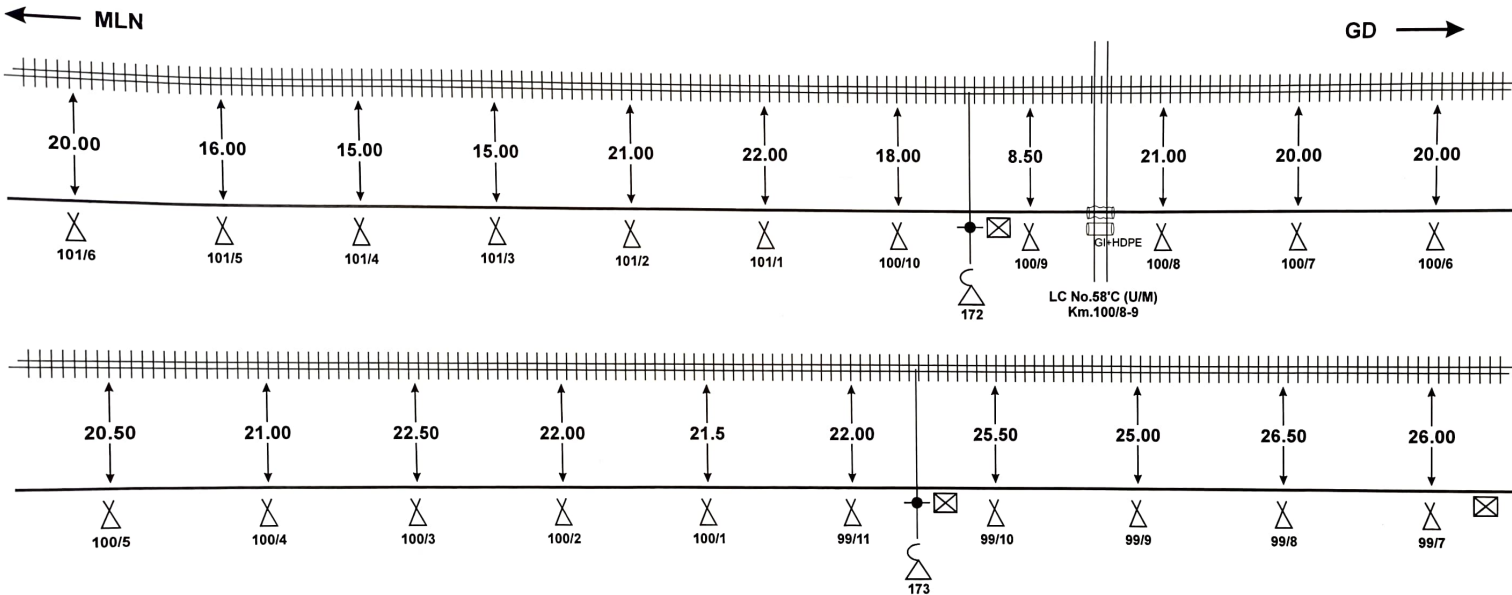

SE/TELE/CON/GONDA


ASTE/CON/LJN

DY. CSTE/CON/LJN

Not to Scale
All reading in mts

							L.C. GATE PHONE	Customer Name	N.E. RAILWAY				
			T.J.			—	DERIVATION CABLE	Prepared By :	M/s G.S.P. DHARMSALA BAZAR, GORAKHPUR				
	RAILWAY CROSSING		RAILWAY TRACK		DERIVATION JOINT	—	OFC	SHEET NO.	29	CREATED BY	GSP		LOCATION BICHHIA- BAHRACH
	CULVERT		R.C.C. Hume Pipe		OFC JOINT		EMERGENCY POST	CREATED ON		OFFERED BY	GSP		
	BRIDGE		G.I. PIPE		HDPE		JOINT MARKER LOCATION	RIVISION NO.		APPR. BY	N.E. RLY		
	CANAL		ROUTE MARKER		POLE		6 QUAD CABLE	MODIFIED ON		Ref. No. – NE/06 DATE			

ROUTE PLAN FOR BICCHIA - BAHRAICH SECTION (6 QUAD CABLE)

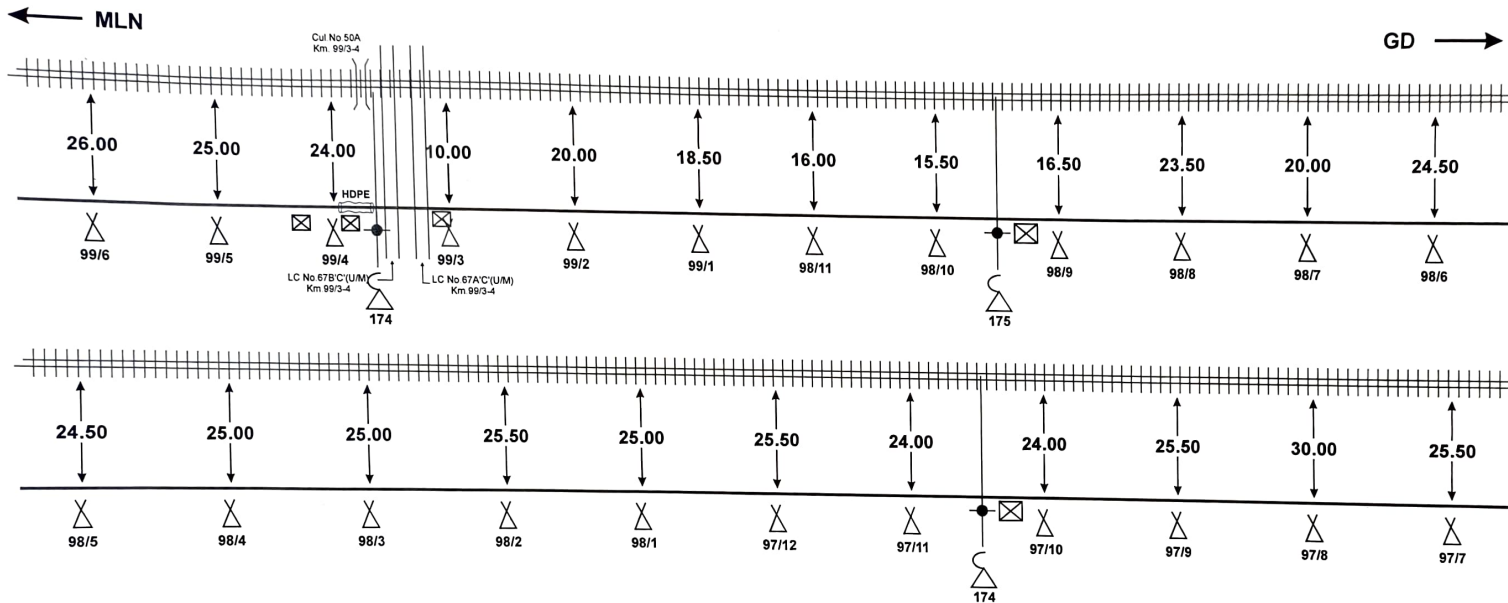

SE/TELE/CON/GONDA


ASTE/CON/LJN

DY. CSTE/CON/LJN

Not to Scale
All reading in mts

							L.C. GATE PHONE	Customer Name		N.E. RAILWAY			
			T.J.				DERIVATION CABLE	Prepared By :		M/s G.S.P. DHARMSALA BAZAR, GORAKHPUR			
	RAILWAY CROSSING		RAILWAY TRACK		DERIVATION JOINT		OFC	SHEET NO.	30	CREATED BY	GSP		LOCATION BICHHIA- BAHRACH
	CULVERT		R.C.C. Hume Pipe		OFC JOINT		EMERGENCY POST	CREATED ON		OFFERED BY	GSP		
	BRIDGE		G.I. PIPE		HDPE		JOINT MARKER LOCATION	RIVISION NO.		APPR. BY	N.E. RLY		
	CANAL		ROUTE MARKER		POLE		6 QUAD CABLE	MODIFIED ON		Ref. No. – NE/06 DATE			

ROUTE PLAN FOR BICCHIA - BAHRAICH SECTION (6 QUAD CABLE)

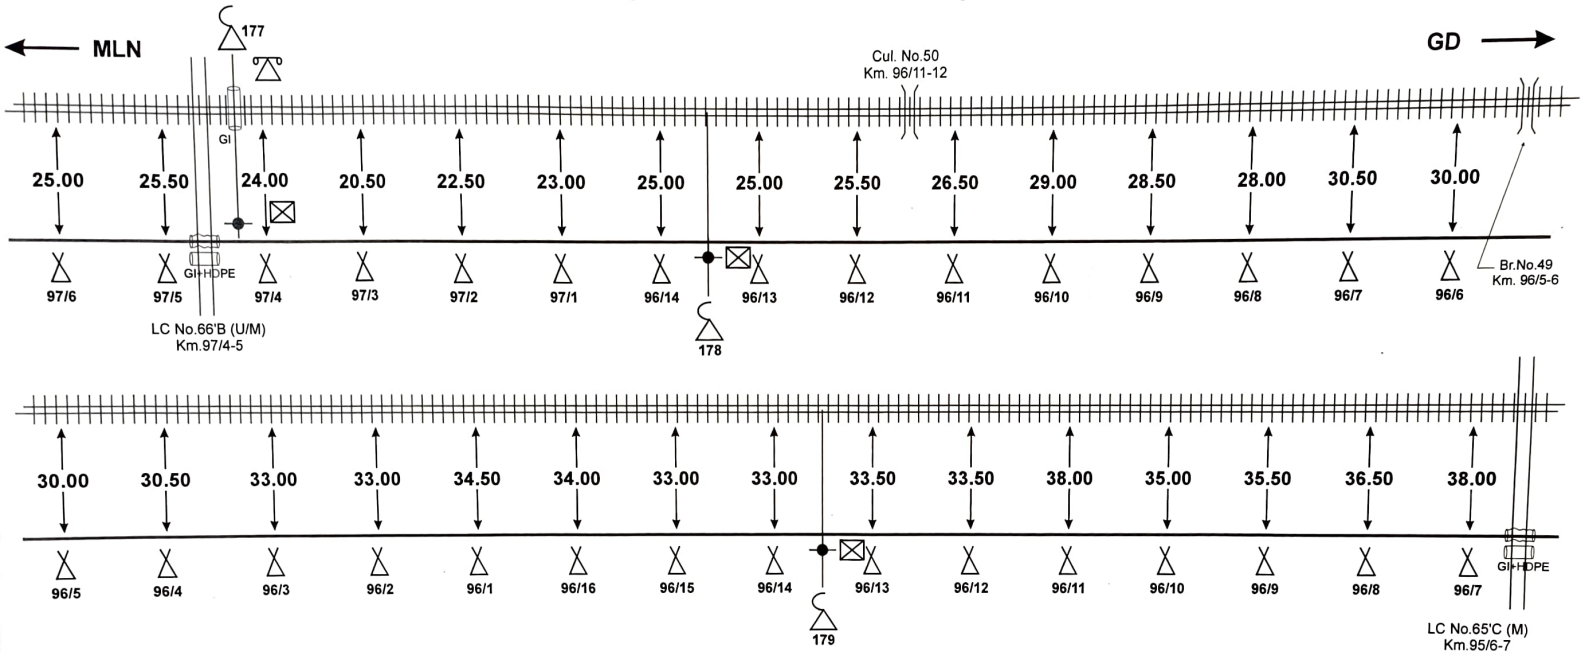

SE/TELE/CON/GONDA


ASTE/CON/LJN

DY. CSTE/CON/LJN

Not to Scale
All reading in mts

							L.C. GATE PHONE	Customer Name		N.E. RAILWAY				
			T.J.			—	DERIVATION CABLE	Prepared By :		M/s G.S.P. DHARMSALA BAZAR, GORAKHPUR				
	RAILWAY CROSSING		RAILWAY TRACK		DERIVATION JOINT	—	OFC	SHEET NO.	31	CREATED BY	GSP		LOCATION	
	CULVERT		R.C.C. Hume Pipe		OFC JOINT		EMERGENCY POST	CREATED ON		OFFERED BY	GSP			
	BRIDGE		G.I. PIPE		HDPE		JOINT MARKER LOCATION	RIVISION NO.		APPR. BY	N.E. RLY			BICHHIA- BAHAIRACH
	CANAL		ROUTE MARKER		POLE	—	6 QUAD CABLE	MODFIED ON		Ref. No. – NE/06 DATE				

ROUTE PLAN FOR BICCHIA - BAHRAICH SECTION (6 QUAD CABLE)

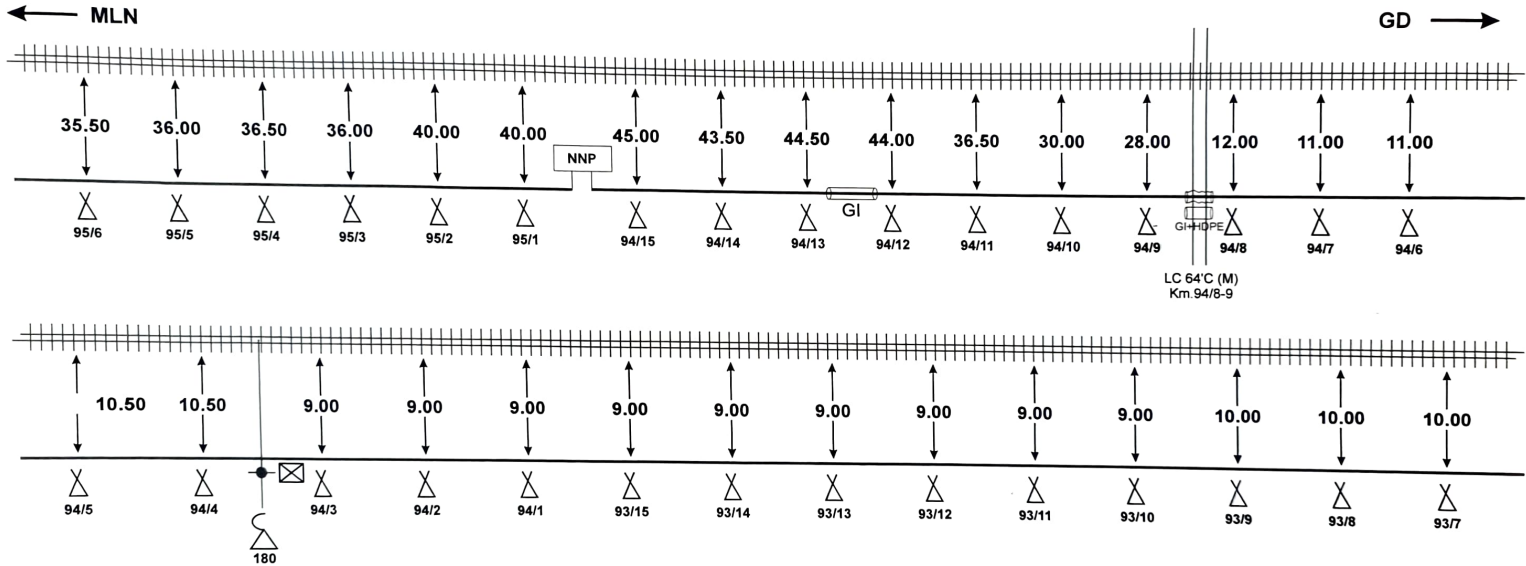

SE/TELE/CON/GONDA

ASTE/CON/LJN

DY. CST/CON/LJN

Not to Scale
All reading in mts

				L.C. GATE PHONE		Customer Name		N.E. RAILWAY			
				DERIVATION CABLE		Prepared By :		M/s G.S.P. DHARMSALA BAZAR, GORAKHPUR			
				OFC		SHEET NO.		32		CREATED BY	
				EMERGENCY POST		CREATED ON		OFFERED BY		GSP	
				JOINT MARKER LOCATION		RIVISION NO.		APPR. BY		N.E. RLY	
				6 QUAD CABLE		MODIFIED ON		Ref. No. - NE/06 DATE			
										LOCATION	
										BICCHIA- BAHRAICH	

MLN ←

GD →

Cul. No. 48
Km. 92/7-8

14.50 15.00 15.00 16.00 18.50 18.00 18.00 18.00 20.50 20.00 20.50 22.00 21.50 22.00 22.00 25.50

93/6 93/5 93/4 93/3 93/2 93/1 92/15 92/14 92/13 92/12 92/11 92/10 92/9 92/8 92/7 92/6

181

LC No.63°C (U/M)
Km.92/11-12

25.00 16.50 15.00 26.00 20.00 21.00 21.00 21.00 21.00 22.50 22.00 21.50 20.00 20.00 21.00

92/5 92/4 92/3 92/2 92/1 91/16 91/15 91/14 91/13 91/12 91/11 91/10 91/9 91/8 91/7


182

LC No.62°C (U/M)
Km.91/8-9

Not to Scale
All reading in mts

							L.C. GATE PHONE	Customer Name		N.E. RAILWAY			
			T.J.				DERIVATION CABLE	Prepared By :		M/s G.S.P. DHARMSALA BAZAR, GORAKHPUR			
	RAILWAY CROSSING		RAILWAY TRACK		DERIVATION JOINT		OFC	SHEET NO.	33	CREATED BY	GSP		LOCATION <

ROUTE PLAN FOR BICCHIA - BAHRAICH SECTION (6 QUAD CABLE)

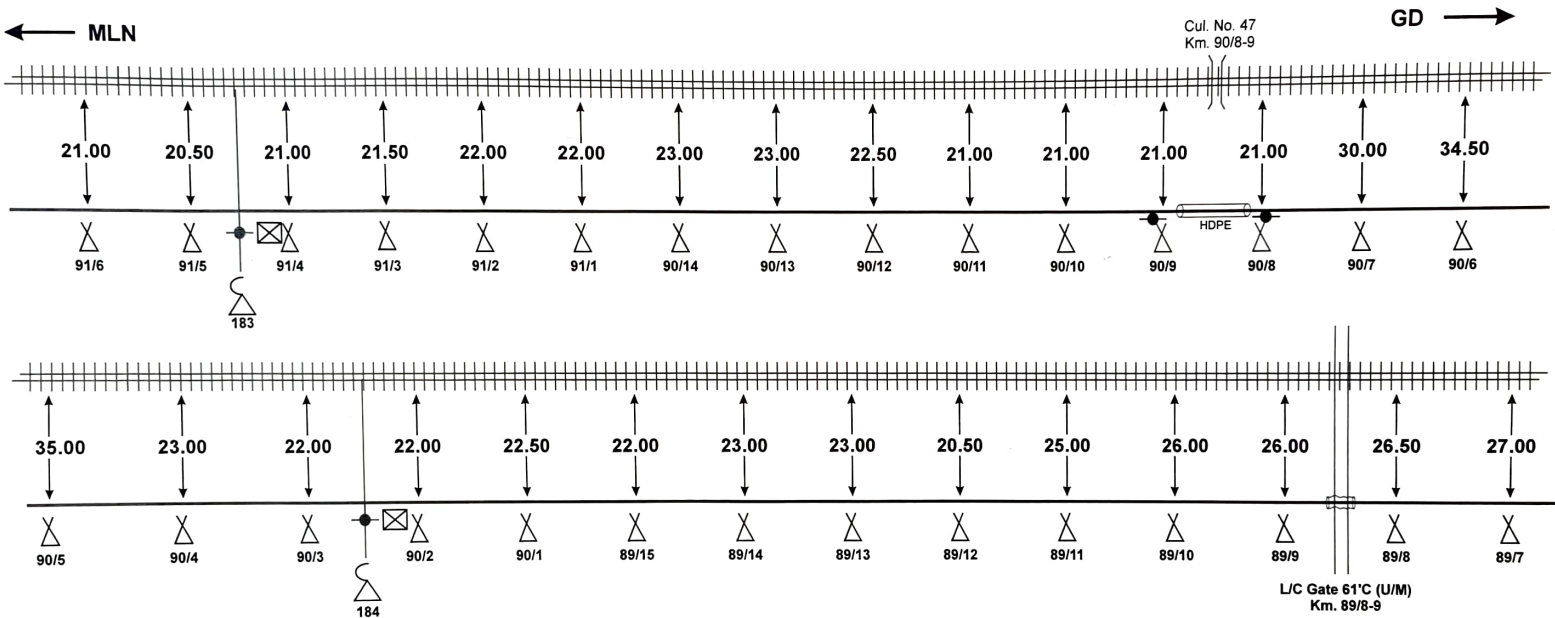

SE/TELE/CON/GONDA

ASTE/CON/LJN

DY. CSTE/CON/LJN

Not to Scale
All reading in mts


						L.C. GATE PHONE	Customer Name		N.E. RAILWAY					
			T.J.		—	DERIVATION CABLE	Prepared By :		M/s G.S.P. DHARMSALA BAZAR, GORAKHPUR					
	RAILWAY CROSSING		RAILWAY TRACK		DERIVATION JOINT	—	OFC	SHEET NO.	34	CREATED BY	GSP		LOCATION	
	CULVERT		R.C.C. Hume Pipe		OFC JOINT		EMERGENCY POST	CREATED ON		OFFERED BY	GSP			BICHHIA- BAHRAICH
	BRIDGE		G.I. PIPE		HDPE		JOINT MARKER LOCATION	RIVISION NO.		APPR. BY	N.E. RLY			
	CANAL		ROUTE MARKER		POLE		6 QUAD CABLE	MODIFIED ON		Ref. No. – NE/06 DATE				

[illegible]

Not to Scale
All reading in mts

							L.C. GATE PHONE	Customer Name		N.E. RAILWAY			
			T.J.				DERIVATION CABLE	Prepared By :		M/s G.S.P. DHARMSALA BAZAR, GORAKHPUR			
	RAILWAY CROSSING		RAILWAY TRACK		DERIVATION JOINT		OFC	SHEET NO.	35	CREATED BY	GSP		LOCATION BICHHIA- BAHAIRACH
	CULVERT		R.C.C. Hume Pipe		OFC JOINT		EMERGENCY POST	CREATED ON		OFFERED BY	GSP		
	BRIDGE		G.I. PIPE		HDPE		JOINT MARKER LOCATION	REVISION NO.		APPR. BY	N.E. RLY		
	CANAL		ROUTE MARKER		POLE		6 QUAD CABLE	MODIFIED ON		Ref. No. – NE/06 DATE			

ROUTE PLAN FOR BICCHIA - BAHRAICH SECTION (6 QUAD CABLE)

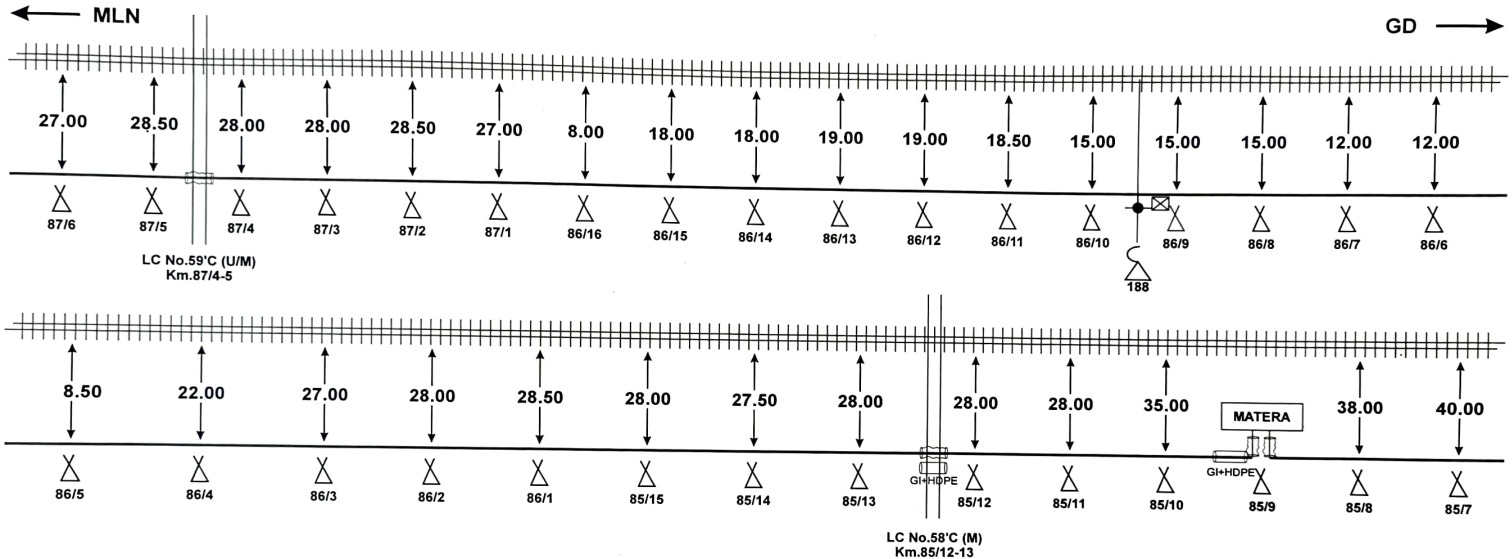

SE/TELE/CON/GONDA


ASTE/CON/LJN

DY. CSTE/CON/LJN

Not to Scale
All reading in mts

			T.J.				L.C. GATE PHONE	Customer Name	N.E. RAILWAY				
							DERIVATION CABLE	Prepared By :	M/s G.S.P. DHARMSALA BAZAR, GORAKHPUR				
	RAILWAY CROSSING		RAILWAY TRACK		DERIVATION JOINT		OFC	SHEET NO.	36	CREATED BY	GSP		LOCATION BICHHIA- BAHRAICH
	CULVERT		R.C.C. Hume Pipe		OFC JOINT		EMERGENCY POST	CREATED ON		OFFERED BY	GSP		
	BRIDGE		G.I. PIPE		HDPE		JOINT MARKER LOCATION	RIVISION NO.		APPR. BY	N.E. RLY		
	CANAL		ROUTE MARKER		POLE		6 QUAD CABLE	MODIFIED ON		Ref. No. – NE/06 DATE			

ROUTE PLAN FOR BICCHIA - BAHRAICH SECTION (6 QUAD CABLE)

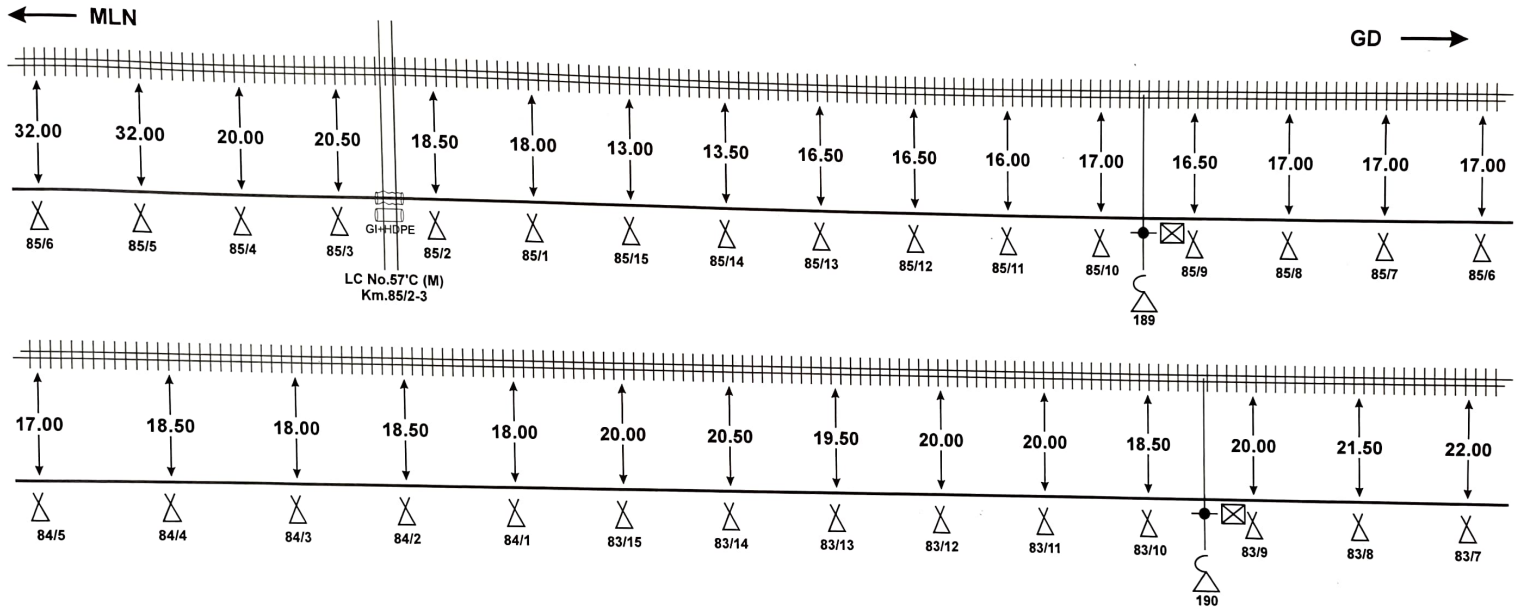

SE/TELE/CON/GONDA


ASTE/CON/LJN

DY. CSTE/CON/LJN

Not to Scale
All reading in mts

						L.C. GATE PHONE	Customer Name		N.E. RAILWAY				
			T.J.		—	DERIVATION CABLE	Prepared By :		M/s G.S.P. DHARMSALA BAZAR, GORAKHPUR				
	RAILWAY CROSSING		RAILWAY TRACK		—	OFC	SHEET NO.	37	CREATED BY	GSP		LOCATION <	

ROUTE PLAN FOR BICCHIA - BAHRAICH SECTION (6 QUAD CABLE)

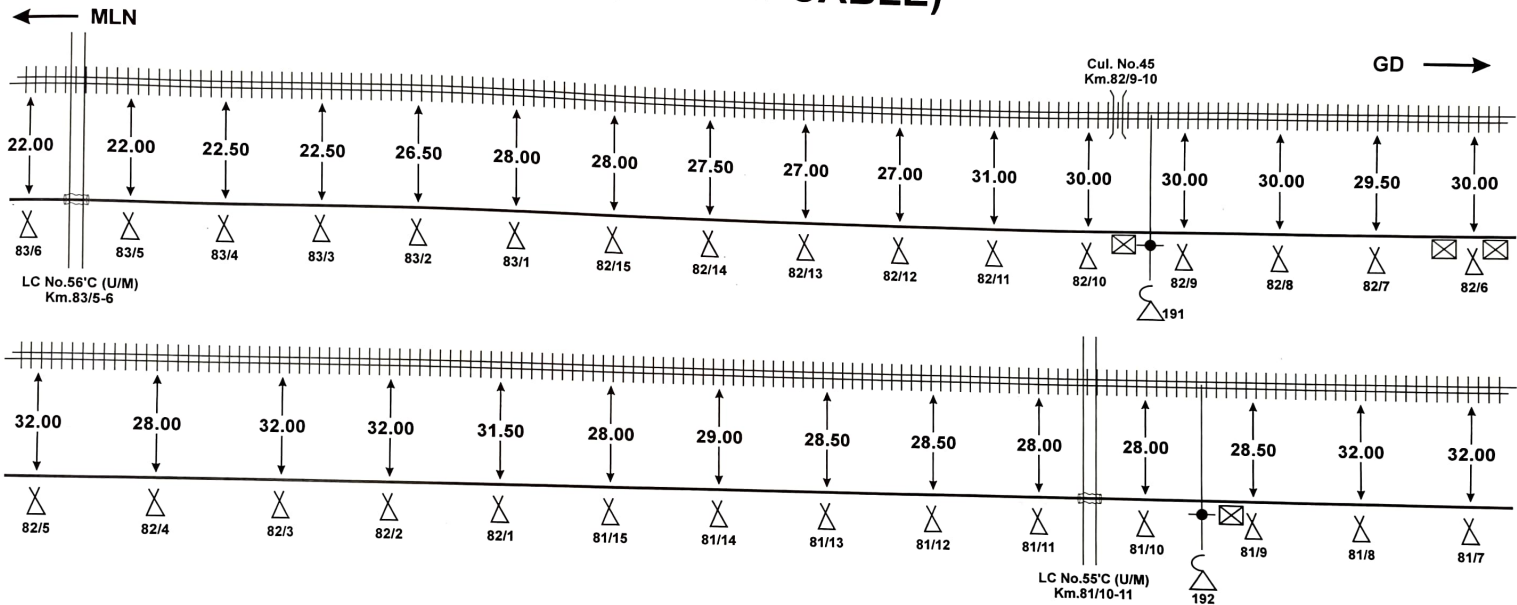

SE/TELE/CON/GONDA


ASTE/CON/LJN

DY. CSTE/CON/LJN

Not to Scale
All reading in mts

							L.C. GATE PHONE	Customer Name		N.E. RAILWAY			
			T.J.				DERIVATION CABLE	Prepared By :		M/s G.S.P. DHARMSALA BAZAR, GORAKHPUR			
	RAILWAY CROSSING		RAILWAY TRACK		DERIVATION JOINT		OFC	SHEET NO.	38	CREATED BY	GSP		LOCATION

ROUTE PLAN FOR BICCHIA - BAHRAICH SECTION (6 QUAD CABLE)

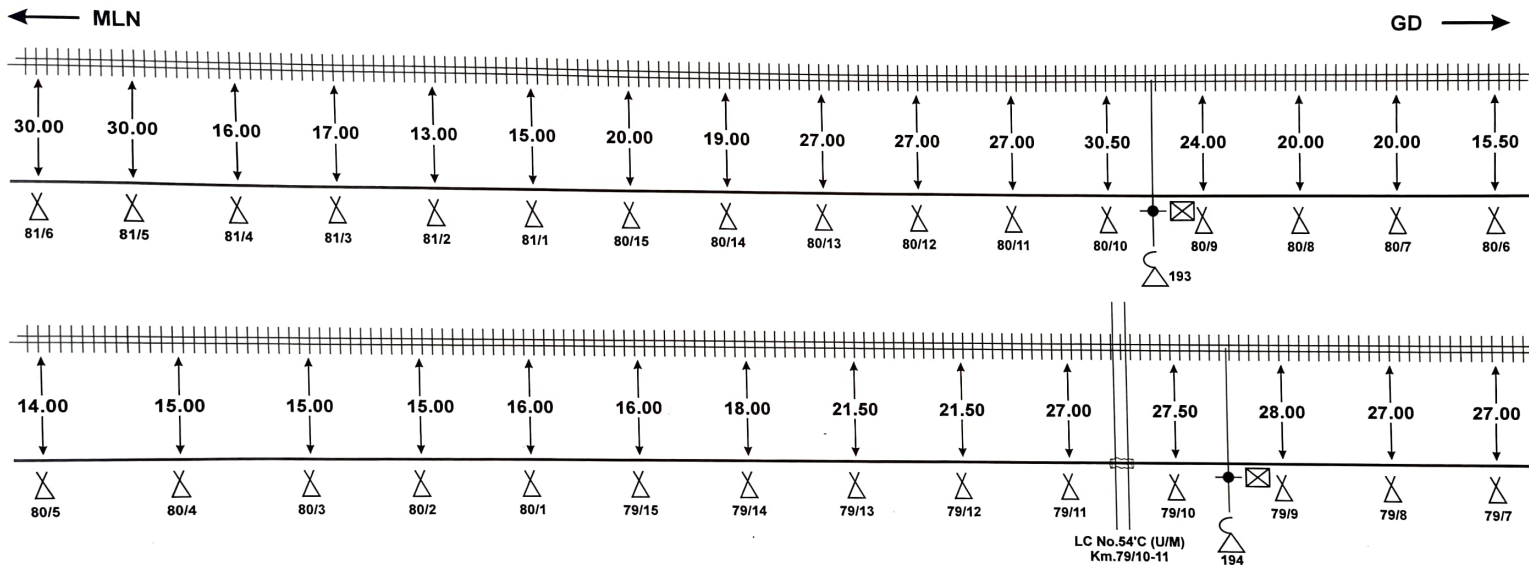

SE/TELE/CON/GONDA

ASTE/CON/LJN

DY. CSTE/CON/LJN

Not to Scale
All reading in mts

						L.C. GATE PHONE	Customer Name		N.E. RAILWAY					
			T.J.			DERIVATION CABLE	Prepared By :		M/s G.S.P. DHARMSALA BAZAR, GORAKHPUR					
	RAILWAY CROSSING		RAILWAY TRACK		DERIVATION JOINT		OFC	SHEET NO.	39	CREATED BY	GSP		LOCATION	
	CULVERT		R.C.C. Hume Pipe		OFC JOINT		EMERGENCY POST	CREATED ON		OFFERED BY	GSP			BICHHIA- BAHAIRCH
	BRIDGE		G.I. PIPE		HDPE		JOINT MARKER LOCATION	RIVISION NO.		APPR. BY	N.E. RLY			
	CANAL		ROUTE MARKER		POLE		6 QUAD CABLE	MODIFIED ON		Ref. No. – NE/06 DATE				

The drawing illustrates a railway track layout with two main sections. The top section, labeled 'MLN' (Main Line North) and 'GD' (Ground), shows a track with 16 points (79/6 to 78/6) and a level crossing (LC No. 53°C (U/M)). The bottom section shows a track with 12 points (78/5 to 77/7) and a level crossing (LC No. 52°C (U/M)). Both sections include elevation data and track centerline markers.


Point	Elevation (m)
79/6	27.00
79/5	27.50
79/4	26.00
79/3	26.00
79/2	26.50
79/1	26.50
78/15	27.00
78/14	26.00
78/13	26.00
78/12	27.00
78/11	27.00
78/10	27.00
78/9	25.00
78/8	25.00
78/7	25.50
78/6	25.50

Point	Elevation (m)
78/5	20.00
78/4	20.00
78/3	22.50
78/2	22.50
78/1	23.00
77/15	23.00
77/14	23.00
77/13	22.00
77/12	20.00
77/11	18.00
77/10	18.00
77/9	19.00
77/8	14.50
77/7	25.00

Not to Scale
All reading in mts

							L.C. GATE PHONE	Customer Name	N.E. RAILWAY				
			T.J.				DERIVATION CABLE	Prepared By :	M/s G.S.P. DHARMSALA BAZAR, GORAKHPUR				
	RAILWAY CROSSING		RAILWAY TRACK		DERIVATION JOINT		OFC	SHEET NO.	40	CREATED BY	GSP		LOCATION
	CULVERT		R.C.C. Hume Pipe		OFC JOINT		EMERGENCY POST	CREATED ON		OFFERED BY	GSP		
	BRIDGE		G.I. PIPE		HDPE		JOINT MARKER LOCATION	RIVISION NO.		APPR. BY	N.E. RLY		
	CANAL		ROUTE MARKER		POLE		6 QUAD CABLE	MODIFIED ON		Ref. No. – NE/06 DATE			
BICHHIA- BAHRAICH													

ROUTE PLAN FOR BICCHIA - BAHRAICH SECTION (6 QUAD CABLE)

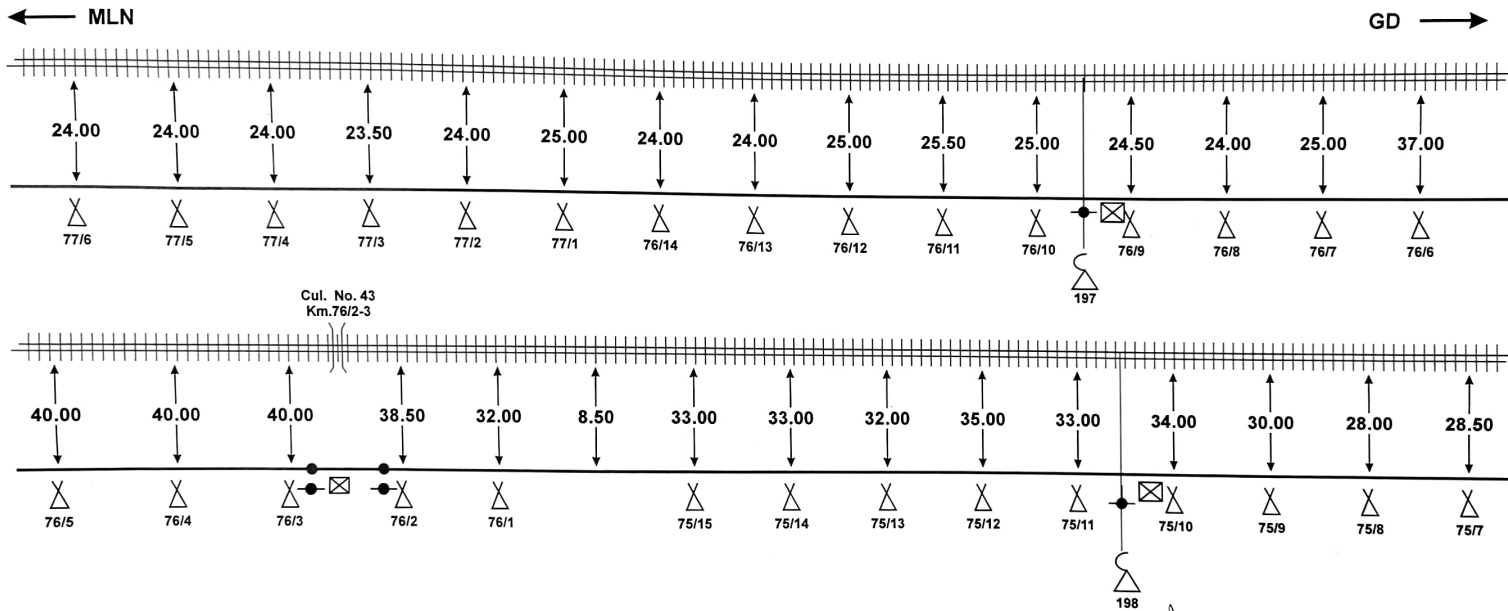

SE/TELE/CON/GONDA


ASTE/CON/LJN

DY. CSTE/CON/LJN

Not to Scale
All reading in mts

						L.C. GATE PHONE	Customer Name		N.E. RAILWAY				
			T.J.			DERIVATION CABLE	Prepared By :		M/s G.S.P. DHARMSALA BAZAR, GORAKHPUR				
	RAILWAY CROSSING		RAILWAY TRACK		DERIVATION JOINT		OFC	SHEET NO.	41	CREATED BY	GSP		LOCATION
	CULVERT		R.C.C. Hume Pipe		OFC JOINT		EMERGENCY POST	CREATED ON		OFFERED BY	GSP		
	BRIDGE		G.I. PIPE		HDPE		JOINT MARKER LOCATION	RIVISION NO.		APPR. BY	N.E. RLY		
	CANAL		ROUTE MARKER		POLE		6 QUAD CABLE	MODIFIED ON		Ref. No. – NE/06 DATE			
													BICHHIA- BAHRAICH

ROUTE PLAN FOR BICCHIA - BAHRAICH SECTION (6 QUAD CABLE)

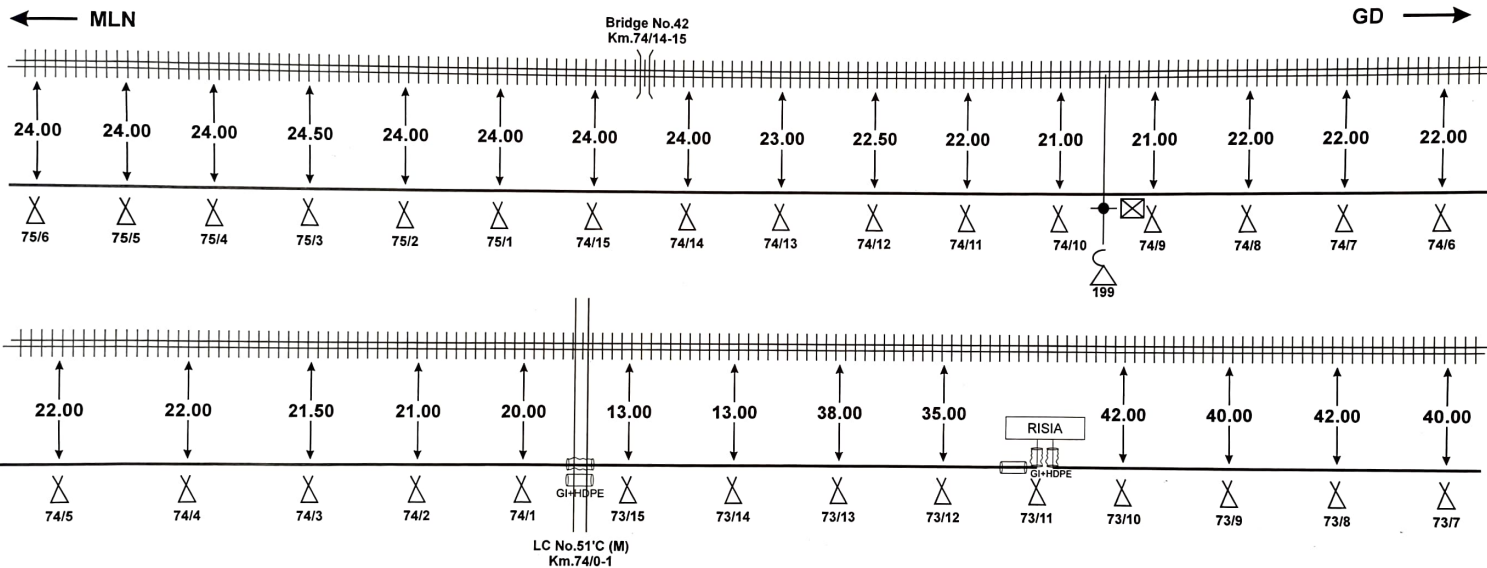

SE/TELE/CON/GONDA

ASTE/CON/LJN

DY. CSTE/CON/LJN

Not to Scale
All reading in mts

						L.C. GATE PHONE	Customer Name	N.E. RAILWAY					
			T.J.			DERIVATION CABLE	Prepared By :	M/s G.S.P. DHARMSALA BAZAR, GORAKHPUR					
	RAILWAY CROSSING		RAILWAY TRACK		DERIVATION JOINT		OFC	SHEET NO.	42	CREATED BY	GSP		LOCATION BICHHIA- BAHRACH
	CULVERT		R.C.C. Hume Pipe		OFC JOINT		EMERGENCY POST	CREATED ON		OFFERED BY	GSP		
	BRIDGE		G.I. PIPE		HDPE		JOINT MARKER LOCATION	RIVISION NO.		APPR. BY	N.E. RLY		
	CANAL		ROUTE MARKER		POLE		6 QUAD CABLE	MODIFIED ON		Ref. No. – NE/06 DATE			

T.J.

RAILWAY TRACK

R.C.C. Hume Pipe

G.I. PIPE

ROUTE MARKER

DERIVATION JOINT

OFC JOINT

HDPE

POLE



L.C. GATE PHONE



DERIVATION CABLE



OFC



EMERGENCY POST



JOINT MARKER LOCATION



6 QUAD CABLE

Customer Name

Prepared By :

SHEET NO.

CREATED ON

RIVISION NO.

MODIFIED ON

42

OFFERED BY

APPR. BY

Ref. No. - NE/06 DATE

N.E. RAILWAY

M/s G.S.P. DHARMSALA BAZAR, GORAKHPUR

CREATED BY

OFFERED BY

APPR. BY

Ref. No. - NE/06 DATE

GSP

GSP

N.E. RLY

Not to Scale
All reading in mts


LOCATION

BICHHIA- BAHRAICH

ROUTE PLAN FOR BICCHIA - BAHRAICH SECTION (6 QUAD CABLE)

← MLN

GD →

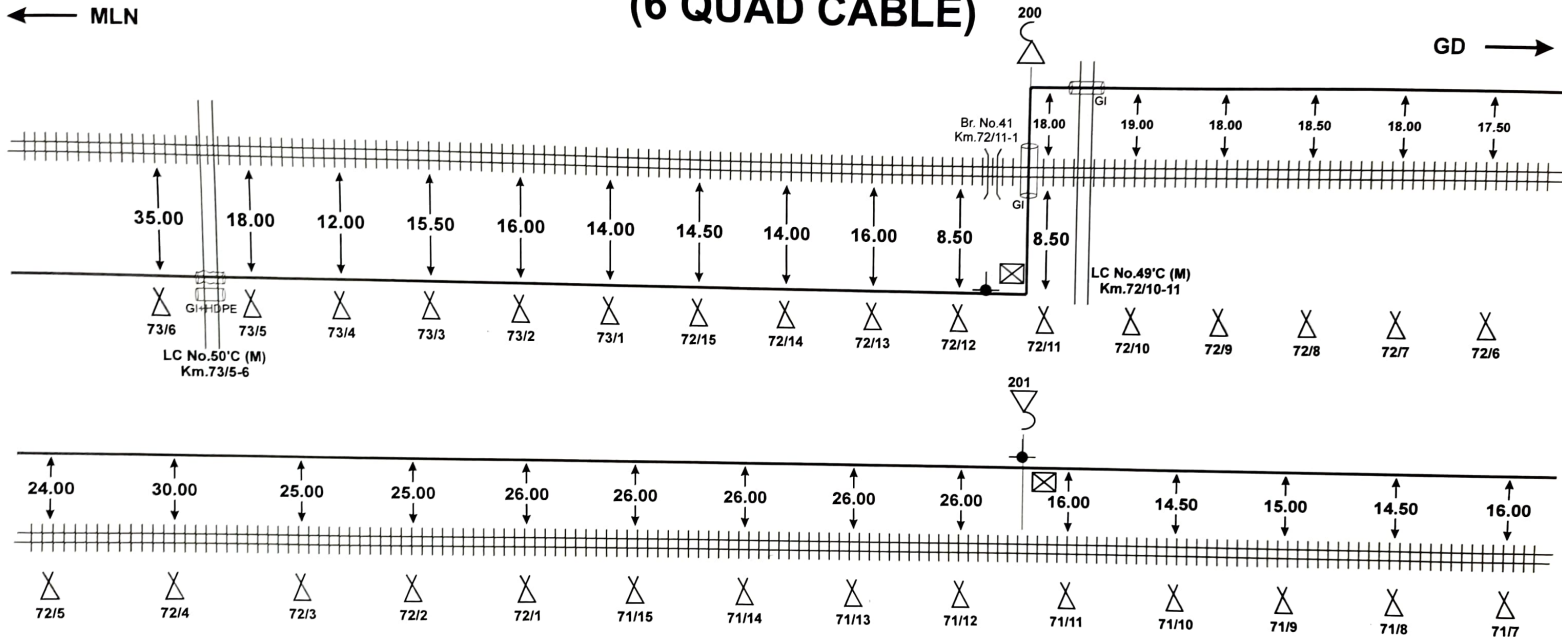

SE/TELE/CON/GONDA


ASTE/CON/LJN

DY. CSTE/CON/LJN

Not to Scale
All reading in mts

							L.C. GATE PHONE	Customer Name		N.E. RAILWAY				
			T.J.			—	DERIVATION CABLE	Prepared By :		M/s G.S.P. DHARMSALA BAZAR, GORAKHPUR				
	RAILWAY CROSSING		RAILWAY TRACK		DERIVATION JOINT	—	OFC	SHEET NO.	43	CREATED BY	GSP		LOCATION	
	CULVERT		R.C.C. Hume Pipe		OFC JOINT		EMERGENCY POST	CREATED ON		OFFERED BY	GSP			BICHHIA- BAHAIRACH
	BRIDGE		G.I. PIPE		HDPE		JOINT MARKER LOCATION	RIVISION NO.		APPR. BY	N.E. RLY			
	CANAL		ROUTE MARKER		POLE		6 QUAD CABLE	MODIFIED ON		Ref. No. – NE/06 DATE				


← MLN

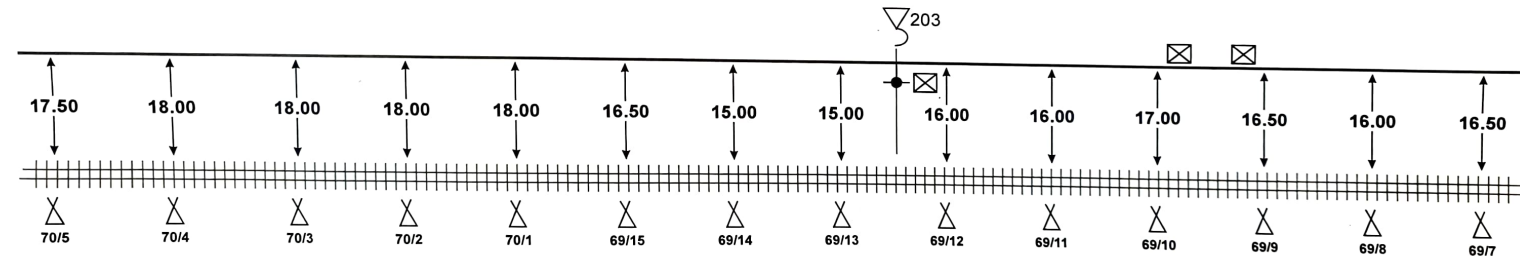

Not to Scale
All reading in mts

						L.C. GATE PHONE	Customer Name	N.E. RAILWAY				
			T.J.		—	DERIVATION CABLE	Prepared By :	M/s G.S.P. DHARMSALA BAZAR, GORAKHPUR				
	RAILWAY CROSSING		RAILWAY TRACK		—	OFC	SHEET NO.	44	CREATED BY	GSP		LOCATION BICHHIA- BAHRACH
	CULVERT		R.C.C. Hume Pipe			EMERGENCY POST	CREATED ON		OFFERED BY	GSP		
	BRIDGE		G.I. PIPE			JOINT MARKER LOCATION	RIVISION NO.		APPR. BY	N.E. RLY		
	CANAL		ROUTE MARKER		—	6 QUAD CABLE	MODFIED ON		Ref. No. – NE/06 DATE			

ROUTE PLAN FOR BICCHIA - BAHRAICH SECTION (6 QUAD CABLE)

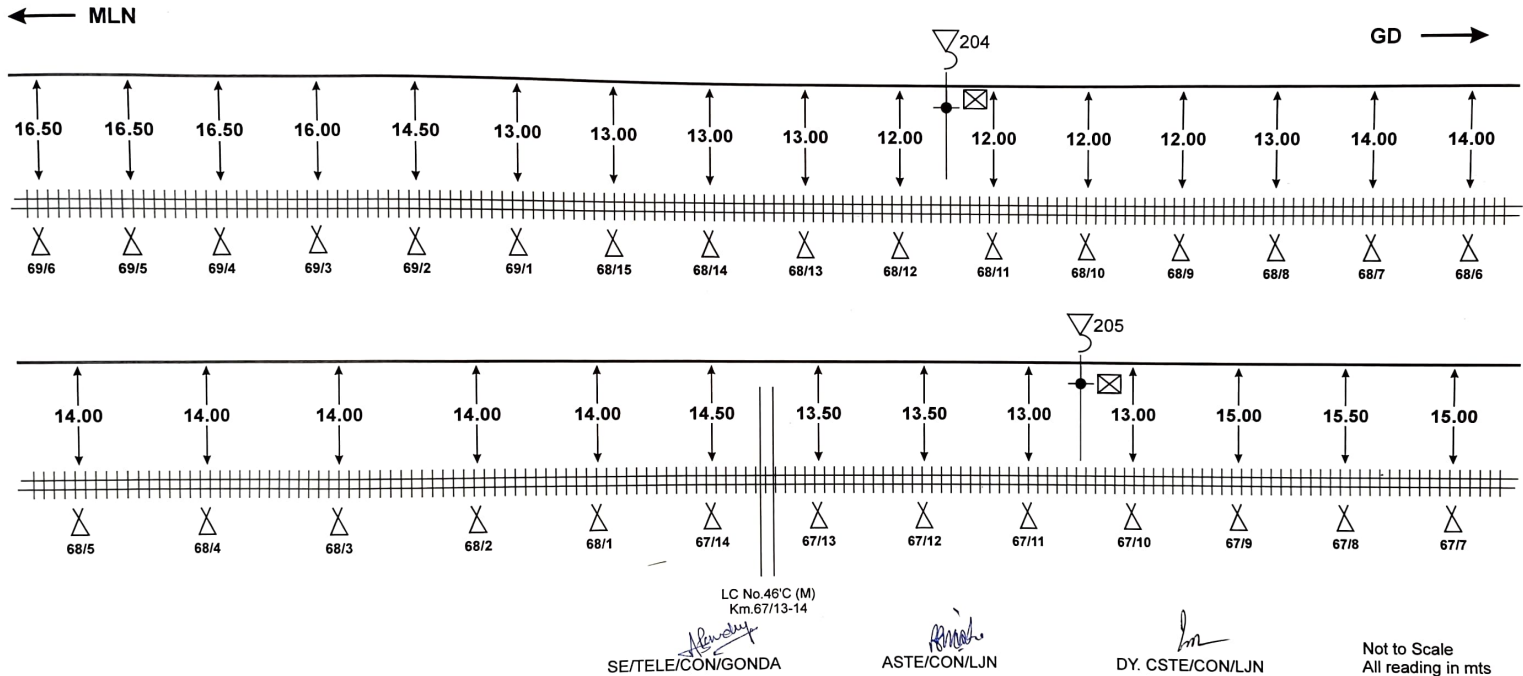


							L.C. GATE PHONE	Customer Name		N.E. RAILWAY			
			T.J.				DERIVATION CABLE	Prepared By :		M/s G.S.P. DHARMSALA BAZAR, GORAKHPUR			
	RAILWAY CROSSING		RAILWAY TRACK		DERIVATION JOINT		OFC	SHEET NO.	45	CREATED BY	GSP		LOCATION BICHHIA- BAHRACH
	CULVERT		R.C.C. Hume Pipe		OFC JOINT		EMERGENCY POST	CREATED ON		OFFERED BY	GSP		
	BRIDGE		G.I. PIPE		HDPE		JOINT MARKER LOCATION	RIVISION NO.		APPR. BY	N.E. RLY		
	CANAL		ROUTE MARKER		POLE		6 QUAD CABLE	MODIFIED ON		Ref. No. – NE/06 DATE			

ROUTE PLAN FOR BICCHIA - BAHRAICH SECTION (6 QUAD CABLE)

← MLN

GD →

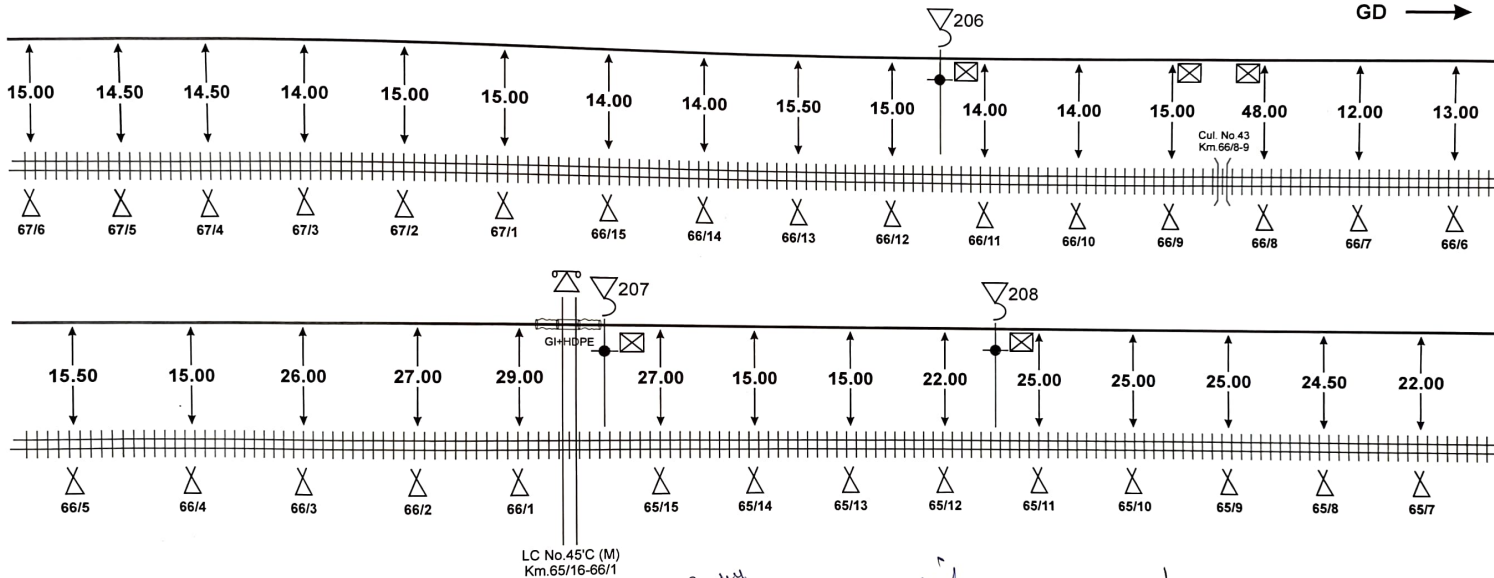

SE/TELE/CON/GONDA


ASTE/CON/LJN

DY. CSTE/CON/LJN

Not to Scale
All reading in mts

				N.E. RAILWAY			
		● T.J.		L.C. GATE PHONE	Customer Name	M/s G.S.P. DHARMSALA BAZAR, GORAKHPUR	
				— DERIVATION CABLE	Prepared By :		
⌋ RAILWAY CROSSING	⌋ RAILWAY TRACK	● DERIVATION JOINT	— OFC	SHEET NO. 46	CREATED BY GSP	BICCHIA-BAHRAICH	
() CULVERT	— R.C.C. Hume Pipe	● OFC JOINT	△ EMERGENCY POST	CREATED ON	OFFERED BY GSP		
() BRIDGE	— G.I. PIPE	⌋ HDPE	⊠ JOINT MARKER LOCATION	RIVISION NO.	APPR. BY N.E. RLY		
≡ CANAL	⊗ ROUTE MARKER	⌋ POLE	— 6 QUAD CABLE	MODIFIED ON	Ref. No. - NE/06 DATE		

ROUTE PLAN FOR BICCHIA - BAHRAICH SECTION (6 QUAD CABLE)

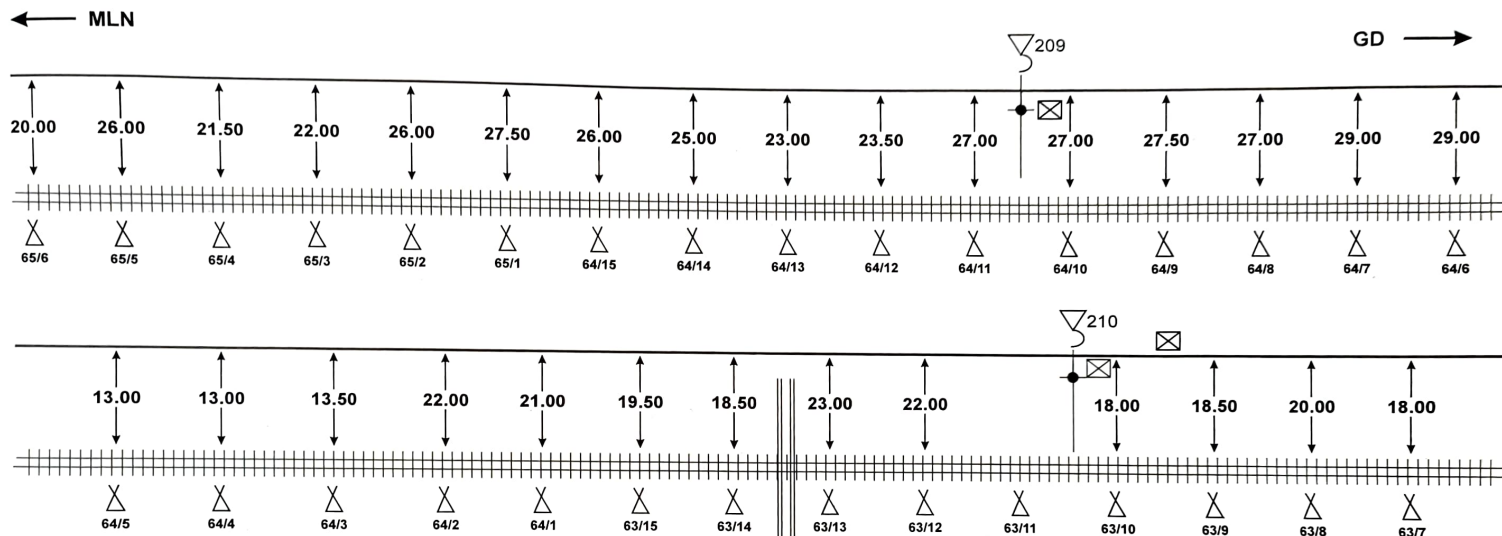

LC No 44 (U/M)
Km. 63/14-15

SE/TELE/CON/GONDA

ASTE/CON/LJN

DY. CSTE/CON/LJN


Not to Scale
All reading in mts

				L.C. GATE PHONE		Customer Name		N.E. RAILWAY			
				DERIVATION CABLE		Prepared By :		M/s G.S.P. DHARMSALA BAZAR, GORAKHPUR			
				OFC		SHEET NO.		47	LOCATION		
				EMERGENCY POST		CREATED ON					
				JOINT MARKER LOCATION		RIVISION NO.					
				6 QUAD CABLE		MODIFIED ON					
									BICHHIA- BAHRAICH		
									Ref. No. - NE/06 DATE		

ROUTE PLAN FOR BICCHIA - BAHRAICH SECTION (6 QUAD CABLE)

← MLN

GD →

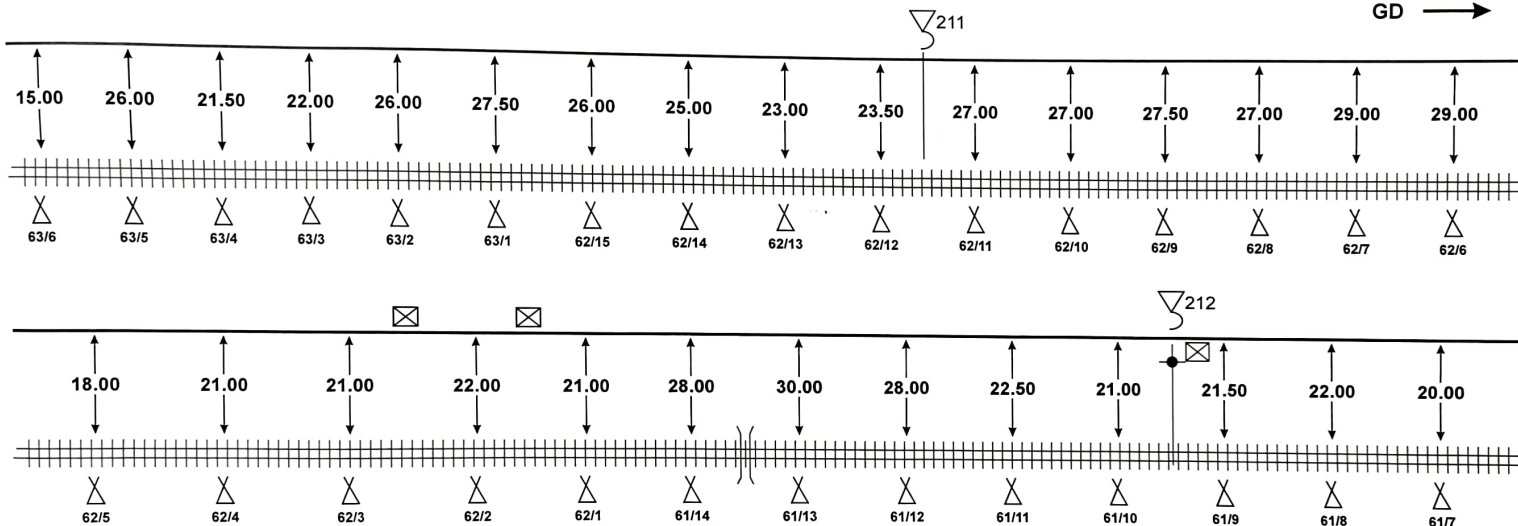

SE/TELE/CON/GONDA


ASTE/CON/LJN

DY. CSTE/CON/LJN

Not to Scale
All reading in mts

						L.C. GATE PHONE	Customer Name		N.E. RAILWAY					
			T.J.				DERIVATION CABLE	Prepared By :		M/s G.S.P. DHARMSALA BAZAR, GORAKHPUR				
	RAILWAY CROSSING		RAILWAY TRACK		DERIVATION JOINT		OFC	SHEET NO.	48	CREATED BY	GSP		LOCATION	
	CULVERT		R.C.C. Hume Pipe		OFC JOINT		EMERGENCY POST	CREATED ON		OFFERED BY	GSP			BICHHIA- BAHRACH
	BRIDGE		G.I. PIPE		HDPE		JOINT MARKER LOCATION	RIVISION NO.		APPR. BY	N.E. RLY			
	CANAL		ROUTE MARKER		POLE		6 QUAD CABLE	MODIFIED ON		Ref. No. – NE/06 DATE				

ROUTE PLAN FOR BICCHIA - BAHRAICH SECTION (6 QUAD CABLE)

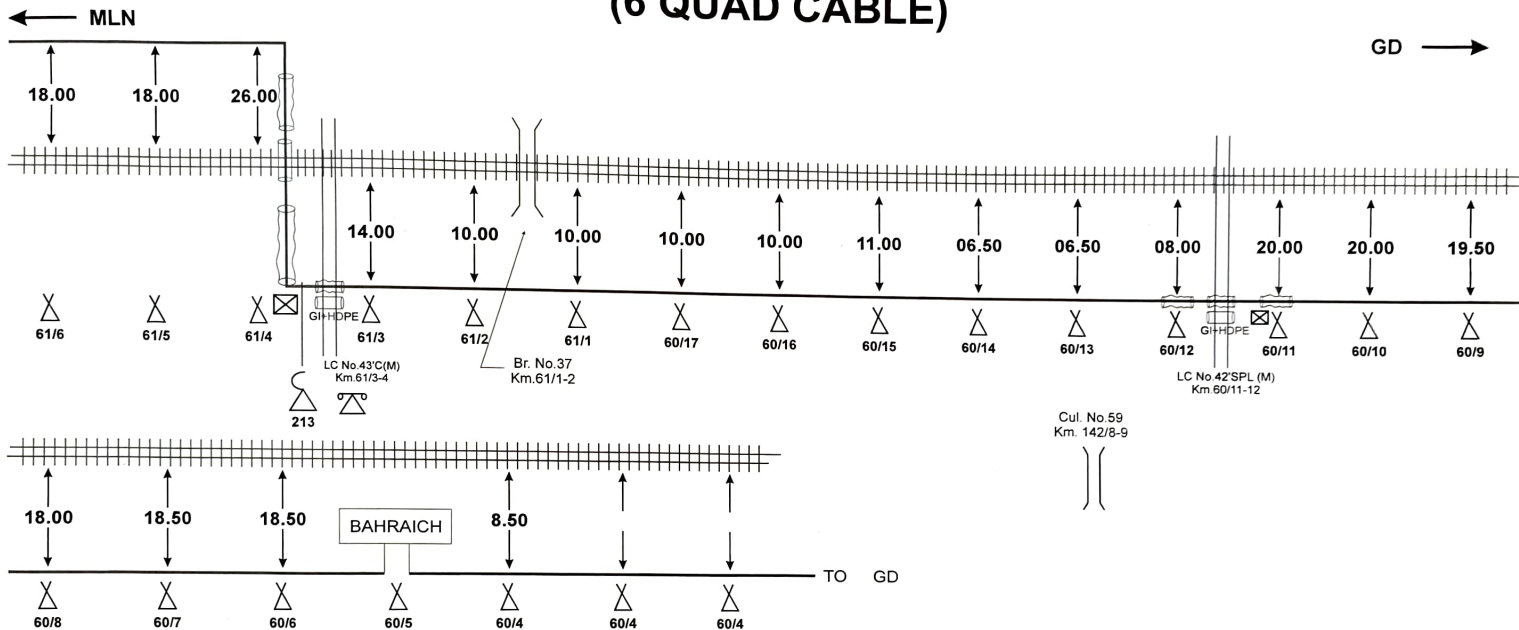

SE/TELE/CON/GONDA

ASTE/CON/LJN

DY. CST/CON/LJN

Not to Scale
All reading in mts

				N.E. RAILWAY			
		T.J.		L.C. GATE PHONE	Customer Name	M/s G.S.P. DHARMSALA BAZAR, GORAKHPUR	
				DERIVATION CABLE	Prepared By :		
RAILWAY CROSSING	RAILWAY TRACK	DERIVATION JOINT	OFC	SHEET NO.	49	CREATED BY	GSP
CULVERT	R.C.C. Hume Pipe	OFC JOINT	EMERGENCY POST	CREATED ON		OFFERED BY	GSP
BRIDGE	G.I. PIPE	HDPE	JOINT MARKER LOCATION	RIVISION NO.		APPR. BY	N.E. RLY
CANAL	ROUTE MARKER	POLE	6 QUAD CABLE	MODIFIED ON		Ref. No. - NE/06 DATE	