



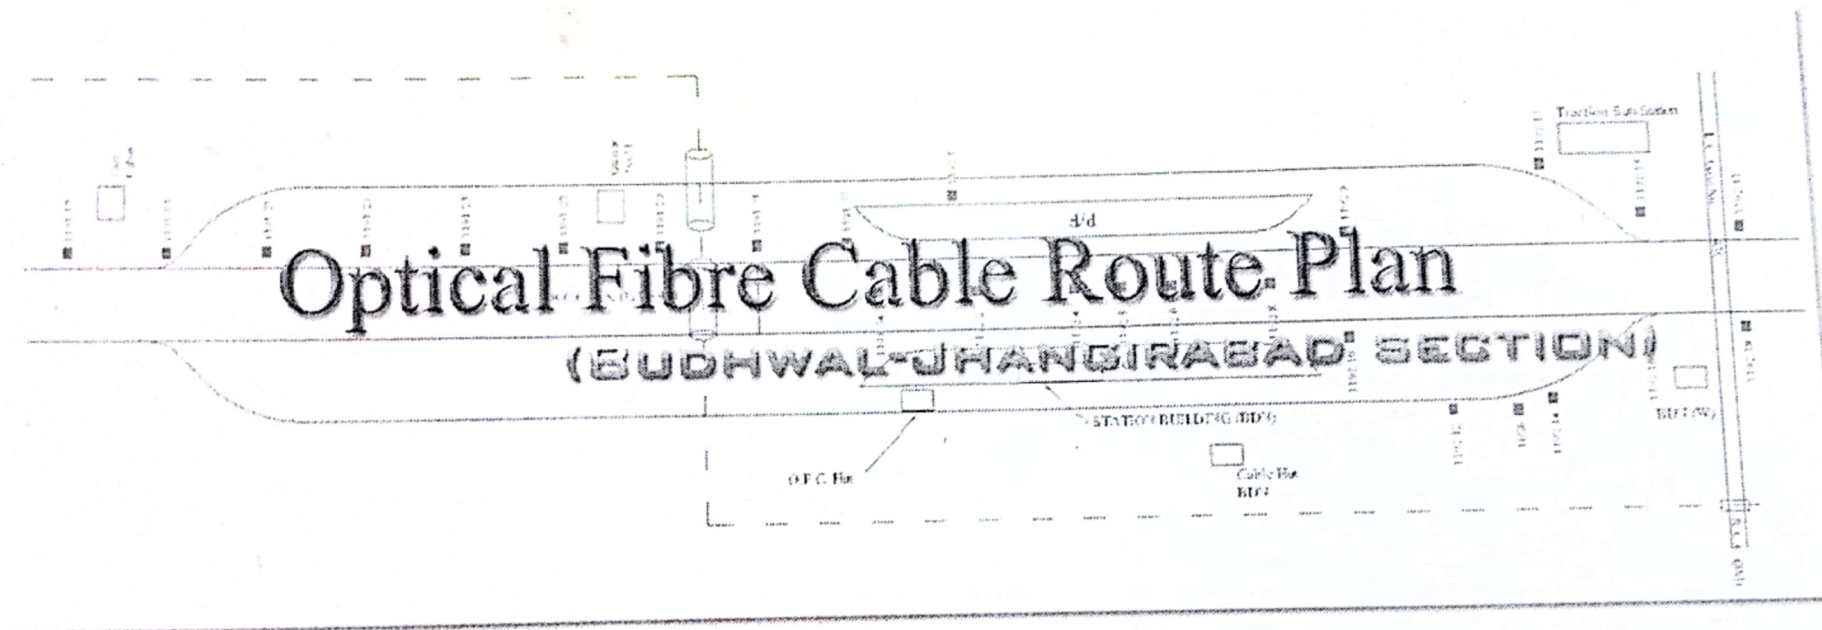


OFC Route Plan Digitised By:
M/s i-CAD Engineering Solutions
 C-82, Sector - I, Aliganj, Lucknow - 24
 Ph. : 0522-2762618, 9415023687
 visit us at : www.i-cad.org
 email : customercare@i-cad.org

Submitted by:
M/s Amit Kumar
 1/686 Vishal khand Gomti Nagar,
 Lucknow (UP)
 9839131031 (m)

Jhangirabad

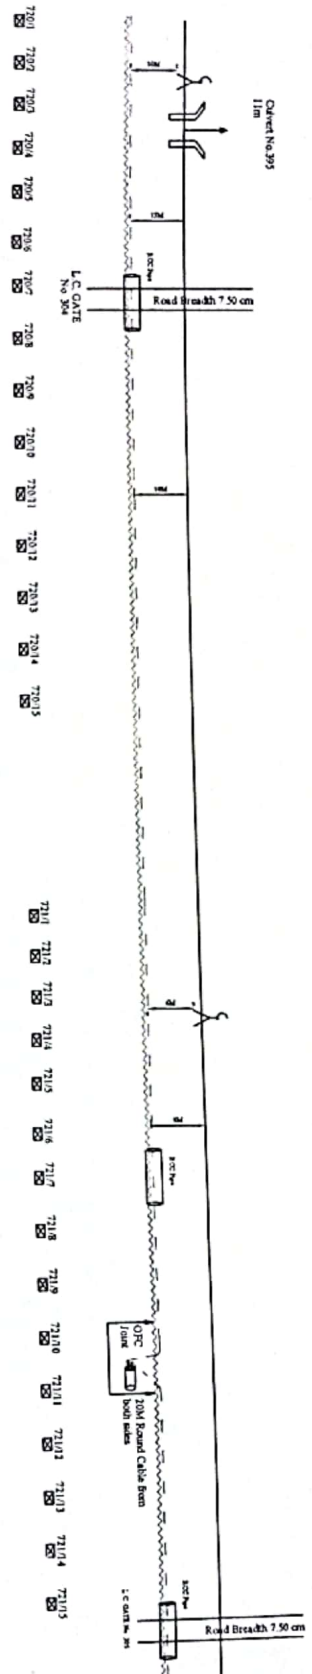


Jhangirabad

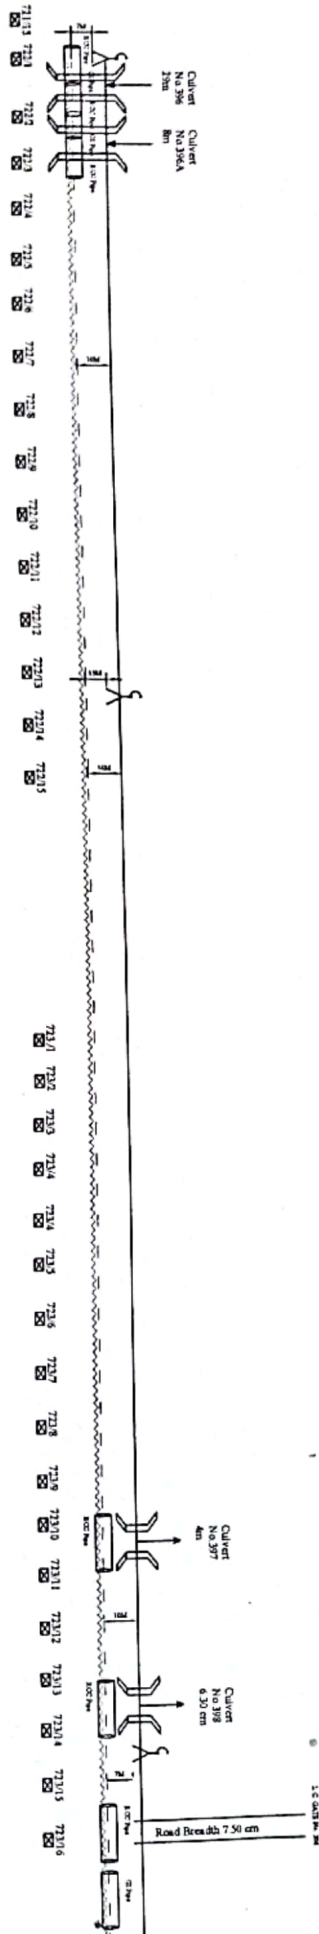

LEGENDS:

1. OFC Route:	2. Telecom Post:	3. G.I./RCC Pipe:	4. Horizontal Dist. of OFC Route from Railway track	5. Emergency Post (3M from Track)	6. 4Quad Cable
— ⊗ —	— ⊗ —	— M —	— λ —	— ⊗ —	— ⊗ —
<i>(Signature)</i> Sign - CTV/Con/GKP/NER		<i>(Signature)</i> Sign - JSTE/Con/GKP/NER		<i>(Signature)</i> Sign - Dy. CSTE CON/W/GKP/NER	
M/s Amit Kumar Lucknow.		(Sign of Contractor)		Sheet No. - 2 of 9	
OFC Route Plan for Budhwal - Jhangirabad Section of NER					

↓
continued

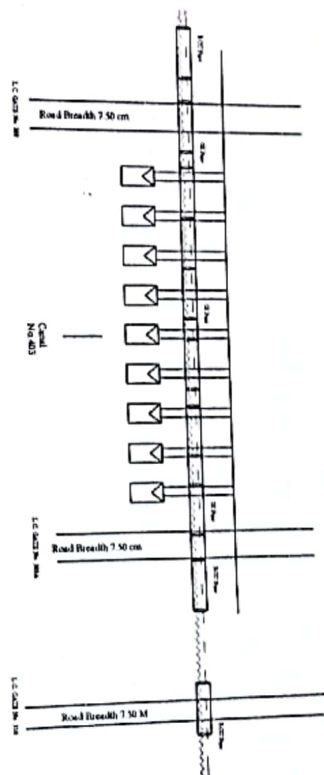


72.16 72.1 72.2 72.3

728/4
☒

728.5
728.6
728.7
728.8
728.9

LEGENDS:

1. OFC Route:
2. Telecom Post
3. GI/RCC Pipe:
4. Horizontal Dist. of OFC Route from Railway track
5. Emergency Post (3M from Track)
6. 4Quad Cable

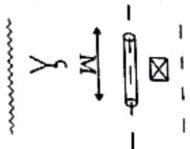

Signature: _____

 Sign - CTV/Con/GKP/NER

Sign -AST/E/Con/GKP/NER

Sign - Dy. CSTE CONW/GKP/NER



(Sign of Contractor)

Sheet No. - 4 of 9

M/s Armit Kumar
Lucknow.

OFC Route Plan for Budhwal - Jhangirabad
Section of NER

Discharge

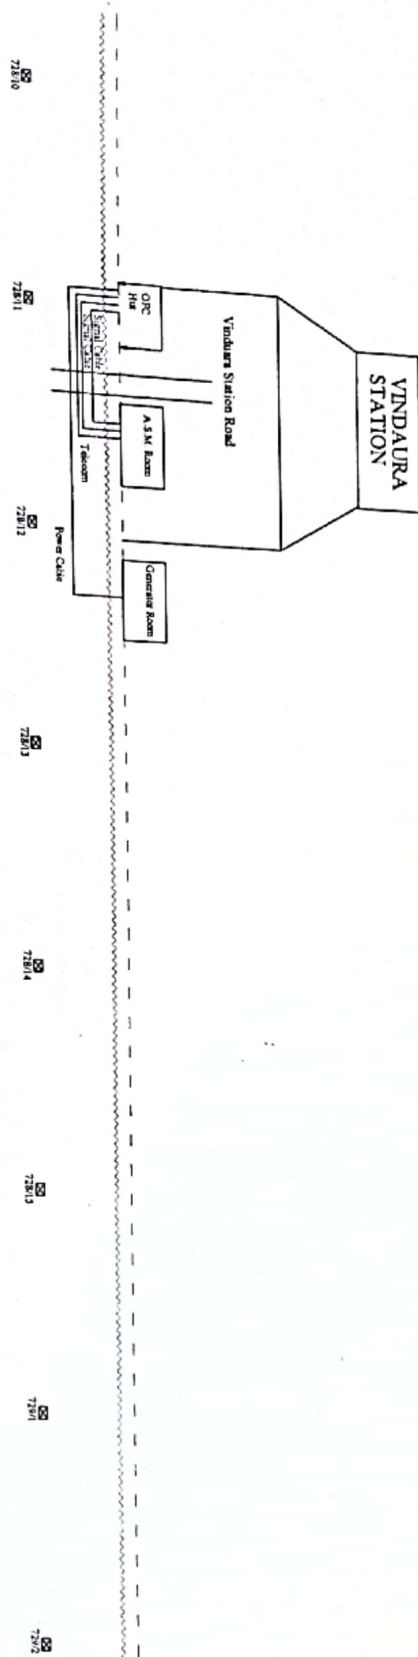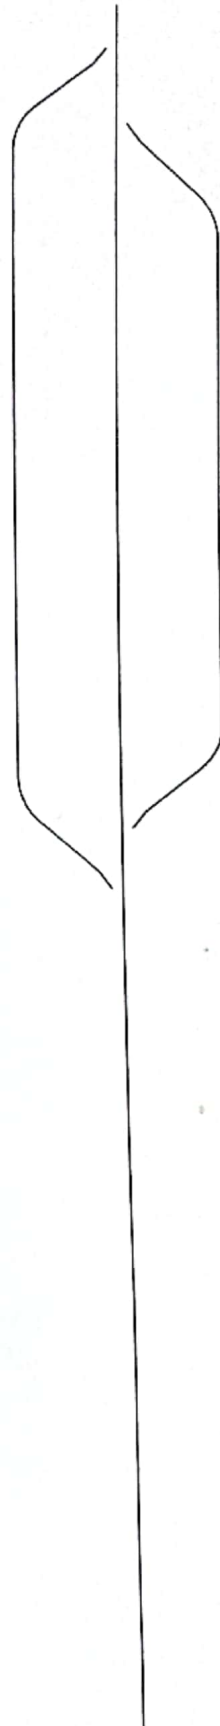

LEGENDS:

1. OFC Route:
2. Telecom Post:
3. GI/RCC Pipe:
4. Horizontal Dist. of OFC Route from Railway track
5. Emergency Post (3M from Track)
6. 4Quad Cable

Sign - CTI/Com/GKP/NER

Sign - AS/TE/Com/GKP/NER

Sign - Dy. CSTE CON/W/GKP/NER


M/s Anil Kumar Lucknow.

OFC Route Plan for Budhwal - Bhagatnagar Section of NER

Sheet No. - 5 of 9

Barangabad

Barangabad

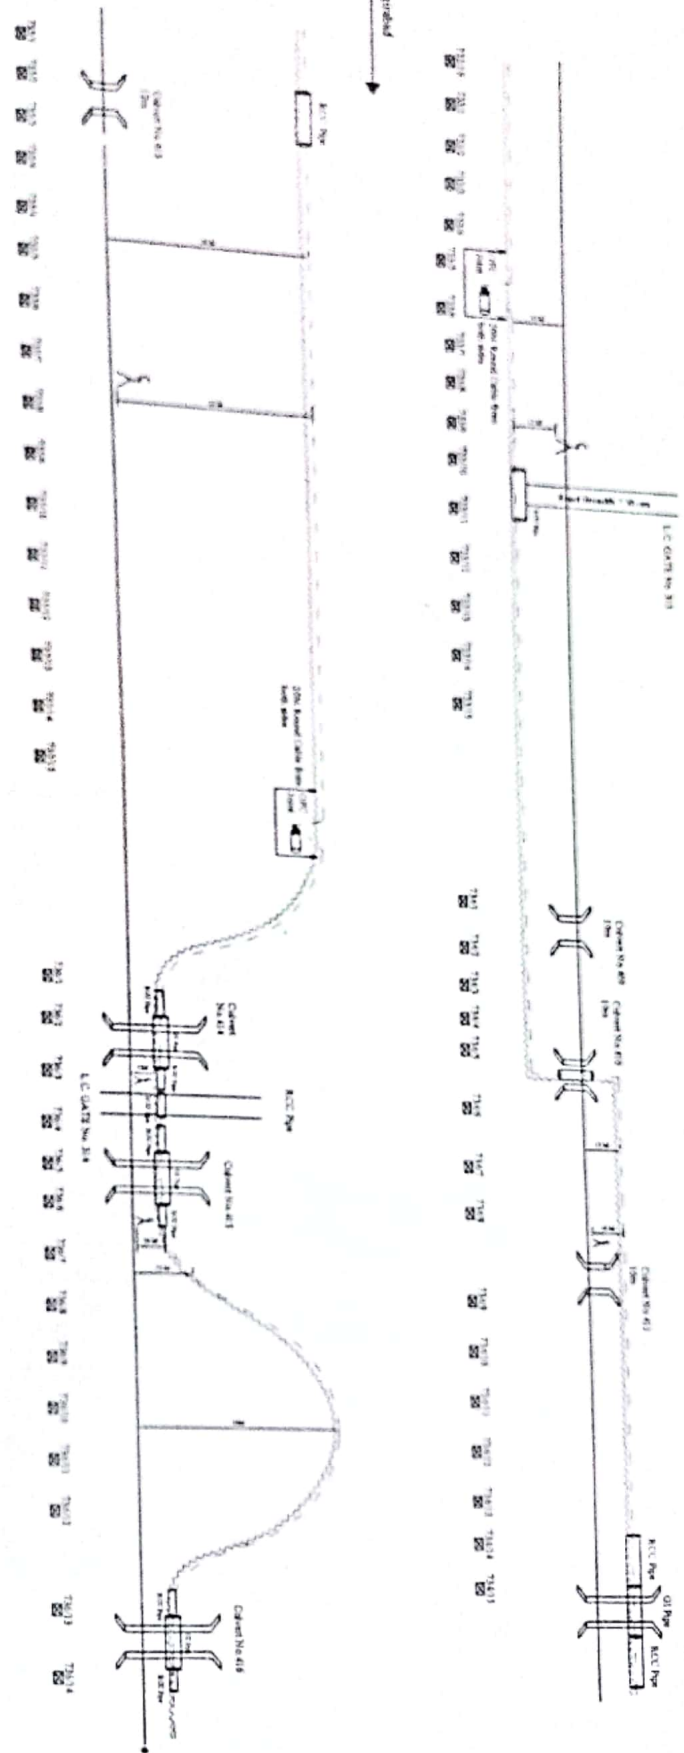

LEGENDS:

1. OFC Route				
2. Telecom Post				
3. GI/RCC Pipe				
4. Horizontal Dist. of OFC Route from Railway track				
5. Emergency Post (3M from Track)				
6. Quad Cable				


Signature

Signature

Signature


Mr. Anil Kumar
Location

OFC Route Plan for Budhwal - Barangabad
Section of PIR
Sheet No. - 7 of 9


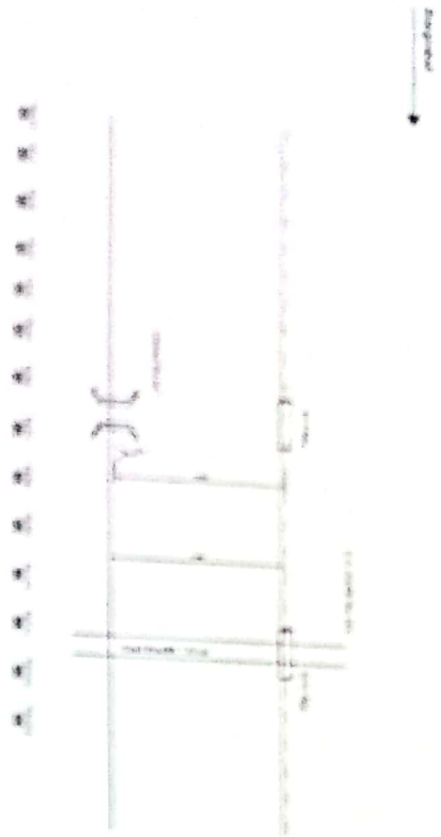


LEGEND

1. OTC Room
2. Ticket Post
3. G.I. B&C Pipe
4. Horizontal Dist of OTC Room from Railway track
5. Emergency Post (SM from Track)
6. 40mm Cable

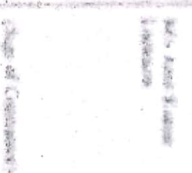


Discharge

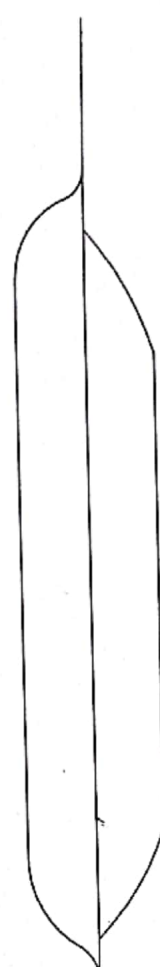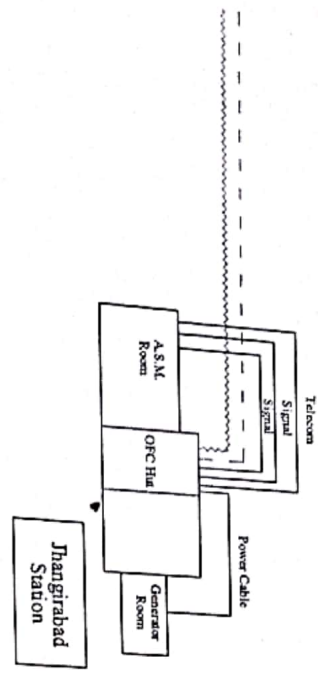

- 7313
- 7314
- 7315
- 7316
- 7317
- 7318
- 7319

LEGENDS:

1. OFC Route:
2. Telecom Post:
3. GI/RCC Pipe:
4. Horizontal Dist. of OFC Route from Railway track
5. Emergency Post (3M from Track)
6. 4Quad Cable

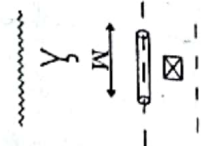

Sign - CT/Con/GKP/NER

Sign - 457/Con/GKP/NER

Sign - Dy. CSTE CON/W/GKP/NER

M/s Amit Kumar Lucknow. (Sign of Contractor)

OFC Route Plan for Budhwal - Jhangirabad Section of NER
Sheet No. - 9 of 9