

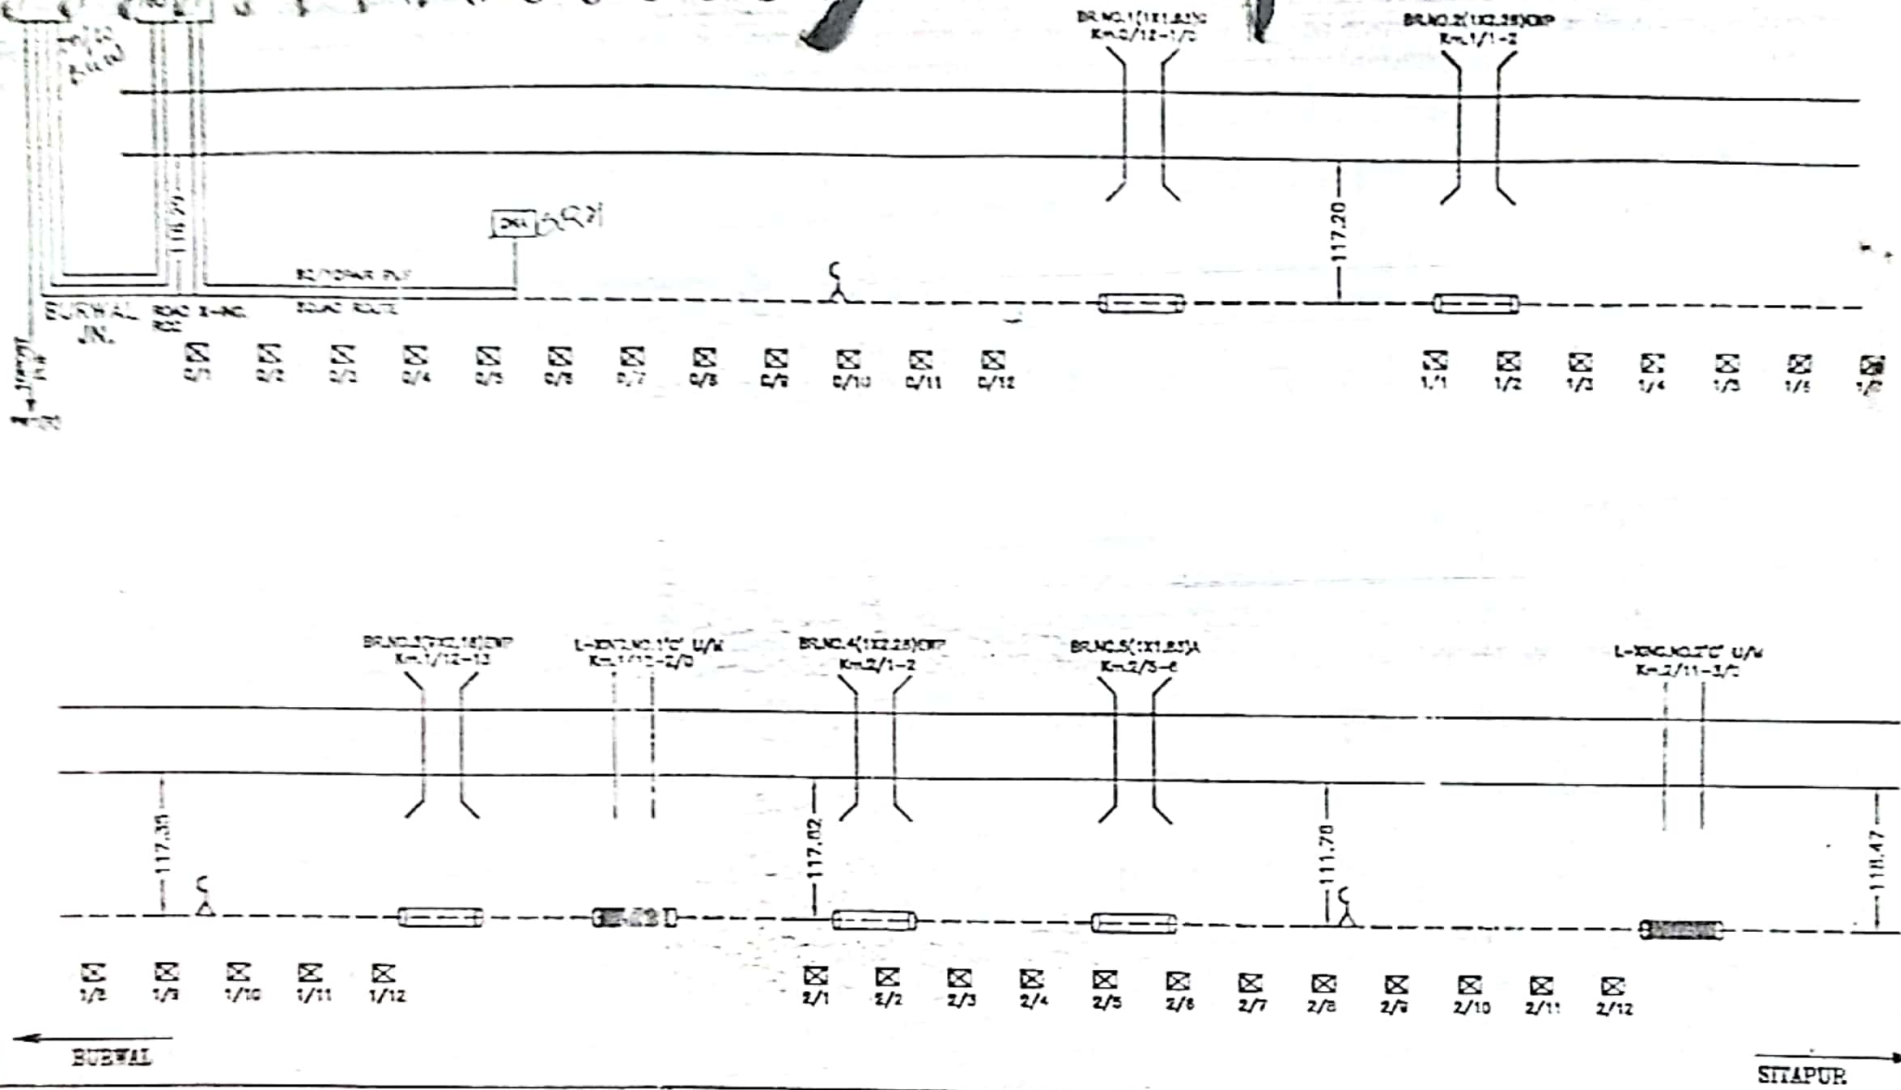
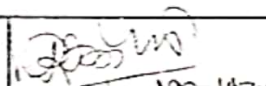
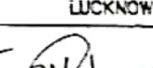


ROUTE PLAN FOR
BURWAL—SITAPUR
SECTION OF NER 6 QUAD

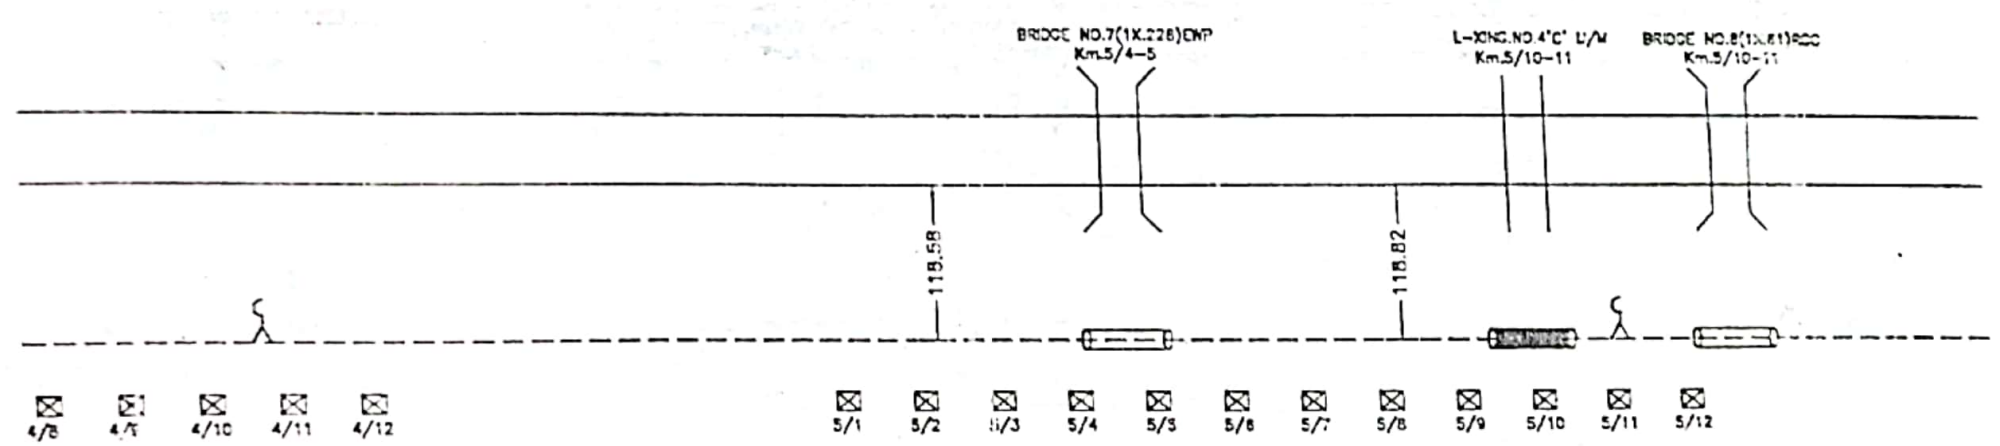

LEGENDS:					M/S TELE TECHOCRAT LUCKNOW		ROUTE PLAN FOR BURAL-SITAPUR SECTION OF NER 5 QUAD	
1.5 QUAD ROUTE	---					FOR M/S TELE TECHOCRAT	SHEET NO.- 1/	
2. TELECOM POST	⊠							
3. G.I. PIPE	—							
4. RCC PIPE	—							
5. EMERGENCY POST	⋈	SIGN-OT/CON/S & T/NER	SIGN-ASTE/CON/S & T/NER	SIGN-DY.CSTE/CON/S & T/NER				

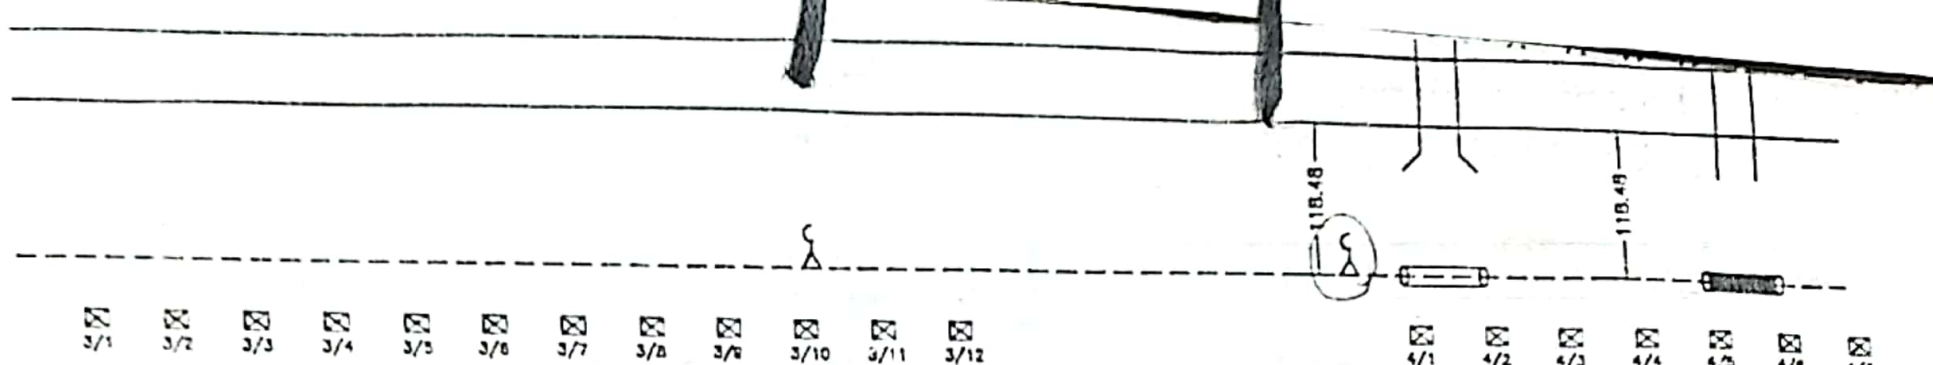


BURWAL

SITAPUR


LEGENDS:

1. QUAD ROUTE	---				M/S TELE TECHNOCRAT LUCKNOW	ROUTE PLAN FOR BURWAL-SITAPUR SECTION OF NER 6 QUAD
2. TELECOM POST	☒					
3. G.I PIPE	—					
4. RCC PIPE	—					
5. EMERGENCY POST	λ	SIGN-CTI/CON/S & T/NER	SIGN-ASTE/CON/S & T/NER	SIGN-DY.CSTE/CON/S & T/NER	FOR M/S TELE TECHNOCRAT	SHEET NO.- 2/

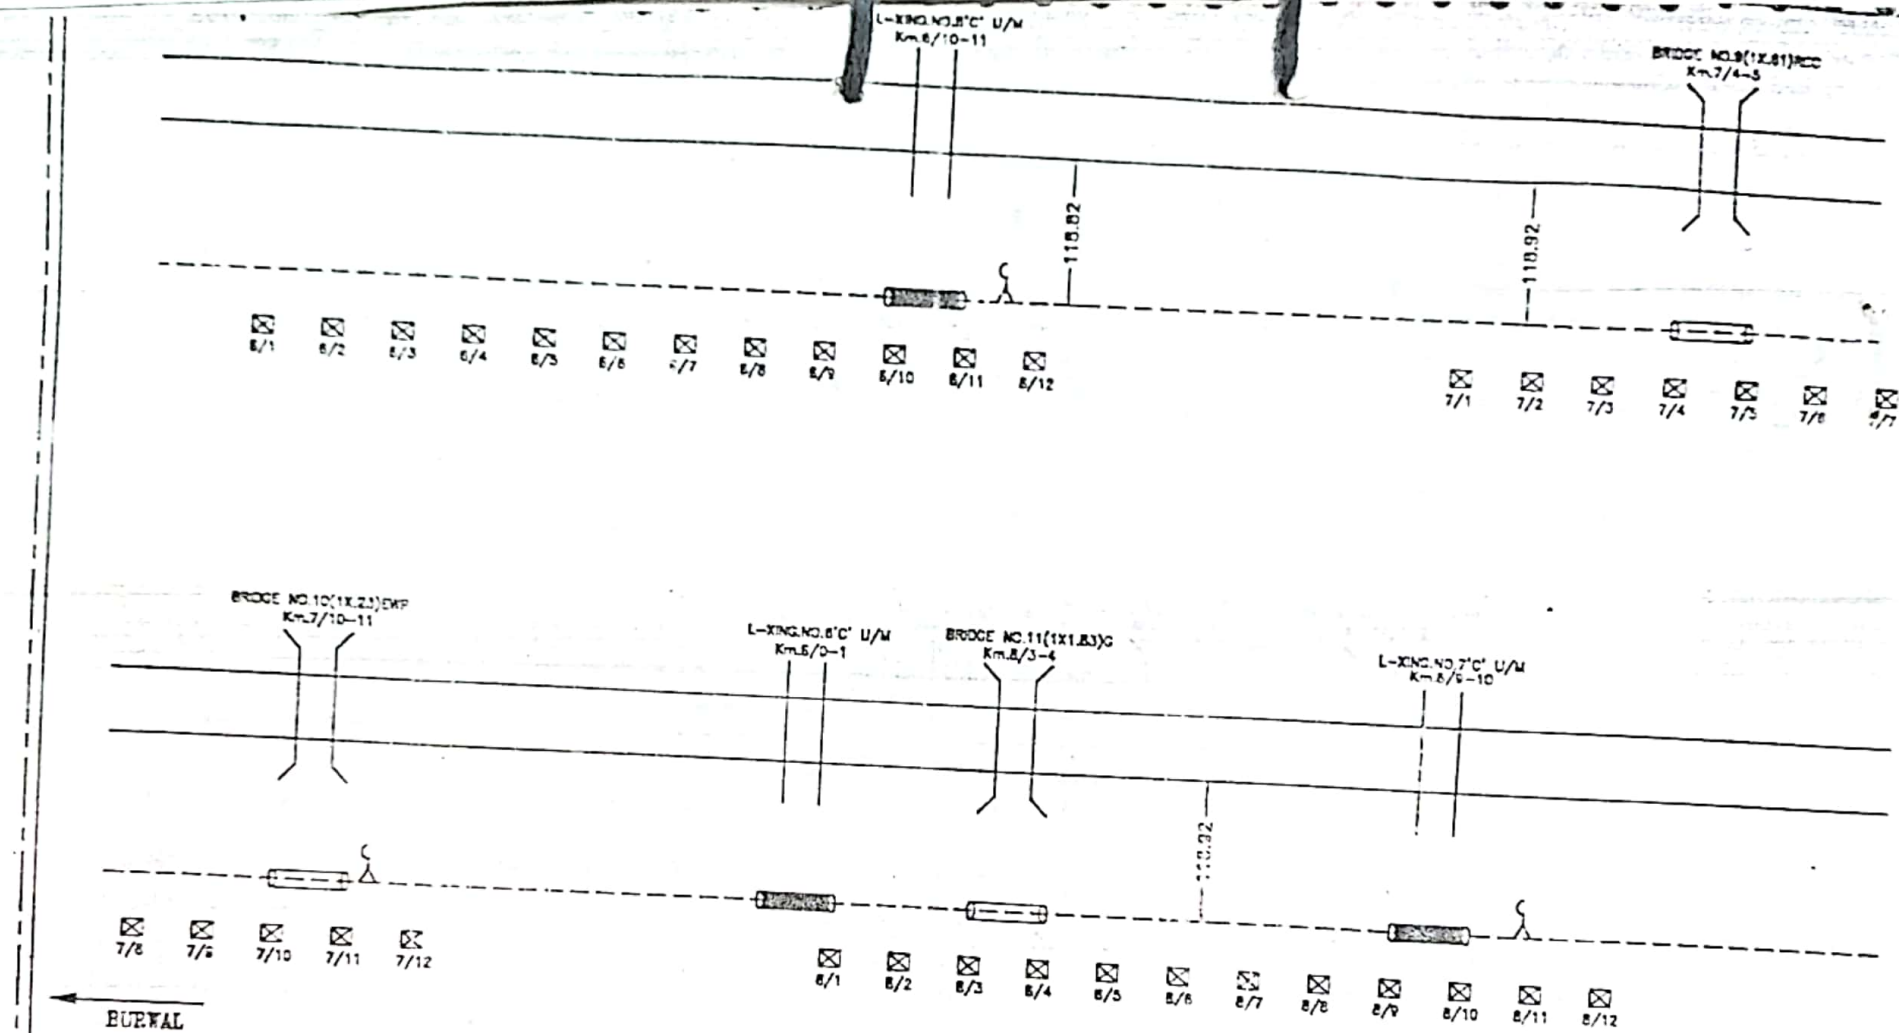

LEGENDS:

1. B QUAD ROUTE
2. TELECOM POST
3. C.I PIPE
4. RCC PIPE
5. EMERGENCY POST

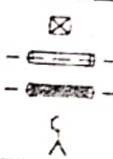

[Signature]
 J E H / Con / S

SIGN-CT/CON/S & T/NER

[Signature]

SIGN-ASTE/CON/S & T/NER

[Signature]

SIGN-DY.CSTE/CON/S & T/NER


M/S TELE TECHNOCRAT
 LUCKNOW



[Signature]



FOR M/S TELE TECHNOCRAT

ROUTE PLAN FOR BURWAL-SITAPUR
 SECTION OF NER B QUAD

SHEET NO.- 3/

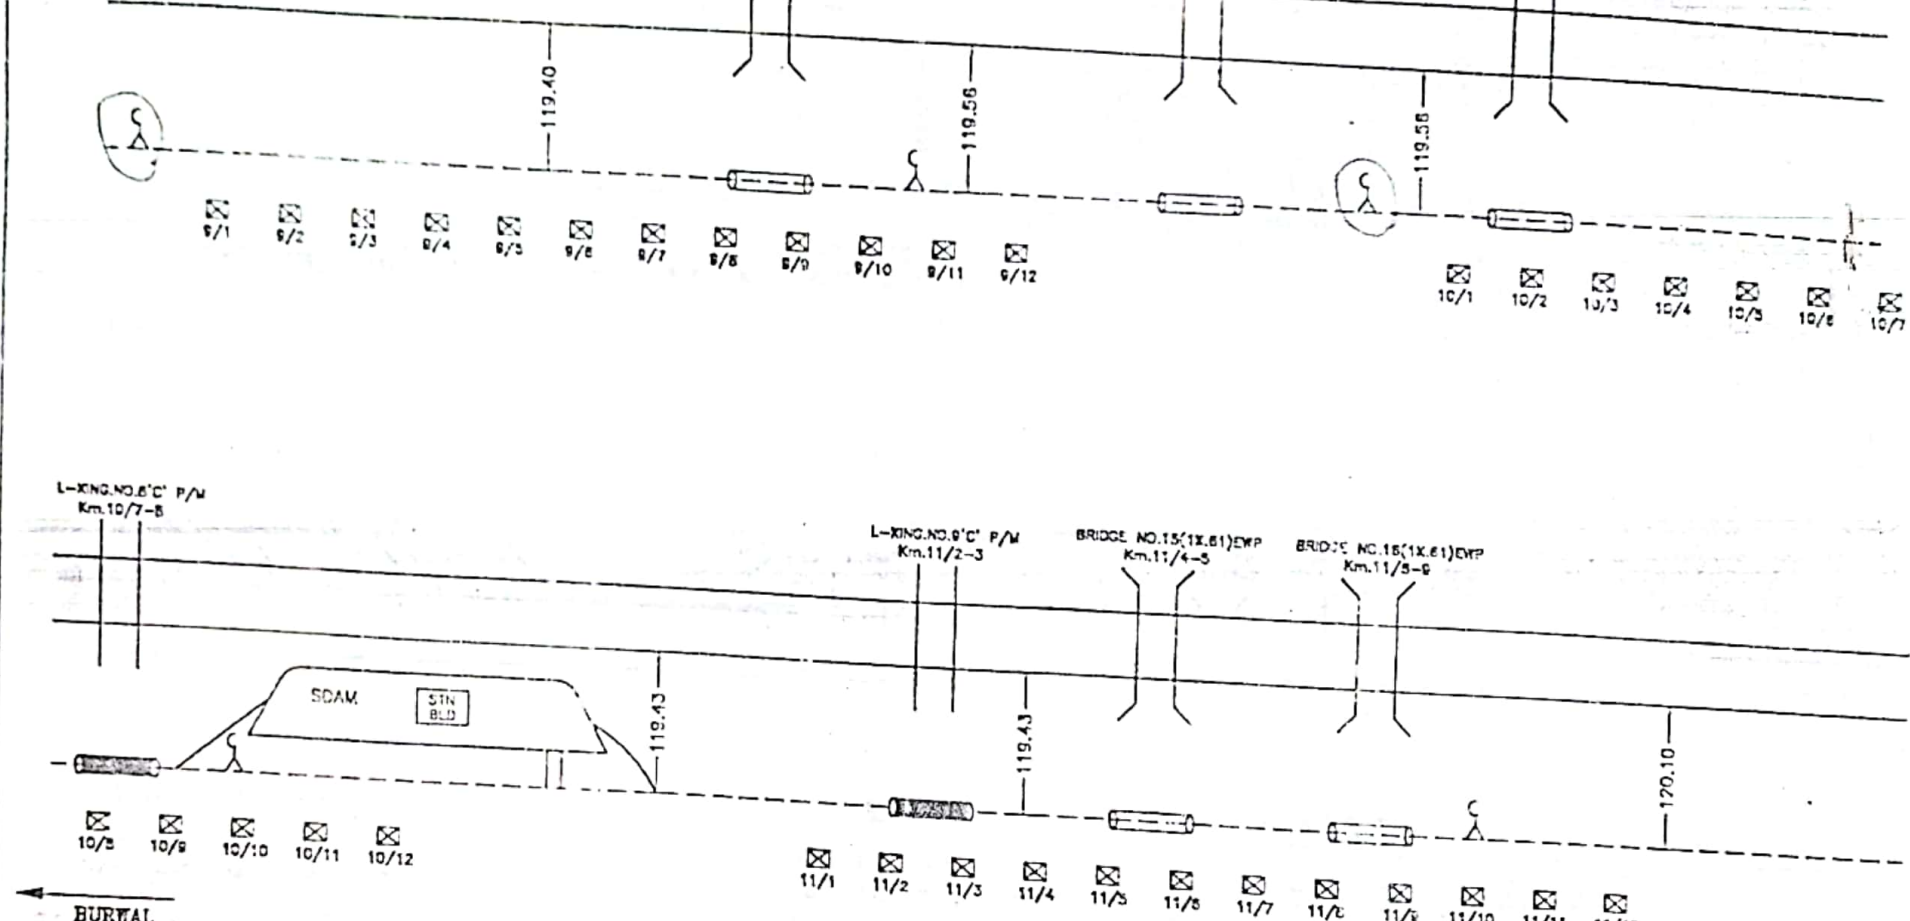

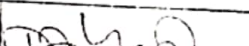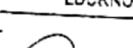LEGENDS:					M/S TELE TECHNOCRAT LUCKNOW		ROUTE PLAN FOR BURWAL-SITAPUR SECTION OF NER 6 QUAD	
1. QUAD ROUTE	---					SITAPUR		
2. TELECOM POST	⊠							
3. G.I PIPE	—							
4. RCC PIPE	—							
5. EMERGENCY POST	λ							
SIGN-CH/CON/S & T/NER		SIGN-ASTE/CON/S & T/NER		SIGN-DY.CSTE/CON/S & T/NER		FOR M/S TELE TECHNOCRAT		
SHEET NO.- 4/								

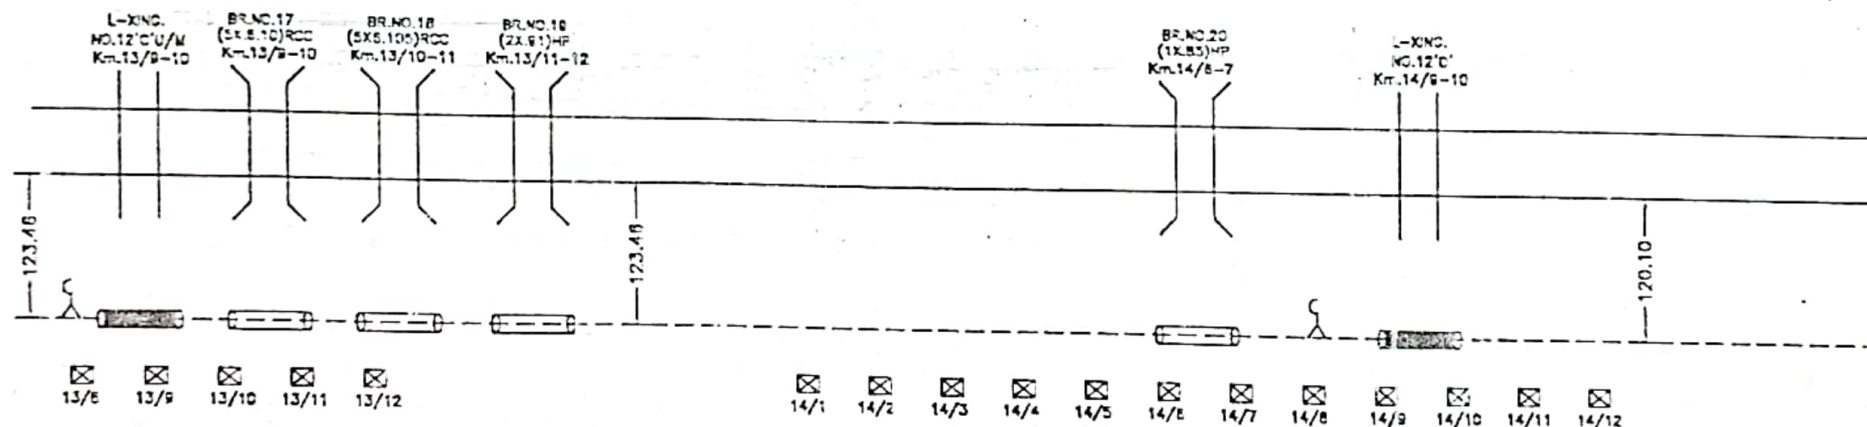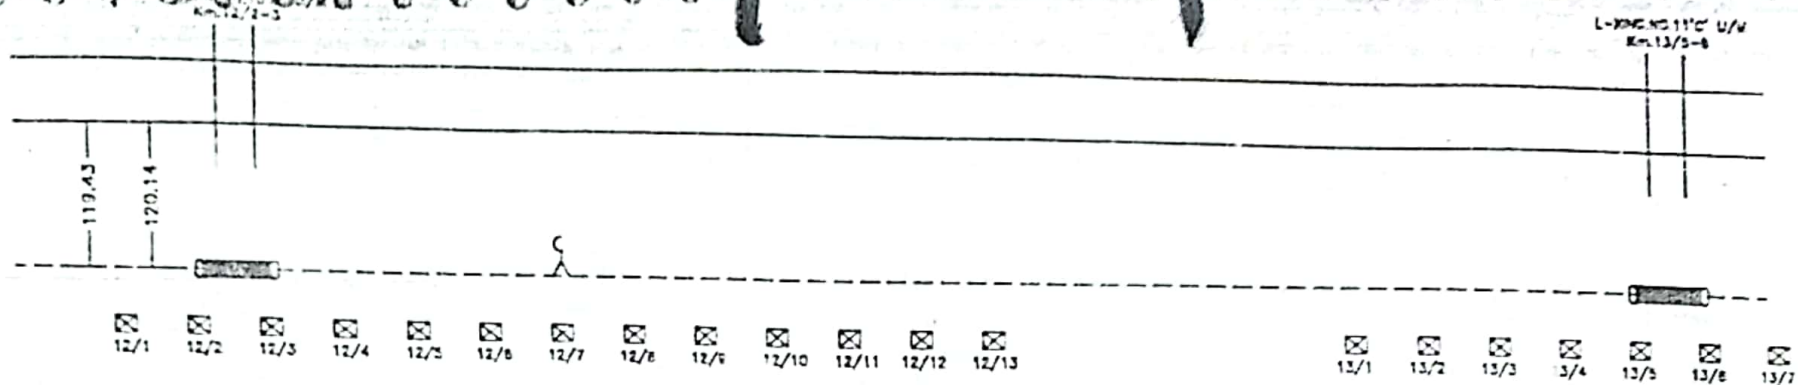


BURWAL

SITAPUR

LEGENDS:

1. QUAD ROUTE
2. TELECOM POST
3. G.I PIPE
4. RCC PIPE
5. EMERGENCY POST

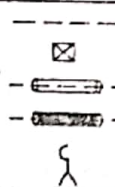

Signature
JE/TECHNICAL

SIGN-CTI/CON/S & T/NER

Signature
SIGN-ASTE/CON/S & T/NER


Signature
SIGN-DY.CSTE/CON/S & T/NER

M/S TELE TECHNOCRAT
LUCKNOW

Signature
FOR M/S TELE TECHNOCRAT

ROUTE PLAN FOR BURWAL-SITAPUR
SECTION OF NER 6 QUAD

SHEET NO.- 5/

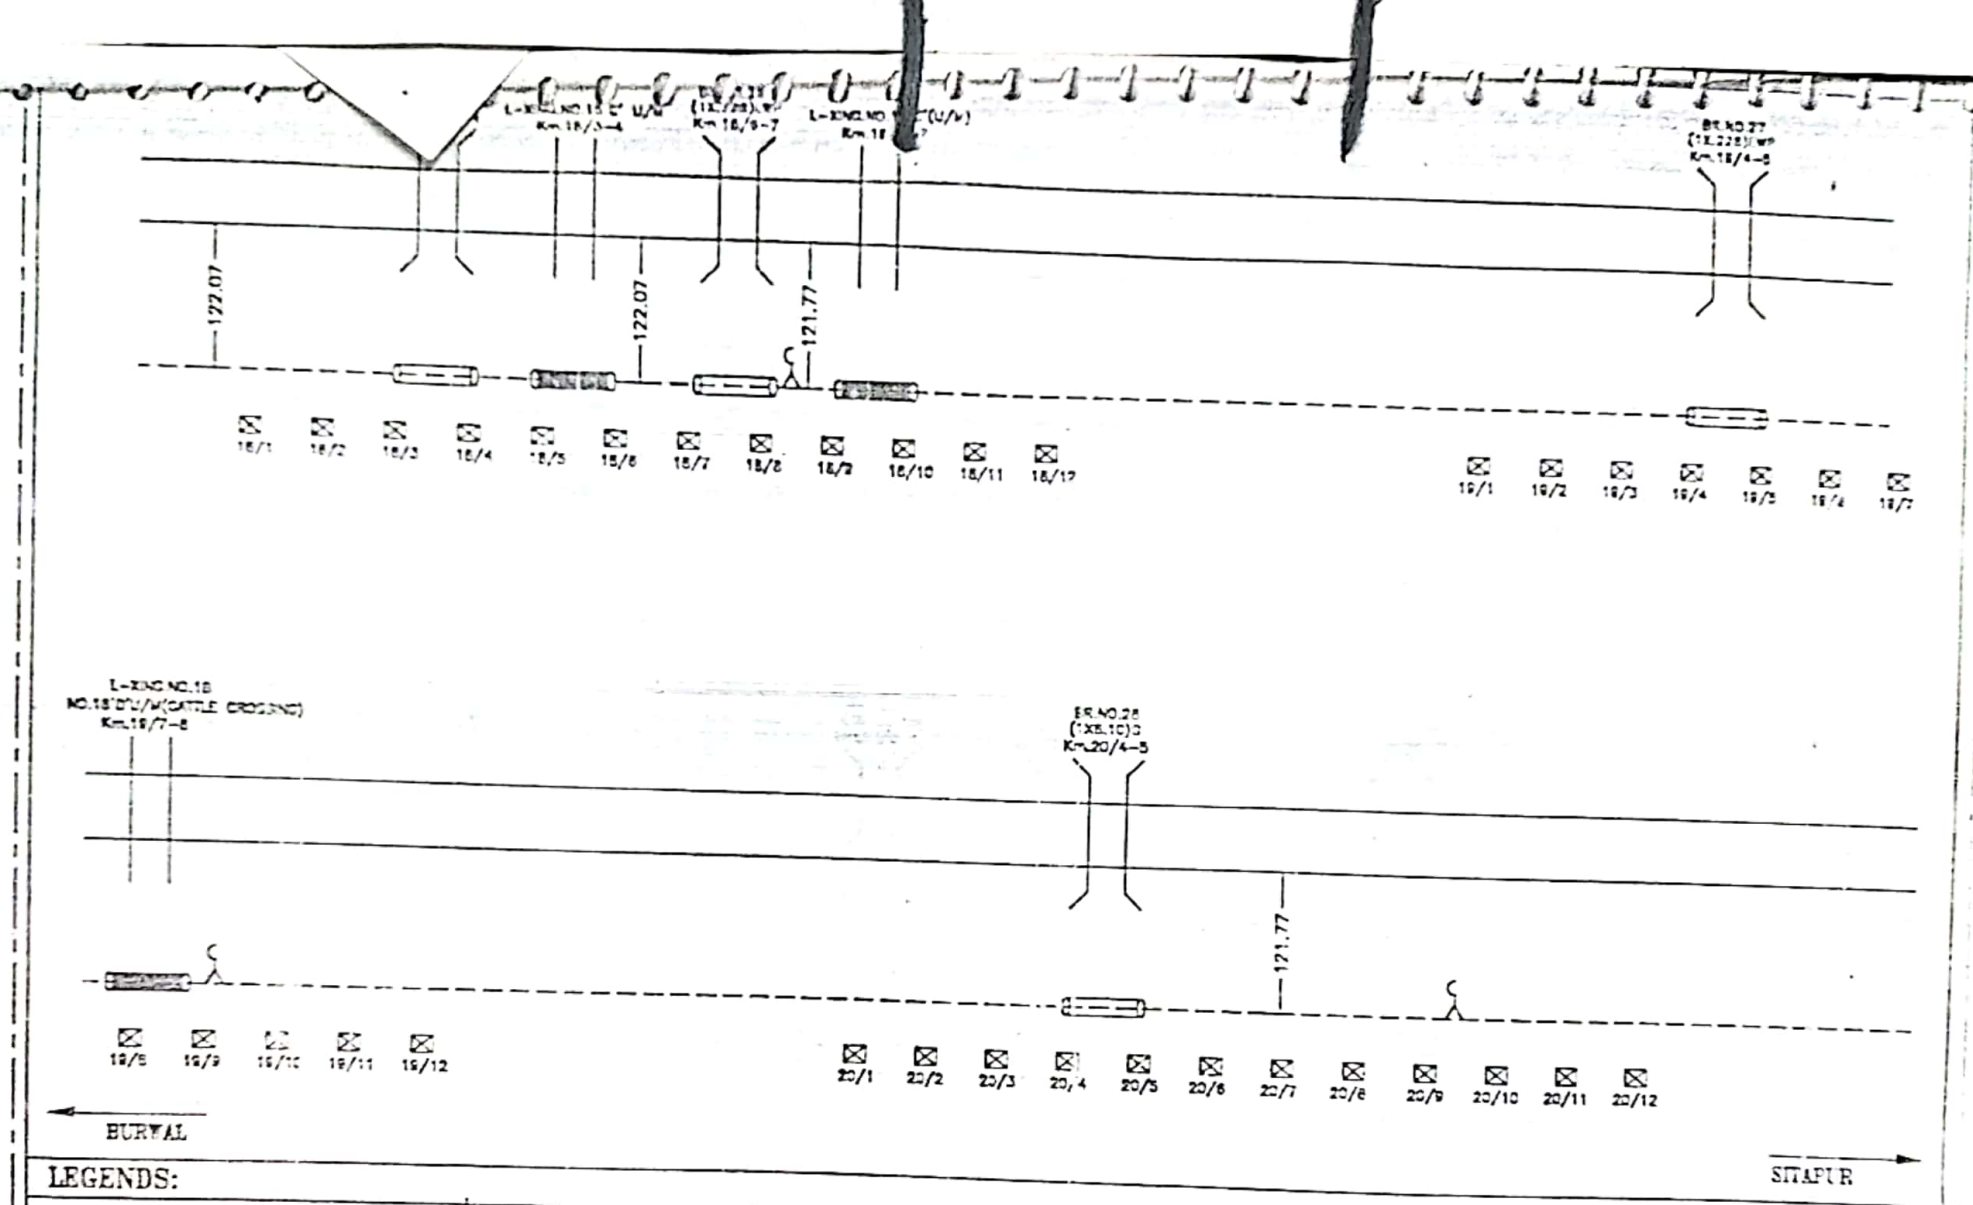

LEGENDS:

1. QUAD ROUTE

2. TELECOM POST

☒

3. G.I./RCC PIPE

4. EMERGENCY POST

λ

JE Telecom
LSay

SIGN-CT/CON/S & T/NER

Sign
SIGN-ASTE/CON/S & T/NER



Sign
SIGN-DY.CSTE/CON/S & T/NER

M/S TELE TECHNOCRAT
LUCKNOW

Sign
FOR M/S TELE TECHNOCRAT


ROUTE PLAN FOR BURVAL-SITAPUR
SECTION OF NER 6 QUAD

SHEET NO.- 7 OF

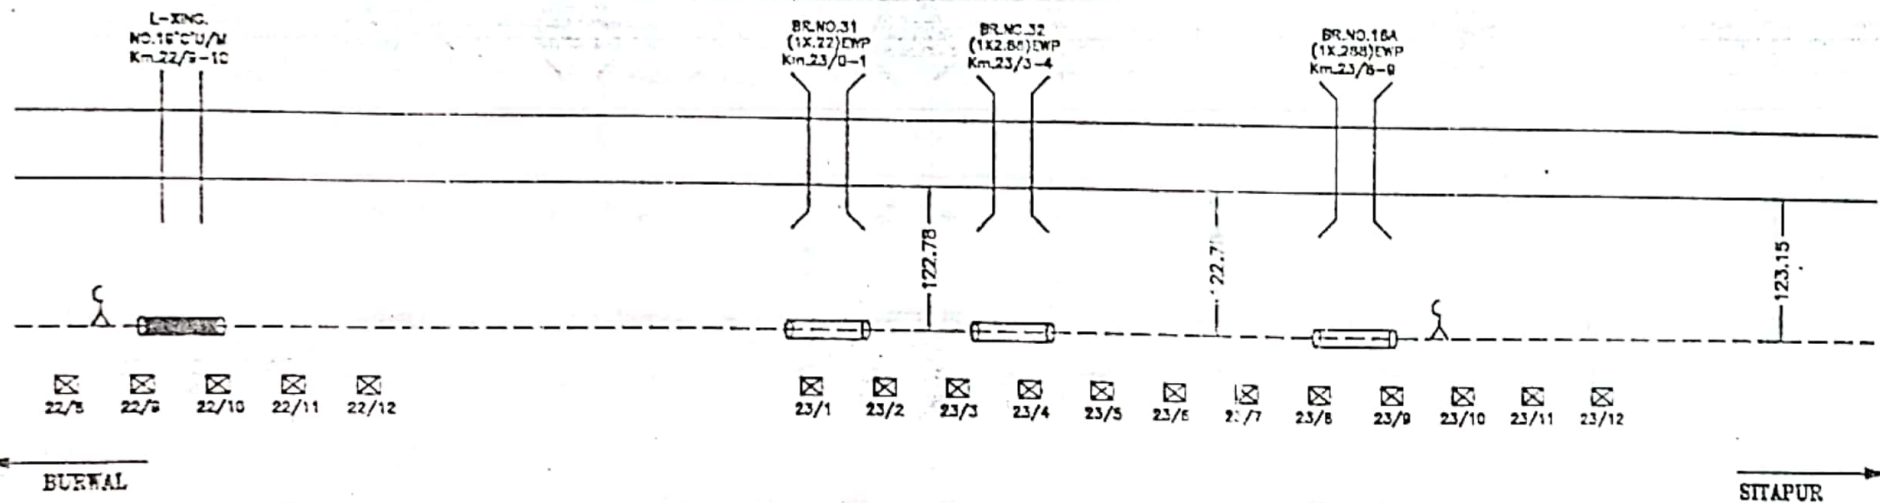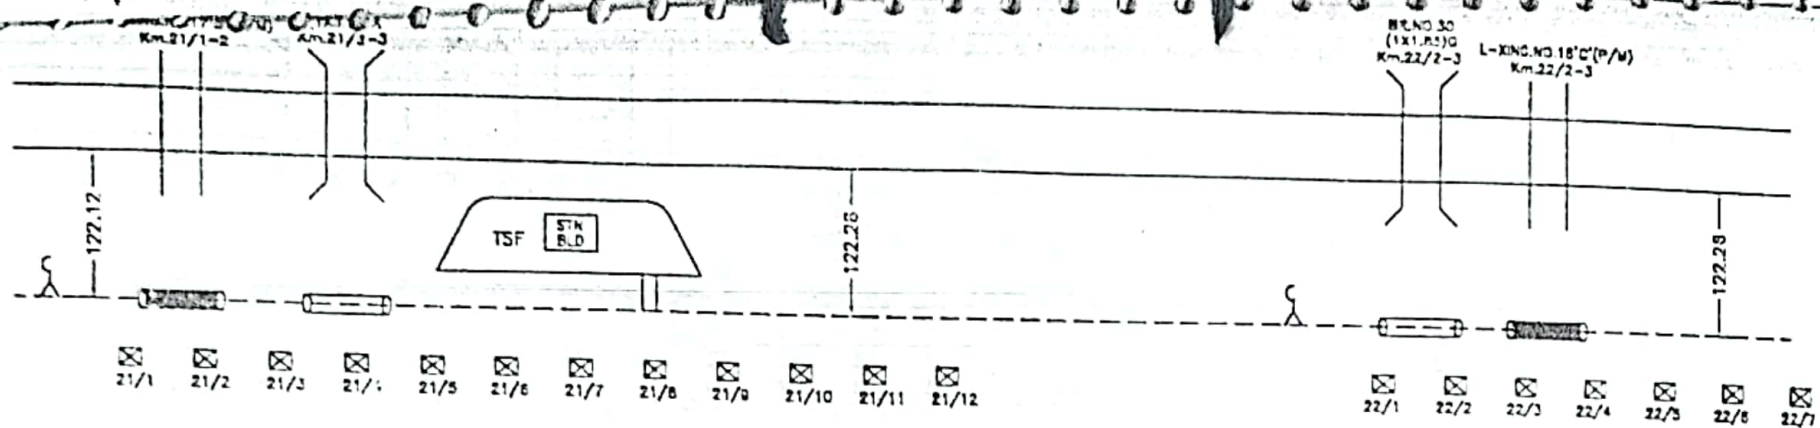

LEGENDS:

1. QUAD ROUTE
2. TELECOM POST
3. G.I PIPE
4. RCC PIPE
5. EMERGENCY POST

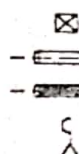

SIGN-CH/CON/S & T/NER

SIGN-ASTE/CON/S & T/NER



SIGN-DY.CSTE/CON/S & T/NER

M/S TELE TECHNOCRAT
LUCKNOW

FOR M/S TELE TECHNOCRAT





ROUTE PLAN FOR BURWAL-SITAPUR
SECTION OF NER 6 QUAD


SHEET NO.- 8/



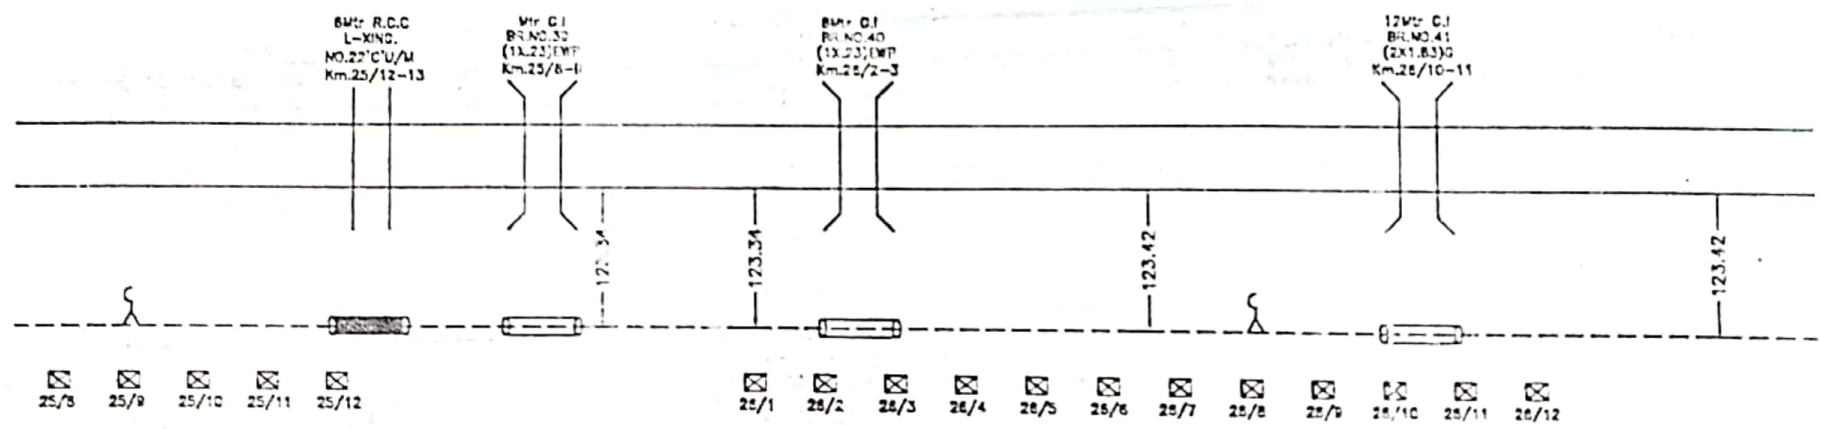
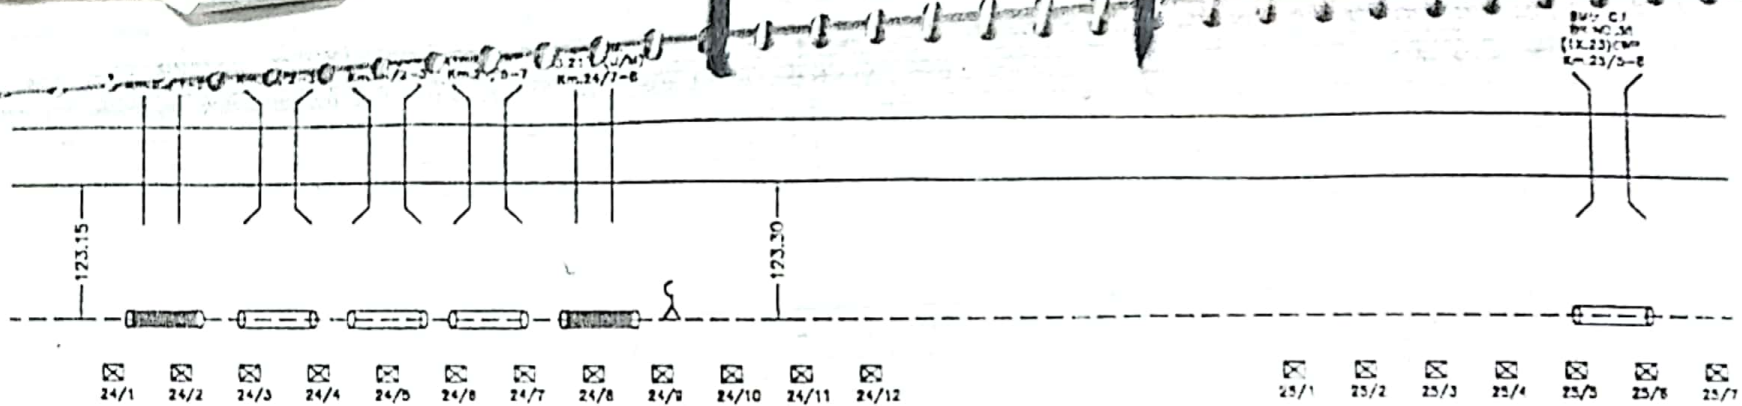



← BURWAL → SITAPUR →


LEGENDS:

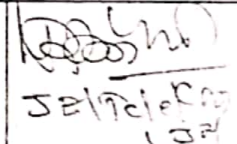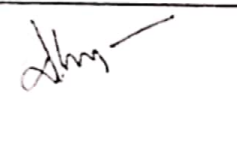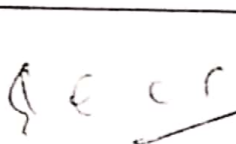
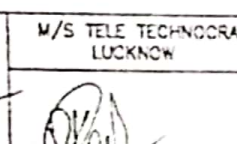
1.5 QUAD ROUTE	---				M/S TELE TECHNOCRAT LUCKNOW	ROUTE PLAN FOR BURWAL-SITAPUR SECTION OF NER 6 QUAD
2. TELECOM POST	⊠					
3. G.I PIPE	---					
4. R.O.C PIPE	---					
5. EMERGENCY POST	⋈	SIGN-CT/CON/S & T/NER	SIGN-ASTE/CON/S & T/NER	SIGN-DY.CSTE/CON/S & T/NER	FOR M/S TELE TECHNOCRAT	SHEET NO.- 9/

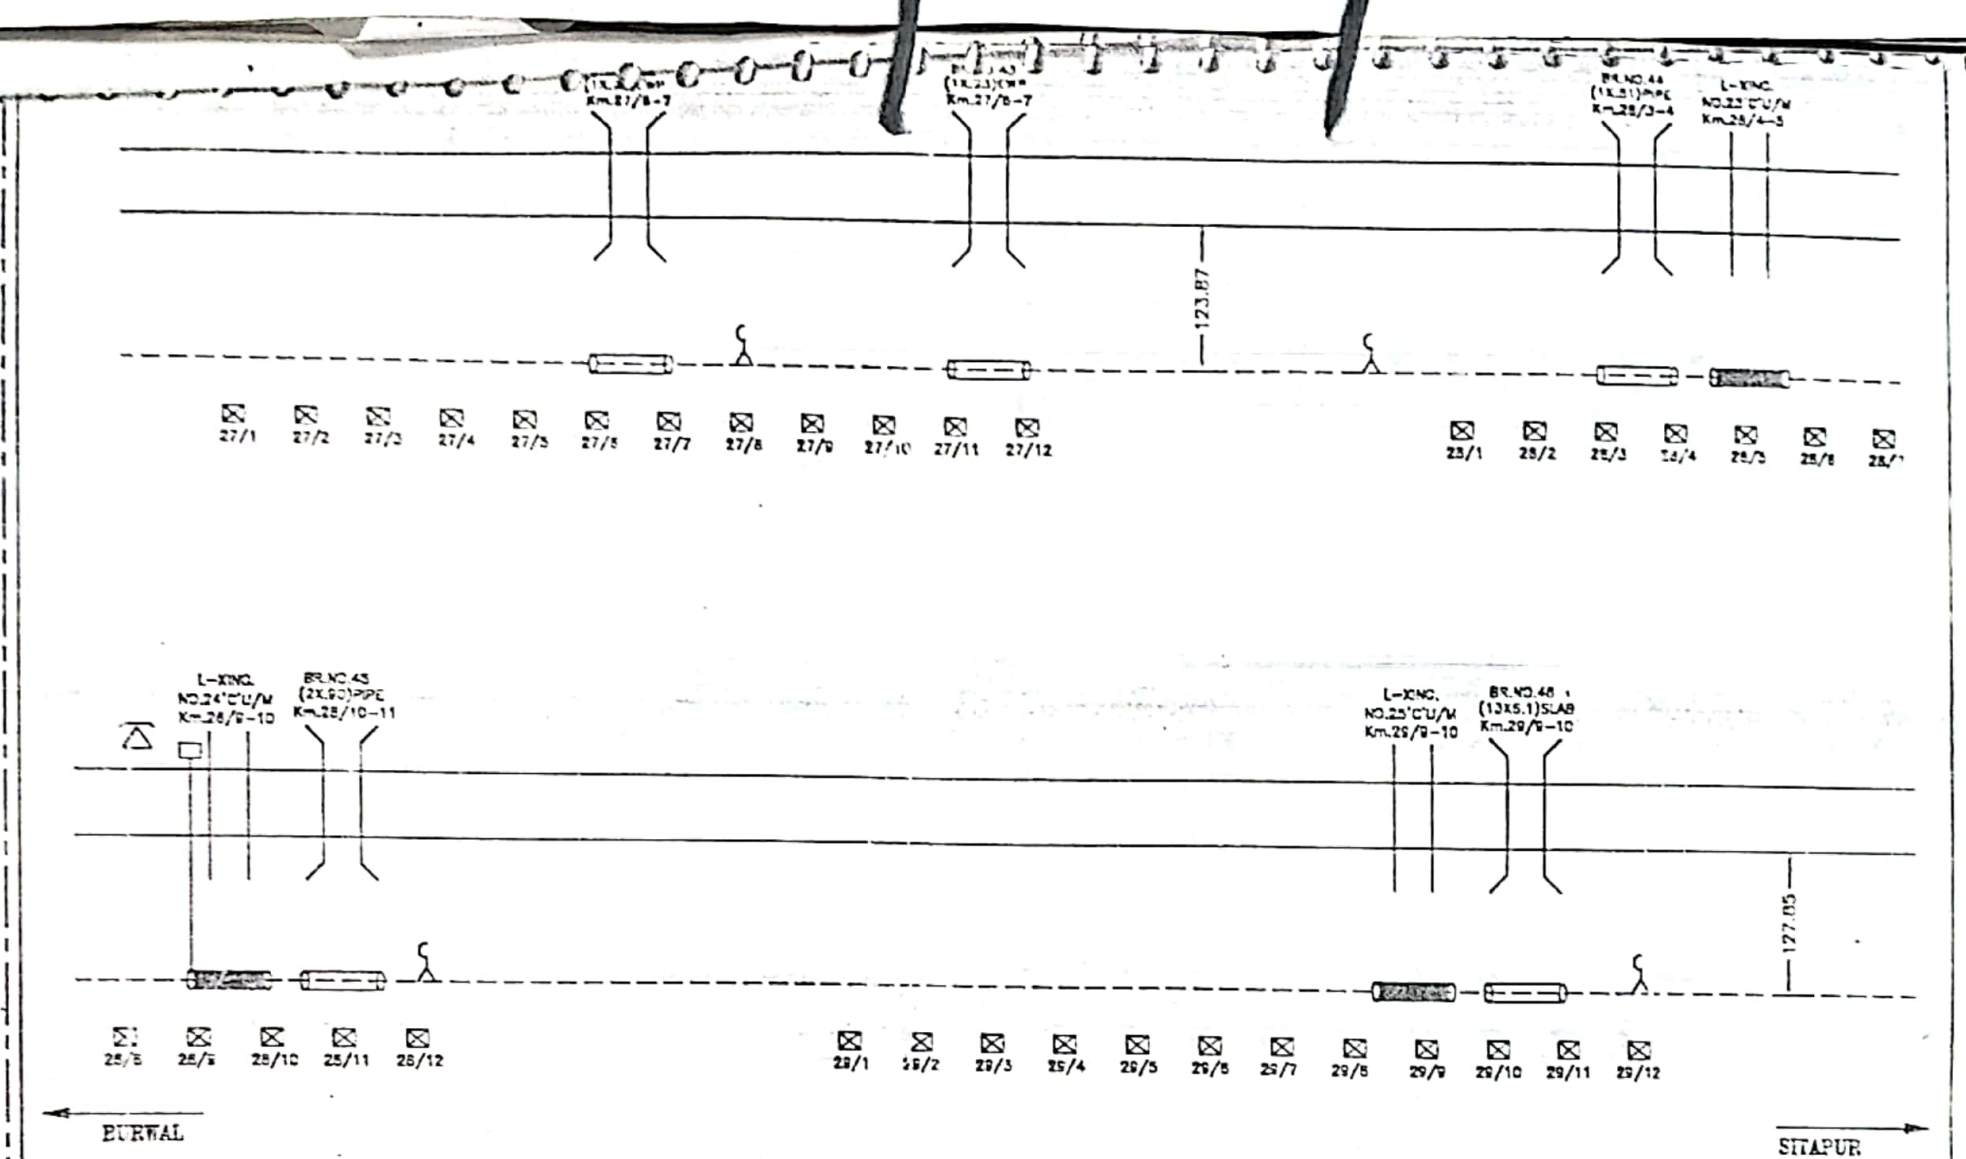

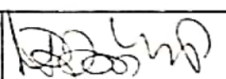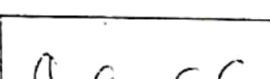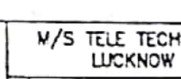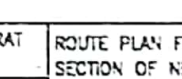LEGENDS:					ROUTE PLAN FOR SURVAL-SITAPUR SECTION OF NER 5 QUAD	
1. QUAD ROUTE	---	    	M/S TELE TECHNOCRAT LUCKNOW	FOR M/S TELE TECHNOCRAT	SHEET NO.- 10/	
2. TELECOM POST	☒					
3. G.I. PIPE	---					
4. RCC PIPE	---					
5. EMERGENCY POST	⌞					
		SIGN-CH/CON/S & T/NER	SIGN-ASTE/CON/S & T/NER	SIGN-DY.CSTE/CON/S & T/NER		

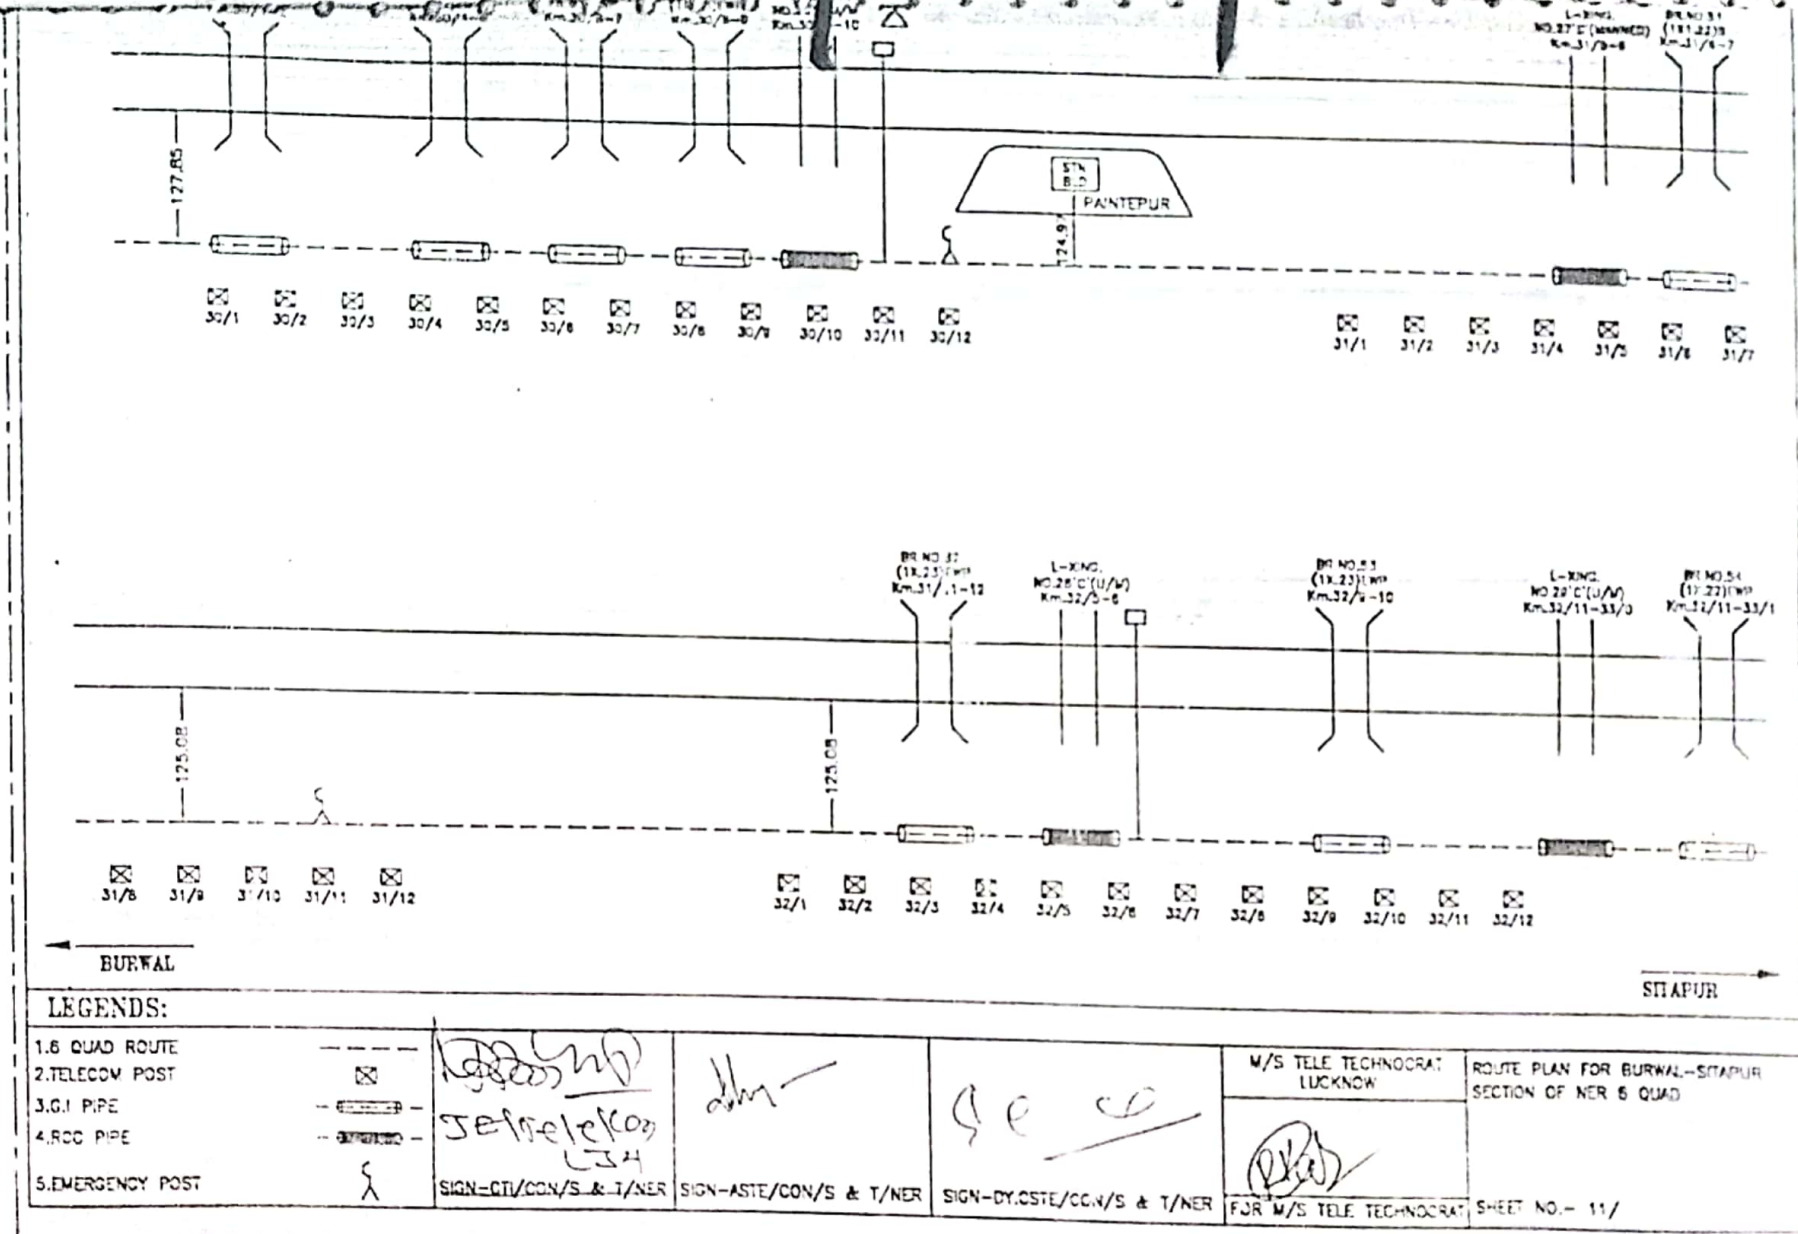

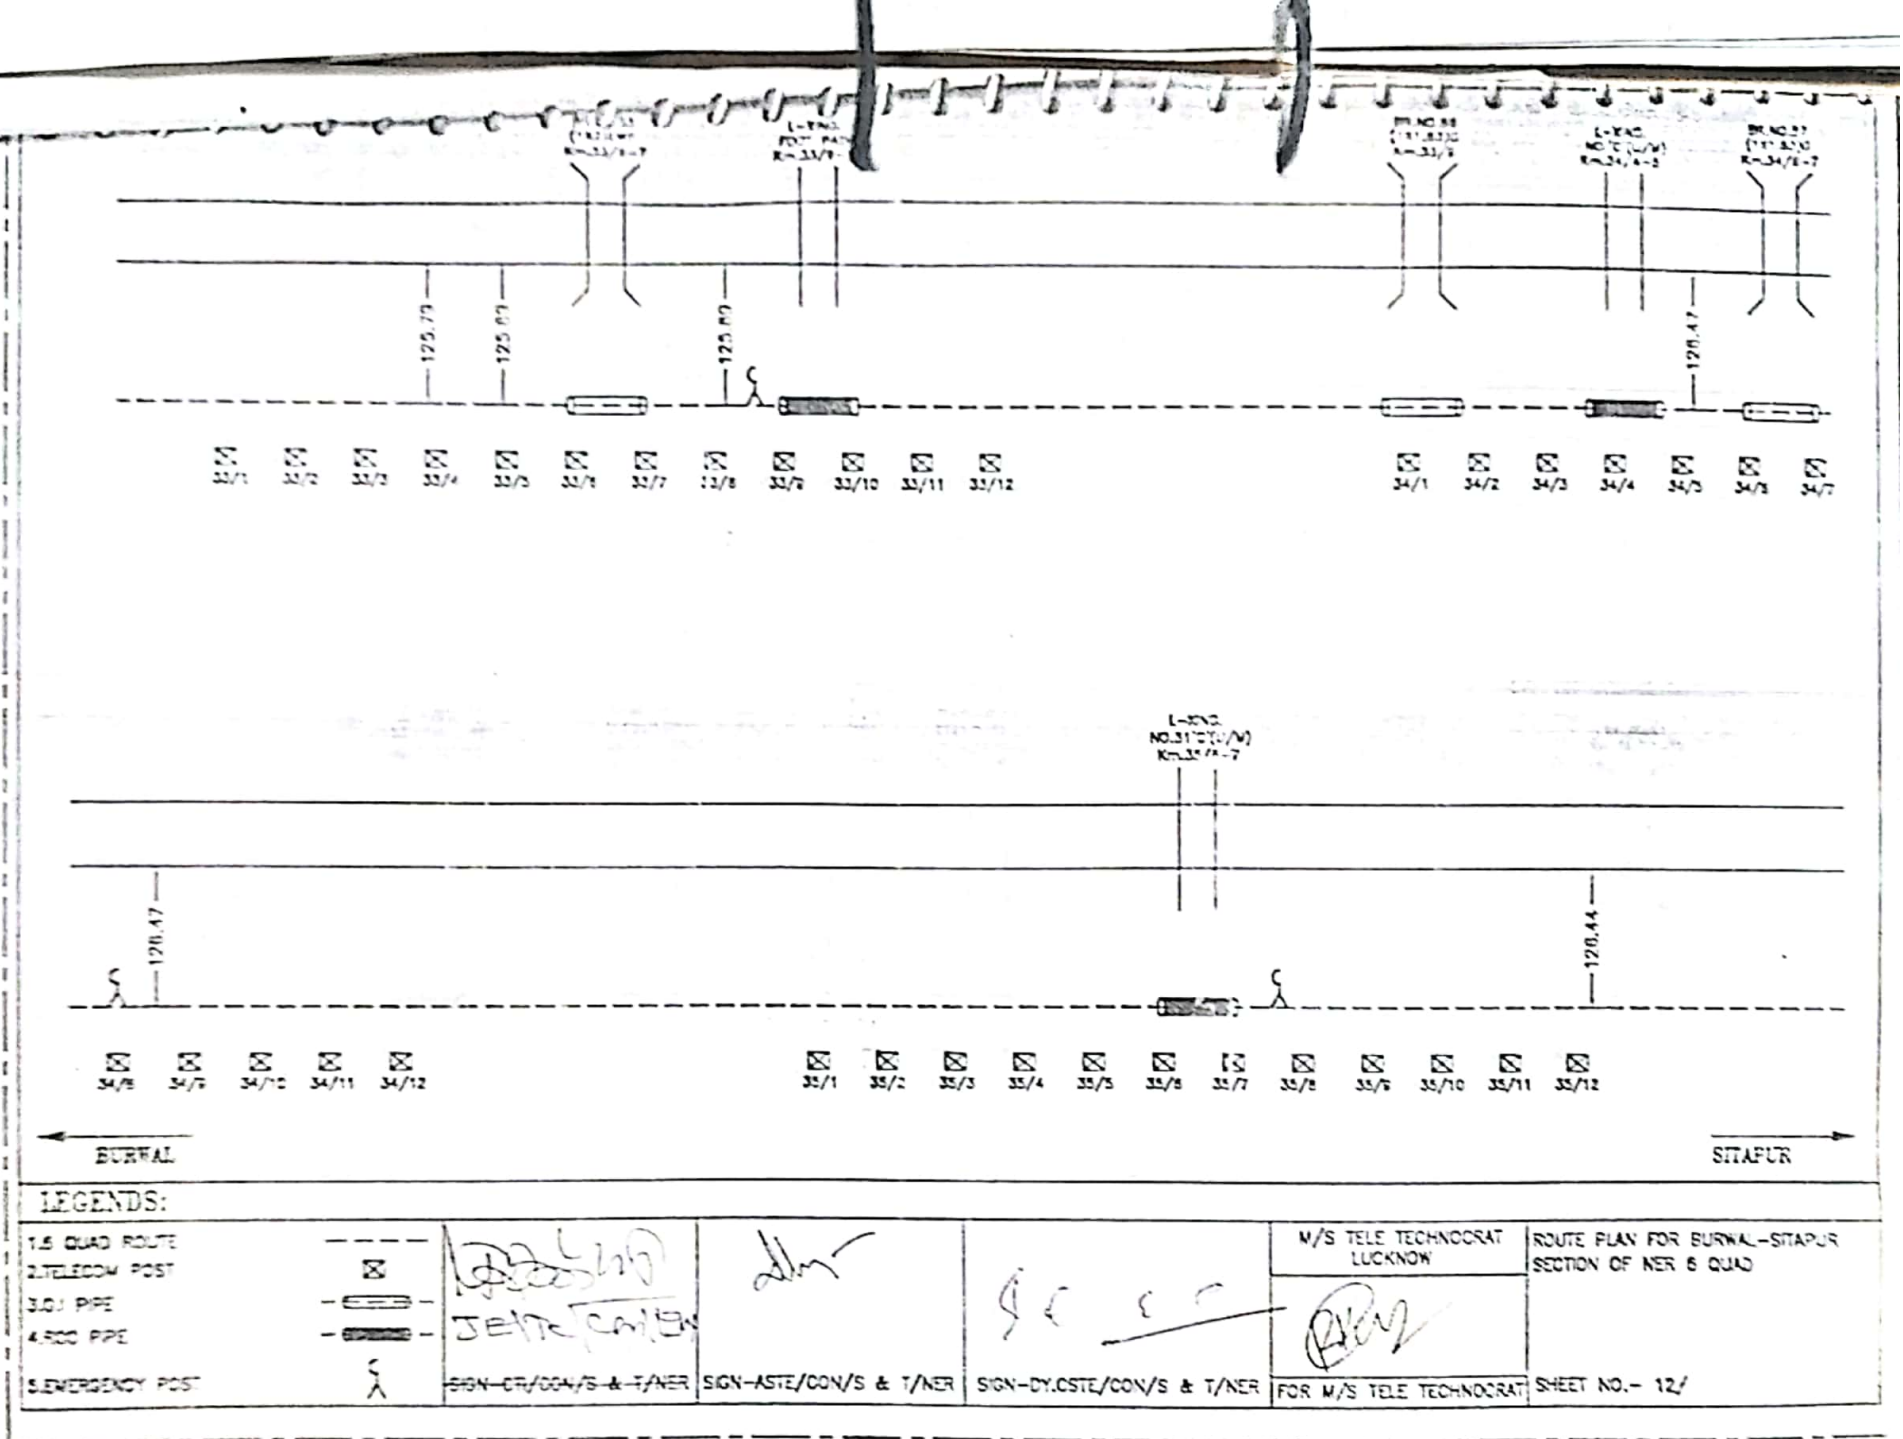


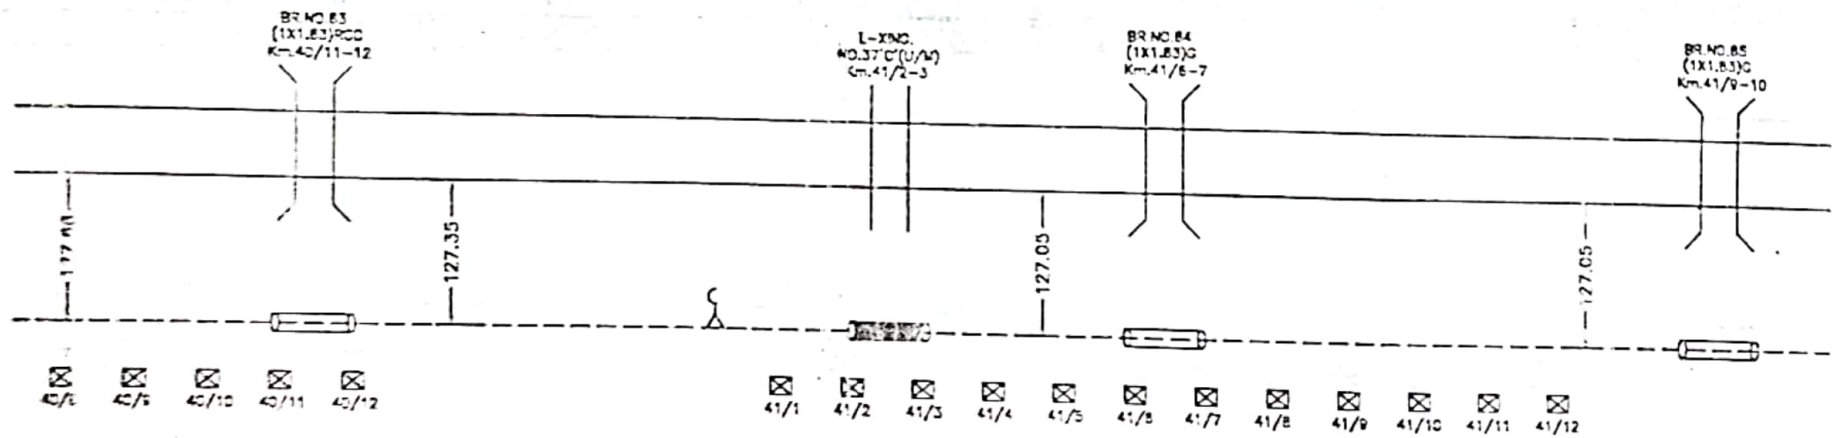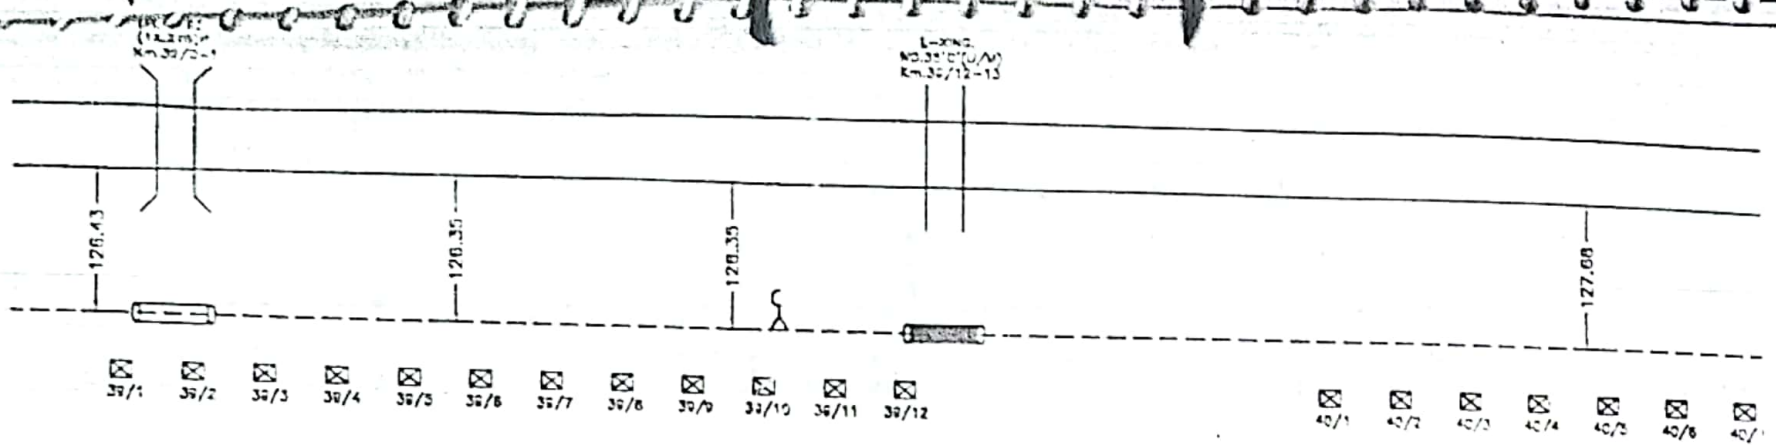

← BURWAL → SITAPUR


LEGENDS:

1.6 QUAD ROUTE	---				M/S TELE TECHNOCRAT LUCKNOW	ROUTE PLAN FOR BURWAL-SITAPUR SECTION OF NER 6 QUAD
2. TELECOM POST	⊠					
3. G.I PIPE	---					
4. PCC PIPE	---					
5. EMERGENCY POST	λ	SGN-CTH/CON/S & T/NER	SGN-ASTE/CON/S & T/NER	SGN-DY.CSTE/CON/S & T/NER	FOR M/S TELE TECHNOCRAT	SHEET NO.- 14/

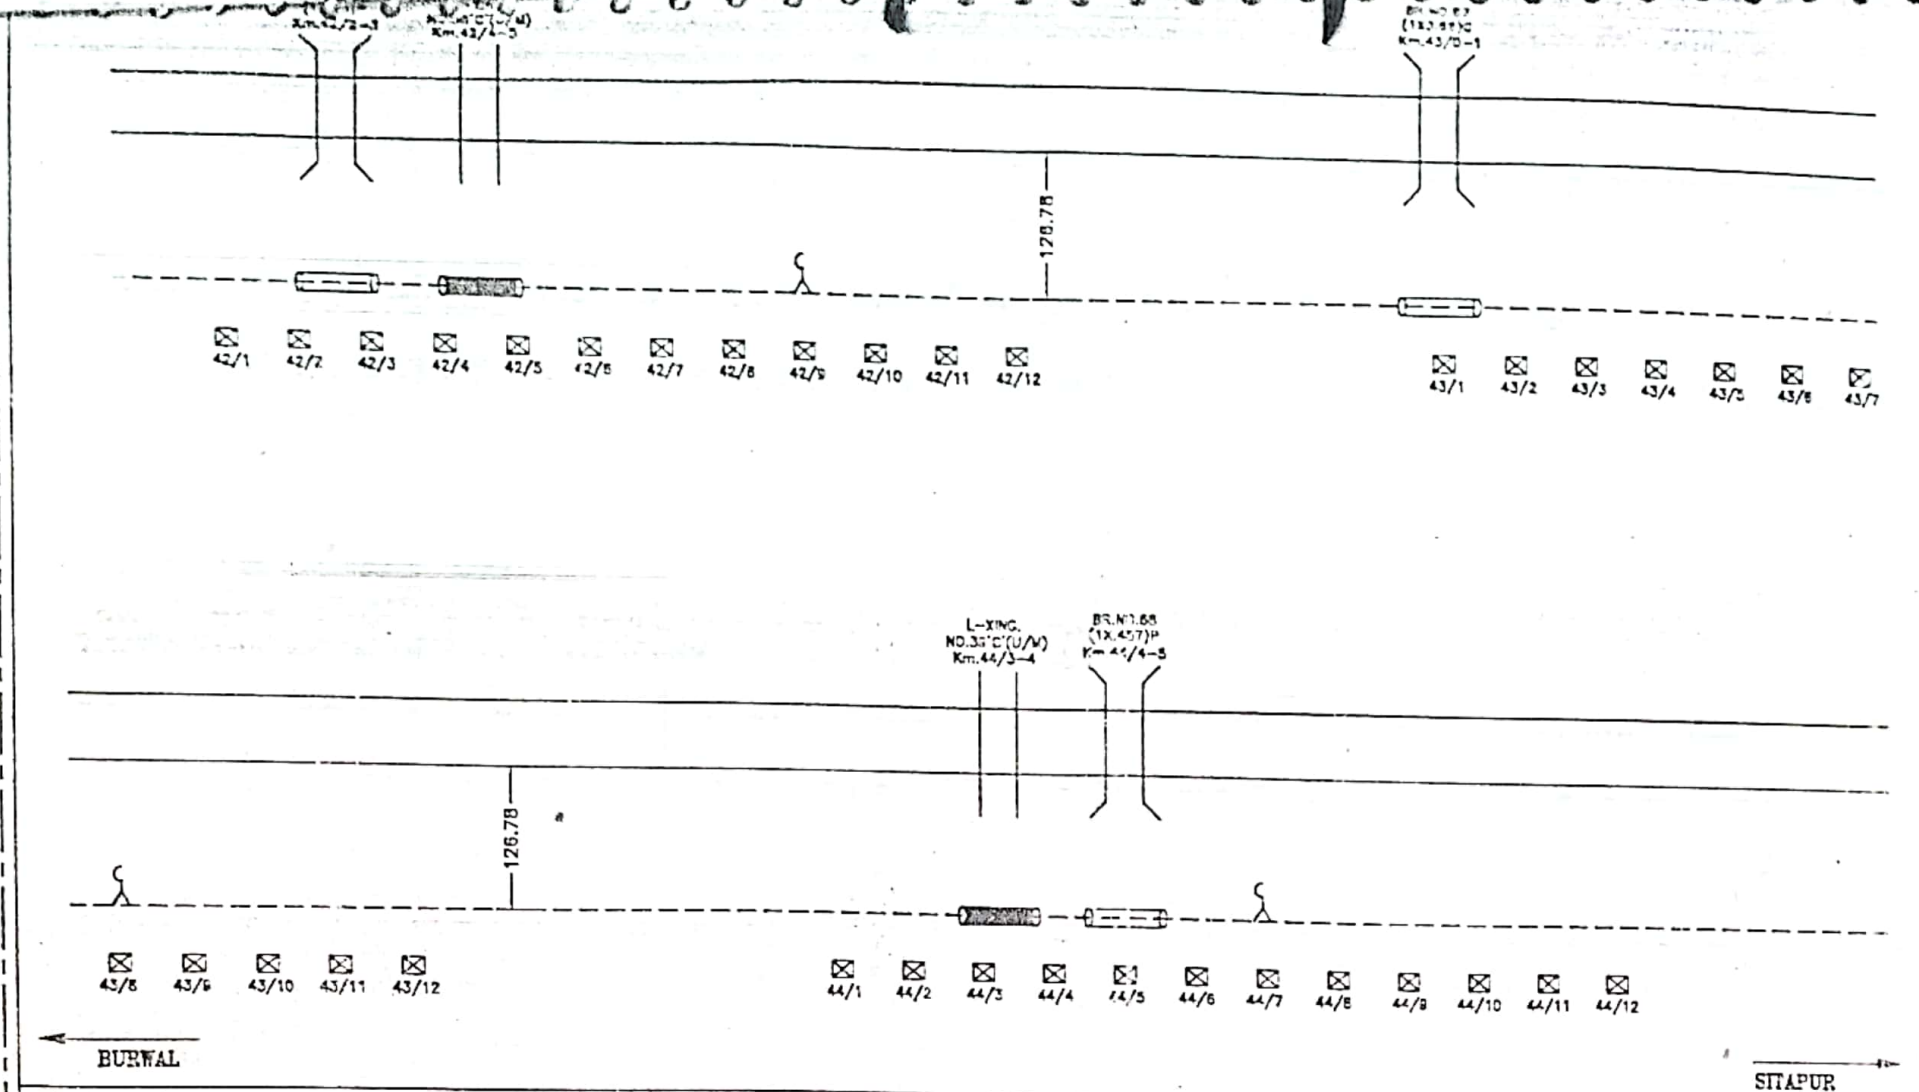

LEGENDS:

1. QUAD ROUTE
2. TELECOM. POST
3. G.I. PIPE
4. RCC PIPE
5. EMERGENCY POST

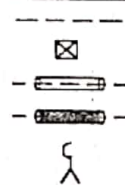

Handwritten signature
JE/TE/CON/LT



SIGN-CT/CON/S & T/NER

Handwritten signature
SIGN-ASTE/CON/S & T/NER

Handwritten signature
SIGN-DY.CSTE/CON/S & T/NER

M/S TELE TECHNOCRAT
LUCKNOW
Handwritten signature
FOR M/S TELE TECHNOCRAT

ROUTE PLAN FOR BURWAL-SITAPUR
SECTION OF NER 6 QUAD
SHEET NO.- 15/

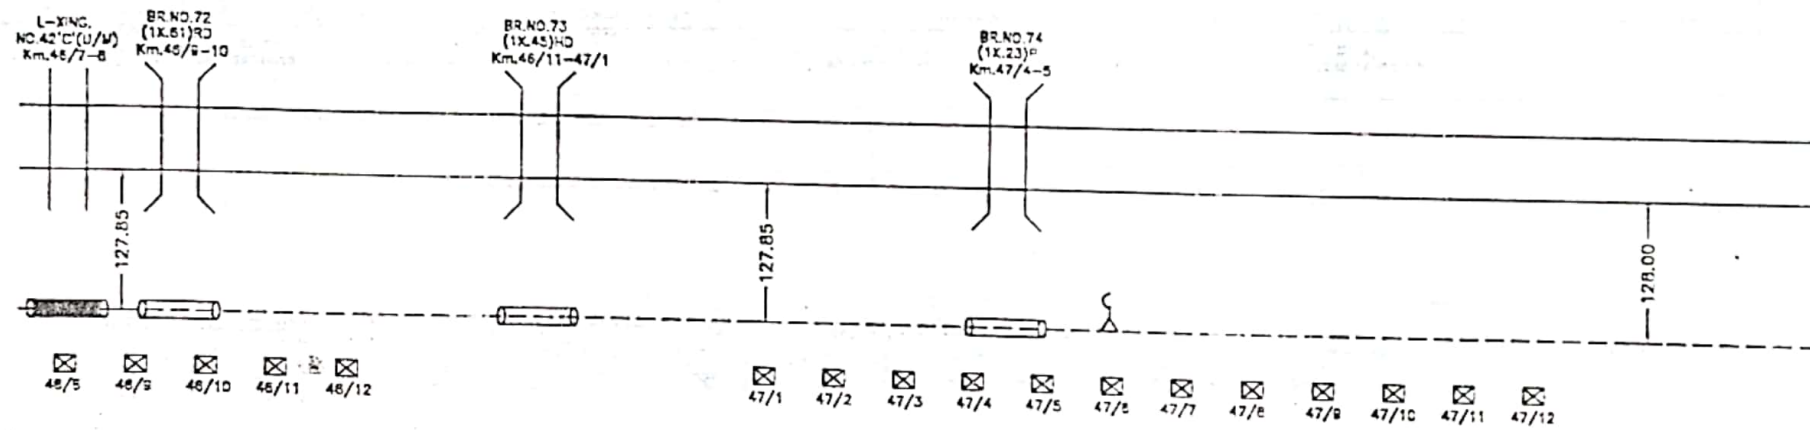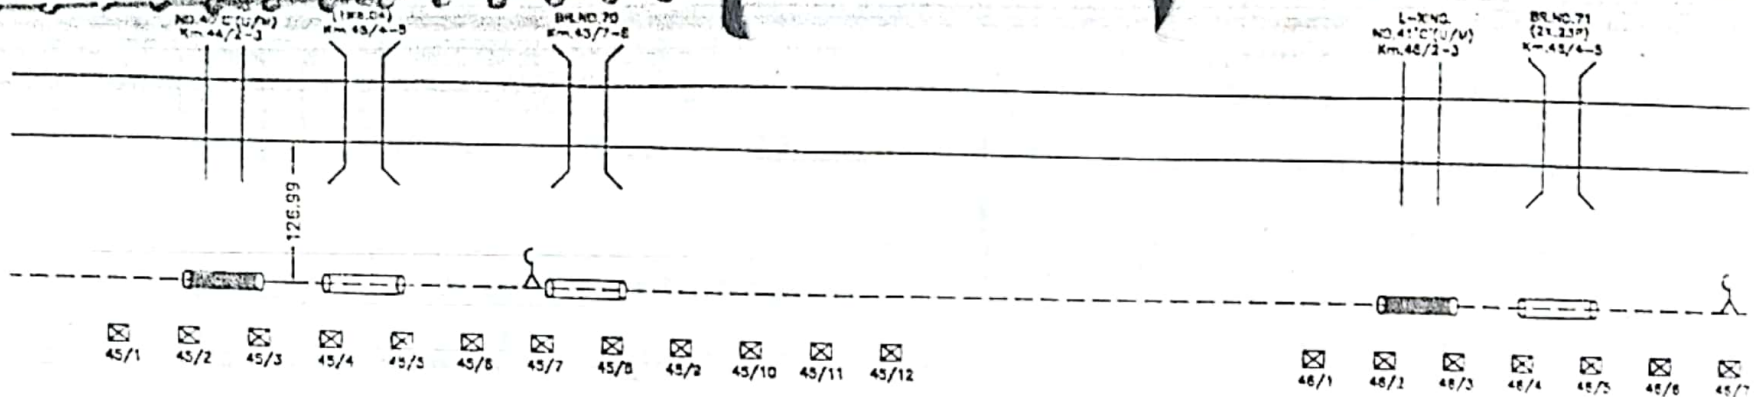


BURWAL

SITAPUR



LEGENDS:

1.6 QUAD ROUTE	---	SIGN-CTH/CON/S & T/NER	SIGN-ASTE/CON/S & T/NER	SIGN-DY.CSTE/CON/S & T/NER	M/S TELE TECHNOCRAT LUCKNOW	ROUTE PLAN FOR BURWAL-SITAPUR SECTION OF NER 6 QUAD
2. TELECOM POST	☒				FOR M/S TELE TECHNOCRAT	
3. O. PIPE	—					
4. RCC PIPE	—					
5. EMERGENCY POST	λ					
SHEET NO. - 16/						

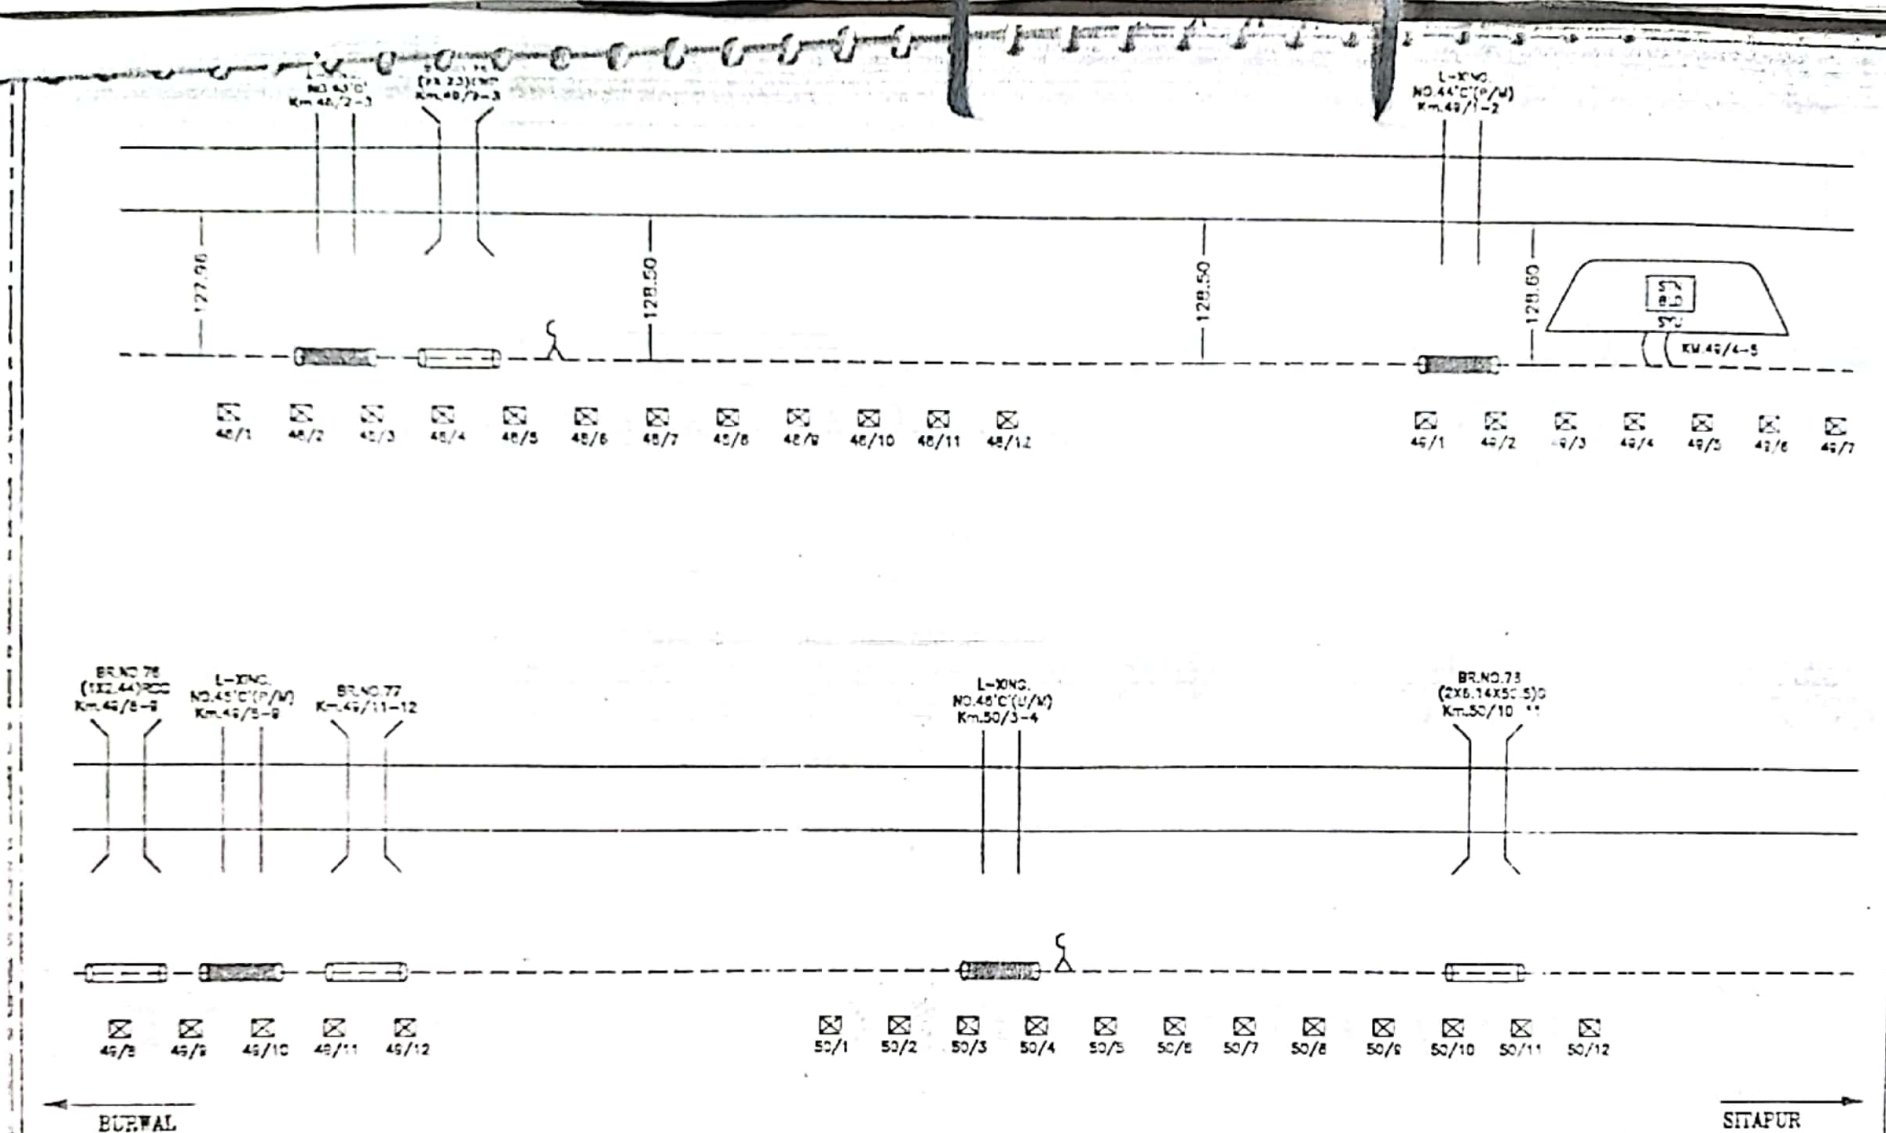


LEGENDS:

1. QUAD ROUTE	---	 JETT/CON/LN			M/S TELE TECHNOCRAT LUCKNOW	ROUTE PLAN FOR BURWAL-SITAPUR SECTION OF NER 6 QUAD		
2. TELECOM POST	⊗							
3. G.I PIPE	---	FOR M/S TELE TECHNOCRAT				SHEET NO.- 17/		
4. RCC PIPE	---							
5. EMERGENCY POST	⋈	SIGN-CTI/CON/S & T/NER	SIGN-ASTE/CON/S & T/NER	SIGN-DY.CSTE/CON/S & T/NER				

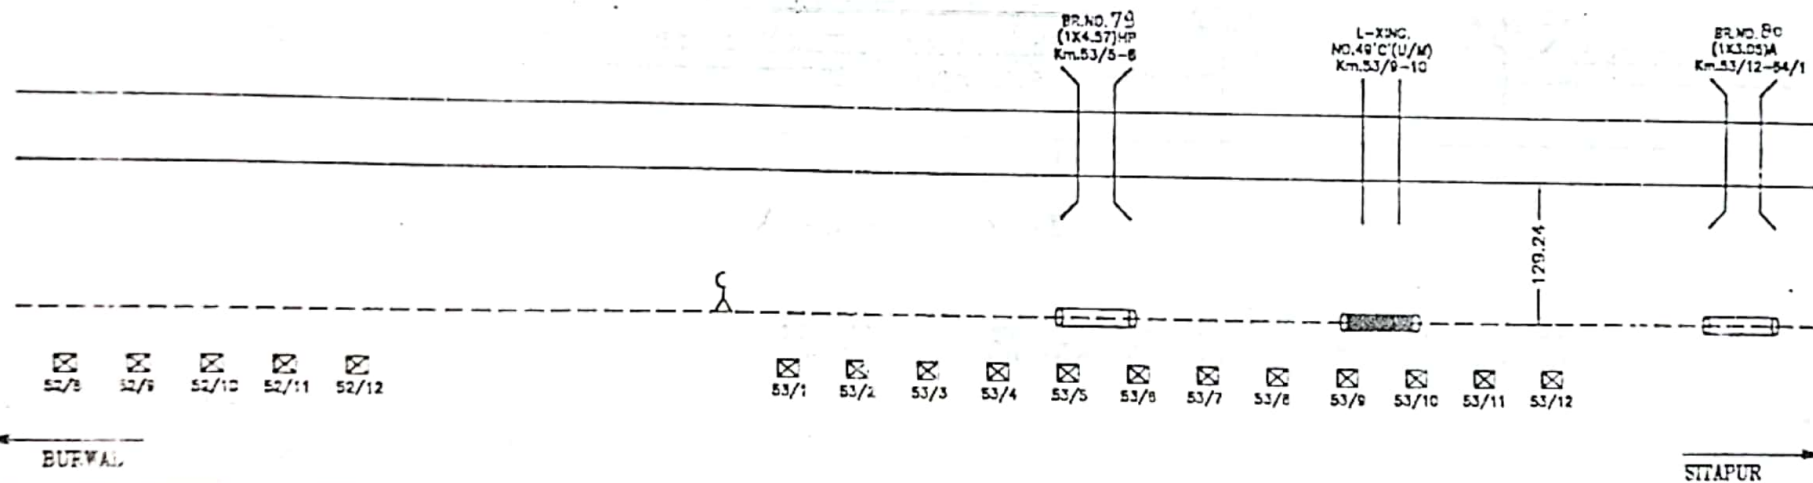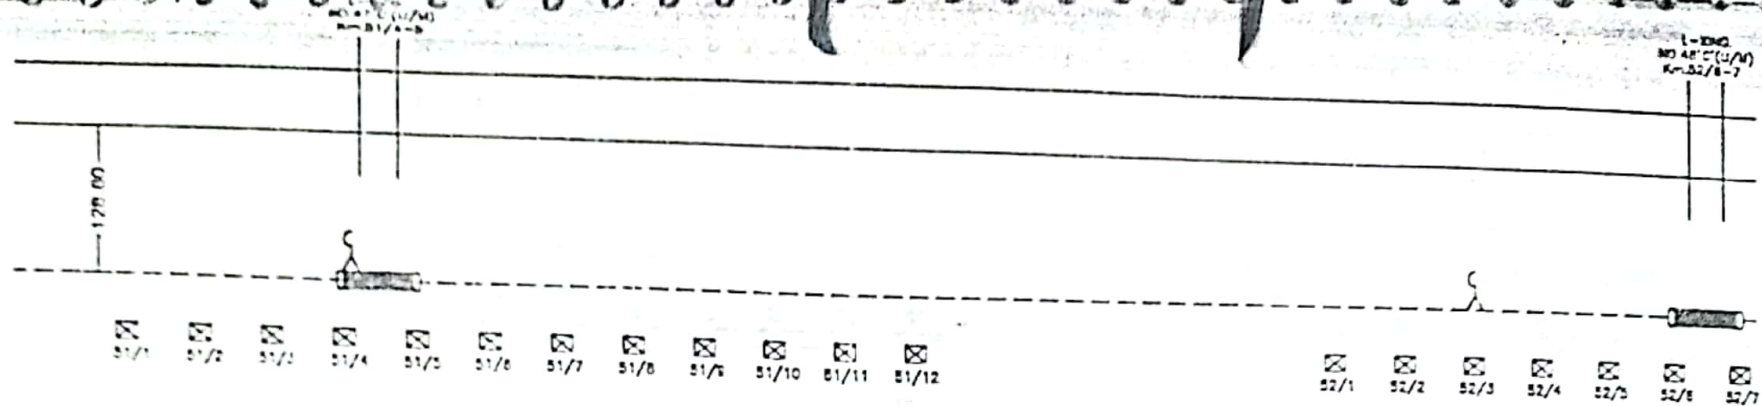

LEGENDS:

1. B QUAD ROUTE
2. TELECOM POST
3. G.I./RCC PIPE
4. HORIZONTAL DIST. OF B QUAD ROUTE FROM RAILWAY TRACK
5. EMERGENCY POST

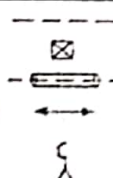


JE/TE/Can/Log
SIGN-CH/CON/S & T/NER

dhm
SIGN-ASTE/CON/S & T/NER




g e c c
SIGN-DY.GSTE/CON/S & T/NER



M/S TELE TECHNOCRAT LUCKNOW
[Signature]
FOR M/S TELE TECHNOCRAT

B QUAD ROUTE PLAN FOR BURWAL-SITAPUR SECTION OF NER
SHEET NO.- 15 OF

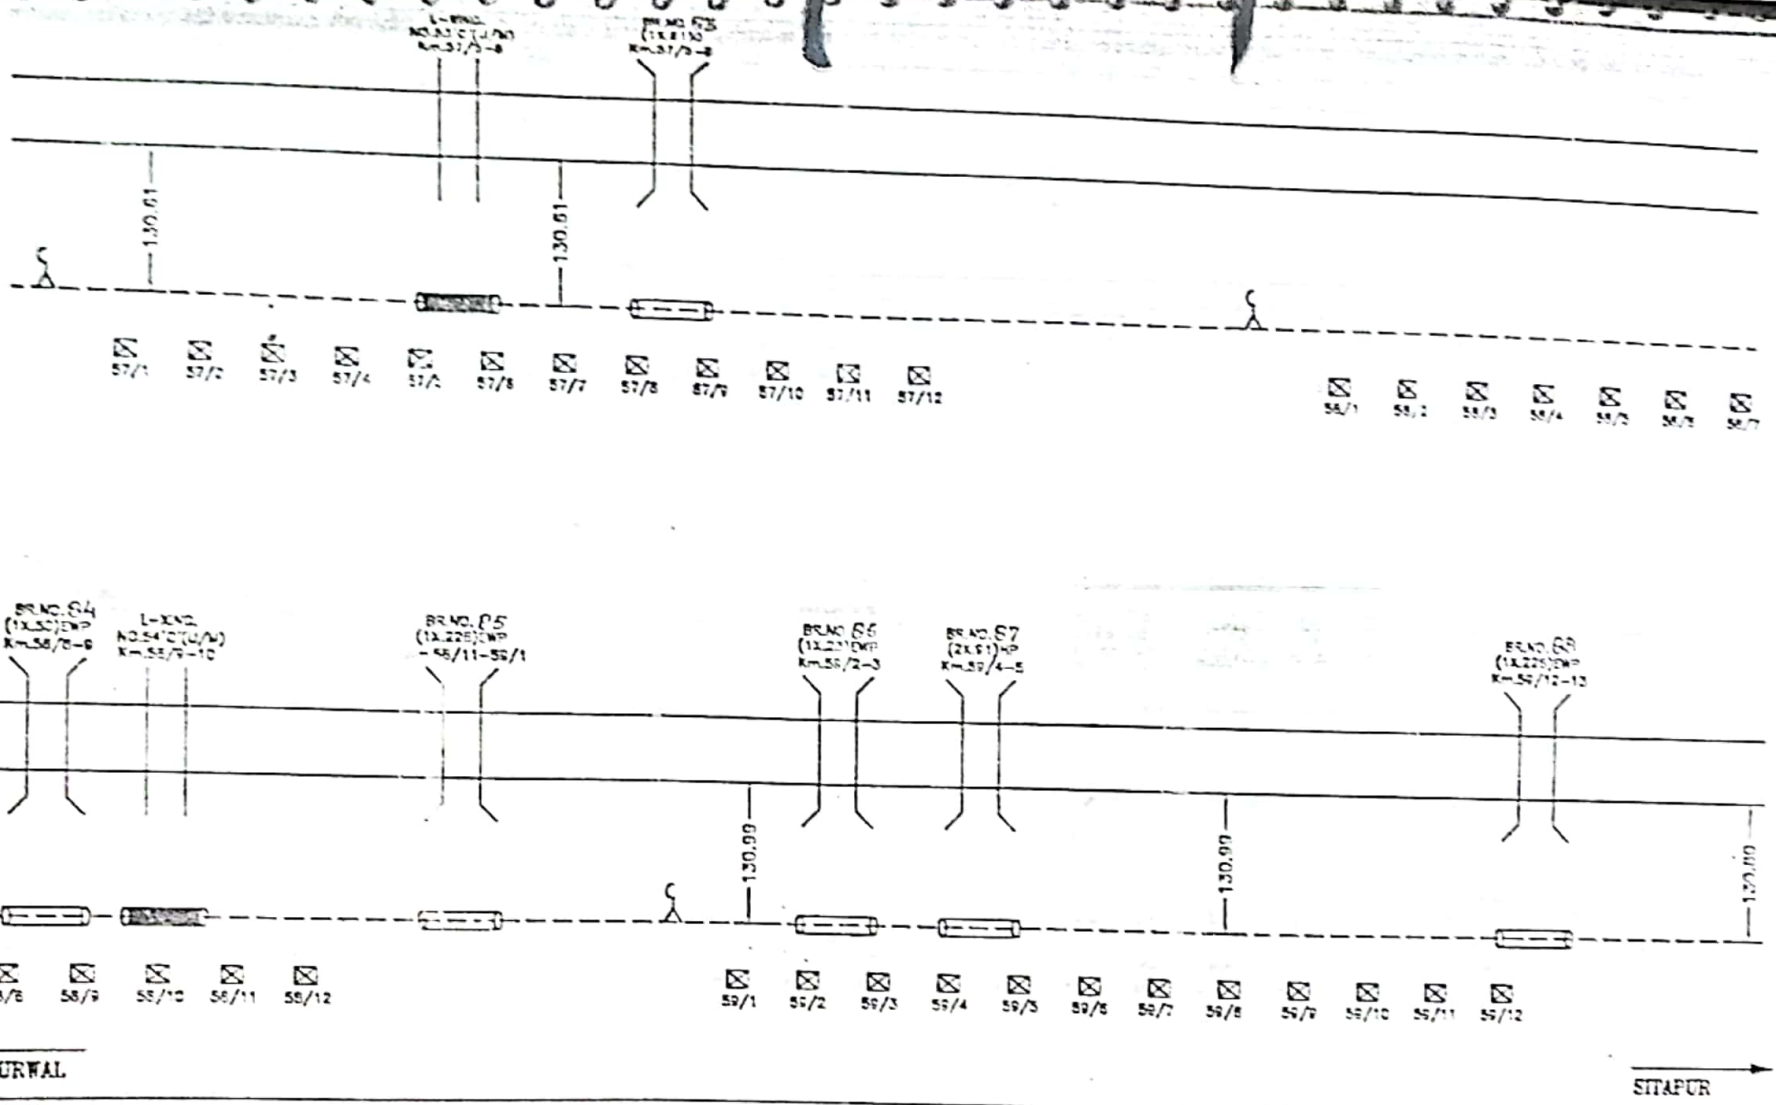

LEGENDS:

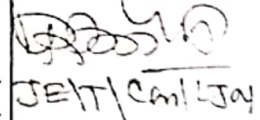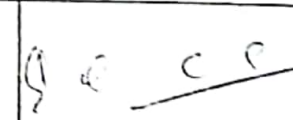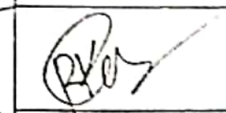
1. 6 QUAD ROUTE	---	 SIGN-CT/CON/S & T/NER	 SIGN-ASTE/CON/S & T/NER	 SIGN-DY.CSTE/CON/S & T/NER	W/S TELE TECHNOCRAT LUCKNOW	ROUTE PLAN FOR BURWAL-SITAPUR SECTION OF NER 6 QUAD SHEET NO. - 22/
2. TELECOM POST	☒				 FOR W/S TELE TECHNOCRAT	
3. G.I PIPE	---					
4. RCC PIPE	---					
5. EMERGENCY POST	λ					

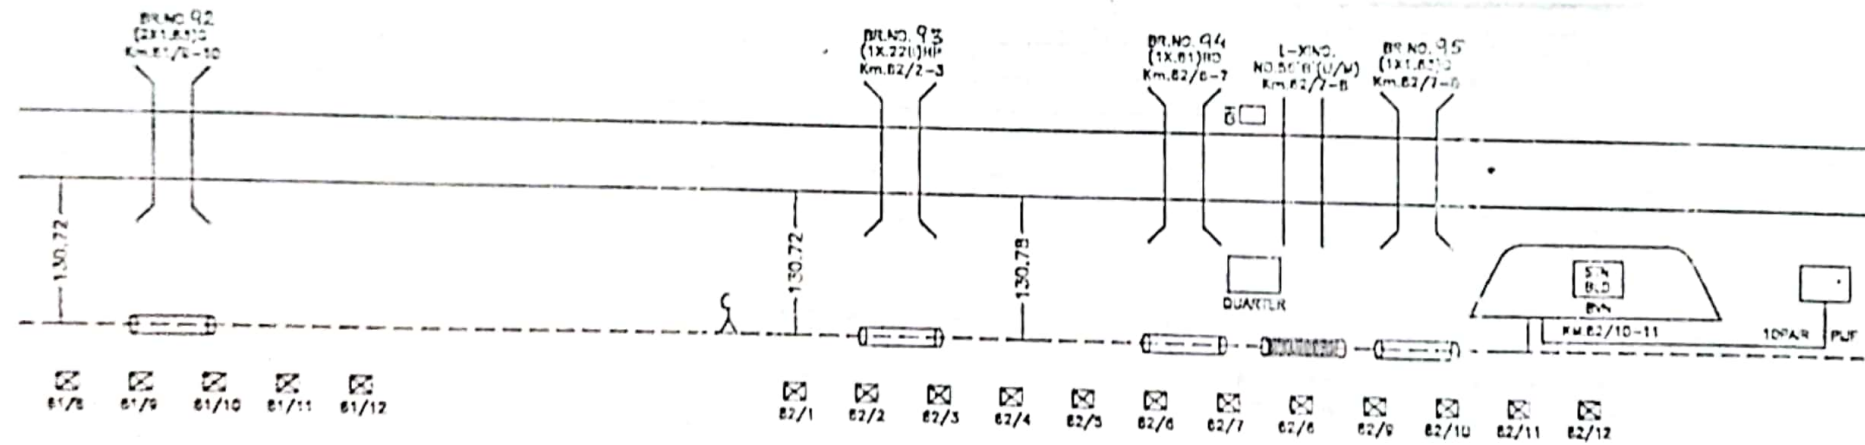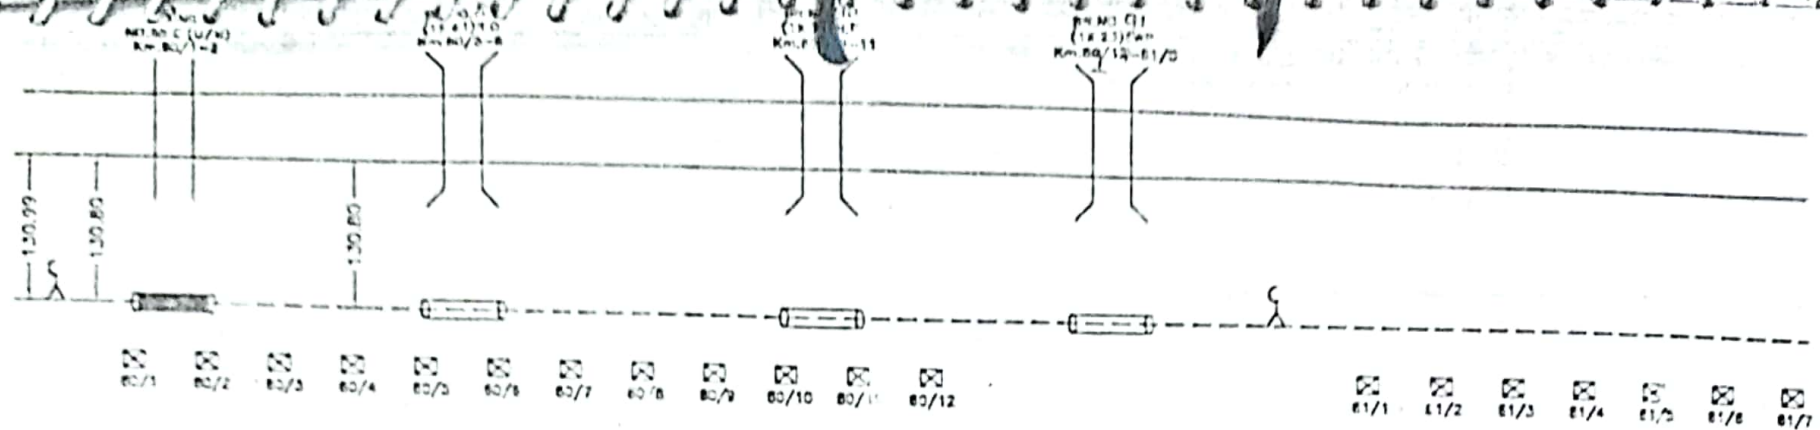

BURWAL SITAPUR


LEGENDS:

1. QUAD ROUTE	---	2. TELECOM POST	☒	3. GI PIPE	---	4. RCD PIPE	---	5. EMERGENCY POST	⌞
		SIGN-GTI/CON/S & T/NER		SIGN-ASTE/CON/S & T/NER		SIGN-DY.CSTE/CON/S & T/NER		M/S TELE. TECHNOCRAT LUCKNOW	
		SIGN-GTI/CON/S & T/NER		SIGN-ASTE/CON/S & T/NER		SIGN-DY.CSTE/CON/S & T/NER		FOR M/S TELE. TECHNOCRAT	
		SIGN-GTI/CON/S & T/NER		SIGN-ASTE/CON/S & T/NER		SIGN-DY.CSTE/CON/S & T/NER		SHEET NO.- 21/	

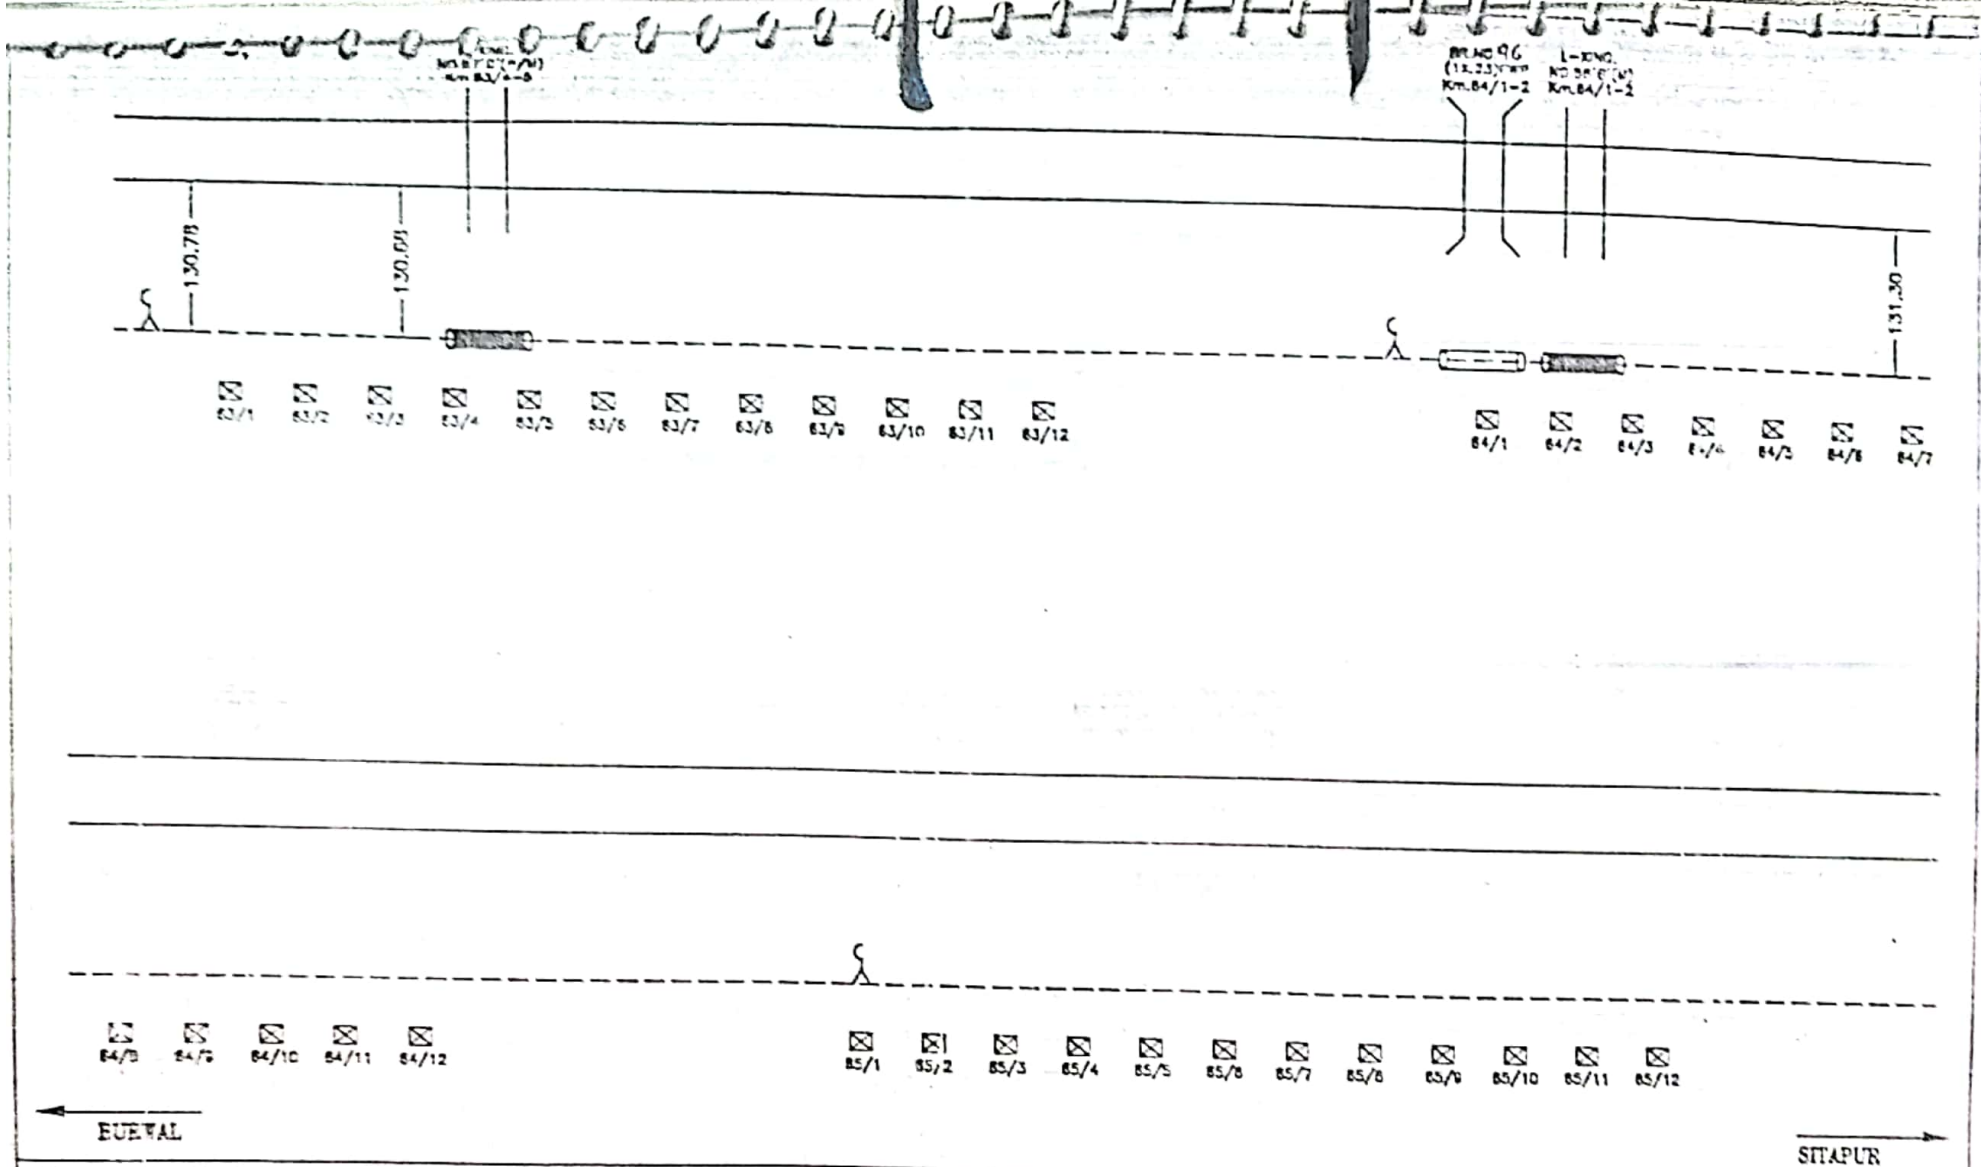

LEGENDS:

- 1.6 QUAD ROUTE
2. TELECOM POST
3. G.I. PIPE
4. RCC PIPE
5. EMERGENCY POST

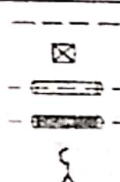

52/1/CON/LAY

SIGN-GH/CON/S & T/NER

SIGN-ASTE/CON/S & T/NER


SIGN-DY.CSTE/CON/S & T/NER

M/S TELE TECHNOCRAT LUCKNOW

FOR M/S TELE TECHNOCRAT


ROUTE PLAN FOR BURWAL-SITAPUR SECTION OF NER 6 QUAD

SHEET NO.- 22/

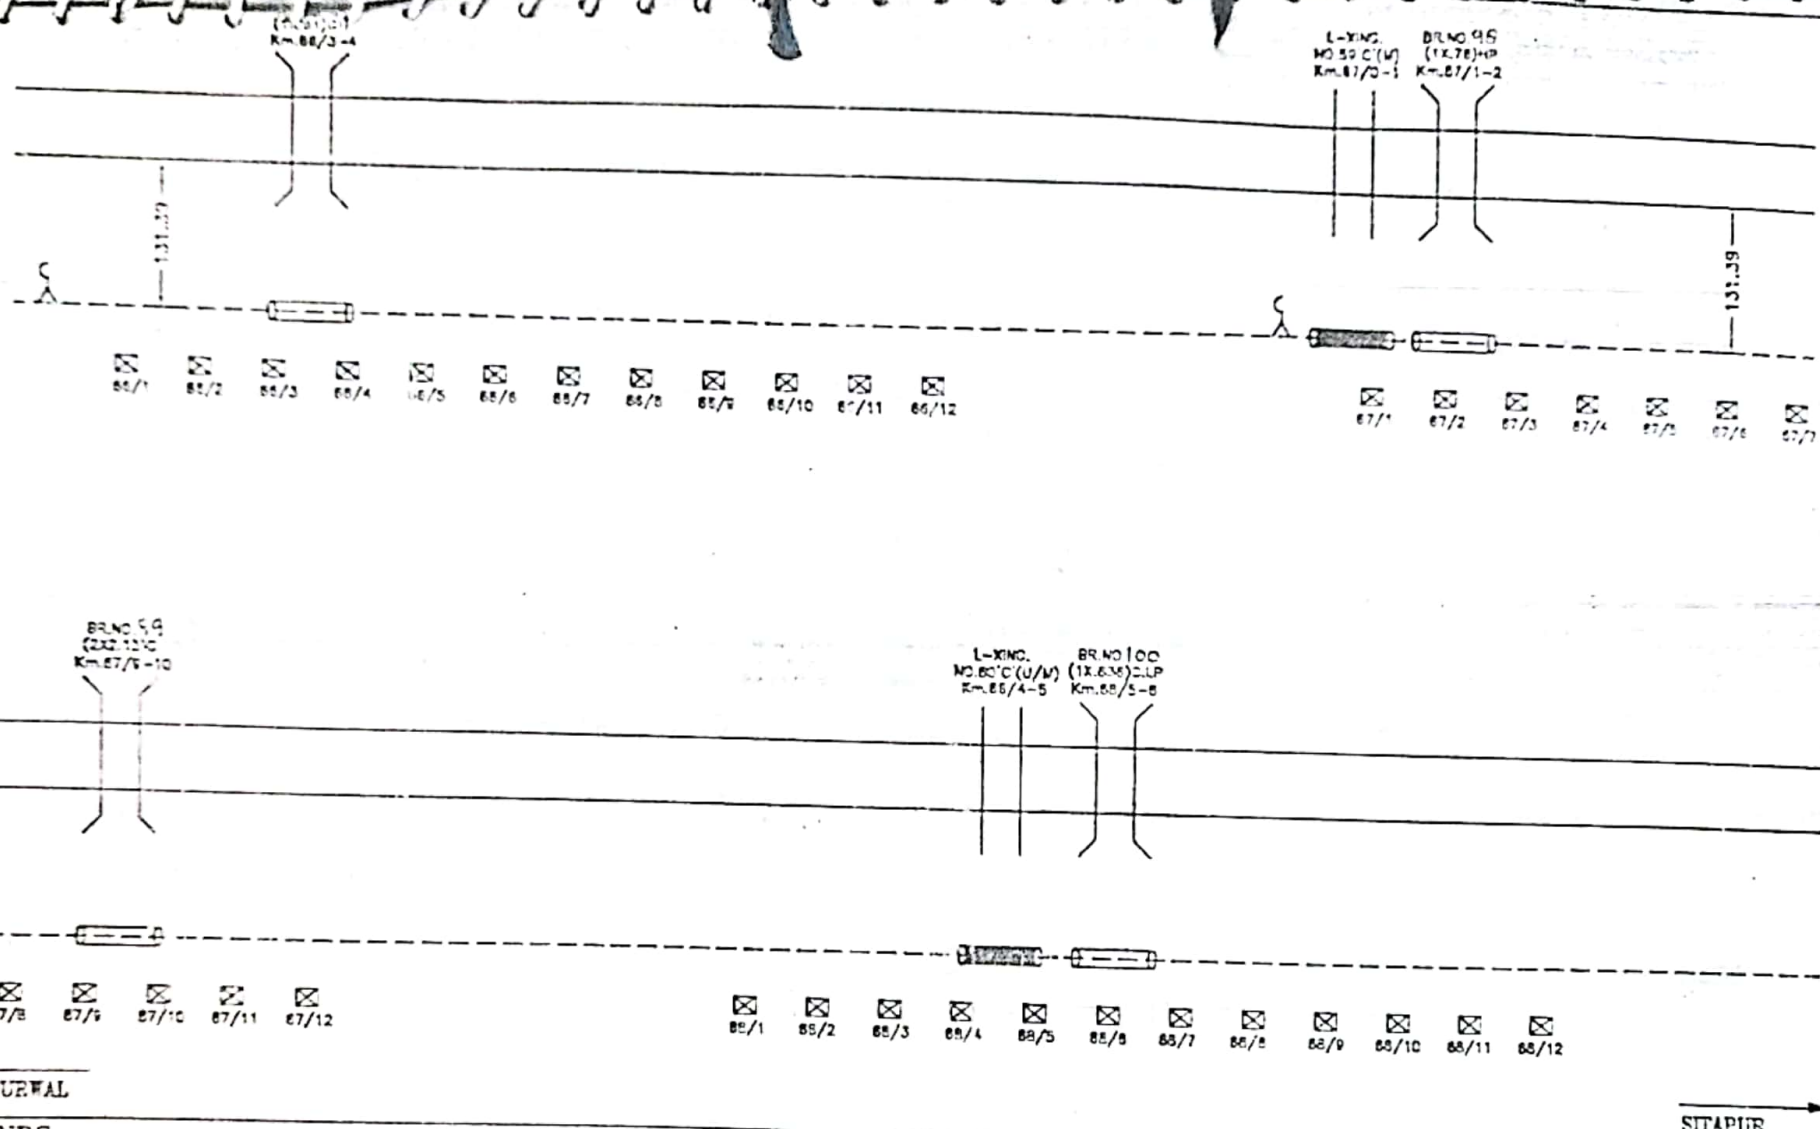

LEGENDS:

1. QUAD ROUTE
2. TELECOM POST
3. G.I PIPE
4. R.O.C PIPE
5. EMERGENCY POST

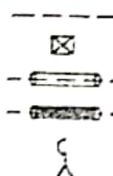

[Handwritten signature]
[Handwritten signature]

SIGN-GH/CON/S & T/NER

[Handwritten signature]

SIGN-ASTE/CON/S & T/NER

[Handwritten signature]

SIGN-DY.CSTE/CON/S & T/NER


M/S TELE TECHNOCRAT
LUCKNOW

[Handwritten signature]

FOR M/S TELE TECHNOCRAT


ROUTE PLAN FOR BURWAL-SITAPUR
SECTION OF NER S QUAD

SHEET NO.- 23/

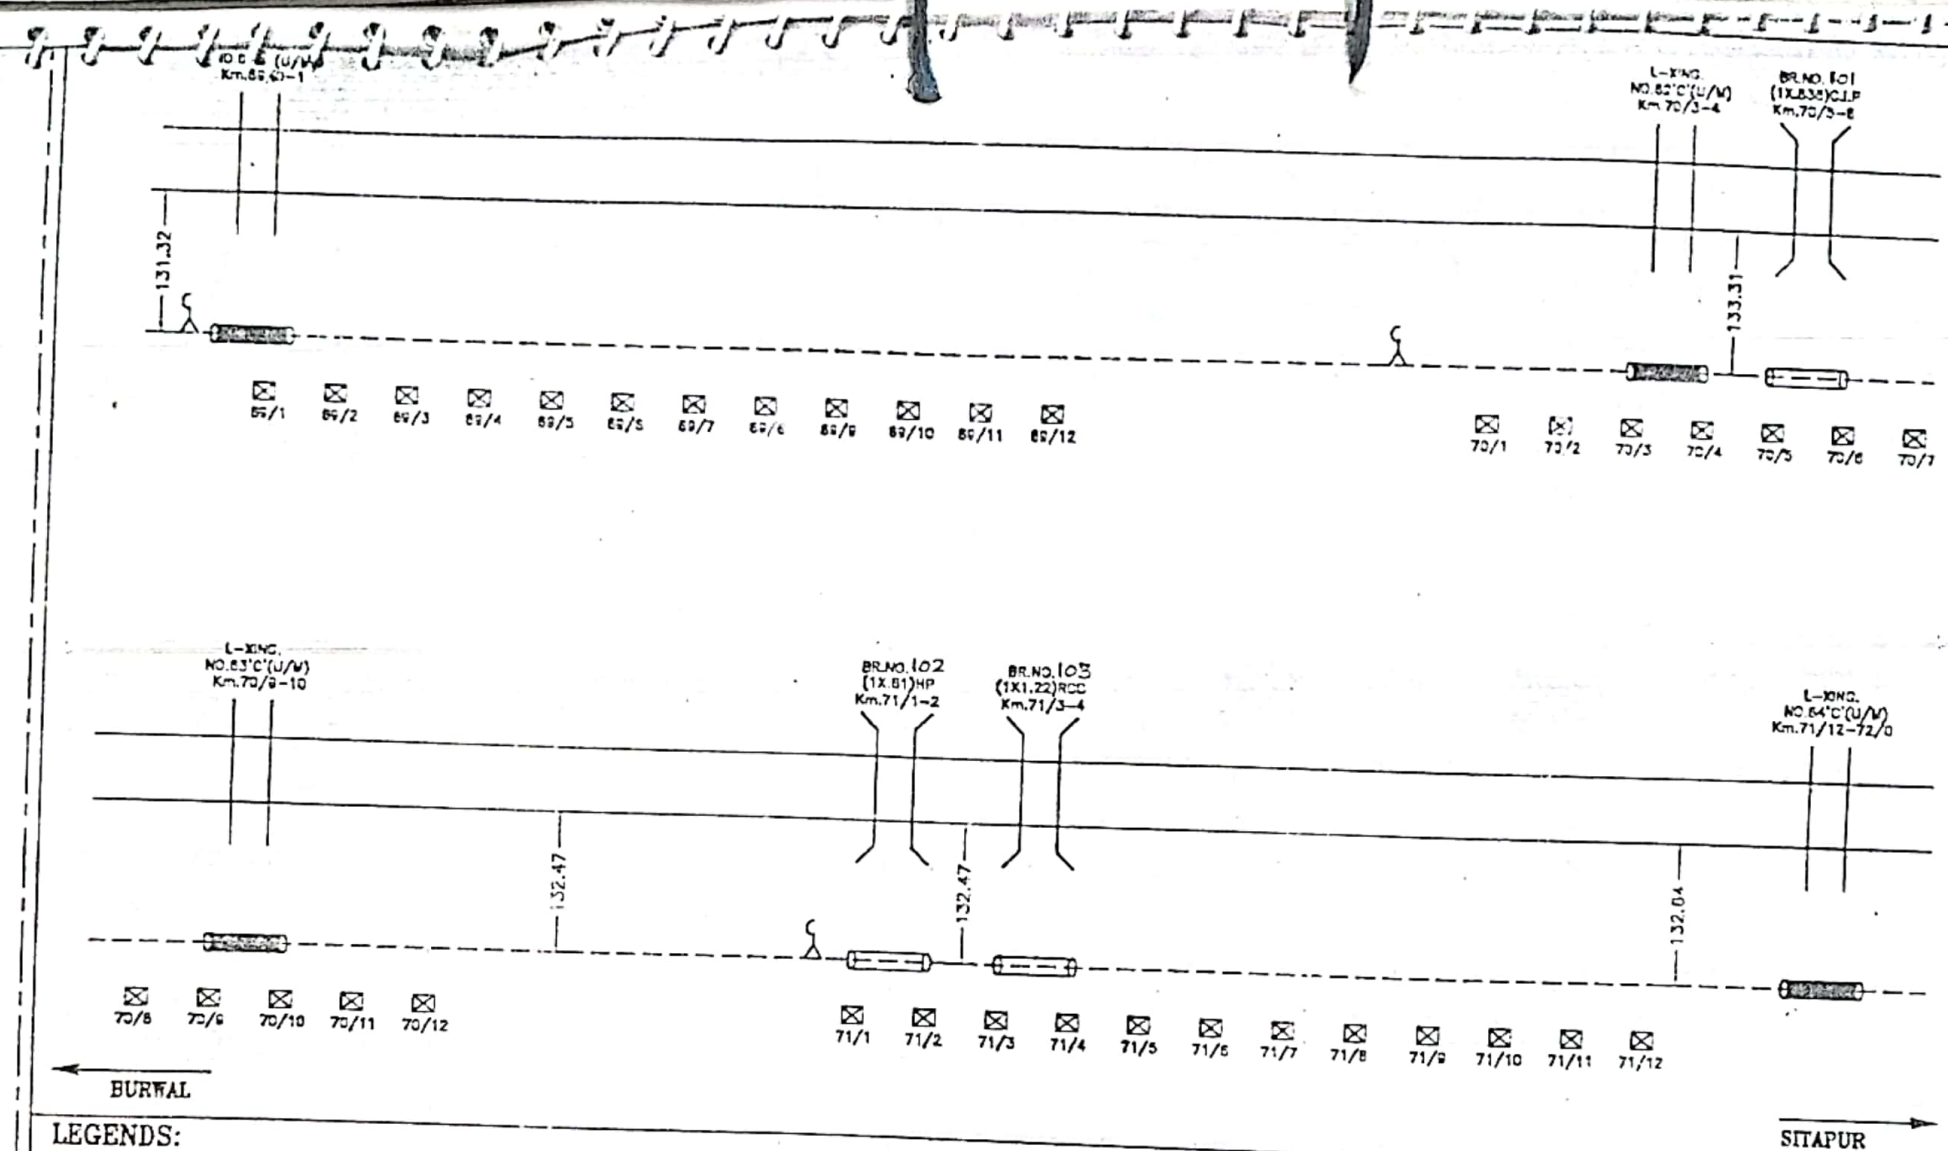

LEGENDS:

1. QUAD ROUTE
2. TELECOM POST
3. G.I PIPE
4. RCC PIPE
5. EMERGENCY POST

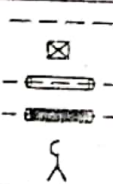

JE/TE/CON/ISA

SIGN-CT/CON/S & T/NER



SIGN-DY.CSTE/CON/S & T/NER

M/S TELE TECHNOCRAT LUCKNOW

ROUTE PLAN FOR BURWAL-SITAPUR SECTION OF NER 6 QUAD

FOR M/S TELE TECHNOCRAT

SHEET NO.- 24/

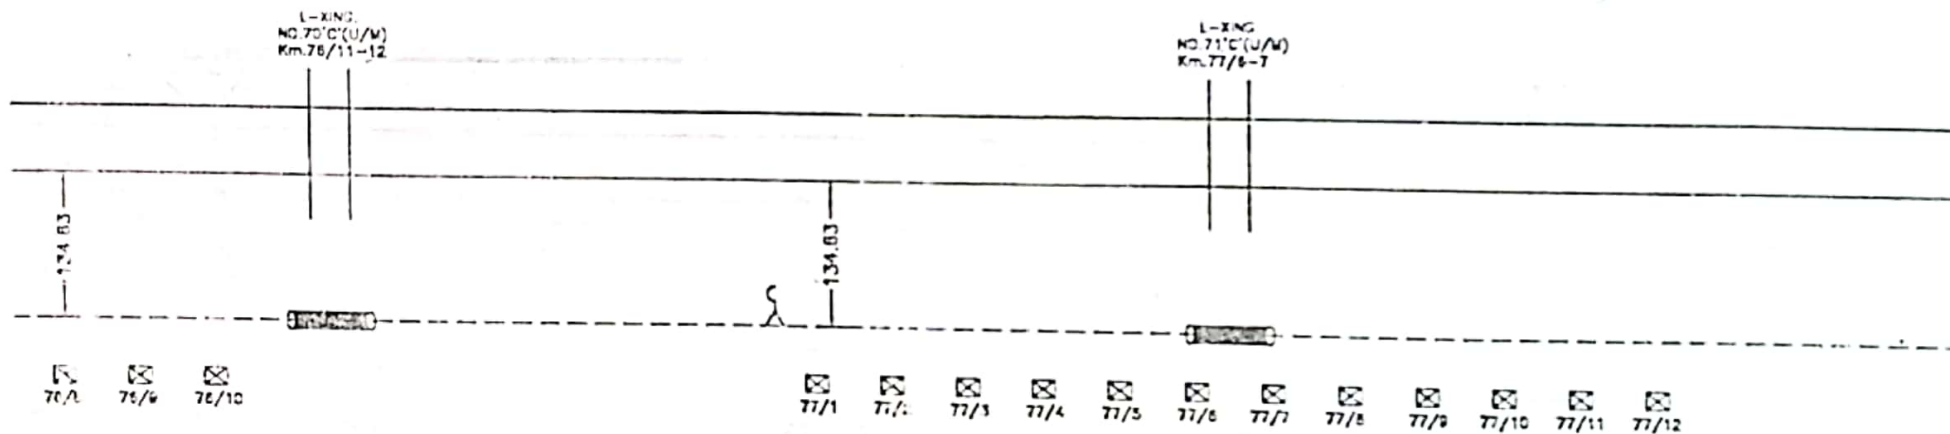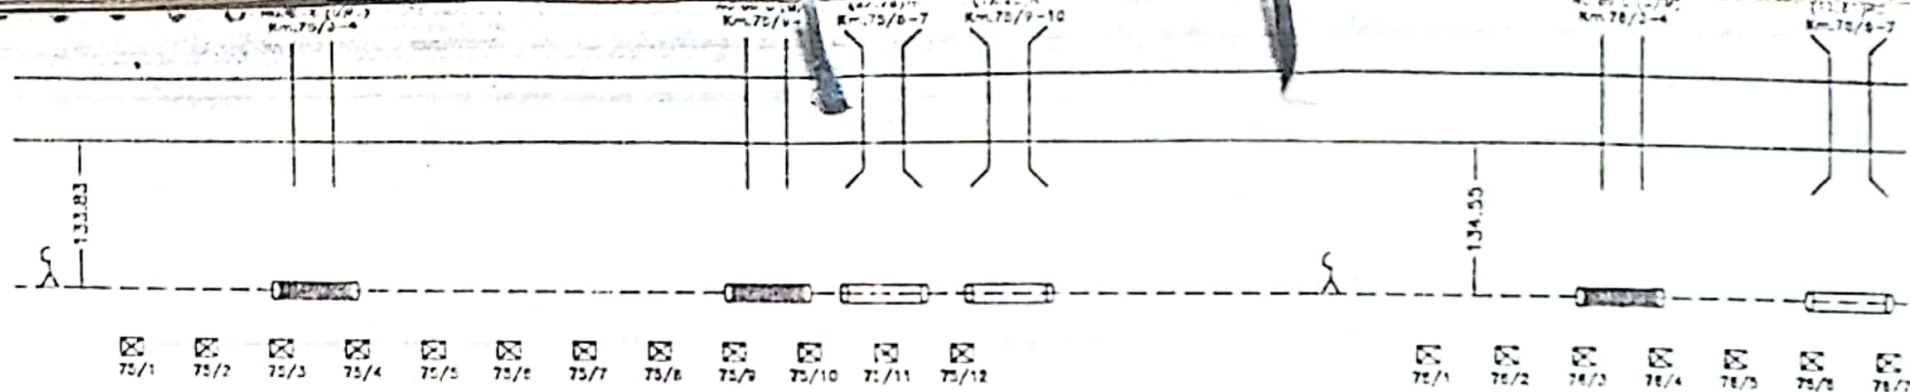


BURWAL

SITAPUR

LEGENDS:

1. QUAD ROUTE
2. TELECOM POST
3. G.I PIPE
4. RCC PIPE
5. EMERGENCY POST

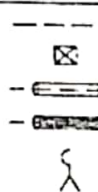



[Handwritten signature]
SIGN-CT/CON/S & T/NER

[Handwritten signature]
SIGN-ASTE/CON/S & T/NER

[Handwritten signature]
SIGN-DY.CSTE/CON/S & T/NER

M/S TELE TECHNOCRAT
LUCKNOW
[Handwritten signature]
FOR M/S TELE TECHNOCRAT

ROUTE PLAN FOR BURWAL-SITAPUR
SECTION OF NER 5 QUAD
SHEET NO.- 26/

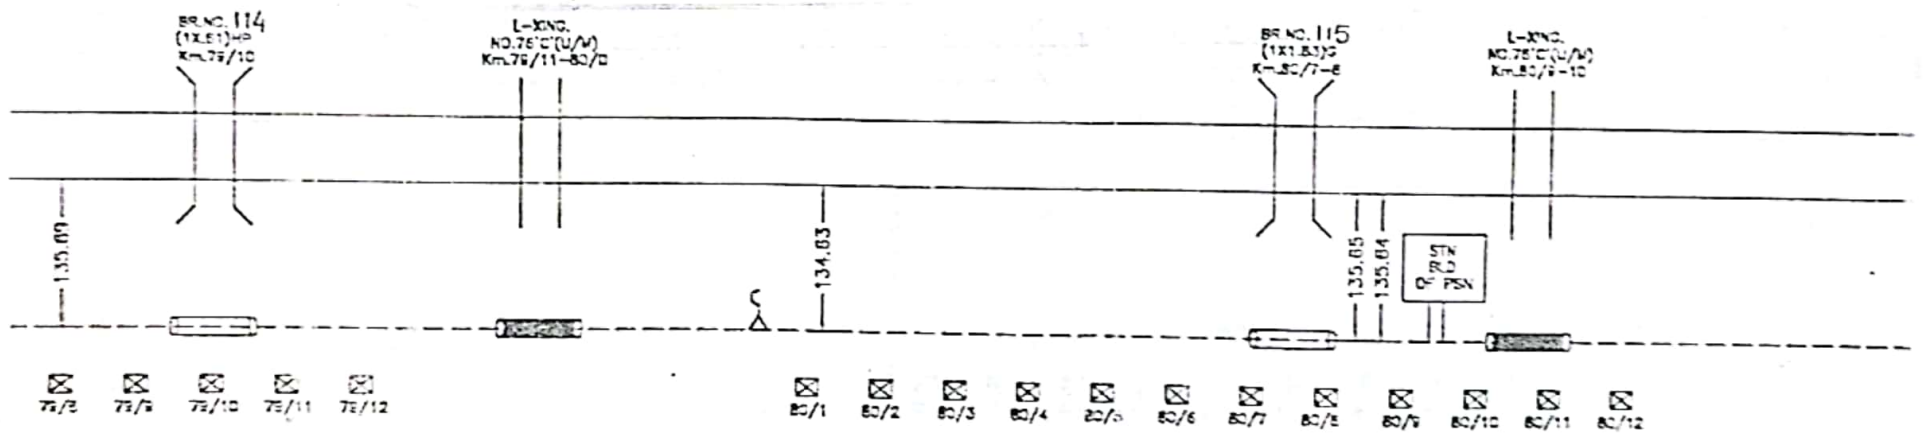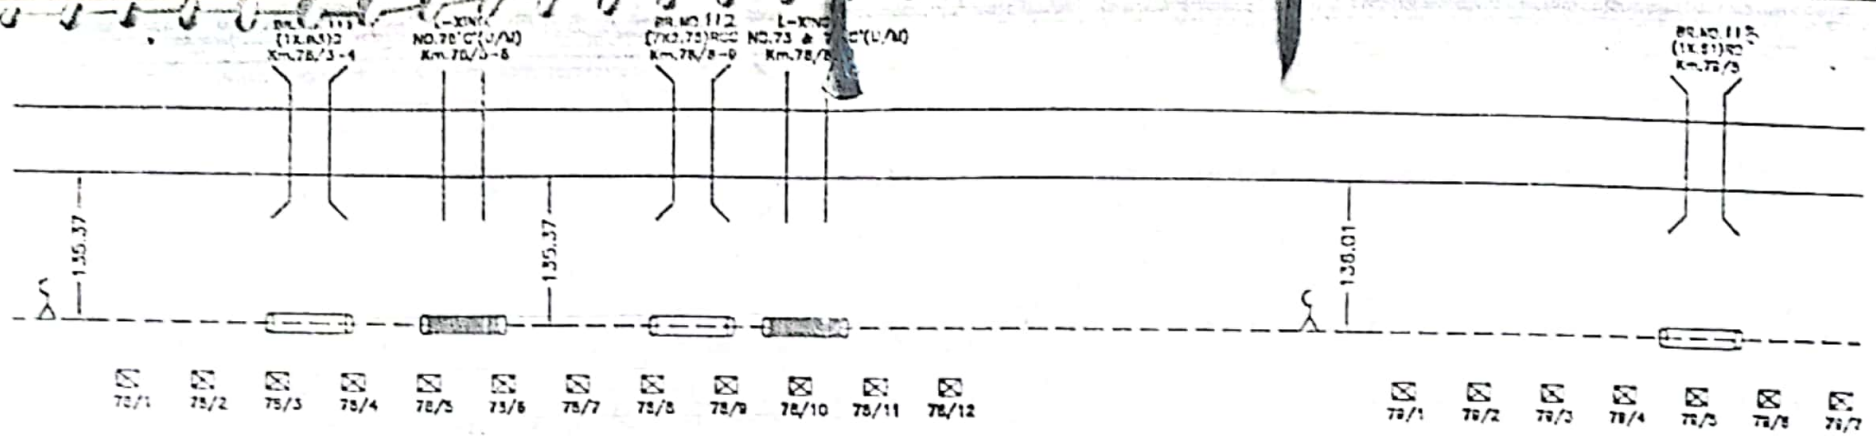


BURHAL

STIPUR

LEGENDS:

- 1. QUAD ROUTE
- 2. TELECOM POST
- 3. G.S./RCC PPE
- 4. HORIZONTAL DIST. OF S QUAD ROUTE FROM RAILWAY TRACK
- 5. EMERGENCY POST

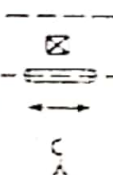

Signature
SEIT/CON/WR

SIGN-CT/CON/S & T/NER

Signature

SIGN-ASTE/CON/S & T/NER

Signature



SIGN-DY.CSTE/CON/S & T/NER

M/S TELE TECHNOCRAT
LUCKNOW

FOR M/S TELE TECHNOCRAT


6 QUAD ROUTE PLAN FOR
BURHAL-STIPUR SECTION OF NER

SHEET NO.- 27 OF

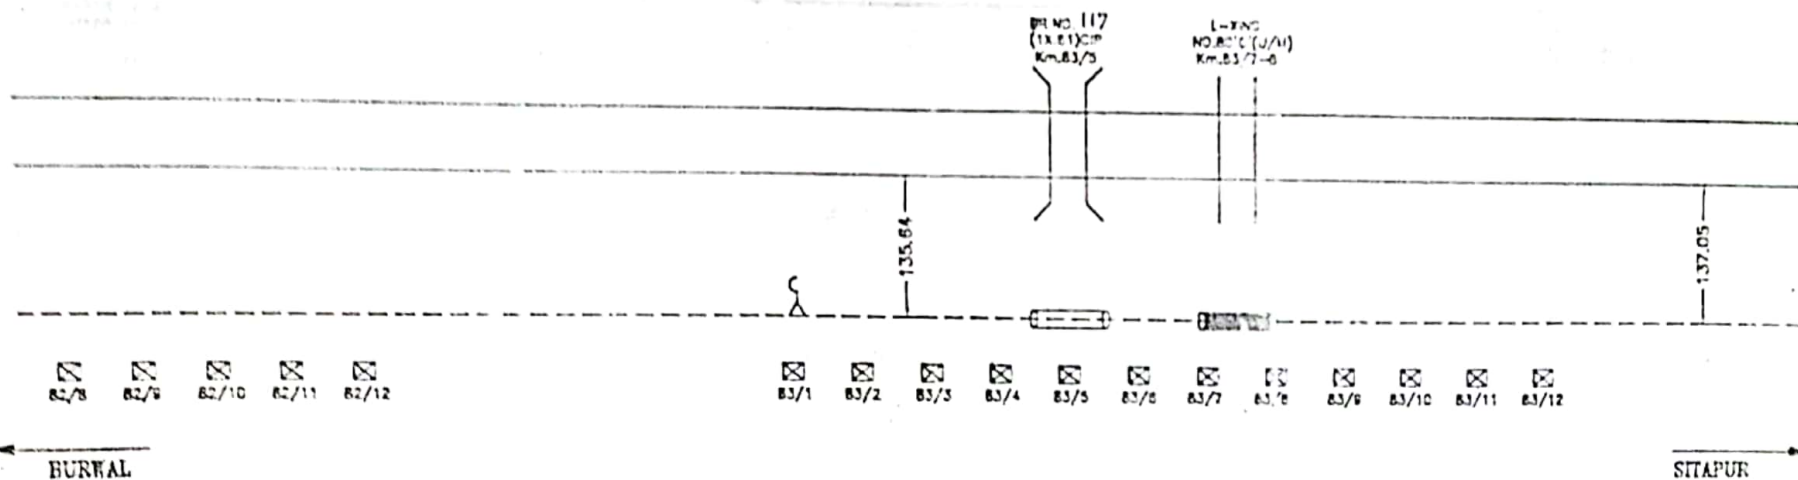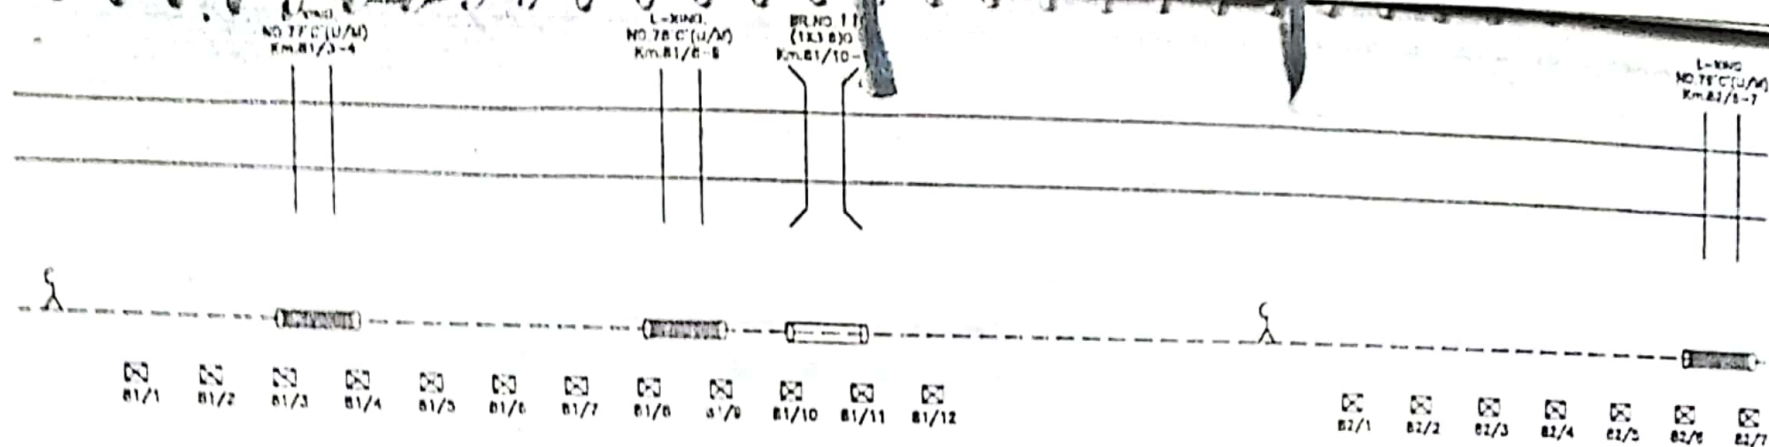


LEGENDS:

1. QUAD ROUTE	---	<i>[Signature]</i>	<i>[Signature]</i>	<i>[Signature]</i>	W/S TELE TECHNOCRAT LUCKNOW	ROUTE PLAN FOR BURHAL-SITAPUR SECTION OF NER 6 QUAD
2. TELECOM POST	☒					
3. G.I PIPE	---	<i>[Signature]</i>	<i>[Signature]</i>	<i>[Signature]</i>	<i>[Signature]</i>	
4. RCC PIPE	---					
5. EMERGENCY POST	⋈	SIGN-CH/CON/S & T/NER	SIGN-ASTE/CON/S & T/NER	SIGN-DY.CSTE/CON/S & T/NER	FOR W/S TELE TECHNOCRAT	SHEET NO.- 28/

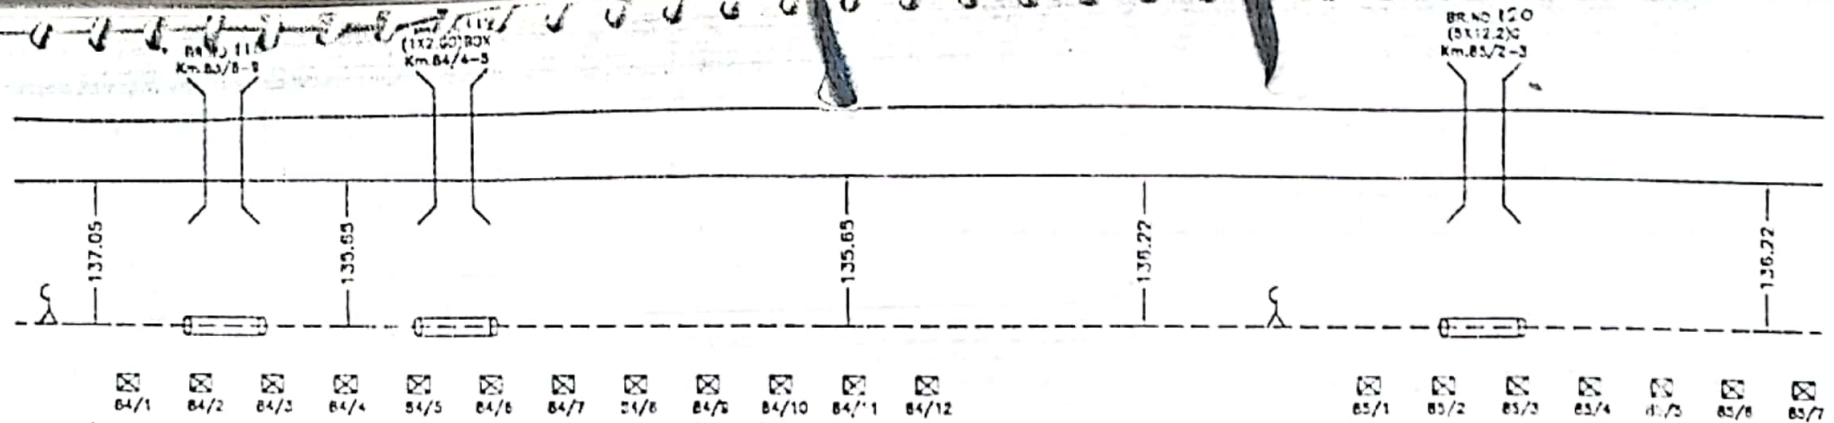

L-XING.
NO. 81'C(U/W)
Km. 85/8-9

BR. NO. 121
(1X.30)EW
Km. 86/12-13

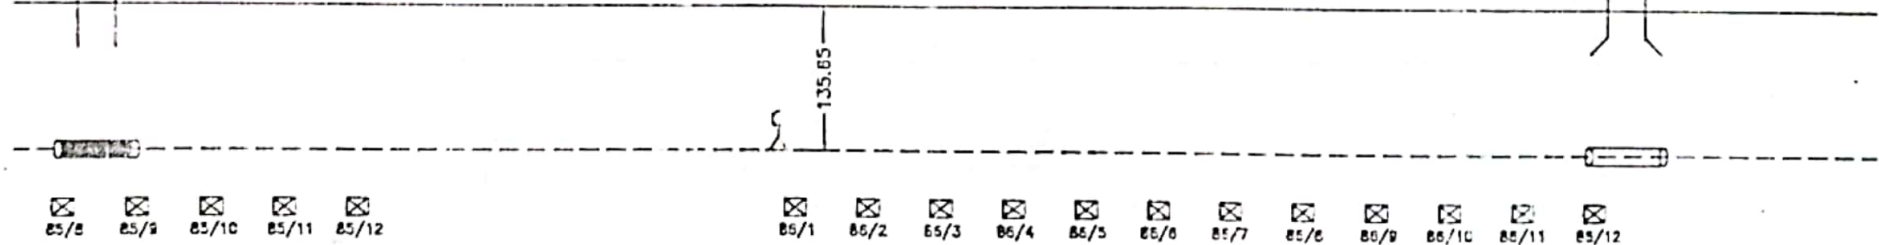

BURWAL

SITAPUR

LEGENDS:


1. QUAD ROUTE

2. TELECOM POST

3. D.I PIPE

4. RCC PIPE

5. EMERGENCY POST

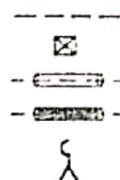

Signature
SIGN-CTI/CON/S & T/NER

Signature
SIGN-ASTE/CON/S & T/NER

Signature
SIGN-DY.CSTE/CON/S & T/NER



W/S TELE TECHNOCRAT
LUCKNOW

Signature

FOR W/S TELE TECHNOCRAT


ROUTE PLAN FOR BURWAL-SITAPUR
SECTION OF NER 6 QUAD

SHEET NO.- 29/

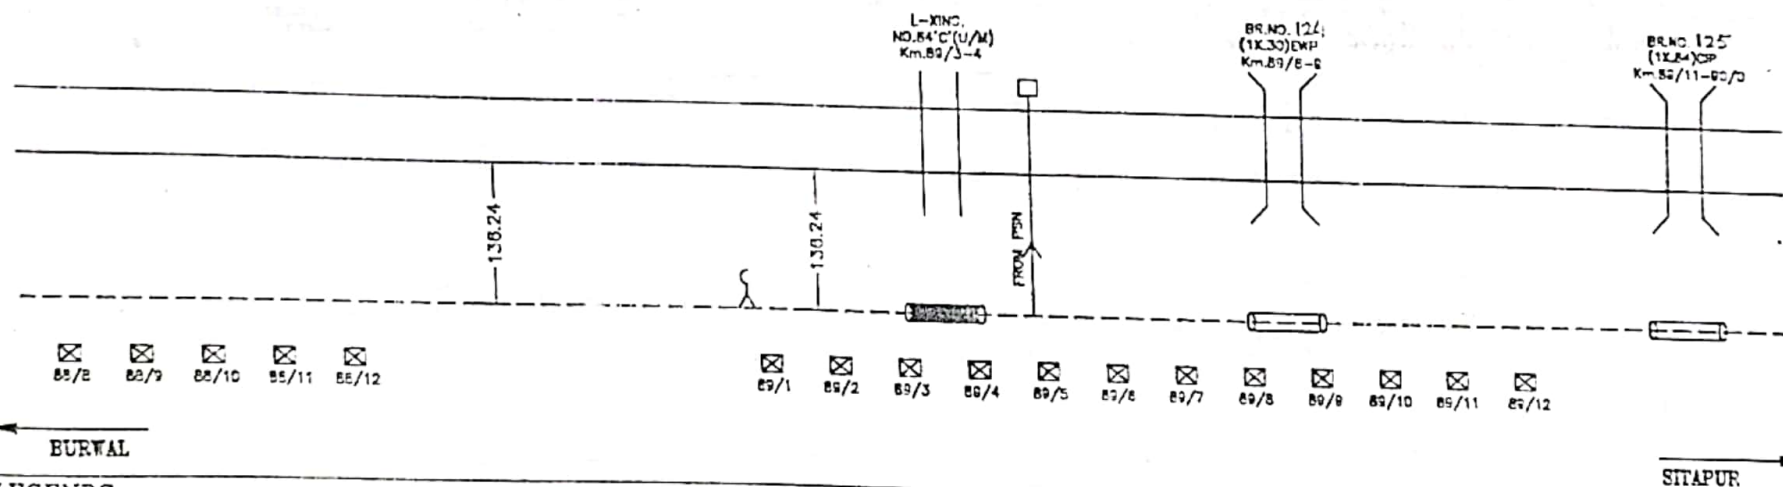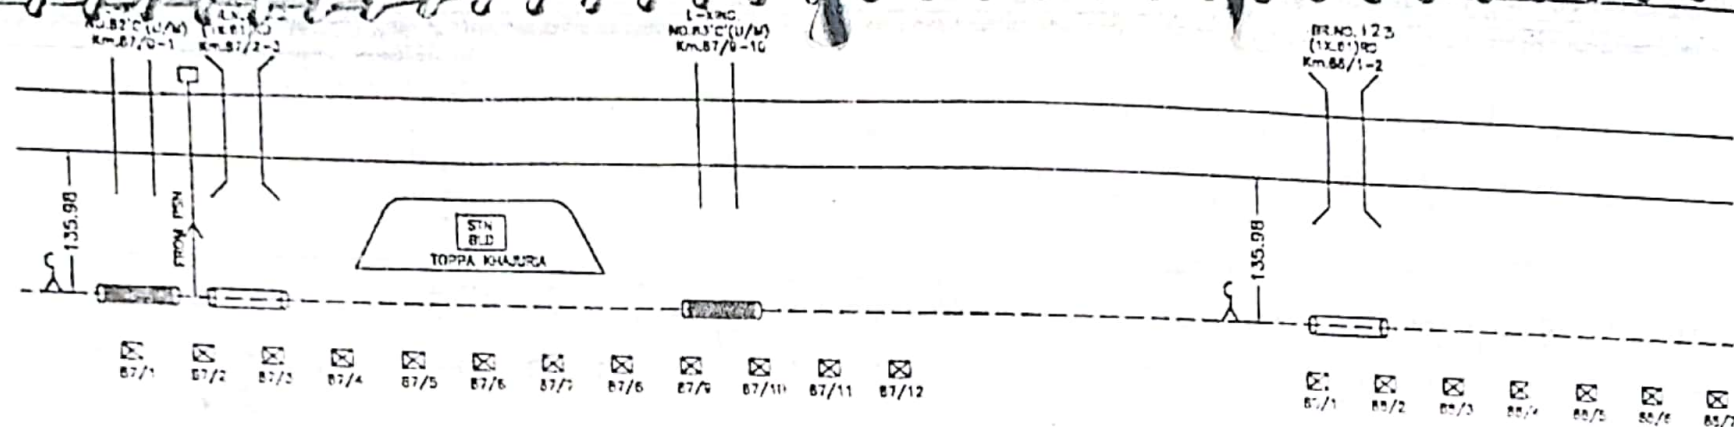

LEGENDS:

1. B QUAD ROUTE
2. TELECOM POST
3. G.I PIPE
4. RCC PIPE
5. EMERGENCY POST

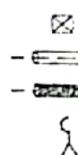

SIGN-CTI/CON/S & I/NER

SIGN-ASTE/CON/S & T/NER


SIGN-DY.CSTE/CON/S & T/NER

M/S TELE TECHNOCRAT LUCKNOW

FOR M/S TELE TECHNOCRAT


ROUTE PLAN FOR BURWAL-SITAPUR SECTION OF NER 6 QUAD

SHEET NO.- 30/

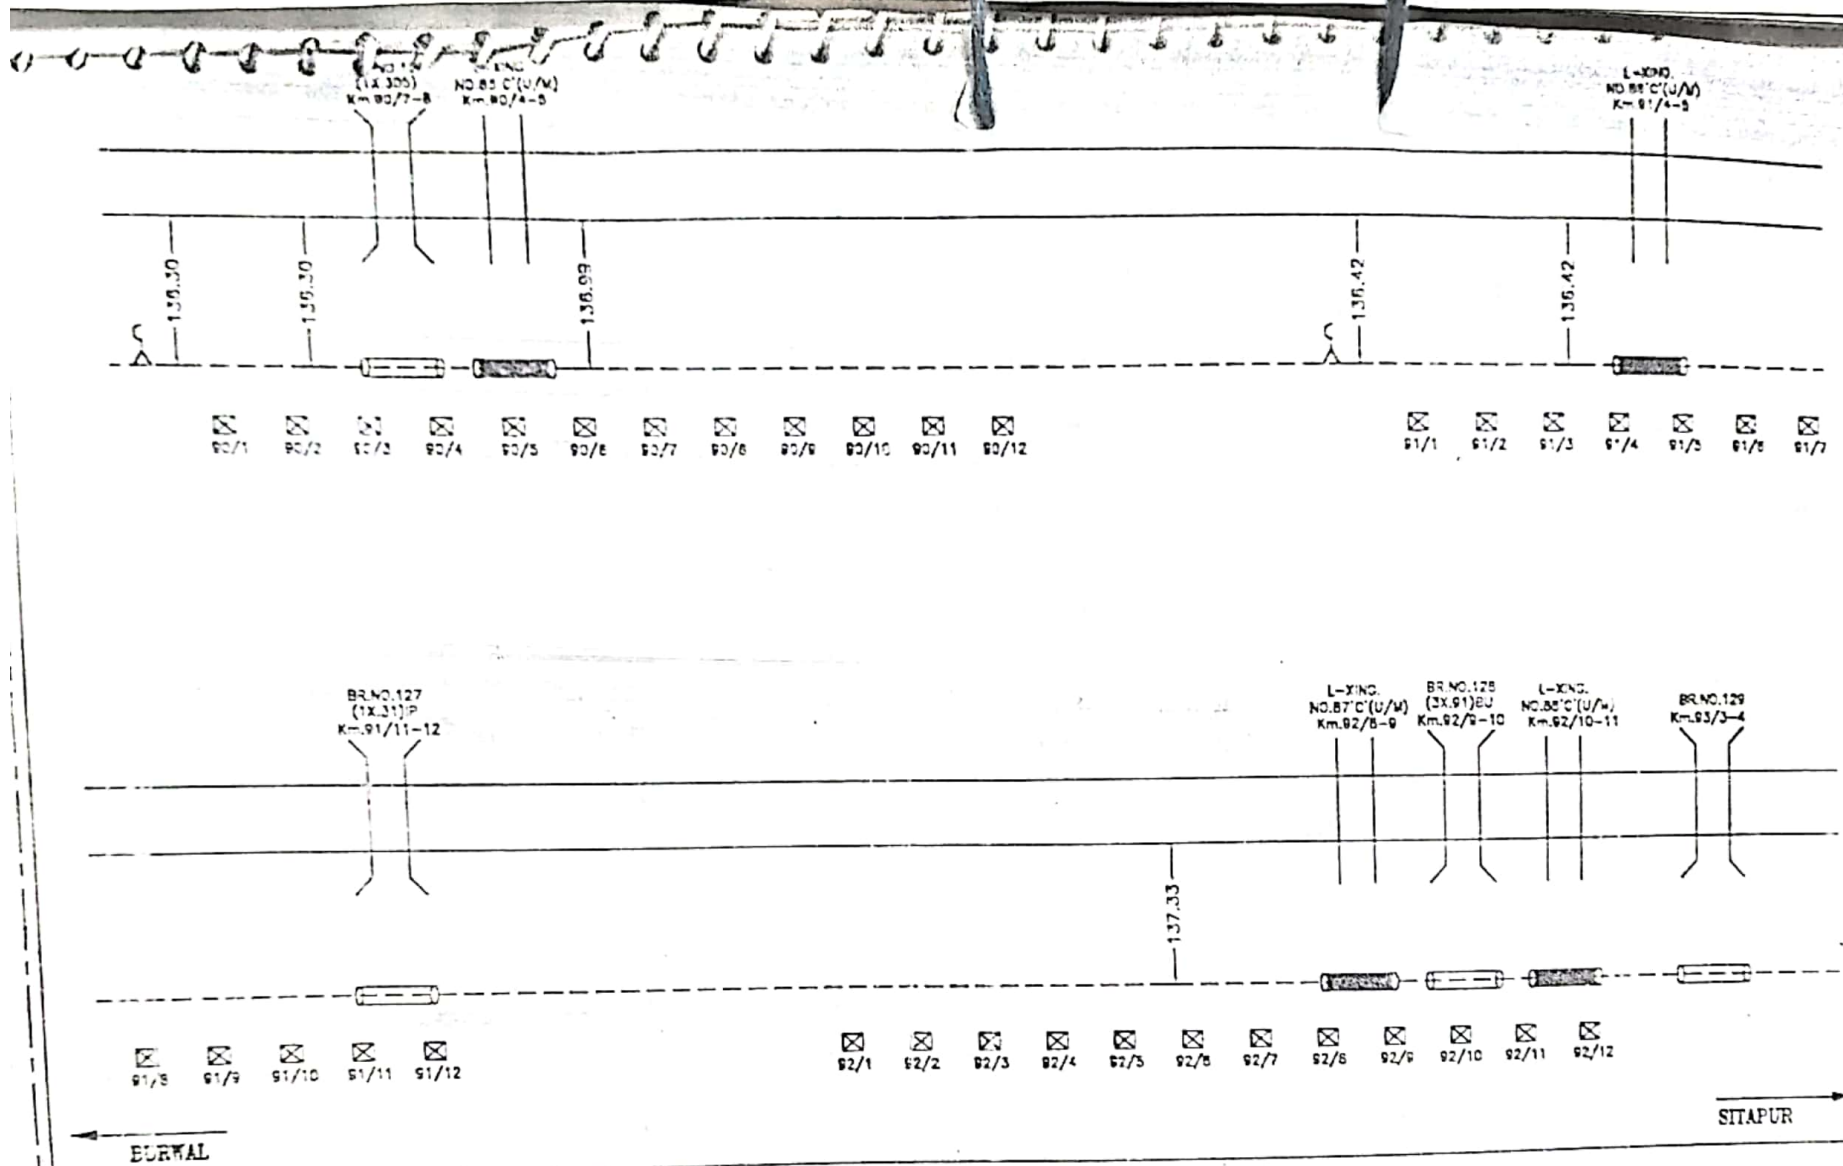

LEGENDS:

1. QUAD ROUTE
2. TELECOM POST
3. G.I PIPE
4. RCC PIPE
5. EMERGENCY POST

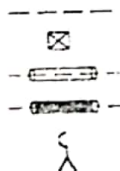


Signature
SIGN-CH/CON/S & T/NER

Signature
SIGN-ASTE/CON/S & T/NER

Signature
SIGN-CY.CSTE/CON/S & T/NER

M/S TELE TECHNOCRAT
LUCKNOW
Signature
FOR M/S TELE TECHNOCRAT

ROUTE PLAN FOR BURWAL-SITAPUR
SECTION OF NER 5 QUAD
SHEET NO.- 31/

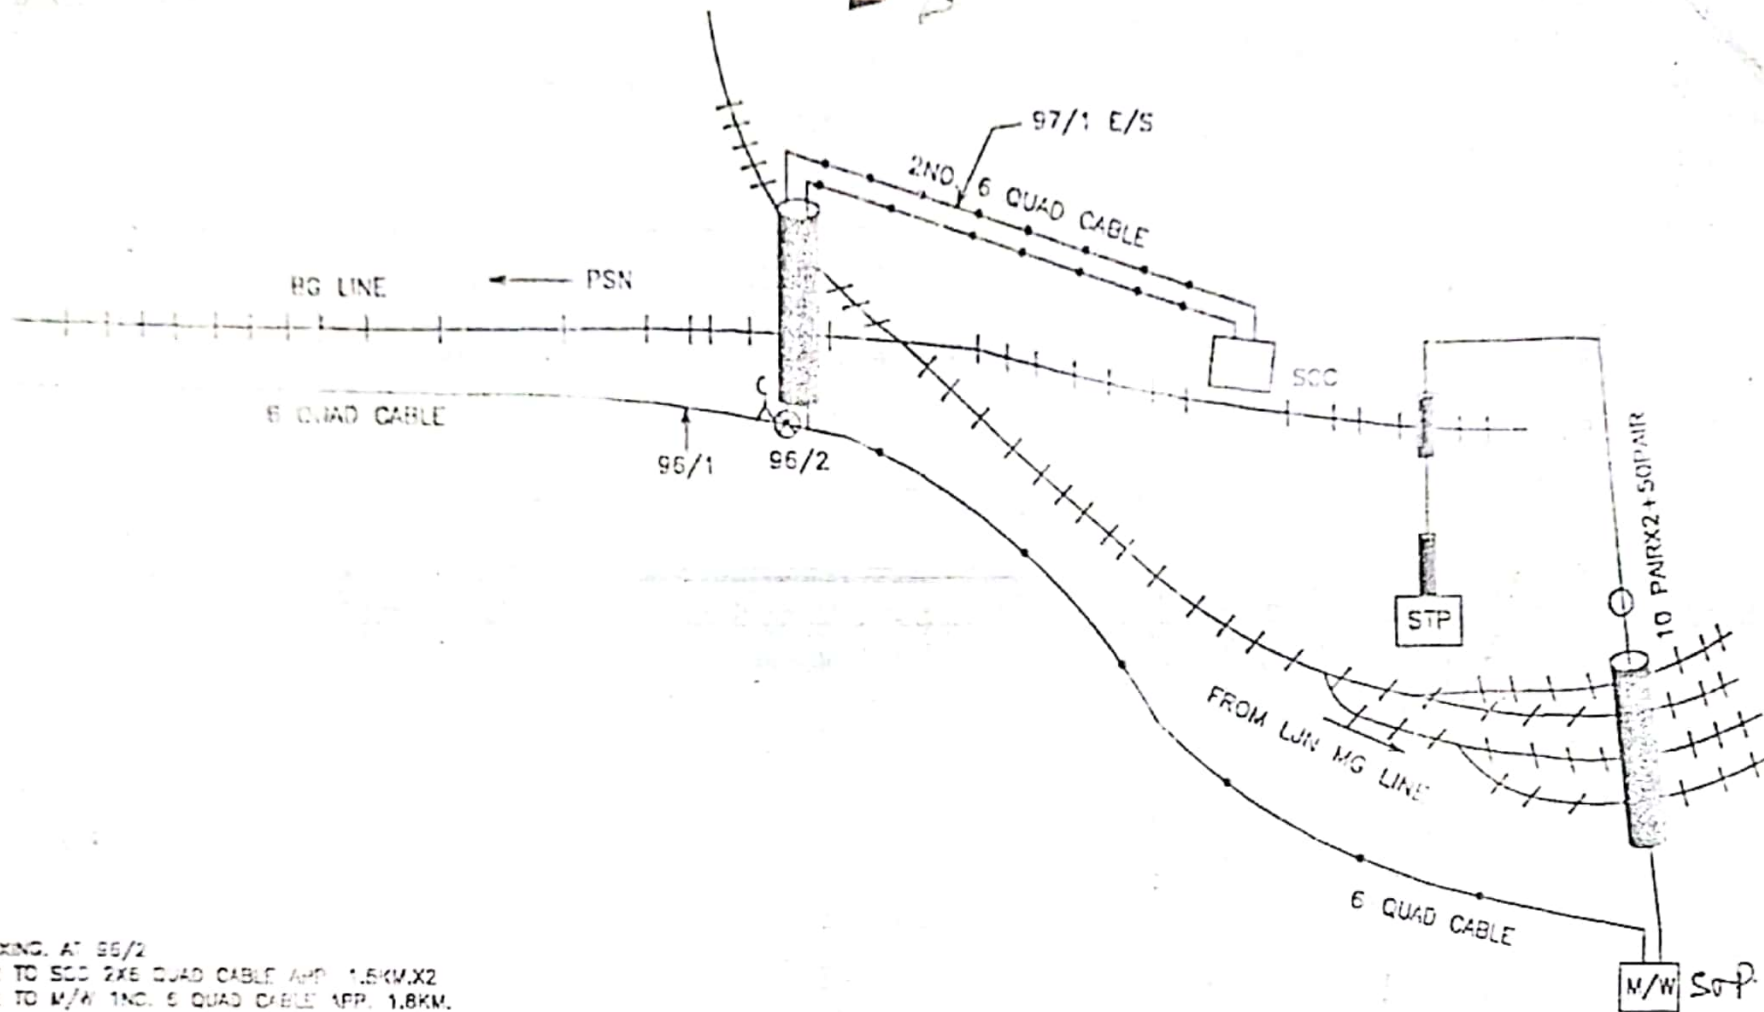

1. 6 QUAD ROUTE					M/S TELE TECHNOGRAT LUCKNOW	ROUTE PLAN FOR BURWA-SITAPUR SECTION OF NER 6 QUAD
2. TELECOM POST						
3. G.I PIPE						
4. RCC PIPE						
5. EMERGENCY POST		SIGN-CT/CON/S & T/NER	SIGN-ASTE/CON/S & T/NER	SIGN-DY.CSTE/CON/S & T/NER	FOR M/S TELE TECHNOGRAT	SHEET NO.- 33/