

6 QUAD & O.F.C. CABLE ROUTE PLAN OF

DALIGANJ SITAPUR SECTION

NORTH EASTERN RAILWAY

(LUCKNOW DIVISION)

SUBMITTED BY:

D.P. TELECOM (P) LTD.615
JATEPUR SOUTH , KALIJI MARG , GOLGHAR
GORAKHPUR (UP)




6QUAD
& OFC
CABLE

DY/CSTE/CON/LJN

DALIGANJ -
SITAPUR JN.

NOT TO SCALE ALL READING IN MTR.

6 QUAD & O.F.C. CABLE ROUTE PLAN (DALIGANJ-SITAPUR JN.)

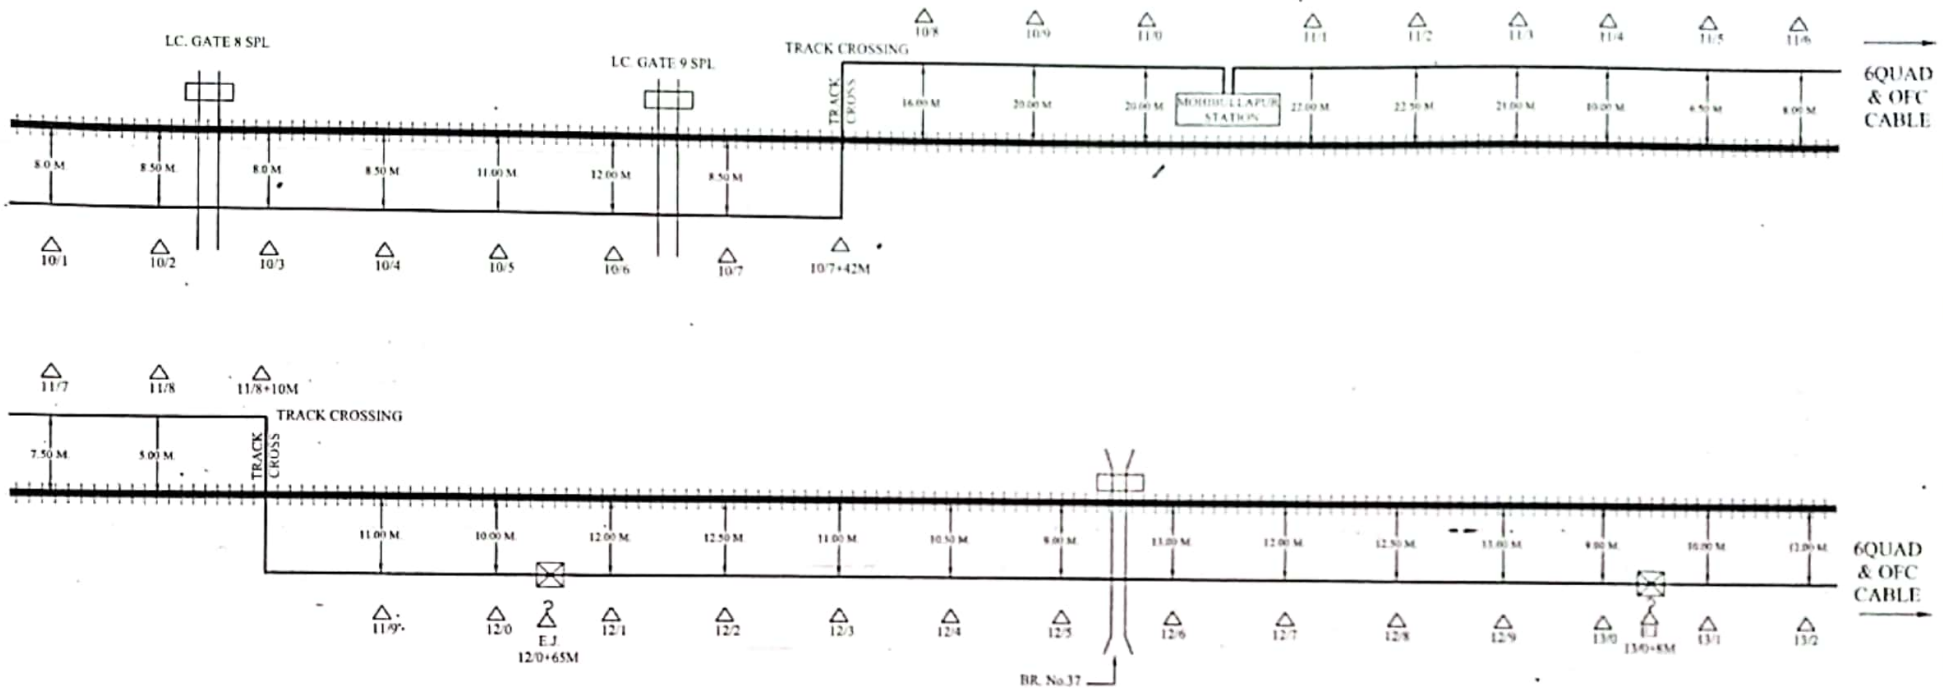

Ranjeet Kumar
CONTRACTOR

SSE/TELE/CON/LJN



ASTE/CON/LJN

DY/CSTE/CON/LJN

CUSTOMER NAME:		N.E. RAILWAY	
PREPARED BY:		M/s D.P. TELECOM (P) LTD. 15 JATEPUR SOUTH, KALDI MARG, GOLGHAR GORAKHPUR	
SHEET NO	2	CREATED BY	LOCATION - DALIGANJ - SITAPUR JN.
CREATED ON		OFFERED BY	
REVISION ON		APPD. BY	
MODIFIED ON		REF:- NE/	
NOT TO SCALE ALL READING IN MTR.			

	EMERGENCY SOCKET		GATE LODGE		REPEATER HUT		L.C. PHONE
	LEVEL CROSSING GATE		MAJOR BRIDGE		G.I. PIPE		C/T/P CABLE THROUGH PIPE
	EMERGENCY JOINT		B.G. TRACK		HDPE PIPE		C/U/G CABLE UNDER GROUND

6 QUAD & O.F.C. CABLE ROUTE PLAN (DALIGANJ-SITAPUR JN.)

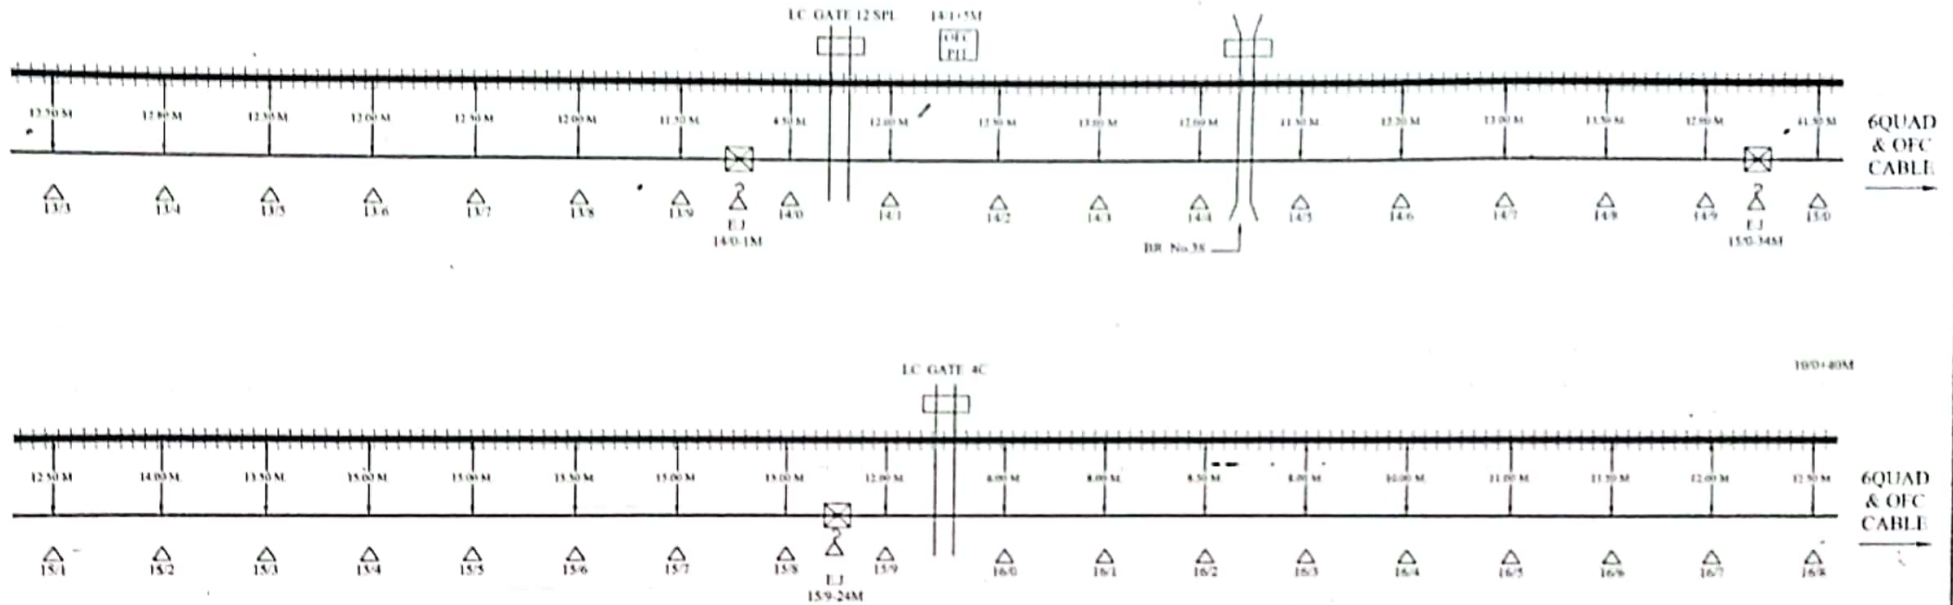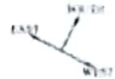

Ranjeet Kumar
CONTRACTOR

Sr
SSE/TELE/CON/LIN


mf
ASTE/CON/LIN

1
DY/CST/CON/LIN

CUSTOMER NAME:		N.E. RAILWAY	
PREPARED BY		M/s D.P. TELECOM (P) LTD-615 JATIPUR SOUTH, KALLI MARG, GOLGHAR, GORAKHPUR	
SHEET NO	3	CREATED BY	LOCATION - DALIGANJ - SITAPUR JN.
CREATED ON		OFFERED BY	
REVISION ON		APPD. BY	
MODIFIED ON		REF. NO.	
		NOT TO SCALE ALL READINGS IN MTR	

	EMERGENCY SOCKET		GATE LODGE		REPEATER HUT		L.C. PHONE
	LEVEL CROSSING GATE		MAJOR BRIDGE		GI PIPE		CABLE THROUGH PIPE
	EMERGENCY JOINT		B.G. TRACK		HDPE PIPE		CABLE UNDER GROUND

6 QUAD & O.F.C. CABLE ROUTE PLAN (DALIGANJ-SITAPUR JN.)

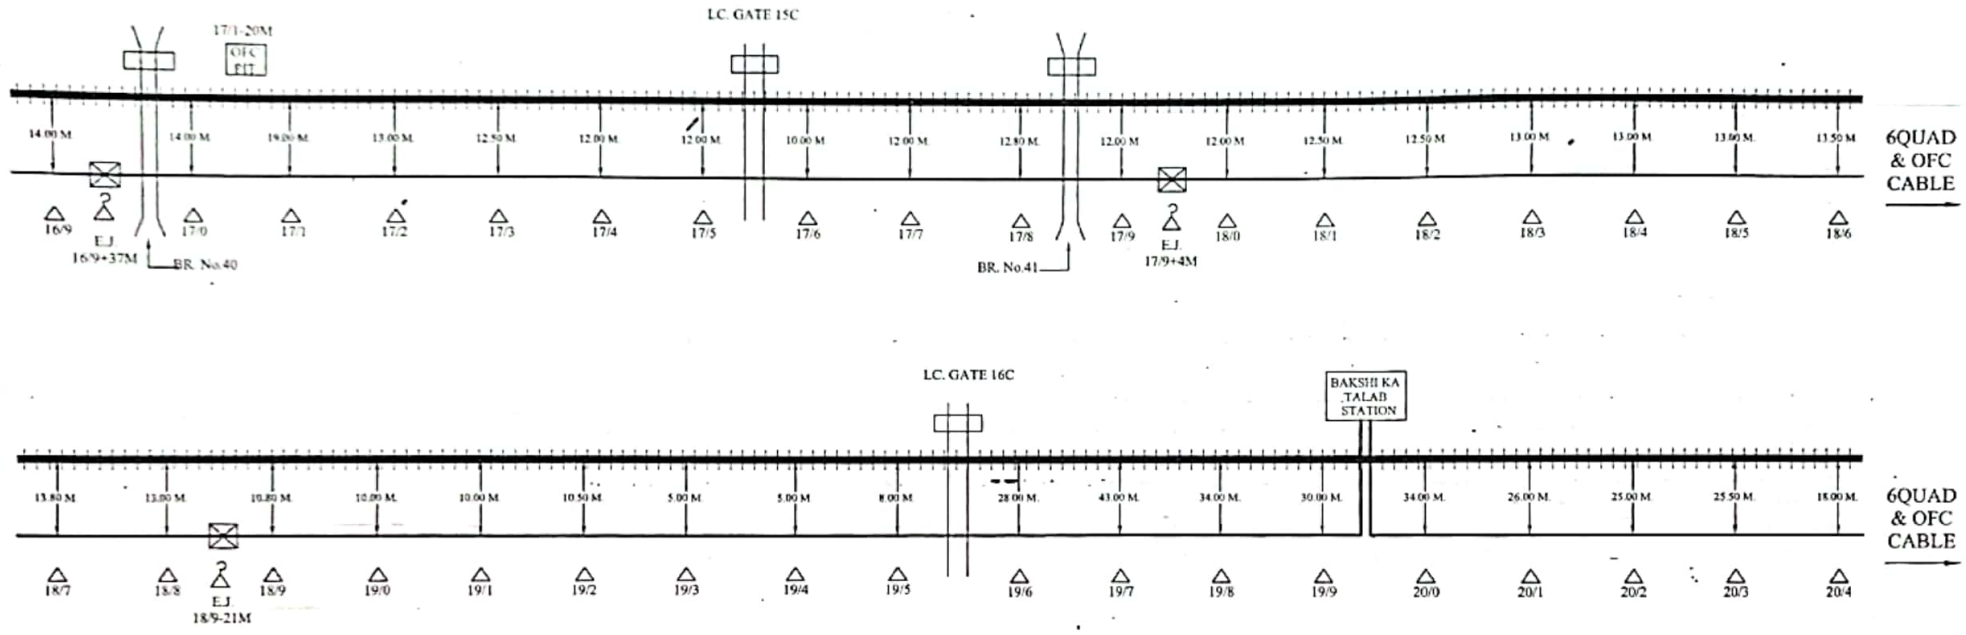

Ranjeet Kumar
CONTRACTOR

SSE
SSE/TELE/CON/LJN


amr
ASTE/CON/LJN

1
DY/CSTE/CON/LJN

CUSTOMER NAME:		N.E. RAILWAY	
PREPARED BY:		M/s. D.P. TELECOM (P) LTD.615 JATEPUR SOUTH, KALJI MARG, GOLGHAR GORAKHPUR	
SHEET NO	4	CREATED BY	LOCATION:- DALIGANJ - SITAPUR JN.
CREATED ON		OFFERED BY	
REVISION ON		APPD. BY	
MODIFIED ON		REF:- NE/	
			NOT TO SCALE ALL READING IN MTR.

	EMERGENCY SOCKET		GATE LODGE		REPEATER HUT		L.C. PHONE
	LEVEL CROSSING GATE		MAJOR BRIDGE		G.I. PIPE		CABLE THROUGH PIPE
	EMERGENCY JOINT		B.G. TRACK		HDPE PIPE		CABLE UNDER GROUND

6 QUAD & O.F.C. CABLE ROUTE PLAN.
(DALIGANJ-SITAPUR JN.)

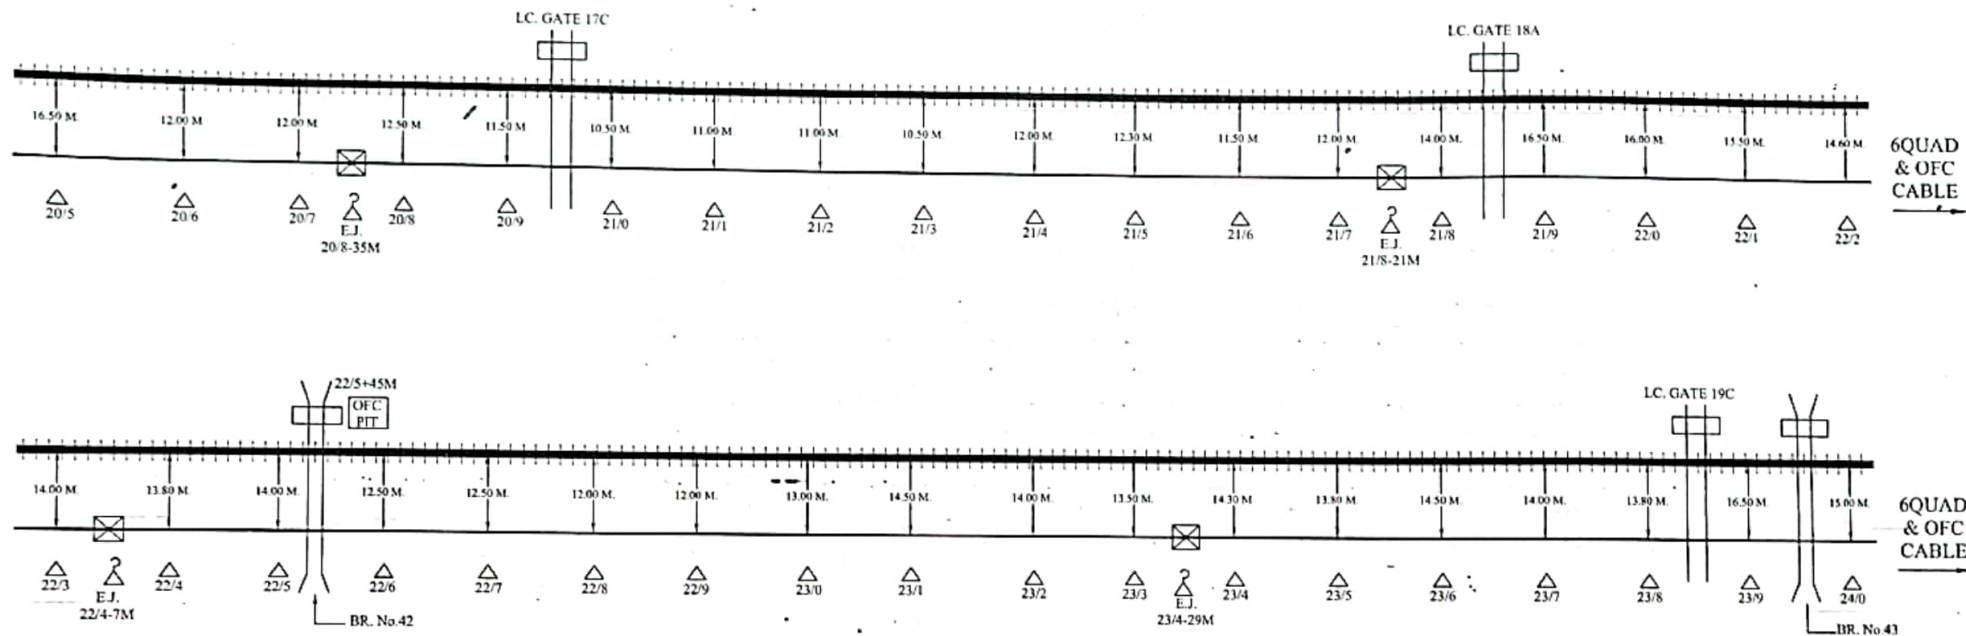

Ranjeet Kumar
CONTRACTOR

SSE/TELE/CON/LJN


ASTE/CON/LJN

DY/ASTE/CON/LJN

CUSTOMER NAME:		N.E. RAILWAY	
PREPARED BY:		M/s. D.P. TELECOM (P) LTD 615 JATEPUR SOUTH, KALJI MARG, GOLGHAR GORAKHPUR	
SHEET NO	5	CREATED BY	LOCATION:- DALIGANJ - SITAPUR JN.
CREATED ON		OFFERED BY	
REVISION ON		APPD. BY	
MODIFIED ON		REF:- NE/	
NOT TO SCALE ALL READING IN MTR.			

	EMERGENCY SOCKET		GATE LODGE		REPEATER HUT		L.C. PHONE
	LEVEL CROSSING GATE		MAJOR BRIDGE		G.I. PIPE		CABLE THROUGH PIPE
	EMERGENCY JOINT		B.G. TRACK		HDPE PIPE		CABLE UNDER GROUND

6 QUAD & O.F.C. CABLE ROUTE PLAN
(DALIGANJ-SITAPUR JN.)

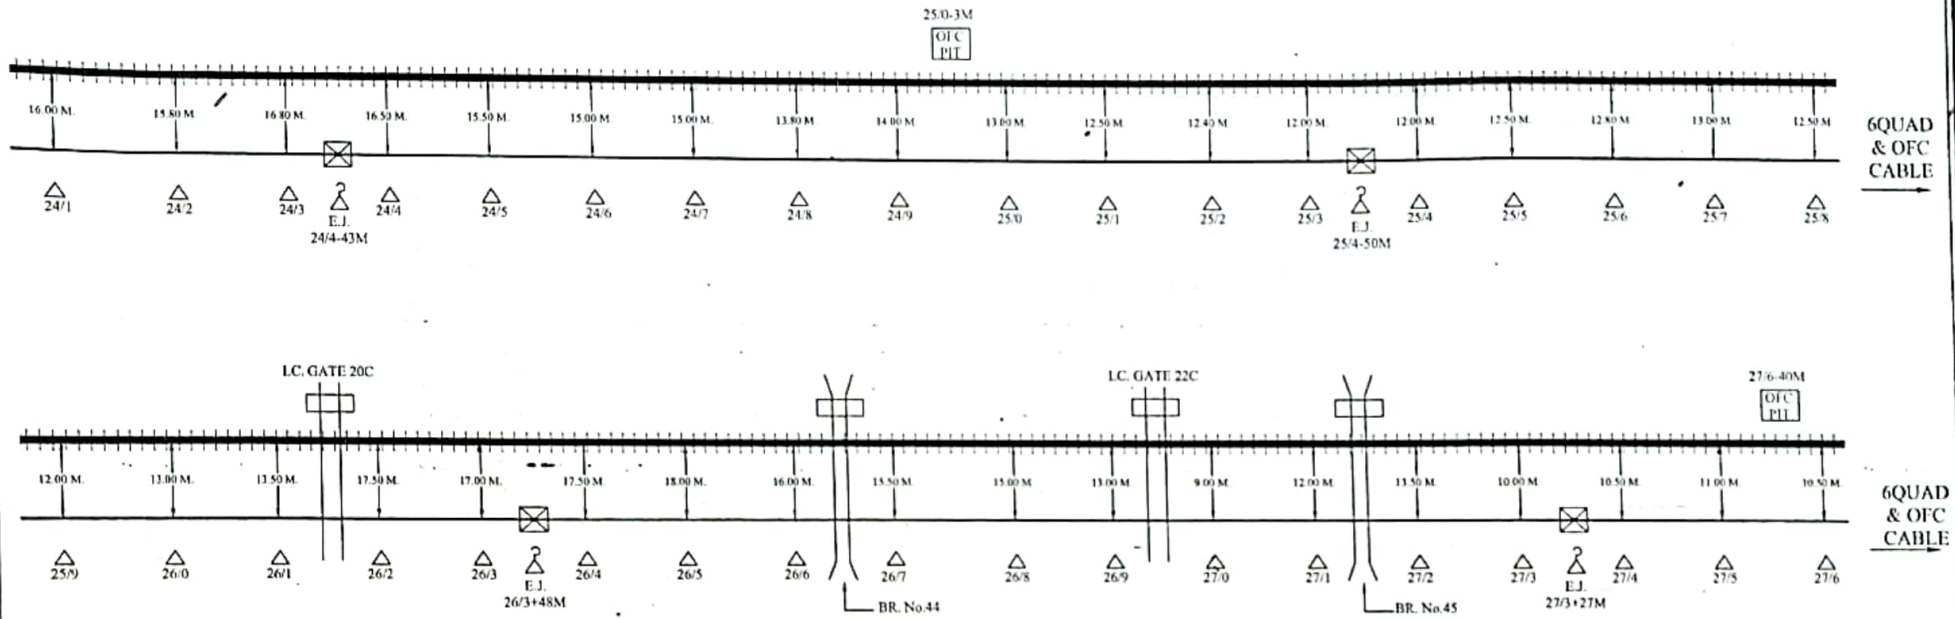

Ranjeet Kumar
CONTRACTOR

SSE/TELE/CON/LJN
20/12/19


ASTE/CON/LJN

DY/CSTE/CON/LJN

CUSTOMER NAME:		N.E. RAILWAY	
PREPARED BY:		M/s. D.P. TELCOM (P) LTD. 615 JATEPUR SOUTH, KALJI MARG, GOLGHAR, GORAKHPUR	
SHEET NO	6	CREATED BY	LOCATION -
CREATED ON		OFFERED BY	DALIGANJ - SITAPUR JN.
REVISION ON		APPD. BY	
MODIFIED ON		REF. - NE/	NOT TO SCALE ALL READING IN MTR.

	EMERGENCY SOCKET		GATE LODGE		REPEATER HUT		L.C. PHONE
	LEVEL CROSSING GATE		MAJOR BRIDGE		G.I. PIPE		CABLE THROUGH PIPE
	EMERGENCY JOINT		B.G. TRACK		HDPE PIPE		CABLE UNDER GROUND

6 QUAD & O.F.C. CABLE ROUTE PLAN (DALIGANJ-SITAPUR JN.)

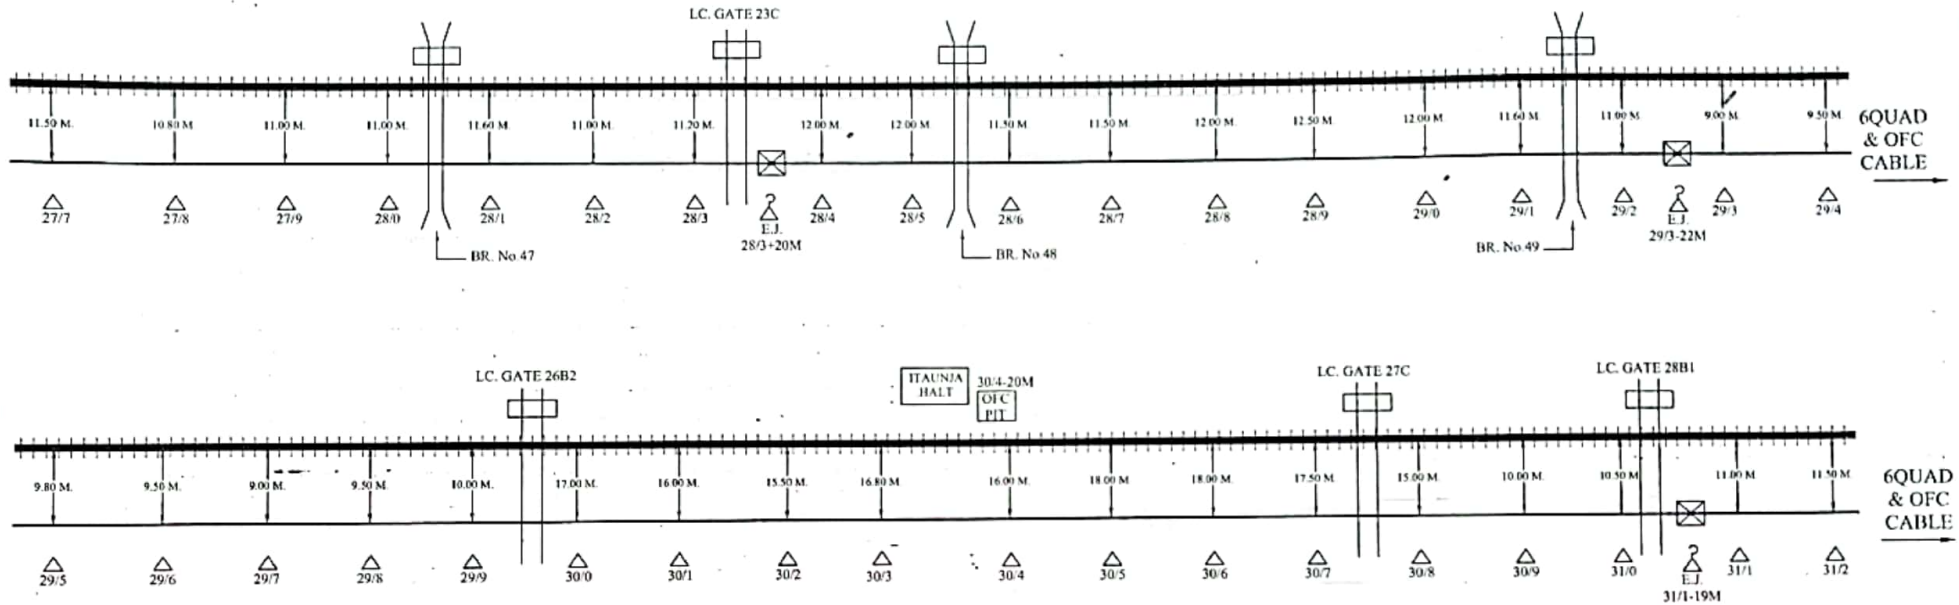

Ranjeet Kumar
CONTRACTOR

SSE/TELE/CON/LJN



ASTE/CON/LJN

DY/CSTE/CON/LJN

	EMERGENCY SOCKET		GATE LODGE		REPEATER HUT		L.C. PHONE
	LEVEL CROSSING GATE		MAJOR BRIDGE		G.I. PIPE		CABLE THROUGH PIPE
	EMERGENCY JOINT		B.G. TRACK		HDPE PIPE		CABLE UNDER GROUND

CUSTOMER NAME:		N.E. RAILWAY	
PREPARED BY:		M/s. D.P. TELECOM (P) LTD-615 JATEPUR SOUTH, KALUJI MARG, GOLGHAR GORAKHPUR	
SHEET NO	7	CREATED BY	
CREATED ON		OFFERED BY	
REVISION ON		APPD. BY	
MODIFIED ON		REF:- NE/	
			LOCATION:- DALIGANJ - SITAPUR JN.
NOT TO SCALE ALL READING IN MTR.			

6 QUAD & O.F.C. CABLE ROUTE PLAN (DALIGANJ-SITAPUR JN.)

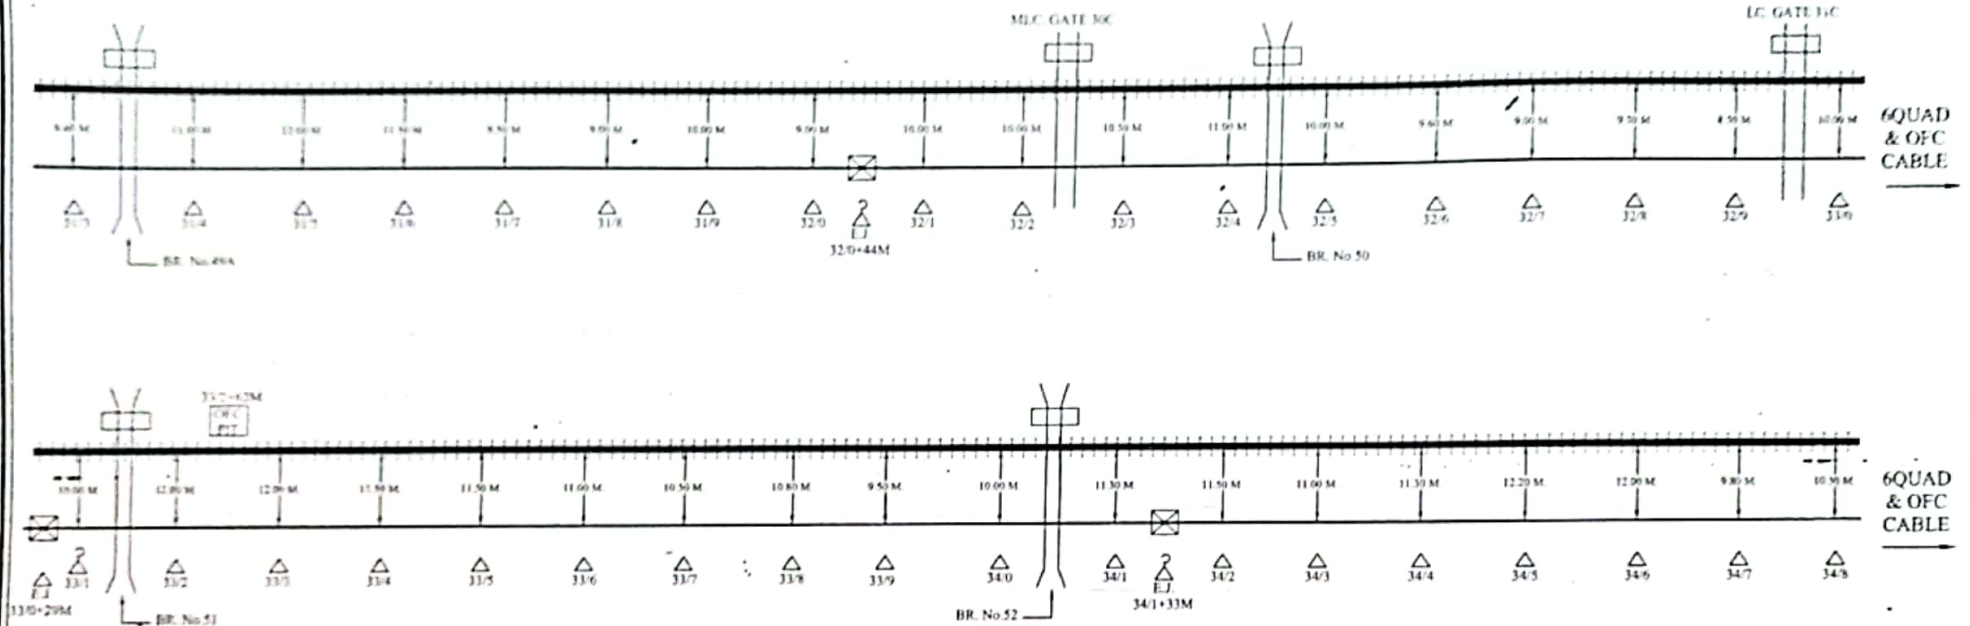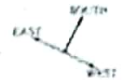

Ranjeet Kumar
CONTRACTOR

Su...
SSE/TELE/CON/LJN


...
ASTE/CON/LJN

...
DY/CSTE/CON/LJN

CUSTOMER NAME:		N.E. RAILWAY	
PREPARED BY:		M/s. D.P. TELECOM (P) LTD 615 JATEPUR SOUTH, KALJI MARG, GOLGHAR GORAKHPUR	
SHEET NO	8	CREATED BY	LOCATION:-
CREATED ON		OFFERED BY	DALIGANJ - SITAPUR JN.
REVISION ON		APPD. BY	
MODIFIED ON		REF:- NE/	NOT TO SCALE ALL READING IN MTR.

	EMERGENCY SOCKET		GATE LODGE		REPEATER HUT		L.C. PHONE
	LEVEL CROSSING GATE		MAJOR BRIDGE		G.I. PIPE		CABLE THROUGH PIPE
	EMERGENCY JOINT		B.G. TRACK		HDPE PIPE		CABLE UNDER GROUND

6 QUAD & O.F.C. CABLE ROUTE PLAN (DALIGANJ-SITAPUR JN.)

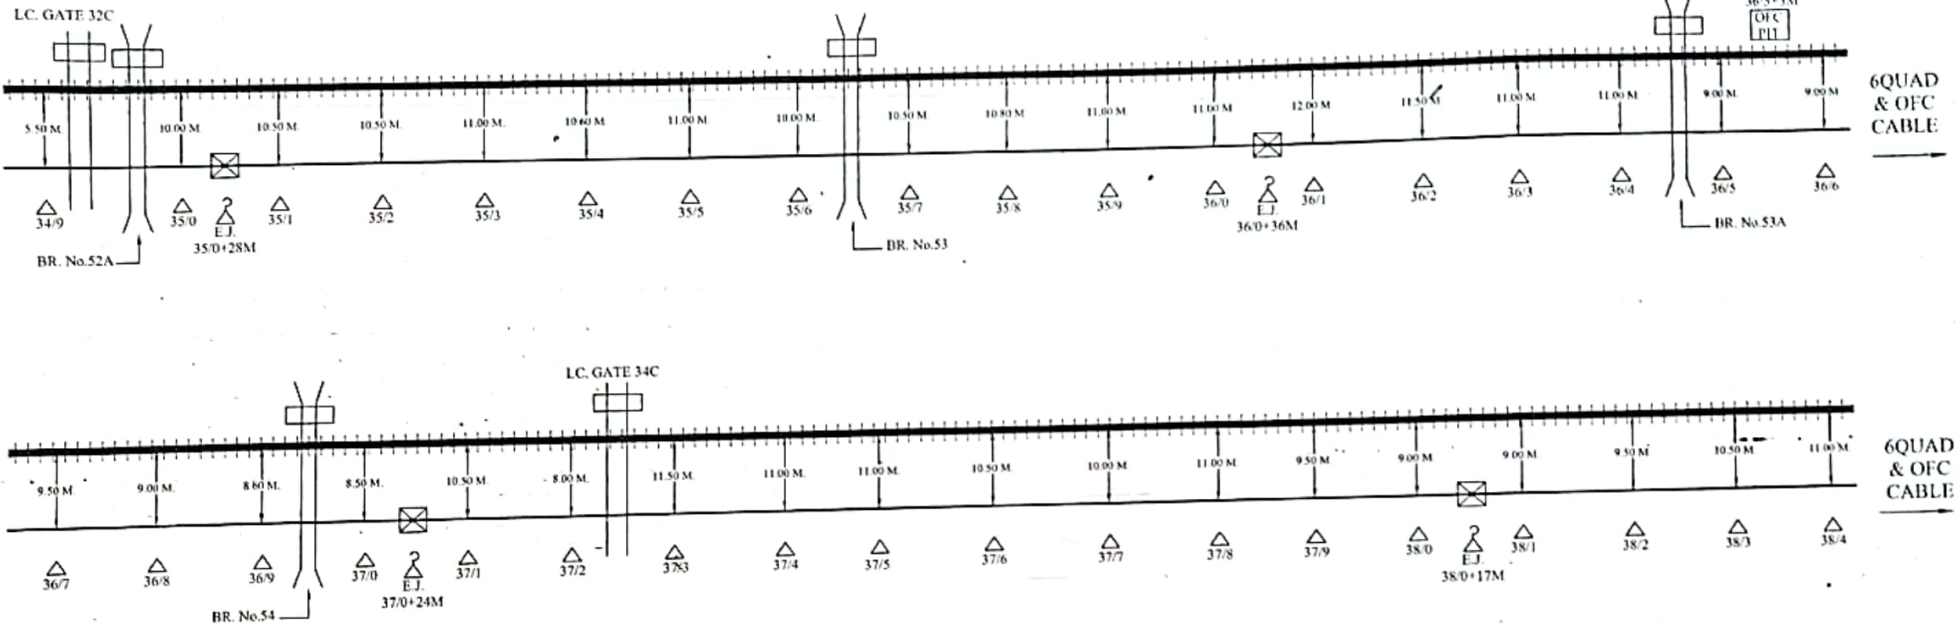

Ranjeet Kumar
CONTRACTOR

SSE/TELE/CON/LIN


ASTE/CON/LIN

DY/CSTE/CON/LIN

CUSTOMER NAME:		N.E. RAILWAY	
PREPARED BY:		M/s D.P. TELECOM (P) LTD 615 JATEPUR SOUTH, KALUJI MARG, GOLGHAR, GORAKHPUR	
SHEET NO	9	CREATED BY	
CREATED ON		OFFERED BY	
REVISION ON		APTD. BY	
MODIFIED ON		REF:- NE/	
			LOCATION - DALIGANJ - SITAPUR JN.
NOT TO SCALE ALL READING IN MTR			

	EMERGENCY SOCKET		GATE LODGE		REPEATER HUT		L.C. PHONE
	LEVEL CROSSING GATE		MAJOR BRIDGE		G.I. PIPE		CABLE THROUGH PIPE
	EMERGENCY JOINT		B.G. TRACK		HDPE PIPE		CABLE UNDER GROUND

6 QUAD & O.F.C. CABLE ROUTE PLAN (DALIGANJ-SITAPUR JN.)

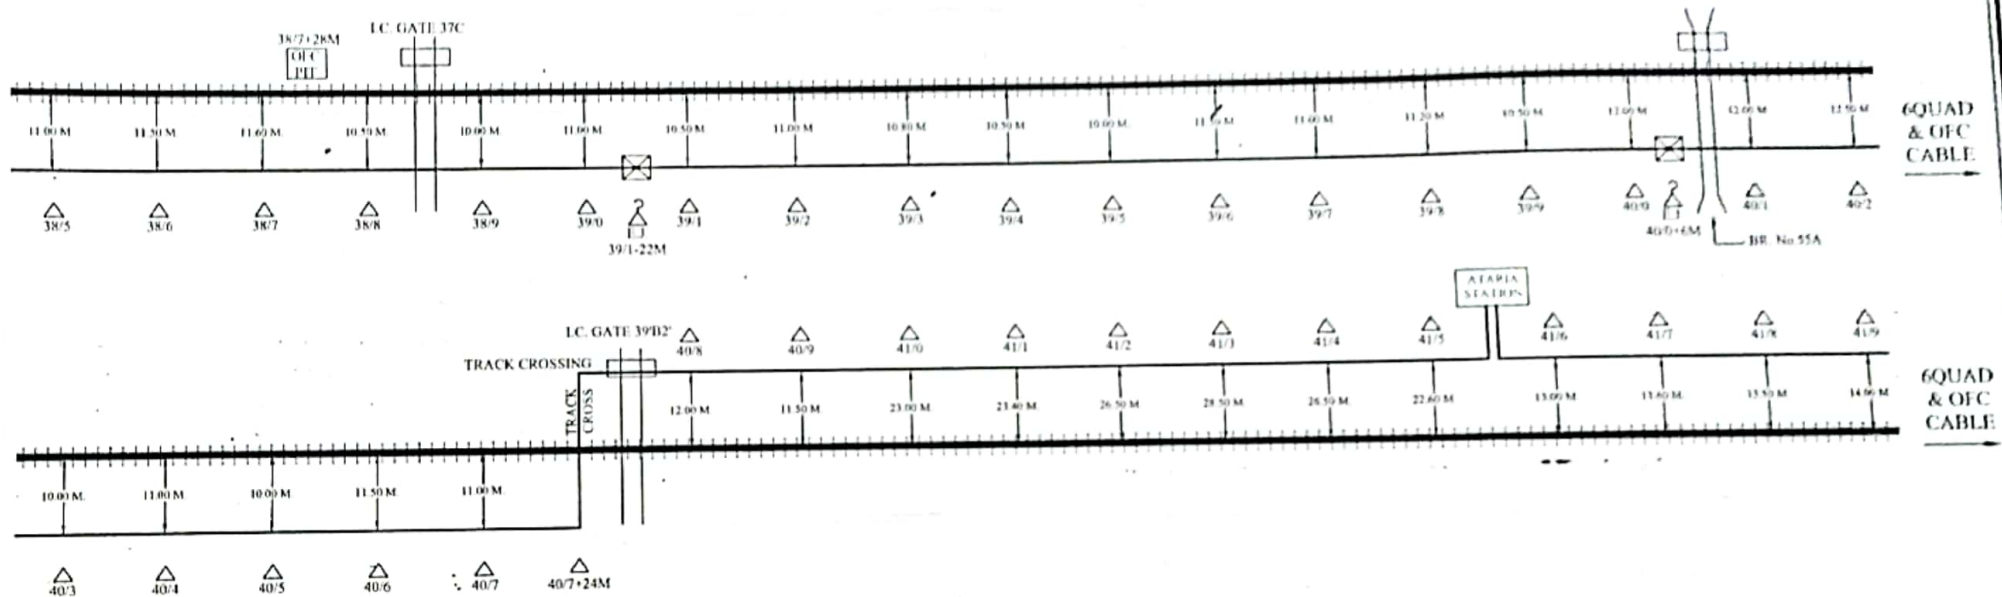

Ranjeet Kumar
CONTRACTOR

SSE/TELE/CON/LJN


ASTE/CON/LJN

DY/CSTE/CON/LJN

CUSTOMER NAME:		N.E. RAILWAY	
PREPARED BY:		M/s D.P. TELECOM (P) LTD 615 JATEPUR SOUTH, KALINI MARG, GOLGHAR GORAKHPUR	
SHEET NO	10	CREATED BY	DALIGANJ - SITAPUR JN.
CREATED ON		OFFERED BY	
REVISION ON		APPD BY	
MODIFIED ON		REF: NE/	NOT TO SCALE ALL READING IN MTR.

	EMERGENCY SOCKET		GATE LODGE		REPEATER HUT		L.C. PHONE
	LEVEL CROSSING GATE		MAJOR BRIDGE		G.I. PIPE		CABLE THROUGH PIPE
	EMERGENCY JOINT		B.G. TRACK		HDPE PIPE		CABLE UNDER GROUND

6 QUAD & O.F.C. CABLE ROUTE PLAN (DALIGANJ-SITAPUR JN.)

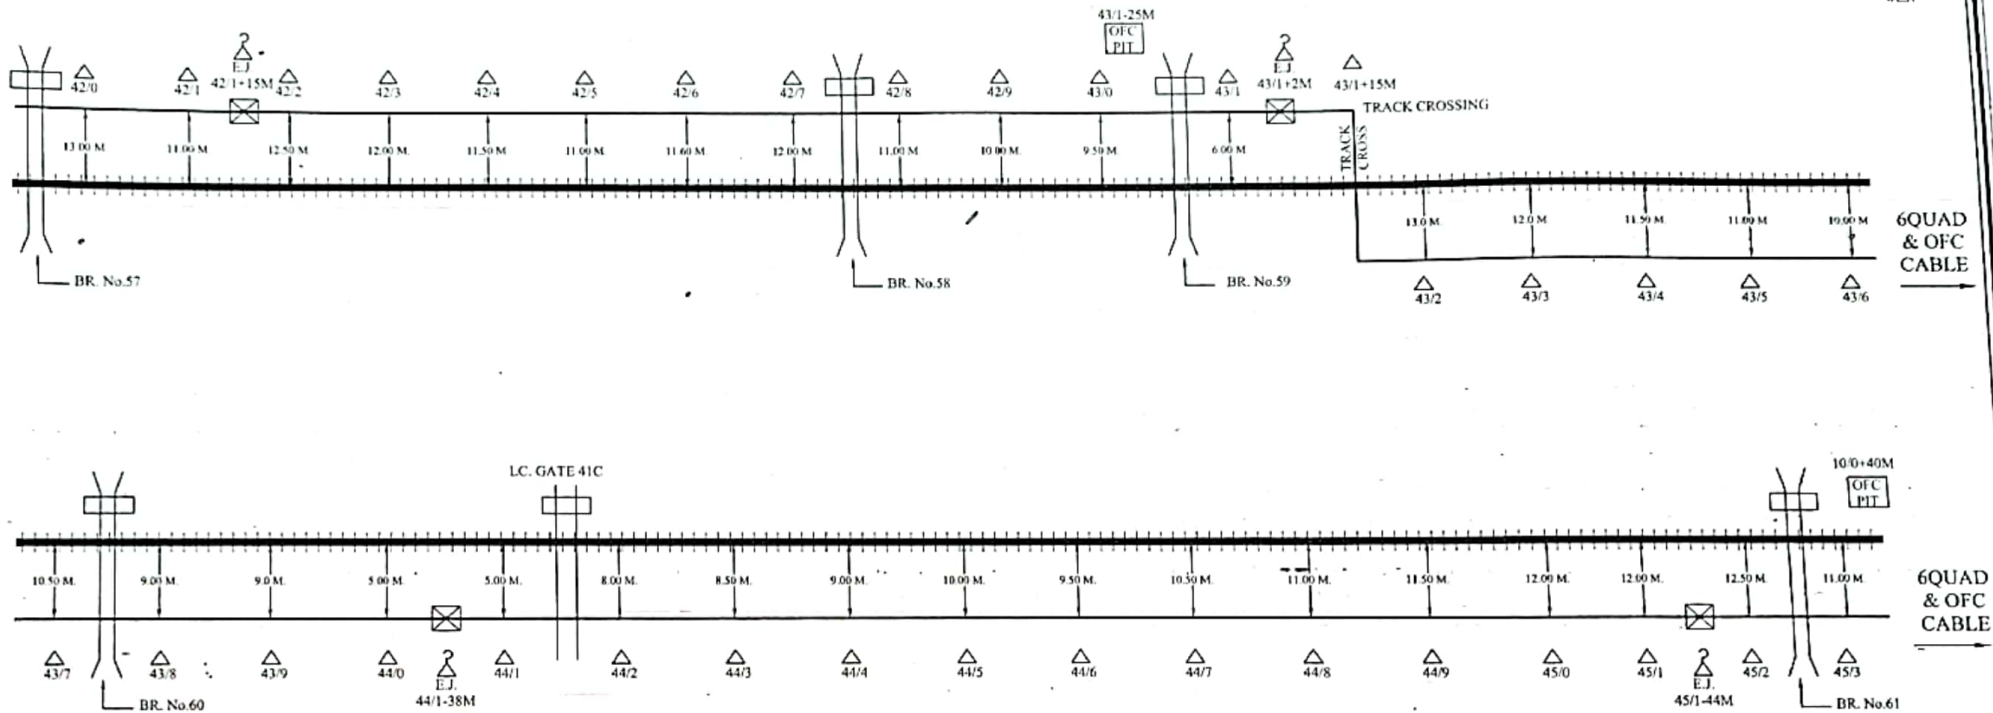

Ranjeet Kumar
CONTRACTOR

Son
SSE/TELE/CON/LJN


one
ASTE/CON/LJN

1
DY/CSTE/CON/LJN

CUSTOMER NAME:		N.E. RAILWAY	
PREPARED BY:		M/s. D.P. TELECOM (P) LTD.615 JATEPUR SOUTH, KALJI MARG, GOLGHAR GORAKHPUR	
SHEET NO	11	CREATED BY	LOCATION:- DALIGANJ - SITAPUR JN.
CREATED ON		OFFERED BY	
RIVISION ON		APPD BY	
MODIFIED ON		REF:- NE/	
NOT TO SCALE ALL READING IN MTR.			

	EMERGENCY SOCKET		GATE LODGE		REPEATER HUT		L.C. PHONE
	LEVEL CROSSING GATE		MAJOR BRIDGE		G.I. PIPE		CABLE THROUGH PIPE
	EMERGENCY JOINT		B.G. TRACK		HDPE PIPE		CABLE UNDER GROUND

6 QUAD & O.F.C. CABLE ROUTE PLAN (DALIGANJ-SITAPUR JN.)

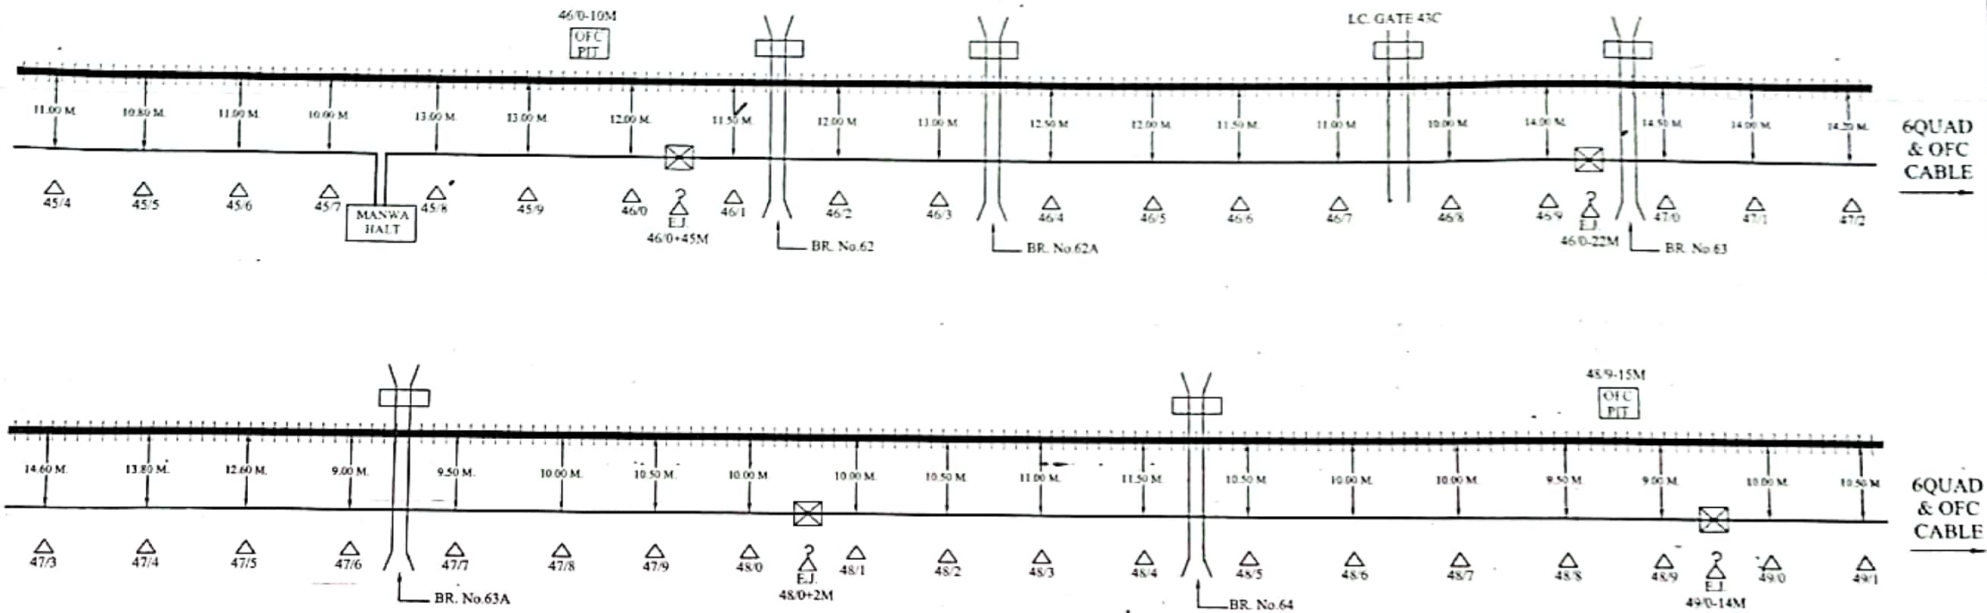

Ranjit Kumar
CONTRACTOR

SSE/TELE/CON/LJN



ASTE/CON/LJN

DY/CSTB/CON/LJN

CUSTOMER NAME:		N.E. RAILWAY	
PREPARED BY:		M/s. D.P. TELECOM (P) LTD 615 JATEPUR SOUTH, KALUJI MARG, GOLGHAR GORAKHPUR	
SHEET NO	12	CREATED BY	LOCATION:
CREATED ON		OFFERED BY	DALIGANJ - SITAPUR JN.
REVISION ON		APPD. BY	
MODIFIED ON		REF:- NE/	NOT TO SCALE ALL READING IN MTR.

	EMERGENCY SOCKET		GATE LODGE		REPEATER HUT		L.C. PHONE
	LEVEL CROSSING GATE		MAJOR BRIDGE		G.I. PIPE		CABLE THROUGH PIPE
	EMERGENCY JOINT		B.G. TRACK		HDPE PIPE		CABLE UNDER GROUND

6 QUAD & O.F.C. CABLE ROUTE PLAN (DALIGANJ-SITAPUR JN.)

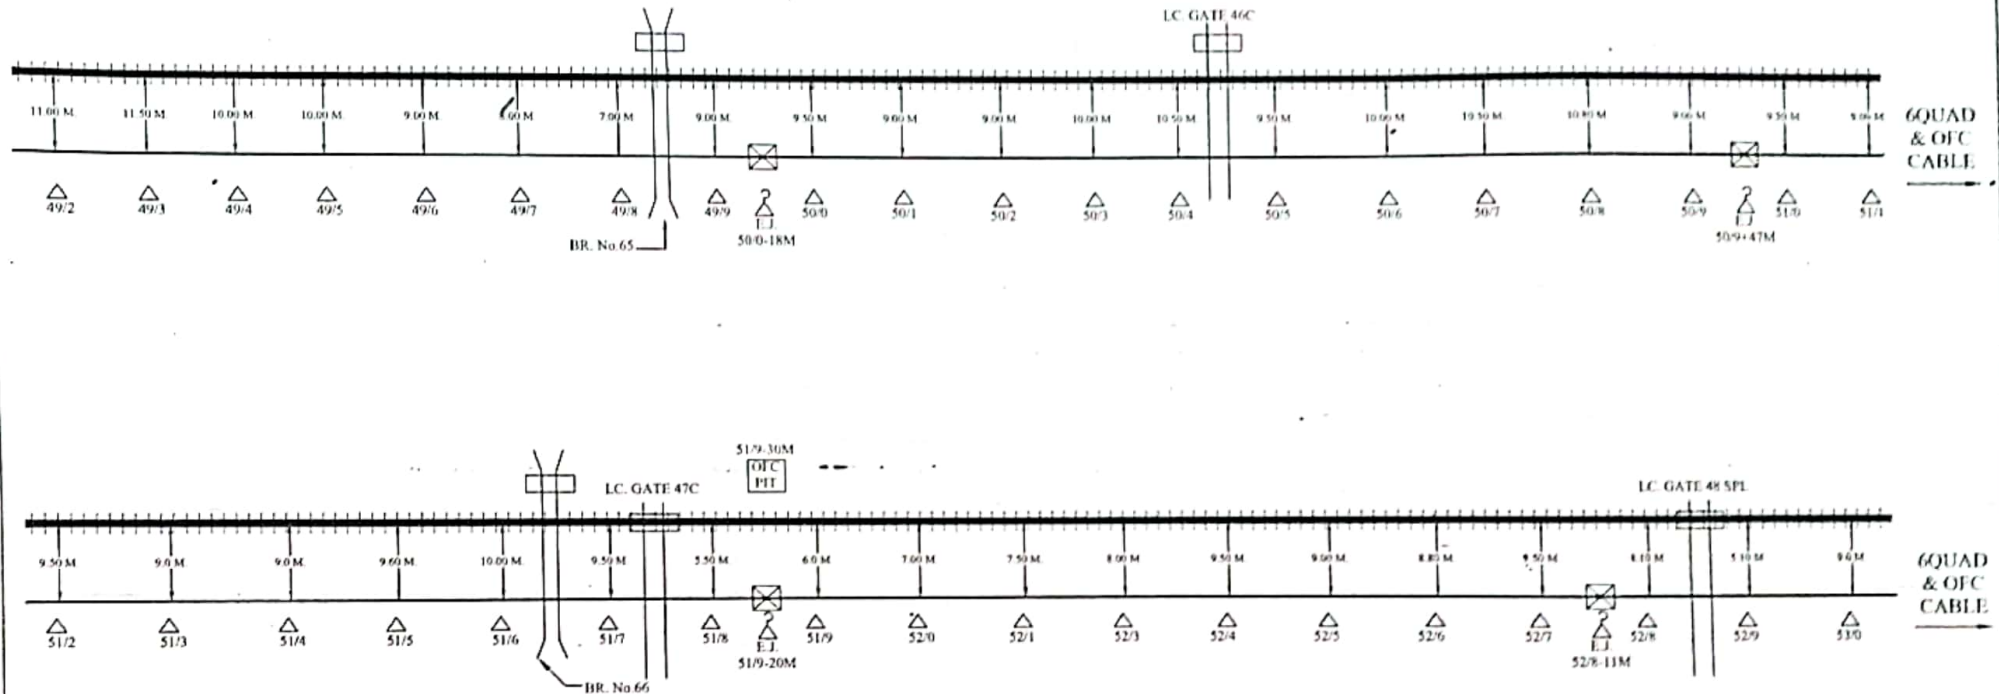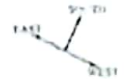

Ranjeet Kumar
CONTRACTOR

SSE/TELE/CON/LJN



ASTE/CON/LJN

DY/CSTE/CON/LJN

CUSTOMER NAME:		N.E. RAILWAY	
PREPARED BY:		M/s D.P. TELECOM (P) LTD 615 JATEPUR SOUTH, KALSHI MARG, GOLGHAR GORAKHPUR	
SHEET NO	13	CREATED BY	
CREATED ON		OFFERED BY	
REVISION ON		APPD BY	
MODIFIED ON		REF - NEJ	
			LOCATION - DALIGANJ - SITAPUR JN.
NOT TO SCALE ALL READING IN MTR.			

△	EMERGENCY SOCKET	□	GATE LODGE	□	REPEATER HUT	△	L.C. PHONE
□	LEVEL CROSSING GATE	□	MAJOR BRIDGE	□	G.I. PIPE	C/T/P	CABLE THROUGH PIPE
□	EMERGENCY JOINT	□	B.G. TRACK	□	HDPE PIPE	C/U/G	CABLE UNDER GROUND

6 QUAD & O.F.C. CABLE ROUTE PLAN (DALIGANJ-SITAPUR JN.)

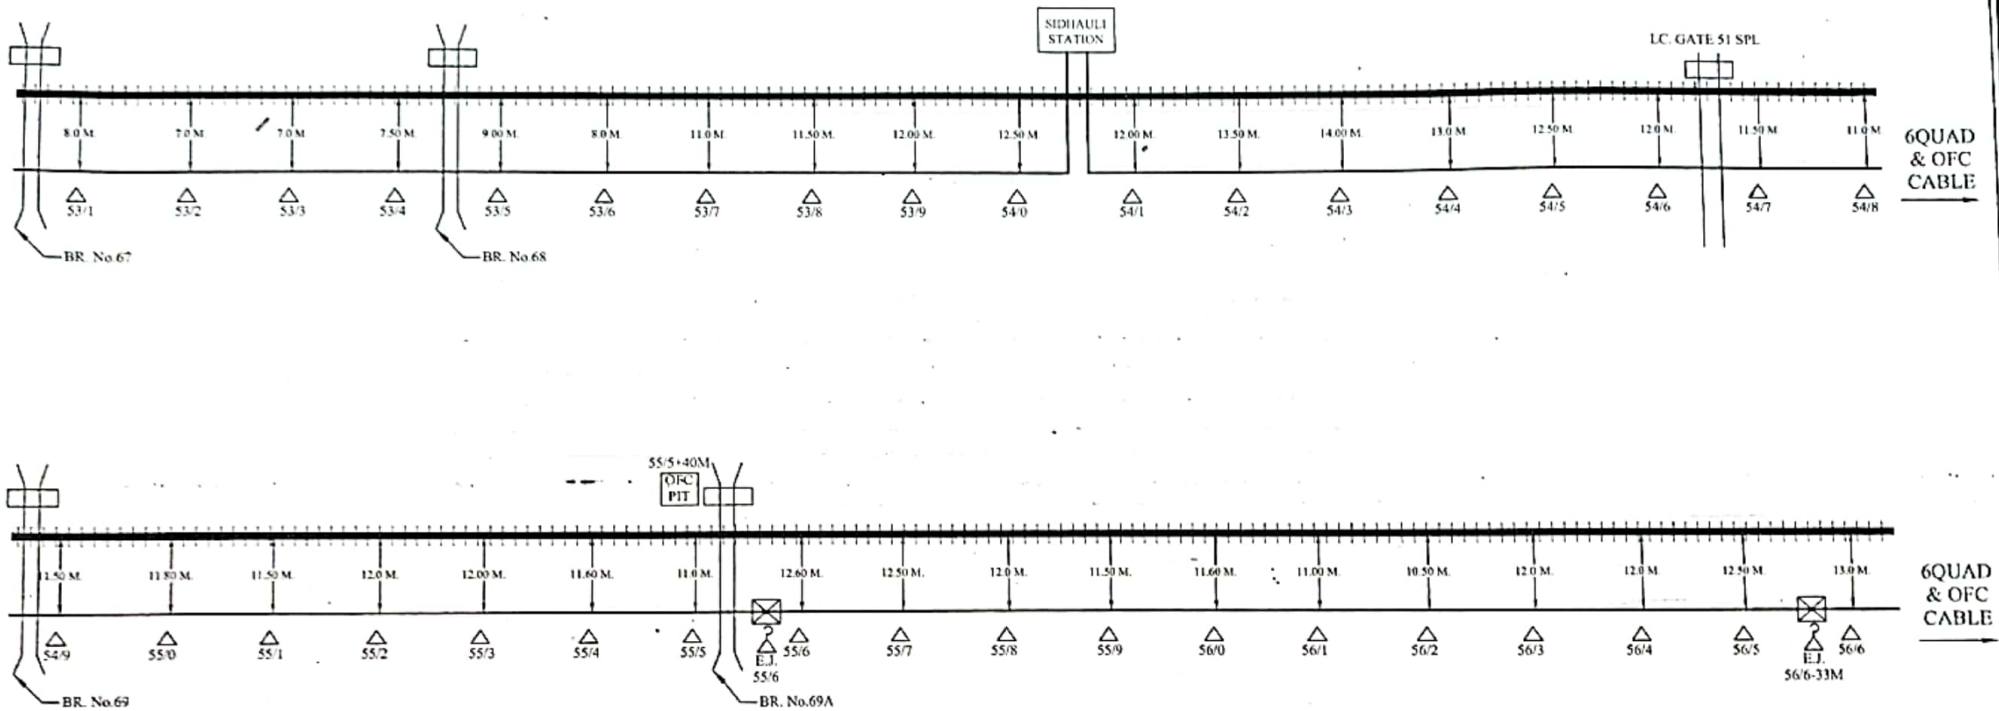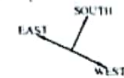

Ranjeet Kumar
CONTRACTOR

SSE
SSE/TELE/CON/LJN



ASTE
ASTE/CON/LJN

DY
DY/CSTE/CON/LJN

CUSTOMER NAME:		N.E. RAILWAY	
PREPARED BY:		M/s. D.P. TELECOM (P) LTD 615 JATEPUR SOUTH, KALJI MARG, GOLGHAR GORAKHPUR	
SHEET NO	14	CREATED BY	LOCATION:- DALIGANJ - SITAPUR JN.
CREATED ON		OFFERED BY	
REVISION ON		APPD. BY	
MODIFIED ON		REF:- NE/	
		NOT TO SCALE ALL READING IN MTR	

	EMERGENCY SOCKET		GATE LODGE		REPEATER HUT		L.C. PHONE
	LEVEL CROSSING GATE		MAJOR BRIDGE		G.I. PIPE		CABLE THROUGH PIPE
	EMERGENCY JOINT		B.G. TRACK		HDPE PIPE		CABLE UNDER GROUND

6 QUAD & O.F.C. CABLE ROUTE PLAN (DALIGANJ-SITAPUR JN.)

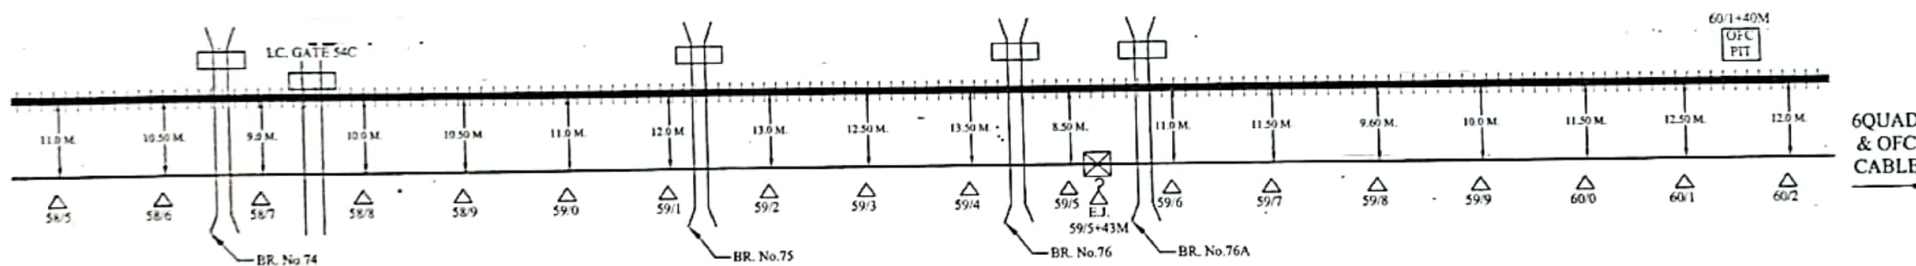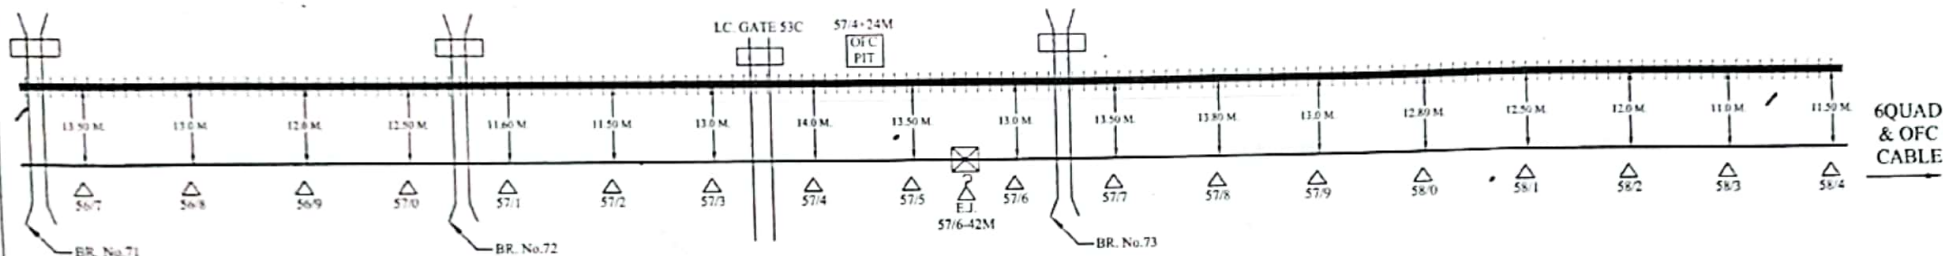

Ranjeet Kumar
CONTRACTOR

SSE/TELECON/LIN


ASTE/CON/LIN

DY/CSTE/CON/LIN

CUSTOMER NAME:		N.E. RAILWAY	
PREPARED BY:		M/s. D.P. TELECOM (P) LTD. 615 JATEPUR SOUTH, KALIJI MARG, GOLGHAR, GORAKHPUR	
SHEET NO	15	CREATED BY	LOCATION:- DALIGANJ - SITAPUR JN.
CREATED ON		OFFERED BY	
RIVISION ON		APPD. BY	
MODIFIED ON		REF:- NE/	
NOT TO SCALE ALL READING IN MTR.			

	EMERGENCY SOCKET		GATE LODGE		REPEATER HUT		L.C. PHONE
	LEVEL CROSSING GATE		MAJOR BRIDGE		G.I. PIPE		CABLE THROUGH PIPE
	EMERGENCY JOINT		B.G. TRACK		HDPE PIPE		CABLE UNDER GROUND

6 QUAD & O.F.C. CABLE ROUTE PLAN (DALIGANJ-SITAPUR JN.)

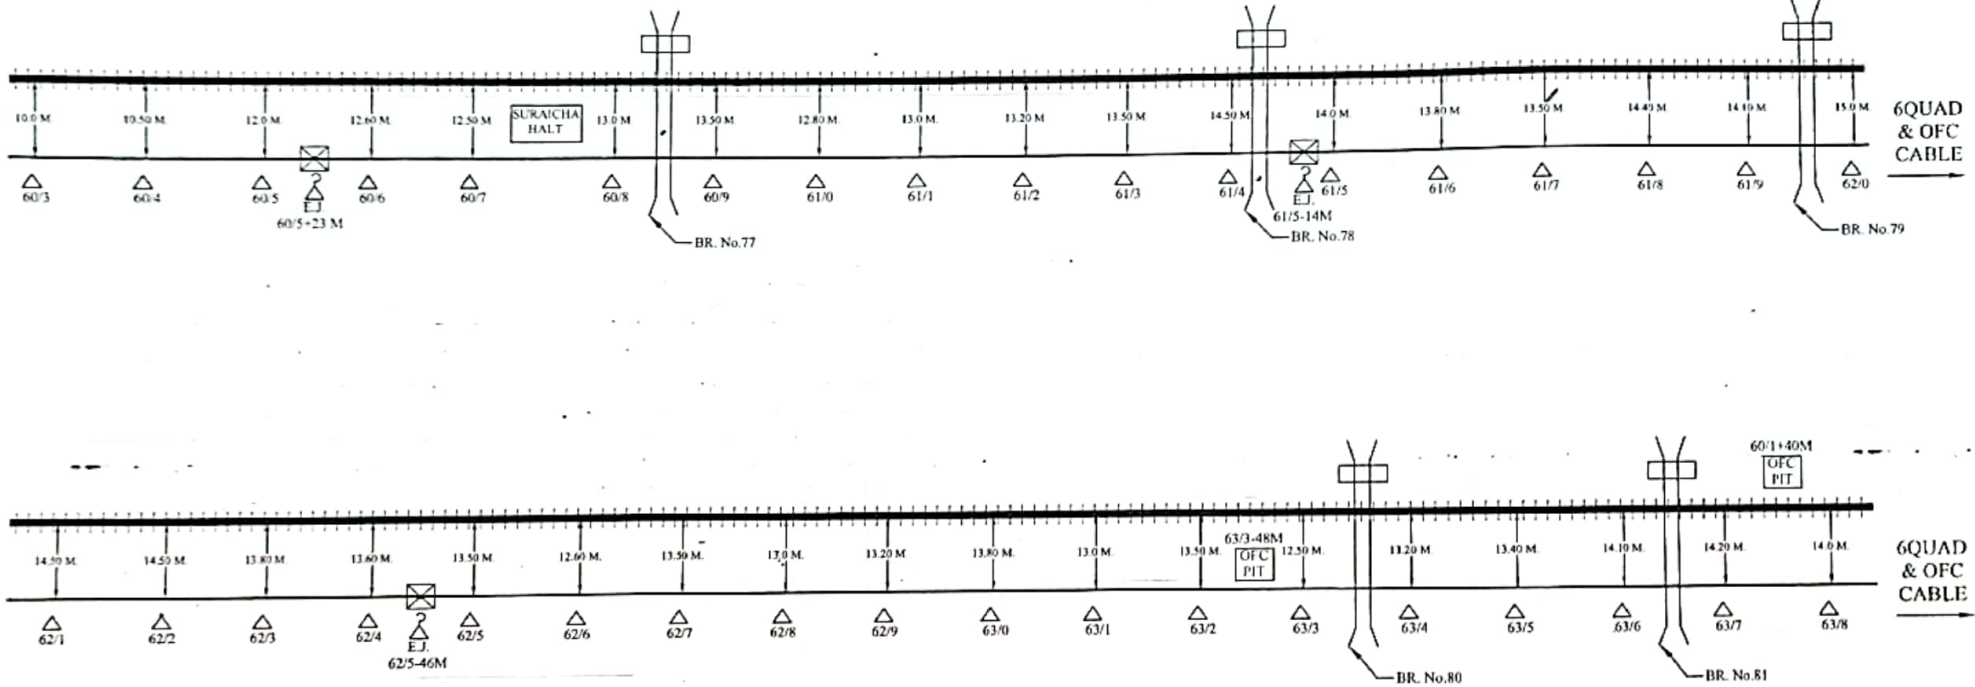

Ranjeet Kumar
CONTRACTOR


[Signature]
SSE/TELE/CON/LIN

[Signature]
ASTE/CON/LIN

[Signature]
DY/CSTB/CON/LIN

	EMERGENCY SOCKET		GATE LODGE		REPEATER HUT		L.C. PHONE	CUSTOMER NAME:	N.E. RAILWAY		
	LEVEL CROSSING GATE		MAJOR BRIDGE		G.I. PIPE		CABLE THROUGH PIPE	PREPARED BY:	M/s. D.P. TELECOM (P) LTD 615 JATEPUR SOUTH, KALJI MARG, GOLGHAR GORAKHPUR		
	EMERGENCY JOINT		B.G. TRACK		HDPE PIPE		CABLE UNDER GROUND	SHEET NO	16	CREATED BY	DALIGANJ - SITAPUR JN.
								CREATED ON		OFFERED BY	
								REVISION ON		APPD. BY	
								MODIFIED ON		REF:- NF/	NOT TO SCALE ALL READING IN MTR

6 QUAD & O.F.C. CABLE ROUTE PLAN (DALIGANJ-SITAPUR JN.)

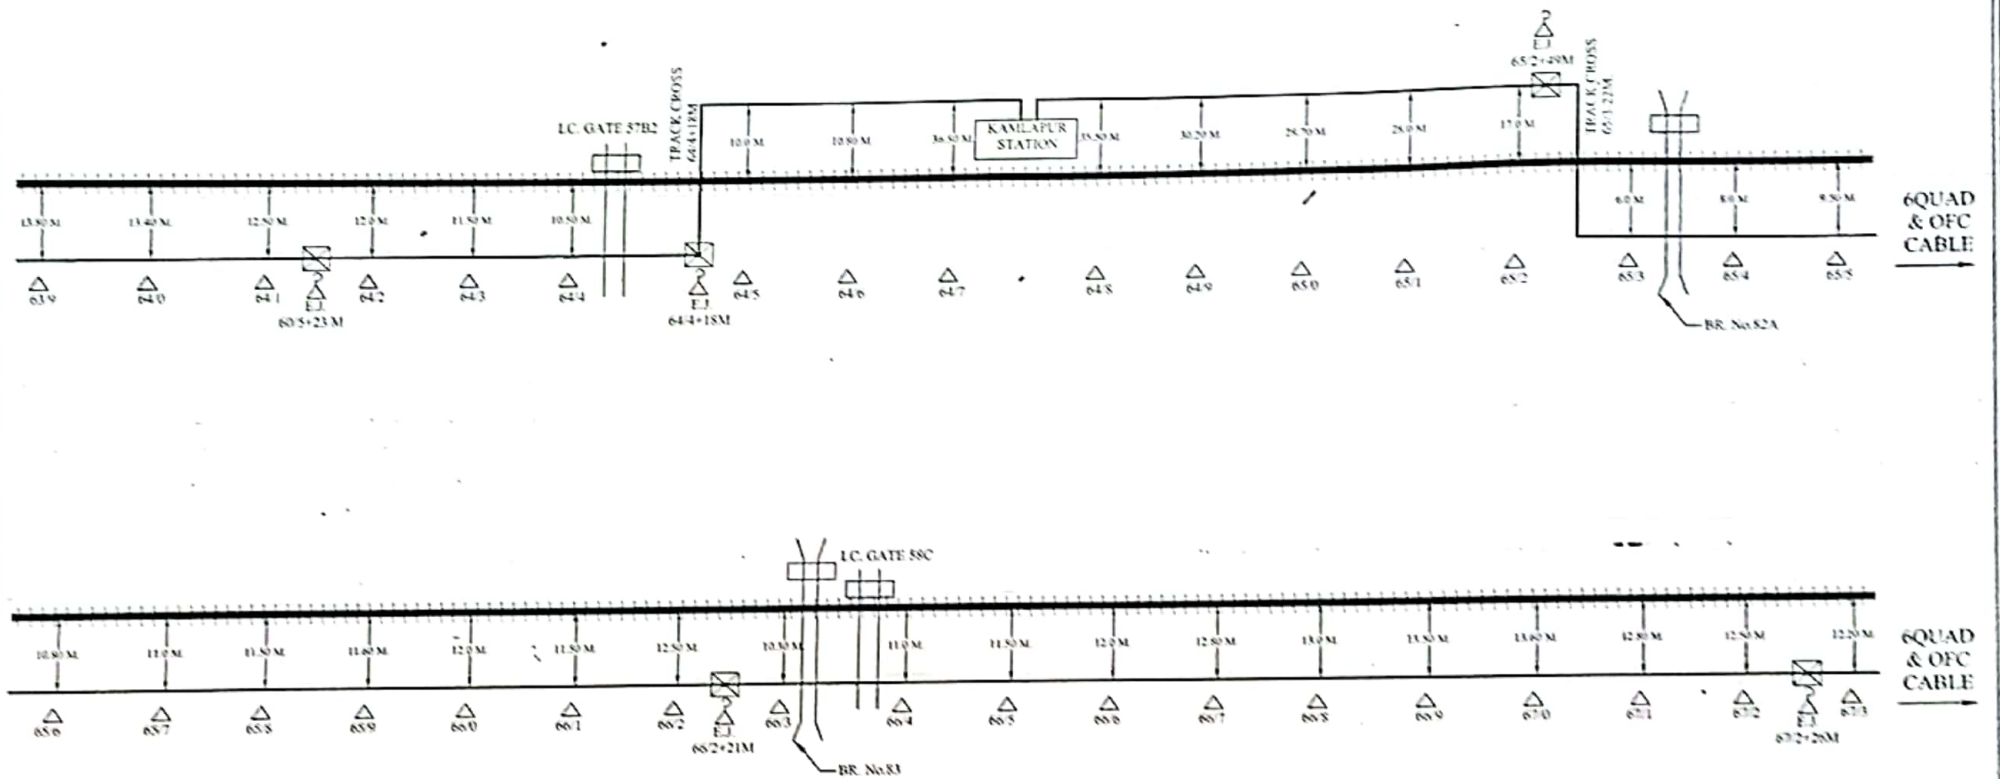

Ranjit Kumar
CONTRACTOR

S. S. S. S.
SSE/TELECON/LIN


[Signature]
ASTE/CON/LIN

[Signature]
DY/CSTE/CON/LIN

CUSTOMER NAME:		N.E. RAILWAY	
PREPARED BY:		M/s. D.P. TELECOM (P) LTD. 615 JALPAIGURI SOUTH, KALUJI MARG, GOLGHAR, GORAKHPUR	
SHEET NO.	17	CREATED BY:	
CREATED ON:		OFFERED BY:	
REVISION ON:		APPROVED BY:	
MODIFIED ON:		REF: NE	
LOCATION:- DALIGANJ - SITAPUR JN.			
NOT TO SCALE ALL READING IN MTR.			

	EMERGENCY SOCKET		GATE LODGE		REPEATER HUT		L.C. PHONE
	LEVEL CROSSING GATE		MAJOR BRIDGE		G.I. PIPE		CABLE THROUGH PIPE
	EMERGENCY JOINT		B.G. TRACK		HDPE PIPE		CABLE UNDER GROUND

6 QUAD & O.F.C. CABLE ROUTE PLAN (DALIGANJ-SITAPUR JN.)

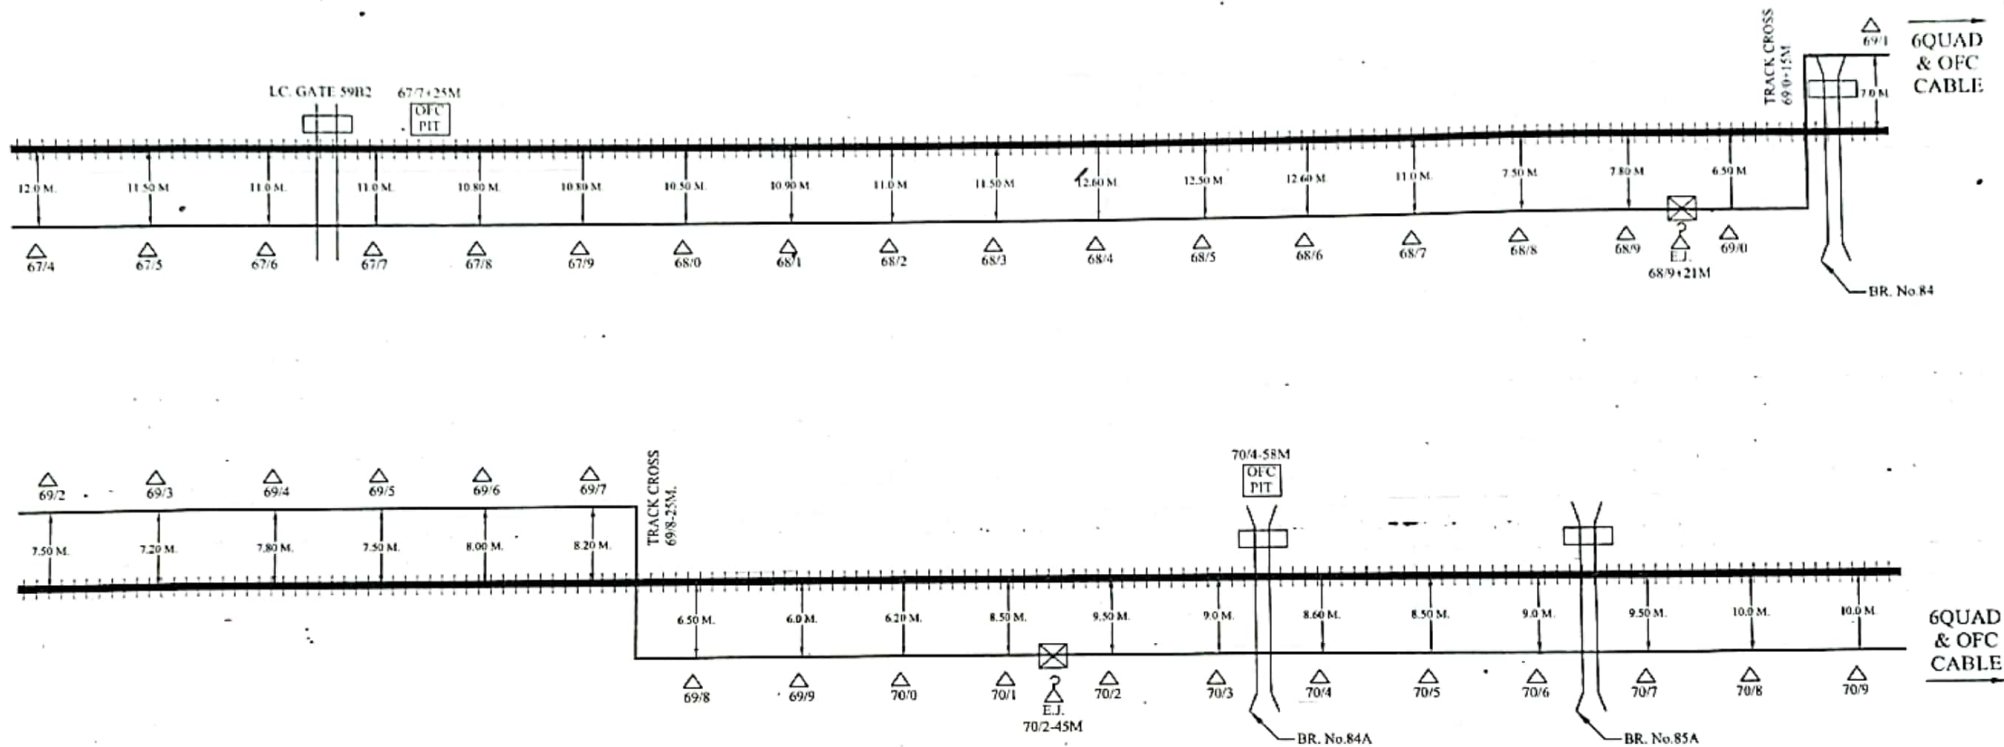

Ranjeet Kumar
CONTRACTOR

Su
SSE/TELE/CON/LJN


ante
ASTE/CON/LJN

l
DY/CSTE/CON/LJN

CUSTOMER NAME:		N.E. RAILWAY	
PREPARED BY:		M/s. D.P. TELECOM (P) LTD 615 JATEPUR SOUTH, KALJI MARG, GOLGHAR GORAKHIPUR	
SHEET NO	18	CREATED BY	LOCATION:- DALIGANJ - SITAPUR JN.
CREATED ON		OFFERED BY	
REVISION ON		APPD. BY	
MODIFIED ON		REF:- NE/	
			NOT TO SCALE ALL READING IN MTR.

	EMERGENCY SOCKET		GATE LODGE		REPEATER HUT		L.C. PHONE
	LEVEL CROSSING GATE		MAJOR BRIDGE		G.I. PIPE		CABLE THROUGH PIPE
	EMERGENCY JOINT		B.G. TRACK		HDPE PIPE		CABLE UNDER GROUND

6 QUAD & O.F.C. CABLE ROUTE PLAN (DALIGANJ-SITAPUR JN.)

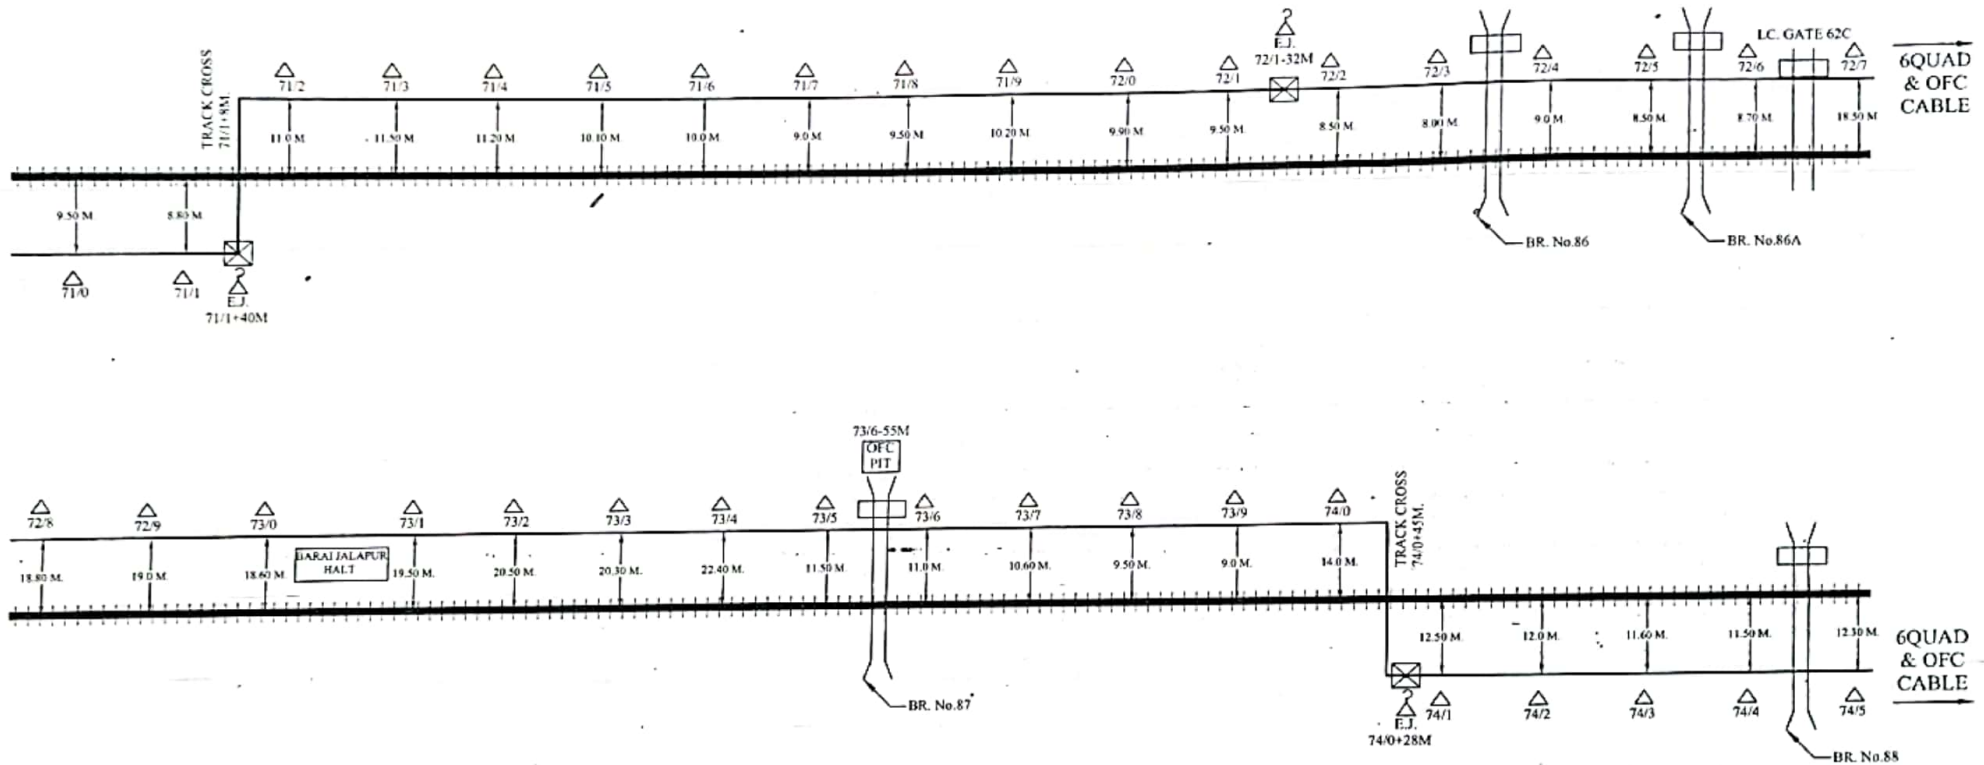

Ranjeet Kumar
CONTRACTOR

SSE/TELE/CON/LJN



ASTE/CON/LJN

DY/CST/CON/LJN

CUSTOMER NAME:		N.E. RAILWAY	
PREPARED BY:		M/s. D.P. TELECOM (P) LTD. 615 JATEPUR SOUTH, KALJI MARG, GOLGIAR GORAKHPUR	
SHEET NO	19	CREATED BY	LOCATION:-
CREATED ON		OFFERED BY	DALIGANJ - SITAPUR JN.
REVISION ON		APPD. BY	
MODIFIED ON		REF:- NE/	NOT TO SCALE ALL READING IN MTR

	EMERGENCY SOCKET		GATE LODGE		REPEATER HUT		L.C. PHONE
	LEVEL CROSSING GATE		MAJOR BRIDGE		G.I. PIPE		CABLE THROUGH PIPE
	EMERGENCY JOINT		B.G. TRACK		HDPE PIPE		CABLE UNDER GROUND

6 QUAD & O.F.C. CABLE ROUTE PLAN
(DALIGANJ-SITAPUR JN.)

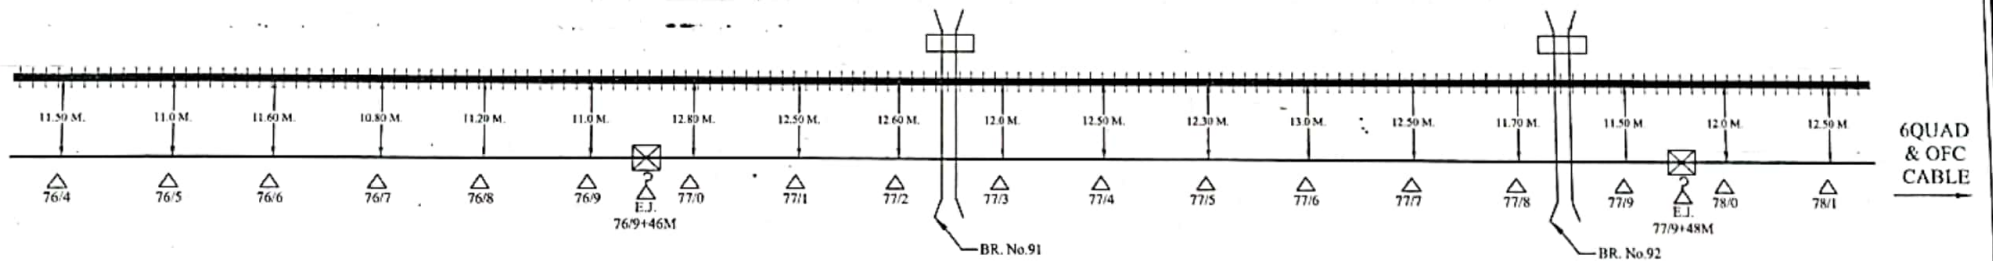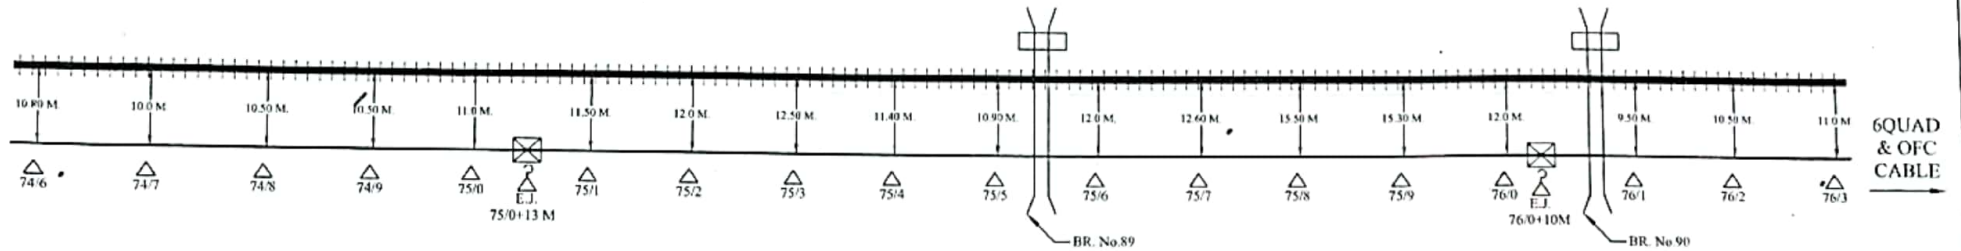

Ranjeet Kumar
CONTRACTOR

SSE/TELE/CON/LJN



ASTE/CON/LJN

DY/CSTE/CON/LJN

CUSTOMER NAME:		N.E. RAILWAY	
PREPARED BY:		M/s D.P. TELECOM (P) LTD. 615 JATEPUR SOUTH, KALJHI MARG, GOLGHAR GORAKHPUR	
SHEET NO	20	CREATED BY	LOCATION:-
CREATED ON		OFFERED BY	DALIGANJ - SITAPUR JN.
RIVISION ON		APPD. BY	
MODIFIED ON		REF:- NE/	NOT TO SCALE ALL READING IN MTR.

	EMERGENCY SOCKET		GATE LODGE		REPEATER HUT		L.C. PHONE
	LEVEL CROSSING GATE		MAJOR BRIDGE		G.I. PIPE		CABLE THROUGH PIPE
	EMERGENCY JOINT		B.G. TRACK		HDPE PIPE		CABLE UNDER GROUND

6 QUAD & O.F.C. CABLE ROUTE PLAN (DALIGANJ-SITAPUR JN.)

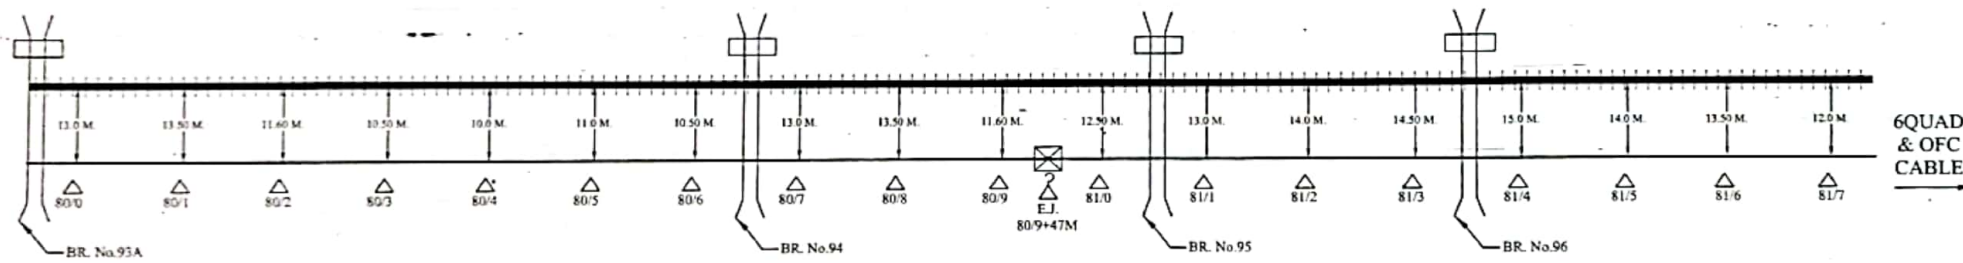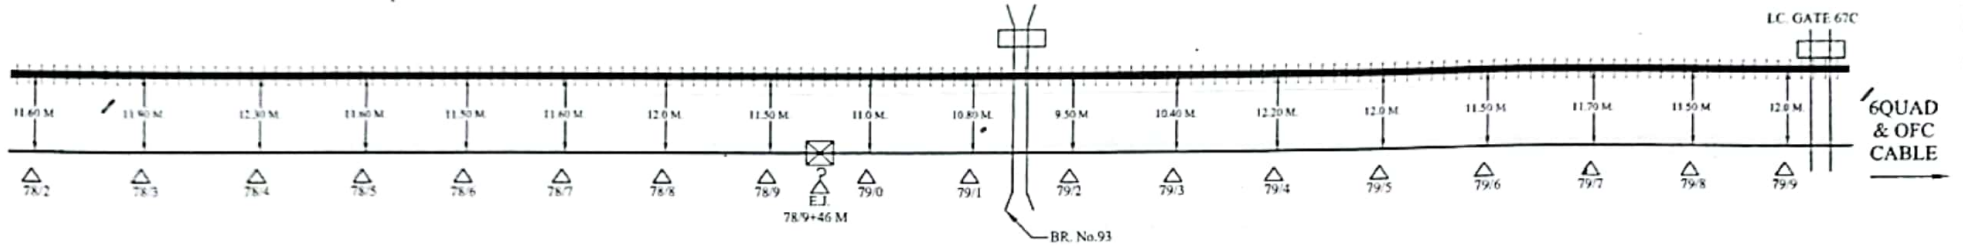

Ranjeet Kumar
CONTRACTOR

Sd/-
SSE/TELE/CON/LJN


mt
ASTE/CON/LJN

1
DY/CSTE/CON/LJN

CUSTOMER NAME:		N.E. RAILWAY	
PREPARED BY:		M/s D.P. TELECOM (P) LTD 615 JATEPUR SOUTH, KALIJI MARG, GOLGHAR GORAKHPUR	
SHEET NO	21	CREATED BY	LOCATION:-
CREATED ON		OFFERED BY	DALIGANJ - SITAPUR JN.
REVISION ON		APPD. BY	
MODIFIED ON		REF:- NE/	NOT TO SCALE ALL READING IN MTR.

	EMERGENCY SOCKET		GATE LODGE		REPEATER HUT		L.C. PHONE
	LEVEL CROSSING GATE		MAJOR BRIDGE		G.I. PIPE		CABLE THROUGH PIPE
	EMERGENCY JOINT		B.G. TRACK		HDPE PIPE		CABLE UNDER GROUND

6 QUAD & O.F.C. CABLE ROUTE PLAN (DALIGANJ-SITAPUR JN.)

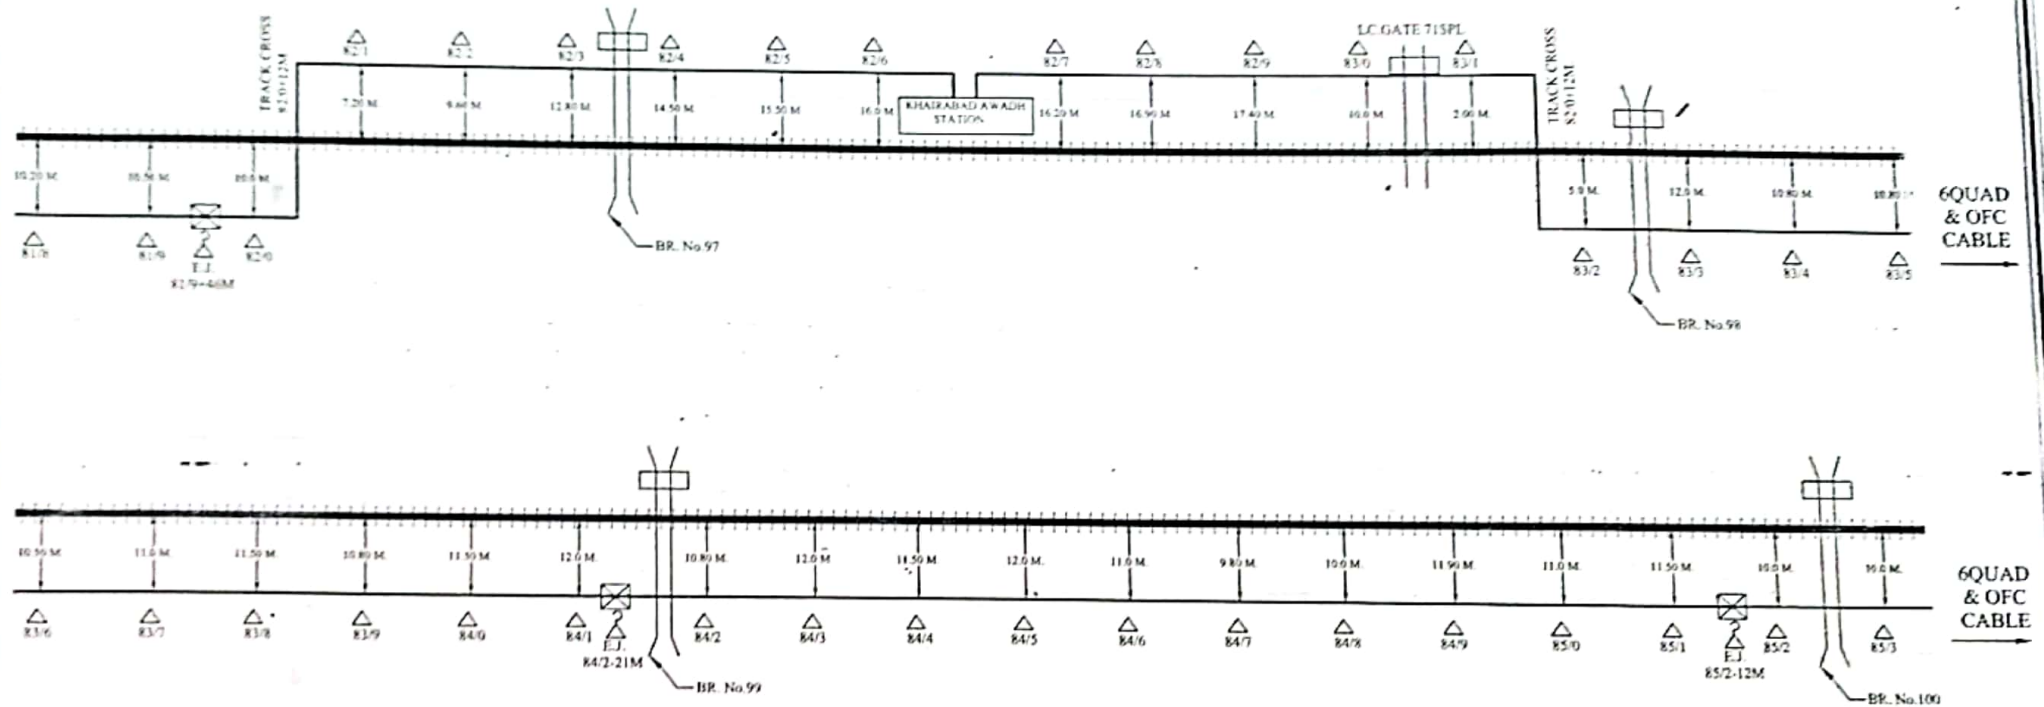

Ranjeet Kumar
CONTRACTOR

S. S. S. S.
SSE/TELE/CON/LIN


W. S. S.
ASTE/CON/LIN

W. S. S.
DY/CSTE/CON/LIN

CUSTOMER NAME:		N.E. RAILWAY	
PREPARED BY:		M/s. D.P. TELECOM (P) LTD 615 JATEPUR SOUTH, KALHI MARG, GOLGHAR, GORAKHPUR	
SHEET NO	22	CREATED BY	LOCATION -
CREATED ON		OFFERED BY	DALIGANJ - SITAPUR JN.
REVISION ON		APPD. BY	
MODIFIED ON		REF. - NE/	
		NOT TO SCALE ALL READING IN MTR.	

	EMERGENCY SOCKET		GATE LODGE		REPEATER HUT		L.C. PHONE
	LEVEL CROSSING GATE		MAJOR BRIDGE		G.I. PIPE		CABLE THROUGH PIPE
	EMERGENCY JOINT		B.G. TRACK		HDPE PIPE		CABLE UNDER GROUND

6 QUAD & O.F.C. CABLE ROUTE PLAN (DALIGANJ-SITAPUR JN.)

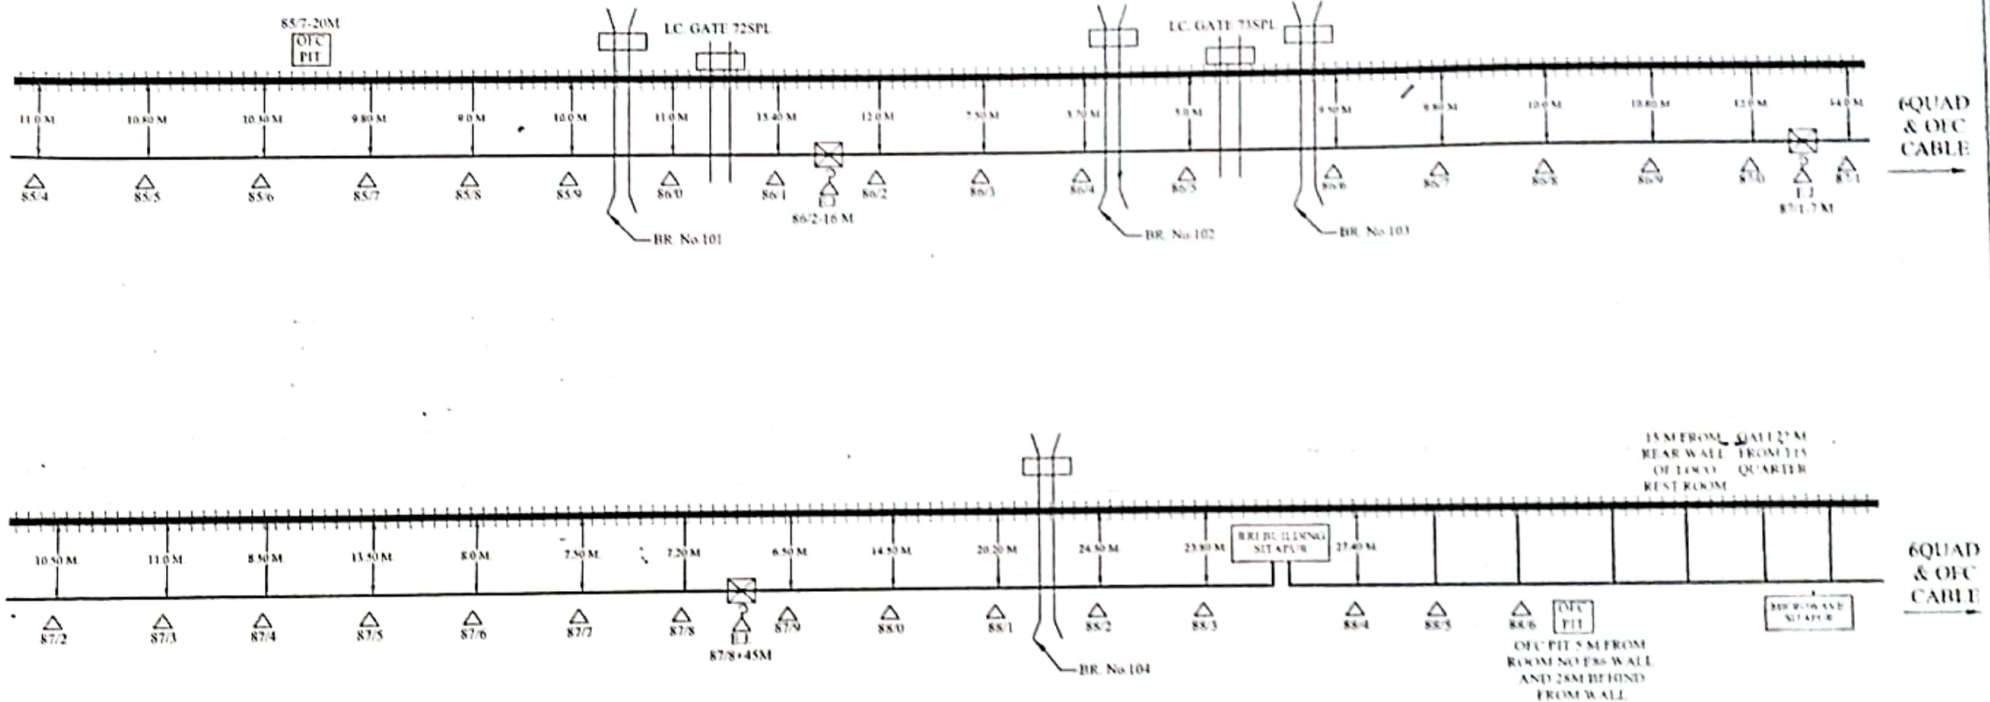

Ranjeet Kumar
CONTRACTOR

Su
SSE/TELE/CON/LIN

me
ASTE/CON/LIN

1
DY/CST/CON/LIN

	EMERGENCY SOCKET		GATE LODGE		REPEATER HUT		LC PHONE
	LEVEL CROSSING GATE		MAJOR BRIDGE		G.I. PIPE		CABLE THROUGH PIPE
	EMERGENCY JOINT		B.G. TRACK		HDPE PIPE		CABLE UNDER GROUND

CUSTOMER NAME:		N.E. RAILWAY	
PREPARED BY		MS. D.P. TELECOM(P) LTD 615 JATEPUR SOUTH, KALU MARG, GHAZIABAD	
SHEET NO	23	CREATED BY	LOCATION: DALIGANJ - SITAPUR JN.
CREATED ON		OFFERED BY	
REVISION ON		APPD. BY	
MODIFIED ON		REF. NO.	
		NOT TO SCALE ALL READINGS IN METR	