OPTICAL FIBER CABLE LAYING ROUTE MAP

SECTION - GONDA - NANPARA


(NE RAILWAY)

CREATED BY - M/S Ashok Kumar Singh

Jagarnathpur

Gorakhpur

Scanned with CamScanner

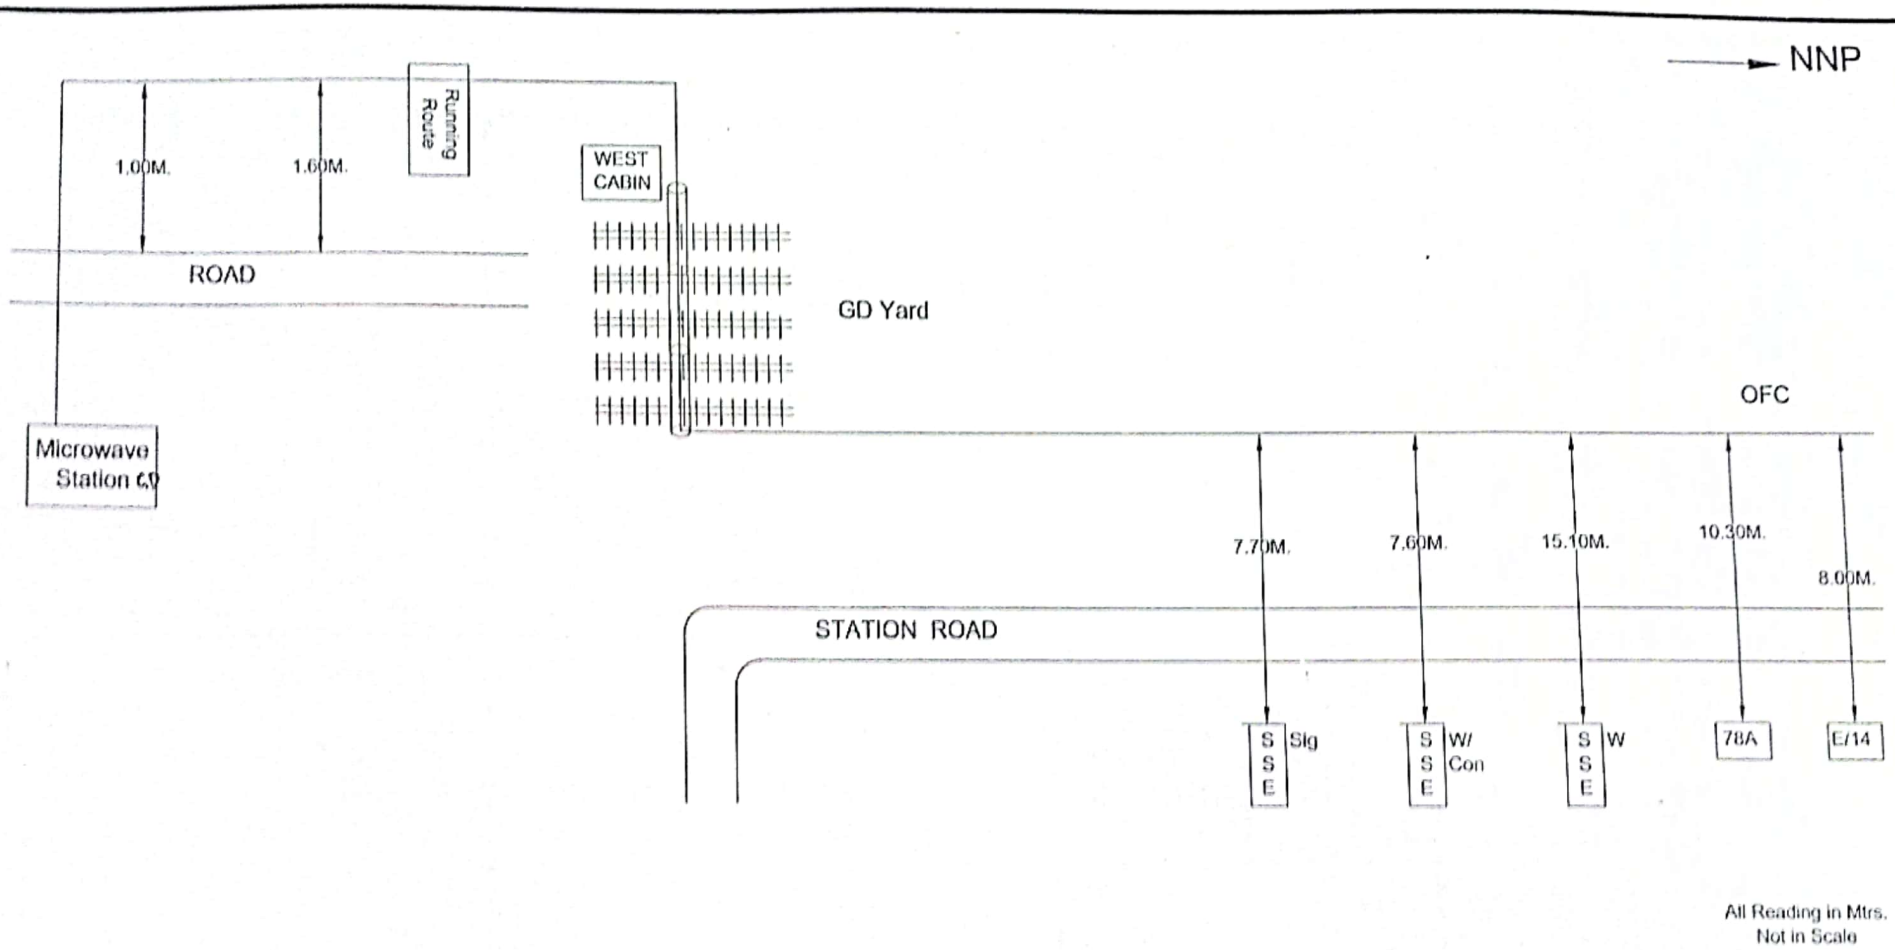

CONTRACTOR | BSE/TELE/CON. | ASTE/CON/LJN | DYCSTE/CON/LJN

LEGEND

	HECTOMETER POST		RAILWAY TRACK
	LEVEL XING GATE		OFC SPLICING POINT
	HDPE PIPE		
	GI PIPE		
	CULVERT (BRIDGE)		


CUSTOMER NAME	N.E. RAILWAY
PREPARED BY	M/S Ashok Kumar Singh, Jagarnathpur GKP.
SHEET NO.	01
CREATED ON	
REVISION ON	
Modified on	

Created by	AK
Offered by	AK
Approved by	NERLY
Modified on	

LOCATION

GONDA-NANPARA


Scanned with CamScanner

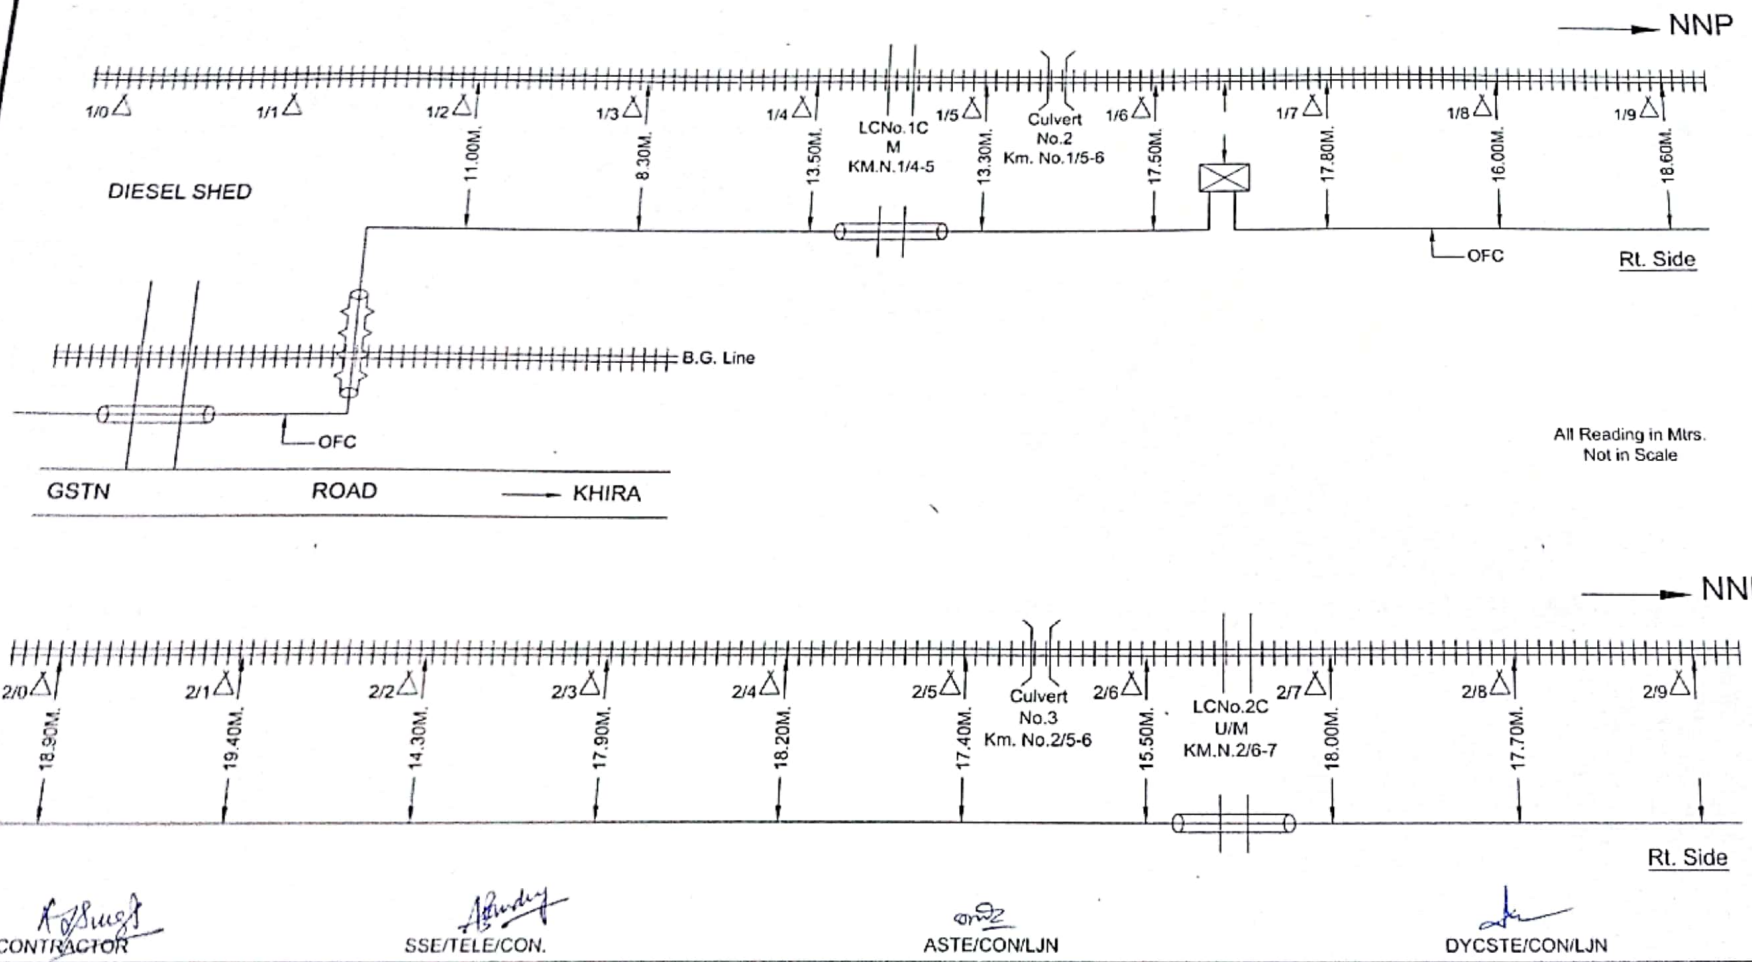


CONTRACTOR | SSE/TELE/CON. | ASTE/CON/LJN | DYCSTE/CON/LJN

LEGEND				CUSTOMER NAME	N.E. RAILWAY			
△	HECTOMETER POST	//////	RAILWAY TRACK	PREPARED BY	M/S Ashok Kumar Singh, Jagarnathpur GKP.			
||	LEVEL XING GATE	⊠	OFC SPLICING POINT	SHEET NO.	02	Created by	AK	LOCATION
	HDPE PIPE			CREATED ON		Offered by	AK	
	GI PIPE			REVISION ON		Approved by	NERLY	GONDA-NANPARA
	CULVERT (BRIDGE)			Modified on		Modified on		

Scanned with CamScanner

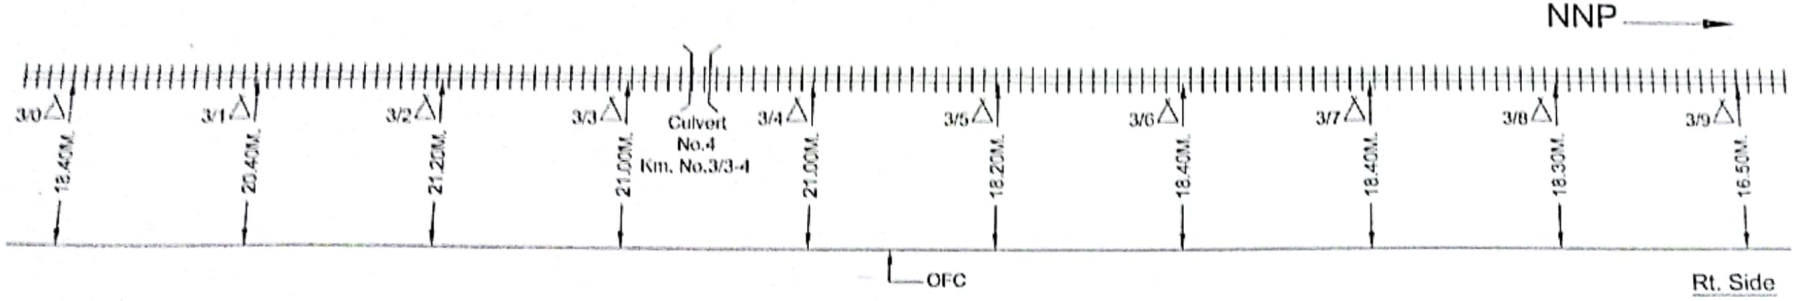

All Reading in Mtrs.
Not in Scale

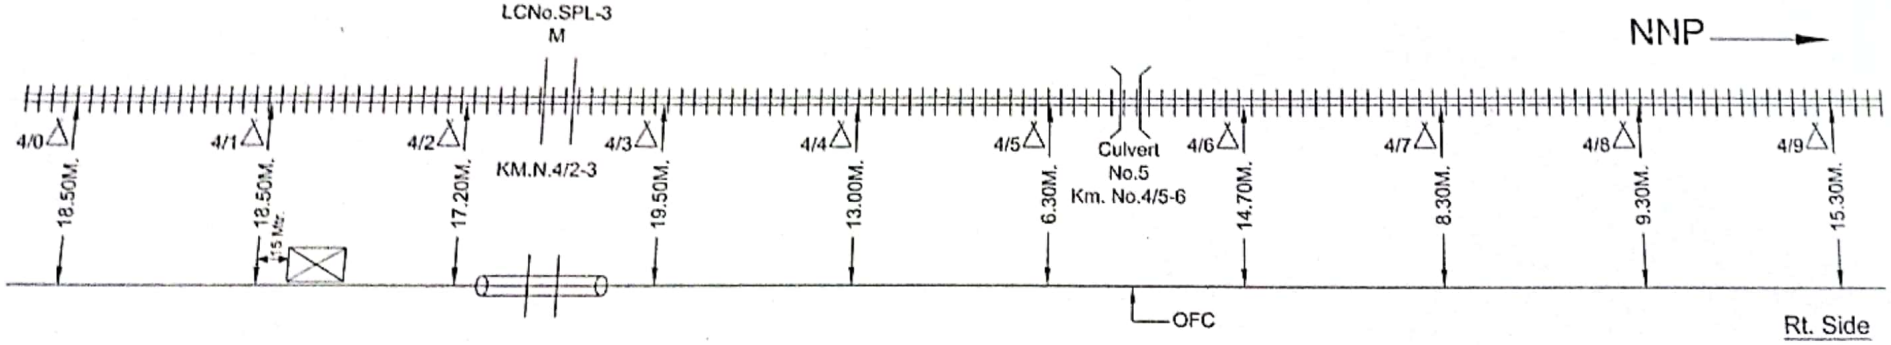

CONTRACTOR


SSE/TELE/CON.

ASTE/CON/LJN


DYCSTE/CON/LJN

LEGEND				CUSTOMER NAME	N.E. RAILWAY			
△	HECTOMETER POST	#####	RAILWAY TRACK	PREPARED BY	M/S Ashok Kumar Singh, Jagarnathpur GKP.			
‖	LEVEL XING GATE	⊠	OFC SPLICING POINT	SHEET NO.	03	Created by	AK	LOCATION
∿∿∿	HDPE PIPE			CREATED ON		Offered by	AK	
⊂⊃	GI PIPE			REVISION ON		Approved by	NERLY	GONDA-NANPARA
⊂	CULVERT (BRIDGE)			Modified on		Modified on		

Scanned with CamScanner

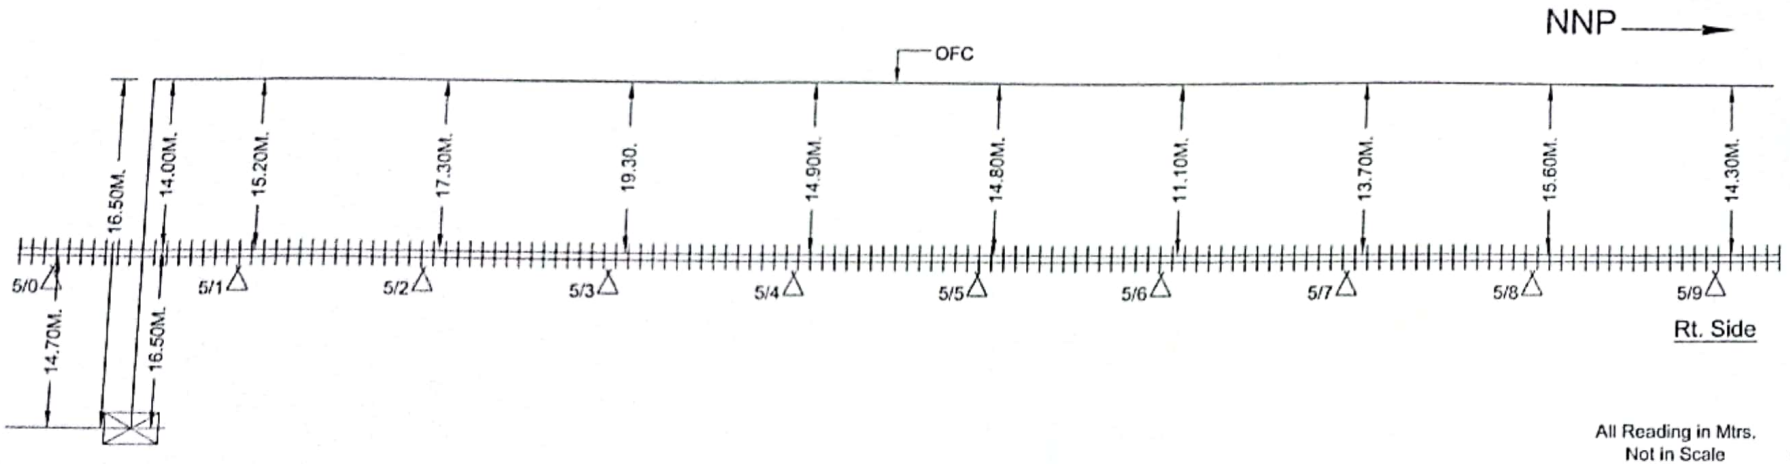


All Reading in Mtrs.
Not in Scale

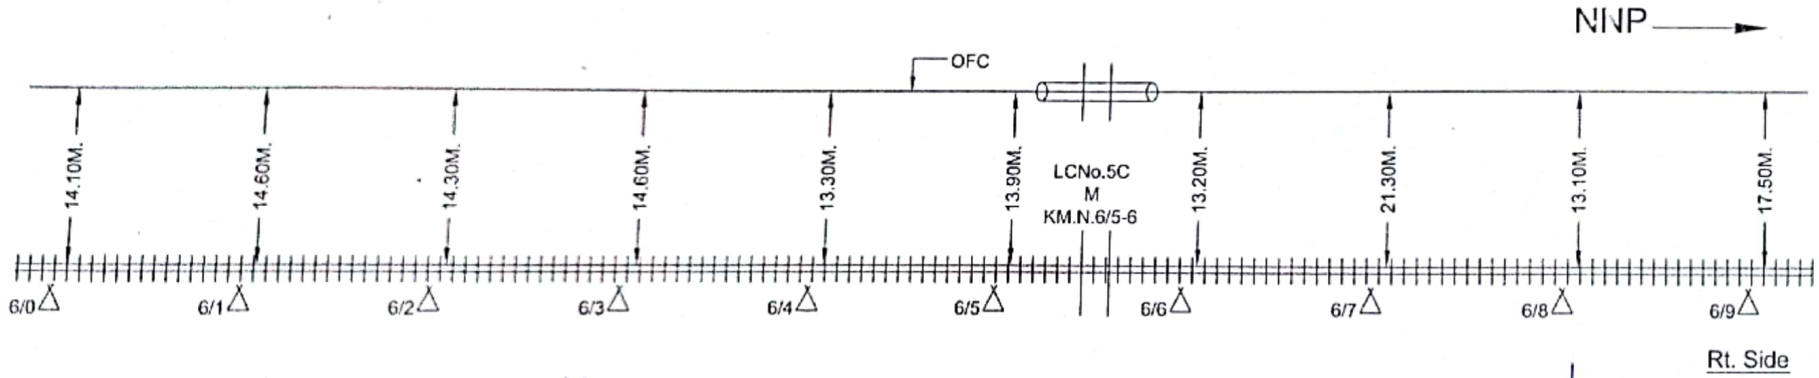

CONTRACTOR | SSE/TELE/CON. | ASTE/CON/LJN | DYCSTE/CON/LJN

LEGEND				CUSTOMER NAME	N.E. RAILWAY			
△	HECTOMETER POST	++++++	RAILWAY TRACK	PREPARED BY	M/S Ashok Kumar Singh, Jagarnathpur GKP.			
||	LEVEL XING GATE	⊠	OFC SPLICING POINT	SHEET NO.	04	Created by	AK	LOCATION
	HDPE PIPE			CREATED ON		Offered by	AK	
	GI PIPE			REVISION ON		Approved by	NERLY	GONDA-NANPARA
) (	CULVERT (BRIDGE)			Modified on		Modified on		

Scanned with CamScanner

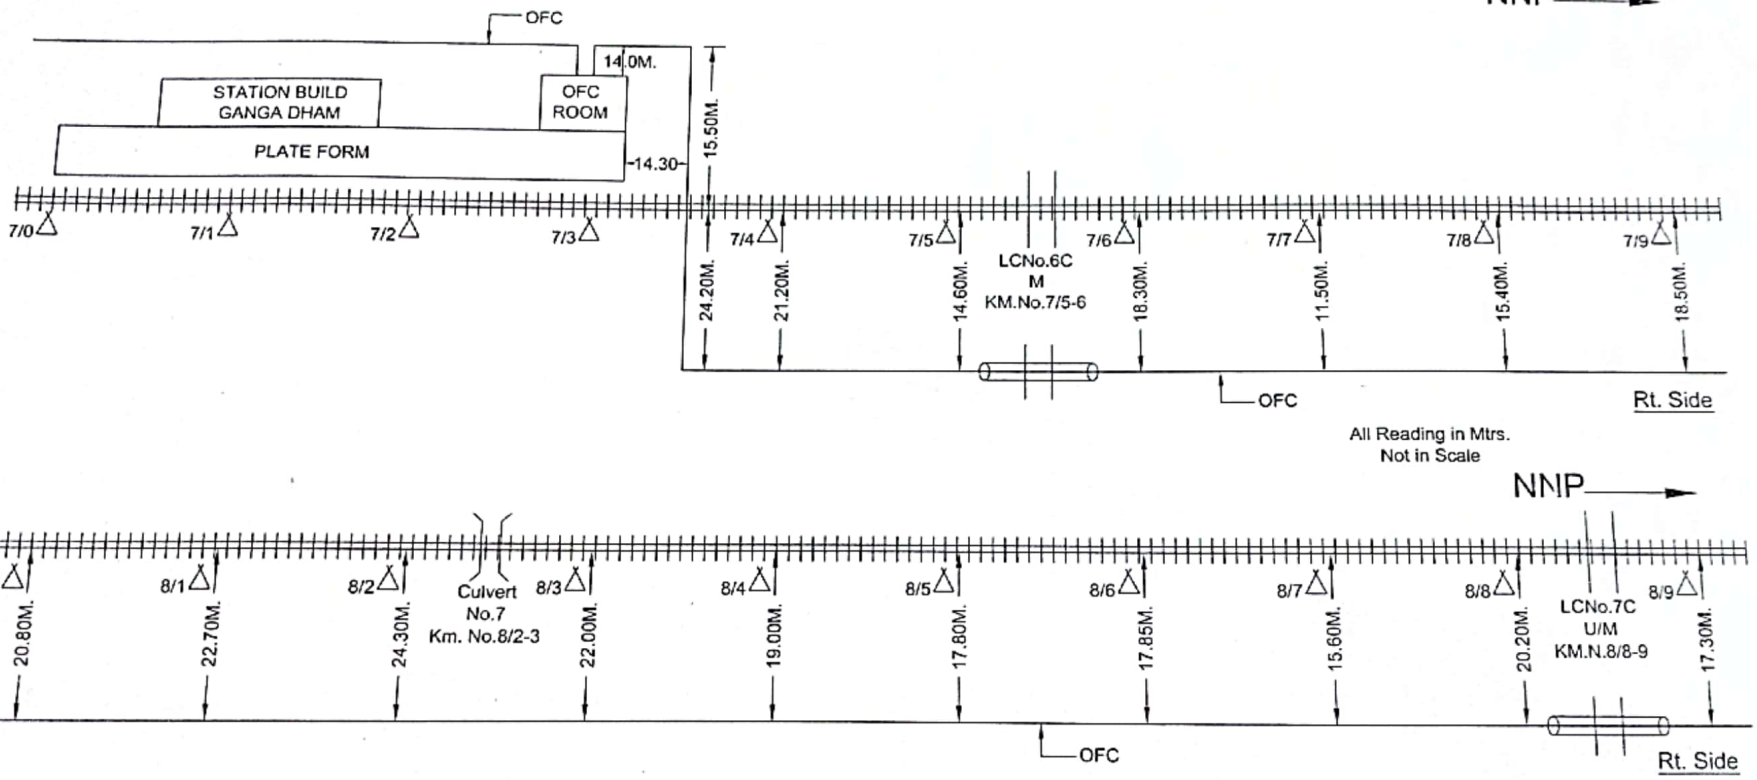

CONTRACTOR


SSE/TELE/CON.

ASTE/CON/LJN


DYCSTE/CON/LJN

LEGEND				CUSTOMER NAME	N.E. RAILWAY			
△	HECTOMETER POST	######	RAILWAY TRACK	PREPARED BY	M/S Ashok Kumar Singh, Jagarnathpur GKP.			
||	LEVEL XING GATE	⊠	OFC SPLICING POINT	SHEET NO.	05	Created by	AK	LOCATION
	HDPE PIPE			CREATED ON		Offered by	AK	
	GI PIPE			REVISION ON		Approved by	NERLY	GONDA-NANPARA
) (	CULVERT (BRIDGE)			Modified on		Modified on		

Scanned with CamScanner

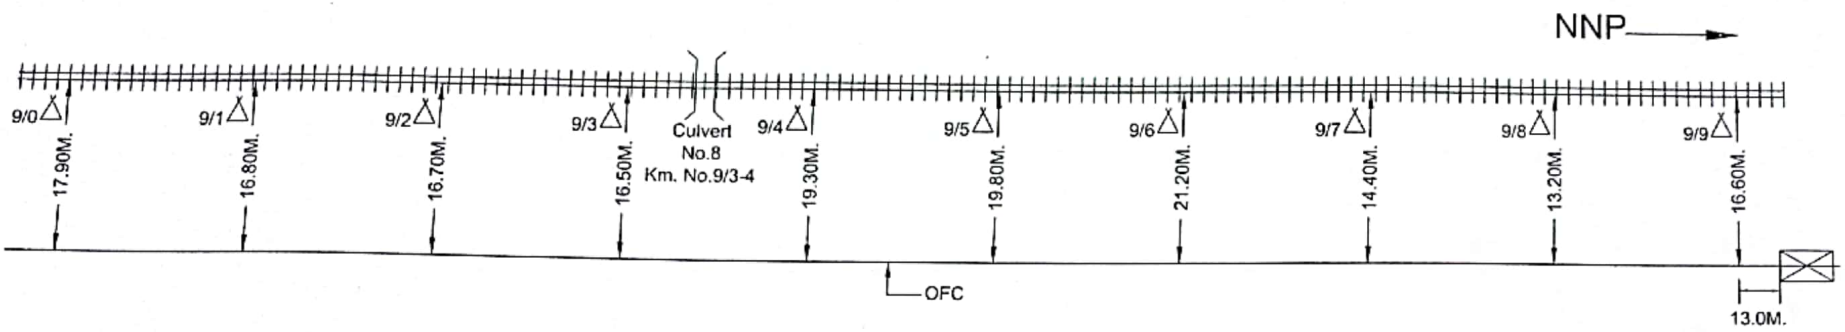

All Reading in Mtrs.
Not in Scale

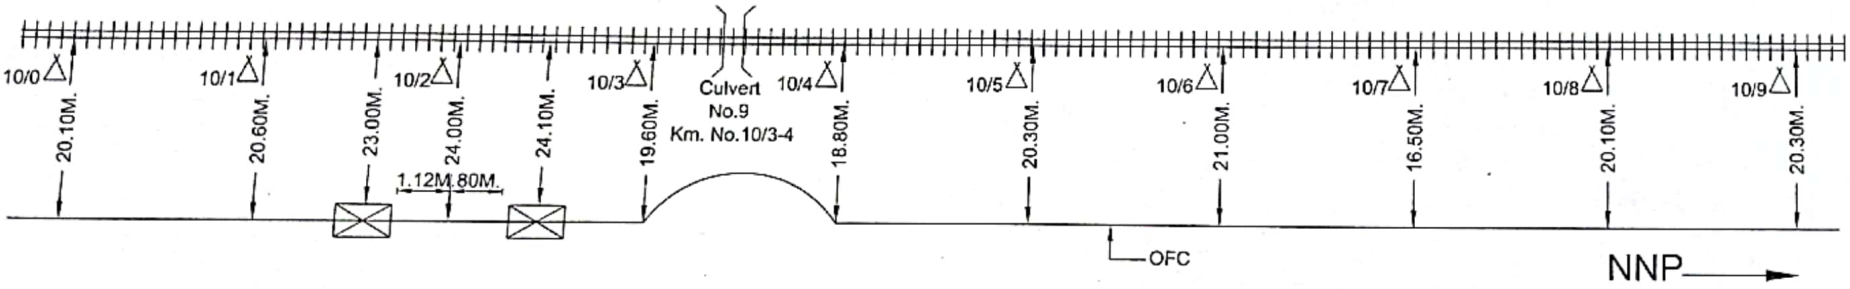

CONTRACTOR


SSE/TELE/CON.

ASTE/CON/LJN

DYCSTE/CON/LJN

LEGEND				CUSTOMER NAME	N.E. RAILWAY			
△	HECTOMETER POST	#####	RAILWAY TRACK	PREPARED BY	M/S Ashok Kumar Singh, Jagarnathpur GKP.			
||	LEVEL XING GATE	⊠	OFC SPLICING POINT	SHEET NO.	06	Created by	AK	LOCATION
	HDPE PIPE			CREATED ON		Offered by	AK	
	GI PIPE			REVISION ON		Approved by	NERLY	GONDA-NANPARA
) (	CULVERT (BRIDGE)			Modified on		Modified on		

Scanned with CamScanner

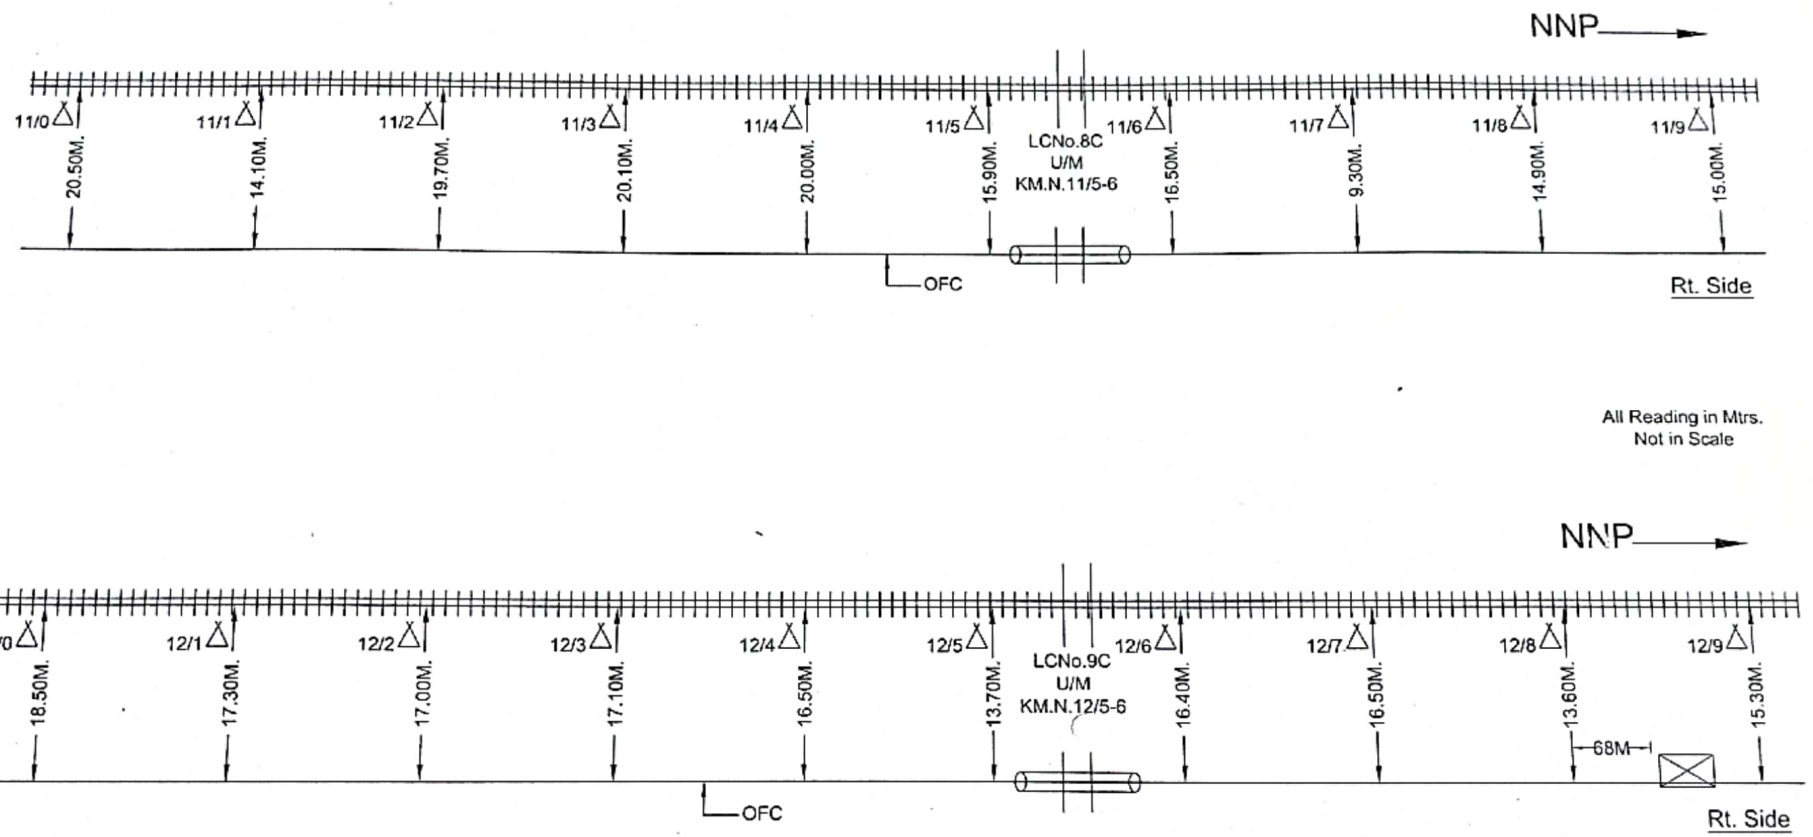

CONTRACTOR


SSE/TELE/CON.

ASTE/CON/LJN


DYCSTE/CON/LJN

LEGEND				CUSTOMER NAME	N.E. RAILWAY			
△	HECTOMETER POST	#####	RAILWAY TRACK	PREPARED BY	M/S Ashok Kumar Singh, Jagarnathpur GKP.			
||	LEVEL XING GATE	⊠	OFC SPLICING POINT	SHEET NO.	07	Created by	AK	LOCATION
	HDPE PIPE			CREATED ON		Offered by	AK	
	GI PIPE			REVISION ON		Approved by	NERLY	GONDA-NANPARA
) (	CULVERT (BRIDGE)			Modified on		Modified on		

Scanned with CamScanner

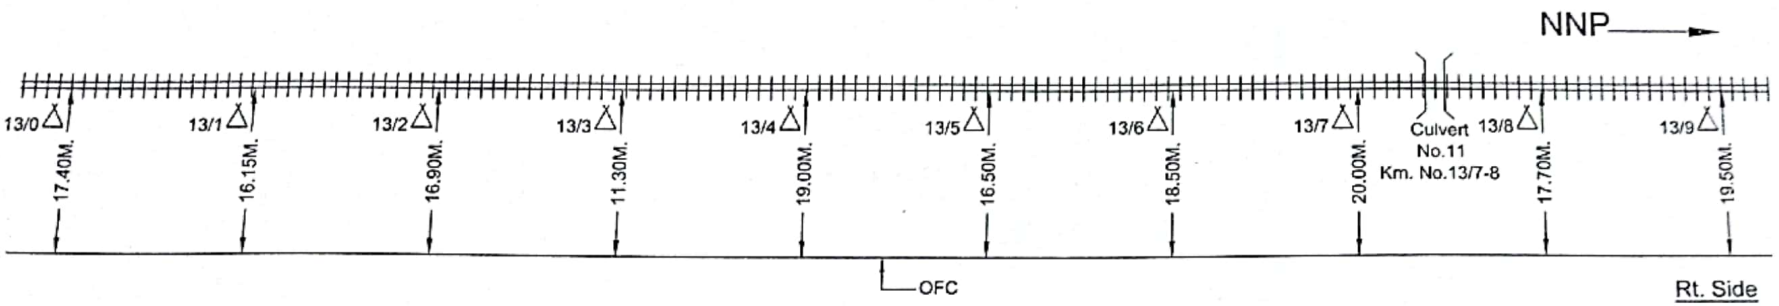

All Reading in Mtrs.
Not in Scale

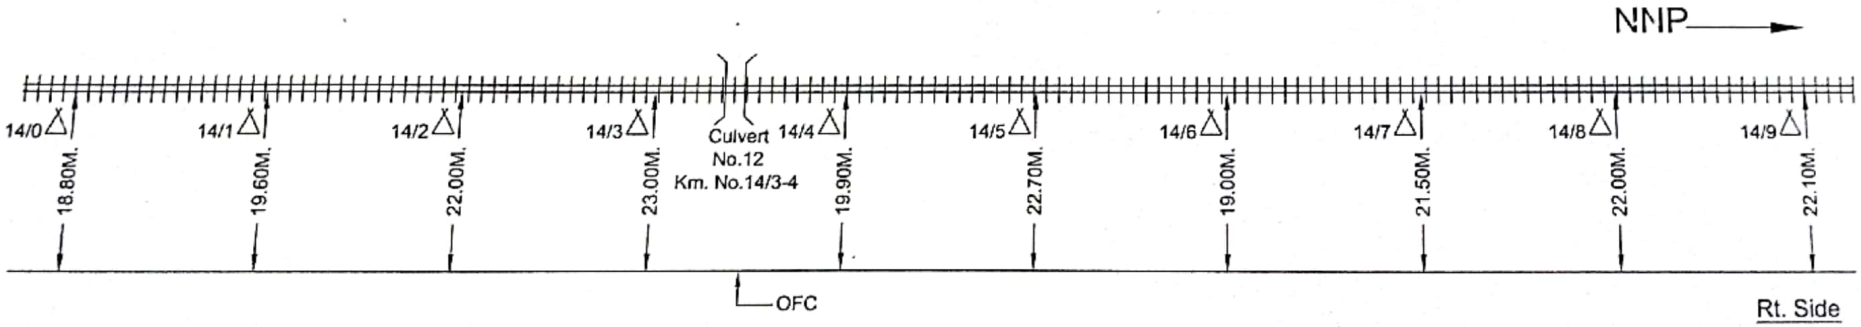

CONTRACTOR


SSE/TELE/CON.

ASTE/CON/LJN


DYCSTE/CON/LJN

LEGEND				CUSTOMER NAME	N.E. RAILWAY			
△	HECTOMETER POST	#####	RAILWAY TRACK	PREPARED BY	M/S Ashok Kumar Singh, Jagarnathpur GKP.			
‖	LEVEL XING GATE	⊠	OFC SPLICING POINT	SHEET NO.	08	Created by	AK	LOCATION
∿∿∿	HDPE PIPE			CREATED ON		Offered by	AK	
⊂⊃	GI PIPE			REVISION ON		Approved by	NERLY	GONDA-NANPARA
⌐⌐	CULVERT (BRIDGE)			Modified on		Modified on		

Scanned with CamScanner

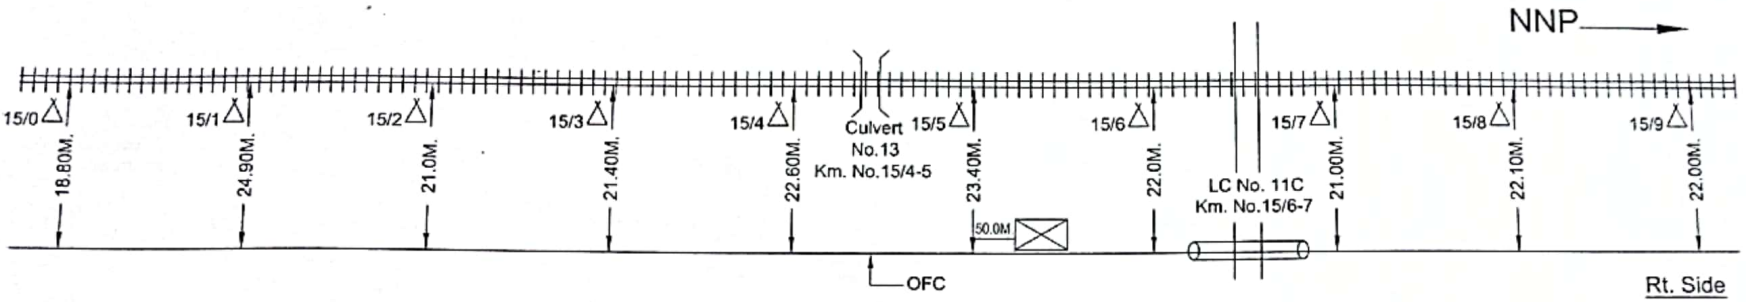

All Reading in Mtrs.
Not in Scale

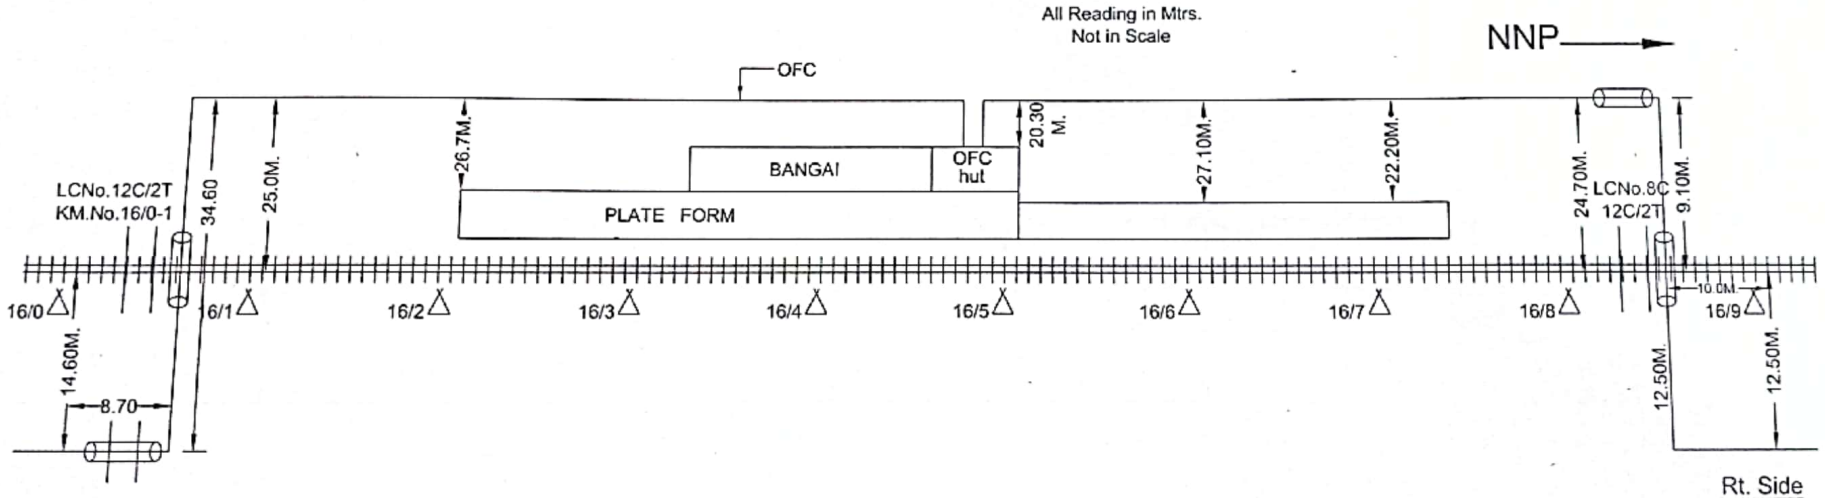

CONTRACTOR


SSE/TELE/CON.

ASTE/CON/LJN


DYCSTE/CON/LJN

LEGEND				CUSTOMER NAME	N.E. RAILWAY			
△	HECTOMETER POST	#####	RAILWAY TRACK	PREPARED BY	M/S Ashok Kumar Singh, Jagarnathpur GKP.			
||	LEVEL XING GATE	⊠	OFC SPLICING POINT	SHEET NO.	09	Created by	AK	LOCATION
	HDPE PIPE			CREATED ON		Offered by	AK	GONDA-NANPARA
	GI PIPE			REVISION ON		Approved by	NERLY	
	CULVERT (BRIDGE)			Modified on		Modified on		

Scanned with CamScanner

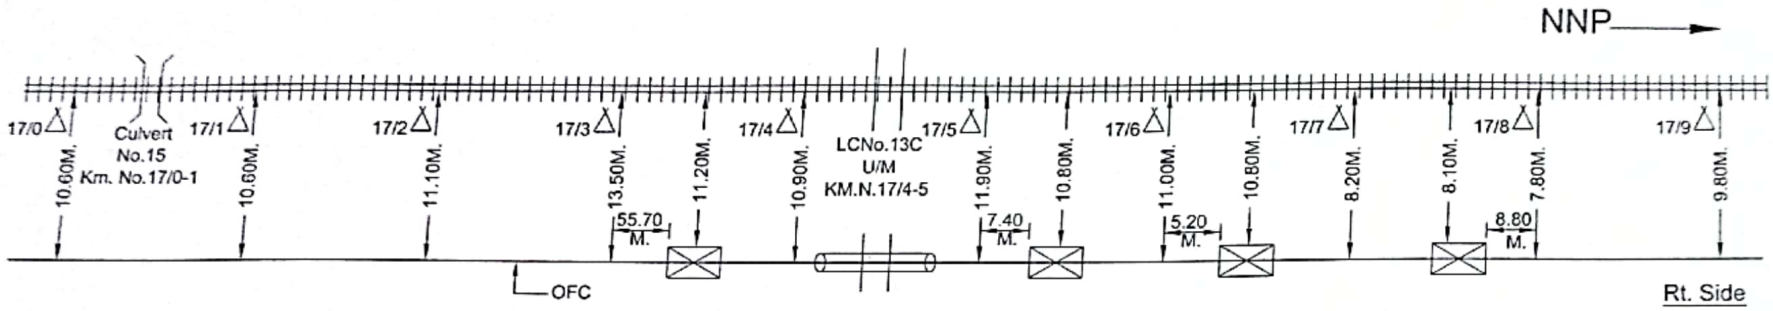

All Reading in Mtrs.
Not in Scale

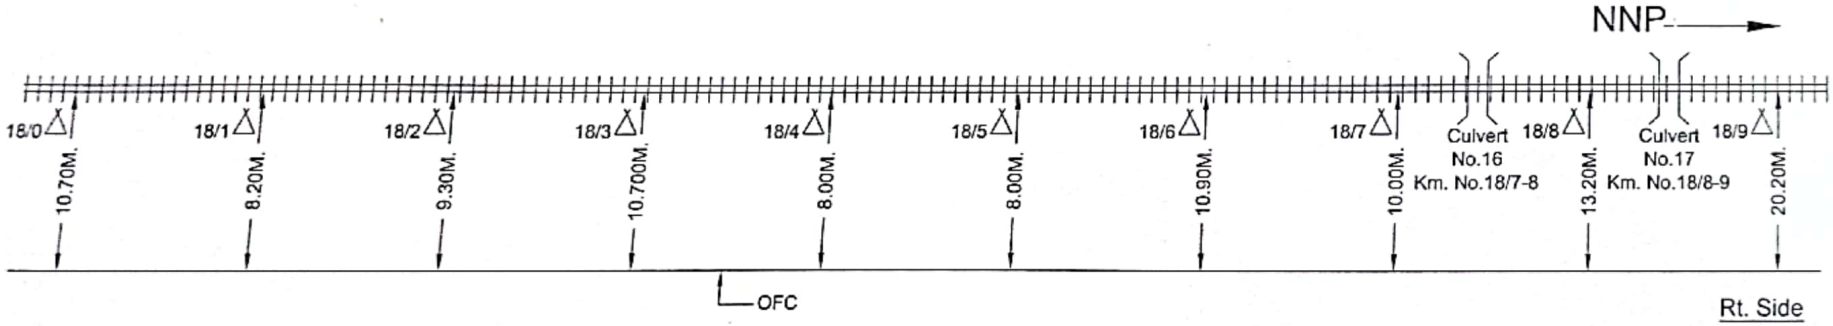

CONTRACTOR


SSE/TELE/CON.

ASTE/CON/LJN


DYCSTE/CON/LJN

LEGEND				CUSTOMER NAME	N.E. RAILWAY			
△	HECTOMETER POST	//////	RAILWAY TRACK	PREPARED BY	M/S Ashok Kumar Singh, Jagarnathpur GKP.			
||	LEVEL XING GATE	⊠	OFC SPLICING POINT	SHEET NO.	10	Created by	AK	LOCATION
	HDPE PIPE			CREATED ON		Offered by	AK	
	GI PIPE			REVISION ON		Approved by	NERLY	GONDA-NANPARA
) (	CULVERT (BRIDGE)			Modified on		Modified on		

Scanned with CamScanner

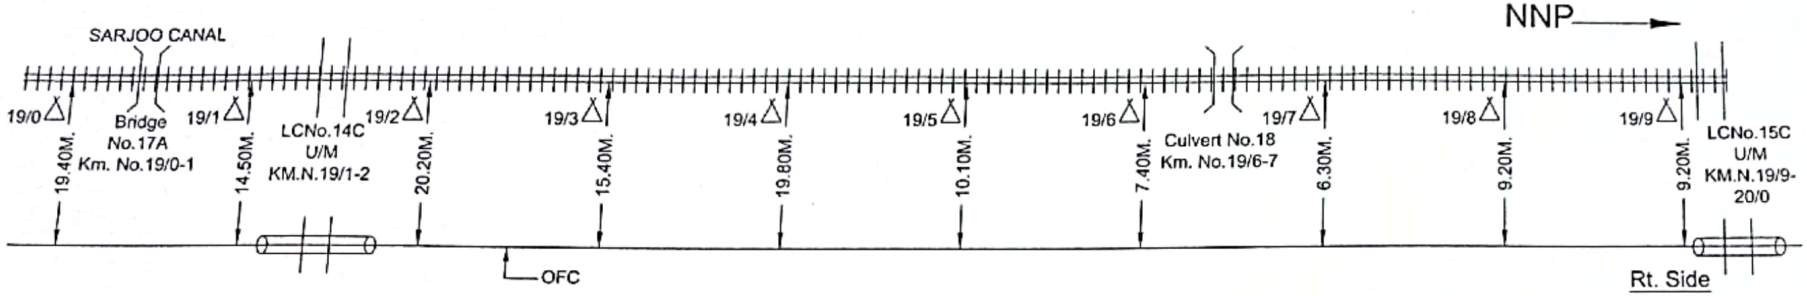


All Reading in Mtrs.
Not in Scale

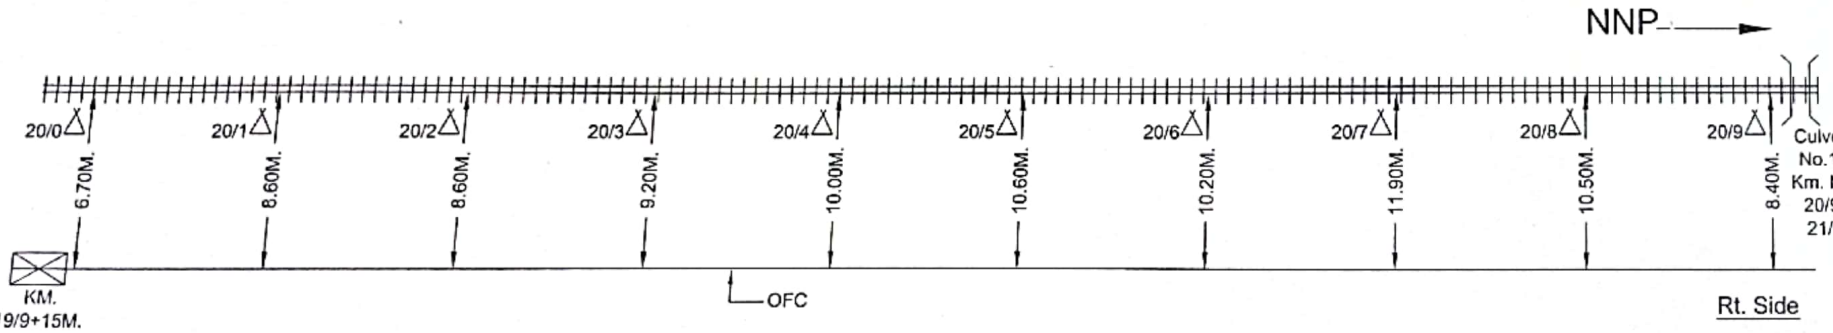


CONTRACTOR | SSE/TELE/CON. | ASTE/CON/LJN | DYCSTE/CON/LJN

LEGEND				CUSTOMER NAME	N.E. RAILWAY			
△	HECTOMETER POST	//////	RAILWAY TRACK	PREPARED BY	M/S Ashok Kumar Singh, Jagarnathpur GKP.			
||	LEVEL XING GATE	⊠	OFC SPLICING POINT	SHEET NO.	11	Created by	AK	LOCATION
	HDPE PIPE			CREATED ON		Offered by	AK	
	GI PIPE			REVISION ON		Approved by	NERLY	GONDA-NANPARA
	CULVERT (BRIDGE)			Modified on		Modified on		

Scanned with CamScanner

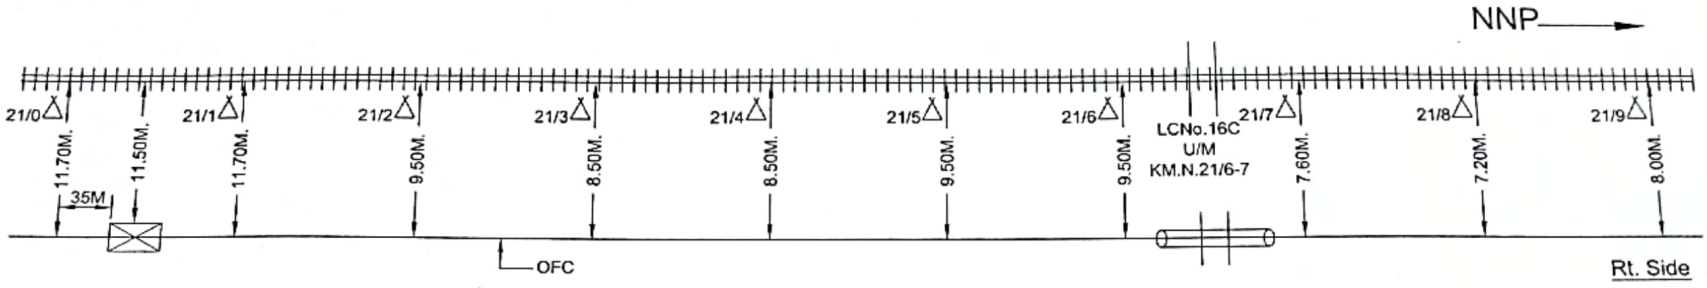

All Reading in Mtrs.
Not in Scale

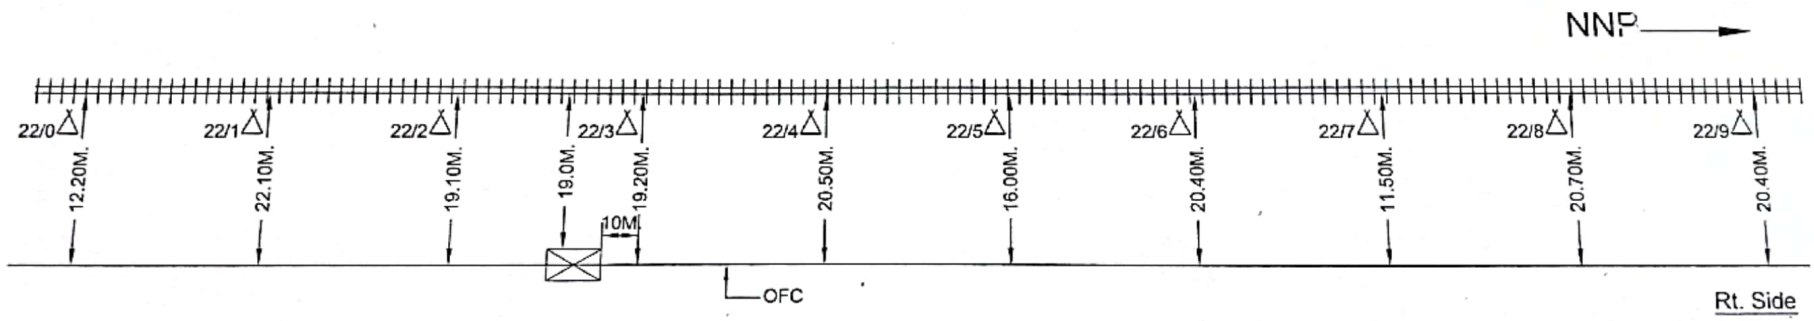

CONTRACTOR


SSE/TELE/CON.

ASTE/CON/LJN


DYCSTE/CON/LJN

LEGEND				CUSTOMER NAME	N.E. RAILWAY			
△	HECTOMETER POST	#####	RAILWAY TRACK	PREPARED BY	M/S Ashok Kumar Singh, Jagarnathpur GKP.			
||	LEVEL XING GATE	☒	OFC SPLICING POINT	SHEET NO.	12	Created by	AK	LOCATION
	HDPE PIPE			CREATED ON		Offered by	AK	
	GI PIPE			REVISION ON		Approved by	NERLY	GONDA-NANPARA
	CULVERT (BRIDGE)			Modified on		Modified on		

Scanned with CamScanner

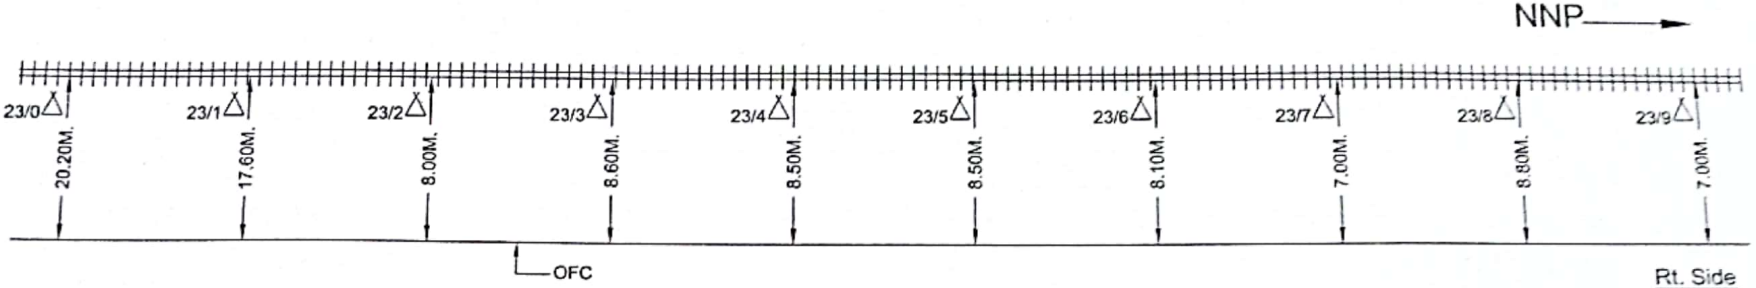


All Reading in Mtrs.
Not in Scale

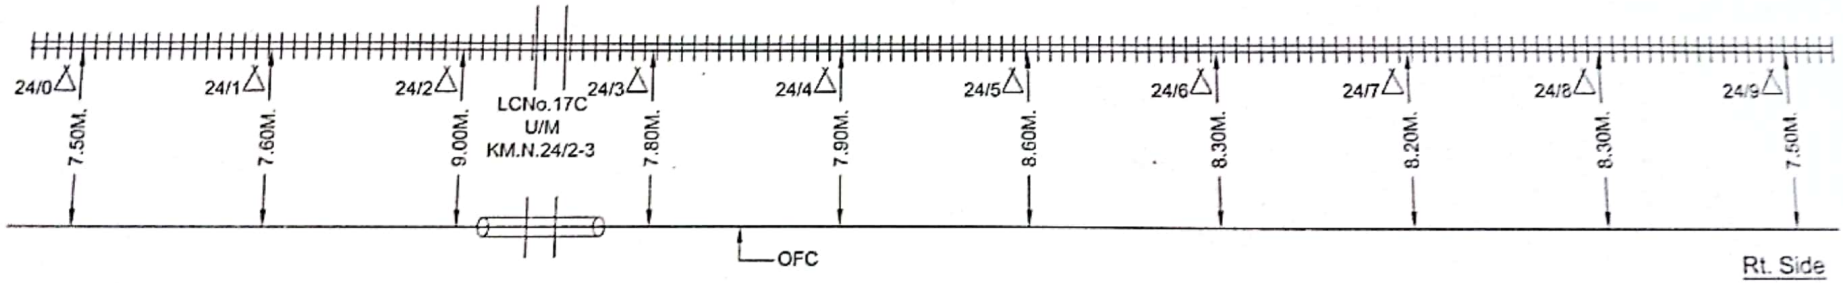

CONTRACTOR | SSE/TELE/CON. | ASTE/CON/LJN | DYCSTE/CON/LJN

LEGEND				CUSTOMER NAME	N.E. RAILWAY			
△	HECTOMETER POST	++++++	RAILWAY TRACK	PREPARED BY	M/S Ashok Kumar Singh, Jagarnathpur GKP.			
‖	LEVEL XING GATE	⊠	OFC SPLICING POINT	SHEET NO.	13	Created by	AK	LOCATION
	HDPE PIPE			CREATED ON		Offered by	AK	
	GI PIPE			REVISION ON		Approved by	NERLY	GONDA-NANPARA
	CULVERT (BRIDGE)			Modified on		Modified on		


Scanned with CamScanner

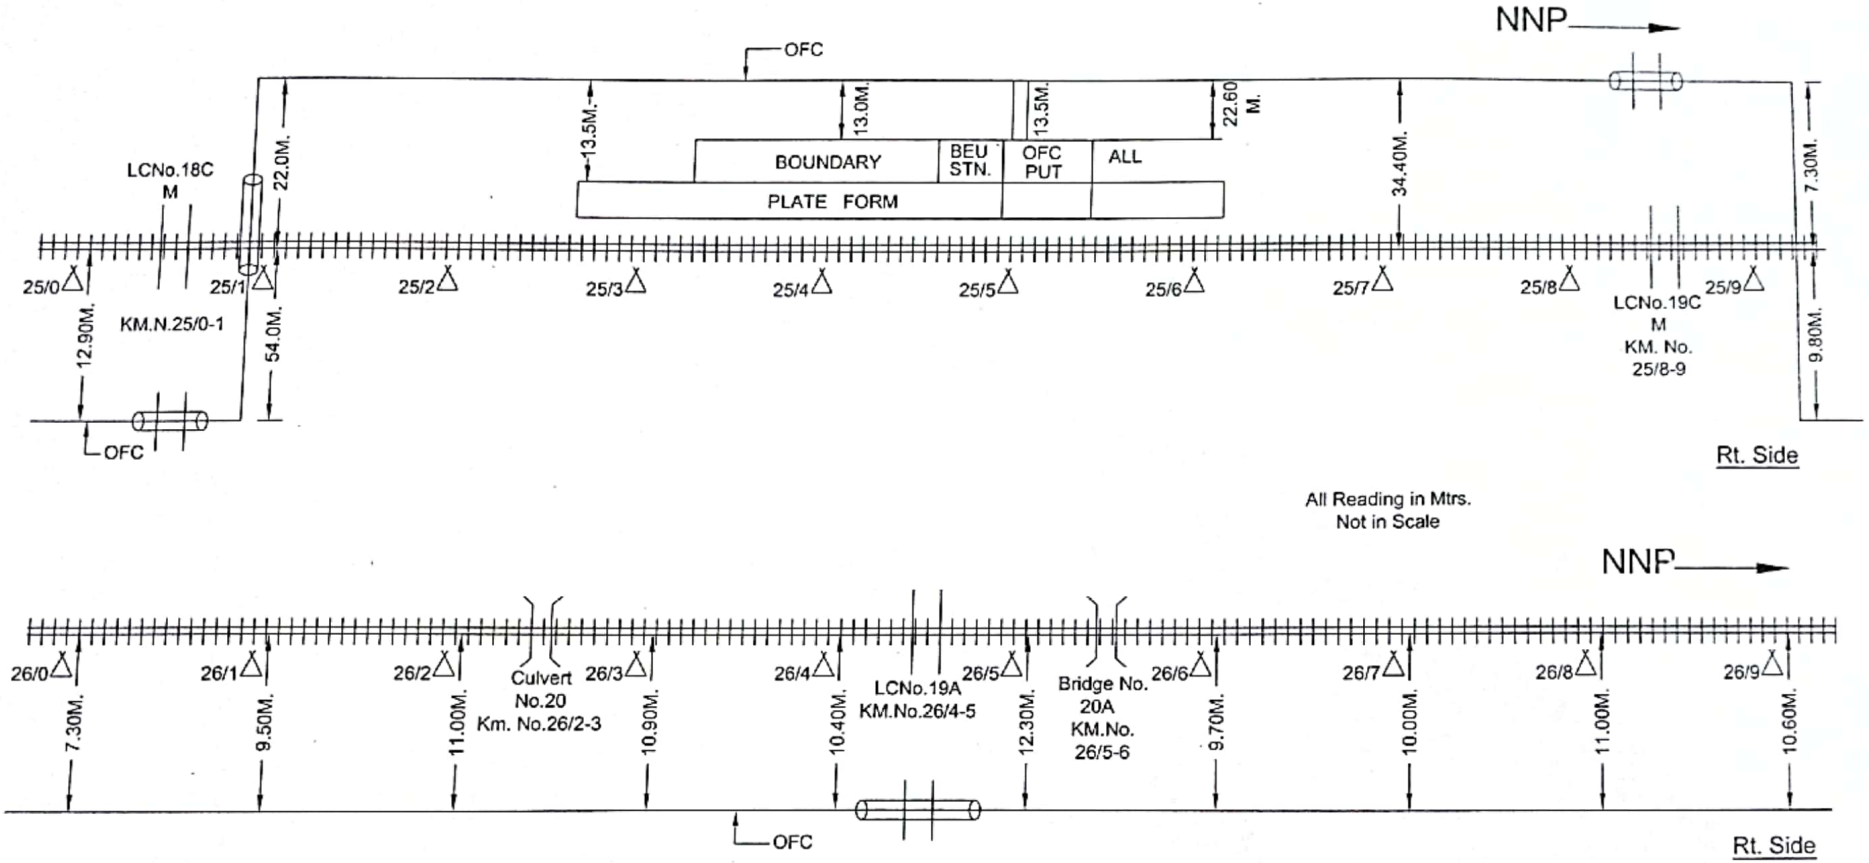


CONTRACTOR | SSE/TELE/CON. | ASTE/CON/LJN | DYCSTE/CON/LJN

LEGEND				CUSTOMER NAME	N.E. RAILWAY			
△	HECTOMETER POST	++++++	RAILWAY TRACK	PREPARED BY	M/S Ashok Kumar Singh, Jagarnathpur GKP.			
||	LEVEL XING GATE	☒	OFC SPLICING POINT	SHEET NO.	14	Created by	AK	LOCATION
	HDPE PIPE			CREATED ON		Offered by	AK	
	GI PIPE			REVISION ON		Approved by	NERLY	GONDA-NANPARA
](	CULVERT (BRIDGE)			Modified on		Modified on		

Scanned with CamScanner

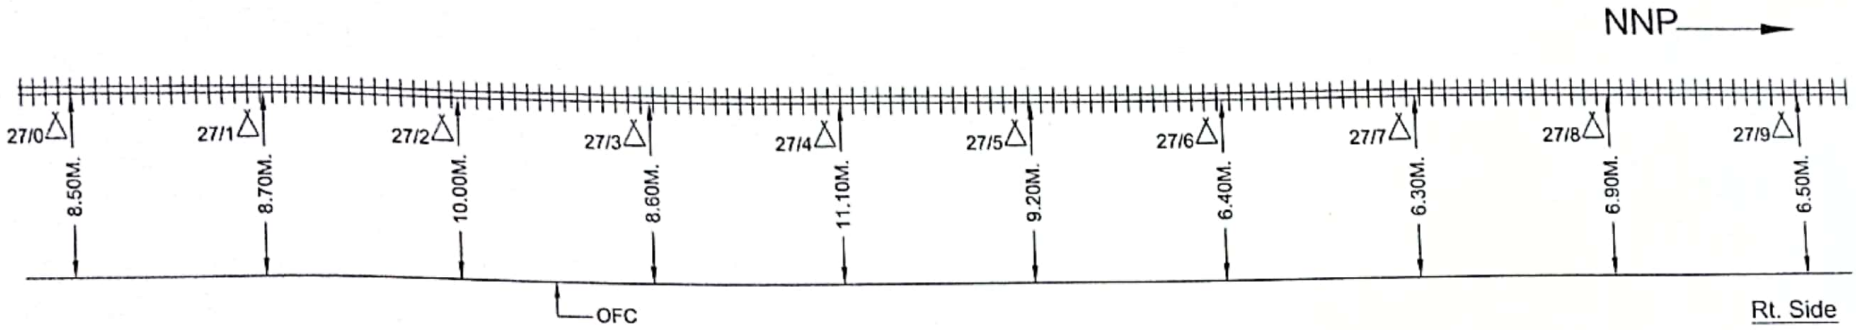


All Reading in Mtrs.
Not in Scale

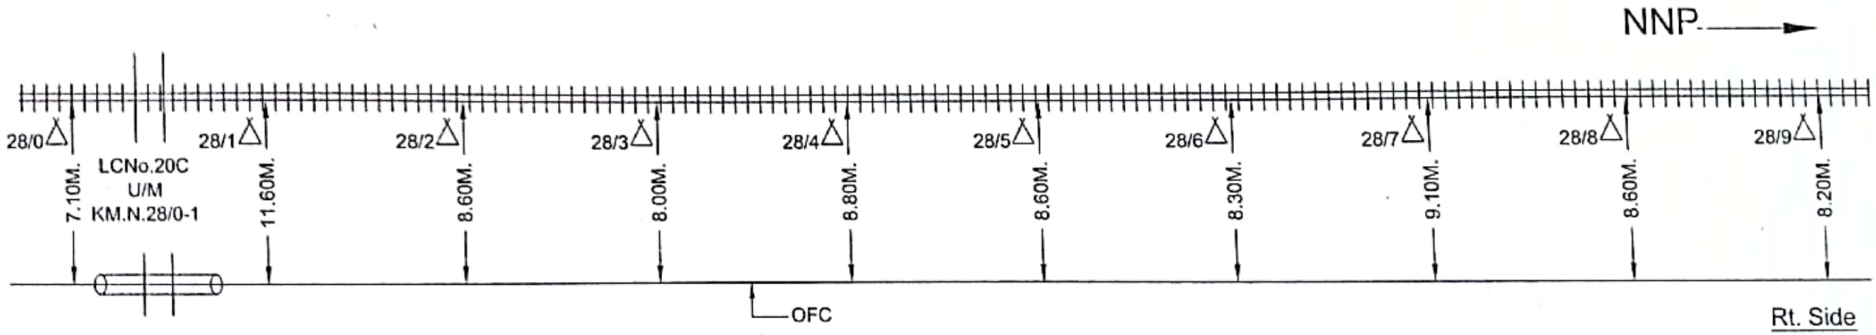


CONTRACTOR | SSE/TELE/CON. | ASTE/CON/LJN | DYCSTE/CON/LJN

LEGEND				CUSTOMER NAME	N.E. RAILWAY			
△	HECTOMETER POST	++++++	RAILWAY TRACK	PREPARED BY	M/S Ashok Kumar Singh, Jagarnathpur GKP.			
||	LEVEL XING GATE	⊠	OFC SPLICING POINT	SHEET NO.	15	Created by	AK	LOCATION
	HDPE PIPE			CREATED ON		Offered by	AK	
	GI PIPE			REVISION ON		Approved by	NERLY	GONDA-NANPARA
	CULVERT (BRIDGE)			Modified on		Modified on		

Scanned with CamScanner

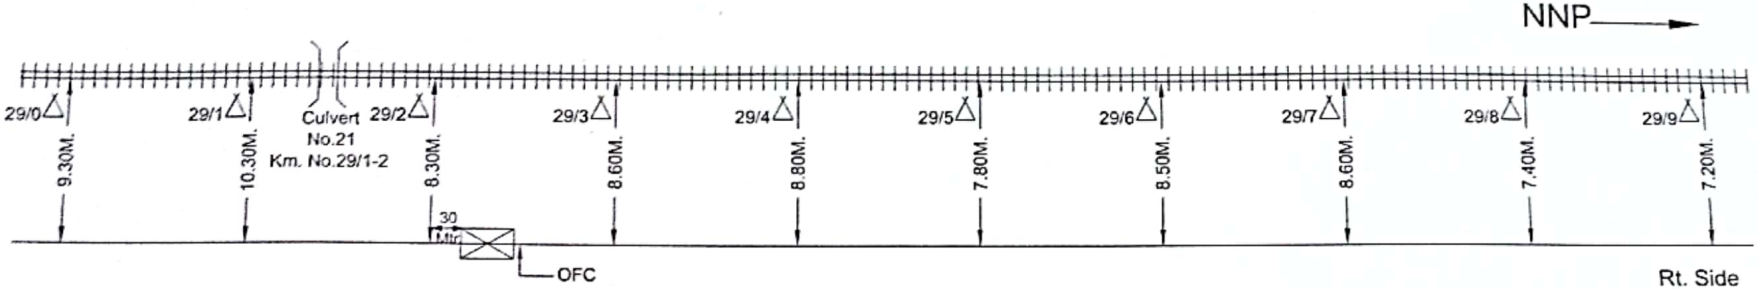


All Reading in Mtrs.
Not in Scale

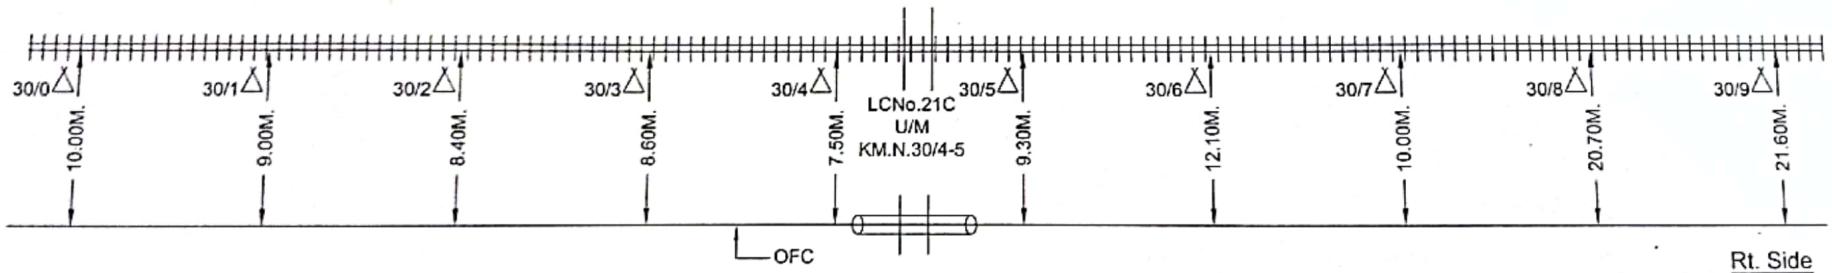


CONTRACTOR | SSE/TELE/CON. | ASTE/CON/LJN | DYCSTE/CON/LJN

LEGEND				CUSTOMER NAME	N.E. RAILWAY			
△	HECTOMETER POST	//////	RAILWAY TRACK	PREPARED BY	M/S Ashok Kumar Singh, Jagarnathpur GKP.			
||	LEVEL XING GATE	⊠	OFC SPLICING POINT	SHEET NO.	16	Created by	AK	LOCATION
	HDPE PIPE			CREATED ON		Offered by	AK	
	GI PIPE			REVISION ON		Approved by	NERLY	GONDA-NANPARA
) (	CULVERT (BRIDGE)			Modified on		Modified on		

Scanned with CamScanner

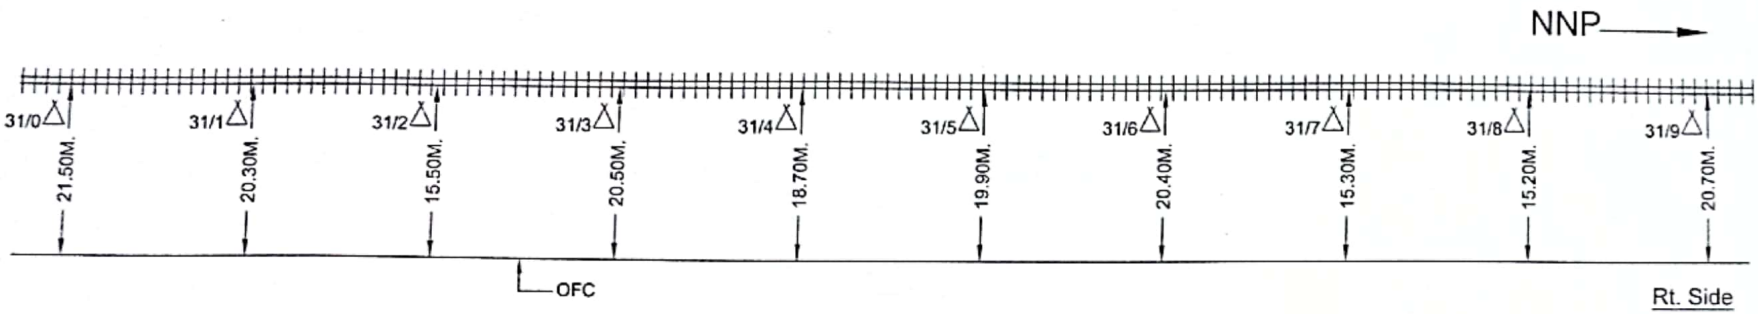


All Reading in Mtrs.
Not in Scale

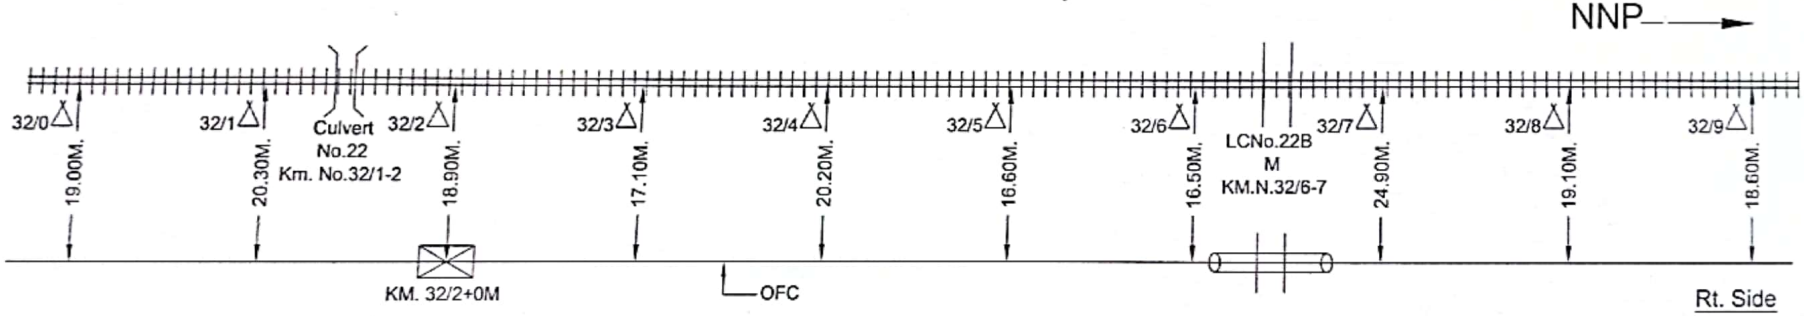


CONTRACTOR | SSE/TELE/CON. | ASTE/CON/LJN | DYCSTE/CON/LJN

LEGEND				CUSTOMER NAME	N.E. RAILWAY			
△	HECTOMETER POST	//////	RAILWAY TRACK	PREPARED BY	M/S Ashok Kumar Singh, Jagarnathpur GKP.			
||	LEVEL XING GATE	⊠	OFC SPLICING POINT	SHEET NO.	17	Created by	AK	LOCATION
	HDPE PIPE			CREATED ON		Offered by	AK	
	GI PIPE			REVISION ON		Approved by	NERLY	GONDA-NANPARA
) (	CULVERT (BRIDGE)			Modified on		Modified on		

Scanned with CamScanner

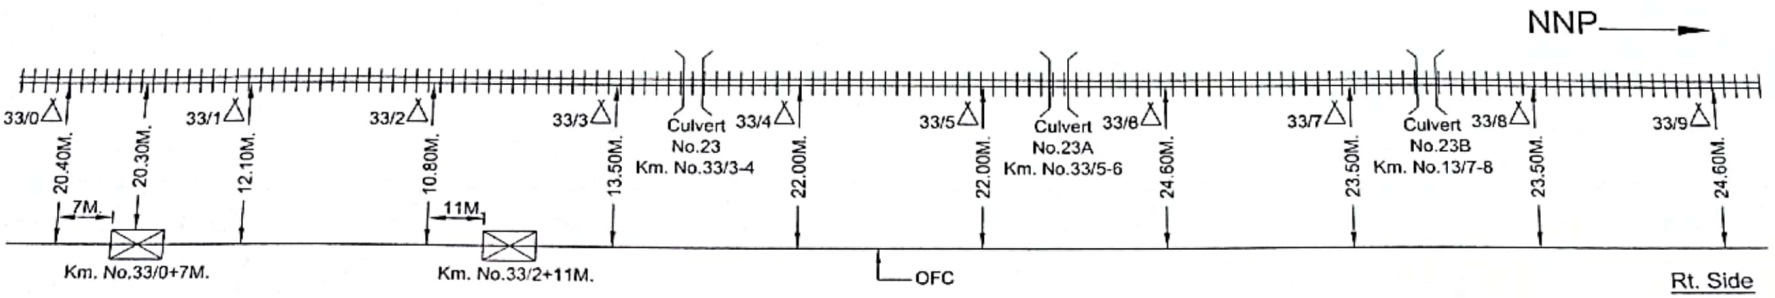

All Reading in Mtrs.
Not in Scale

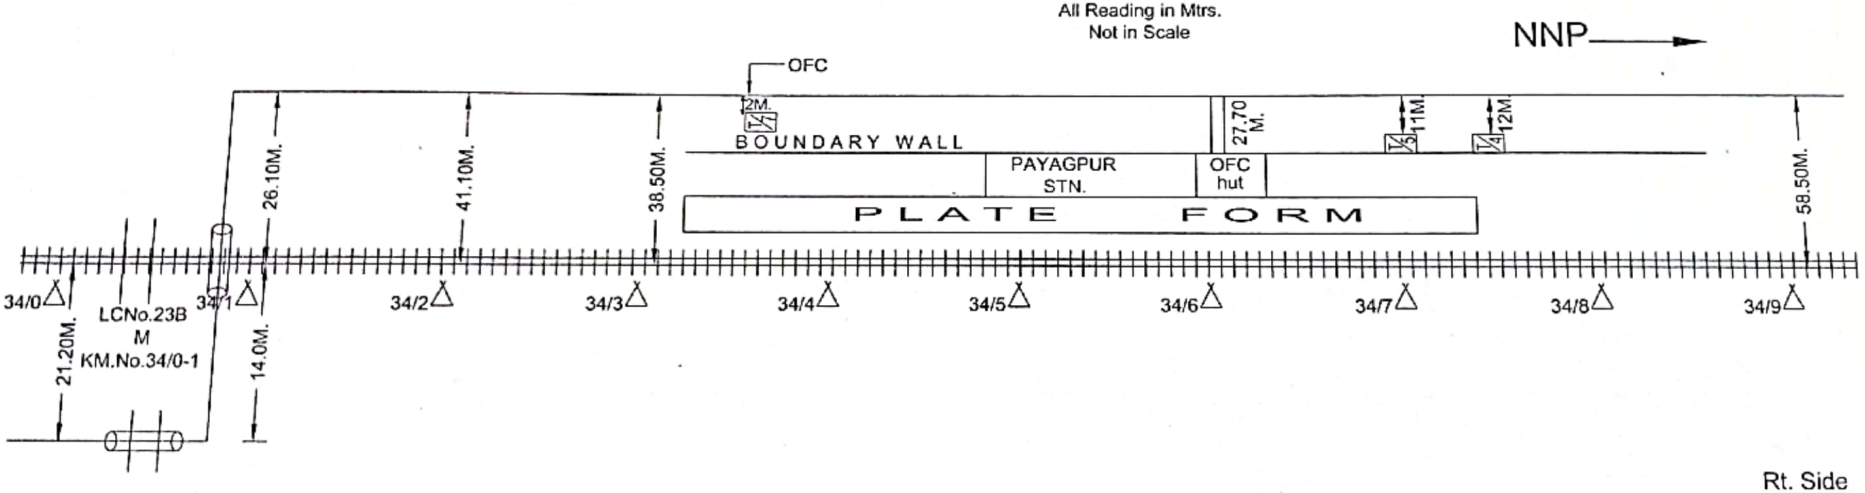

CONTRACTOR


SSE/TELE/CON.

ASTE/CON/LJN


DYCSTE/CON/LJN

LEGEND				CUSTOMER NAME	N.E. RAILWAY			
△	HECTOMETER POST	#####	RAILWAY TRACK	PREPARED BY	M/S Ashok Kumar Singh, Jagarnathpur GKP.			
||	LEVEL XING GATE	⊠	OFC SPLICING POINT	SHEET NO.	18	Created by	AK	LOCATION
	HDPE PIPE			CREATED ON		Offered by	AK	
	GI PIPE			REVISION ON		Approved by	NERLY	GONDA-NANPARA
)(	CULVERT (BRIDGE)			Modified on		Modified on		

Scanned with CamScanner

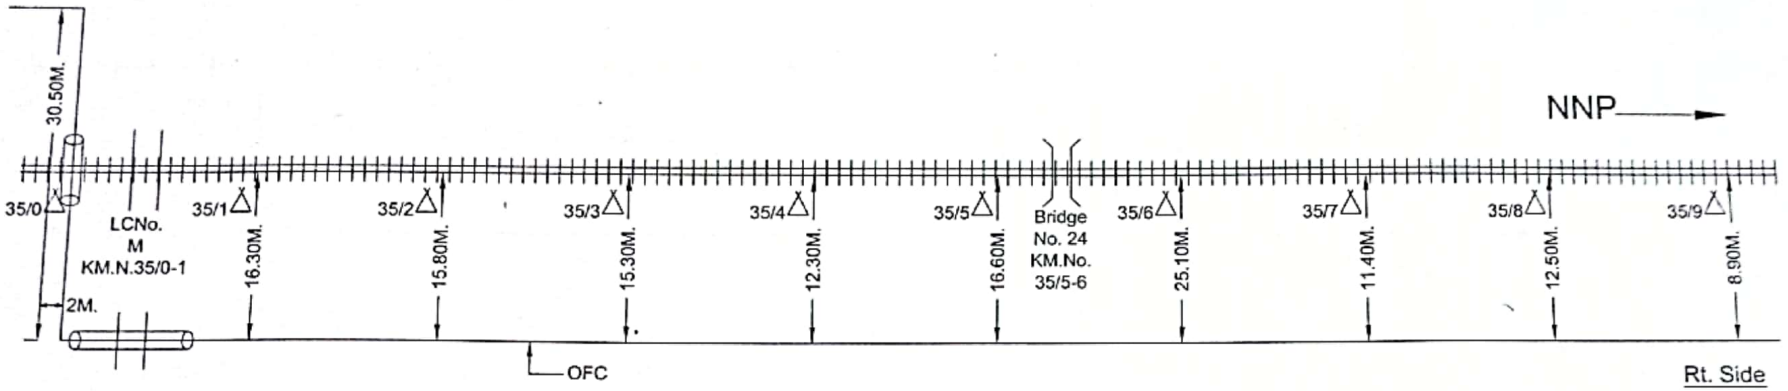


All Reading in Mtrs.
Not in Scale

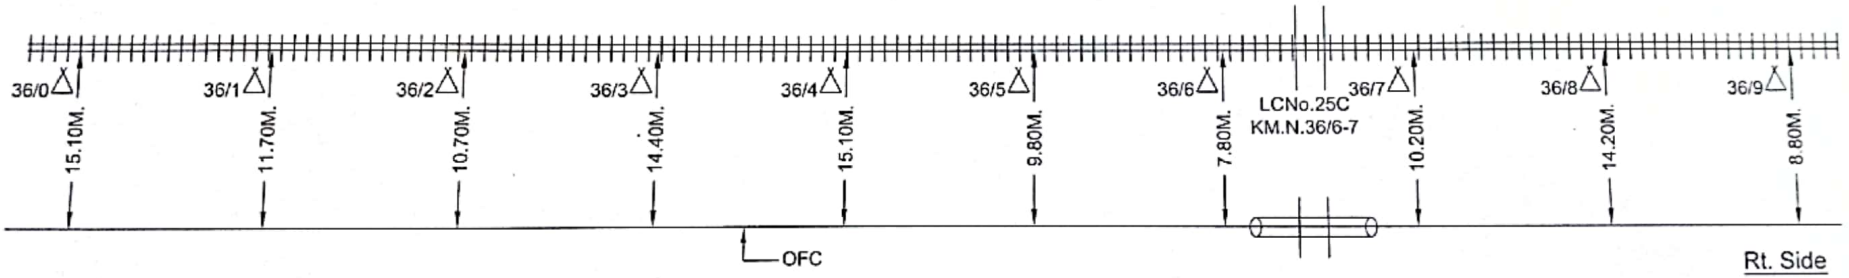


CONTRACTOR | SSE/TELE/CON. | ASTE/CON/LJN | DYCSTE/CON/LJN

LEGEND				CUSTOMER NAME	N.E. RAILWAY			
△	HECTOMETER POST	#####	RAILWAY TRACK	PREPARED BY	M/S Ashok Kumar Singh, Jagarnathpur GKP.			
||	LEVEL XING GATE	⊠	OFC SPLICING POINT	SHEET NO.	19	Created by	AK	LOCATION
	HDPE PIPE			CREATED ON		Offered by	AK	
	GI PIPE			REVISION ON		Approved by	NERLY	GONDA-NANPARA
) (	CULVERT (BRIDGE)			Modified on		Modified on		

Scanned with CamScanner

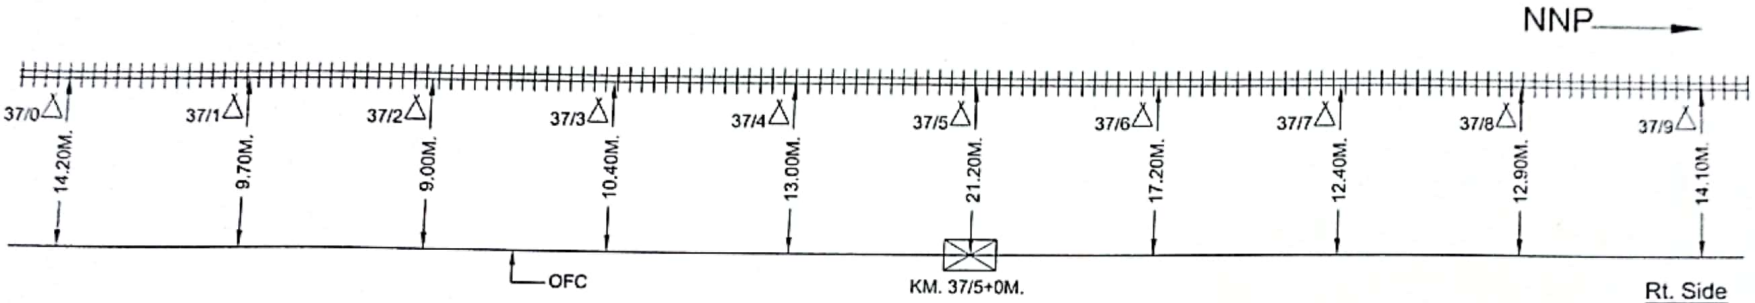

All Reading in Mtrs.
Not in Scale

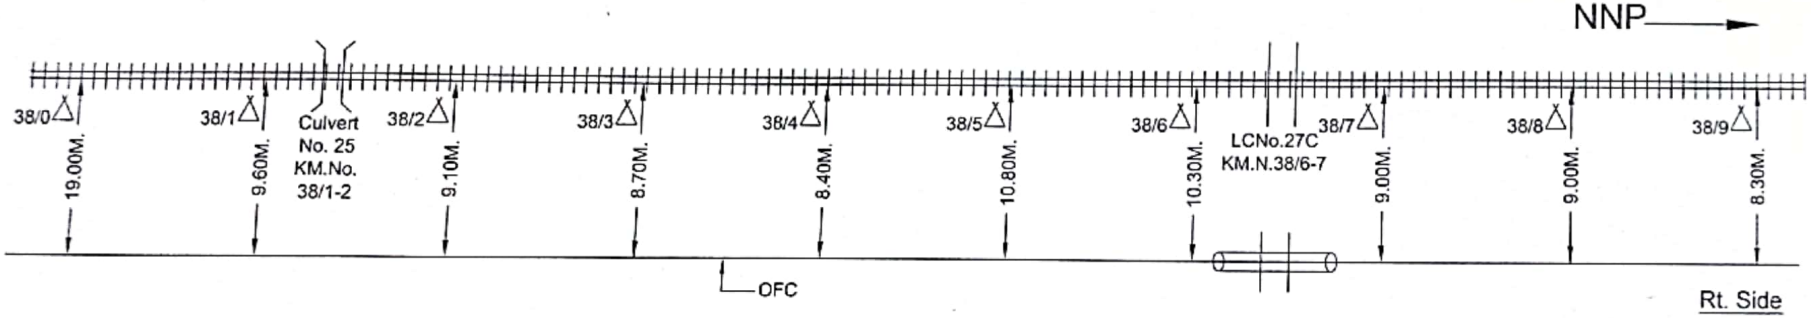

CONTRACTOR


SSE/TELE/CON.

ASTE/CON/LJN


DYCSTE/CON/LJN

LEGEND				CUSTOMER NAME	N.E. RAILWAY			
△	HECTOMETER POST	//////	RAILWAY TRACK	PREPARED BY	M/S Ashok Kumar Singh, Jagarnathpur GKP.			
||	LEVEL XING GATE	⊠	OFC SPLICING POINT	SHEET NO.	20	Created by	AK	LOCATION
	HDPE PIPE			CREATED ON		Offered by	AK	
	GI PIPE			REVISION ON		Approved by	NERLY	GONDA-NANPARA
](	CULVERT (BRIDGE)			Modified on		Modified on		

Scanned with CamScanner

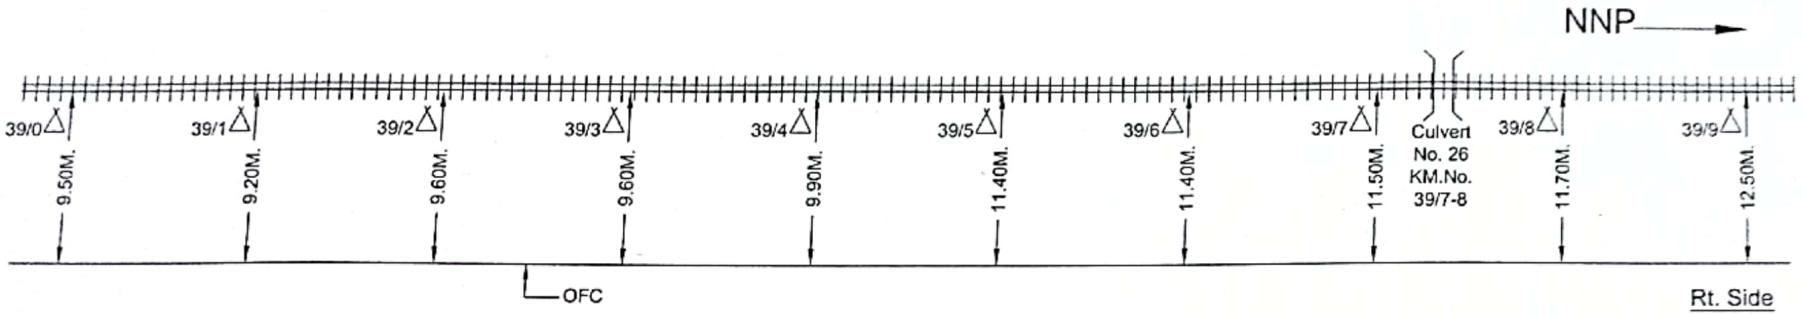

All Reading in Mtrs.
Not in Scale

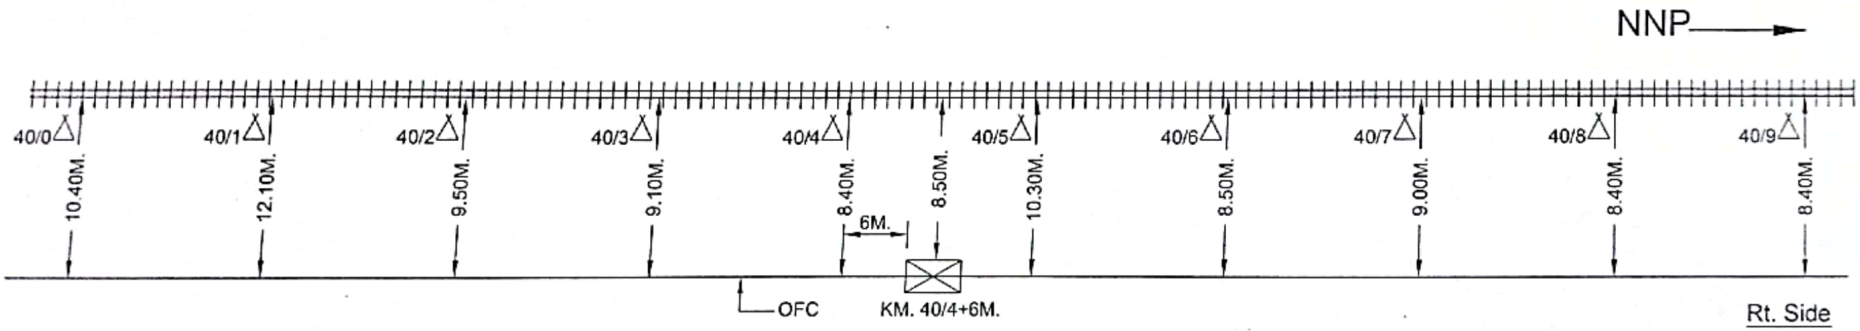

CONTRACTOR


SSE/TELE/CON.

ASTE/CON/LJN


DYCSTE/CON/LJN

LEGEND				CUSTOMER NAME	N.E. RAILWAY			
△	HECTOMETER POST	#####	RAILWAY TRACK	PREPARED BY	M/S Ashok Kumar Singh, Jagarnathpur GKP.			
||	LEVEL XING GATE	⊠	OFC SPLICING POINT	SHEET NO.	21	Created by	AK	LOCATION
	HDPE PIPE			CREATED ON		Offered by	AK	
	GI PIPE			REVISION ON		Approved by	NERLY	GONDA-NANPARA
) (	CULVERT (BRIDGE)			Modified on		Modified on		

Scanned with CamScanner

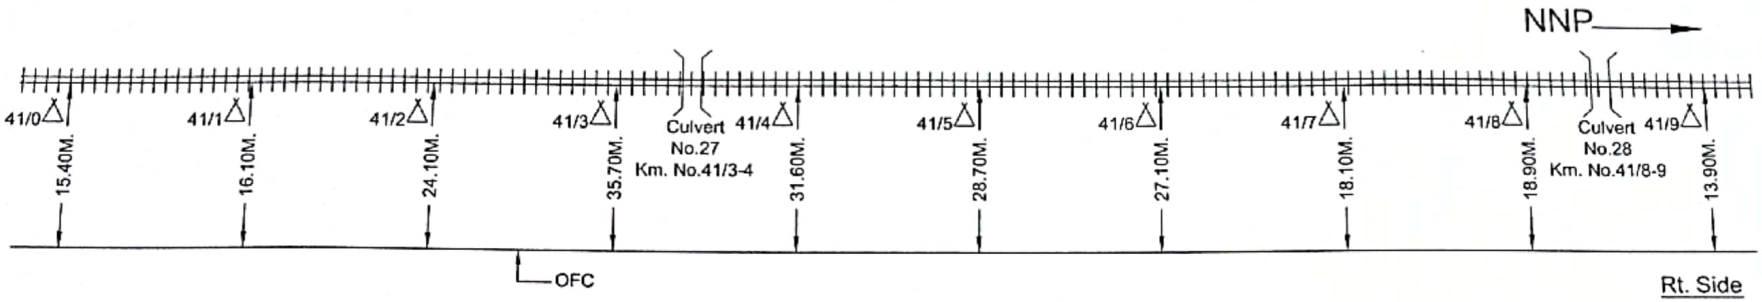


All Reading in Mtrs.
Not in Scale

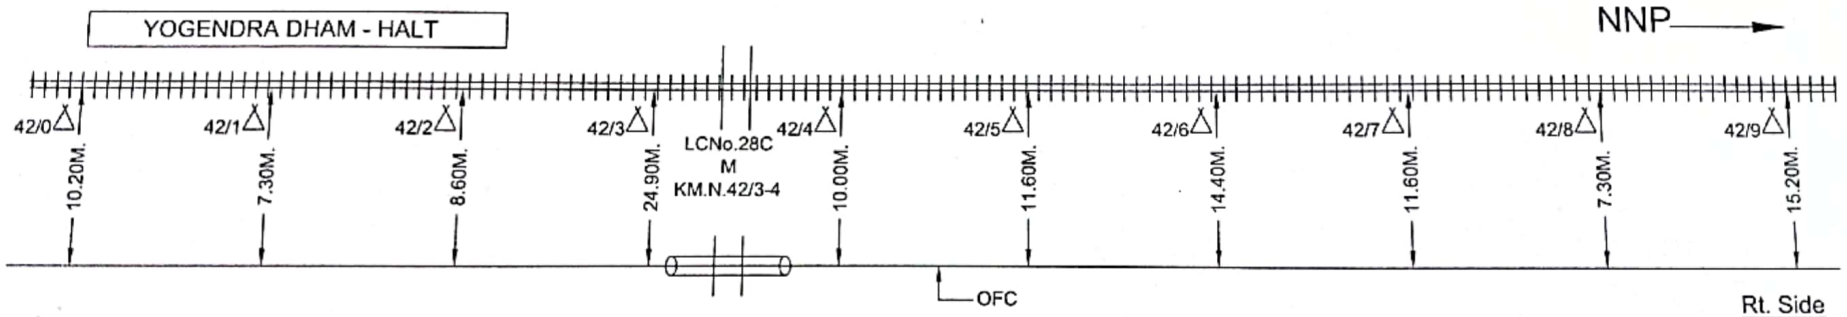


CONTRACTOR | SSE/TELE/CON. | ASTE/CON/LJN | DYCSTE/CON/LJN

LEGEND				CUSTOMER NAME	N.E. RAILWAY			
△	HECTOMETER POST	#####	RAILWAY TRACK	PREPARED BY	M/S Ashok Kumar Singh, Jagarnathpur GKP.			
||	LEVEL XING GATE	⊠	OFC SPLICING POINT	SHEET NO.	22	Created by	AK	LOCATION
	HDPE PIPE			CREATED ON		Offered by	AK	
	GI PIPE			REVISION ON		Approved by	NERLY	GONDA-NANPARA
) (	CULVERT (BRIDGE)			Modified on		Modified on		

Scanned with CamScanner

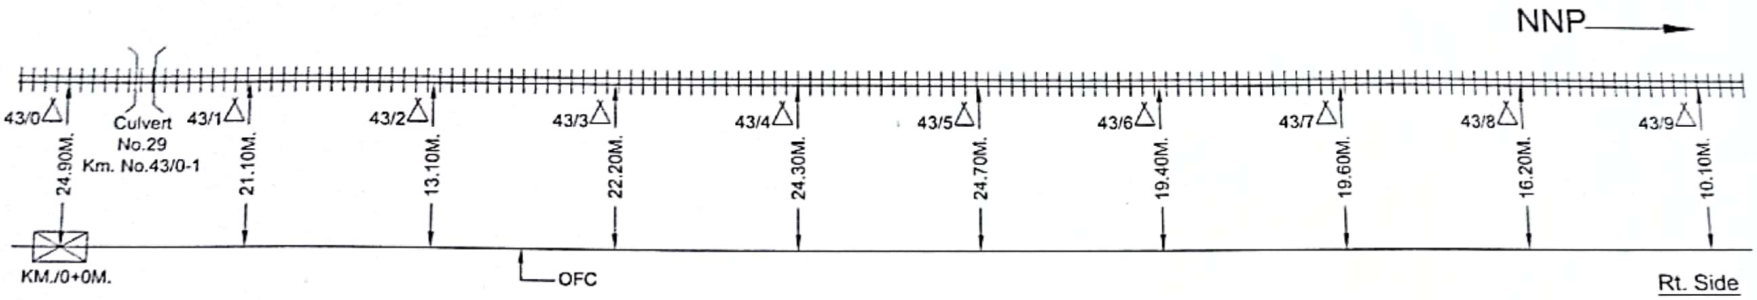

All Reading in Mtrs.
Not in Scale

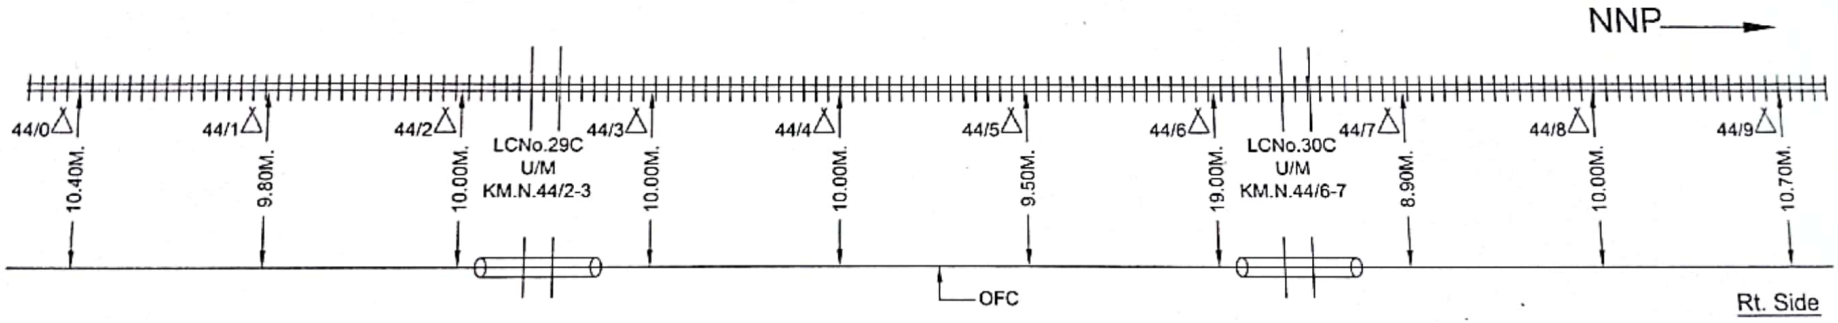

CONTRACTOR


SSE/TELE/CON.

ASTE/CON/LJN


DYCSTE/CON/LJN

LEGEND				CUSTOMER NAME	N.E. RAILWAY			
△	HECTOMETER POST	++++++	RAILWAY TRACK	PREPARED BY	M/S Ashok Kumar Singh, Jagarnathpur GKP.			
||	LEVEL XING GATE	⊠	OFC SPLICING POINT	SHEET NO.	23	Created by	AK	LOCATION
	HDPE PIPE			CREATED ON		Offered by	AK	
	GI PIPE			REVISION ON		Approved by	NERLY	GONDA-NANPARA
][	CULVERT (BRIDGE)			Modified on		Modified on		

Scanned with CamScanner

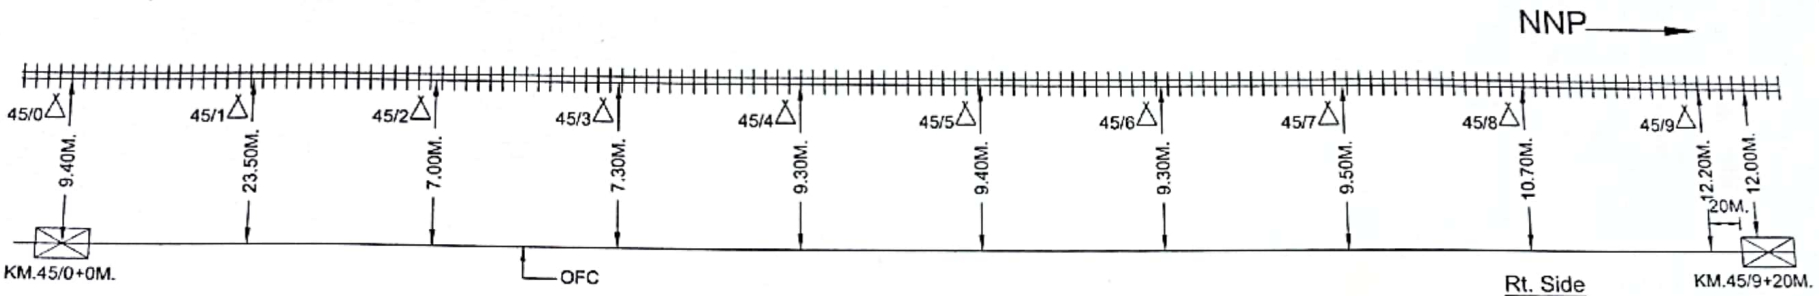

All Reading in Mtrs.
Not in Scale

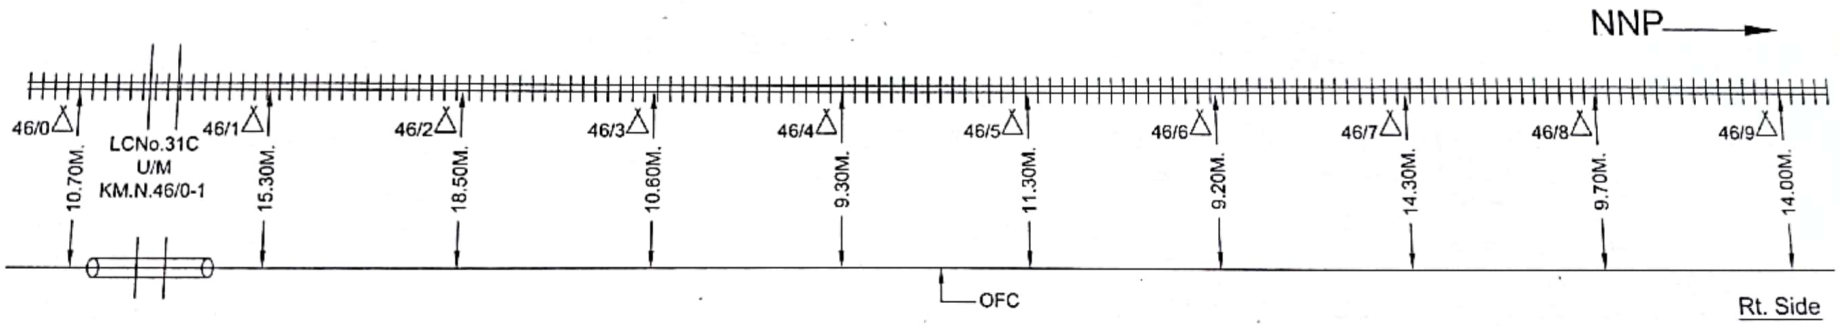

CONTRACTOR


SSE/TELE/CON.

ASTE/CON/LJN


DYCSTE/CON/LJN

LEGEND				CUSTOMER NAME	N.E. RAILWAY			
△	HECTOMETER POST	#####	RAILWAY TRACK	PREPARED BY	M/S Ashok Kumar Singh, Jagarnathpur GKP.			
||	LEVEL XING GATE	☒	OFC SPLICING POINT	SHEET NO.	24	Created by	AK	LOCATION
	HDPE PIPE			CREATED ON		Offered by	AK	
	GI PIPE			REVISION ON		Approved by	NERLY	GONDA-NANPARA
) (	CULVERT (BRIDGE)			Modified on		Modified on		

Scanned with CamScanner

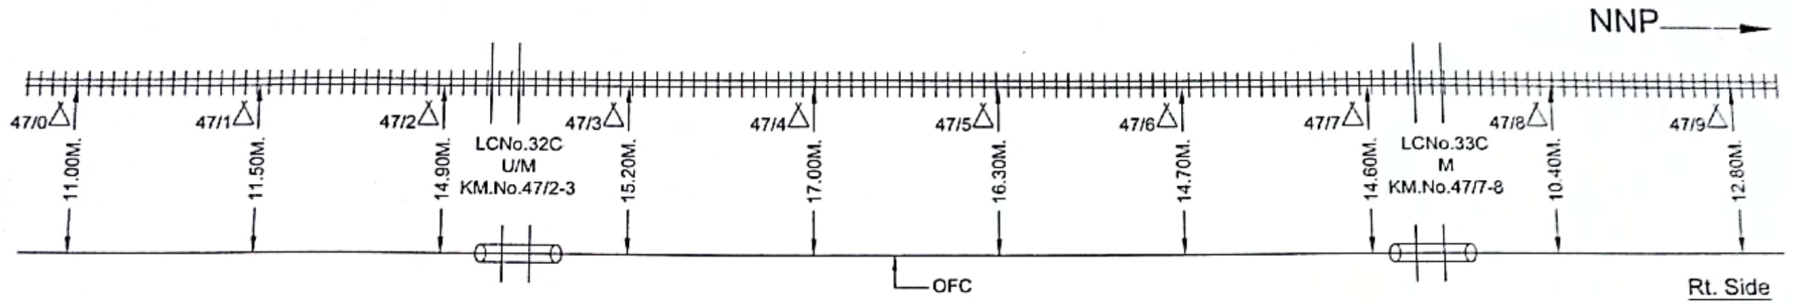

All Reading in Mtrs.
Not in Scale

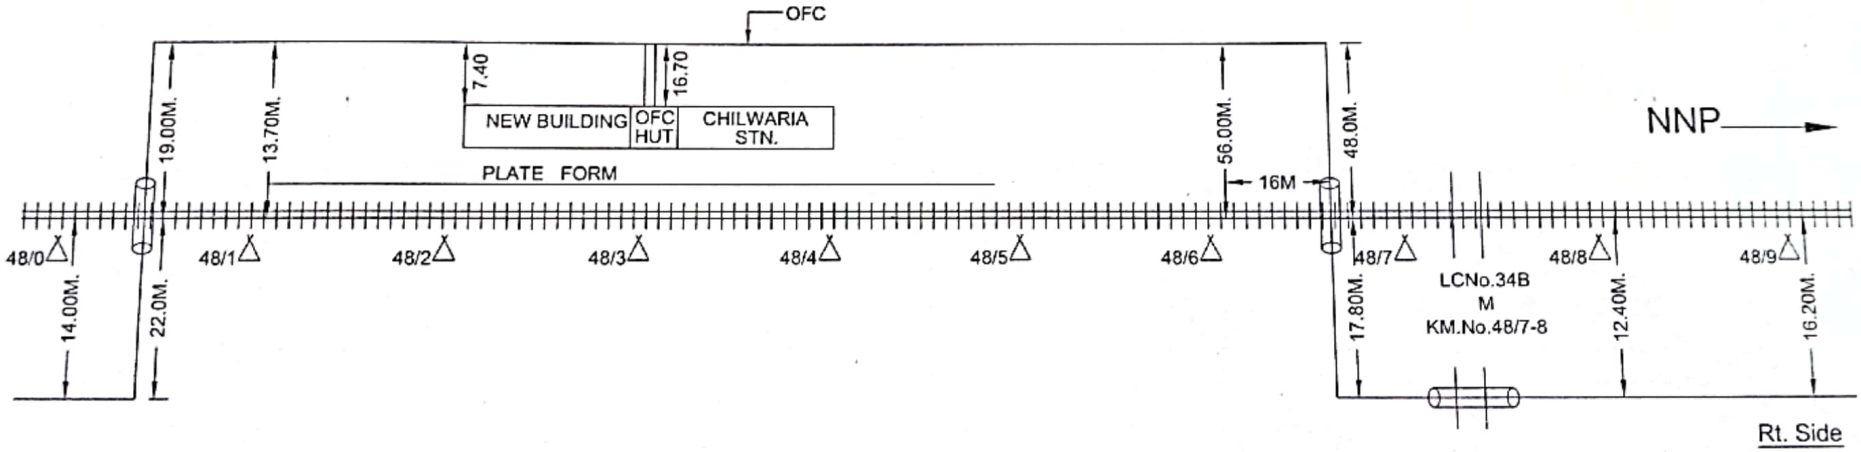

CONTRACTOR


SSE/TELE/CON.

ASTE/CON/LJN


DYCSTE/CON/LJN

LEGEND				CUSTOMER NAME	N.E. RAILWAY			
△	HECTOMETER POST	++++++	RAILWAY TRACK	PREPARED BY	M/S Ashok Kumar Singh, Jagarnathpur GKP.			
‖	LEVEL XING GATE	⊠	OFC SPLICING POINT	SHEET NO.	25	Created by	AK	LOCATION
∿∿∿	HDPE PIPE			CREATED ON		Offered by	AK	
═══	GI PIPE			REVISION ON		Approved by	NERLY	GONDA-NANPARA
][	CULVERT (BRIDGE)			Modified on		Modified on		

Scanned with CamScanner

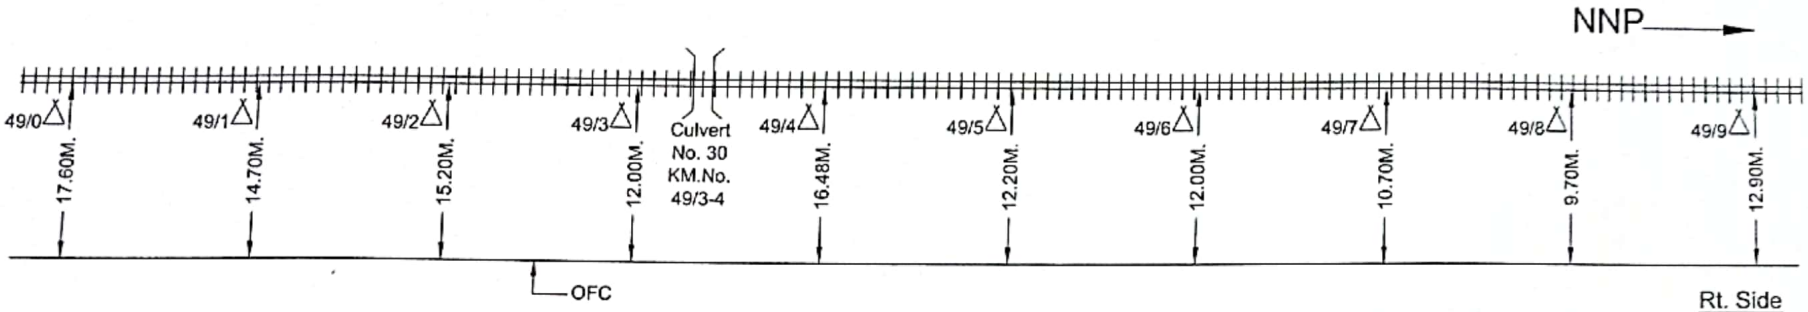

All Reading in Mtrs.
Not in Scale

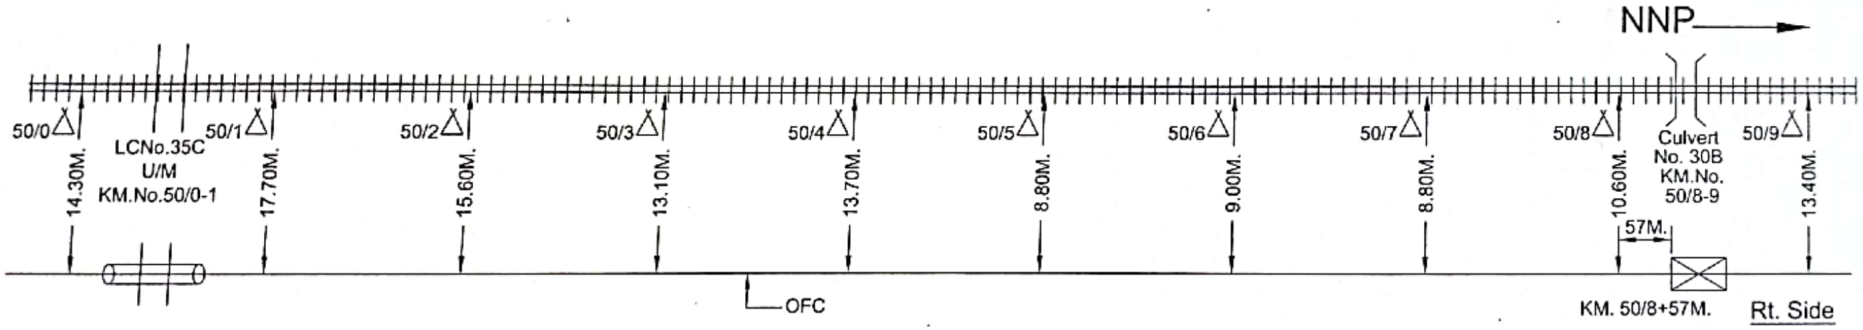

CONTRACTOR


SSE/TELE/CON.

ASTE/CON/LJN


DYCSTE/CON/LJN

LEGEND				CUSTOMER NAME	N.E. RAILWAY			
△	HECTOMETER POST	++++++	RAILWAY TRACK	PREPARED BY	M/S Ashok Kumar Singh, Jagarnathpur GKP.			
||	LEVEL XING GATE	⊠	OFC SPLICING POINT	SHEET NO.	26	Created by	AK	LOCATION
	HDPE PIPE			CREATED ON		Offered by	AK	
	GI PIPE			REVISION ON		Approved by	NERLY	GONDA-NANPARA
) (	CULVERT (BRIDGE)			Modified on		Modified on		

Scanned with CamScanner

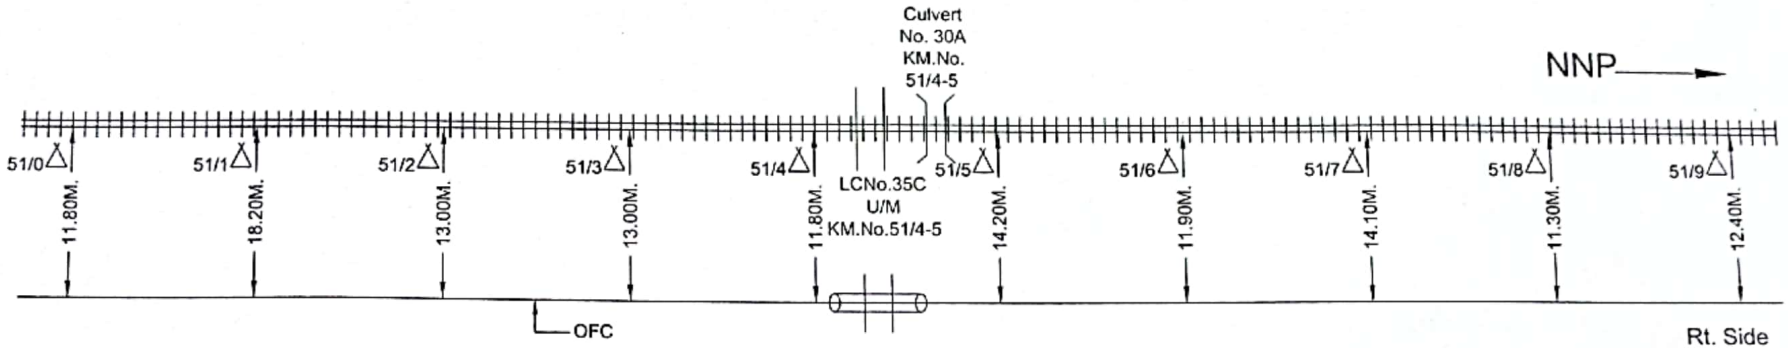

All Reading in Mtrs.
Not in Scale

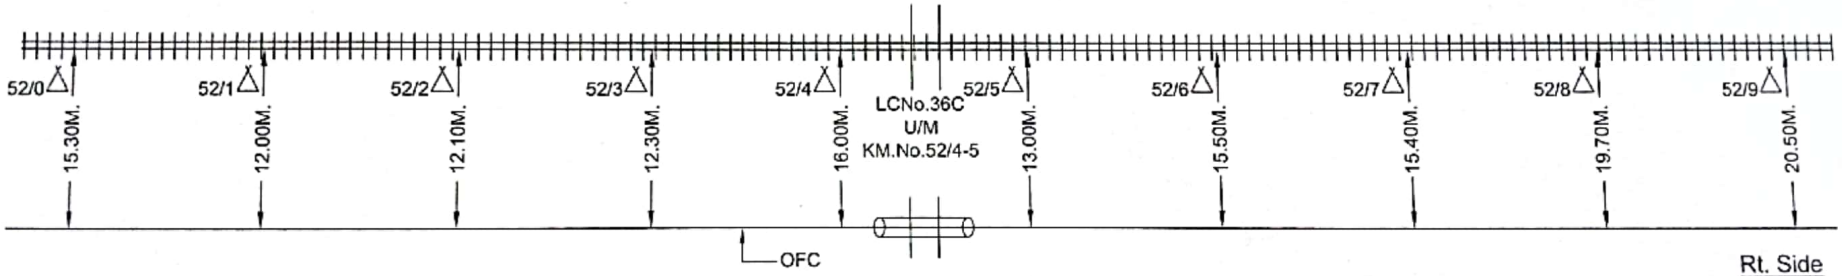

CONTRACTOR


SSE/TELE/CON.

ASTE/CON/LJN


DYCSTE/CON/LJN

LEGEND				CUSTOMER NAME	N.E. RAILWAY			
△	HECTOMETER POST	++++++	RAILWAY TRACK	PREPARED BY	M/S Ashok Kumar Singh, Jagarnathpur GKP.			
||	LEVEL XING GATE	⊠	OFC SPLICING POINT	SHEET NO.	27	Created by	AK	LOCATION
	HDPE PIPE			CREATED ON		Offered by	AK	
	GI PIPE			REVISION ON		Approved by	NERLY	GONDA-NANPARA
) (	CULVERT (BRIDGE)			Modified on		Modified on		

Scanned with CamScanner

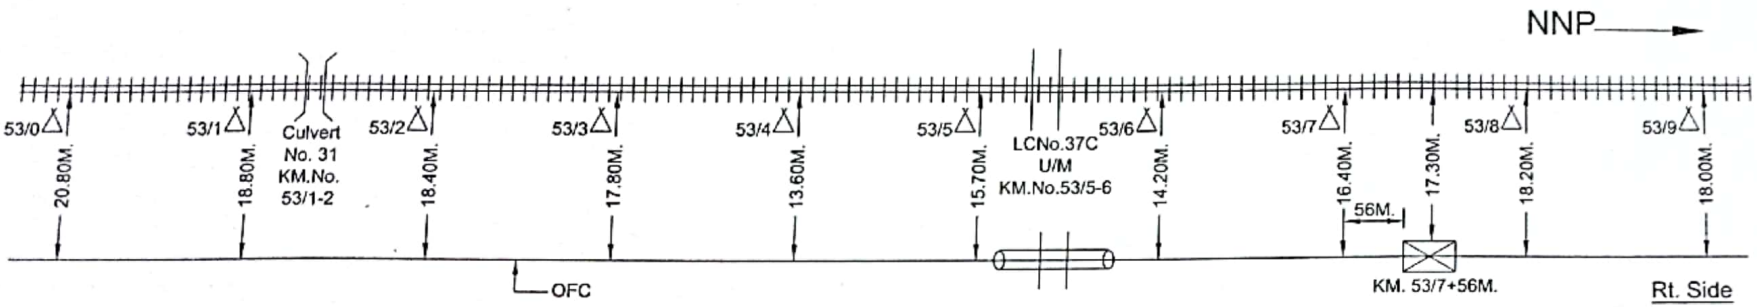

All Reading in Mtrs.
Not in Scale

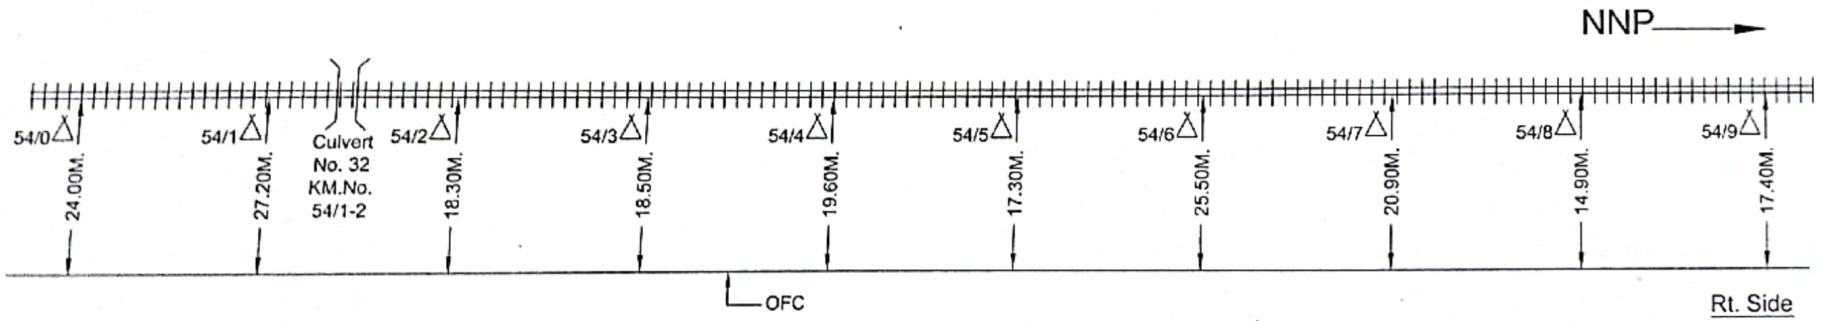

CONTRACTOR


SSE/TELE/CON.

ASTE/CON/LJN


DYCSTE/CON/LJN

LEGEND				CUSTOMER NAME	N.E. RAILWAY			
△	HECTOMETER POST	⫶⫶⫶	RAILWAY TRACK	PREPARED BY	M/S Ashok Kumar Singh, Jagarnathpur GKP.			
⫶⫶	LEVEL XING GATE	⊠	OFC SPLICING POINT	SHEET NO.	28	Created by	AK	LOCATION
	HDPE PIPE			CREATED ON		Offered by	AK	
	GI PIPE			REVISION ON		Approved by	NERLY	GONDA-NANPARA
	CULVERT (BRIDGE)			Modified on		Modified on		

Scanned with CamScanner

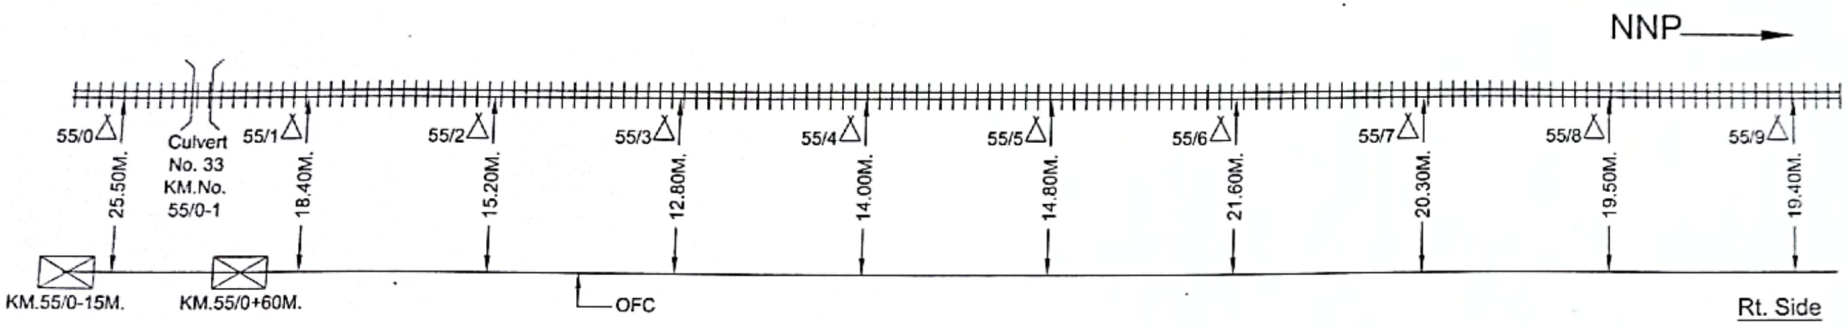

All Reading in Mtrs.
Not in Scale

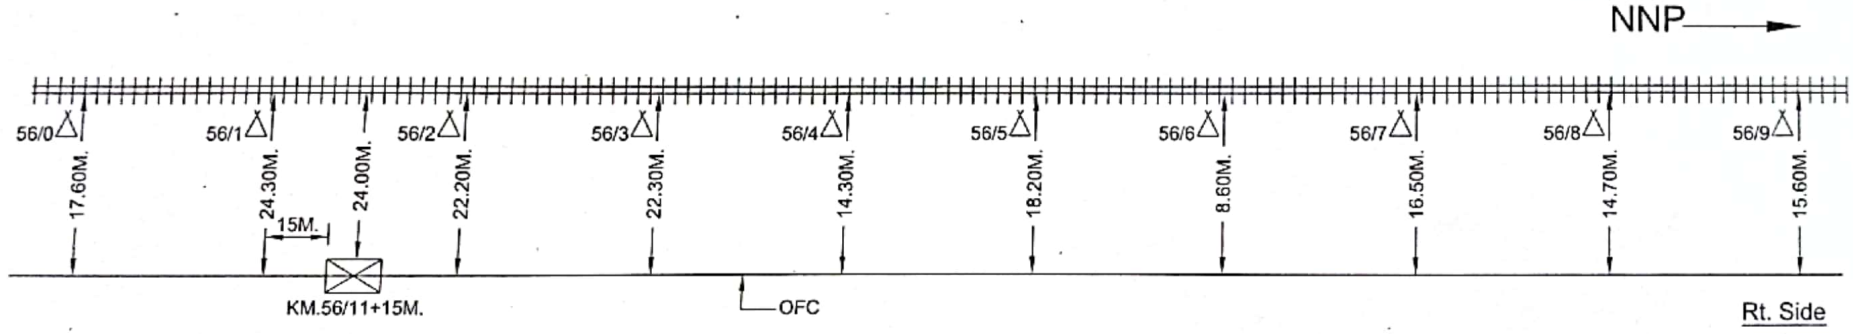

CONTRACTOR


SSE/TELE/CON.

ASTE/CON/LJN


DYCSTE/CON/LJN

LEGEND				CUSTOMER NAME	N.E. RAILWAY			
△	HECTOMETER POST	++++++	RAILWAY TRACK	PREPARED BY	M/S Ashok Kumar Singh, Jagarnathpur GKP.			
||	LEVEL XING GATE	⊠	OFC SPLICING POINT	SHEET NO.	29	Created by	AK	LOCATION
	HDPE PIPE			CREATED ON		Offered by	AK	
	GI PIPE			REVISION ON		Approved by	NERLY	GONDA-NANPARA
) (	CULVERT (BRIDGE)			Modified on		Modified on		

Scanned with CamScanner

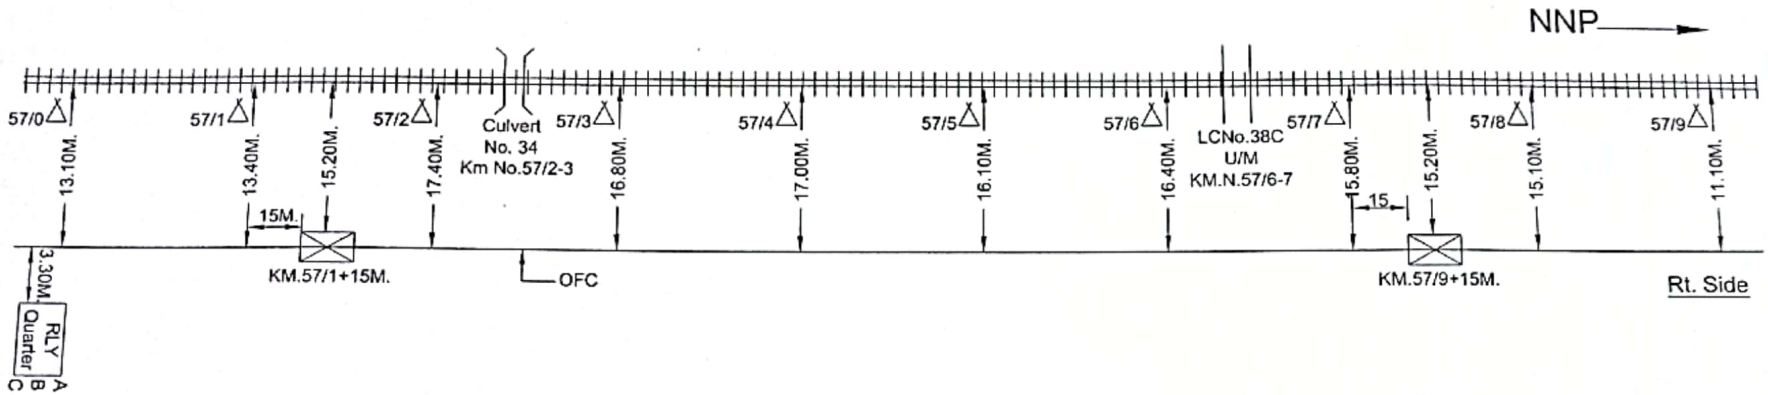

All Reading in Mtrs.
Not in Scale

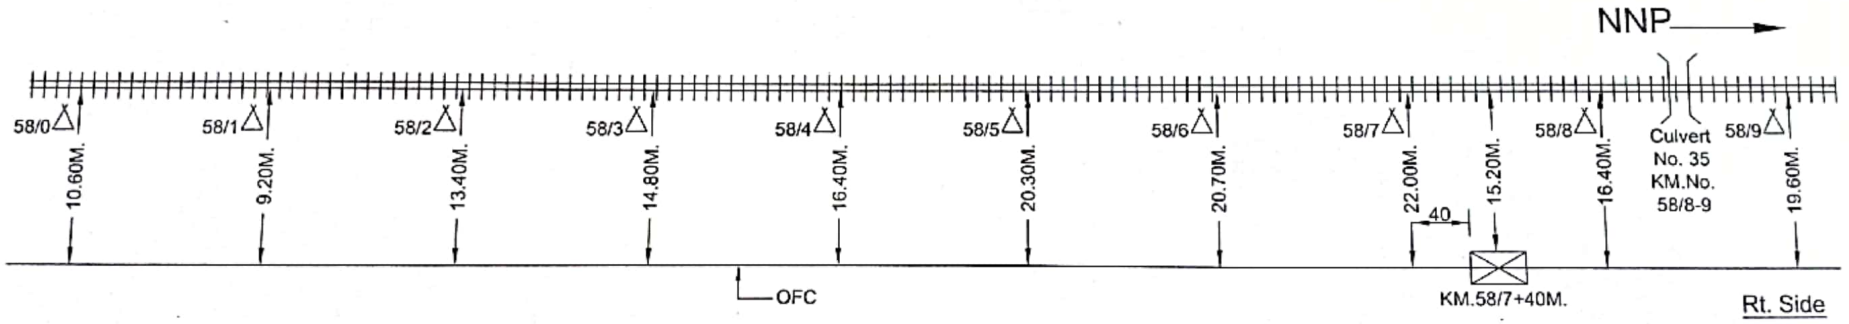

CONTRACTOR


SSE/TELE/CON.

ASTE/CON/LJN

DYCSTE/CON/LJN


LEGEND				CUSTOMER NAME	N.E. RAILWAY			
△	HECTOMETER POST	++++++	RAILWAY TRACK	PREPARED BY	M/S Ashok Kumar Singh, Jagarnathpur GKP.			
||	LEVEL XING GATE	⊠	OFC SPLICING POINT	SHEET NO.	30	Created by	AK	LOCATION
	HDPE PIPE			CREATED ON		Offered by	AK	
	GI PIPE			REVISION ON		Approved by	NERLY	GONDA-NANPARA
][	CULVERT (BRIDGE)			Modified on		Modified on		

Scanned with CamScanner

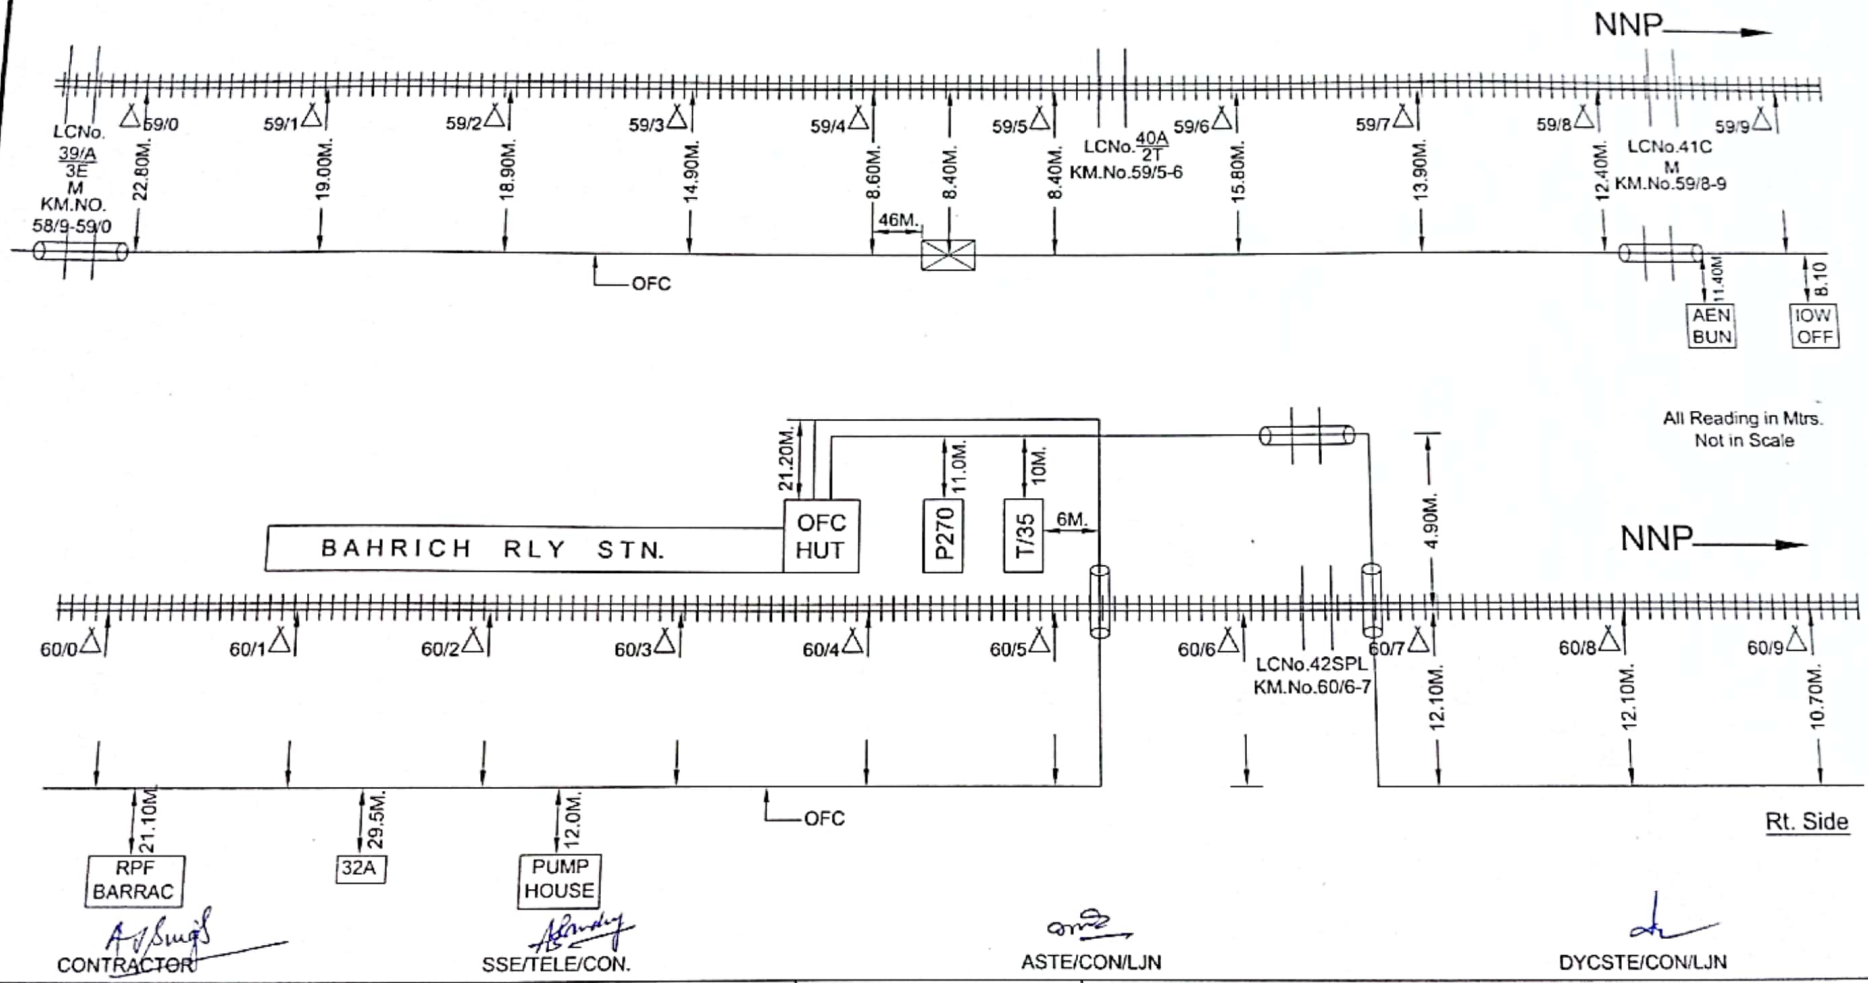


LEGEND				CUSTOMER NAME	N.E. RAILWAY			
△	HECTOMETER POST	++++++	RAILWAY TRACK	PREPARED BY	M/S Ashok Kumar Singh, Jagarnathpur GKP.			
||	LEVEL XING GATE	⊠	OFC SPLICING POINT	SHEET NO.	31	Created by	AK	LOCATION
	HDPE PIPE			CREATED ON		Offered by	AK	
	GI PIPE			REVISION ON		Approved by	NERLY	GONDA-NANPARA
) (	CULVERT (BRIDGE)			Modified on		Modified on		

Scanned with CamScanner

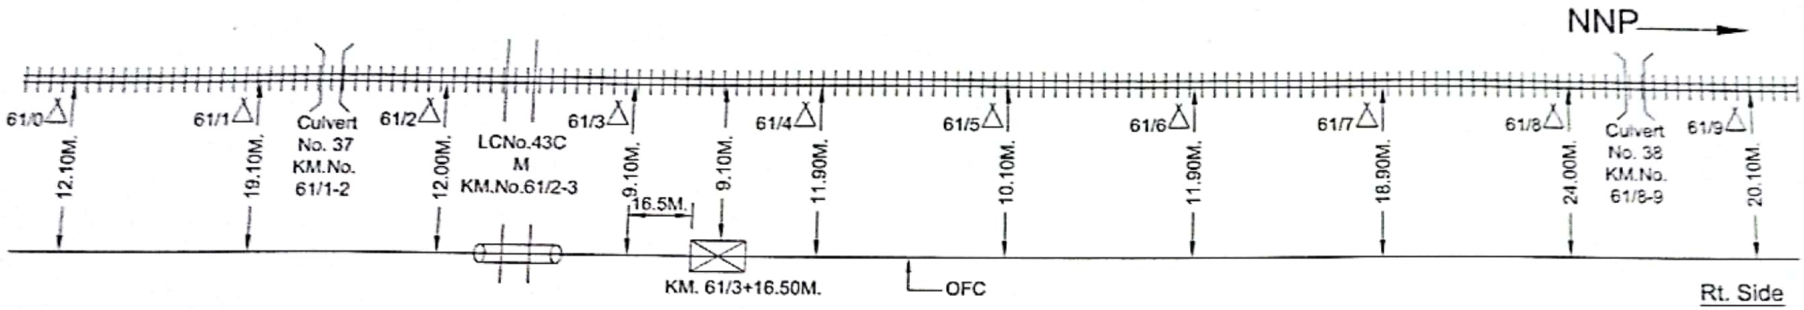

All Reading in Mtrs.
Not in Scale

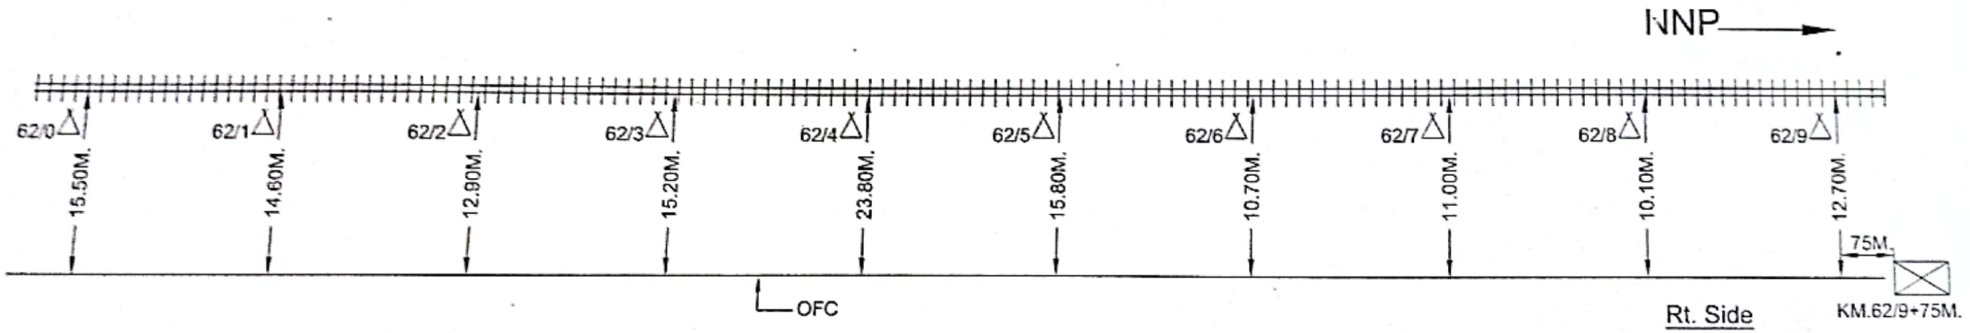

CONTRACTOR


SSE/TELE/CON.

ASTE/CON/LJN


DYCSTE/CON/LJN

LEGEND				CUSTOMER NAME	N.E. RAILWAY			
△	HECTOMETER POST	#####	RAILWAY TRACK	PREPARED BY	M/S Ashok Kumar Singh, Jagarnathpur GKP.			
||	LEVEL XING GATE	⊠	OFC SPLICING POINT	SHEET NO.	32	Created by	AK	LOCATION
	HDPE PIPE			CREATED ON		Offered by	AK	
	GI PIPE			REVISION ON		Approved by	NERLY	GONDA-NANPARA
) (	CULVERT (BRIDGE)			Modified on		Modified on		

Scanned with CamScanner

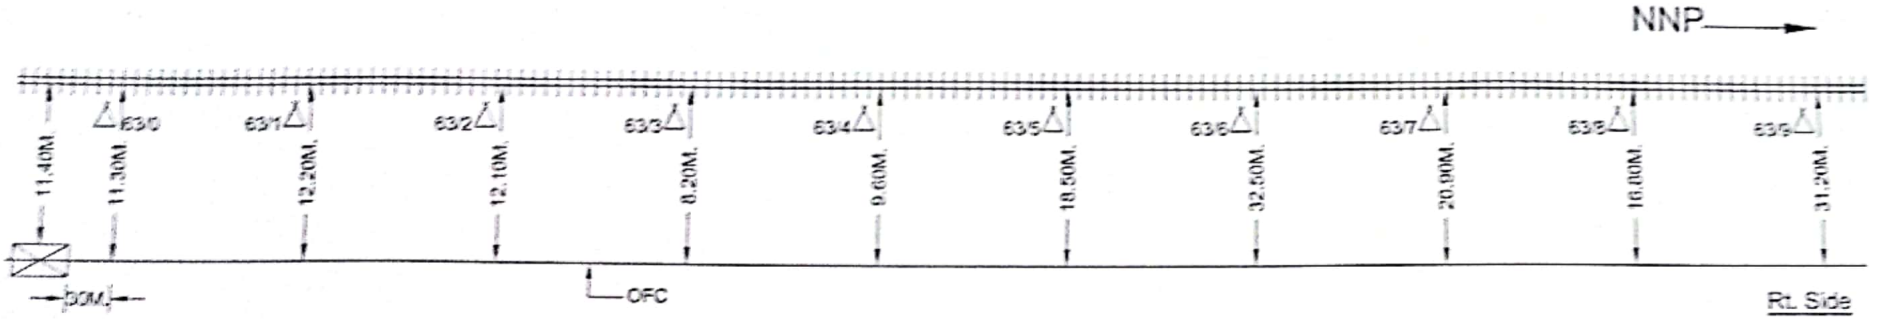


All Reading in Mtrs.
Not in Scale

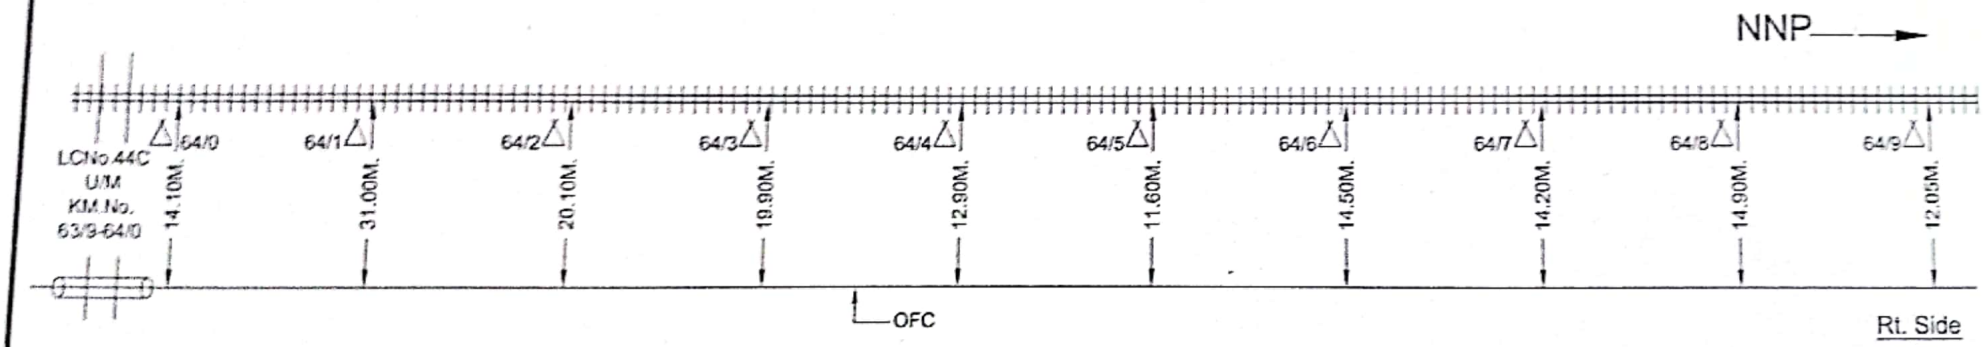

CONTRACTOR | SSE/TELE/CON. | ASTE/CON/LJN | DYCSTE/CON/LJN


LEGEND				CUSTOMER NAME	N.E. RAILWAY			
△	HECTOMETER POST	⫶⫶⫶	RAILWAY TRACK	PREPARED BY	M/S Ashok Kumar Singh, Jagarnathpur GKP.			
‖	LEVEL XING GATE	⊠	OFC SPLICING POINT	SHEET NO.	33	Created by	AK	LOCATION
∿∿	HDPE PIPE			CREATED ON		Offered by	AK	
⊂⊃	GI PIPE			REVISION ON		Approved by	NERLY	GONDA-NANPARA
⊂ ⊃	CULVERT (BRIDGE)			Modified on		Modified on		

Scanned with CamScanner

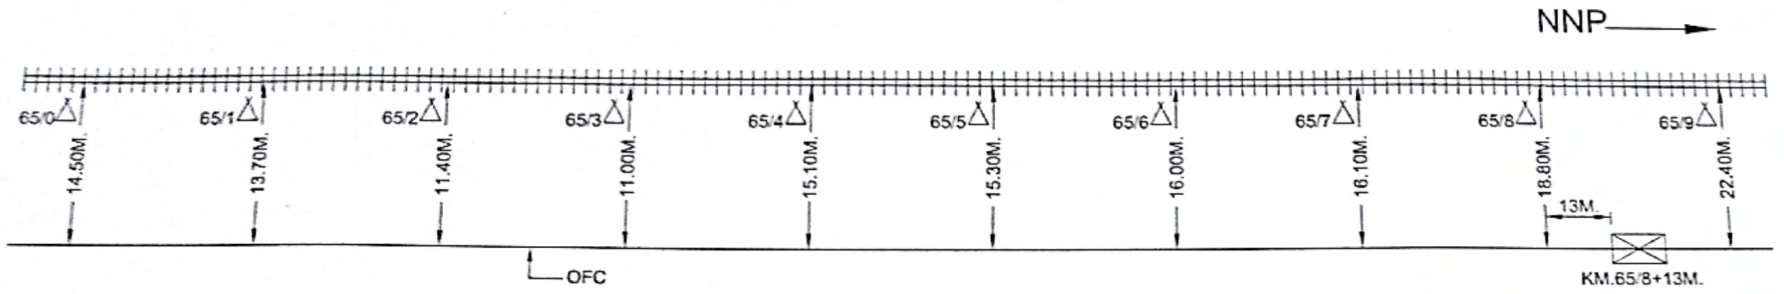

Rt. Side

All Reading in Mtrs.
Not in Scale

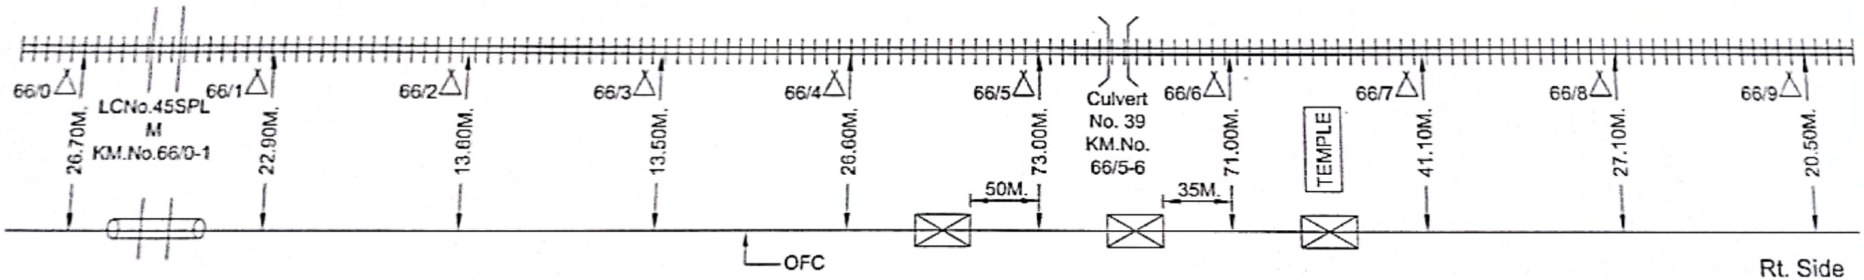

Rt. Side

CONTRACTOR


SSE/TELE/CON.

ASTE/CON/LJN

DYCSTE/CON/LJN


LEGEND				CUSTOMER NAME	N.E. RAILWAY			
△	HECTOMETER POST	═══	RAILWAY TRACK	PREPARED BY	M/S Ashok Kumar Singh, Jagarnathpur GKP.			
||	LEVEL XING GATE	☒	OFC SPLICING POINT	SHEET NO.	34	Created by	AK	LOCATION
	HDPE PIPE			CREATED ON		Offered by	AK	
	GI PIPE			REVISION ON		Approved by	NERLY	GONDA-NANPARA
) (	CULVERT (BRIDGE)			Modified on		Modified on		

Scanned with CamScanner

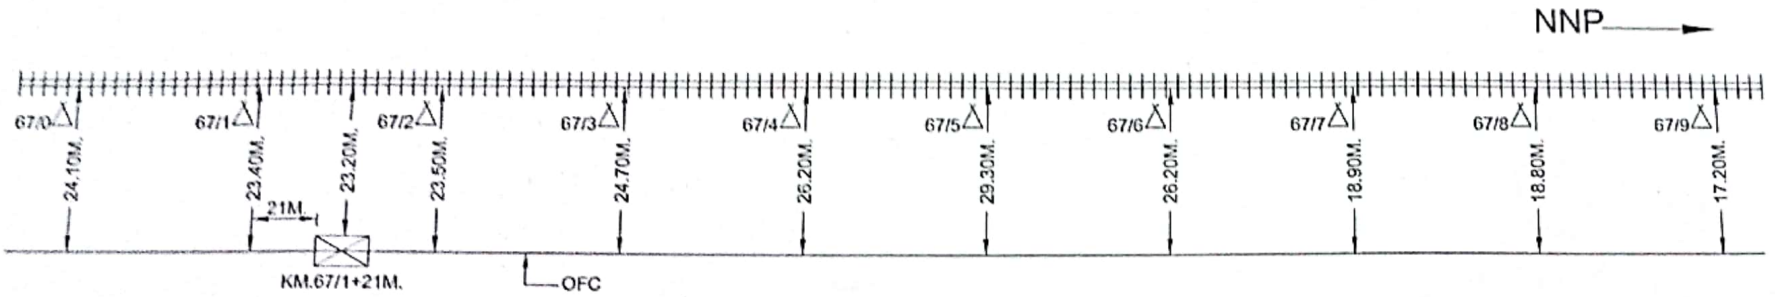

Rt. Side

All Reading in Mtrs.
Not in Scale

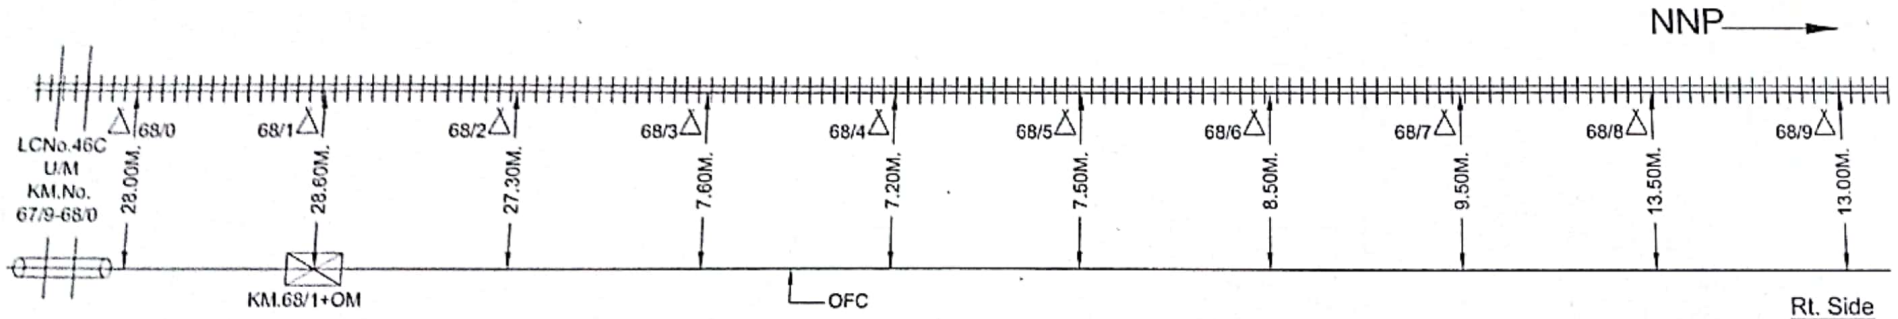


Rt. Side


CONTRACTOR | SSE/TELE/CON. | ASTE/CON/LJN | DYCSTE/CON/LJN

LEGEND				CUSTOMER NAME	N.E. RAILWAY			
△	HECTOMETER POST	#####	RAILWAY TRACK	PREPARED BY	M/S Ashok Kumar Singh, Jagarnathpur GKP.			
||	LEVEL XING GATE	⊠	OFC SPLICING POINT	SHEET NO.	35	Created by	AK	LOCATION
	HDPE PIPE			CREATED ON		Offered by	AK	
	GI PIPE			REVISION ON		Approved by	NERLY	GONDA-NANPARA
) (	CULVERT (BRIDGE)			Modified on		Modified on		

Scanned with CamScanner

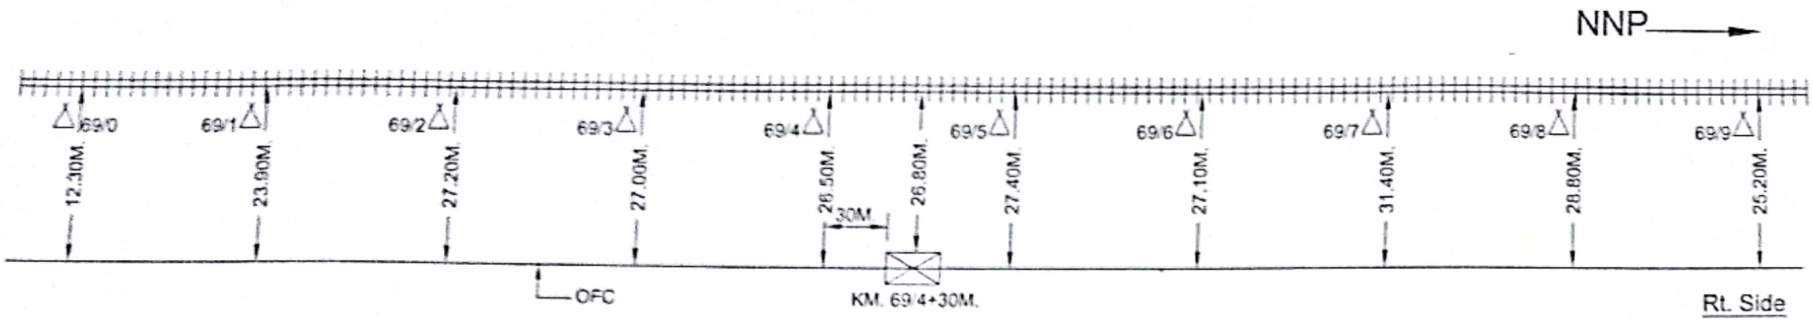

All Reading in Mtrs.
Not in Scale

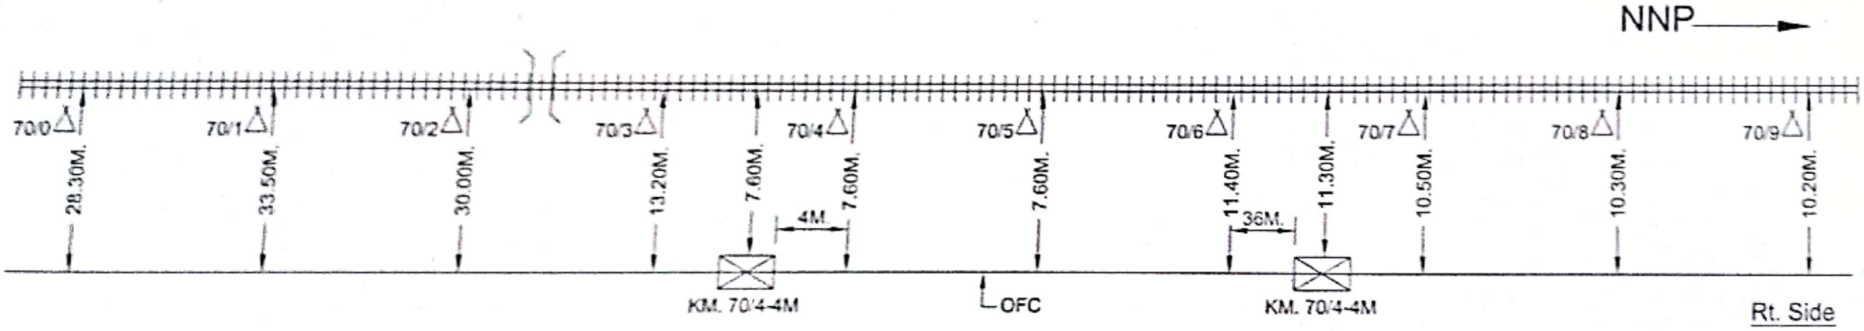

CONTRACTOR


SSE/TELE/CON.

ASTE/CON/LJN


DYCSTE/CON/LJN

LEGEND				CUSTOMER NAME	N.E. RAILWAY			
△	HECTOMETER POST	⫶⫶⫶	RAILWAY TRACK	PREPARED BY	M/S Ashok Kumar Singh, Jagarnathpur GKP.			
⫴	LEVEL XING GATE	☒	OFC SPLICING POINT	SHEET NO.	36	Created by	AK	LOCATION
	HDPE PIPE			CREATED ON		Offered by	AK	
	GI PIPE			REVISION ON		Approved by	NERLY	GONDA-NANPARA
⫴	CULVERT (BRIDGE)			Modified on		Modified on		

Scanned with CamScanner

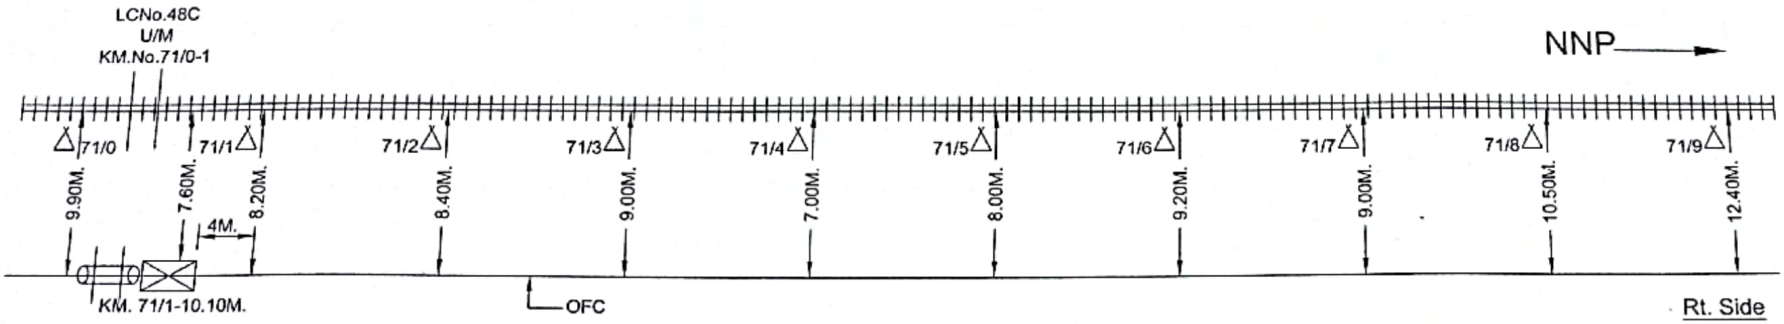

All Reading in Mtrs.
Not in Scale

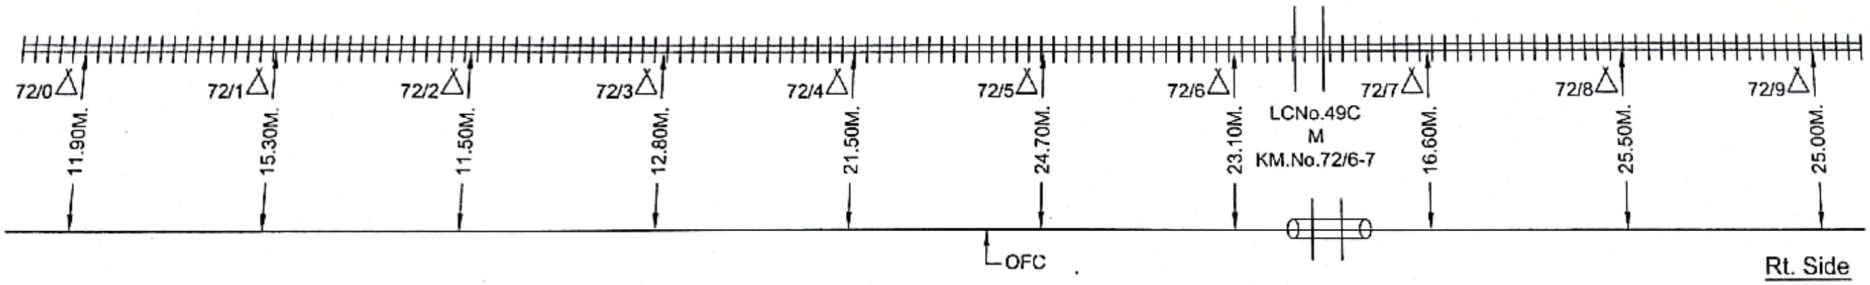

CONTRACTOR


SSE/TELE/CON.

ASTE/CON/LJN

DYCSTE/CON/LJN


LEGEND				CUSTOMER NAME	N.E. RAILWAY			
△	HECTOMETER POST	#####	RAILWAY TRACK	PREPARED BY	M/S Ashok Kumar Singh, Jagarnathpur GKP.			
||	LEVEL XING GATE	⊠	OFC SPLICING POINT	SHEET NO.	37	Created by	AK	LOCATION
	HDPE PIPE			CREATED ON		Offered by	AK	
	GI PIPE			REVISION ON		Approved by	NERLY	GONDA-NANPARA
) (	CULVERT (BRIDGE)			Modified on		Modified on		

Scanned with CamScanner

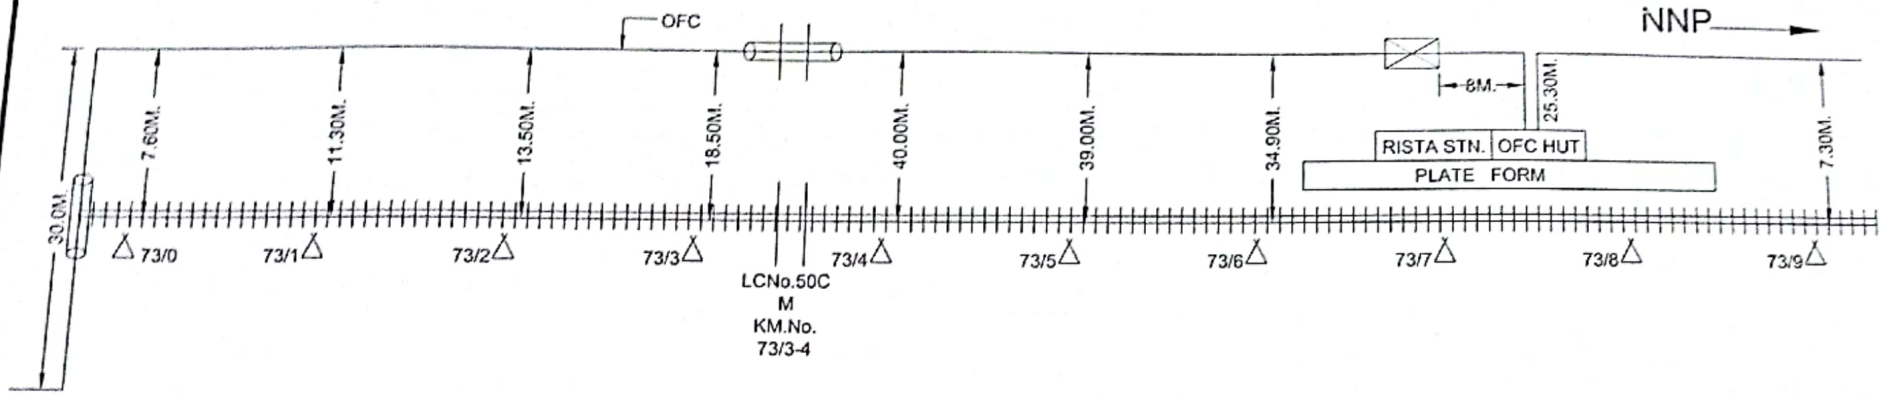

Rt. Side

All Reading in Mtrs.
Not in Scale

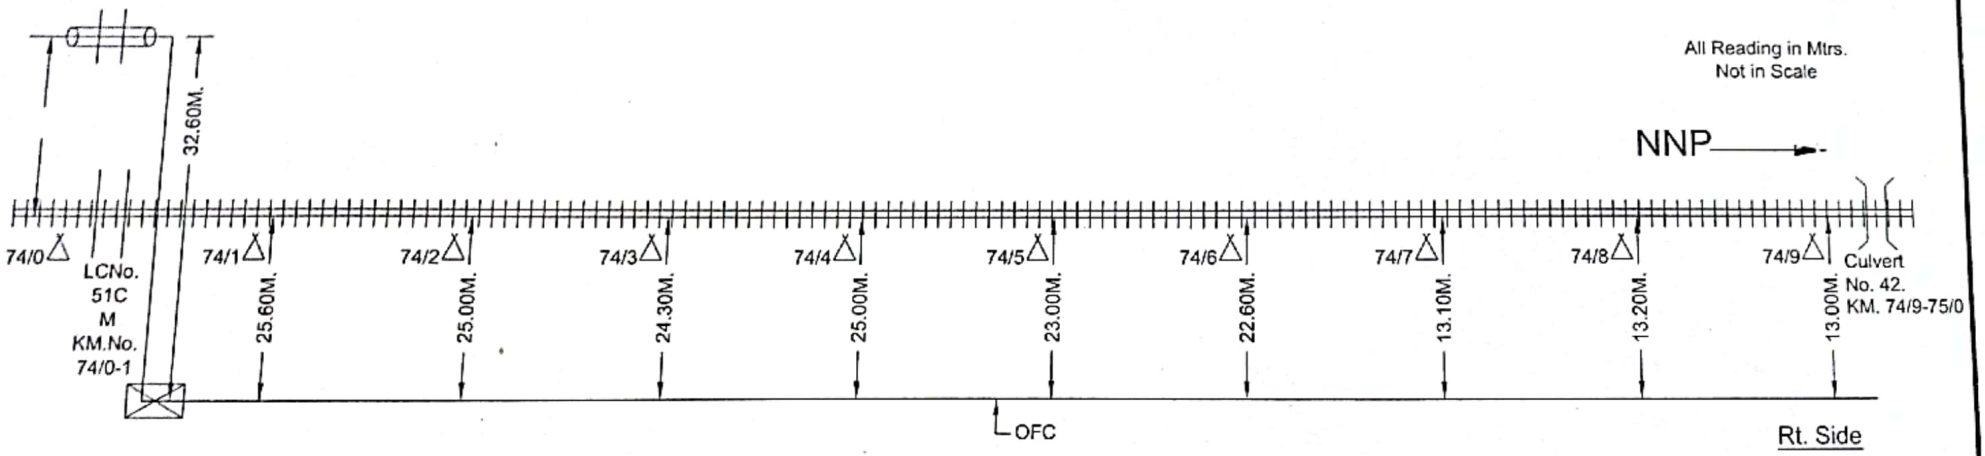

Rt. Side

CONTRACTOR


SSE/TELE/CON.

ASTE/CON/LJN


DYCSTE/CON/LJN

LEGEND				CUSTOMER NAME	N.E. RAILWAY			
△	HECTOMETER POST	#####	RAILWAY TRACK	PREPARED BY	M/S Ashok Kumar Singh, Jagarnathpur GKP.			
||	LEVEL XING GATE	⊠	OFC SPLICING POINT	SHEET NO.	38	Created by	AK	LOCATION
	HDPE PIPE			CREATED ON		Offered by	AK	
	GI PIPE			REVISION ON		Approved by	NERLY	GONDA-NANPARA
	CULVERT (BRIDGE)			Modified on		Modified on		

Scanned with CamScanner

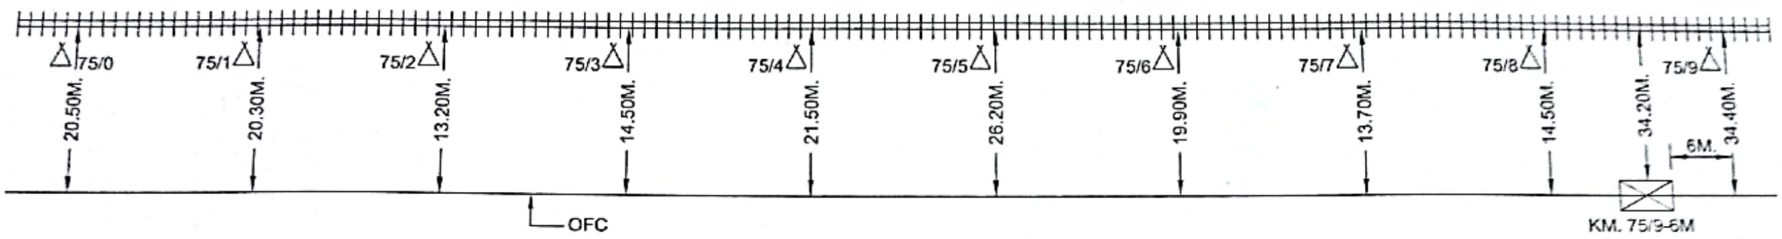

All Reading in Mtrs.
Not in Scale

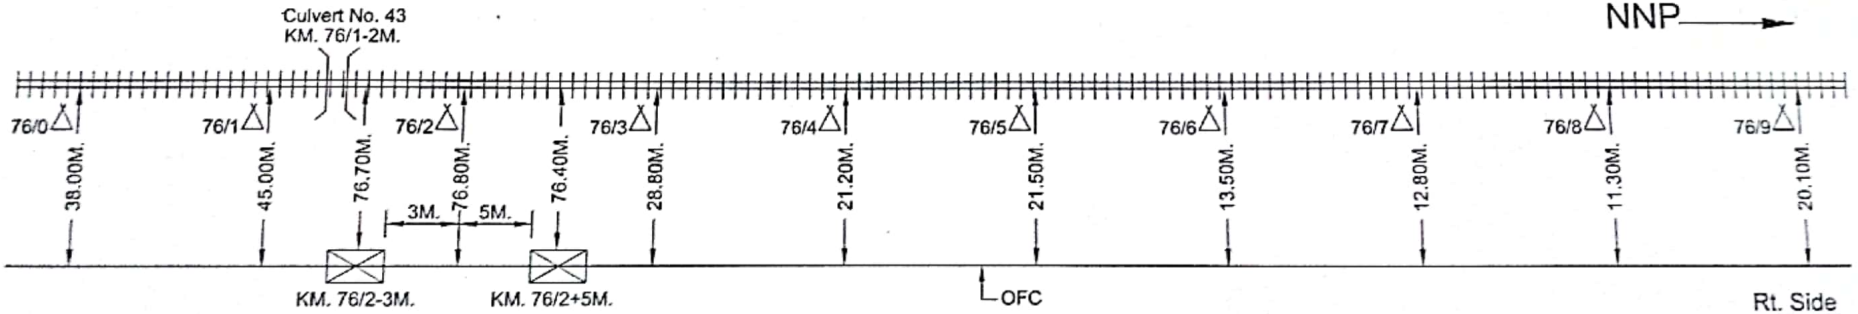

CONTRACTOR


SSE/TELE/CON.

ASTE/CON/LJN

DYCSTE/CON/LJN


LEGEND				CUSTOMER NAME	N.E. RAILWAY			
△	HECTOMETER POST	//////	RAILWAY TRACK	PREPARED BY	M/S Ashok Kumar Singh, Jagarnathpur GKP.			
||	LEVEL XING GATE	⊠	OFC SPLICING POINT	SHEET NO.	39	Created by	AK	LOCATION
	HDPE PIPE			CREATED ON		Offered by	AK	
	GI PIPE			REVISION ON		Approved by	NERLY	GONDA-NANPARA
	CULVERT (BRIDGE)			Modified on		Modified on		

Scanned with CamScanner

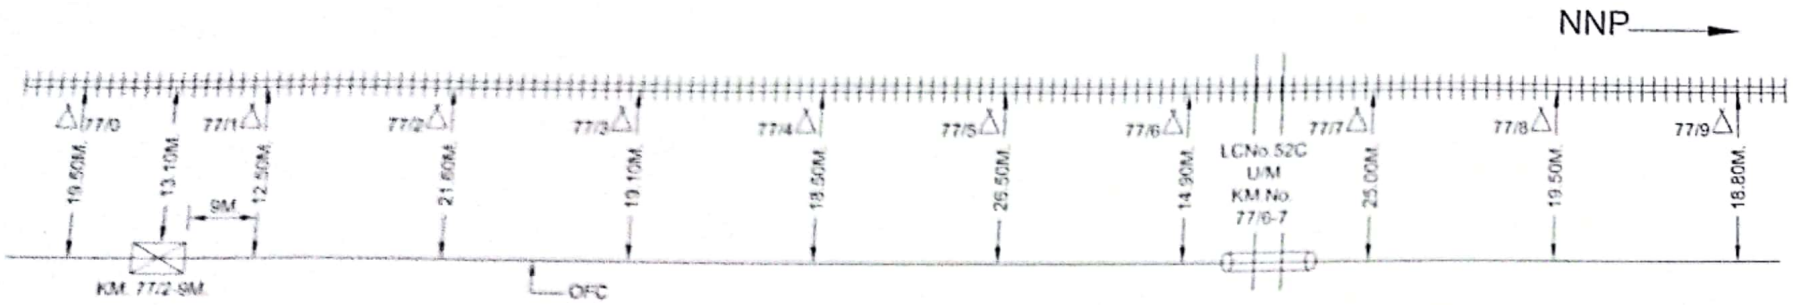

Rt. Side

All Reading in Mtrs.
Not in Scale

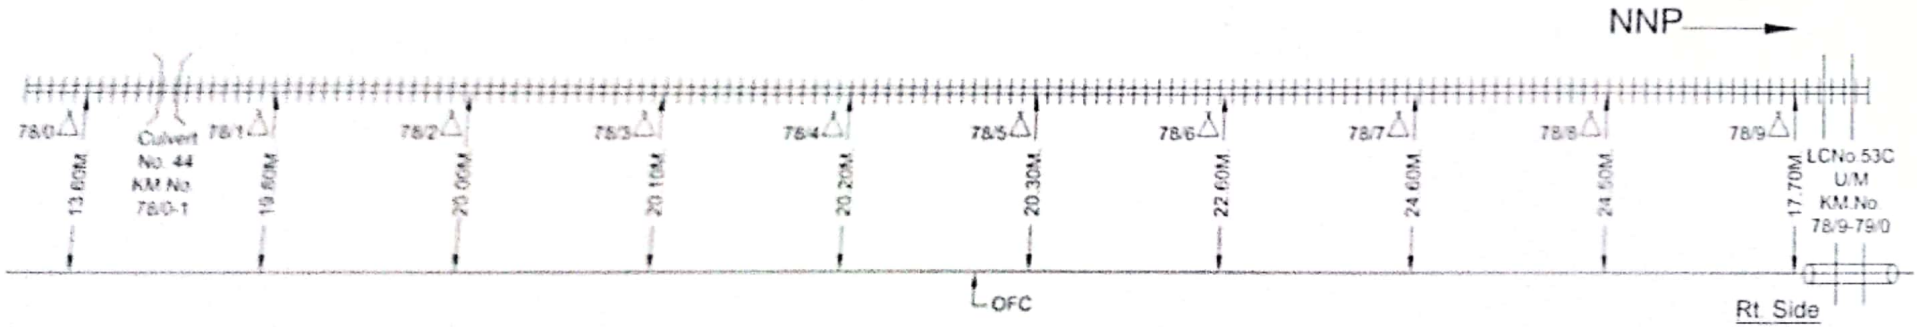

Rt. Side

CONTRACTOR


SSE/TELE/CON.

ASTE/CON/LJN

DYCSTE/CON/LJN


LEGEND				CUSTOMER NAME	N.E. RAILWAY			
△	HECTOMETER POST	//////////	RAILWAY TRACK	PREPARED BY	M/S Ashok Kumar Singh, Jagarnathpur GKP.			
	LEVEL XING GATE	⊠	OFC SPLICING POINT	SHEET NO.	40	Created by	AK	LOCATION
	HDPE PIPE			CREATED ON		Offered by	AK	
	GI PIPE			REVISION ON		Approved by	NERLY	GONDA-NANPARA
	CULVERT (BRIDGE)			Modified on		Modified on		

Scanned with CamScanner

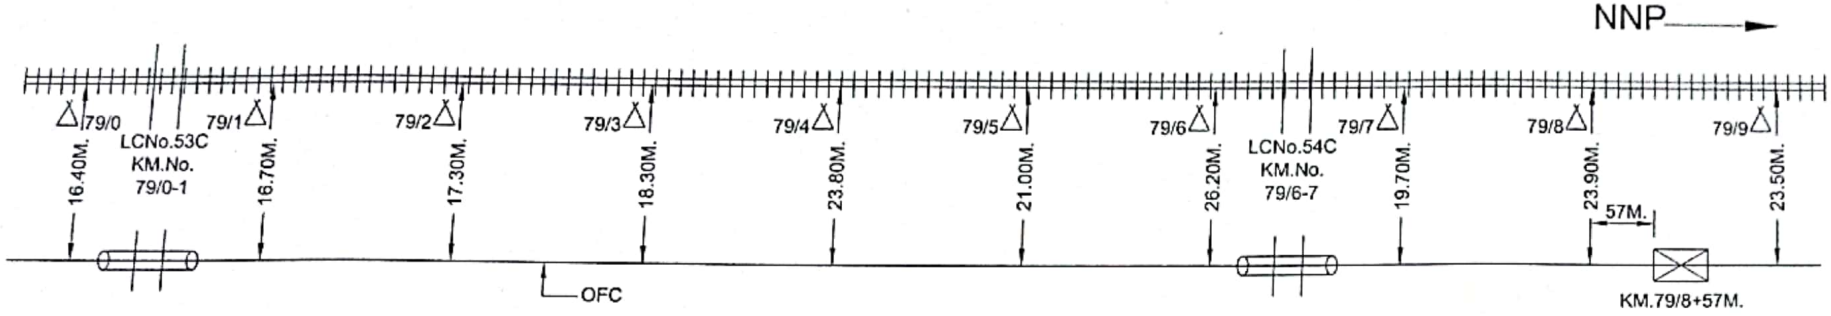

Rt. Side

All Reading in Mtrs.
Not in Scale

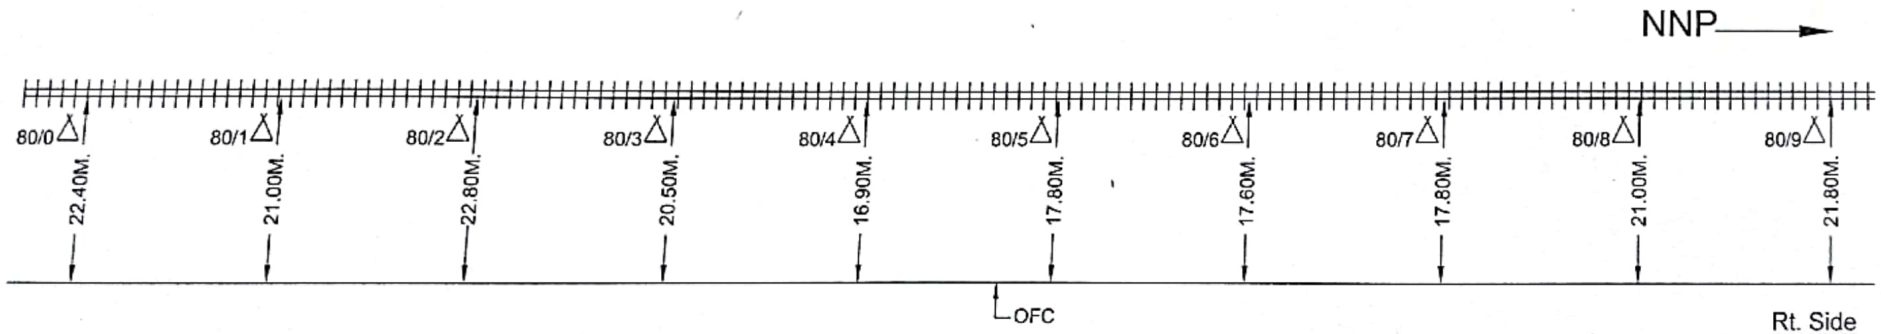

Rt. Side

CONTRACTOR


SSE/TELE/CON.

ASTE/CON/LJN


DYCSTE/CON/LJN

LEGEND				CUSTOMER NAME	N.E. RAILWAY			
△	HECTOMETER POST	#####	RAILWAY TRACK	PREPARED BY	M/S Ashok Kumar Singh, Jagarnathpur GKP.			
‖	LEVEL XING GATE	⊠	OFC SPLICING POINT	SHEET NO.	41	Created by	AK	LOCATION
	HDPE PIPE			CREATED ON		Offered by	AK	
	GI PIPE			REVISION ON		Approved by	NERLY	GONDA-NANPARA
][	CULVERT (BRIDGE)			Modified on		Modified on		

Scanned with CamScanner

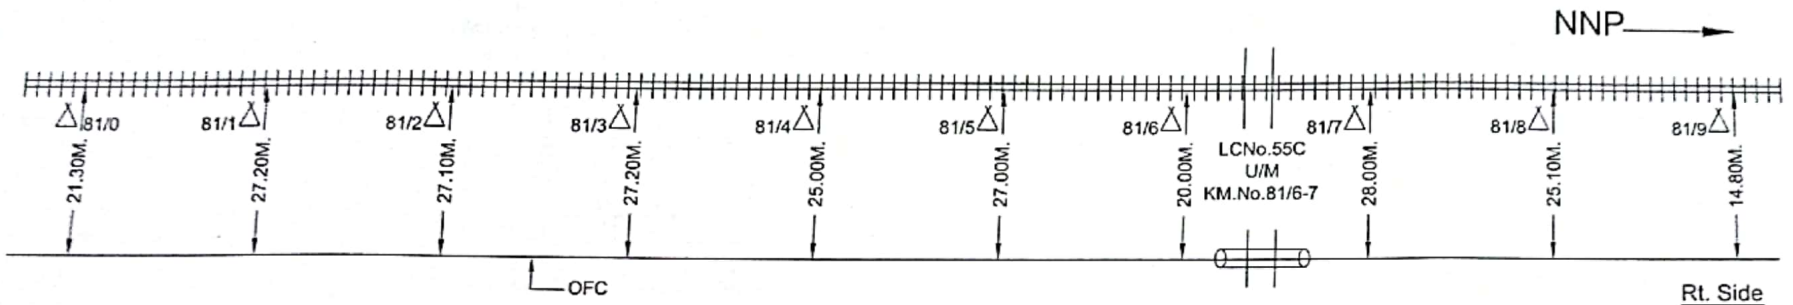


All Reading in Mtrs.
Not in Scale

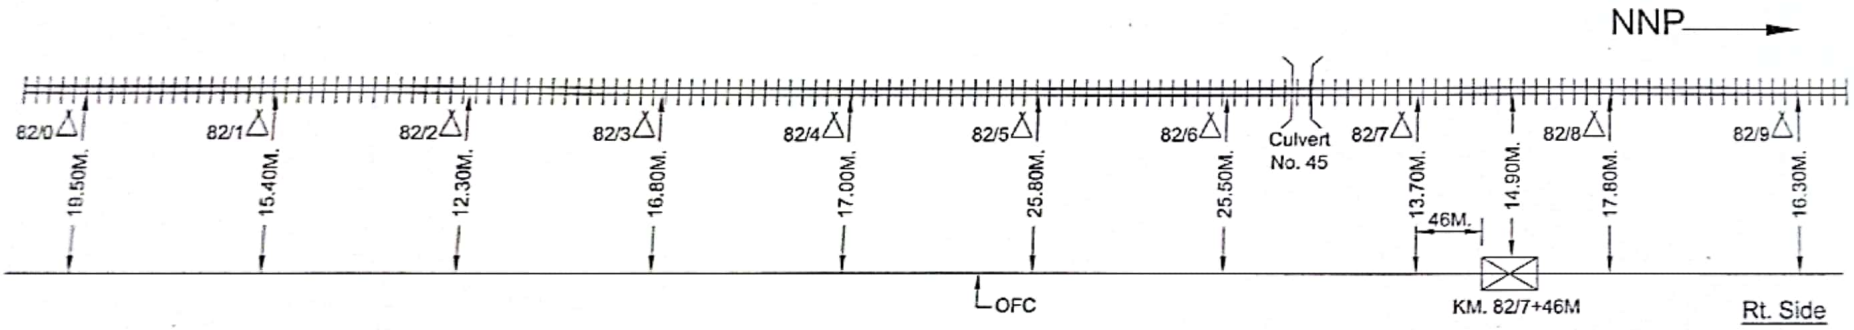


CONTRACTOR | SSE/TELE/CON. | ASTE/CON/LJN | DYCSTE/CON/LJN

LEGEND								
△	HECTOMETER POST	═══	RAILWAY TRACK	CUSTOMER NAME	N.E. RAILWAY			
	LEVEL XING GATE	☒	OFC SPLICING POINT	PREPARED BY	M/S Ashok Kumar Singh, Jagarnathpur GKP.			
	HDPE PIPE			SHEET NO.	42	Created by	AK	LOCATION
	GI PIPE			CREATED ON		Offered by	AK	
	CULVERT (BRIDGE)			REVISION ON		Approved by	NERLY	GONDA-NANPARA
				Modified on		Modified on		

Scanned with CamScanner

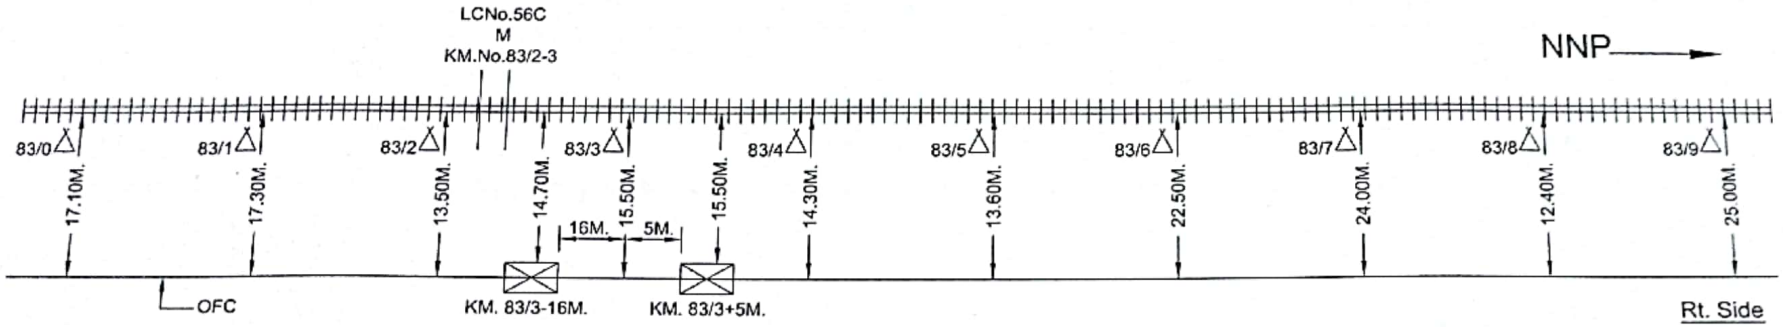

All Reading in Mtrs.
Not in Scale

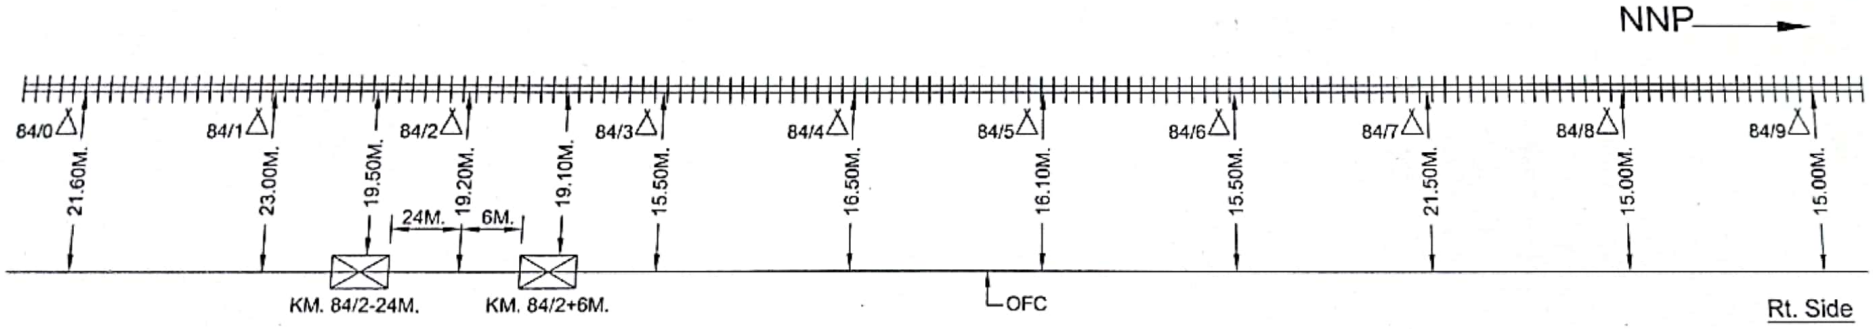

CONTRACTOR


SSE/TELE/CON.

ASTE/CON/LJN

DYCSTE/CON/LJN

LEGEND				CUSTOMER NAME	N.E. RAILWAY			
△	HECTOMETER POST	#####	RAILWAY TRACK	PREPARED BY	M/S Ashok Kumar Singh, Jagarnathpur GKP.			
‖	LEVEL XING GATE	⊠	OFC SPLICING POINT	SHEET NO.	43	Created by	AK	LOCATION
	HDPE PIPE			CREATED ON		Offered by	AK	
	GI PIPE			REVISION ON		Approved by	NERLY	GONDA-NANPARA
	CULVERT (BRIDGE)			Modified on		Modified on		

Scanned with CamScanner

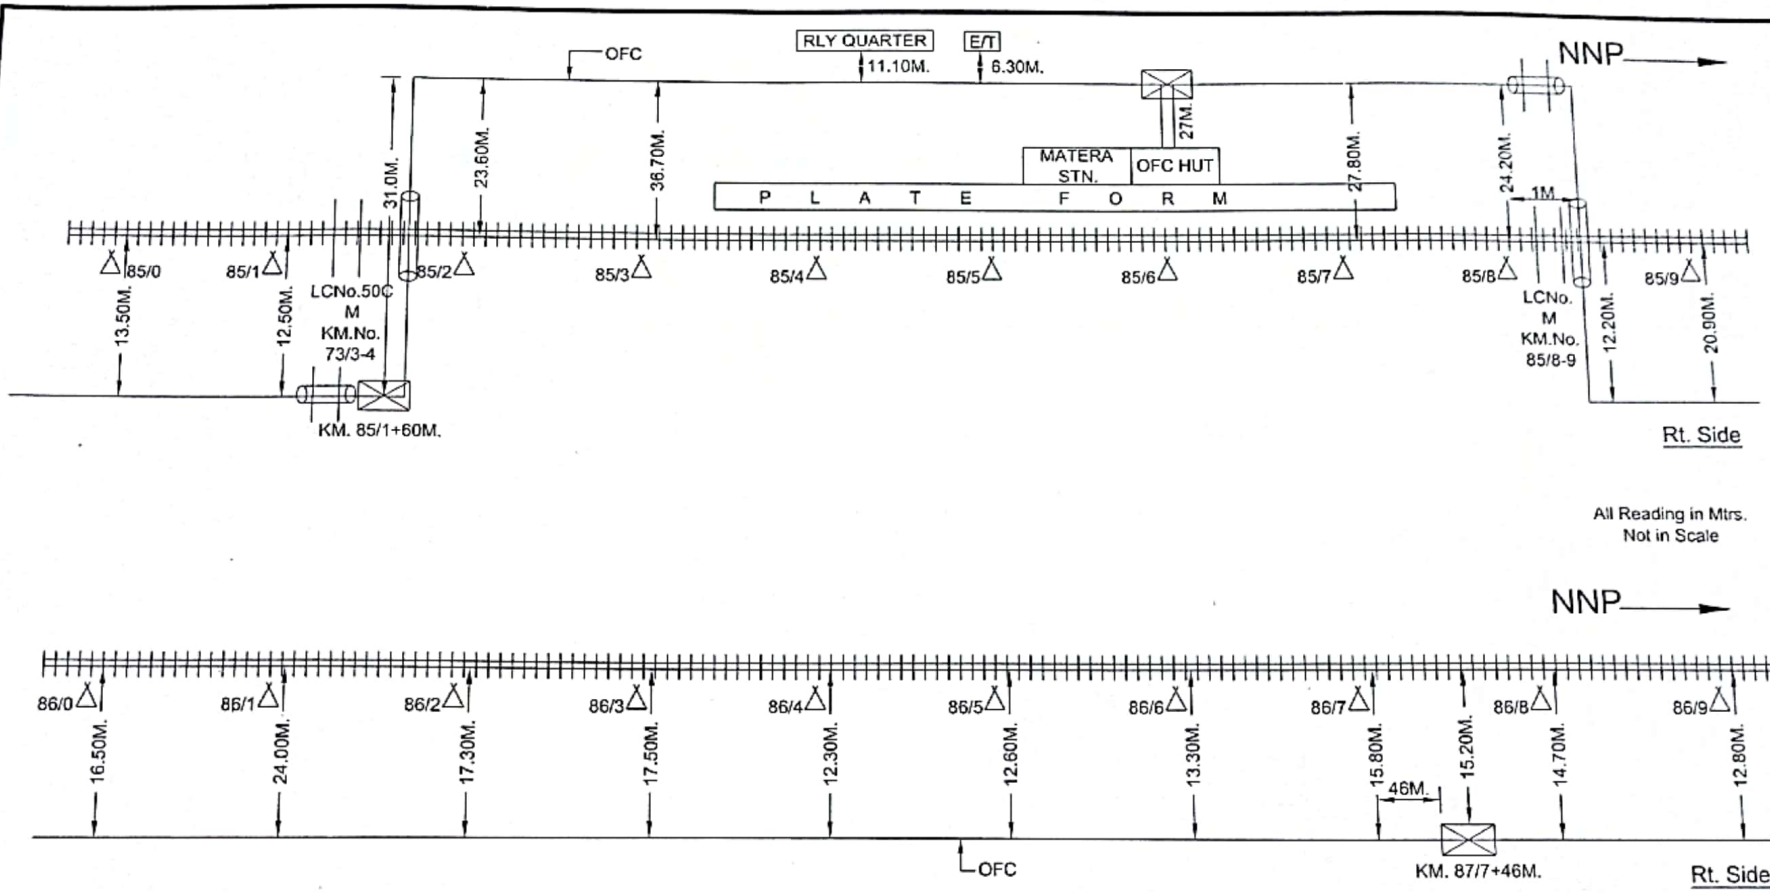

CONTRACTOR


SSE/TELE/CON.

ASTE/CON/LJN


DYCSTE/CON/LJN

LEGEND				CUSTOMER NAME	N.E. RAILWAY			
△	HECTOMETER POST	||||| RAILWAY TRACK	PREPARED BY	M/S Ashok Kumar Singh, Jagarnathpur GKP.			
‖	LEVEL XING GATE	⊠	OFC SPLICING POINT	SHEET NO.	44	Created by	AK	LOCATION
	HDPE PIPE			CREATED ON		Offered by	AK	
	GI PIPE			REVISION ON		Approved by	NERLY	GONDA-NANPARA
	CULVERT (BRIDGE)			Modified on		Modified on		

Scanned with CamScanner

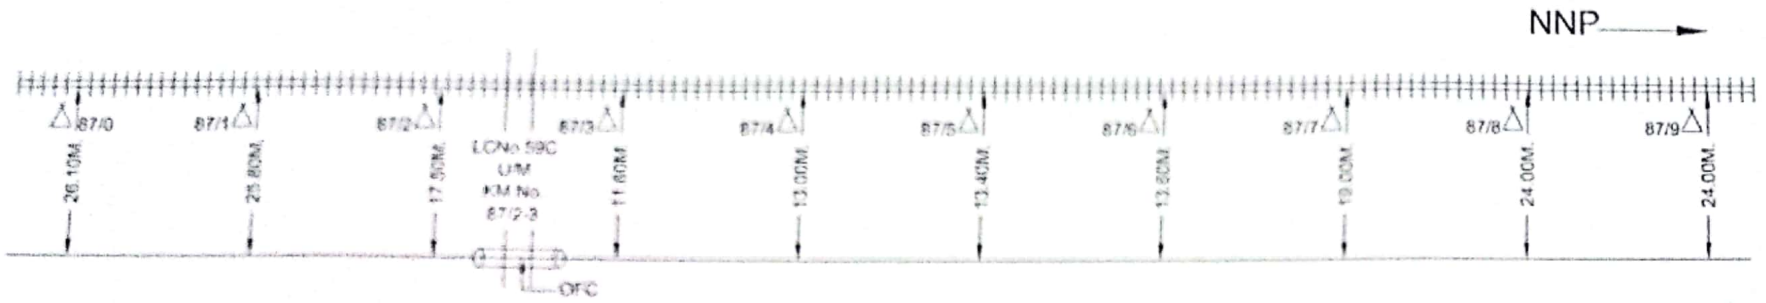

All Reading in Mtrs.
Not in Scale

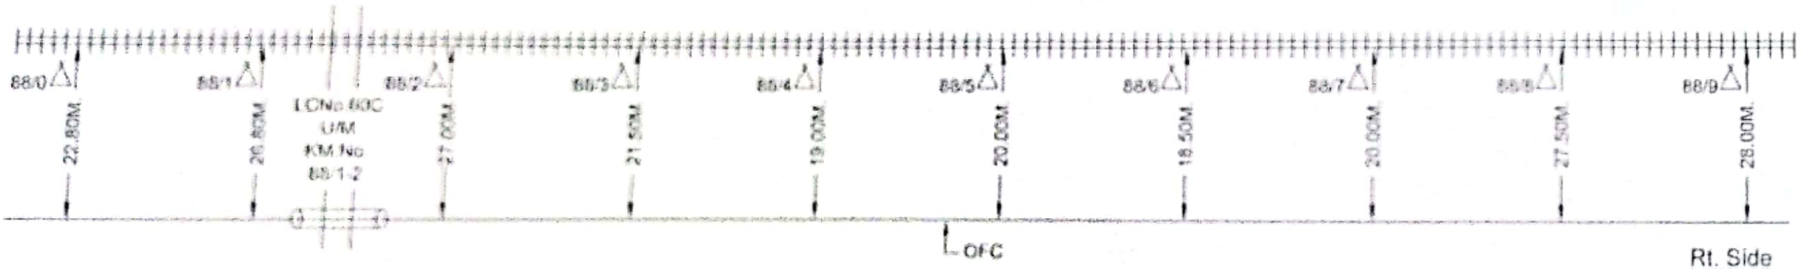

CONTRACTOR


SSE/TELE/CON

ASTE/CON/LJN


DYCSTE/CON/LJN

LEGEND				CUSTOMER NAME	N.E. RAILWAY			
△	HECTOMETER POST	++++++	RAILWAY TRACK	PREPARED BY	M/S Ashok Kumar Singh, Jagarnathpur GKP.			
⊠	LEVEL XING GATE	⊠	OFC SPLICING POINT	SHEET NO	45	Created by	AK	LOCATION
	HDPE PIPE			CREATED ON		Offered by	AK	
	GI PIPE			REVISION ON		Approved by	NERLY	GONDA-NANPARA
	CULVERT (BRIDGE)			Modified on		Modified on		

Scanned with CamScanner

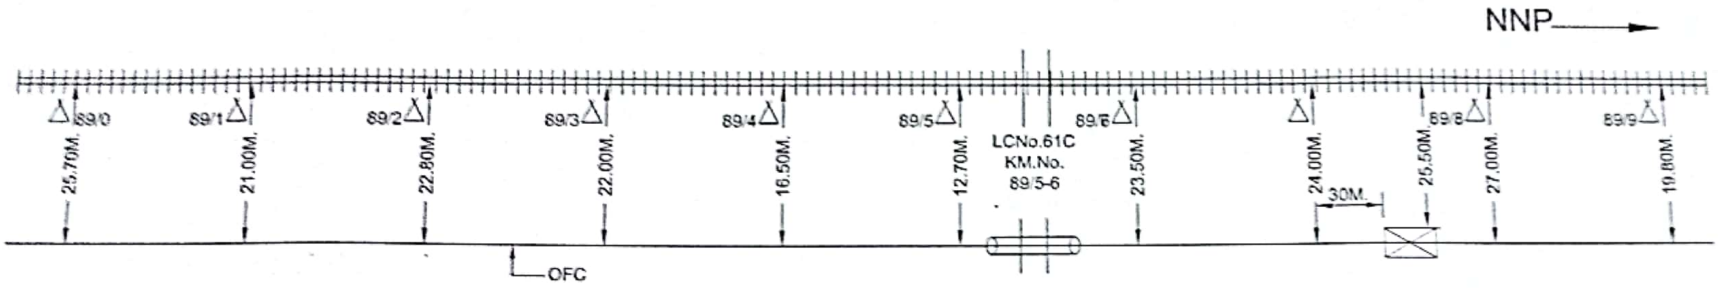

All Reading in Mtrs.
Not in Scale

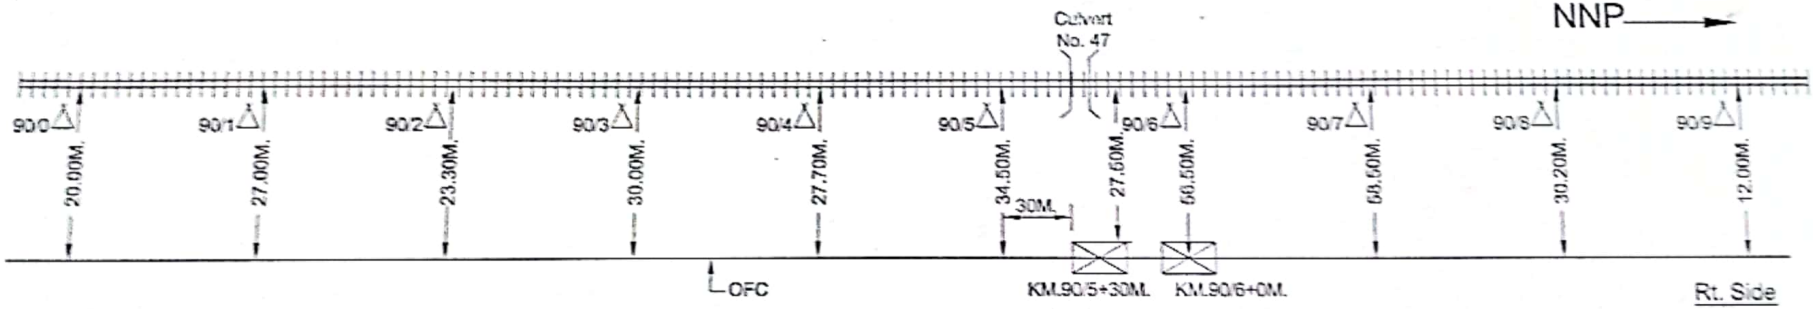

CONTRACTOR


SSE/TELE/CON.

ASTE/CON/LJN


DYCSTE/CON/LJN

LEGEND								
△	HECTOMETER POST	═══	RAILWAY TRACK	CUSTOMER NAME	N.E. RAILWAY			
||	LEVEL XING GATE	☒	OFC SPLICING POINT	PREPARED BY	M/S Ashok Kumar Singh, Jagarnathpur GKP.			
⌇⌇⌇	HDPE PIPE			SHEET NO.	46	Created by	AK	LOCATION
▭	GI PIPE			CREATED ON		Offered by	AK	
⊂	CULVERT (BRIDGE)			REVISION ON		Approved by	NERLY	GONDA-NANPARA
				Modified on		Modified on		

Scanned with CamScanner

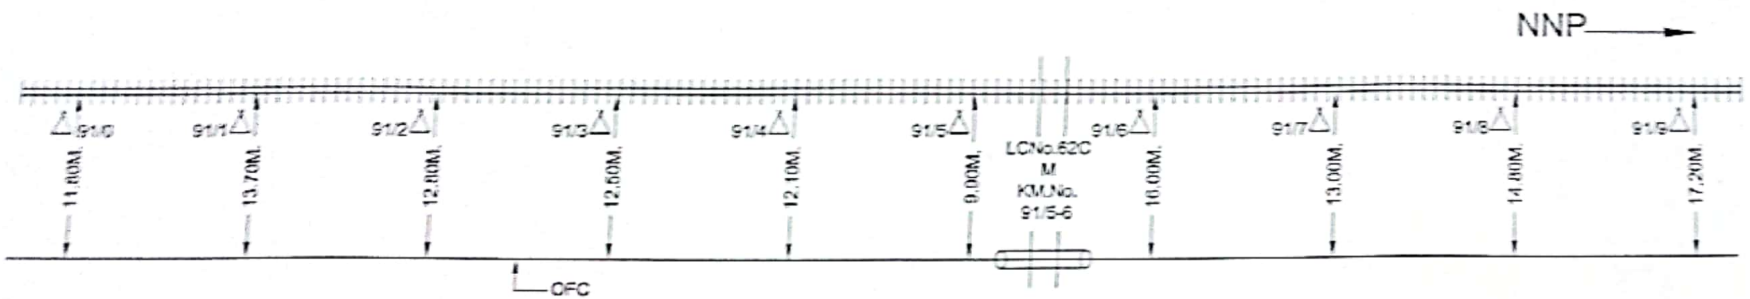

All Reading in Mtrs.
Not in Scale

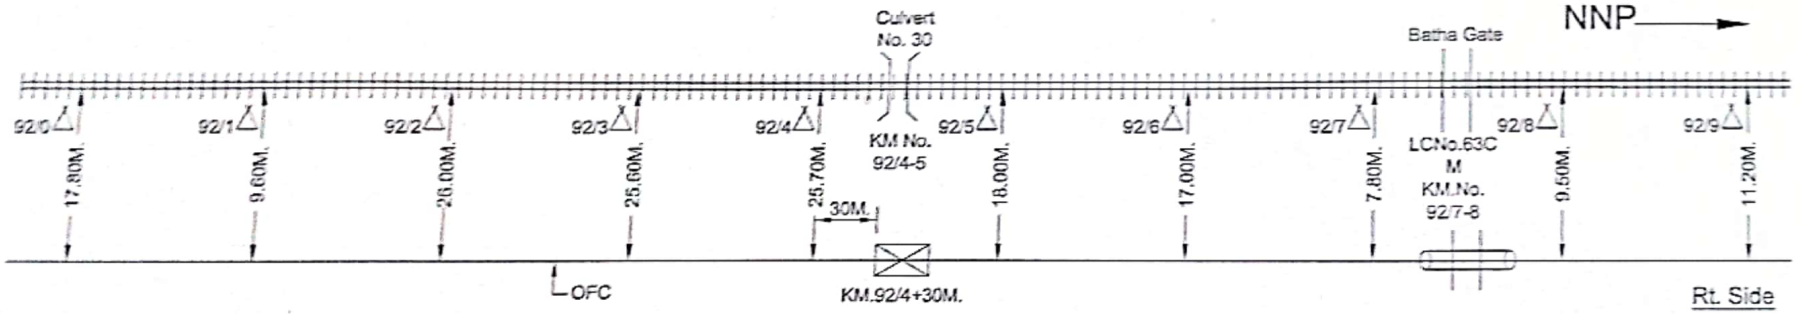

CONTRACTOR


SSE/TELE/CON.

ASTE/CON/LJN

DYCSTE/CON/LJN


LEGEND				CUSTOMER NAME	N.E. RAILWAY			
△	HECTOMETER POST	═══	RAILWAY TRACK	PREPARED BY	M/S Ashok Kumar Singh, Jagarnathpur GKP.			
⊠	LEVEL XING GATE	⊠	OFC SPLICING POINT	SHEET NO.	47	Created by	AK	LOCATION
	HDPE PIPE			CREATED ON		Offered by	AK	
	GI PIPE			REVISION ON		Approved by	NERLY	GONDA-NANPARA
	CULVERT (BRIDGE)			Modified on		Modified on		

Scanned with CamScanner

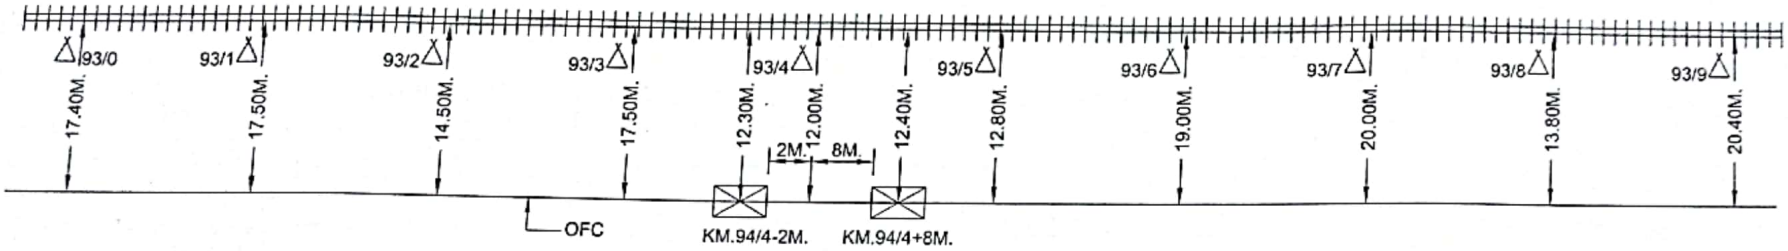

Rt. Side

All Reading in Mtrs.
Not in Scale

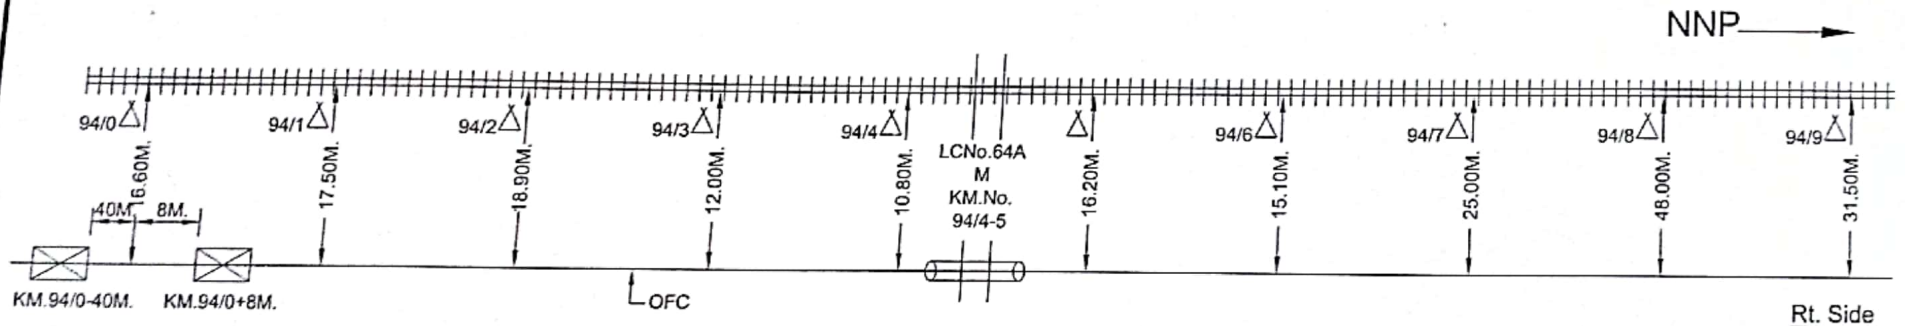

Rt. Side

CONTRACTOR

SSE/TELE/CON.

ASTE/CON/LJN


DYCSTE/CON/LJN

LEGEND

△	HECTOMETER POST	#####	RAILWAY TRACK
||	LEVEL XING GATE	⊠	OFC SPLICING POINT
	HDPE PIPE		
	GI PIPE		
	CULVERT (BRIDGE)		

CUSTOMER NAME	N.E. RAILWAY				
PREPARED BY	M/S Ashok Kumar Singh, Jagarnathpur GKP.				
SHEET NO.	48	Created by	AK	LOCATION	
CREATED ON		Offered by	AK		
REVISION ON		Approved by	NERLY	GONDA-NANPARA	
Modified on		Modified on			

Scanned with CamScanner

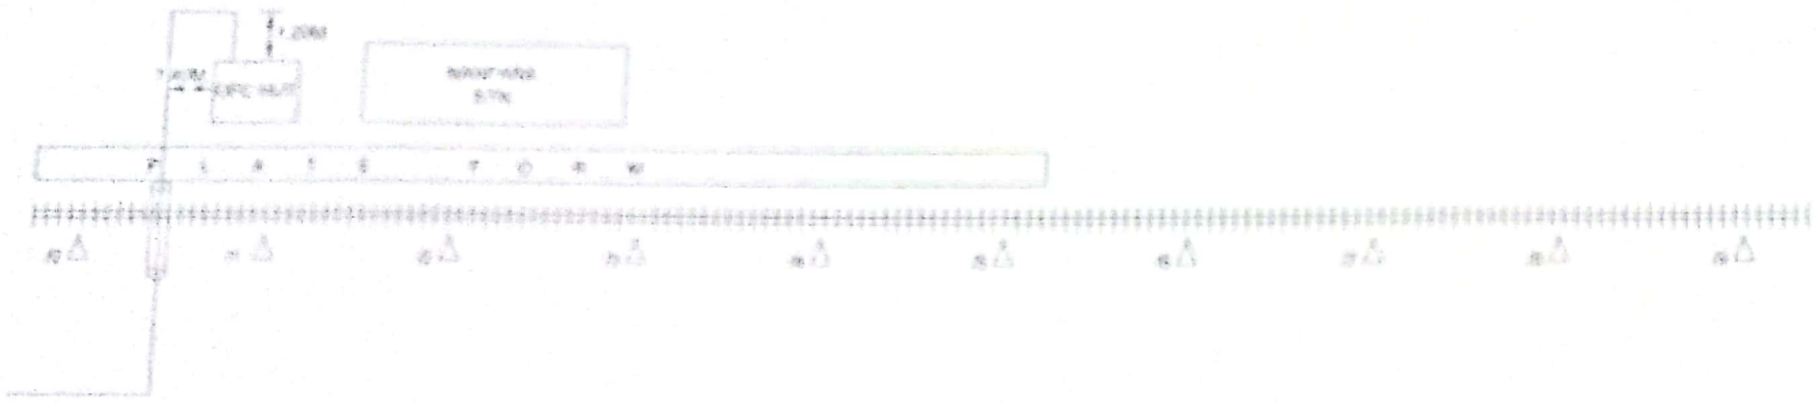


All Reading in Mtrs
Not in Scale

CONTRACTOR

LEGEND				CUSTOMER NAME	N.E. RAILWAY			
	HECTOMETER POST		RAILWAY TRACK	PREPARED BY	M/S Ashok Kumar Singh, Jagarnathpur GKP.			
	LEVEL XING GATE		OFC SPLICING POINT	SHEET NO	A0	Created by	AS	LOCATION
	HDPE PIPE			CREATED ON		Checked by	AS	
	GI PIPE			REVISION ON		Approved by	NEW Y	GONDA-NANPARA
	CULVERT (BRIDGE)			Modified on		Modified on		

Scanned with CamScanner

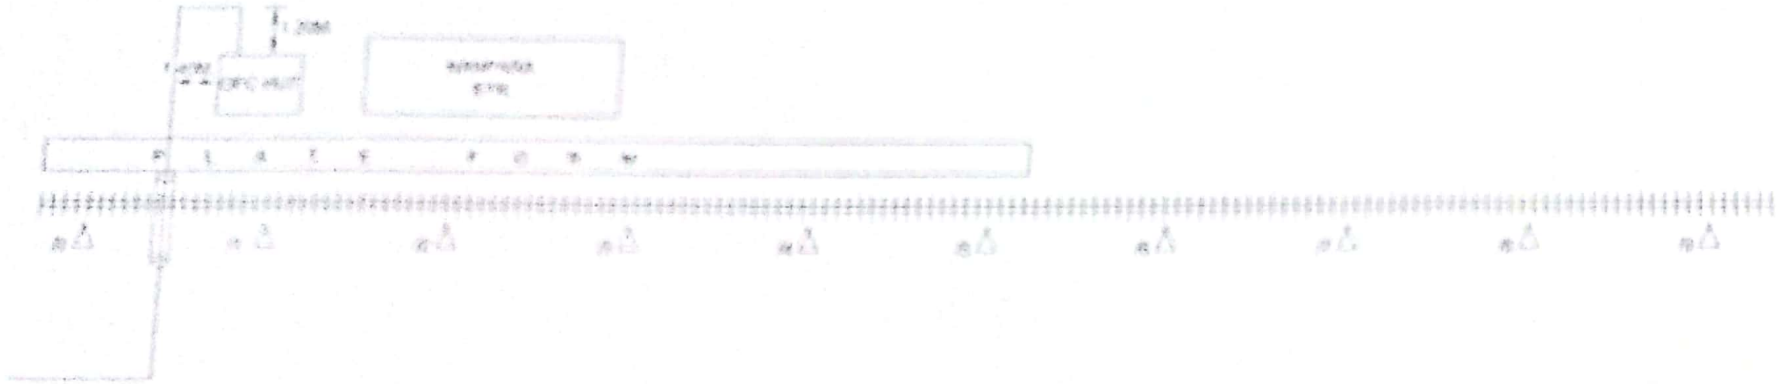

All Reading in Mtrs
Not In Scale

CONTRACTOR | ENGINEER | ASTE CONCLN | DYCSTE CONCLN

LEGEND								
	HECTOMETER POST		RAILWAY TRACK	CUSTOMER NAME	N.E. RAILWAY			
	LEVEL XING GATE		OFC SPLICING POINT	PREPARED BY	M.S Ashok Kumar Singh, Jagannathpur GKP			
	HDPE PIPE			SHEET NO	49	Created by	AK	LOCATION
	GI PIPE			CREATED ON		Offered by	AK	
	CULVERT (BRIDGE)			REVISION ON		Approved by	NFR LY	GONDA-NANPARA
				Modified on		Modified on		

Scanned with CamScanner