GORAKHPUR - KHALILABAD

SKP-KLD

(1) 15

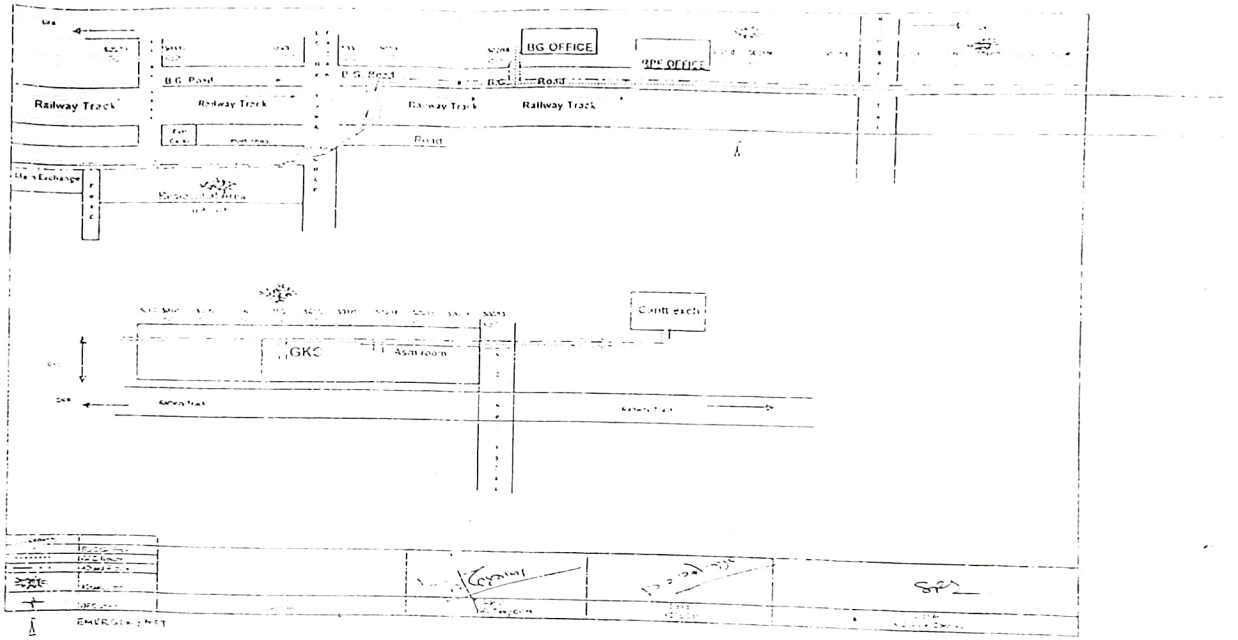
BG OFFICE
SPS OFFICE
B.G Road
Railway Track
Railway Track
Railway Track
Railway Track
Road
GKC
Ashram
Cabin each
EMERGENCY EXIT

RailTel Corporation of India Ltd

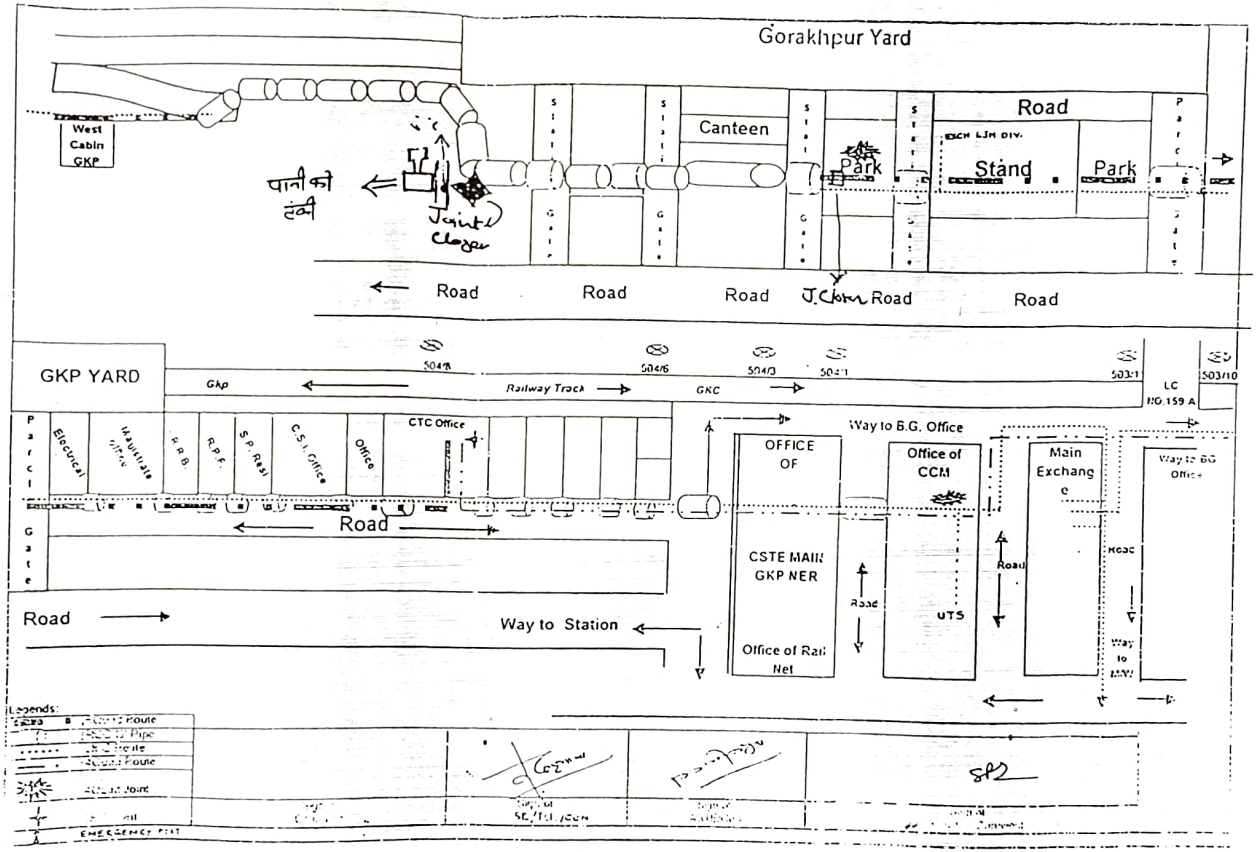

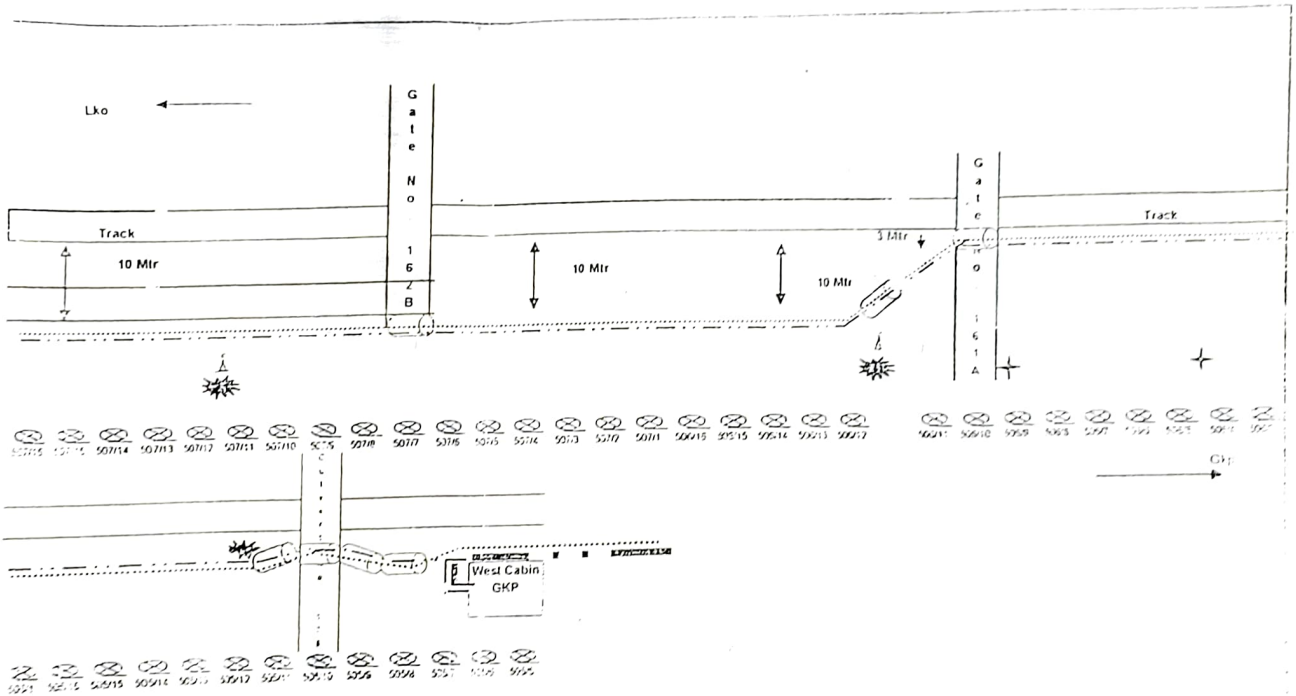

Legends

	4Quad Route
	PCC/CI Rte
	OFC Route
	4Quad Route
	2Quad Joint
	OFC Joint
	EMERGENCY POST

SP 2

RAILTEL

RAILTEL CORPORATION OF INDIA LIMITED

ASBUILT OF OFC LAYING

STATION

DOMINGARH TO MUNDERWA

PREPARED BY:	CHECKED BY:	APPROVED BY:	ACCEPTED BY:

GORAKHPUR

DOMINGARH

JAGATBELA

1

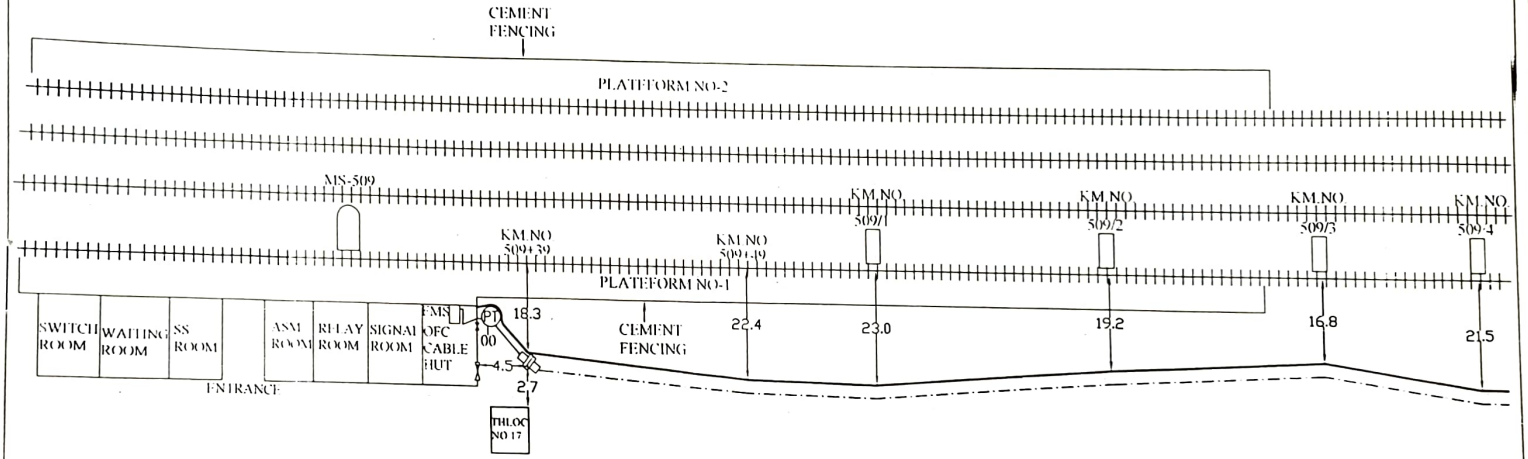

Legends

1	COUPLER 40mm		9	6 QUAD NORMAL JOINT	
2	SPLICE CHAMBER		10	OFC	
3	KILOMETER STONE		11	DUCT	
4	CULVERT		12	OPEN TRENCH	
5	G I PIPE		13	BORE	
6	RCC PIPE		14	HDD	
7	GURDER BRIDGE		15	QUAD CABLE	
8	SUB MILE STONE		16	TELE POLE	

RAILTEL

RAILTEL CORPORATION OF INDIA LIMITED

RAILWAY STATION -	DOMINGARH TO MUNDERWA
DRAWING TITLE:	CABLE ROUTE PLAN
DRAWING NO.:	
SHEET No.	
PROJECT CODE:	
SECTION:	DOMINGARH TO JAGATBELA
	M/s R.S. TRADERS

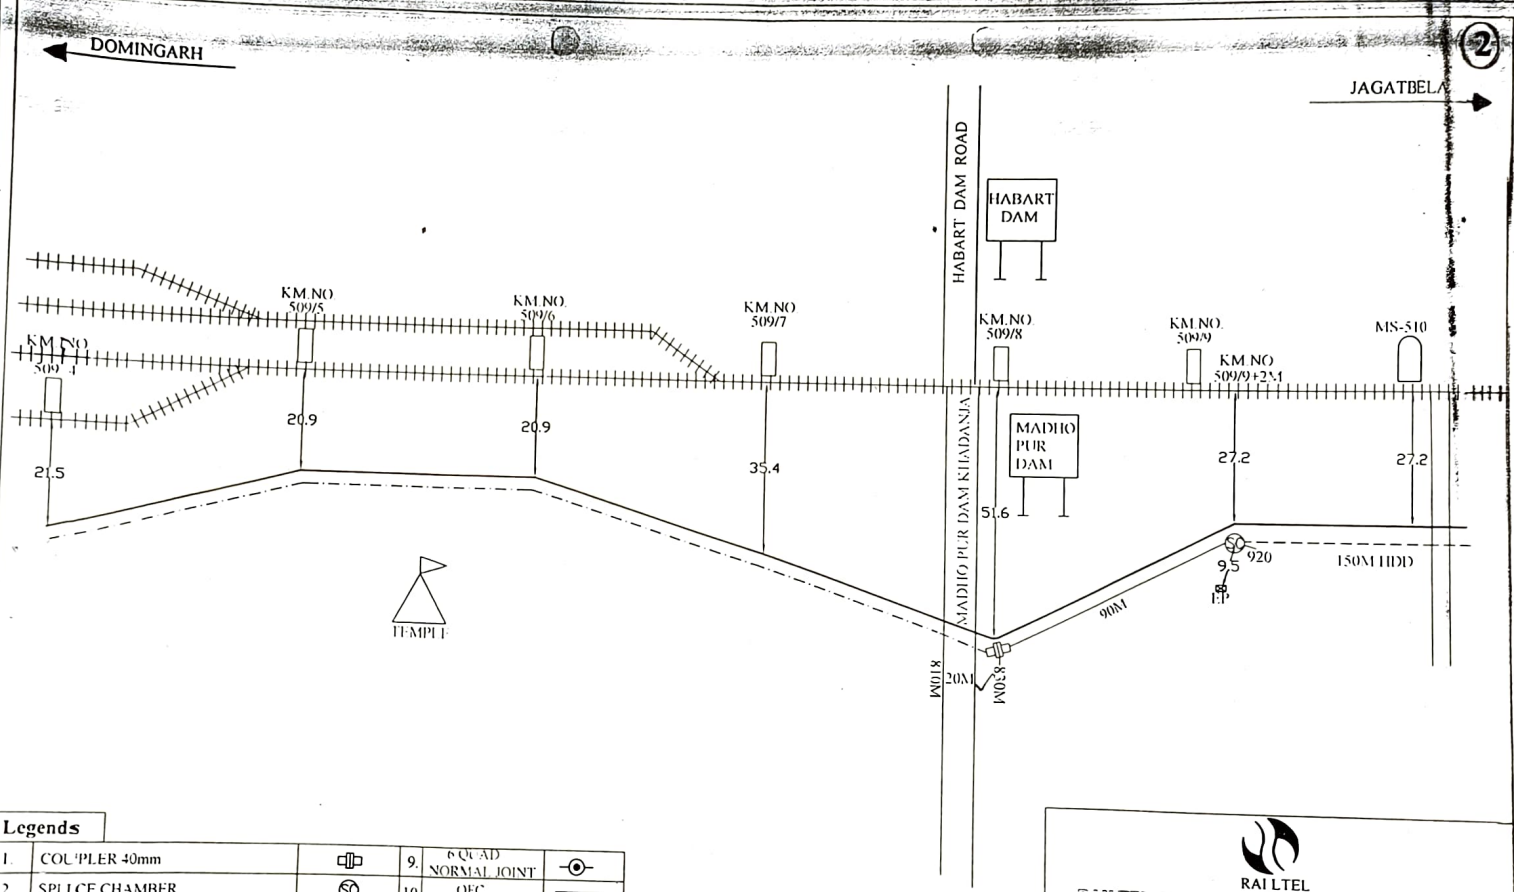

Legends

1.	COUPLER 40mm		9.	QUAD NORMAL JOINT	
2	SPLICE CHAMBER	SC	10.	OFC	
3.	KILOMETER STONE		11.	DUCT	
4.	CULVERT		12	OPEN TRENCH	
5.	G I PIPE		13	BORE	
6	RCC PIPE		14	HDD	
7	GURDER BRIDGE		15.	QUAD CABLE	
8	SUB MILE STONE		16.	TELE POLE	

RAILTEL

RAILTEL CORPORATION OF INDIA LIMITED

RAILWAY STATION -	DOMINGARH TO MUNDERWA
DRAWING TITLE:	CABLE ROUTE PLAN
DRAWING NO.:	
SHEET No.	
PROJECT CODE:	
SECTION:	DOMINGARH TO JAGATBELA
	M/s R.S. TRADERS

DOMINGARH

JAGATBELA

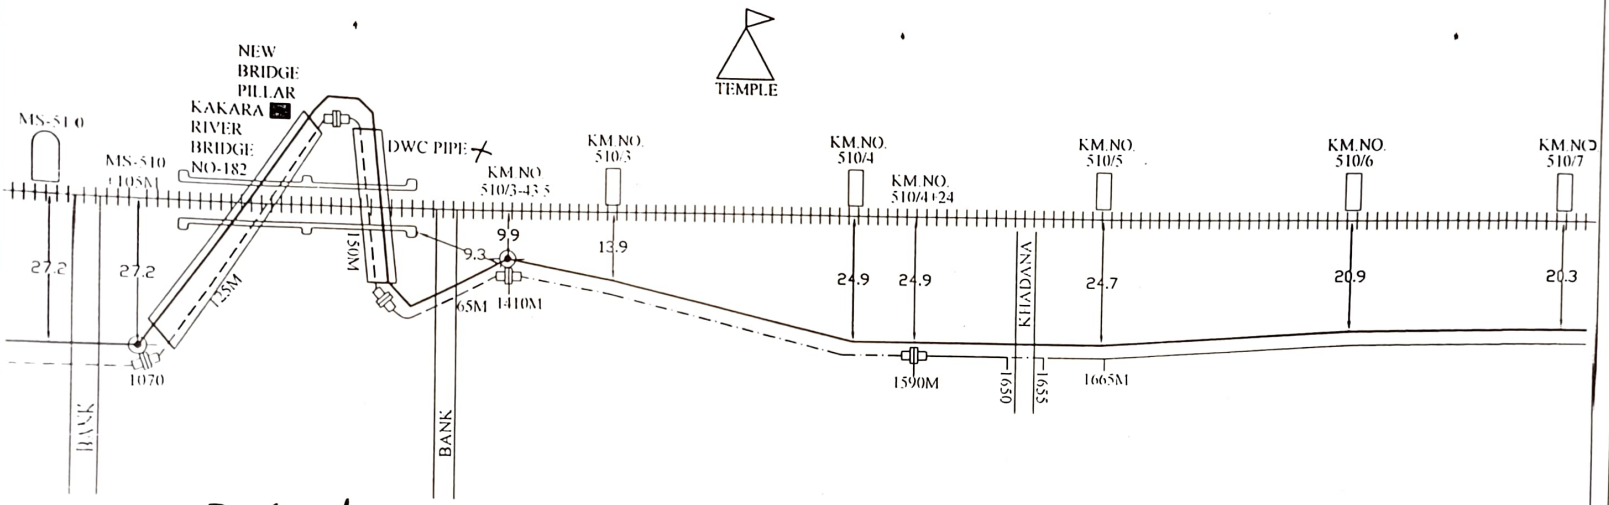

DWC layout
Provide
use PLB Duct

Legends

1	COUPLER 40mm		9.	6 QUAD NORMAL JOINT	
2	SPLICE CHAMBER	SC	10.	OFC	
3	KILOMETER STONE		11.	DUCT	
4	CULVERT		12.	OPEN TRENCH	
5	GI PIPE		13.	BORE	
6	RCC PIPE		14.	HDD	
7	GURDER BRIDGE		15.	QUAD CABLE	
8	SUB MILE STONE		16.	TELE. POLE	

RAILTEL
RAILTEL CORPORATION OF INDIA LIMITED

RAILWAY STATION -	DOMINGARH TO MUNDERWA
DRAWING TITLE:	CABLE ROUTE PLAN
DRAWING NO.:	
SHEET No.	
PROJECT CODE:	
SECTION:	DOMINGARH TO JAGATBELA
	M/s R.S. TRADERS

DOMINGARH

JAGATBELA

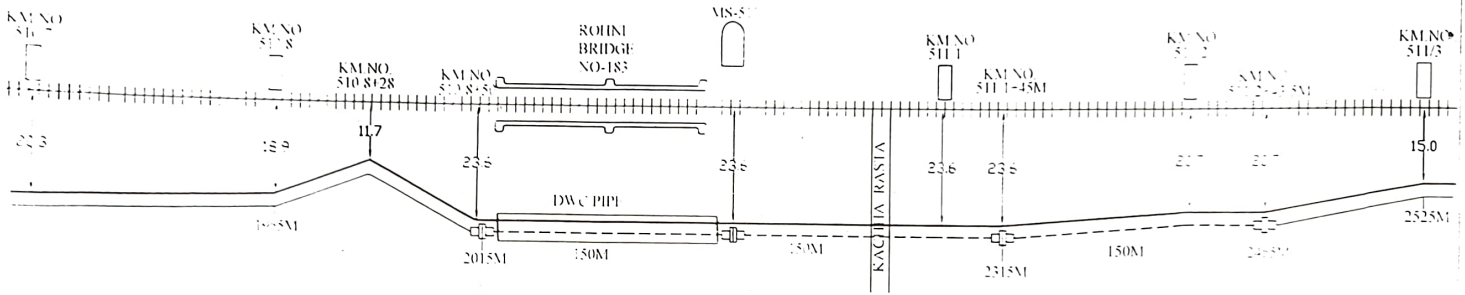

DWC PIPE INSIDE
USC PLB PIPE

Legends

1	COUPLER 4 mm		9	6 QUAD NORMAL JOINT	
2	SPLICE CHAMBER	SC	10	OFC	
3	KILOMETER STONE		11	DUCT	
4	CULVERT		12		
5	GI PIPE		13	BURIED	
6	RCC PIPE		14	HDD	
7	BORDER BRIDGE		15	QUAD CABLE	
8	MILE STONE		16	TELE POLE	©

RAILTEL

RAILTEL CORPORATION OF INDIA LIMITED

RAILWAY STATION -	DOMENGARH TO MUNDERWA
DRAWING TITLE:	CABLE ROUTE PLAN
DRAWING NO.:	
SHEET No.	
PROJECT CODE:	
SECTION:	DOMINGARH TO JAGATBELA
	M/s R.S. TRADERS

DOMINGARH

JAGATBELA

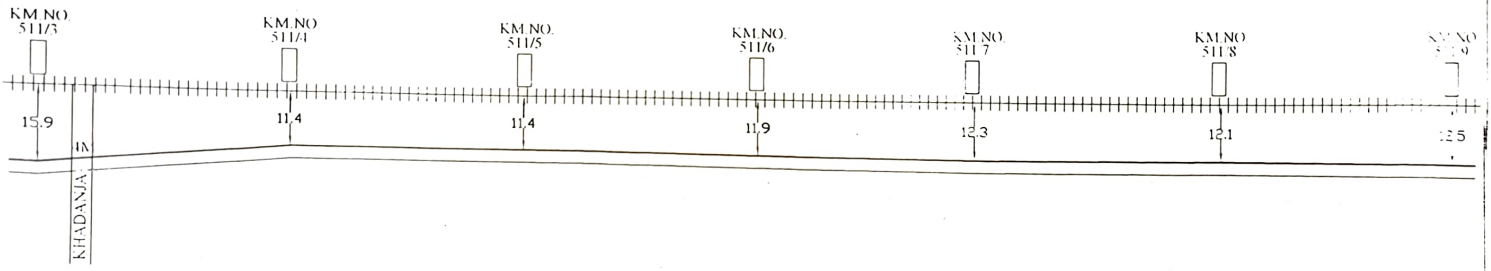

Legends

1	COUPLER 40mm		9	6 QUAD NORMAL JOINT	
2	SPLICE CHAMBER		10	OFC	
3	KILOMETER STONE		11	DUCT	
4	CULVERT		12	OPEN TRENCH	
5	G I PIPE		13	BORE	
6	RCC PIPE		14	HDD	
7	GURDER BRIDGE		15	QUAD CABLE	
8	SUB MILE STONE		16	TELE POLE	

RAILTEL

RAILTEL CORPORATION OF INDIA LIMITED

RAILWAY STATION -	DOMINGARH TO MUNDERWA
DRAWING TITLE:	CABLE ROUTE PLAN
DRAWING NO.:	
SHEET No.	
PROJECT CODE:	
SECTION:	DOMINGARH TO JAGATBELA
	M/s R.S. TRADERS

DOMINGARH

JAGATBELA

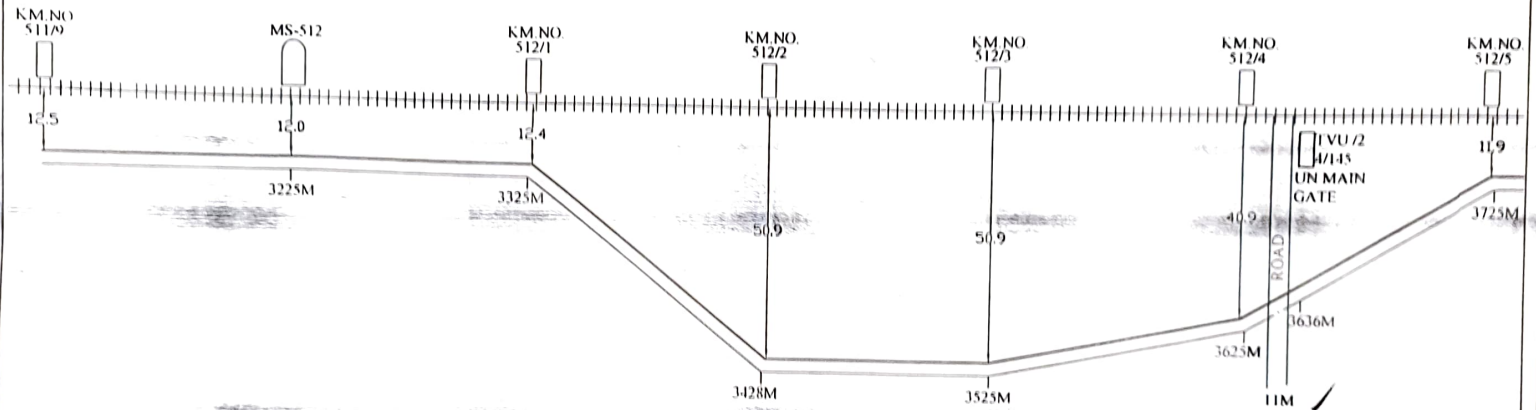

Legends

1	COUPLER 40mm		9	6 QUAD NORMAL JOINT	
2	SPLICE CHAMBER	SC	10	OFC	
3	KILOMETER STONE		11	DUCT	
4	CULVERT		12		
5	G I PIPE		13	BORE	
6	RCC PIPE		14	HDD	
7	GURDER BRIDGE		15	QUAD CABLE	
8	SUB MILE STONE		16	TELE POLE	

RAILTEL

RAILTEL CORPORATION OF INDIA LIMITED

RAILWAY STATION - DOMINGARH TO MUNDERWA	
DRAWING TITLE:	CABLE ROUTE PLAN
DRAWING NO.:	
SHEET No.	
PROJECT CODE:	
SECTION:	DOMINGARH TO JAGATBELA
	M/s R.S. TRADERS

DOMINGARH

JAGATBELA

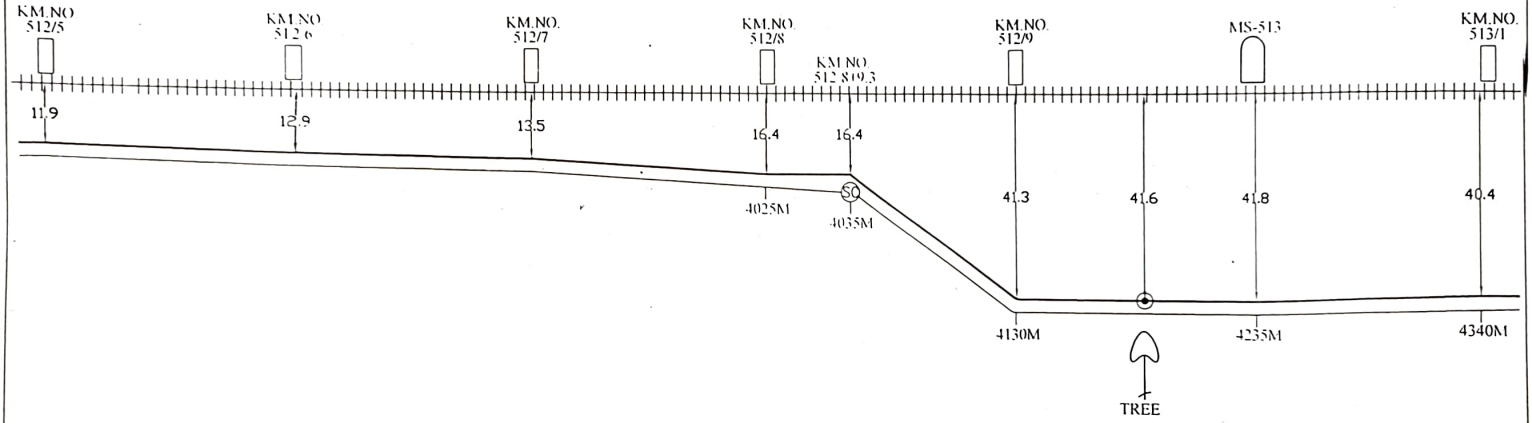

Legends

1.	COUPLER 40mm		9.	6 QUAD NORMAL JOINT	
2.	SPLICE CHAMBER	SC	10.	OFC	
3.	KILOMETER STONE		11.	DUCT	
4.	CULVERT		12.	OPEN TRENCH	
5.	G I PIPE		13.	BORE	
6.	RCC PIPE		14.	HDD	
7.	GURDER BRIDGE		15.	QUAD CABLE	
8.	SUB MILE STONE		16.	TELE. POLE	

RAILTEL

RAILTEL CORPORATION OF INDIA LIMITED

RAILWAY STATION -	DOMINGARH TO MUNDERWA
DRAWING TITLE:	CABLE ROUTE PLAN
DRAWING NO.:	
SHEET No.	
PROJECT CODE:	
SECTION:	DOMINGARH TO JAGATBELA
	M/s R.S. TRADERS

DOMINGARH

JAGATBELA

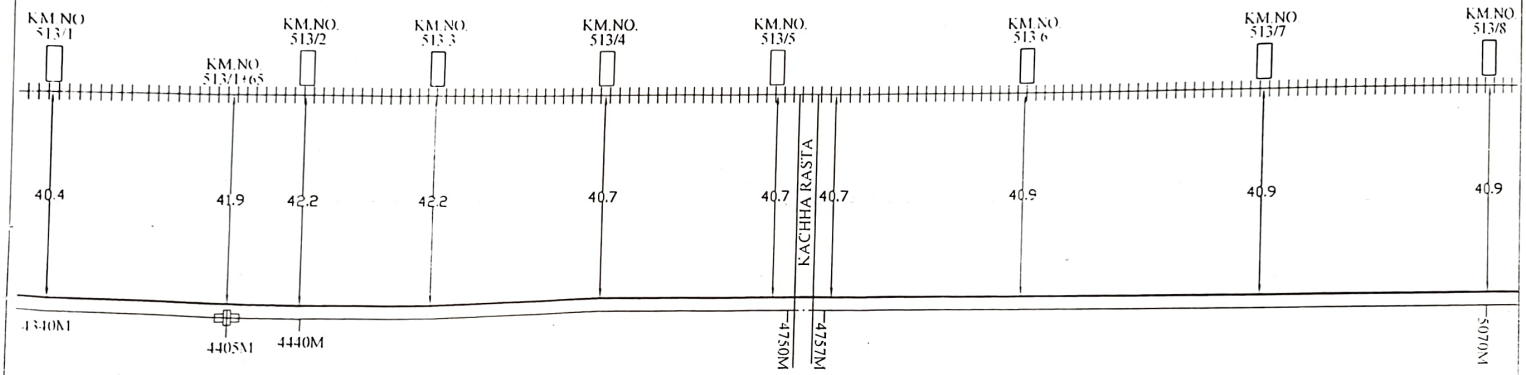

Legends

1	COUPLER 40mm		9	6 QUAD NORMAL JOINT	
2	SPLICE CHAMBER	SC	10	OFC	
3	KILOMETER STONE		11	DUCT	
4	CULVERT		12	OPEN TRENCH	
5	G.I PIPE		13	BORE	
6	RCC PIPE		14	HDD	
7	GURDER BRIDGE		15	QUAD CABLE	
8	SUB MILE STONE		16	TELE POLE	

RAILTEL

RAILTEL CORPORATION OF INDIA LIMITED

RAILWAY STATION - DOMINGARH TO MUNDERWA	
DRAWING TITLE:	CABLE ROUTE PLAN
DRAWING NO.:	
SHEET No.	
PROJECT CODE:	
SECTION:	DOMINGARH TO JAGATBELA
	M/s R.S. TRADERS

DOMINGARH

JAGATBELA

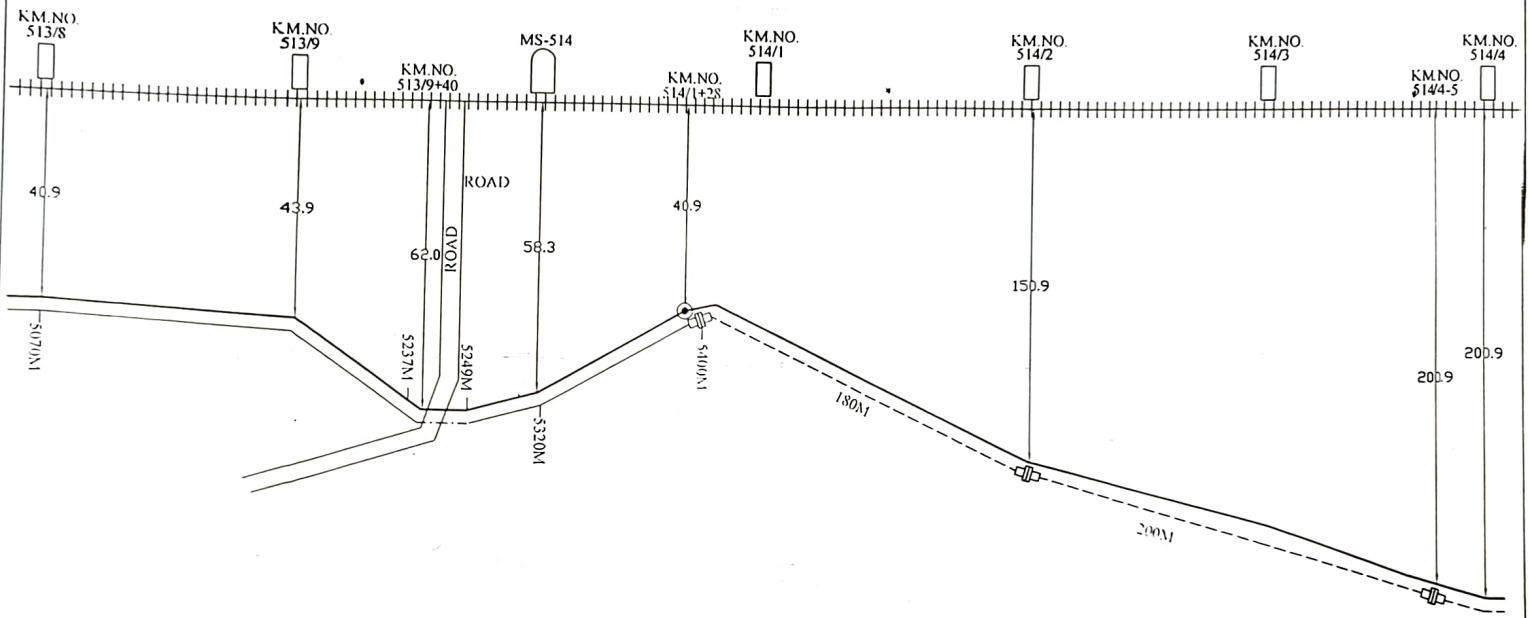

Legends

1.	COUPLER 40mm		9.	6 QUAD NORMAL JOINT	
2.	SPLICE CHAMBER	SC	10.	OFC	
3.	KILOMETER STONE		11.	DUCT	
4.	CULVERT		12.	OPEN TRENCH	
5.	GI PIPE		13.	BORE	
6.	RCC PIPE		14.	HDD	
7.	GURDER BRIDGE		15.	QUAD CABLE	
8.	SUB MILE STONE		16.	TELE POLE	

RAILTEL

RAILTEL SOARPORATION OF INDIA LIMITED

RAILWAY STATION -	DOMINGARH TO MUNDERWA
DRAWING TITLE:	CABLE ROUTE PLAN
DRAWING NO.:	
SHEET No.	
PROJECT CODE:	
SECTION:	DOMINGARH TO JAGATBELA
	M/s R.S. TRADERS

DOMINGARH

JAGATBELA

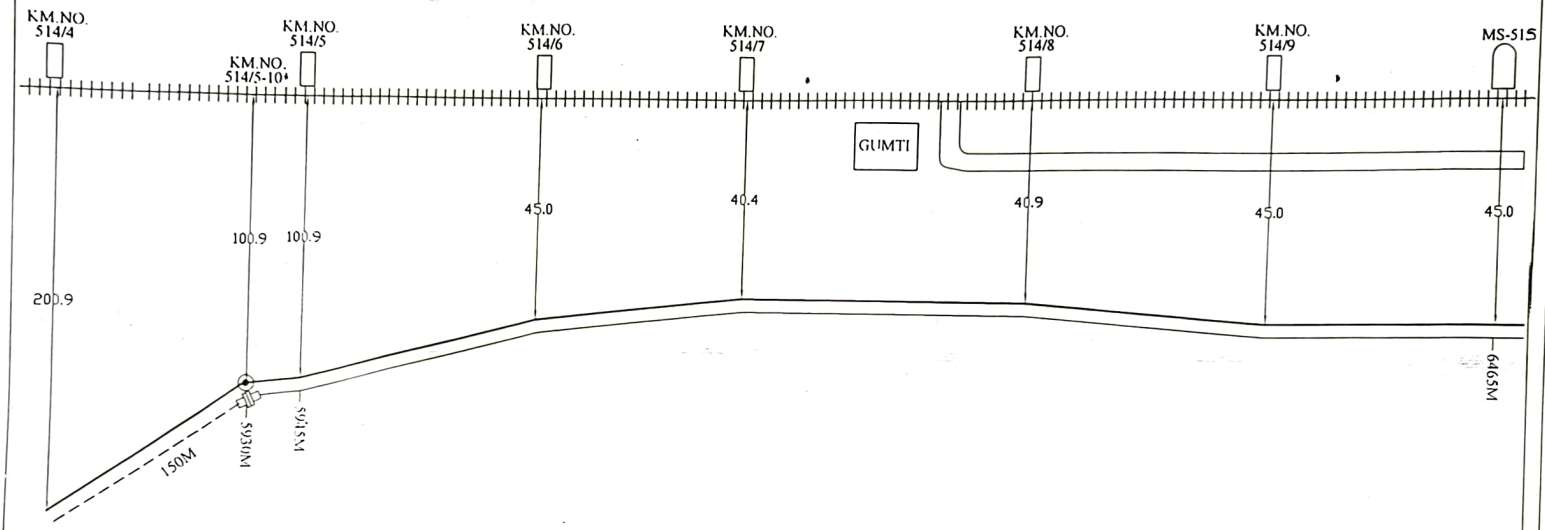

Legends

1.	COUPLER 40mm		9.	6 QUAD NORMAL JOINT	
2.	SPLICE CHAMBER		10.	OFC	
3.	KILOMETER STONE		11.	DUCT	
4	CULVERT		12.	OPEN TRENCH	
5	G I PIPE		13.	BORE	
6.	RCC PIPE		14.	HDD	
7	GURDER BRIDGE		15.	QUAD CABLE	
8	SUB MILE STONE		16.	TELE POLE	

RAILTEL

RAILTEL CORPORATION OF INDIA LIMITED

RAILWAY STATION -	DOMINGARH TO MUNDERWA
DRAWING TITLE:	CABLE ROUTE PLAN
DRAWING NO.:	
SHEET No.	
PROJECT CODE:	
SECTION:	DOMINGARH TO JAGATBELA
	M/s R.S. TRADERS

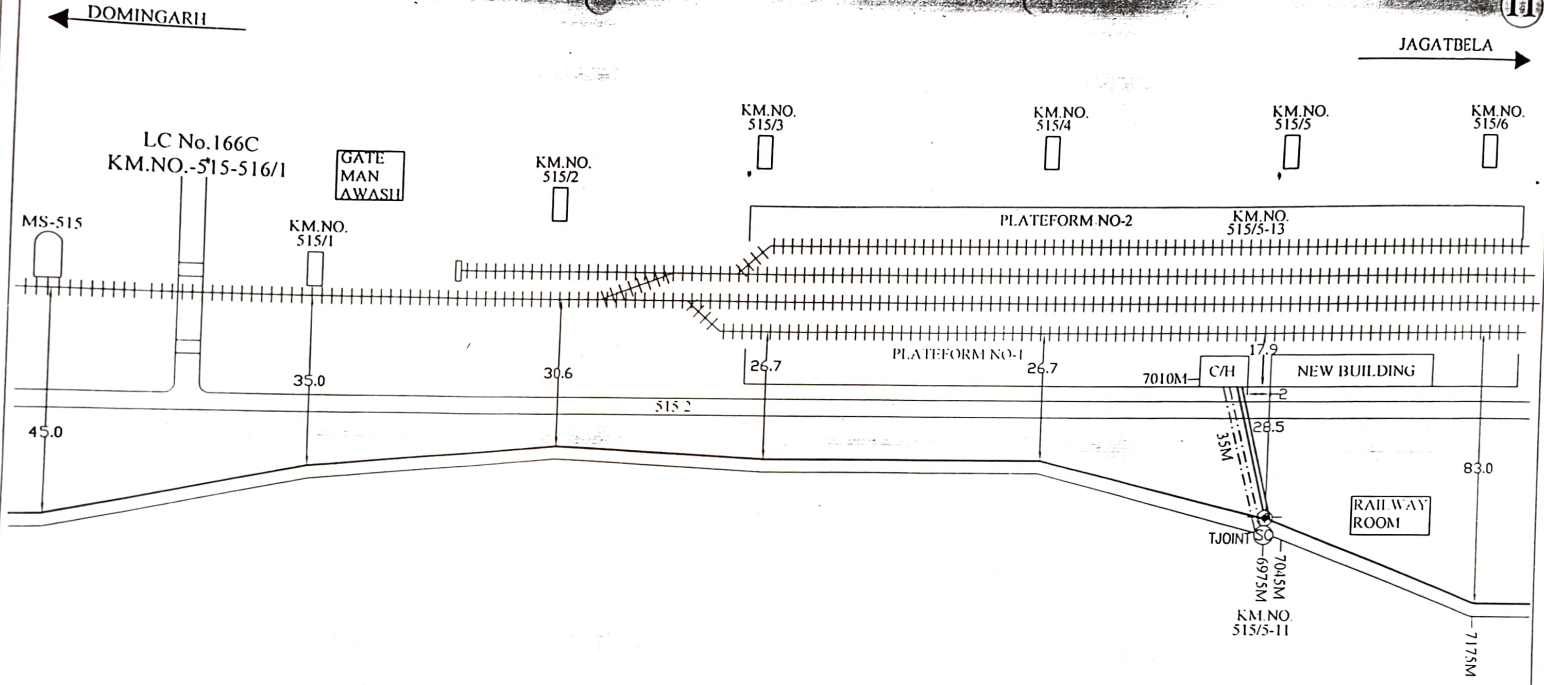

Legends

1.	COUPLER 40mm		9.	6 QUAD NORMAL JOINT	
2.	SPLICE CHAMBER		10.	OFC	
3.	KILOMETER STONE		11.	DUCT	
4.	CULVERT		12.	OPEN TRENCH	
5.	G I PIPE		13.	BORE	
6.	RCC PIPE		14.	HDD	
7.	GURDER BRIDGE		15.	QUAD CABLE	
8.	SUB MILE STONE		16.	TELE POLE	

RAILTEL

RAILTEL CORPORATION OF INDIA LIMITED

RAILWAY STATION - DOMINGARH TO MUNDERWA	
DRAWING TITLE:	CABLE ROUTE PLAN
DRAWING NO.:	
SHEET No.	
PROJECT CODE:	
SECTION:	DOMINGARH TO JAGATBELA
	M/s R.S. TRADERS

JAGAT BELA

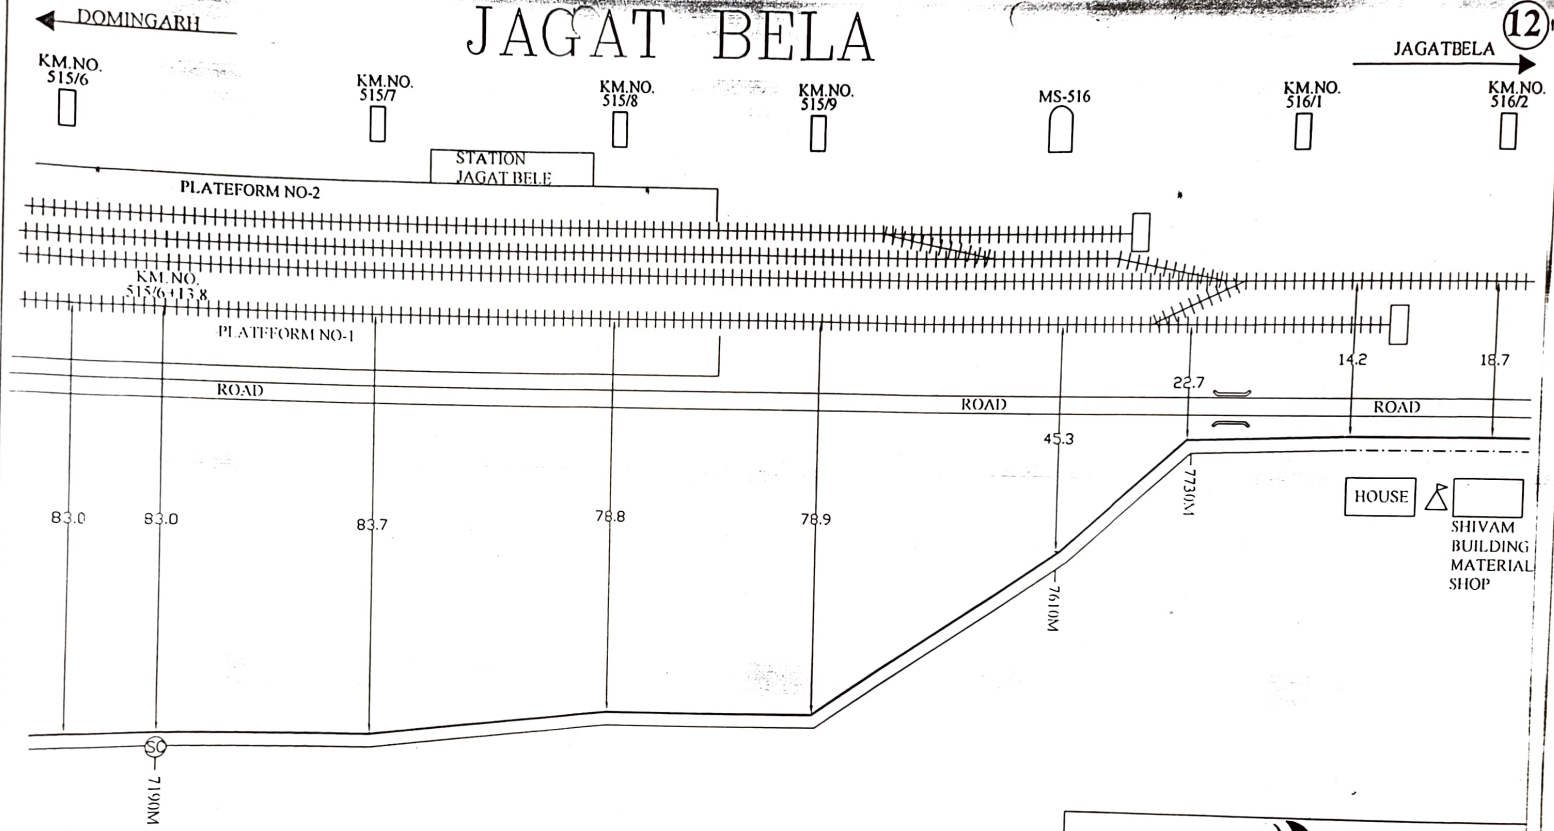

Legends

1.	COUPLER 40mm		9.	6 QUAD NORMAL JOINT	
2.	SPLICE CHAMBER	SC	10.	OFC	
3.	KILOMETER STONE		11.	DUCT	
4.	CULVERT		12.	OPEN TRENCH	
5.	G I PIPE		13.	BORE	
6.	RCC PIPE		14.	HDD	
7.	GURDER BRIDGE		15.	QUAD CABLE	
8.	SUB MILE STONE		16.	TELE. POLE	

RAILTEL

RAILTEL CORPORATION OF INDIA LIMITED

RAILWAY STATION - DOMINGARH TO MUNDERWA	
DRAWING TITLE:	CABLE ROUTE PLAN
DRAWING NO.:	
SHEET No.	
PROJECT CODE:	
SECTION:	JAGATBELA TO SAHJANWA
	M/s R.S. TRADERS

JAGATBELA

SAHJANWA

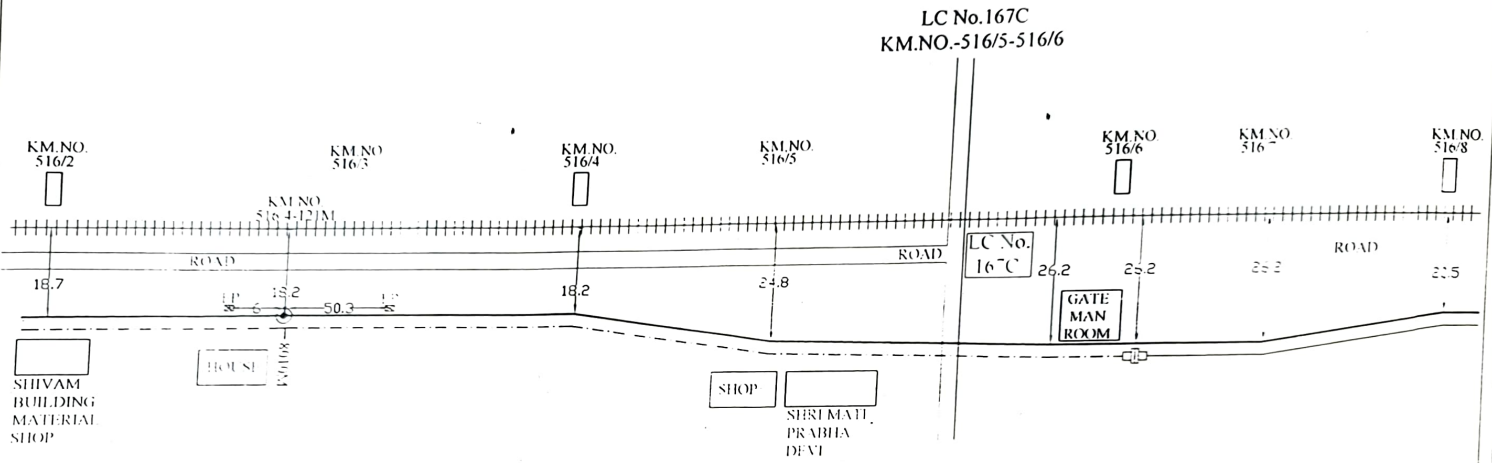

Legends

1.	COUPLER		6	QUAD NORMAL JOINT	
2.	SPLICE CHAMBER		7	OFC	
3.	KILOMETER STONE		8	DUCT	
4.	CULVERT		9	OPEN TRENCH	
5.	G.I PIPE		10	PCRE	
6.	RCC PIPE		11	HDD	
7.	GURDER BRIDGE		12	QUAD CABLE	
8.	SUB MILE STONE		13	TELE POLE	

RAILTEL

RAILTEL CORPORATION OF INDIA LIMITED

RAILWAY STATION - DOMINGARH TO MUNDERWA	
DRAWING TITLE:	CABLE ROUTE PLAN
DRAWING NO.:	
SHEET No.	
PROJECT CODE:	
SECTION:	JAGATBELA TO SAHJANWA
	M s R.S. TRADERS

JAGATBELA

SAHJANWA

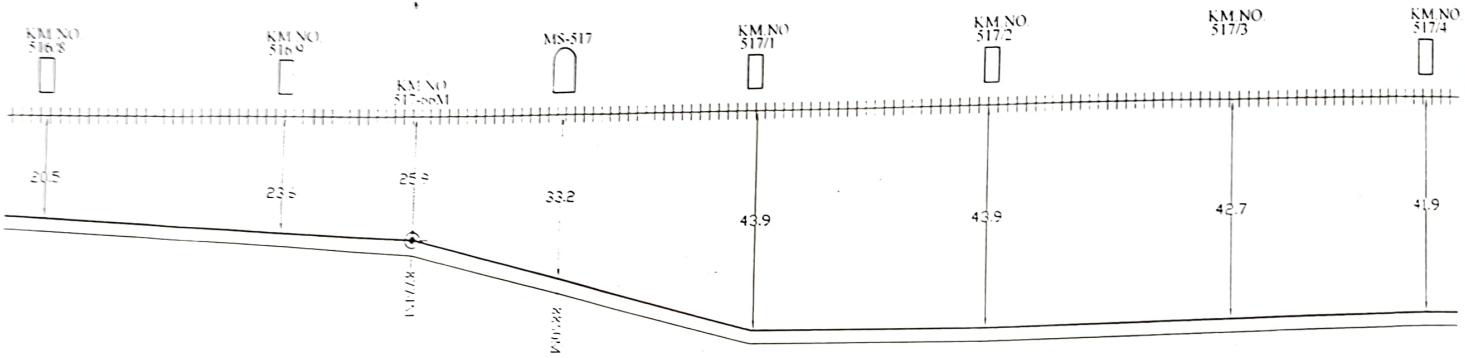

Legends

1	COUPLER 4.0mtr		9	EQUED NORMAL JOINT	
2	SPLICE CHAMBER	SC	10	OFC	
3	KILOMETER STONE		11	DUCT	
4	CULVERT		12	OPEN TRENCH	
5	GI PIPE		13	BORE	
6	RCC PIPE		14	HDD	
7	GIRDER BRIDGE		15	G.I. ROD CABLE	
8	SUB MILE STONE		16	TELE POLE	

RAILTEL

RAILTEL CORPORATION OF INDIA LIMITED

RAILWAY STATION - DOMINGARH TO MUNDERWA	
DRAWING TITLE:	CABLE ROUTE PLAN
DRAWING NO.:	
SHEET No.	
PROJECT CODE:	
SECTION:	DOMINGARH TO SAHJANWA
	M/s R.S. TRADERS

JAGATBELA ← → SAHJANWA

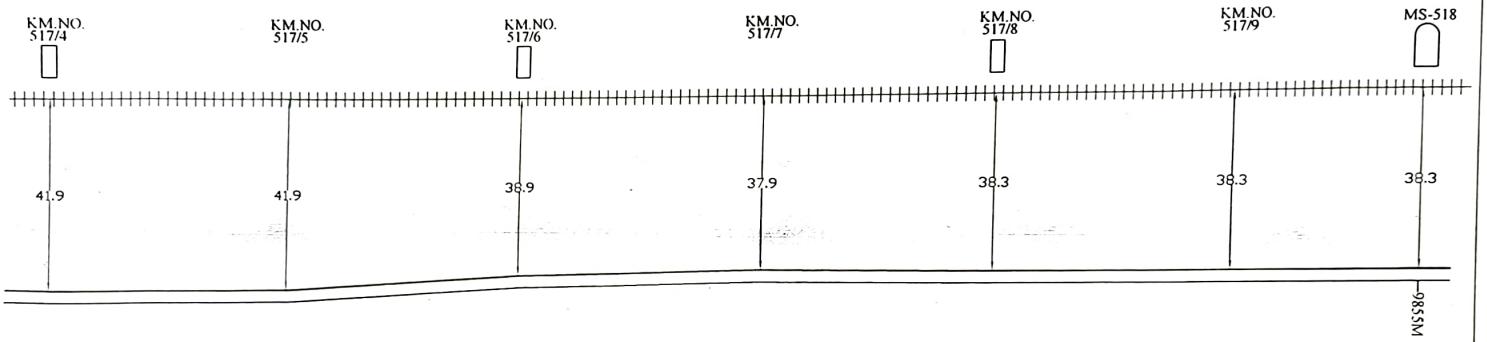

Legends

1.	COUPLER 40mm		9.	6 QUAD NORMAL JOINT	
2.	SPLICE CHAMBER	SC	10.	OFC	——
3.	KILOMETER STONE		11.	DUCT	——
4	CULVERT		12.	OPEN TRENCH	——
5.	G I PIPE		13.	BORE	—·—·—
6.	RCC PIPE		14.	HDD	- - - -
7.	GURDER BRIDGE		15.	QUAD CABLE	——
8	SUB MILE STONE		16.	TELE. POLE	◎

RAILTEL

RAILTEL CORPORATION OF INDIA LIMITED

RAILWAY STATION - DOMINGARH TO MUNDERWA	
DRAWING TITLE:	CABLE ROUTE PLAN
DRAWING NO.:	
SHEET No.	
PROJECT CODE:	
SECTION:	DOMINGARH TO SAHJANWA
	M/s B.S. TRADERS

JAGATBELA

SAHJANWA

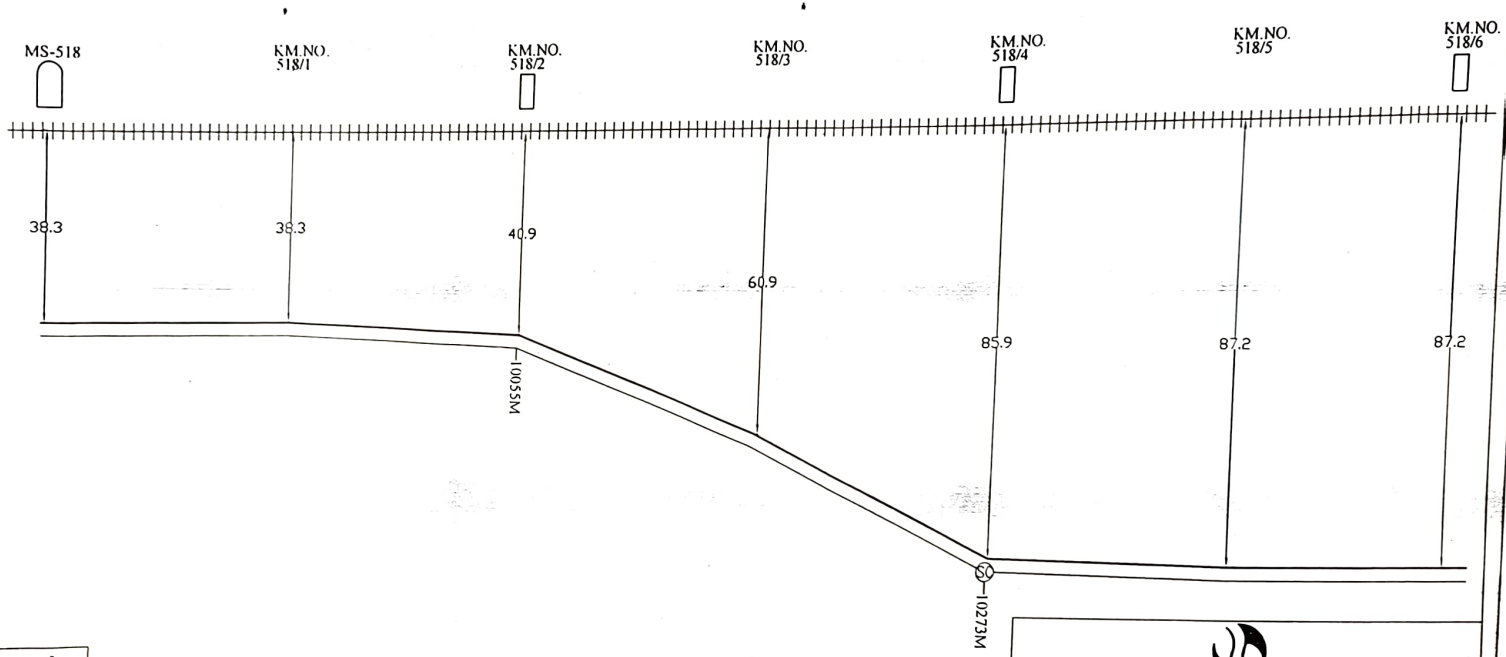

Legends

1	COUPLER 40mm		9.	6 QUAD NORMAL JOINT	
2.	SPLICE CHAMBER		10.	OFC	
3.	KILOMETER STONE		11.	DUCT	
4.	CULVERT		12.	OPEN TRENCH	
5.	G.I PIPE		13.	BORE	
6.	RCC PIPE		14.	HDD	
7	GURDER BRIDGE		15.	QUAD CABLE	
8	SUB MILE STONE		16.	TELE. POLE	

RAILTEL

RAILTEL CORPORATION OF INDIA LIMITED

RAILWAY STATION - DOMINGARH TO MUNDERWA	
DRAWING TITLE:	CABLE ROUTE PLAN
DRAWING NO.:	
SHEET No.	
PROJECT CODE:	
SECTION:	DOMINGARH TO SAHJANWA
	M/s R.S. TRADERS

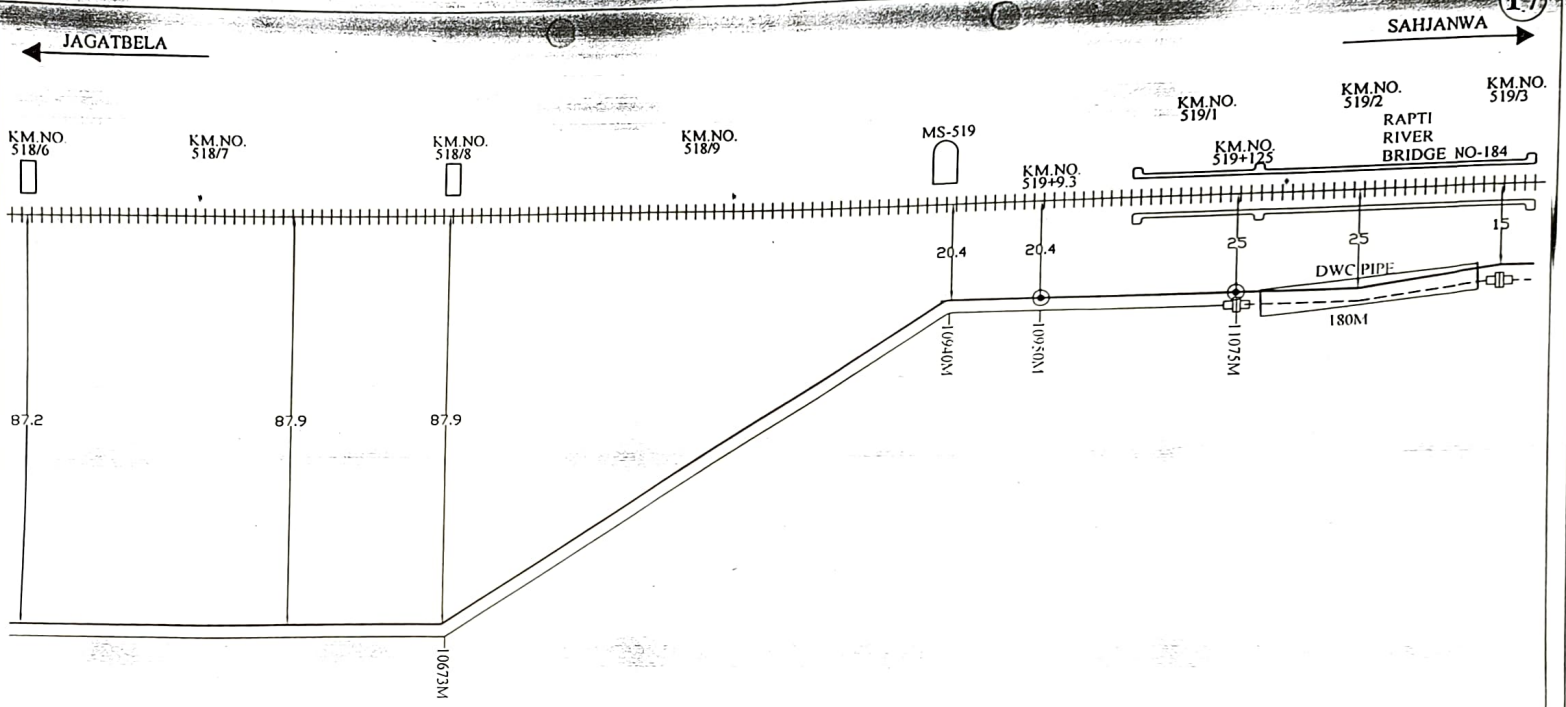

Legends

1.	COUPLER 40mm		9.	6 QUAD NORMAL JOINT	
2.	SPLICE CHAMBER	SC	10.	OFC	
3.	KILOMETER STONE		11.	DUCT	
4.	CULVERT		12.	OPEN TRENCH	
5.	G.I PIPE		13.	BORE	
6.	RCC PIPE		14.	HDD	
7.	GIRDER BRIDGE		15.	QUAD CABLE	
8.	SUB MILE STONE		16.	TELE POLE	

RAILTEL

RAILTEL CORPORATION OF INDIA LIMITED

RAILWAY STATION - DOMINGARH TO MUNDERWA	
DRAWING TITLE:	CABLE ROUTE PLAN
DRAWING NO.:	
SHEET No.	
PROJECT CODE:	
SECTION:	DOMINGARH TO SAHJANWA
	M/s R.S. TRADERS

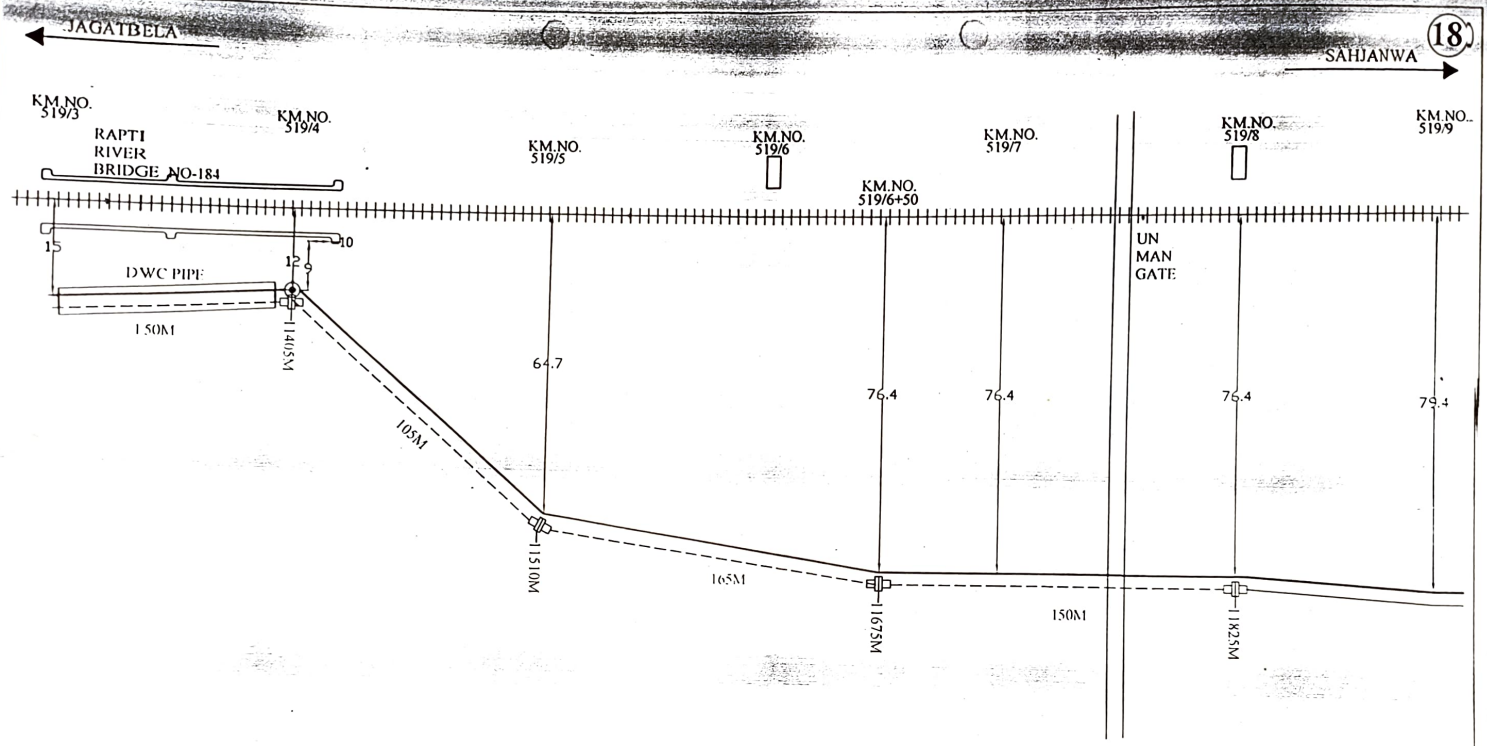

Legends

1	COUPLER 40mm		9.	6 QUAD NORMAL JOINT	
2	SPLICE CHAMBER	SC	10.	OFC	
3	KILOMETER STONE		11.	DUCT	
4	CULVERT		12.	OPEN TRENCH	
5	G I PIPE		13.	BORE	
6	RCC PIPE		14.	HDD	
7	GURDER BRIDGE		15.	QUAD CABLE	
8	SUB MILE STONE		16.	TELE POLE	

RAILTEL

RAILTEL CORPORATION OF INDIA LIMITED

RAILWAY STATION - DOMINGARH TO MUNDERWA	
DRAWING TITLE:	CABLE ROUTE PLAN
DRAWING NO.:	
SHEET No.	
PROJECT CODE:	
SECTION:	DOMINGARH TO SAHJANWA
	M/s R.S. TRADERS

JAGATBELA

SAHJANWA

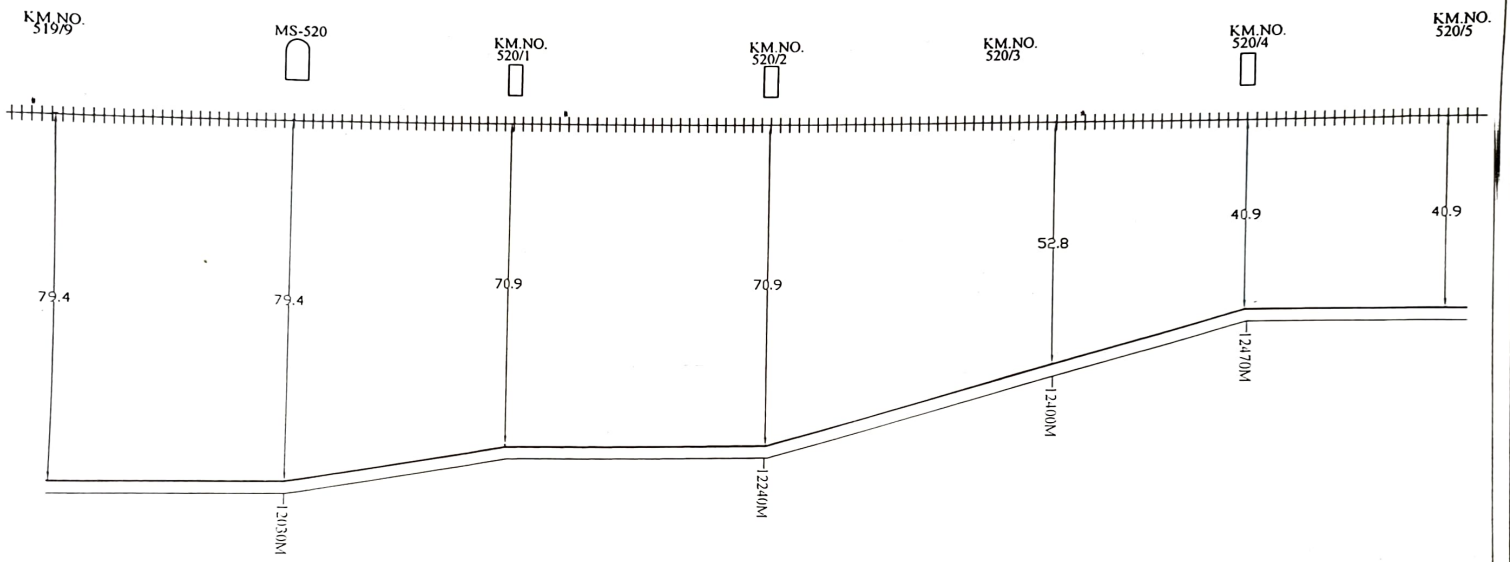

Legends

1	COUPLER 40mm		9	6 QUAD NORMAL JOINT	
2	SPLICE CHAMBER	SC	10	OFC	
3	KILOMETER STONE		11	DUCT	
4	CULVERT		12	OPEN TRENCH	
5	G I PIPE		13	BORE	
6	RCC PIPE		14	HDD	
7	GURDER BRIDGE		15	QUAD CABLE	
8	SUB MILE STONE		16	TELE POLE	

RAILTEL

RAILTEL CORPORATION OF INDIA LIMITED

RAILWAY STATION - DOMINGARH TO MUNDERWA	
DRAWING TITLE:	CABLE ROUTE PLAN
DRAWING NO.:	
SHEET No.	
PROJECT CODE:	
SECTION:	DOMINGARH TO SAHJANWA
	M/s R.S. TRADERS

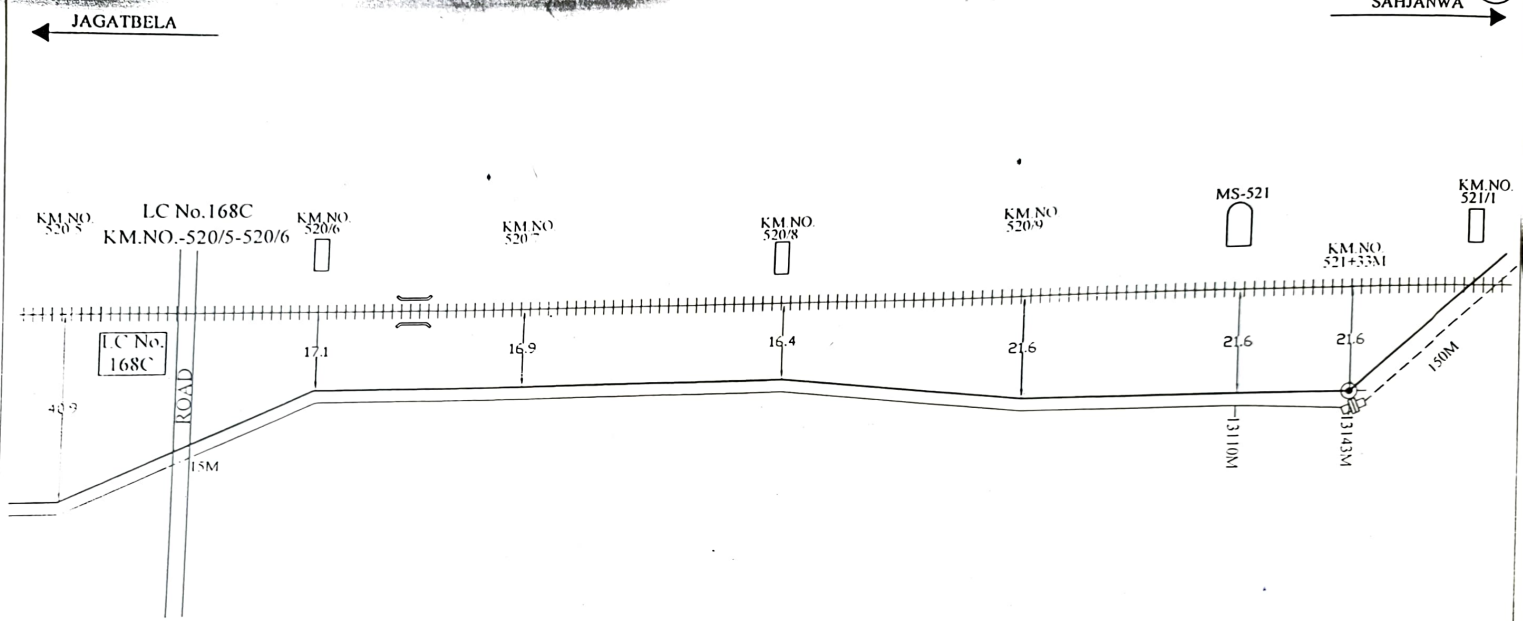

Legends

1	COUPLER 40mm		9	6 QUAD NORMAL JOINT	
2	SPLICE CHAMBER	SC	10	OFC	
3	KILOMETER STONE		11	DUCT	
4	CULVERT		12	OPEN TRENCH	
5	C.I PIPE		13	BORE	
6	S.C. PIPE		14	HDD	
7	GIRDER BRIDGE		15	QUAD CABLE	
8	SUB MILE STONE		16	TELE. POLE	

RAILTEL

RAILTEL CORPORATION OF INDIA LIMITED

RAILWAY STATION -	DOMINGARH TO MUNDERWA
DRAWING TITLE:	CABLE ROUTE PLAN
DRAWING NO.:	
SHEET No.	
PROJECT CODE:	
SECTION:	DOMINGARH TO SAHJANWA
	M/s R.S.TRADERS

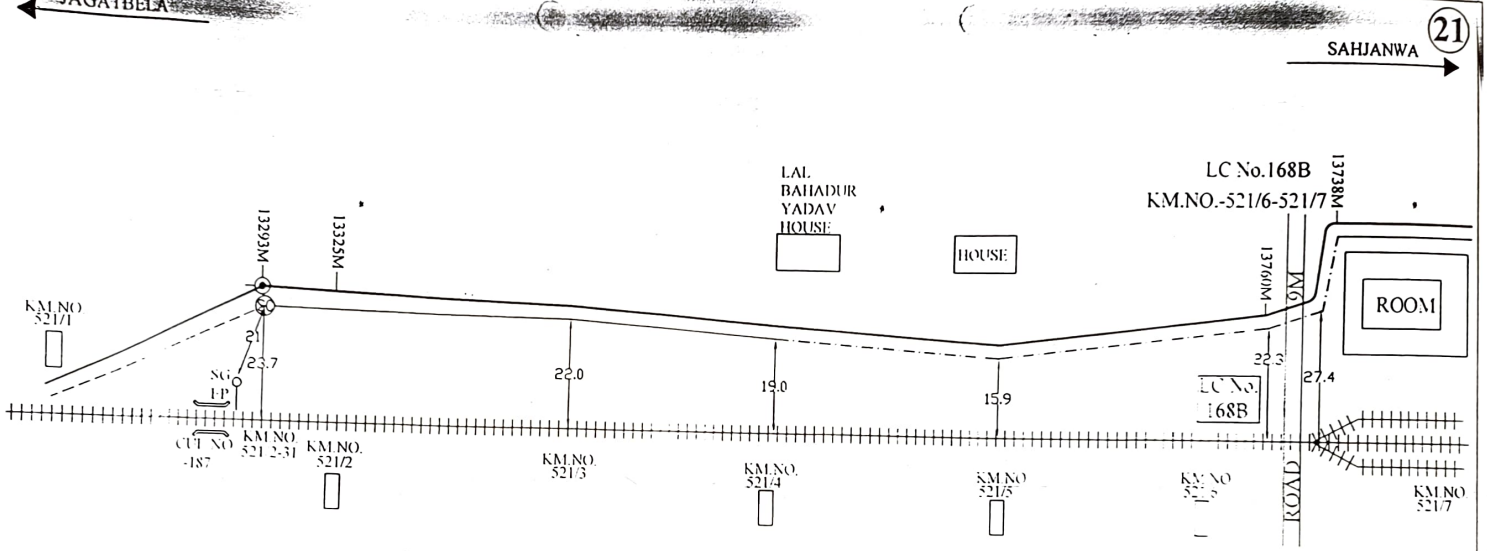

Legends

1.	COUPLER 40mm		9.	6 QUAD NORMAL JOINT	
2.	SPLICE CHAMBER		10.	OFC	
3.	KILOMETER STONE		11.	DUCT	
4.	CULVERT		12.	OPEN TRENCH	
5.	G I PIPE		13.	BORE	
6	RCC PIPE		14.	HDD	
7	GURDER BRIDGE		15.	QUAD CABLE	
8	SUB MILE STONE		16.	TELE POLE	

RAILTEL

RAILTEL CORPORATION OF INDIA LIMITED

RAILWAY STATION	DOMINGARH TO MUNDERWA
DRAWING TITLE:	CABLE ROUTE PLAN
DRAWING NO.:	
SHEET No.	
PROJECT CODE	
SECTION:	DOMINGARH TO SAHJANWA
	M/s R.S. TRADERS

JAGATBELA

SAHJANWA

SAHJANWA

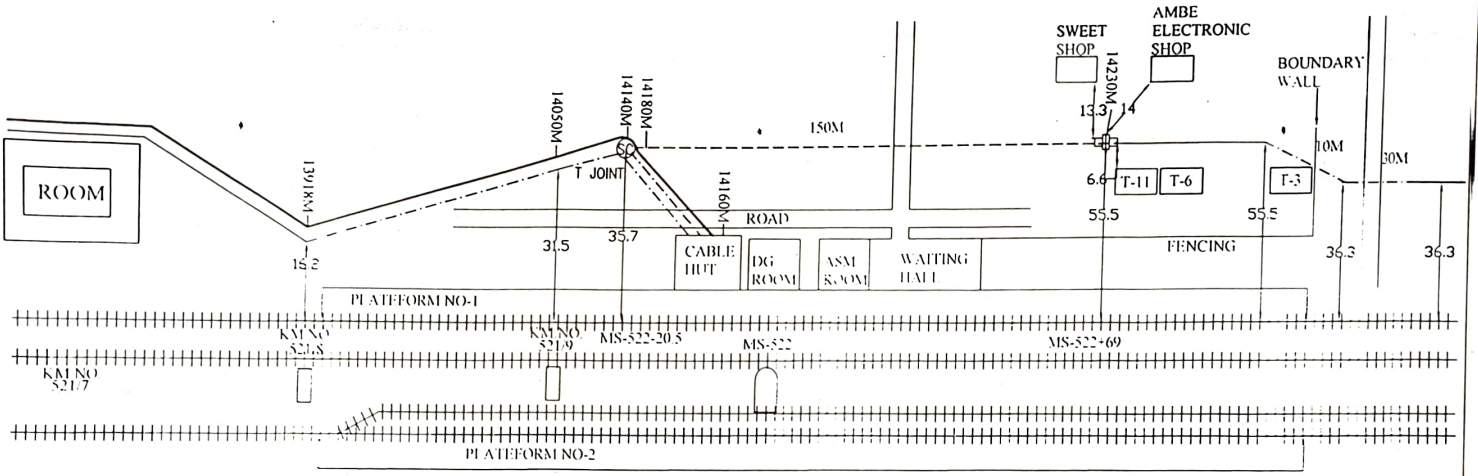

Legends

1.	COUPLER 40mm		9.	6 QUAD NORMAL JOINT	
2.	SPLICE CHAMBER		10.	OFC	
3.	KILOMETER STONE		11.	DUCT	
4.	CULVERT		12.	OPEN TRENCH	
5.	G I PIPE		13.	BORE	
6.	RCC PIPE		14.	HDD	
7.	GURDER BRIDGE		15.	QUAD CABLE	
8.	SUB MILE STONE		16.	TELE. POLE	

RAILTEL

RAILTEL CORPORATION OF INDIA LIMITED

RAILWAY STATION - DOMINGARH TO MUNDERWA	
DRAWING TITLE:	CABLE ROUTE PLAN
DRAWING NO.:	.
SHEET No.	
PROJECT CODE:	
SECTION:	DOMINGARH TO SAHJANWA
	M/s R.S. TRADERS

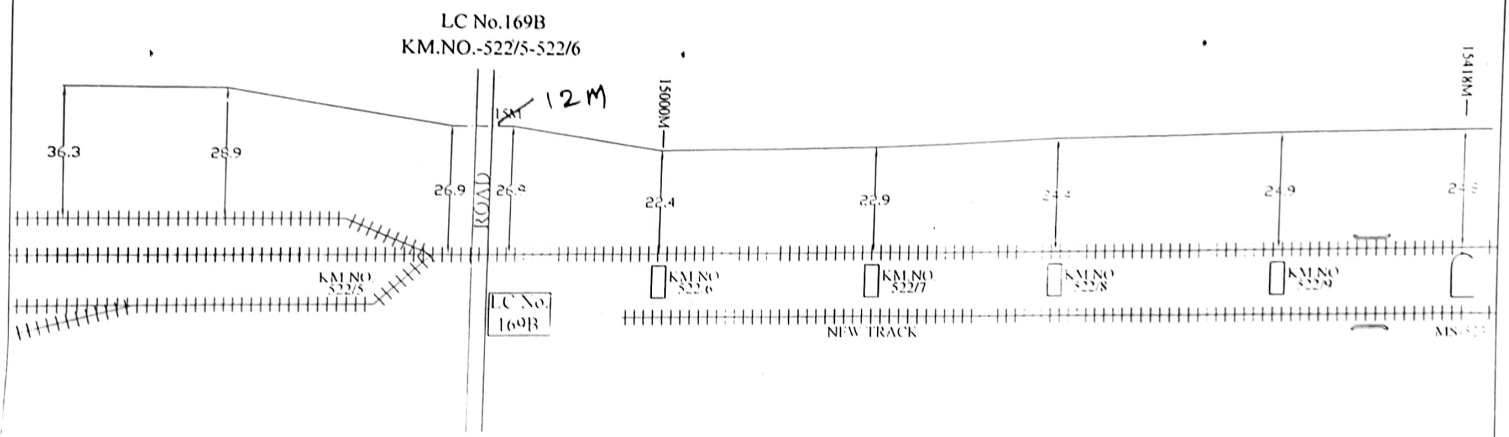

Legends

1	COUPLER 40mm		9	QUAD NORMAL JOINT	
2	SPLICE CHAMBER		10	OFC	
3	KILOMETER STONE		11	DUCT	
4	CULVERT		12	OPEN TRENCH	
5	G I PIPE		13	BORE	
6	RCC PIPE		14	ROD	
7	GURDER BRIDGE		15	QUAD CABLE	
8	SUB MILE STONE		16	TELE POLE	

RAILTEL

RAILWAY STATION	DOMINGARH TO MUNDERWA
DRAWING TITLE:	CABLE ROUTE PLAN
DRAWING NO.:	
SHEET No.	
PROJECT CODE:	
SECTION:	SAHJANWA TO SIHAPAR HALT
	M/s R.S. TRADERS

JAGATBELA

SIHAPAR HALT

SARIYA FACTORY

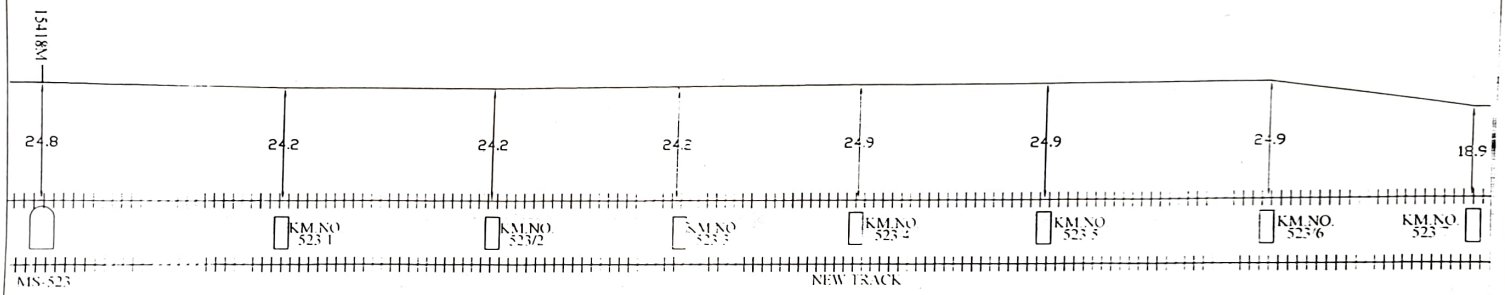

Legends

1.	COUPLER		9.	6 QUAD NORMAL JOINT	
2.	SPLICE CHAMBER	SC	10.	OFC	
3.	KILOMETER STONE		11.	DUCT	
4.	CULVERT		12.	OPEN TRENCH	
5.	GI PIPE		13.	BORE	
6.	RCC PIPE		14.	HDD	
7.	GURDER BRIDGE		15.	QUAD CABLE	
8.	SUB MILE STONE		16.	TELE POLE	

RAILTEL

RAILTEL CORPORATION OF INDIA LIMITED

RAILWAY STATION -	DOMINGARH TO MUNDERWA
DRAWING TITLE:	CABLE ROUTE PLAN
DRAWING NO.:	
SHEET No.	
PROJECT CODE	
SECTION:	SAHJANWA TO SIHAPAR HALT

M s R.S. TRADERS

JAGATBELA

SIHAPAR HALT

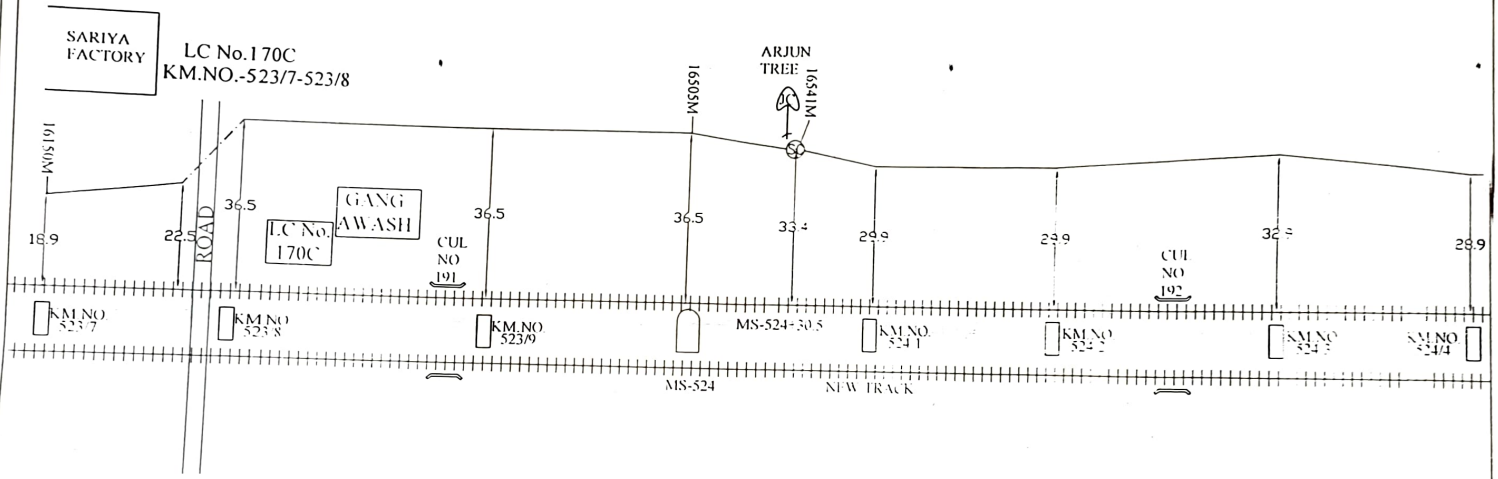

Legends

1	COUPLER 40mm		9	6 QUAD NORMAL JOINT	
2	SPLICE CHAMBER		10	OFC	
3	KILOMETER STONE		11	DUCT	
4	CULVERT		12	OPEN TRENCH	
5	GI PIPE		13	BORE	
6	RCC PIPE		14	HDD	
7	GIRDER BRIDGE		15	QUAD CABLE	
8	SUB MILE STONE		16	TELE. POLE	

RAILTEL

RAILTEL CORPORATION OF INDIA LIMITED

RAILWAY STATION -DOMINGARH TO MUNDERWA	
DRAWING TITLE:	CABLE ROUTE PLAN
DRAWING NO.:	
SHEET No.	
PROJECT CODE:	
SECTION:	SAHJANWA TO SIHAPAR HALT
	M/s R.S. TRADERS

JAGATBELA

SIHAPAR HALT

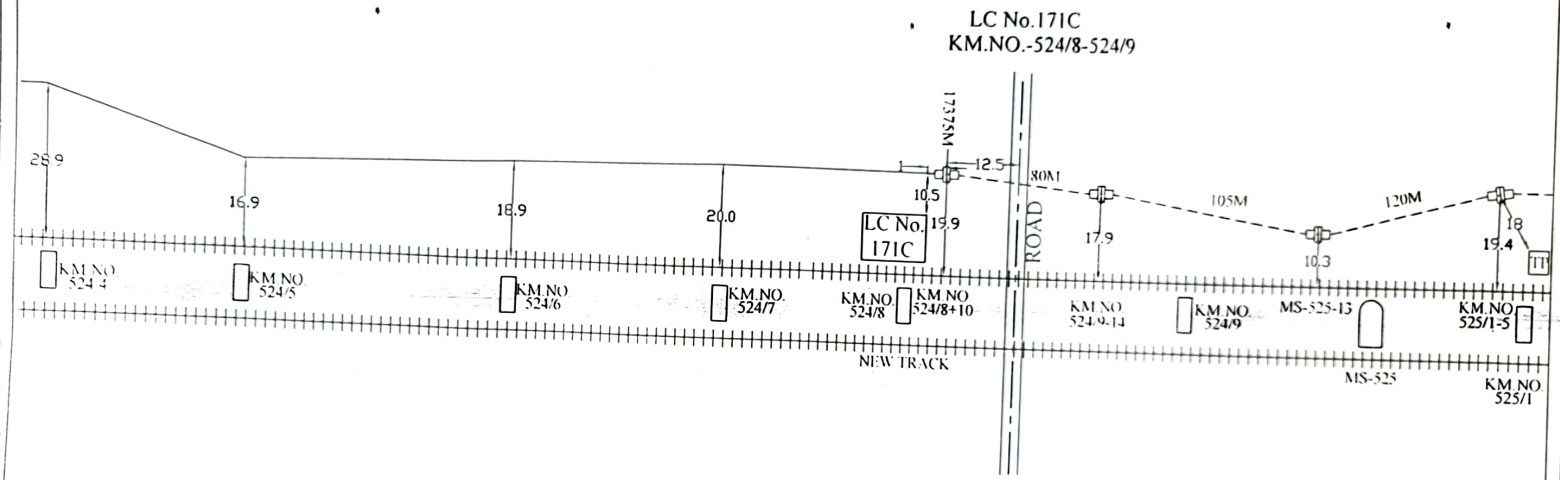

Legends

1.	COUPLER 40mm		9.	6 QUAD NORMAL JOINT	
2.	SPLICE CHAMBER		10.	OFC	
3.	KILOMETER STONE		11.	DUCT	
4.	CULVERT		12.	OPEN TRENCH	
5.	G I PIPE		13.	BORE	
6.	RCC PIPE		14.	HDD	
7.	GURDER BRIDGE		15.	QUAD CABLE	
8.	SUB MILE STONE		16.	TELE. POLE	

RAILTEL CORPORATION OF INDIA LIMITED

RAILWAY STATION - DOMINGARH TO MUNDERWA	
DRAWING TITLE:	CABLE ROUTE PLAN
DRAWING NO.:	
SHEET No	
PROJECT CODE:	
SECTION:	SAHJANWA TO SIHAPAR HALT
	M/s R.S. TRADERS

JAGATDIHA

SIHAPAR HALT

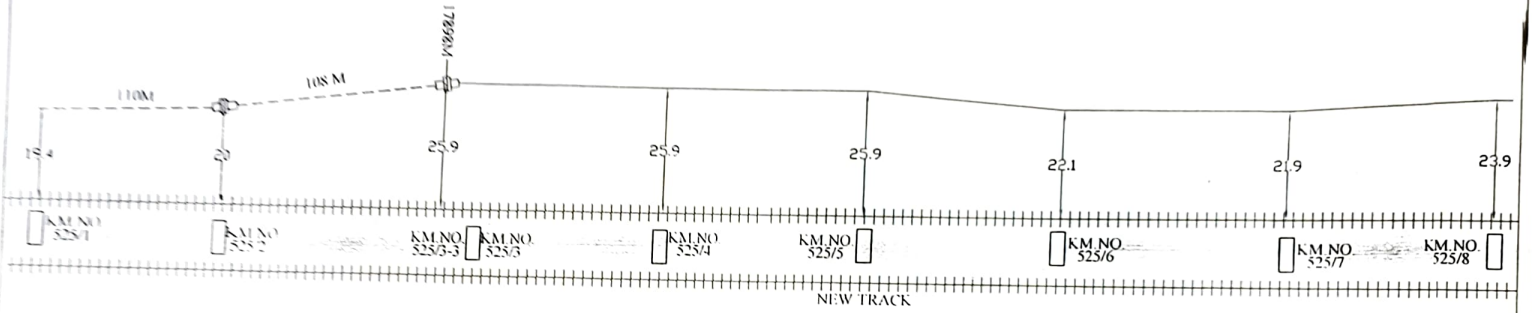

Legends

1.	COUPLER 40mm		9	6 QUAD NORMAL JOINT	
2.	SPLICE CHAMBER		10	OFC	
3.	KILOMETER STONE		11	DUCT	
4.	CULVERT		12	OPEN TRENCH	
5.	C I PIPE		13	BORE	
6.	RCC PIPE		14	HDD	
7.	GURDER BRIDGE		15	QUAD CABLE	
8.	SUB MILE STONE		16	TELE POLE	

RAILTEL

RAILTEL CORPORATION OF INDIA LIMITED

RAILWAY STATION -	DOMINGARH TO MUNDERWA
DRAWING TITLE:	CABLE ROUTE PLAN
DRAWING NO.:	
SHEET No.	
PROJECT CODE:	
SECTION:	SAHJANWA TO SIHAPAR HALT
	M/s R.S. TRADERS

JAGATBELA

SIHAPAR HALT

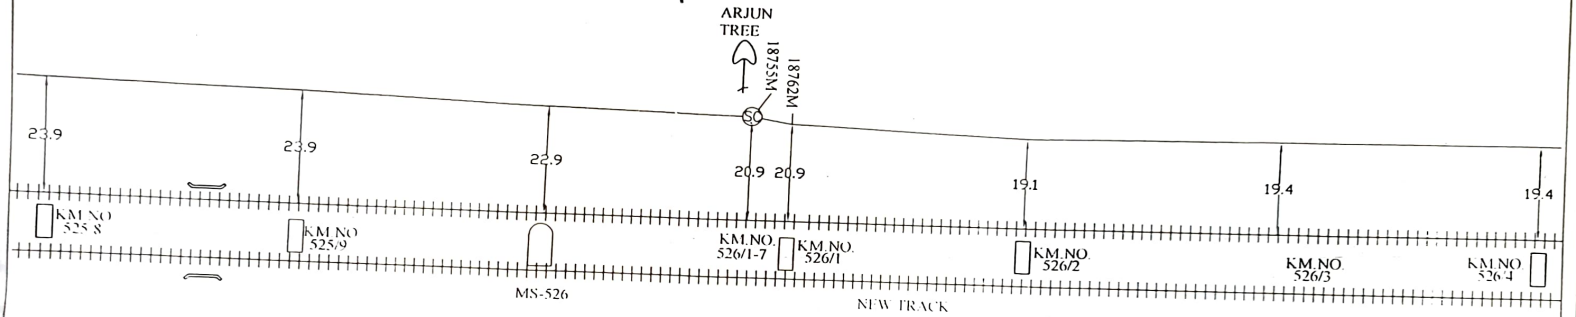

Legends

1	COUPLER 40mm		9.	SQUAD NORMAL JOINT	
2	SPLICE CHAMBER		10.	OFC	
3	KILOMETER STONE		11.	DUCT	
4	CULVERT		12.	OPEN TRENCH	
5	G I PIPE		13.	BORE	
6	RCC PIPE		14.	HDD	
7	GIRDER BRIDGE		15.	QUAD CABLE	
8	SUBMILE STONE		16.	TELE POLE	

RAILTEL

RAILTEL CORPORATION OF INDIA LIMITED

RAILWAY STATION - DOMINGARH TO MUNDERWA	
DRAWING TITLE:	CABLE ROUTE PLAN
DRAWING NO.:	
SHEET No.	
PROJECT CODE:	
SECTION:	SAHJANWA TO SIHAPAR HALT
	M/s R.S. TRADERS

JAGATBELA

SIHAPAR HALT

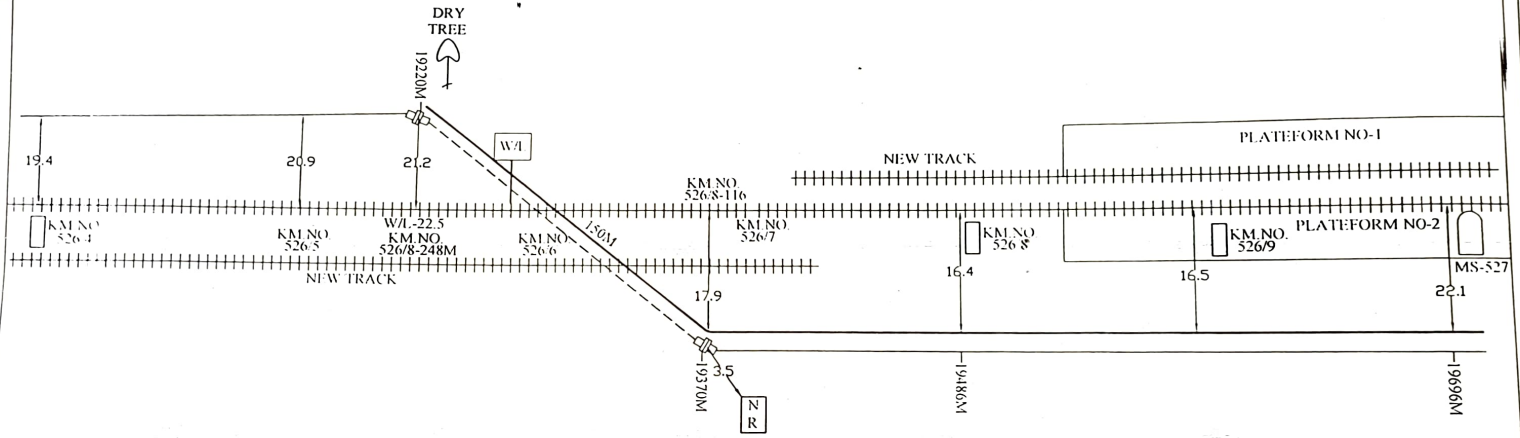

Legends

1	COUPLER 40mm		9.	6 QUAD NORMAL JOINT	
2	SPLICE CHAMBER		10.	OFC	
3	KILOMETER STONE		11.	DUCT	
4	CULVERT		12.	OPEN TRENCH	
5	GUTTER		13.	BORE	
6	RCC PIPE		14.	HDD	
7	RIVER BRIDGE		15.	QUAD CABLE	
8	SUBWAY STONE		16.	TELE POLE	

RAILTEL

RAILTEL CORPORATION OF INDIA LIMITED

RAILWAY STATION -	DOMINGARH TO MUNDERWA
DRAWING TITLE:	CABLE ROUTE PLAN
DRAWING NO.:	
SHEET No.	
PROJECT CODE:	
SECTION:	SAHJANWA TO SIHAPAR HALT
	M/s R.S. TRADERS

SIHAPAR HALT

MAGHAR

30

SIHAPAR HALT

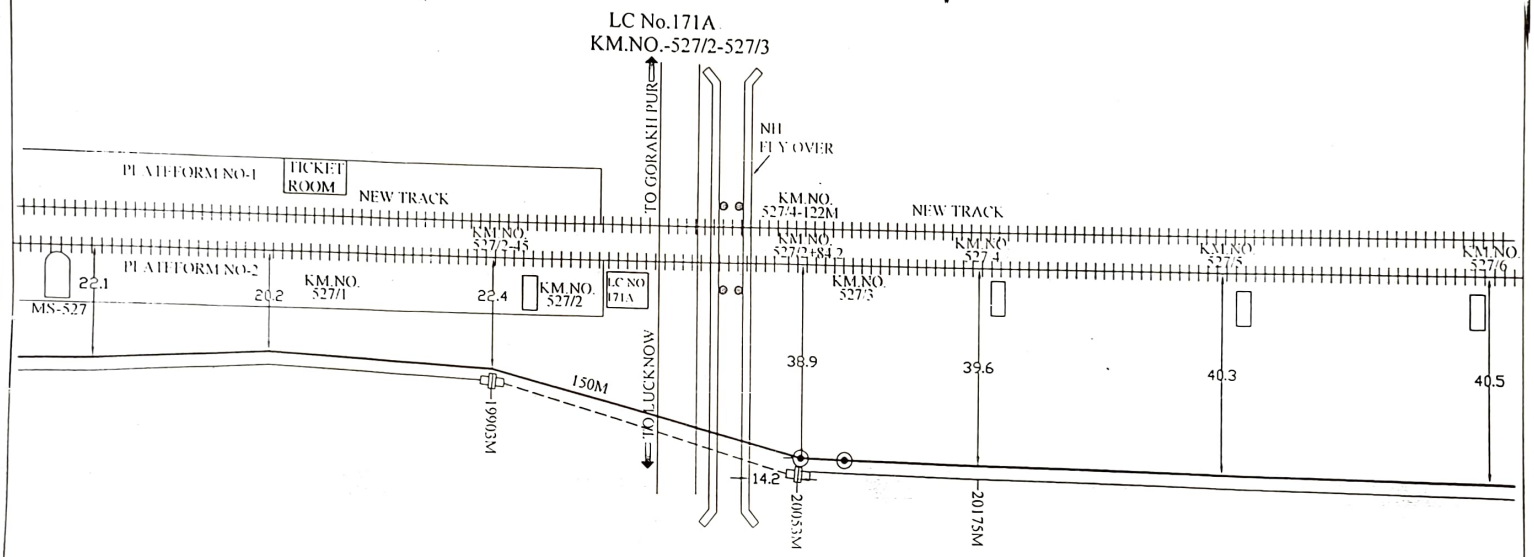

Legends

1.	COUPLER 40mm		9.	6 QUAD NORMAL JOINT	
2.	SPLICE CHAMBER	SC	10.	OFC	
3.	KILOMETER STONE		11.	DUCT	
4.	CULVERT		12.	OPEN TRENCH	
5.	G I PIPE		13.	BORE	
6.	RCC. PIPE		14.	HDD	
7.	GURDER BRIDGE		15.	QUAD CABLE	
8.	SUB MILE STONE		16.	TELE POLE	

RAILTEL

RAILTEL CORPORATION OF INDIA LIMITED

RAILWAY STATION - DOMINGARH TO MUNDERWA	
DRAWING TITLE:	CABLE ROUTE PLAN
DRAWING NO.:	
SHEET No.	
PROJECT CODE:	
SECTION:	SIHAPAR HALT TO MAGHAR

M/s R.S. TRADERS

SIHAPAR HALT

MAGHAR

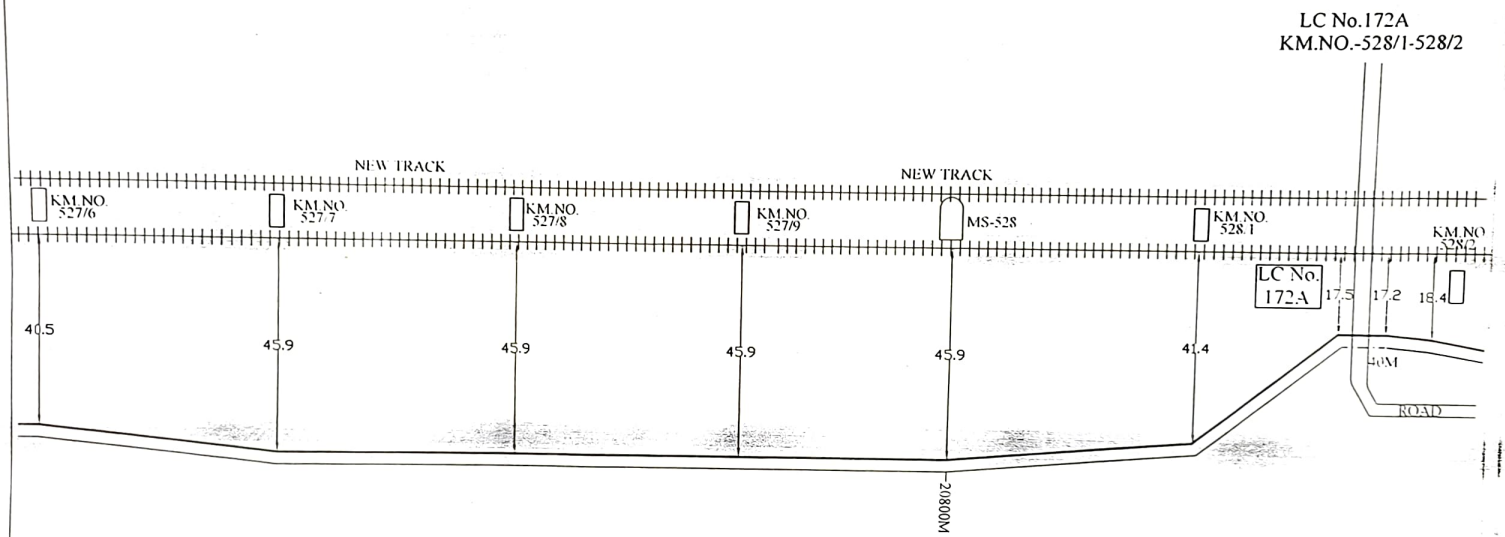

Legends

1.	COUPLER 40mm		9.	6 QUAD NORMAL JOINT	
2.	SPLICE CHAMBER		10.	OFC	
3.	KILOMETER STONE		11.	DUCT	
4.	CULVERT		12.	OPEN TRENCH	
5.	G.I PIPE		13.	BORE	
6.	RCC PIPE		14.	HDD	
7.	GURDER BRIDGE		15.	QUAD CABLE	
8.	SUB MILE STONE		16.	TELE POLE	

RAILTEL

RAILTEL CORPORATION OF INDIA LIMITED

RAILWAY STATION - DOMINGARH TO MUNDERWA	
DRAWING TITLE:	CABLE ROUTE PLAN
DRAWING NO.:	
SHEET No.	
PROJECT CODE:	
SECTION:	SIHAPAR HALT TO MAGHAR
	M/s R.S. TRADERS

SIHAPAR HALT

MAGHAR

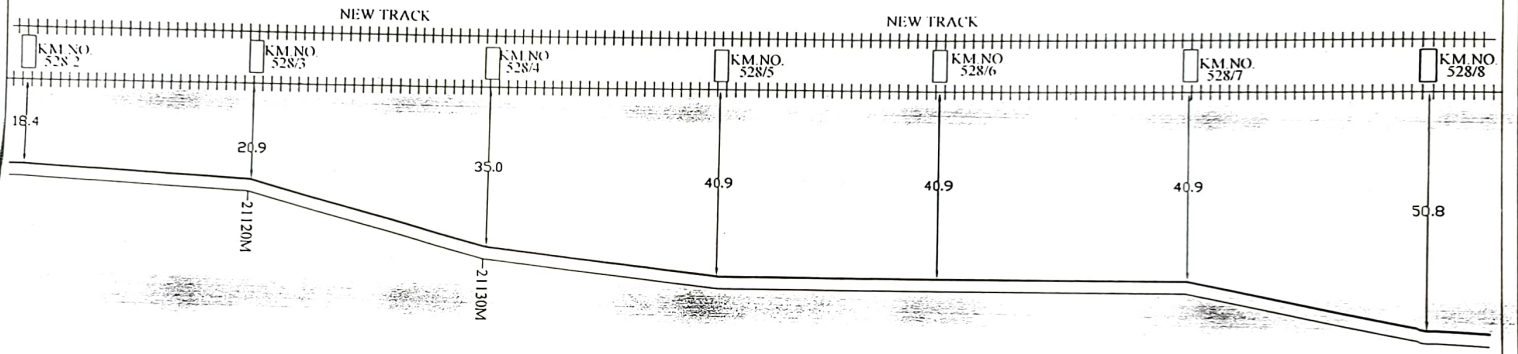

Legends

1.	COUPLER 40mm		9.	6 QUAD NORMAL JOINT	
2.	SPLICE CHAMBER		10.	OFC	
3.	KILOMETER STONE		11.	DUCT	
4	CULVERT		12.	OPEN TRENCH	
5	G I PIPE		13.	BORE	
6.	RCC. PIPE		14.	HDD	
7	GIRDER BRIDGE		15.	QUAD CABLE	
8	SUB MILE STONE		16.	TELE POLE	

RAILTEL

RAILTEL CORPORATION OF INDIA LIMITED

RAILWAY STATION - DOMINGARH TO MUNDERWA	
DRAWING TITLE:	CABLE ROUTE PLAN
DRAWING NO.:	
SHEET No.	
PROJECT CODE:	
SECTION:	SIHAPAR HALT TO MAGHAR
	M/s R.S. TRADERS

SIHAPAR HALT

MAGHAR

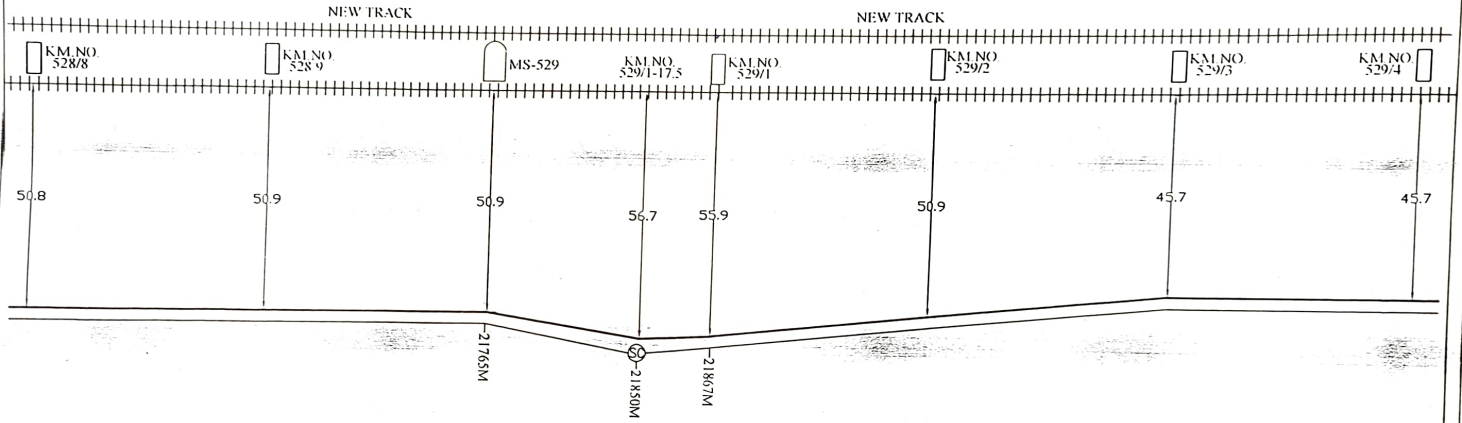

Legends

1.	COUPLER 40mm		9.	6 QUAD NORMAL JOINT	
2.	SPLICE CHAMBER	SC	10.	OFC	
3.	KILOMETER STONE		11.	DUCT	
4.	CULVERT		12.	OPEN TRENCH	
5.	G.I PIPE		13.	BORE	
6.	RCC. PIPE		14.	HDD	
7.	GURDER BRIDGE		15.	QUAD CABLE	
8.	SUB MILE STONE		16.	TELE. POLE	

RAILTEL CORPORATION OF INDIA LIMITED

RAILWAY STATION - DOMINGARH TO MUNDERWA	
DRAWING TITLE:	CABLE ROUTE PLAN
DRAWING NO.:	
SHEET No.	
PROJECT CODE:	
SECTION:	SIHAPAR HALT TO MAGHAR
	M/s R.S. TRADERS

SIHAPAR HALT

MAGHAR

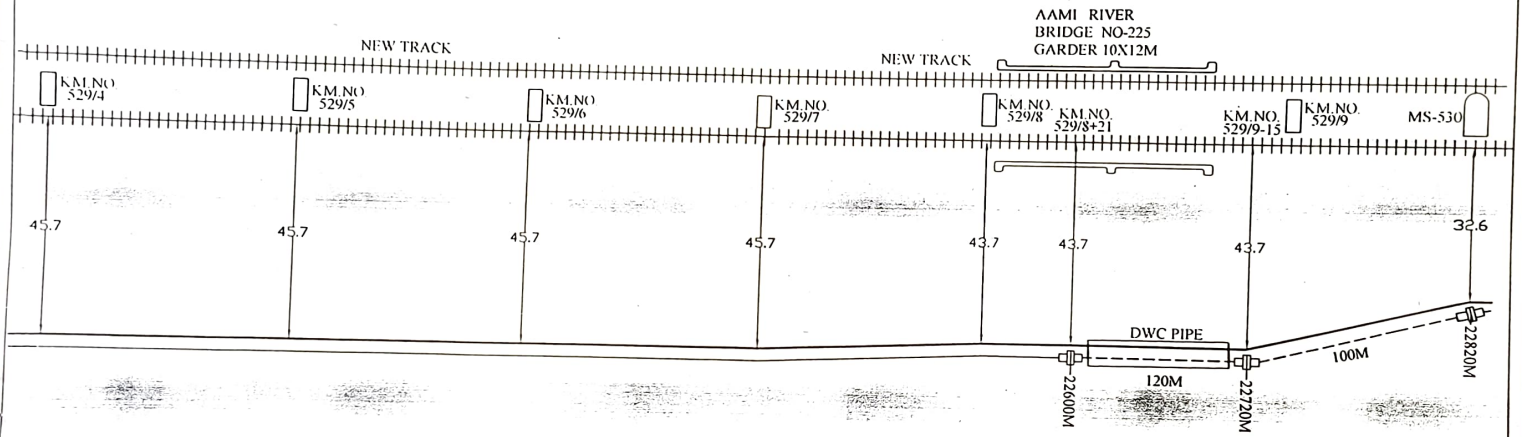

Legends

1.	COUPLER 40mm		9.	6 QUAD NORMAL JOINT	
2.	SPLICE CHAMBER		10.	OFC	
3.	KILOMETER STONE		11.	DUCT	
4.	CULVERT		12.	OPEN TRENCH	
5.	G.I PIPE		13.	BORE	
6.	RCC PIPE		14.	HDD	
7.	GURDER BRIDGE		15.	QUAD CABLE	
8.	SUB MILE STONE		16.	TELE. POLE	

RAILTEL

RAILTEL CORPORATION OF INDIA LIMITED

RAILWAY STATION - DOMINGARH TO MUNDERWA	
DRAWING TITLE:	CABLE ROUTE PLAN
DRAWING NO.:	
SHEET No.	
PROJECT CODE:	
SECTION:	SIHAPAR HALT TO MAGHAR
	M/s R.S. TRADERS

MAGHAR

SIHAPUR HALT

MAGHAR

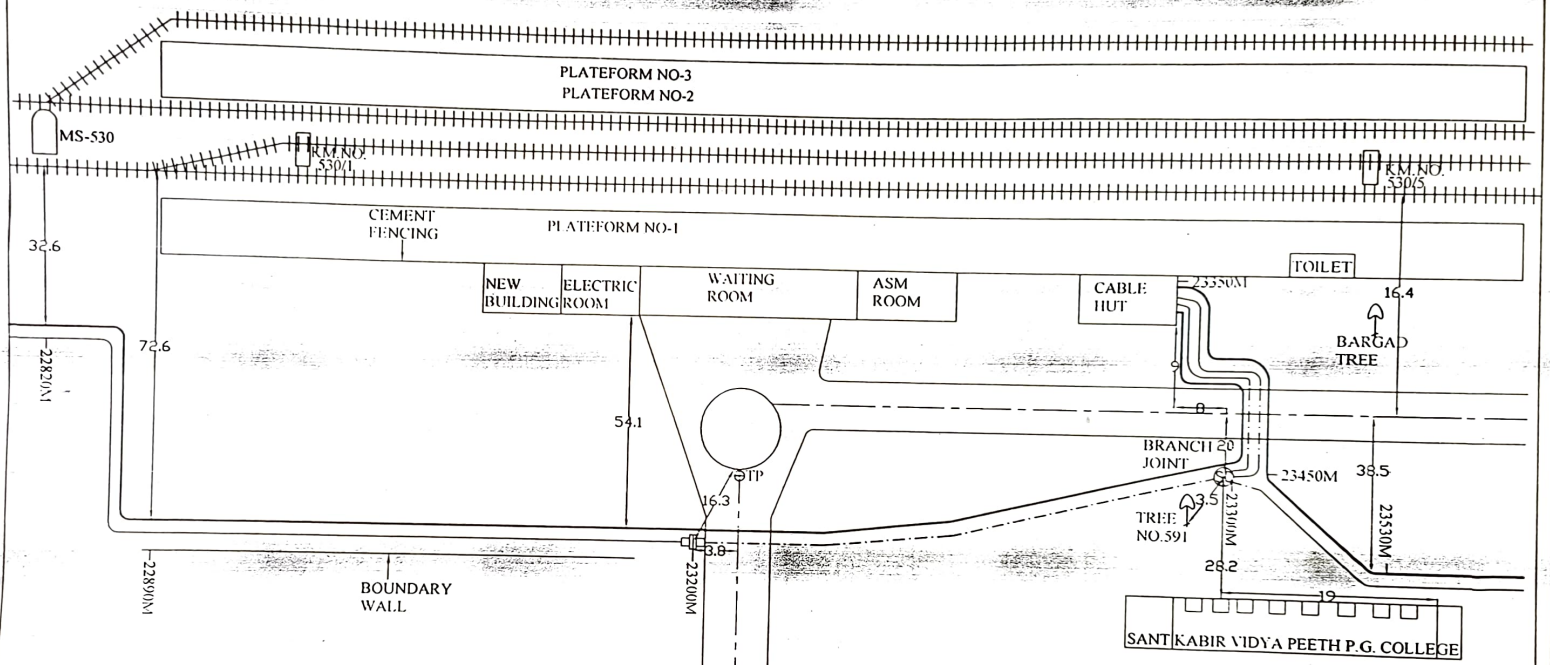

Legends

1.	COUPLER 40mm		9.	6 QUAD NORMAL JOINT	
2.	SPLICE CHAMBER	SC	10.	OFC	
3.	KILOMETER STONE		11.	DUCT	
4.	CULVERT		12.	OPEN TRENCH	
5.	G I PIPE		13.	BORE	
6.	RCC. PIPE		14.	HDD	
7.	GURDER BRIDGE		15.	QUAD CABLE	
8.	SUB MILE STONE		16.	TELE. POLE	

RAILTEL

RAILTEL CORPORATION OF INDIA LIMITED

RAILWAY STATION -	DOMINGARH TO MUNDERWA
DRAWING TITLE:	CABLE ROUTE PLAN
DRAWING NO.:	
SHEET No.	
PROJECT CODE:	
SECTION:	MAGHAR TO KHALILABAD
	M/s R.S. TRADERS

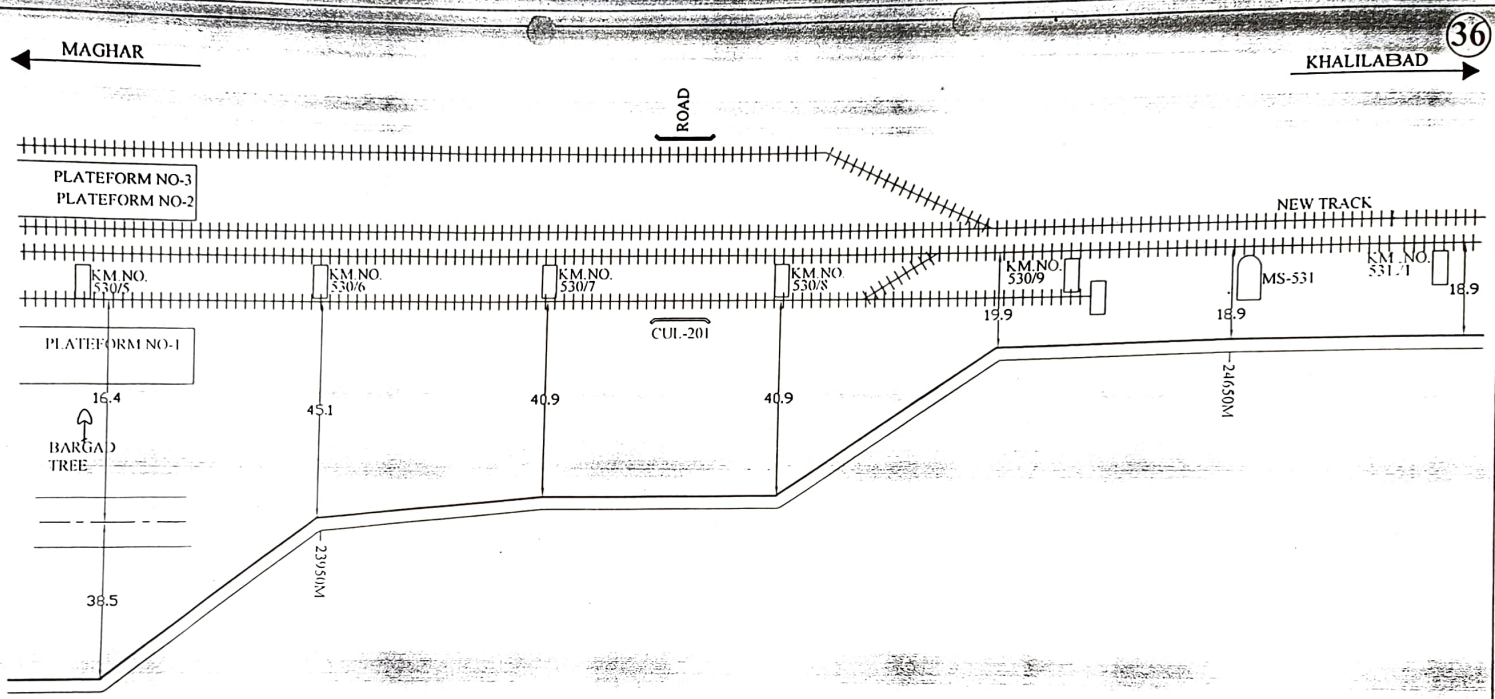

Legends

1.	COUPLER 40mm		9.	6 QUAD NORMAL JOINT	
2.	SPLICE CHAMBER		10.	OFC	
3.	KILOMETER STONE		11.	DUCT	
4.	CULVERT		12.	OPEN TRENCH	
5.	G.I PIPE		13.	BORE	
6.	RCC PIPE		14.	HDD	
7.	GURDER BRIDGE		15.	QUAD CABLE	
8.	SUB MILE STONE		16.	TELE. POLE	

RAILTEL
RAILTEL CORPORATION OF INDIA LIMITED

RAILWAY STATION - DOMINGARH TO MUNDERWA	
DRAWING TITLE:	CABLE ROUTE PLAN
DRAWING NO.:	
SHEET No.	
PROJECT CODE:	
SECTION:	MAGHAR TO KHALILABAD
	M/s R.S. TRADERS

MAGHAR

KHALILABAD

LC No.173A
KM.NO.-531/1-531/2

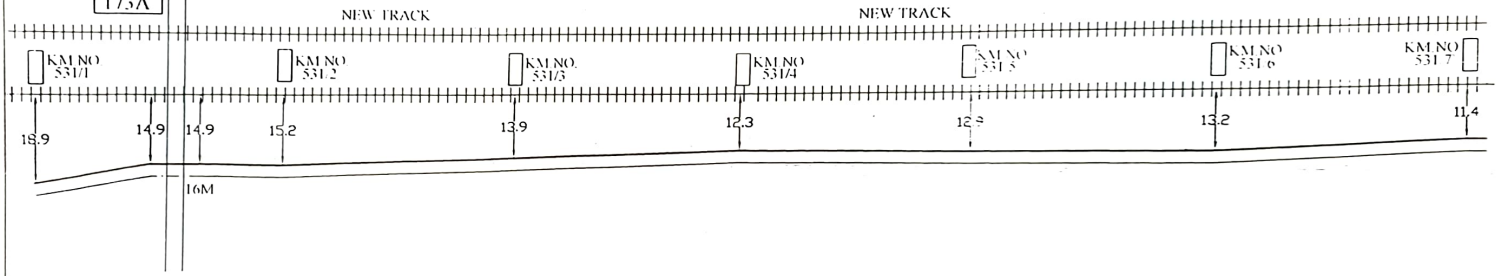

Legends

1	COUPLER 40mm		9.	6 QUAD NORMAL JOINT	
2	SPLICE CHAMBER		10	OFC	
3	KILOMETER STONE		11.	DUCT	
4	CULVERT		12	OPEN TRENCH	
5	G I PIPE		13.	BORE	
6	RCC PIPE		14.	HDD	
7	GURDER BRIDGE		15	QUAD CABLE	
8	SUB MILE STONE		16.	TELE POLE	

RAILTEL

RAILTEL CORPORATION OF INDIA LIMITED

RAILWAY STATION - DOMINGARH TO MUNDERWA	
DRAWING TITLE:	CABLE ROUTE PLAN
DRAWING NO.:	
SHEET No.	
PROJECT CODE:	
SECTION:	MAGHAR TO KHALILABAD
	M/s R.S. TRADERS

MAGHAR

KHALILABAD

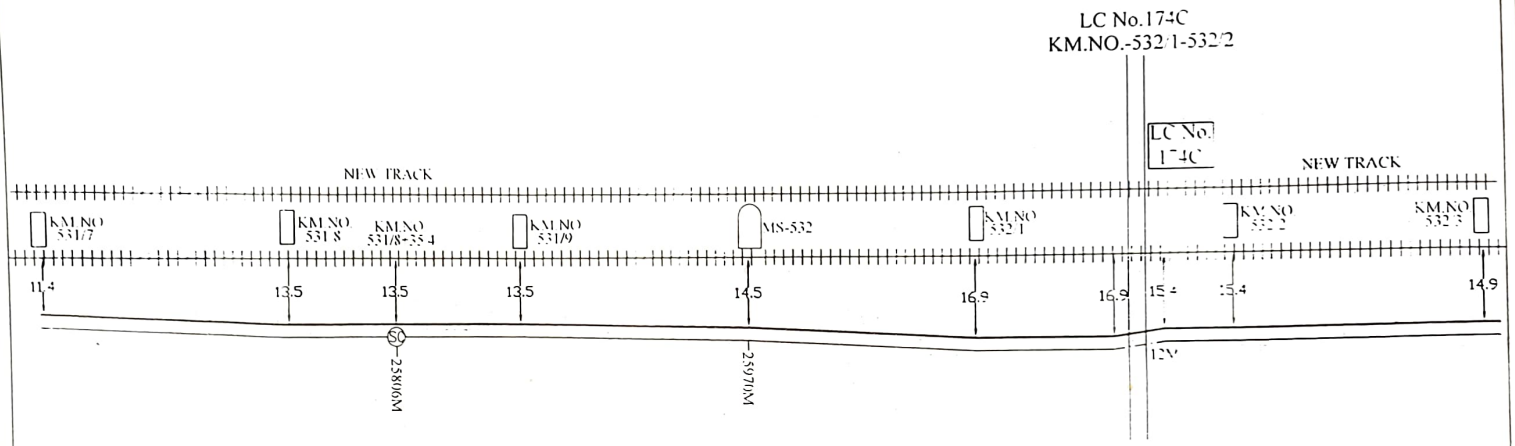

Legends

1	COUPLER JOINT		9	8 QUAD NORMAL JOINT	
2	SPLICE CHAMBER		10	OFC	
3	KILOMETER STONE		11	DUCT	
4	CULVERT		12	OPEN TRENCH	
5	GI PIPE		13	BORE	
6	RCC PIPE		14	HDD	
7	GIRDER BRIDGE		15	QUAD CABLE	
8	SUB MILE STONE		16	TELE POLE	

RAILTEL

RAILTEL CORPORATION OF INDIA LIMITED

RAILWAY STATION -	DOMINGARH TO MUNDERWA
DRAWING TITLE:	CABLE ROUTE PLAN
DRAWING NO.:	
SHEET No.:	
PROJECT CODE:	
SECTION:	MAGHAR TO KHALILABAD
	M/s R.S. TRADERS

MAGHAR

KHALILABAD

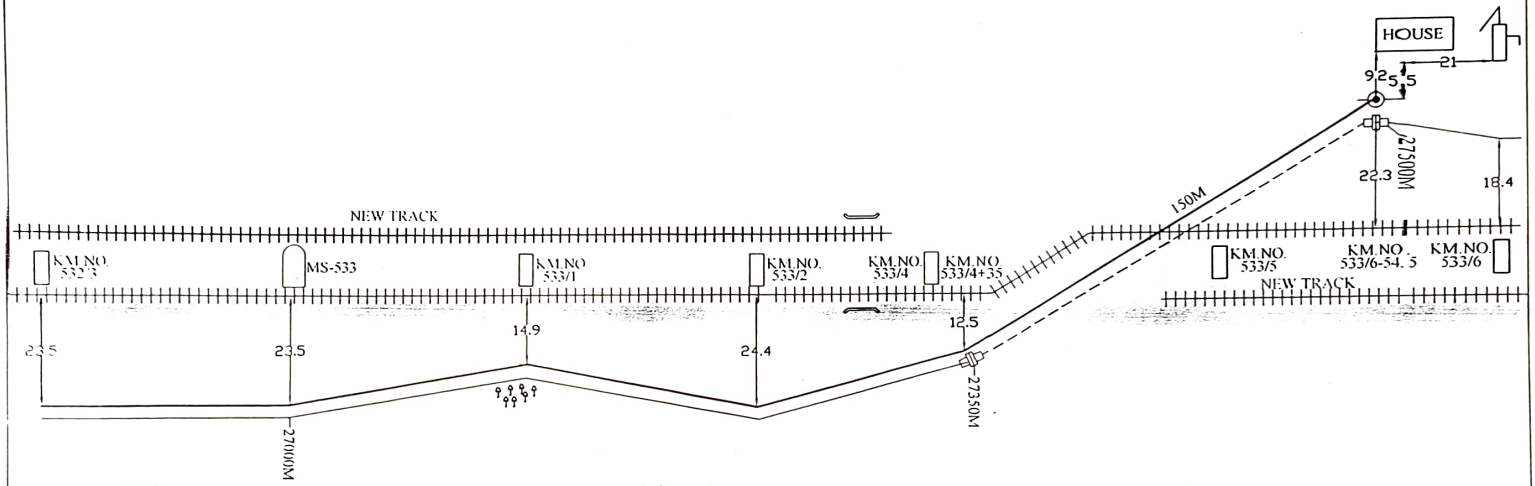

Legends

1	COUPLER 40mm		9.	6 QUAD NORMAL JOINT	
2	SPLICE CHAMBER		10.	OFC	
3	KILOMETER STONE		11.	DUCT	
4	CULVERT		12.	OPEN TRENCH	
5	G I PIPE		13.	BORE	
6	RCC PIPE		14.	HDD	
7	GIRDER BRIDGE		15.	QUAD CABLE	
8	HALF MILE STONE		16.	TELE. POLE	

RAILTEL

RAILTEL CORPORATION OF INDIA LIMITED

RAILWAY STATION -	DOMINGARH TO MUNDERWA
DRAWING TITLE:	CABLE ROUTE PLAN
DRAWING NO.:	
SHEET No.	
PROJECT CODE:	
SECTION:	MAGHAR TO KHALILABAD
	M/s R.S. TRADERS

MAGHAR

KHALILABAD

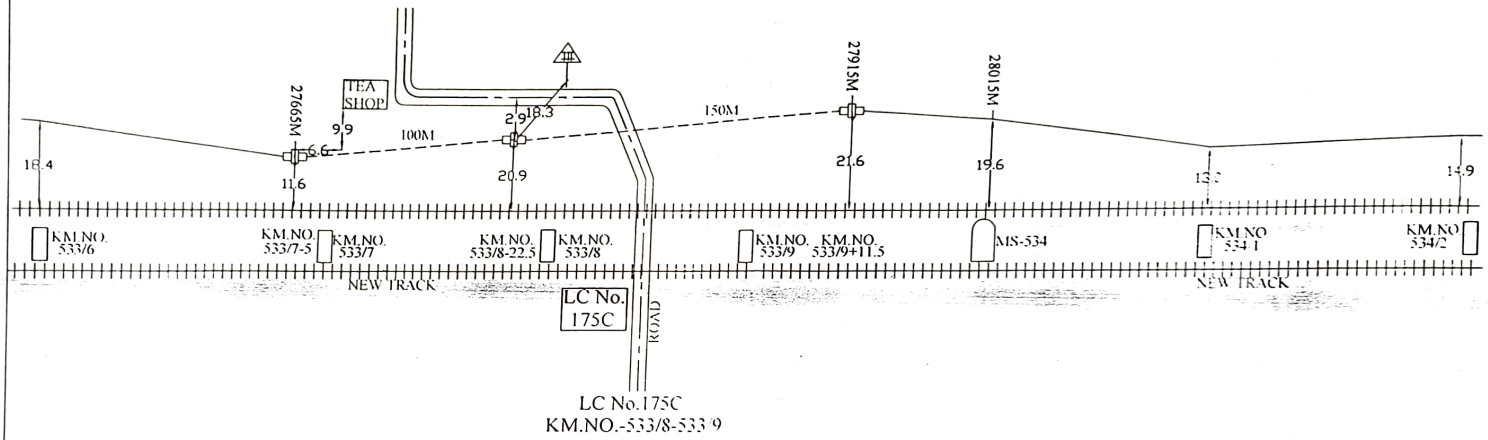

Legends

1.	COUPLER 40mm		9.	6 QUAD NORMAL JOINT	
2.	SPLICE CHAMBER	SC	10.	OFC	
3.	KILOMETER STONE		11.	DUCT	
4.	CULVERT		12.	OPEN TRENCH	
5.	G I PIPE		13.	BORE	
6.	RCC PIPE		14.	HDD	
7.	GURDER BRIDGE		15.	QUAD CABLE	
8.	SUB MILE STONE		16.	TELE. POLE	

RAILTEL

RAILTEL CORPORATION OF INDIA LIMITED

RAILWAY STATION - DOMINGARH TO MUNDERWA	
DRAWING TITLE:	CABLE ROUTE PLAN
DRAWING NO.:	
SHEET No.	
PROJECT CODE:	
SECTION:	MAGHAR TO KHALILABAD
	M/s R.S. TRADERS

MAGHAR

KHALILABAD

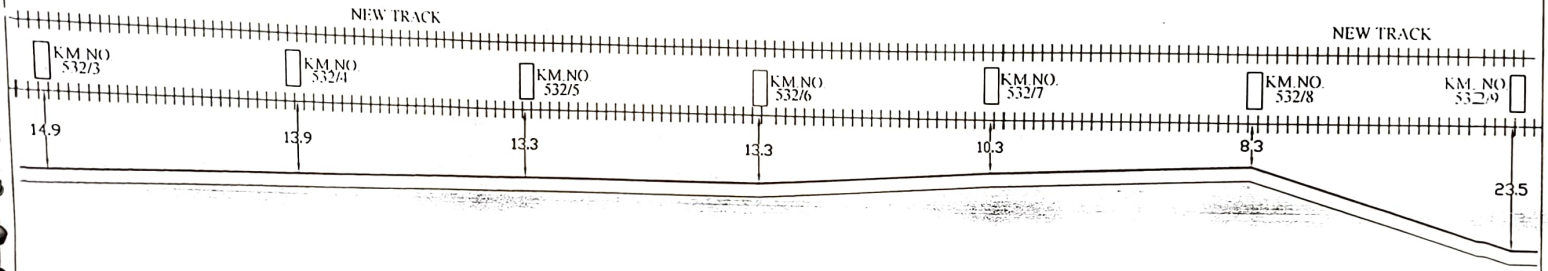

Legends

1.	COUPLER 40mm		9	6 QUAD NORMAL JOINT	
2.	SPLICE CHAMBER	SC	10	OFC	
3.	KILOMETER STONE		11	DUCT	
4.	CULVERT		12	OPEN TRENCH	
5.	G I PIPE		13	BORE	
6.	RCC PIPE		14	HDD	
7.	GURDER BRIDGE		15	QUAD CABLE	
8	SUB MILESTONE		16	TELE POLE	

RAILTEL

RAILTEL CORPORATION OF INDIA LIMITED

RAILWAY STATION - DOMINGARH TO MUNDERWA	
DRAWING TITLE:	CABLE ROUTE PLAN
DRAWING NO.:	
SHEET No.	
PROJECT CODE:	
SECTION:	MAGHAR TO KHALILABAD
	M/s R.S. TRADERS

MAGHAR

KHALILABAD

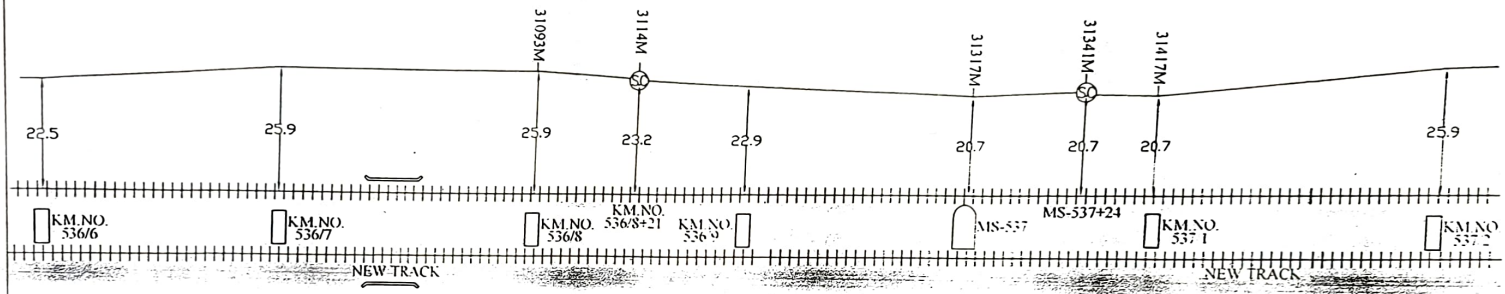

Legends

1.	COUPLER 40mm		9.	6 QUAD NORMAL JOINT	
2.	SPLICE CHAMBER	SC	10.	OFC	
3.	KILOMETER STONE		11.	DUCT	
4.	CULVERT		12.	OPEN TRENCH	
5.	G I PIPE		13.	BORE	
6.	RCC. PIPE		14.	HDD	
7.	GURDER BRIDGE		15.	QUAD CABLE	
8.	SUB MILE STONE		16.	TELE POLE	

RAILTEL

RAILTEL CORPORATION OF INDIA LIMITED

RAILWAY STATION - DOMINGARH TO MUNDERWA	
DRAWING TITLE:	CABLE ROUTE PLAN
DRAWING NO.:	
SHEET No.	
PROJECT CODE:	
SECTION:	MAGHAR TO KHALILABAD
	M/s R.S. TRADERS

MAGHAR

KHALILABAD

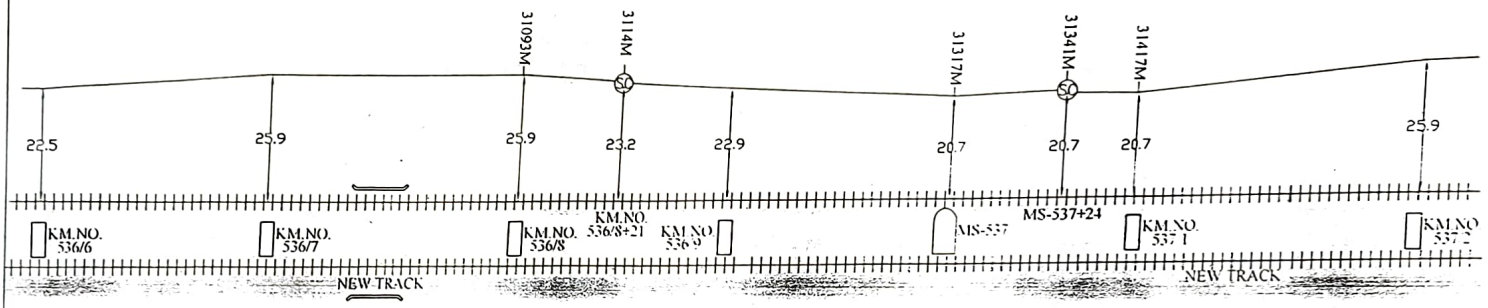

Legends

1.	COUPLER 40mm		9.	6 QUAD NORMAL JOINT	
2.	SPLICE CHAMBER	SC	10	OFC	
3.	KILOMETER STONE		11	DUCT	
4.	CULVERT		12	OPEN TRENCH	
5.	G I PIPE		13	BORE	
6.	RCC. PIPE		14	HDD	
7.	GURDER BRIDGE		15	QUAD CABLE	
8.	SUB MILE STONE		16	TELE. POLE	

RAILTEL

RAILTEL CORPORATION OF INDIA LIMITED

RAILWAY STATION - DOMINGARH TO MUNDERWA	
DRAWING TITLE:	CABLE ROUTE PLAN
DRAWING NO.:	
SHEET No.	
PROJECT CODE:	
SECTION:	MAGHAR TO KHALILABAD
	M/s R.S. TRADERS

MAGHAR

KHALILABAD

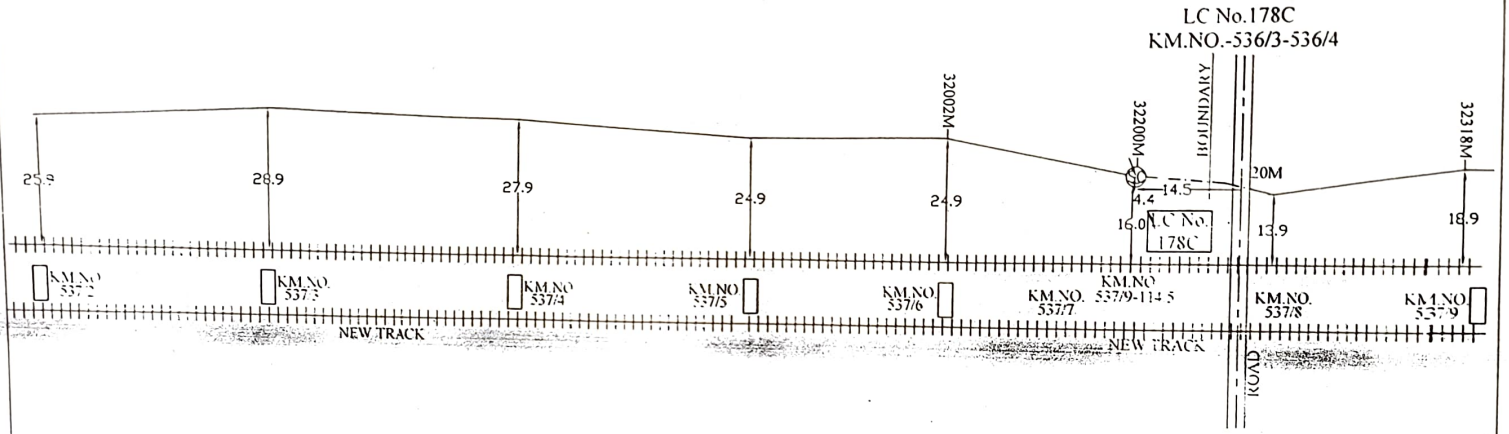

Legends

1.	COUPLER 4mm		9	6 QUAD NORMAL JOINT	
2.	SPLICE CHAMBER		10	OFC	
3.	KILOMETER STONE		11	DUCT	
4.	CULVERT		12	OPEN TRENCH	
5.	GI PIPE		13	BORE	
6.	RCC PIPE		14	HDD	
7.	GURDER BRIDGE		15.	QUAD CABLE	
8.	SUBMILE STONE		16.	TELE POLE	

RAILTEL

RAILTEL CORPORATION OF INDIA LIMITED

RAILWAY STATION - DOMINGARH TO MUNDERWA	
DRAWING TITLE:	CABLE ROUTE PLAN
DRAWING NO.:	
SHEET No.	
PROJECT CODE:	
SECTION:	MAGHAR TO KHALILABAD
	M/s R.S. TRADERS

MAGHAR

KHALILABAD

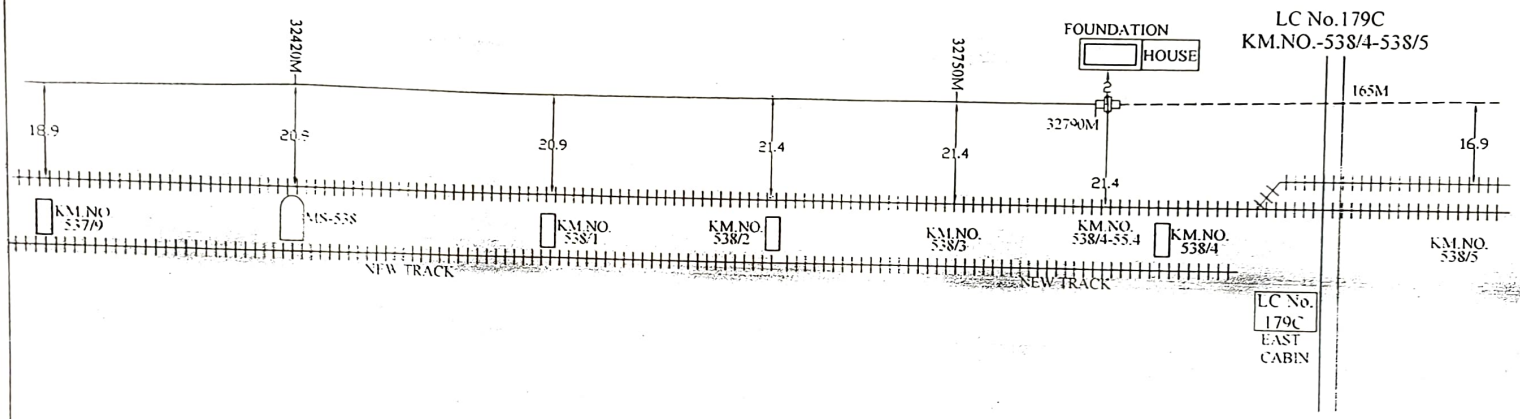

Legends

1.	COUPLER 40mm		9.	6 QUAD NORMAL JOINT	
2.	SPLICE CHAMBER		10.	OFC	
3.	KILOMETER STONE		11.	DUCT	
4.	CULVERT		12.	OPEN TRENCH	
5.	GI PIPE		13.	BORE	
6.	RCC PIPE		14.	HDD	
7.	GIRDER BRIDGE		15.	QUAD CABLE	
8.	SUB MILE STONE		16.	TELE POLE	

RAILTEL

RAILTEL CORPORATION OF INDIA LIMITED

RAILWAY STATION - DOMINGARH TO MUNDERWA	
DRAWING TITLE:	CABLE ROUTE PLAN
DRAWING NO.:	
SHEET No.	
PROJECT CODE:	
SECTION:	MAGHAR TO KHALILABAD
	M/s R.S. TRADERS