

To ADSTE
N.E. Railway GORAKHPUR.

6 - QUAD CABLE ROUTE PLAN

(GORAKHPUR Jn. - NAUTANWA)

SECTION

GORAKHPUR - NAUTANWA

N.E. Railway

From - DSTE/LJP


Submitted By:
M/s D.P. TRADERS

601 A, JATEPUR SOUTH, KALIJI MARG
GOLGHAR, GORAKHPUR.
(UTTAR PRADESH)

Recd 30/11/05
10/11/05
(30/11)

← GORAKHPUR Jn.

NAUTANWA →

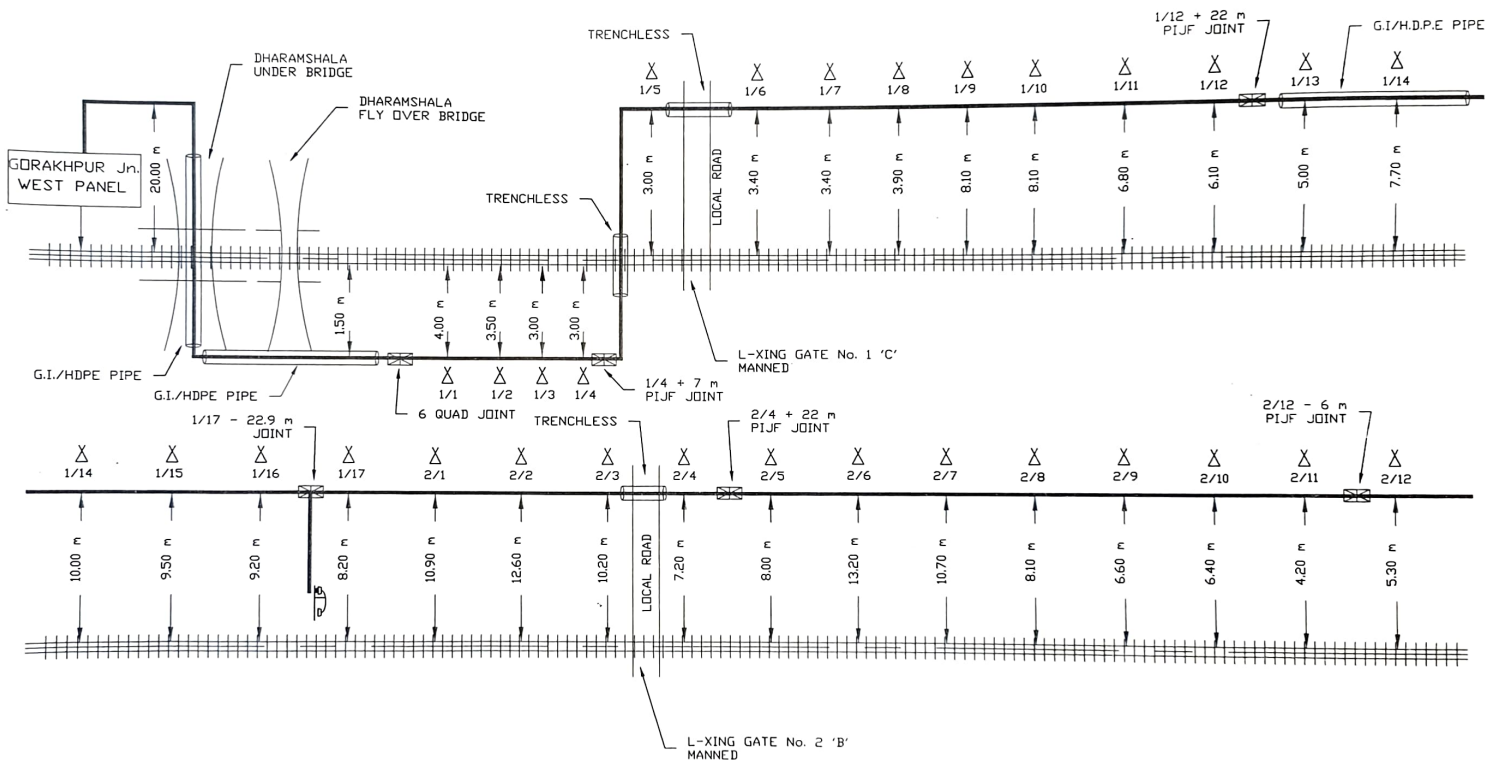

TELEGRAPH POST	X	RAILWAY CROSSING	+
RAILWAY OVER BRIDGE	≡	EMERGENCY POST	D
RAILWAY UNDER BRIDGE	≡	6 QUAD CABLE	—
CULVERT	()	EXISTING CABLE	—
BRIDGE	()	GI./HDPE PIPE	□
CANAL	≡	RAILWAY TRACK	≡
JOINTING	⊗		

1000/2000/1000
SSE/TEL/CON/1000



AST/c/10

38/11
Dy. S. S. C. 10

PREPARED BY		N.E. RAILWAY
DESIGNED BY		
CHECKED BY		DISTANCE ARE MEASURED FROM NEAREST RAILWAY TRACK PREPARED BY D.P. TRADERS 601 JATEPUR SOUTH. KALJI MARG, GOLCHAR, GORAKHPUR
RAILWAY REP.		
D.P. TRADERS		
REP.		

← GORAKHPUR Jn.

NAUTANWA →

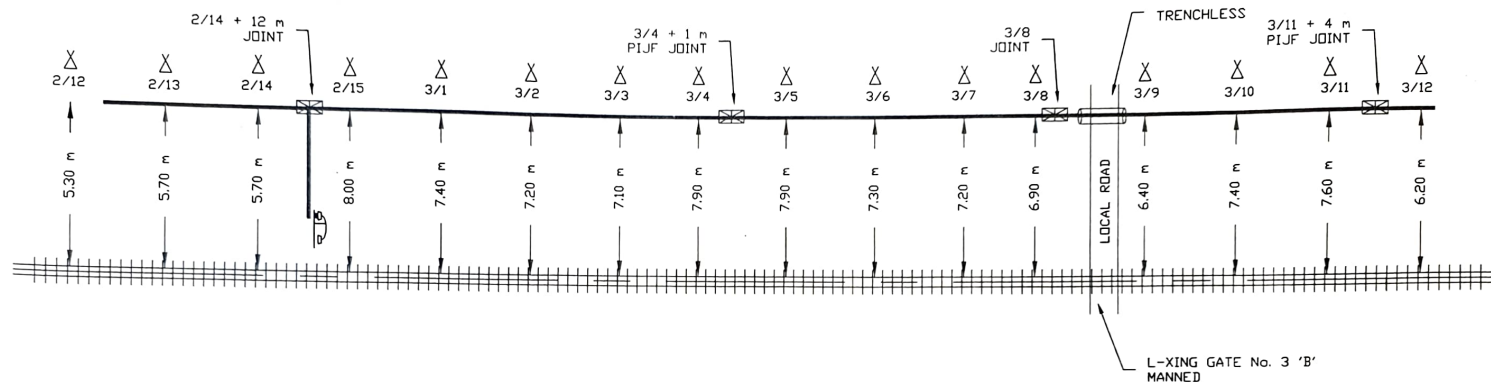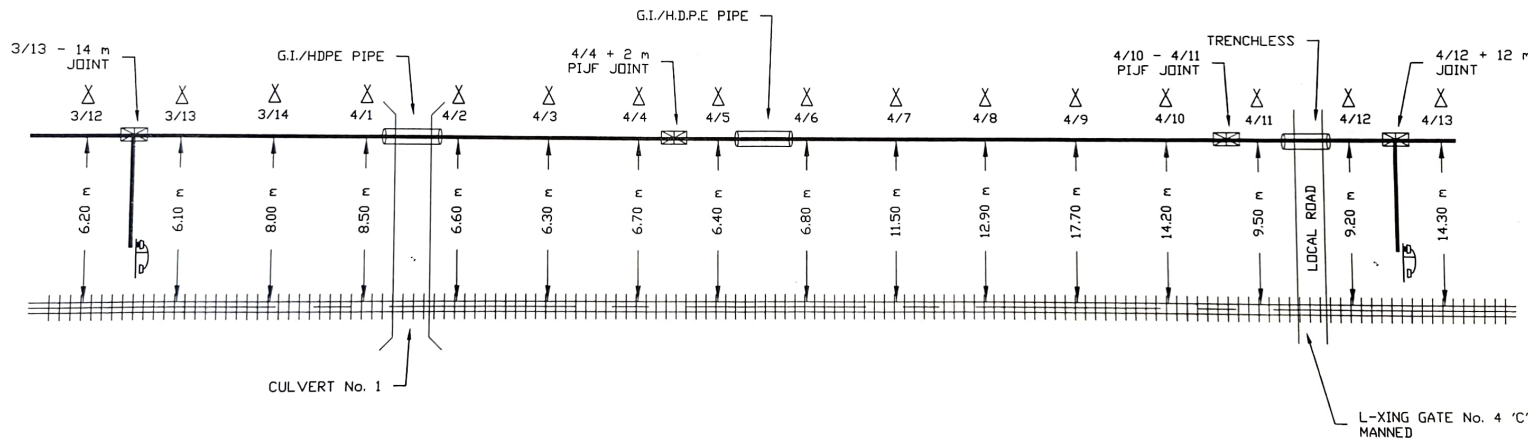

TELEGRAPH POST	X	RAILWAY CROSSING	⊞
RAILWAY OVER BRIDGE	≡	EMERGENCY POST	⊞
RAILWAY UNDER BRIDGE	≡	6 QUAD CABLE	—
CULVERT	⌋	EXISTING CABLE	—
BRIDGE	⌋	G.I. /HDPE PIPE	⌋
CANAL	≡	RAILWAY TRACK	≡
JOINTING	⊞		

Handwritten notes:
 22/12/10
 22/12/10
 22/12/10

Handwritten notes:
 22/12/10
 22/12/10


Handwritten notes:
 22/12/10
 22/12/10

PREPARED BY		N.E. RAILWAY
DESIGNED BY		
CHECKED BY		PREPARED BY D.P. TRADERS 601 JATEPUR SOUTH, KALJI MARG, COLCHAR, GORAKHPUR
RAILWAY REP.		
D.P. TRADERS REP.		

SHEET No.

← GORAKHPUR Jn.

NAUTANWA →

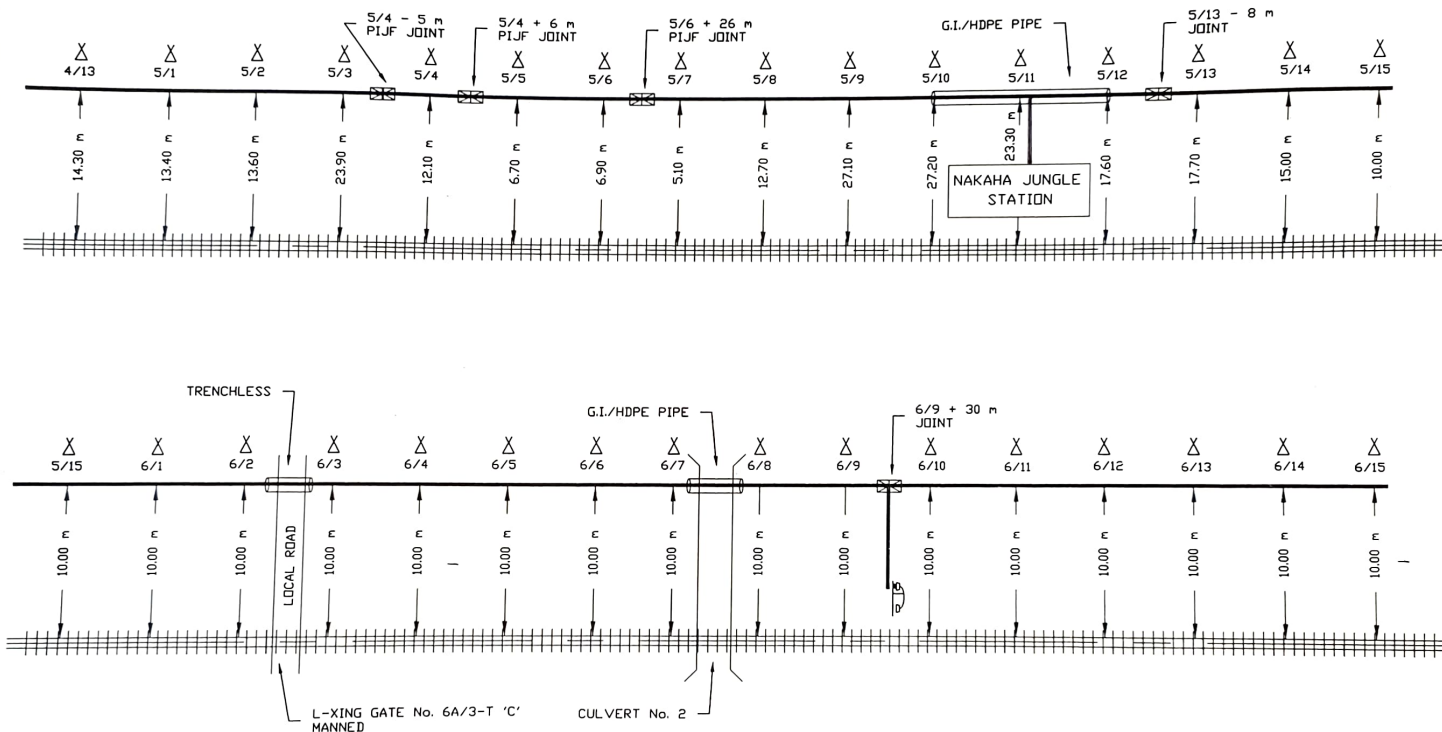

TELEGRAPH POST	△	RAILWAY CROSSING	⊞
RAILWAY OVER BRIDGE	⊞	EMERGENCY POST	⊞
RAILWAY UNDER BRIDGE	⊞	6 QUAD CABLE	—
CULVERT	⊞	EXISTING CABLE	—
BRIDGE	⊞	G.I. /HDPE PIPE	⊞
CANAL	⊞	RAILWAY TRACK	⊞
JOINTING	⊞		

Long 20/10/05
SCTD/CL/CL


5/10
ASTB/C/W

23/11/05
Dy. ESTB/C/W

PREPARED BY		N.E. RAILWAY
DESIGNED BY		
CHECKED BY		<small>DISTANCE ARE MEASURED FROM NEAREST RAILWAY TRACK</small> PREPARED BY D.P. TRADERS 601 JATEPUR SOUTH, KALIJI MARG, GOLCHAR, GORAKHPUR
RAILWAY REP.		
D.P. TRADERS REP.		

← CORAKHPUR Jn.

NAUTANWA →

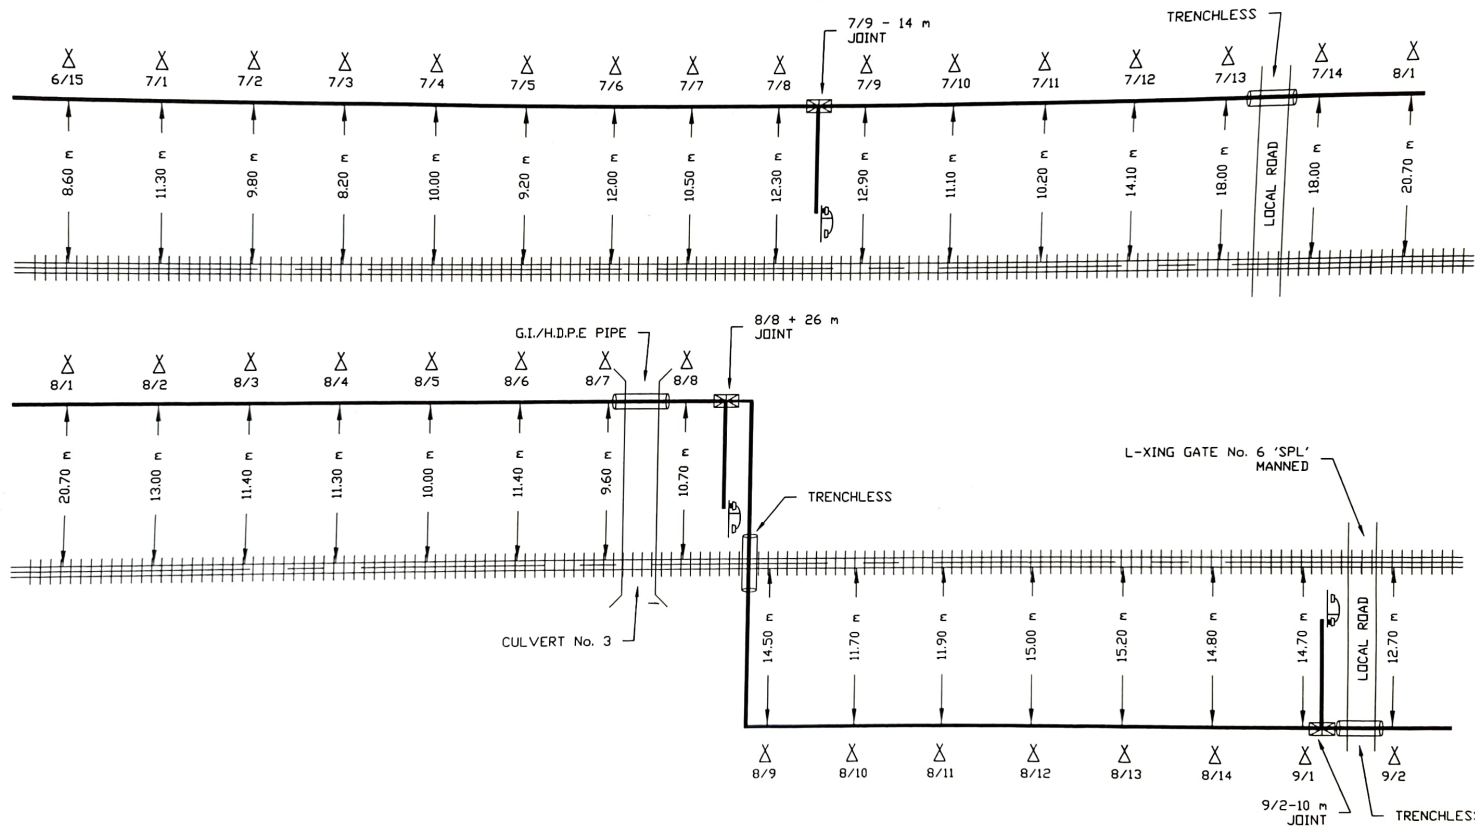

TELEGRAPH POST	⋈	RAILWAY CROSSING	⋈
RAILWAY OVER BRIDGE	⋈	EMERGENCY POST	⋈
RAILWAY UNDER BRIDGE	⋈	6 QUAD CABLE	⋈
CULVERT	⋈	EXISTING CABLE	⋈
BRIDGE	⋈	G.I. /HDPE PIPE	⋈
CANAL	⋈	RAILWAY TRACK	⋈
JOINTING	⋈		

Handwritten notes:
 20/10/20
 20/10/20



Handwritten notes:
 20/10/20
 20/10/20

Handwritten notes:
 20/10/20
 20/10/20

PREPARED BY		N.E. RAILWAY
DESIGNED BY		INSTANCES ARE OBTAINED FROM NEAREST RAILWAY OFFICE
CHECKED BY		PREPARED BY
RAILWAY REP.		D.P. TRADERS
D.P. TRADERS REP.		601 JATEPUR SOUTH, KALJI MARG, GOLCHAR, CORAKHPUR

← CORAKHPUR Jn.

NAUTANWA →

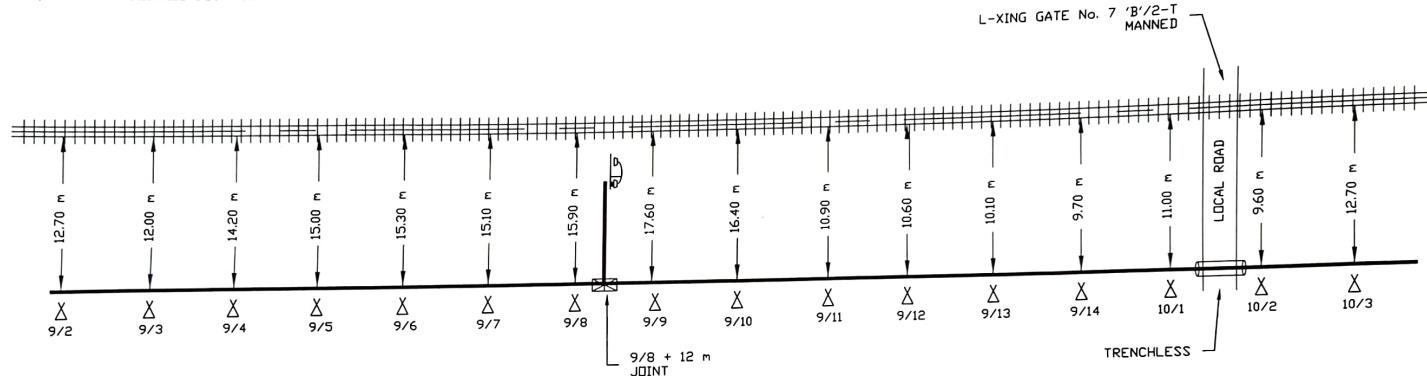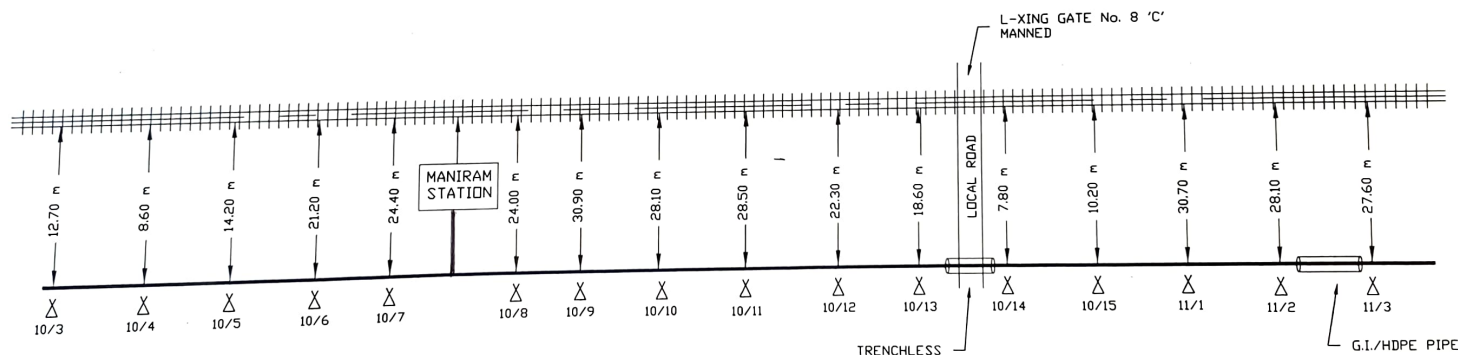

TELEGRAPH POST	X	RAILWAY CROSSING	⊞
RAILWAY OVER BRIDGE	≡	EMERGENCY POST	⊞
RAILWAY UNDER BRIDGE	≡	6 QUAD CABLE	—
CULVERT	⌋	EXISTING CABLE	—
BRIDGE	⌋	G.I./HDPE PIPE	⌋
CANAL	⌋	RAILWAY TRACK	⌋
JOINTING	⊞		

11/10/10
Sect. 10/10/10



AS 10/10/10

11/10/10
By 10/10/10

PREPARED BY		N.E. RAILWAY
DESIGNED BY		DISTANCE ARE MEASURED FROM NEAREST RAILWAY TRACK
CHECKED BY		PREPARED BY
RAILWAY REP.		D.P. TRADERS
D.P. TRADERS REP.		601 JATEPUR SOUTH.
		KALJI MARC: COLCHAR.
		CORAKHPUR

← GORAKHPUR Jn.

NAUTANWA →

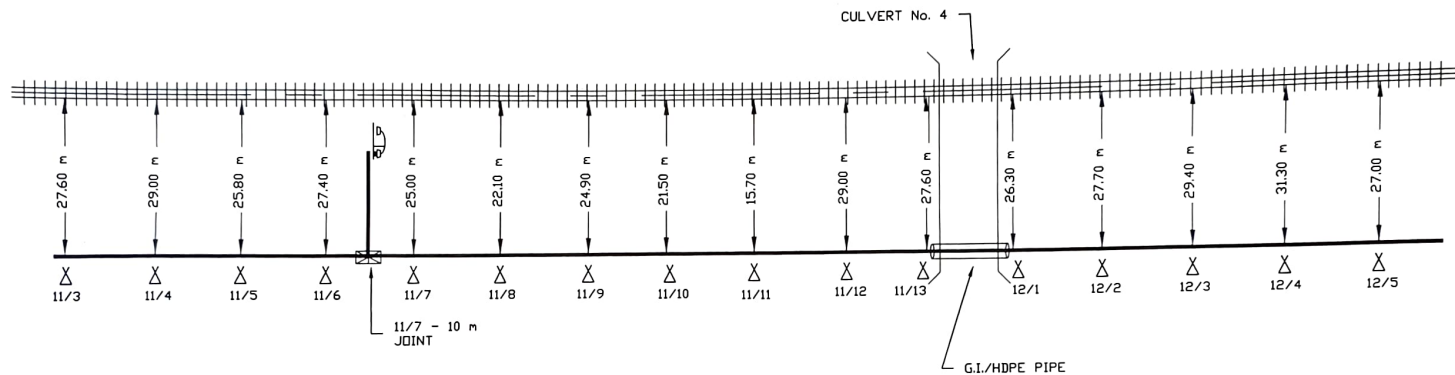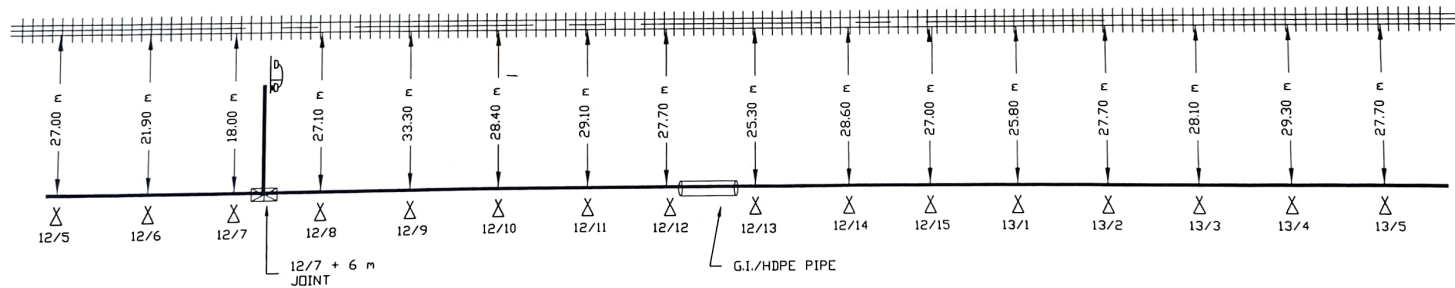

TELEGRAPH POST	⚡	RAILWAY CROSSING	⚡
RAILWAY OVER BRIDGE	⚡	EMERGENCY POST	⚡
RAILWAY UNDER BRIDGE	⚡	6 QUAD CABLE	—
CULVERT	⚡	EXISTING CABLE	—
BRIDGE	⚡	G.I. / HDPE PIPE	□
CANAL	⚡	RAILWAY TRACK	⚡
JOINTING	⊗		

22/10/15
S.E.T. Tel. (cont. Col)



22/10
A.S.T. / C.W.

22/10/15
Dy. C.E. / C.W.

PREPARED BY		N.E. RAILWAY <small>DISTANCE ARE MEASURED FROM NEAREST RAILWAY TRACK</small> PREPARED BY D.P. TRADERS 801 JATEPUR SOUTH, KALIJI MARG, COLCHAR, GORAKHPUR
DESIGNED BY		
CHECKED BY		
RAILWAY REP.		
D.P. TRADERS REP.		

← CORAKHPUR Jn.

NAUTANWA →

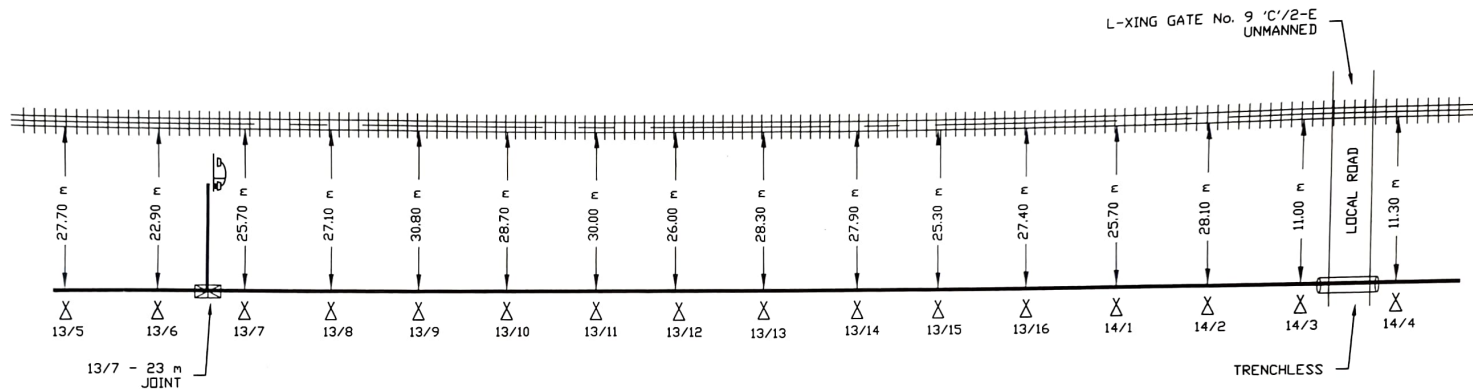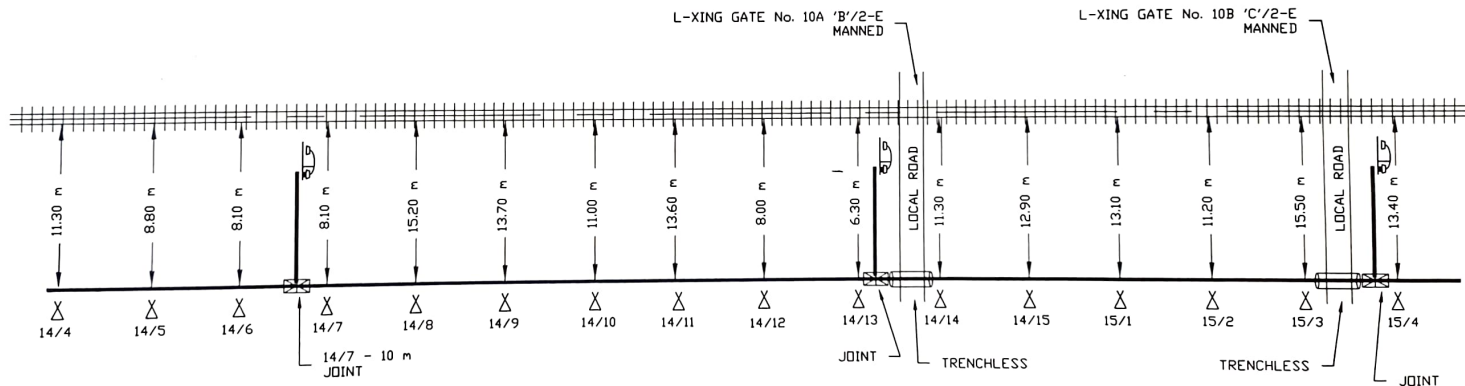



TELEGRAPH POST	⚡	RAILWAY CROSSING	⚡
RAILWAY OVER BRIDGE	≡≡	EMERGENCY POST	⚡
RAILWAY UNDER BRIDGE	≡≡	6 QUAD CABLE	≡≡
CULVERT		EXISTING CABLE	
BRIDGE		G.I. / HDPE PIPE	
CANAL	≡≡	RAILWAY TRACK	≡≡
JOINTING	⊠		

Handwritten notes:
 13/7 - 23 m
 14/7 - 10 m

Handwritten notes:
 2.1/10
 ASTB/c/w

Handwritten notes:
 14/13/15
 Dy CSE/11/15

PREPARED BY		N.E. RAILWAY <small>DISTANCE ARE MEASURED FROM NEAREST RAILWAY TRACK</small> PREPARED BY D.P. TRADERS 601 JATEPUR SOUTH, KALIJI MARG, COLCHAR, GORAKHPUR
DESIGNED BY		
CHECKED BY		
RAILWAY REP.		
D.P. TRADERS REP.		

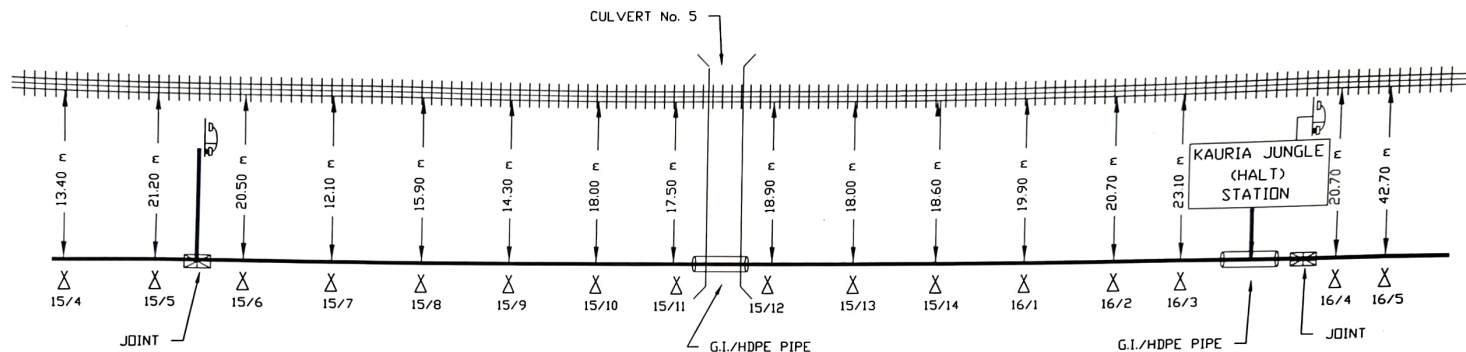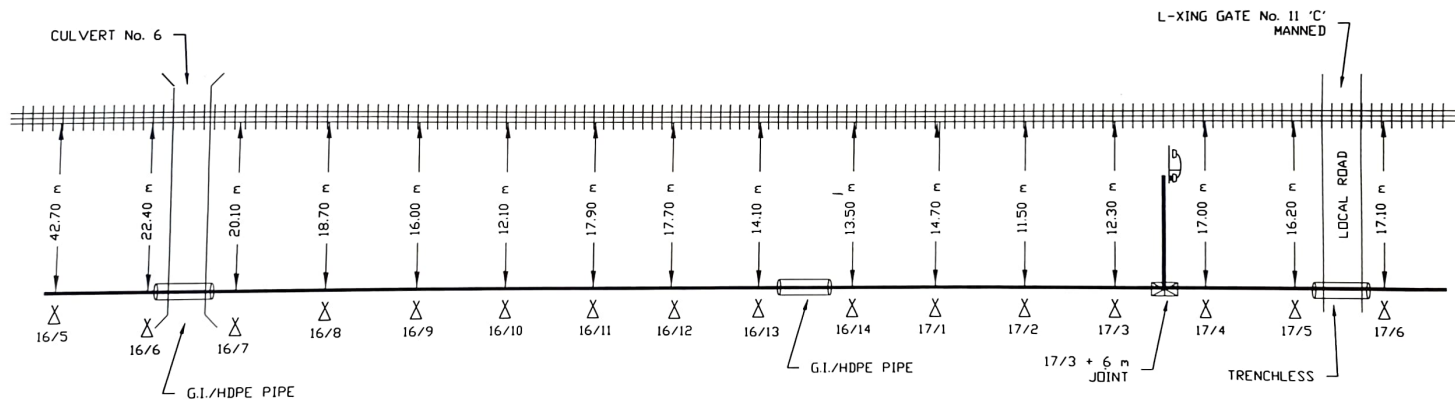

TELEGRAPH POST	X	RAILWAY CROSSING	⊞
RAILWAY OVER BRIDGE	⊞	EMERGENCY POST	D
RAILWAY UNDER BRIDGE	⊞	6 QUAD CABLE	—
CULVERT	⊞	EXISTING CABLE	—
BRIDGE	⊞	G.I. /HDPE PIPE	⊞
CANAL	⊞	RAILWAY TRACK	⊞
JOINTING	⊞		

Handwritten notes: *Handwritten notes in Hindi/English script.*



Handwritten notes: *Handwritten notes in Hindi/English script.*

Handwritten notes: *Handwritten notes in Hindi/English script.*

PREPARED BY		N.E. RAILWAY <small>DISTANCE ARE MEASURED FROM NEAREST RAILWAY TRACE</small> PREPARED BY D.P. TRADERS 601 JATEPUR SOUTH, KALJI MARG, COLCHAR, GORAKHPUR
DESIGNED BY		
CHECKED BY		
RAILWAY REP.		
D.P. TRADERS REP.		

← CORAKHPUR Jn.

NAUTANWA →

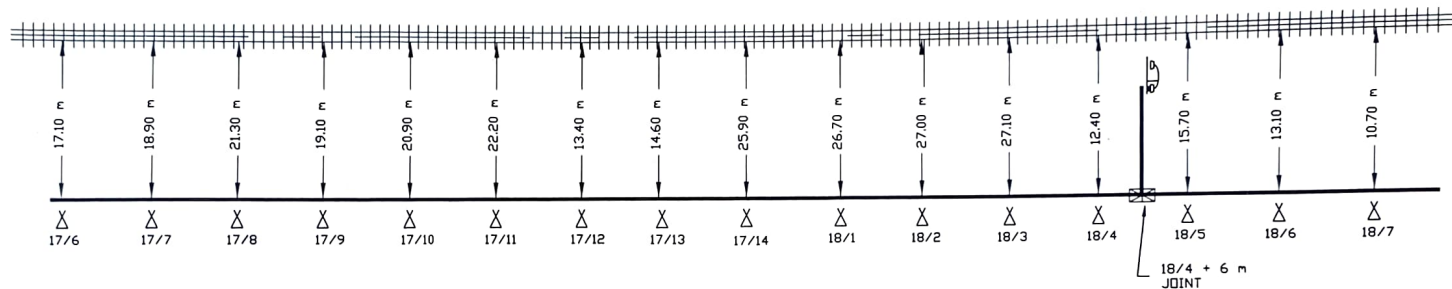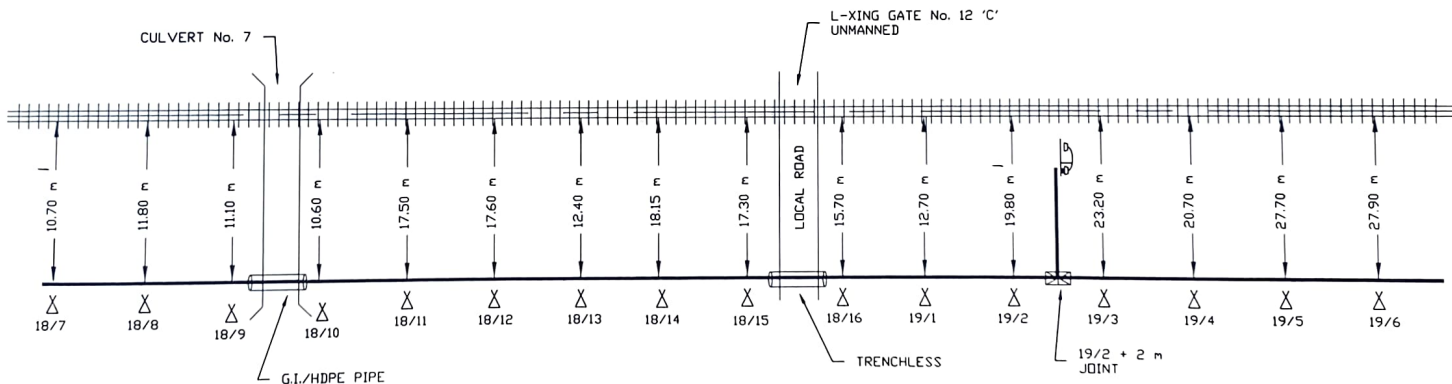

TELEGRAPH POST	Δ	RAILWAY CROSSING	⊞
RAILWAY OVER BRIDGE	≡	EMERGENCY POST	⊞
RAILWAY UNDER BRIDGE	≡	6 QUAD CABLE	—
CULVERT	⊞	EXISTING CABLE	—
BRIDGE	⊞	G.I. /HDPE PIPE	⊞
CANAL	⊞	RAILWAY TRACK	⊞
JOINTING	⊞		

done by 22/10/10
S.S. 22/10/10



done by 22/10/10
AS 22/10/10

done by 22/10/10
By 22/10/10

PREPARED BY		N.E. RAILWAY
DESIGNED BY		DISTANCE AND REALISED FROM PRESENT RAILWAY TRACK
CHECKED BY		PREPARED BY
RAILWAY REP.		D.P. TRADERS
D.P. TRADERS REP.		601 JATEPUR SOUTH, KALJI MARG; GOLCHAR, CORAKHPUR

← CORAKHPUR Jn.

NAUTANWA →

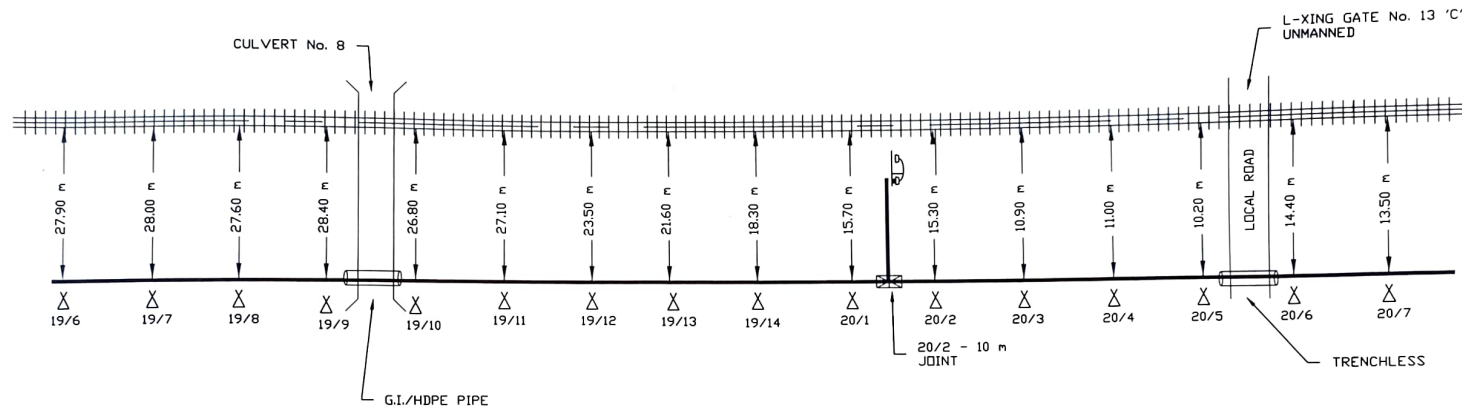
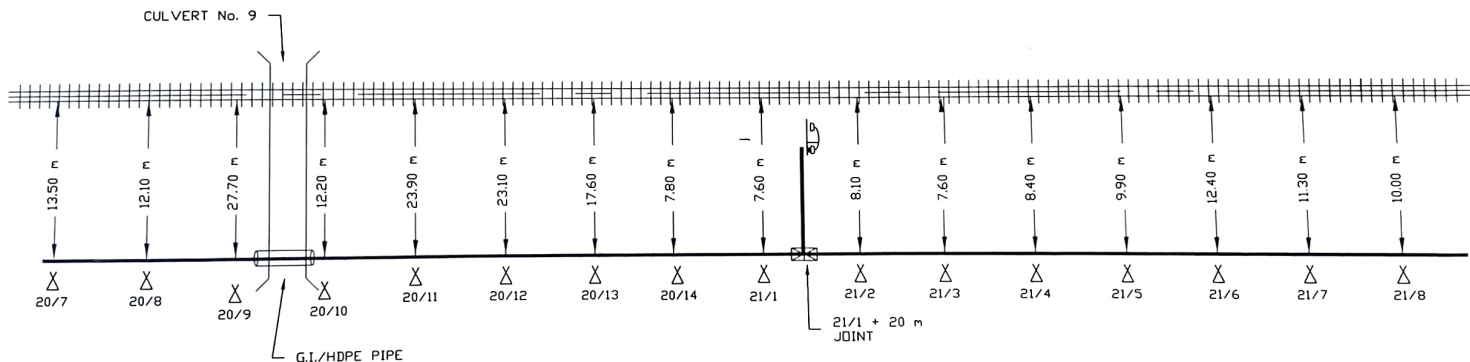


TELEGRAPH POST	⚡	RAILWAY CROSSING	⚡
RAILWAY OVER BRIDGE	≡	EMERGENCY POST	⚡
RAILWAY UNDER BRIDGE	≡	6 QUAD CABLE	—
CULVERT	⌋	EXISTING CABLE	—
BRIDGE	⌋	G.I. / HDPE PIPE	□
CANAL	⌋	RAILWAY TRACK	≡

PREPARED BY		N.E. RAILWAY
DESIGNED BY		
CHECKED BY		PREPARED BY D.P. TRADERS 601 JATEPUR SOUTH, KALJI MARG; COLCHAR, CORAKHPUR
RAILWAY REP.		
D.P. TRADERS REP.		

← CORAKHPUR Jn.

NAUTANWA →

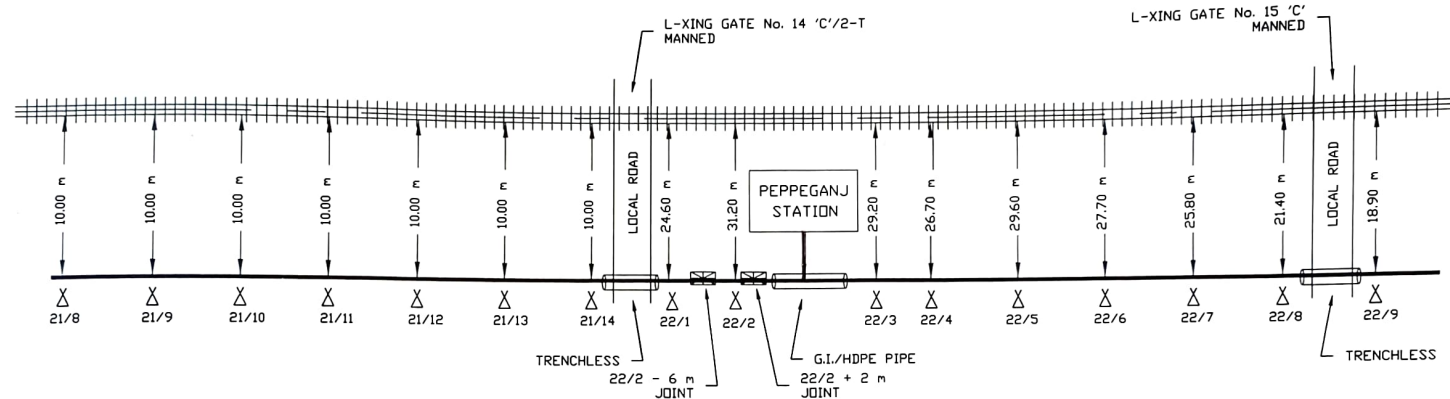
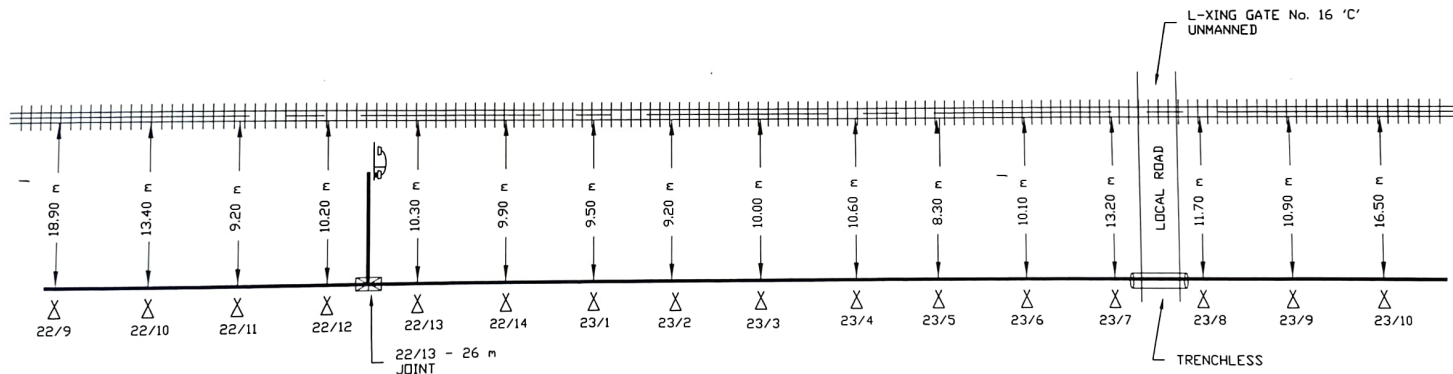


TELEGRAPH POST	△	RAILWAY CROSSING	⊞
RAILWAY OVER BRIDGE	≡	EMERGENCY POST	⊞
RAILWAY UNDER BRIDGE	≡	6 QUAD CABLE	≡
CULVERT	⌋	EXISTING CABLE	≡
BRIDGE	⌋	G.I. /HDPE PIPE	⌋
CANAL	⌋	RAILWAY TRACK	≡
JOINTING	⊞		

PREPARED BY		N.E. RAILWAY
DESIGNED BY		
CHECKED BY		PREPARED BY D.P. TRADERS 601 JATEPUR SOUTH, KALIJI MARG, GOLCHAR, CORAKHPUR
RAILWAY REP.		
D.P. TRADERS REP.		

← GORAKHPUR Jn.

NAUTANWA →

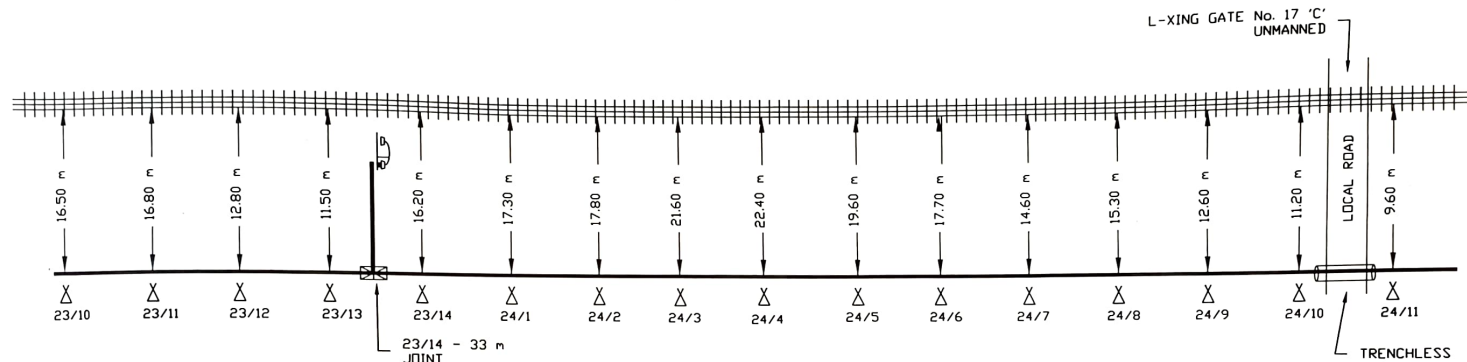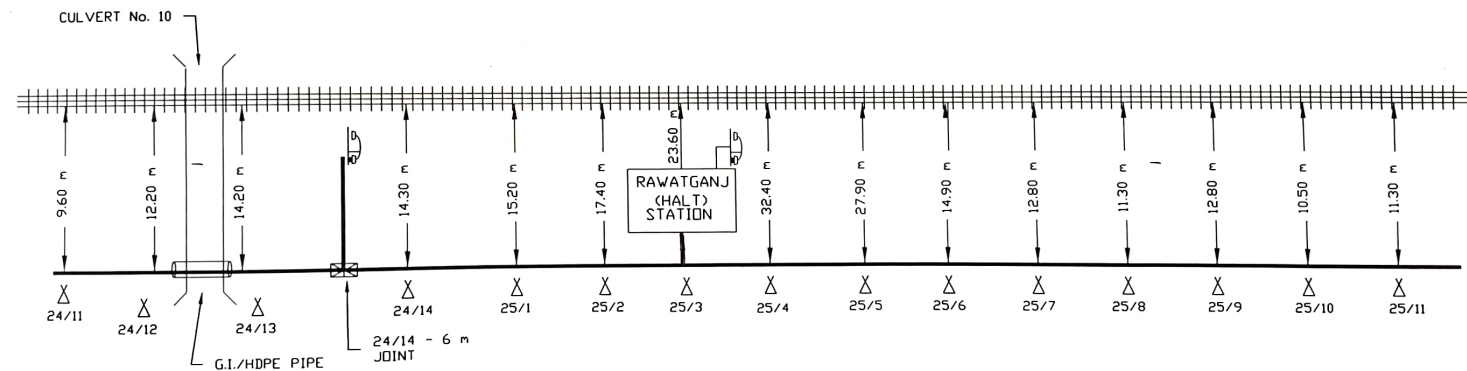



TELEGRAPH POST	X	RAILWAY CROSSING	⊞
RAILWAY OVER BRIDGE	≡	EMERGENCY POST	D
RAILWAY UNDER BRIDGE	≡	6 QUAD CABLE	
CULVERT	⌋	EXISTING CABLE	
BRIDGE	...	G.I. /HDPE PIPE	□
CANAL	≡	RAILWAY TRACK	≡
JOINTING	⊞		

Handwritten notes:
 23/14 - 33 m
 24/14 - 6 m

Handwritten notes:
 23/14
 24/14

Handwritten notes:
 23/14
 24/14

PREPARED BY		N.E. RAILWAY
DESIGNED BY		
CHECKED BY		PREPARED BY D.P. TRADERS 601 JATEPUR SOUTH, KALIJI MARG, COLGHAR, GORAKHPUR
RAILWAY REP.		
D.P. TRADERS REP.		

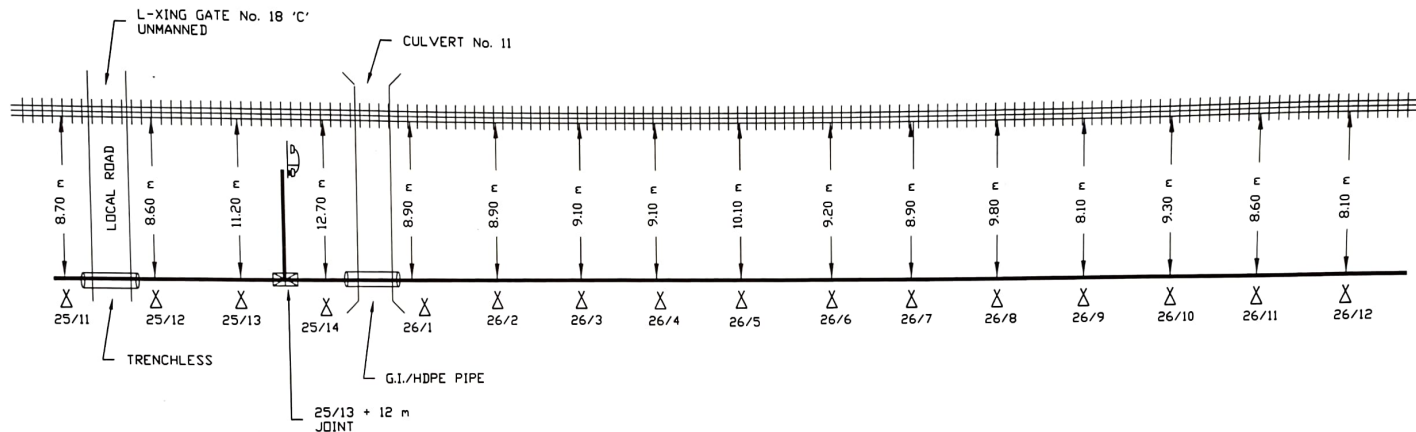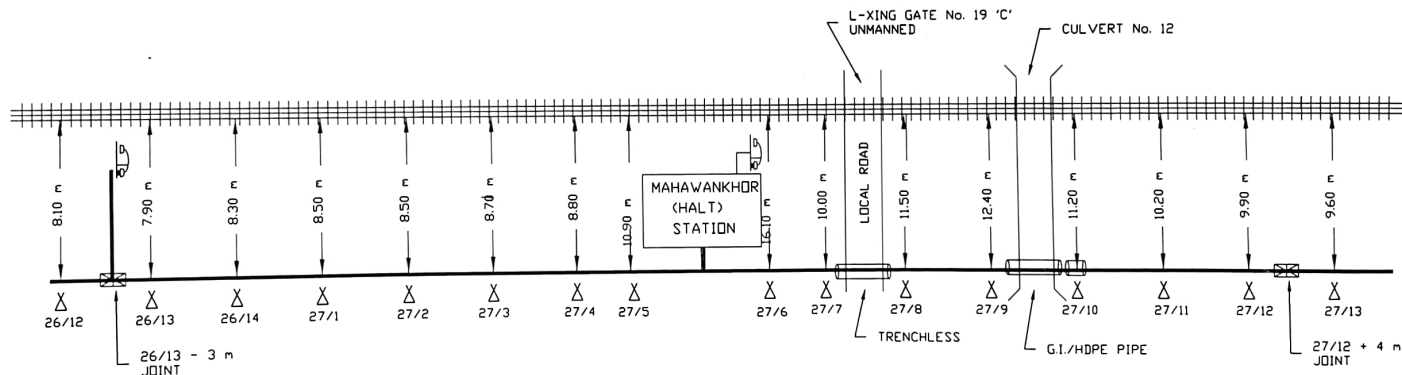



TELEGRAPH POST	△	RAILWAY CROSSING	⊞
RAILWAY OVER BRIDGE	≡	EMERGENCY POST	⊞
RAILWAY UNDER BRIDGE	≡	6 QUAD CABLE	≡
CULVERT	⊞	EXISTING CABLE	≡
BRIDGE	≡	G.I./HDPE PIPE	≡
CANAL	≡	RAILWAY TRACK	≡
JOINTING	⊞		

20/11
23/12/2011

ASTR/c/w

20/11
23/12/2011

PREPARED BY		N.E. RAILWAY
DESIGNED BY		DISTANCE ARE MEASURED FROM NEAREST RAILWAY TRACK
CHECKED BY		PREPARED BY
RAILWAY REP.		D.P. TRADERS
D.P. TRADERS REP.		601 JATEPUR SOUTH, KALJI MARG, COLCHAR, GORAKHPUR

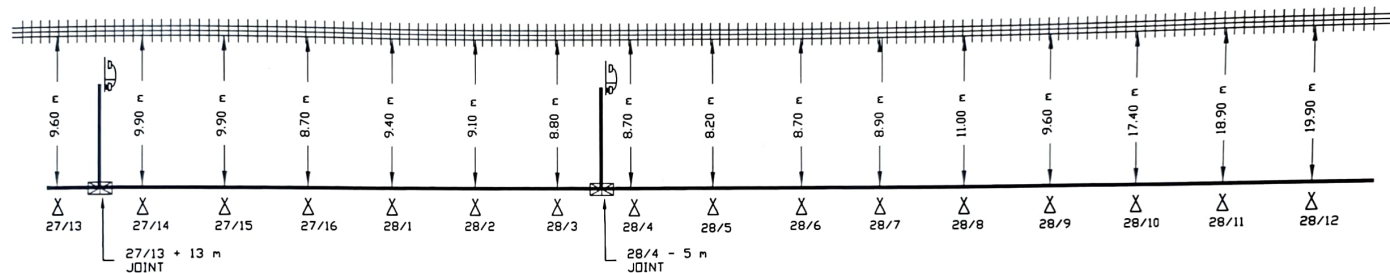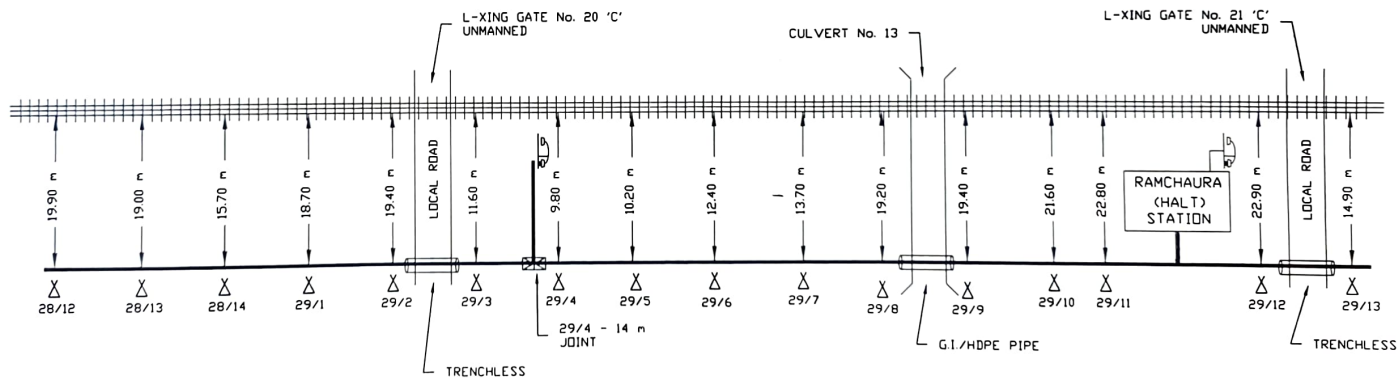

TELEGRAPH POST	Δ	RAILWAY CROSSING	⊞
RAILWAY OVER BRIDGE	≡	EMERGENCY POST	⊞
RAILWAY UNDER BRIDGE	≡	6 QUAD CABLE	≡
CULVERT	⊞	EXISTING CABLE	≡
BRIDGE	≡	G.I. / HDPE PIPE	⊞
CANAL	≡	RAILWAY TRACK	≡
JOINTING	⊞		

Amnakhos
SSC P. 105



Asst. Secy
Asst. Secy

N. R. J.
Dy. Secy

PREPARED BY		N.E. RAILWAY
DESIGNED BY		
CHECKED BY		DISTANCE ARE MEASURED FROM NEAREST RAILWAY TRACK PREPARED BY D.P. TRADERS 601 JATEPUR SOUTH, KALJI MARG, GOLCHAR, GORAKHPUR
RAILWAY REP.		
D.P. TRADERS REP.		

← GORAKHPUR Jn.

NAUTANWA →

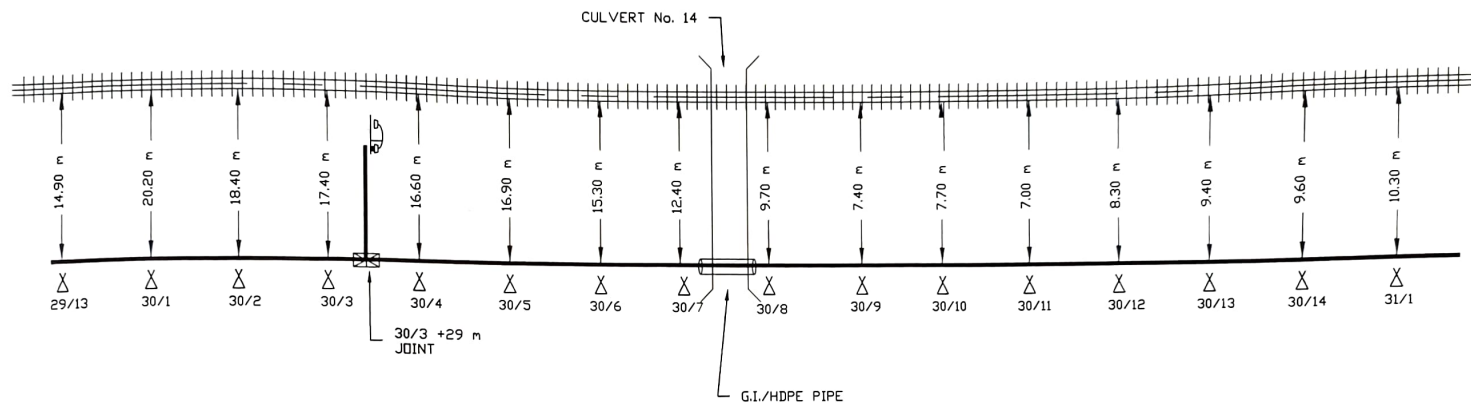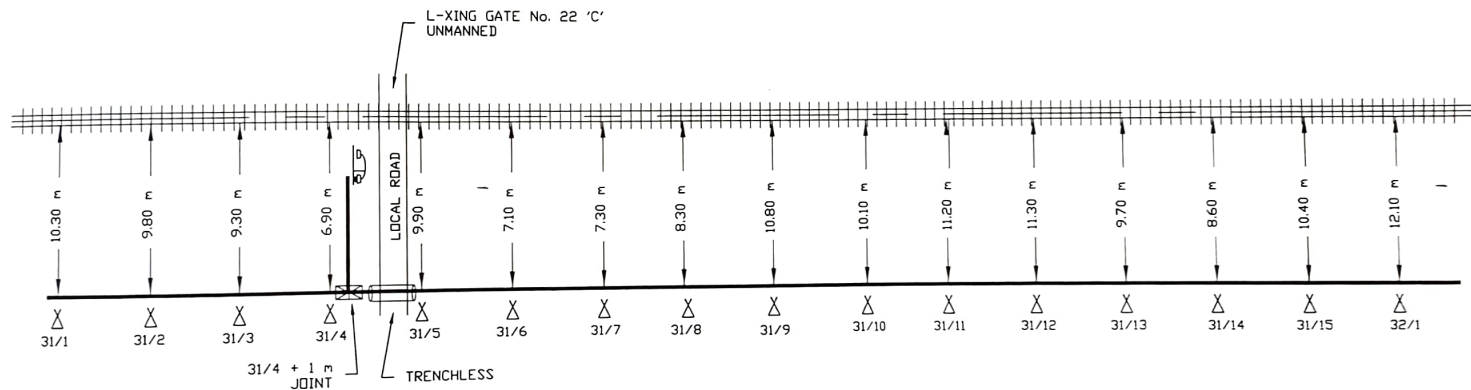

TELEGRAPH POST	X	RAILWAY CROSSING	≡
RAILWAY OVER BRIDGE	≡	EMERGENCY POST	⬮
RAILWAY UNDER BRIDGE	≡	6 QUAD CABLE	≡
CULVERT	≡	EXISTING CABLE	≡
BRIDGE	≡	G.I. /HDPE PIPE	≡
CANAL	≡	RAILWAY TRACK	≡
JOINTING	≡		

Handwritten notes:
 30/3 + 29 m
 31/4 + 1 m



Handwritten signature:
 H. S. K. / C. W.

Handwritten signature:
 D. P. TRADERS

PREPARED BY		N.E. RAILWAY
DESIGNED BY		DISTANCE ARE MEASURED FROM NEAREST RAILWAY TRACK
CHECKED BY		PREPARED BY
RAILWAY REP.		D.P. TRADERS
D.P. TRADERS REP.		601 JATEPUR SOUTH.
		KALLIJI MARG, GOLCHAR.
		GORAKHPUR

← CORAKHPUR Jn.

NAUTANWA →

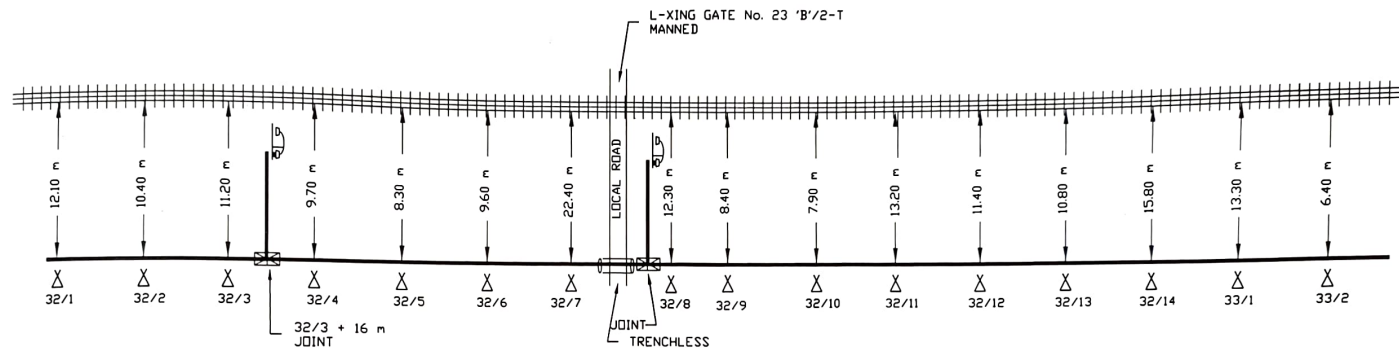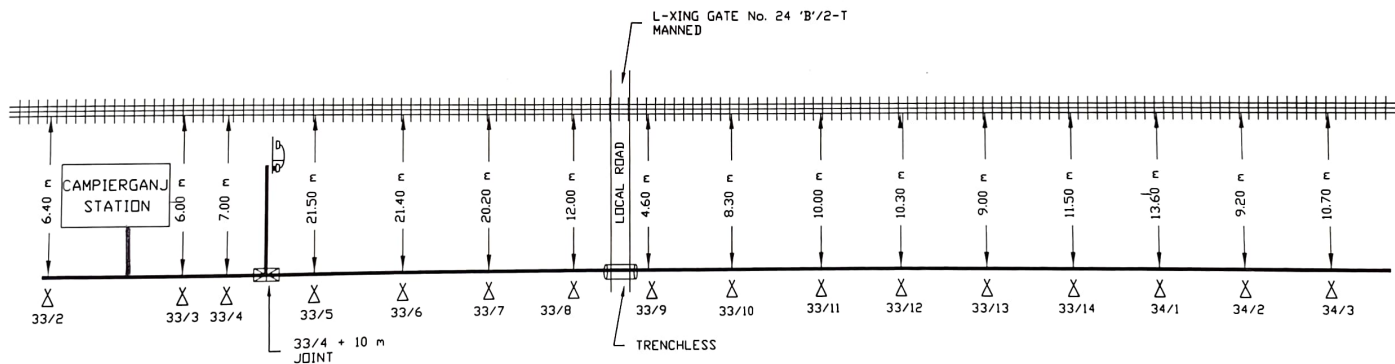

TELEGRAPH POST	Δ	RAILWAY CROSSING	⊞
RAILWAY OVER BRIDGE	≠	EMERGENCY POST	⚡
RAILWAY UNDER BRIDGE	≠	6 QUAD CABLE	
CULVERT	⌈	EXISTING CABLE	
BRIDGE	≡	G.I. /HDPE PIPE	
CANAL	≡	RAILWAY TRACK	≡
JOINTING	⊞		

Handwritten notes:
 20/10/11
 S.S. 2/10/11



Handwritten notes:
 21/10
 A.S.E./e/w

Handwritten notes:
 12/9/11
 D.Y. CITE/2/10

PREPARED BY		N.E. RAILWAY <small>DISTANCE ARE MEASURED FROM NEAREST RAILWAY TRACK</small> PREPARED BY D.P. TRADERS 601 JATEPUR SOUTH, KALJI MARG, GOLCHAR, CORAKHPUR
DESIGNED BY		
CHECKED BY		
RAILWAY REP.		
D.P. TRADERS REP.		

← GORAKHPUR Jn.

NAUTANWA →

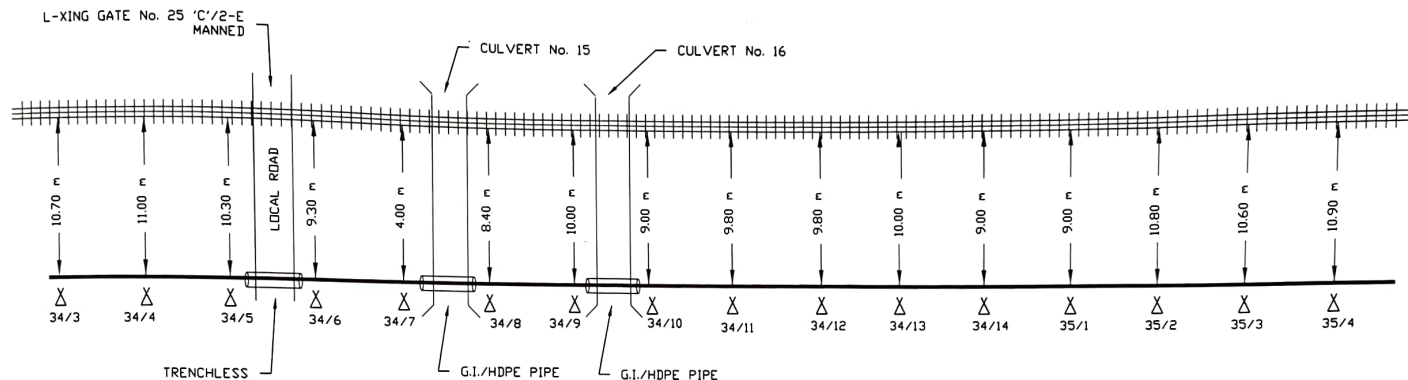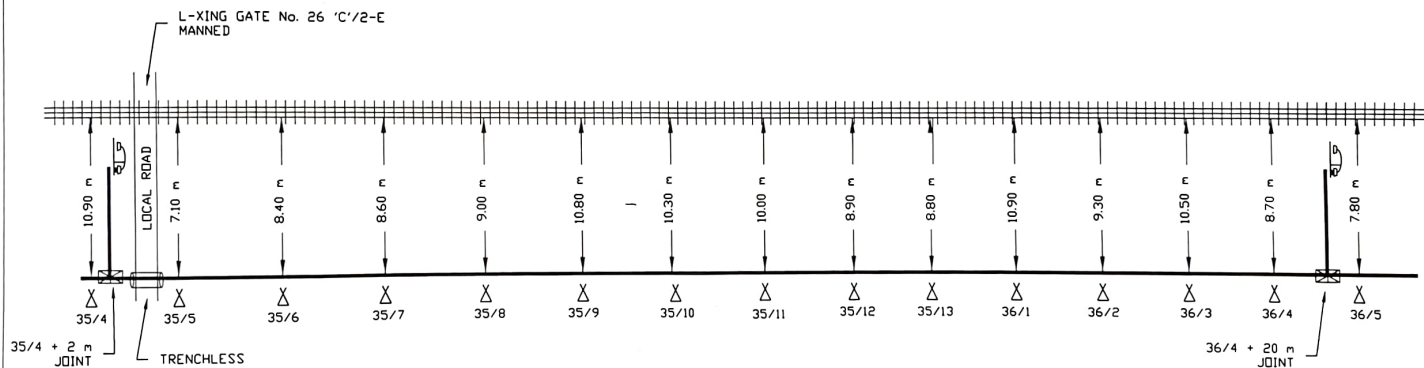

TELEGRAPH POST	Δ	RAILWAY CROSSING	⌈
RAILWAY OVER BRIDGE	≡	EMERGENCY POST	⌈
RAILWAY UNDER BRIDGE	≡	6 QUAD CABLE	≡
CULVERT	⌈	EXISTING CABLE	≡
BRIDGE	≡	G.I./HDPE PIPE	⌈
CANAL	≡	RAILWAY TRACK	≡
JOINTING	⊠		

Corridor
Signal



3.10
ATDE/C/W

3.10
D.P.CS077C/W

PREPARED BY		N.E. RAILWAY <small>DISTANCE AND BELIEVED FROM NEAREST RAILWAY TRACK</small> PREPARED BY D.P. TRADERS 601 JATEPUR SOUTH, KALJI MARG, COLGHAR, H. GORAKHPUR
DESIGNED BY		
CHECKED BY		
RAILWAY REP.		
D.P. TRADERS REP.		

← GORAKHPUR Jn.

NAUTANWA →

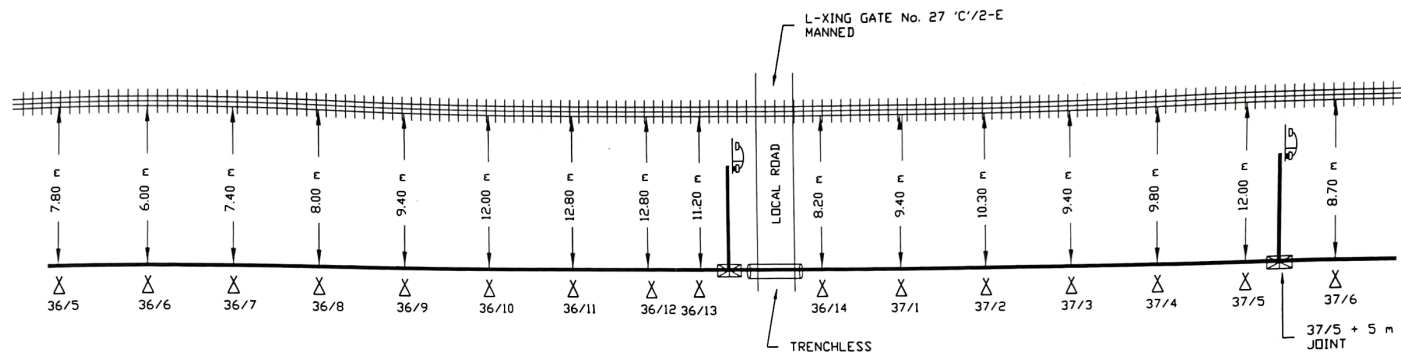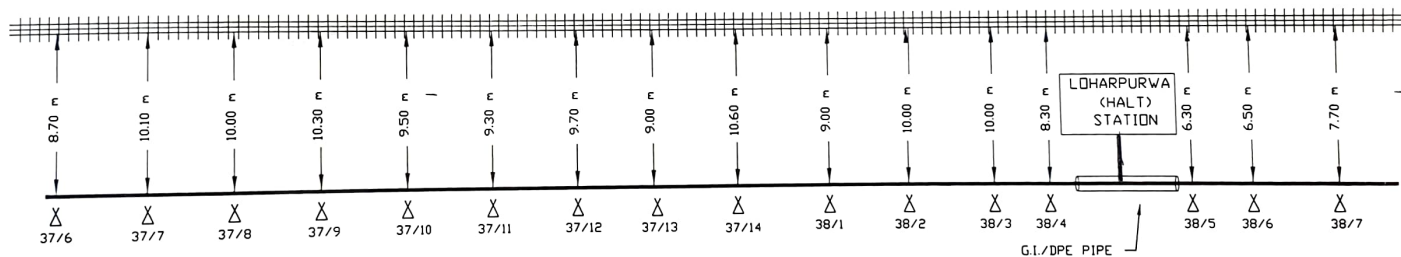

TELEGRAPH POST	△	RAILWAY CROSSING	⊞
RAILWAY OVER BRIDGE	≡	EMERGENCY POST	⊞
RAILWAY UNDER BRIDGE	≡	6 QUAD CABLE	
CULVERT	⌋	EXISTING CABLE	
BRIDGE	⋮	G.I. /HDPE PIPE	□
CANAL	⌋	RAILWAY TRACK	≡≡≡
JOINTING	⊞		

*known
injection
22/10*

*22/10
ASTB/c/w*



*22/11
Dy. CST/c/w*

PREPARED BY		N.E. RAILWAY
DESIGNED BY		DISTANCE AND MEASURED FROM NEAREST RAILWAY TRACK
CHECKED BY		PREPARED BY
RAILWAY REP.		D.P. TRADERS
D.P. TRADERS REP.		601 JATEPUR SOUTH, KALIJJI MARG, GOLCHAR, GORAKHPUR

SHEET No.

← GORAKHPUR Jn.

NAUTANWA

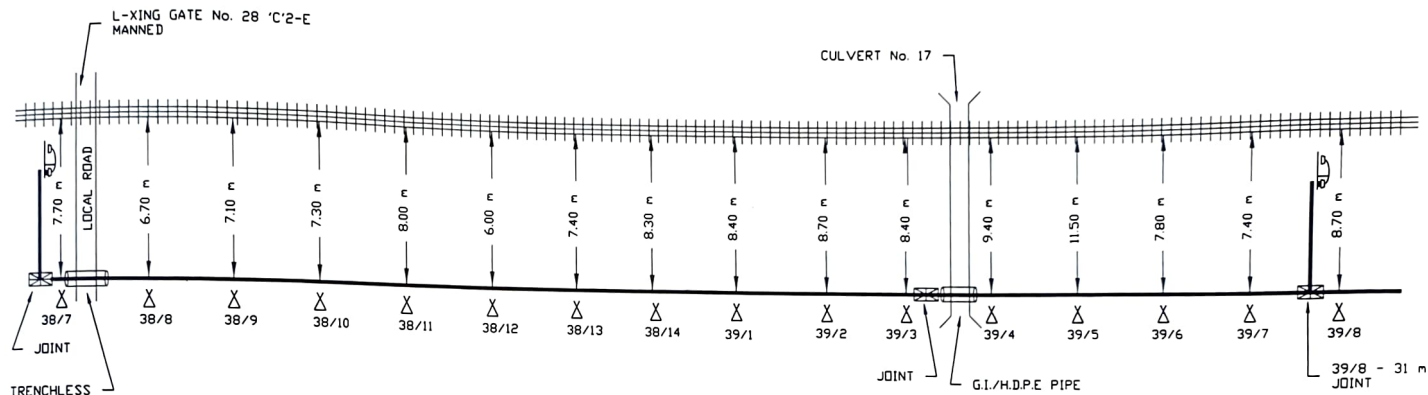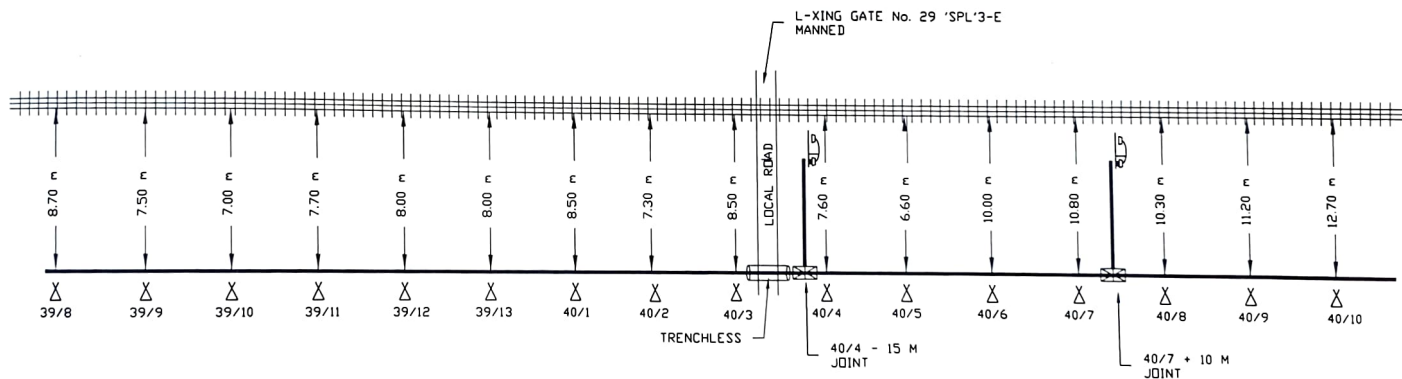


TELEGRAPH POST		RAILWAY CROSSING	
RAILWAY OVER BRIDGE		EMERGENCY POST	
RAILWAY UNDER BRIDGE		6 QUAD CABLE	
CULVERT		EXISTING CABLE	
BRIDGE		G.I. /HDPE PIPE	
CANAL		RAILWAY TRACK	
JOINTING 			

PREPARED BY		N.E. RAILWAY <i>NOTES ARE ISSUED FROM NEAREST RAILWAY TRUCK</i>
DESIGNED BY		
CHECKED BY		PREPARED BY D.P. TRADERS 601 JATEPUR SOUTH, KALJI MARG, COLCHAR, GORAKHPUR
RAILWAY REP.		
D.P. TRADERS REP.		

← CORAKHPUR Jn.


NAUTANWA →

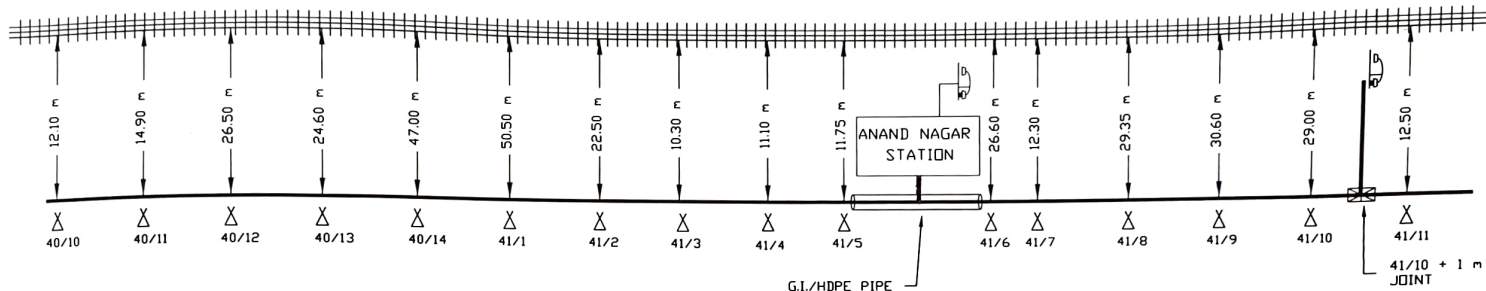

G.I./HDPE PIPE

← ANAND NAGAR Jn.

NAUTANWA →

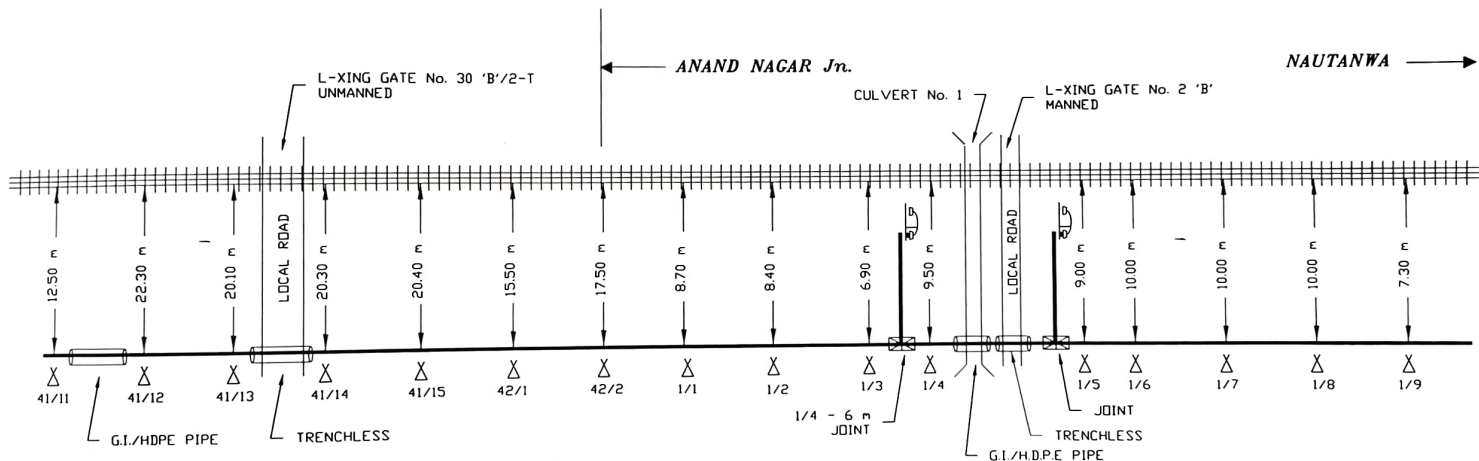

L-XING GATE No. 30 'B'/2-T UNMANNED

CULVERT No. 1

L-XING GATE No. 2 'B' MANNED

LOCAL ROAD

LOCAL ROAD

TRENCHLESS

TRENCHLESS

G.I./HDPE PIPE



TELEGRAPH POST	⚡	RAILWAY CROSSING	⚡
RAILWAY OVER BRIDGE	≡	EMERGENCY POST	⚡
RAILWAY UNDER BRIDGE	≡	6 QUAD CABLE	≡
CULVERT	≡	EXISTING CABLE	≡
BRIDGE	≡	G.I./HDPE PIPE	≡
CANAL	≡	RAILWAY TRACK	≡
JOINTING	⊠		

22/10/20
S.D. Kulkarni

22/10/20
AST/EC/20

22/10/20
Dy. C. S. Kulkarni

PREPARED BY		N.E. RAILWAY DISTANCE ARE MEASURED FROM NEAREST RAILWAY TRACK
DESIGNED BY		
CHECKED BY		PREPARED BY D.P. TRADERS 601 JATEPUR SOUTH, KALIJI MARG, COLCHAR, CORAKHPUR
RAILWAY REP		
D.P. TRADERS REP.		

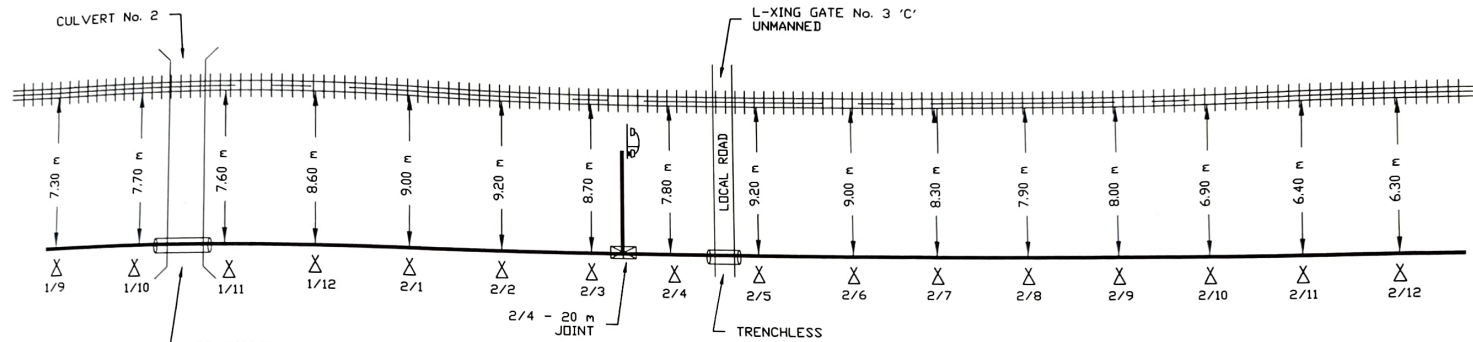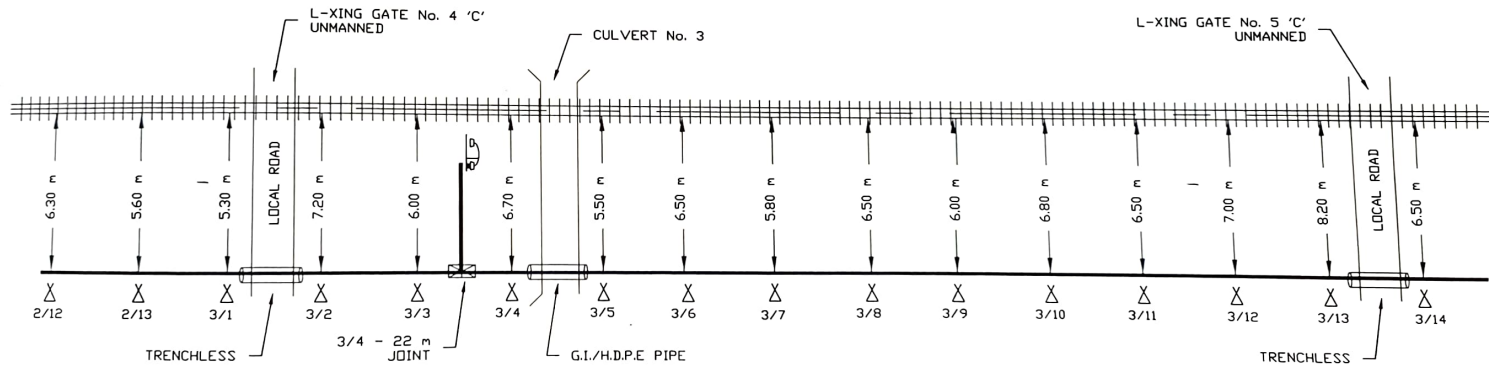

TELEGRAPH POST	⊗	RAILWAY CROSSING	⊞
RAILWAY OVER BRIDGE	≡	EMERGENCY POST	⊞
RAILWAY UNDER BRIDGE	≡	6 QUAD CABLE	—
CULVERT	⌋	EXISTING CABLE	—
BRIDGE	⌋	G.I. /HDP.E PIPE	⌋
CANAL	⌋	RAILWAY TRACK	⌋
JOINTING	⊗		

20000 2/10/05
SS 2/10/05



2/10/05
ASTB/c/w

2/10/05
D.P. TRADERS

PREPARED BY		N.E. RAILWAY
DESIGNED BY		DISTANCE ARE MEASURED FROM NEAREST RAILWAY TRACE
CHECKED BY		PREPARED BY
RAILWAY REP.		D.P. TRADERS
D.P. TRADERS REP.		601 JATEPUR SOUTH, KALJI MARG, COLCHAR, GORAKHPUR

← GORAKHPUR Jn.

NAUTANWA

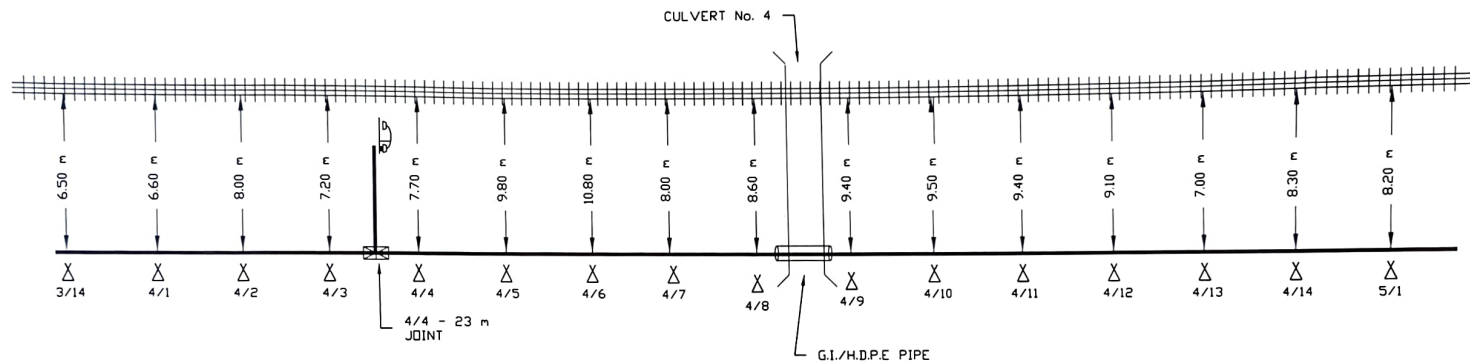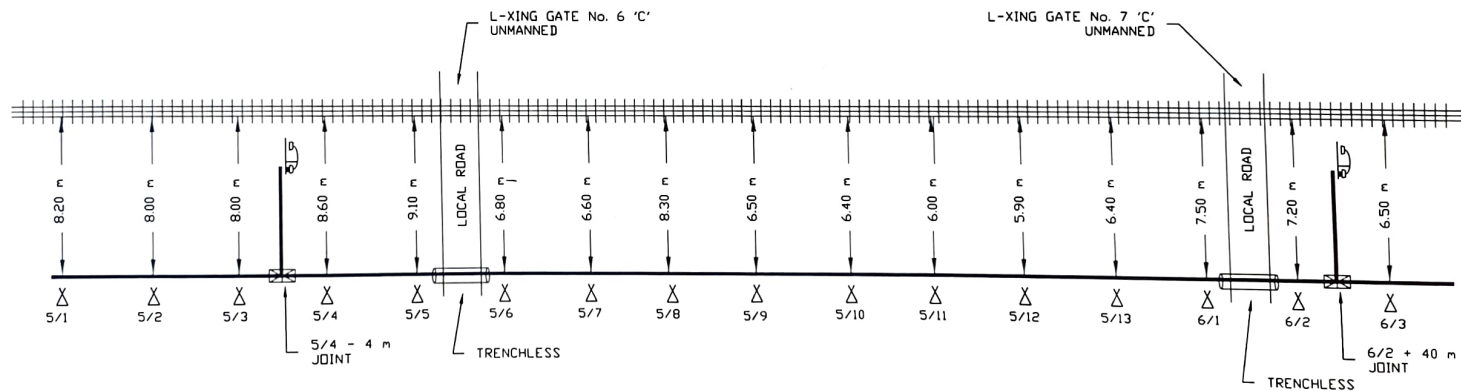

TELEGRAPH POST		RAILWAY CROSSING	
RAILWAY OVER BRIDGE		EMERGENCY POST	
RAILWAY UNDER BRIDGE		6 QUAD CABLE	
CULVERT		EXISTING CABLE	
BRIDGE		G.I. /HDPE PIPE	
CANAL		RAILWAY TRACK	
JOINTING			

(1000) miles -
separation



ATE/c/w

$$\text{Al}_2\text{SO}_4$$

PREPARED BY		N.E. RAILWAY DISTANCE ARE MEASURED FROM NEAREST RAILWAY TRACE
DESIGNED BY		
CHECKED BY		PREPARED BY D.P. TRADERS 601 JATEPUR SOUTH, KALJI MARG; GOLCHAR, GORAKHPUR
RAILWAY REP.		
D.P. TRADERS REP.		

← GORAKHPUR Jn.

NAUTANWA →

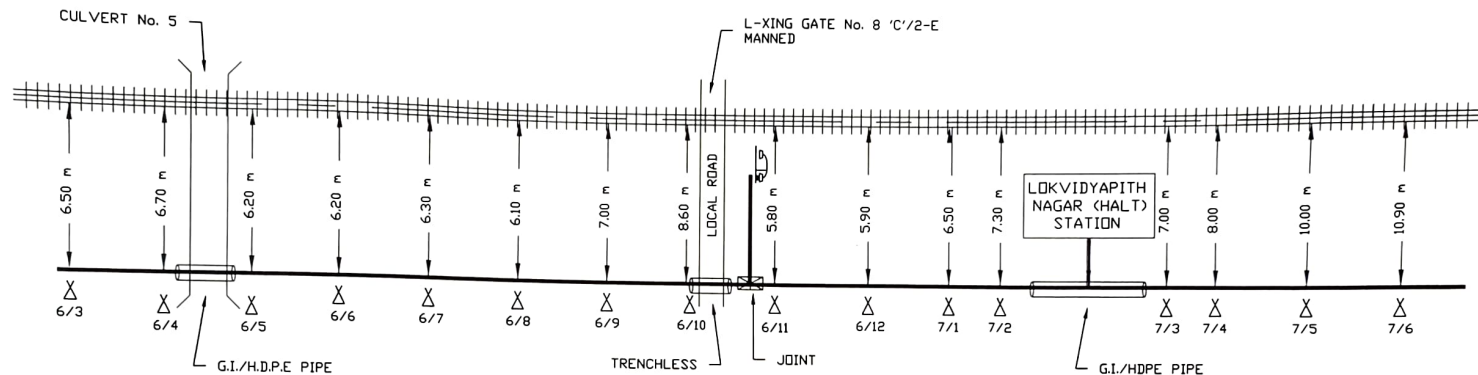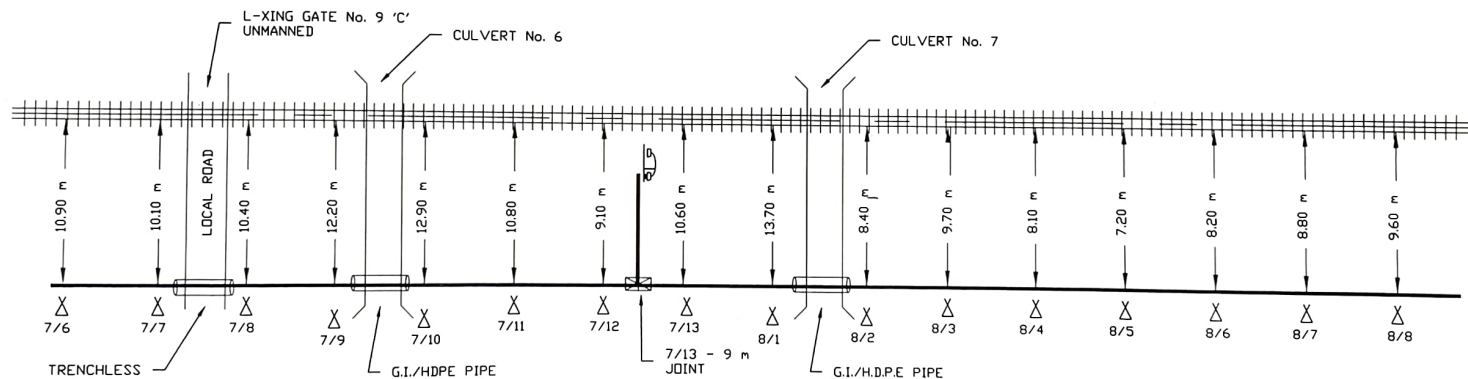



TELEGRAPH POST	X	RAILWAY CROSSING	+
RAILWAY OVER BRIDGE	≡	EMERGENCY POST	D
RAILWAY UNDER BRIDGE	≡	6 QUAD CABLE	—
CULVERT	⌋	EXISTING CABLE	—
BRIDGE	⌋	G.I./HDPE PIPE	□
CANAL	≡	RAILWAY TRACK	≡
JOINTING	⊠		

*From
nautanwa
SSR Telangana*

ASR/C/W



ASR/C/W

PREPARED BY		N.E. RAILWAY <small>DISTANCE ARE MEASURED FROM NEAREST RAILWAY TRACK</small> PREPARED BY D.P. TRADERS 601 JATEPUR SOUTH, KALJI MARG, GOLCHAR, GORAKHPUR
DESIGNED BY		
CHECKED BY		
RAILWAY REP.		
D.P. TRADERS REP.		

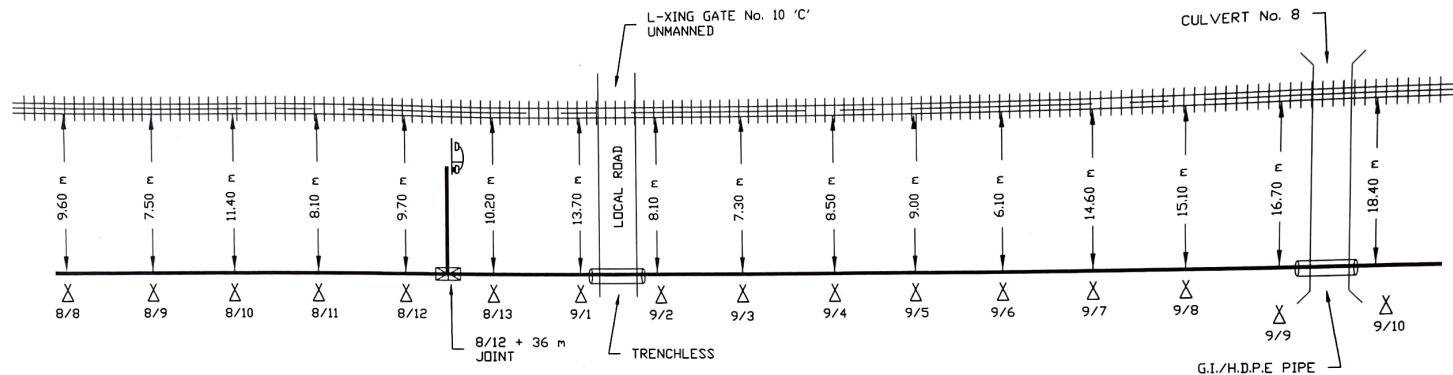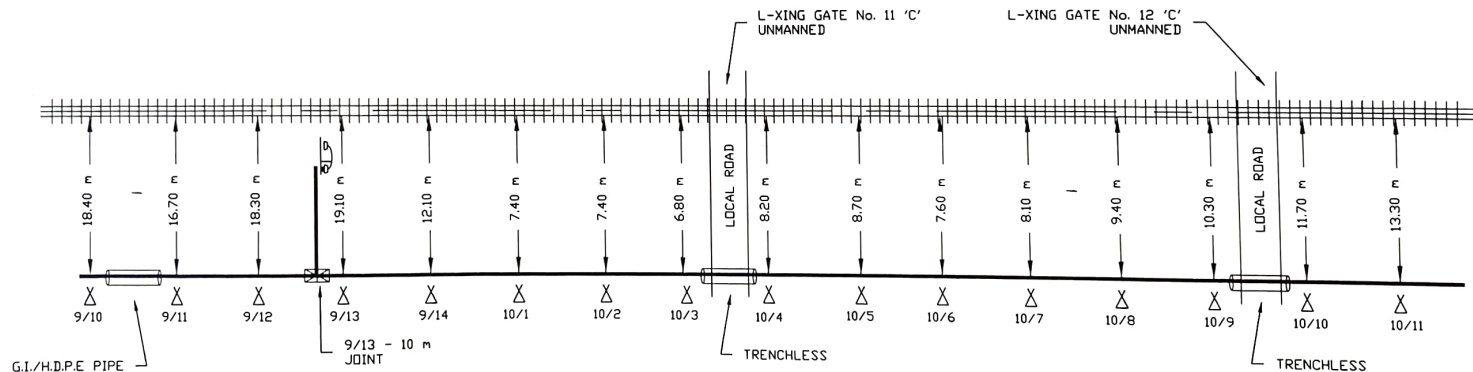

TELEGRAPH POST	⊗	RAILWAY CROSSING	⊞
RAILWAY OVER BRIDGE	≡	EMERGENCY POST	⊞
RAILWAY UNDER BRIDGE	≡	6 QUAD CABLE	—
CULVERT	⊞	EXISTING CABLE	—
BRIDGE	⊞	G.I./HDPE PIPE	⊞
CANAL	⊞	RAILWAY TRACK	⊞
JOINTING	⊞		

PREPARED BY		N.E. RAILWAY
DESIGNED BY		
CHECKED BY		DISTANCE AND RELAYED FROM NEAREST RAILWAY TRACK PREPARED BY D.P. TRADERS 601 JATEPUR SOUTH, KALIJI MARG, COLCHAR, CORAKHPUR
RAILWAY REP.		
D.P. TRADERS REP.		

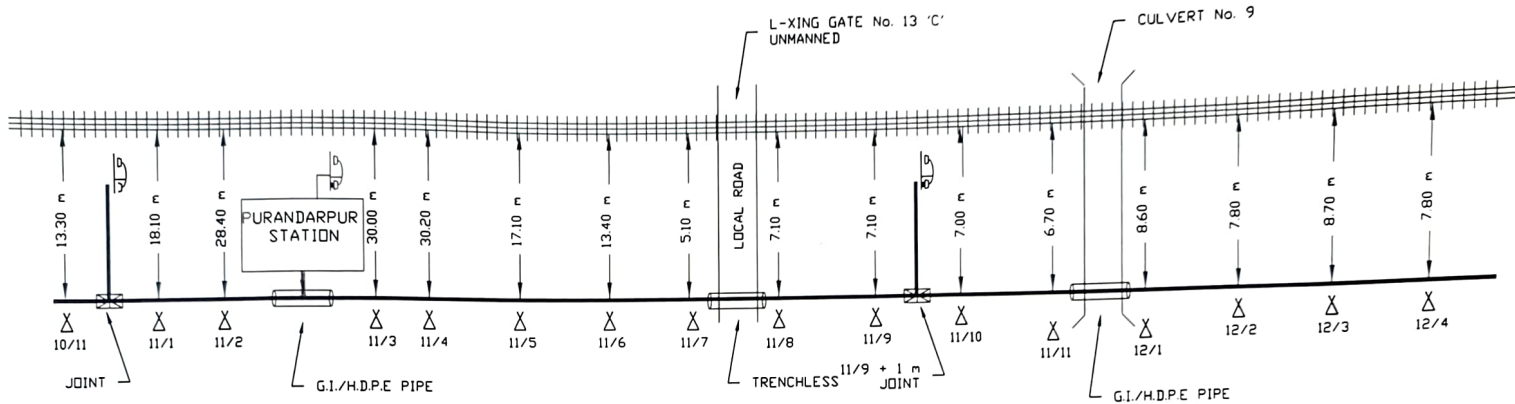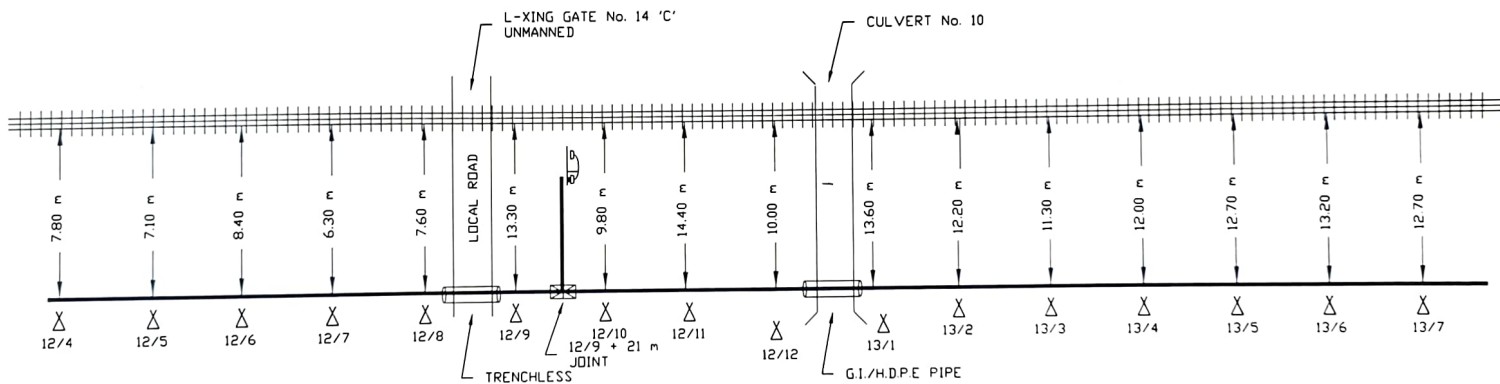

TELEGRAPH POST	△	RAILWAY CROSSING	⊞
RAILWAY OVER BRIDGE	≡	EMERGENCY POST	⊞
RAILWAY UNDER BRIDGE	≡	6 QUAD CABLE	≡
CULVERT	⌋	EXISTING CABLE	≡
BRIDGE	≡	G.I./H.D.P.E PIPE	⊞
CANAL	≡	RAILWAY TRACK	≡
JOINTING	⊞		

100-000
22/10/01
S.S. 20/10/01



20/10
H.S. 20/10

20/10
D.P. 20/10

PREPARED BY		N.E. RAILWAY
DESIGNED BY		INSTANCE ARE MEASURED FROM NEAREST RAILWAY TRACK
CHECKED BY		PREPARED BY
RAILWAY REP		D.P. TRADERS
DPTRADERS REP		601 JATEPUR SOUTH, KALJI MARG, GOLCHAR, GORAKHPUR

← CORAKHPUR Jn.

NAUTANWA →

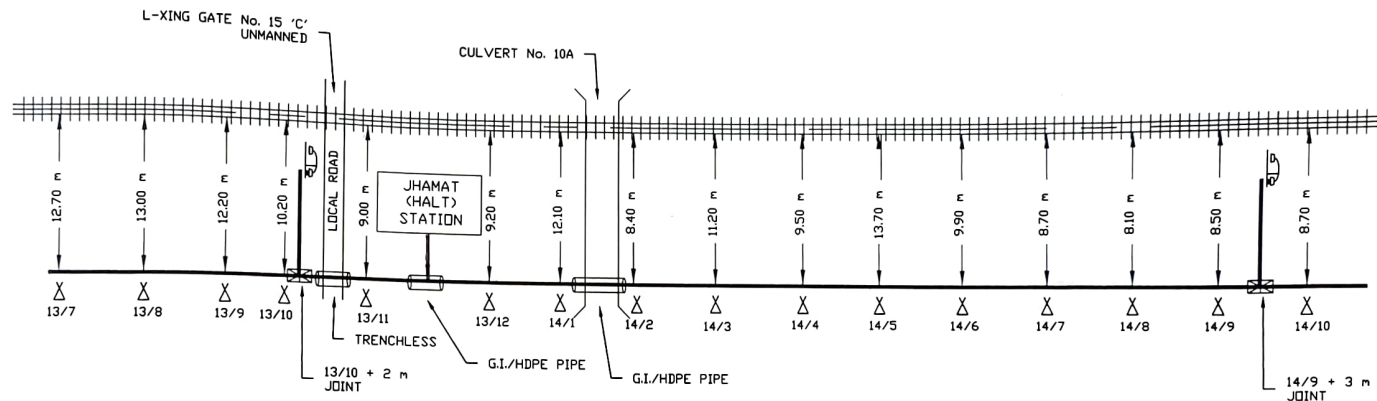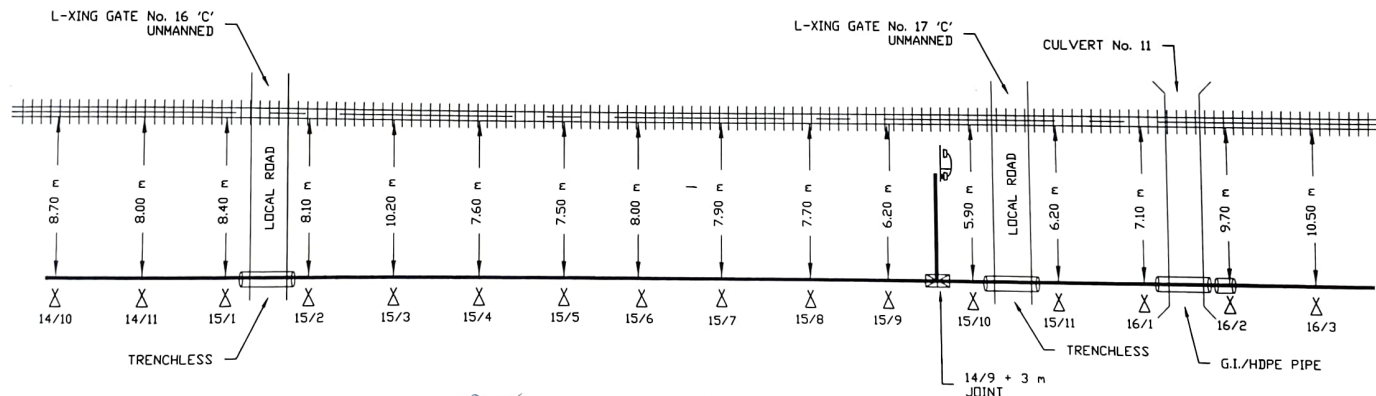

TELEGRAPH POST	X	RAILWAY CROSSING	⊞
RAILWAY OVER BRIDGE	≡	EMERGENCY POST	⊞
RAILWAY UNDER BRIDGE	≡	6 QUAD CABLE	—
CULVERT	()	EXISTING CABLE	—
BRIDGE	()	G.I. /HDPE PIPE	□
CANAL	≡	RAILWAY TRACK	⊞
JOINTING	⊞		

*Low voltage
cable
SHEATHING*



ASSTG/CLW

ASSTG/CLW

PREPARED BY		N.E. RAILWAY <small>NOTES AND MEASUREMENTS FROM NEAREST RAILWAY TRACK</small>
DESIGNED BY		
CHECKED BY		PREPARED BY D.P. TRADERS 801 JATEPUR SOUTH, KALJI MARG, COLCHAR, CORAKHPUR
RAILWAY REP.		
D.P. TRADERS REP.		

← CORAKHPUR Jn.

NAUTANWA →

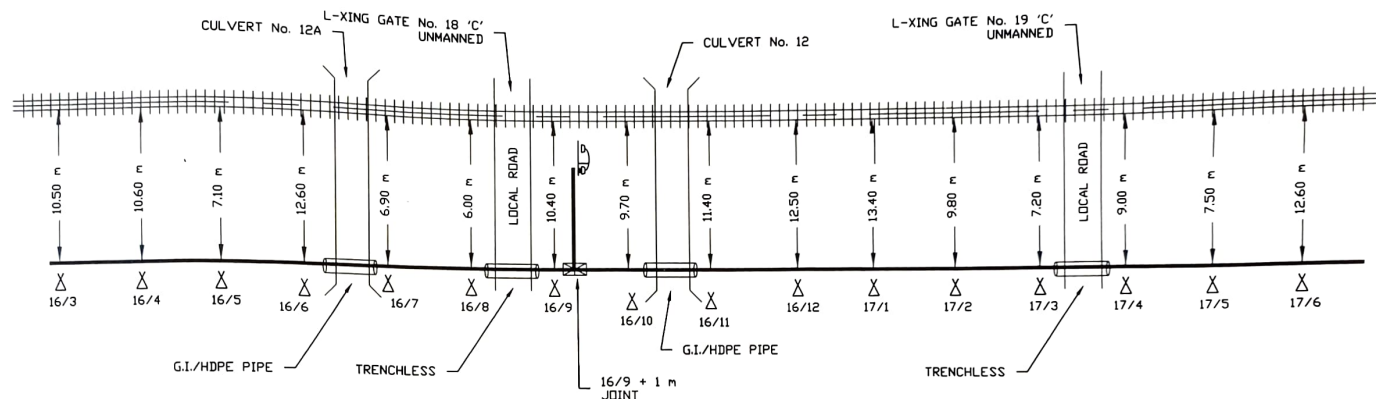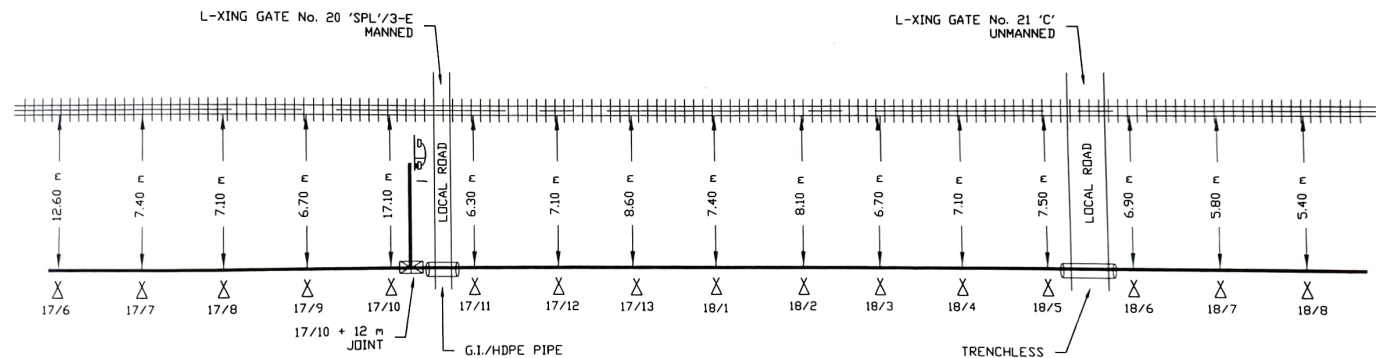


TELEGRAPH POST	⊗	RAILWAY CROSSING	⊠
RAILWAY OVER BRIDGE	⊢	EMERGENCY POST	⊡
RAILWAY UNDER BRIDGE	⊣	6 QUAD CABLE	⊢
CULVERT	⊥	EXISTING CABLE	⊢
BRIDGE	⊥	G.I. /HDPE PIPE	⊢
CANAL	⊥	RAILWAY TRACK	⊢
JOINTING	⊗		

*Known station
Sep 2010*

*20/10
ASTB (e/w)*

*AKS
By ESTB (e/w)*

PREPARED BY		N.E. RAILWAY
DESIGNED BY		INSTANCES AND MEASUREMENTS FROM NEAREST RAILWAY TRACK
CHECKED BY		PREPARED BY
RAILWAY REP.		D.P. TRADERS
D.P. TRADERS REP.		601 JATEPUR SOUTH, KALJI MARG, COLCHAR, CORAKHPUR

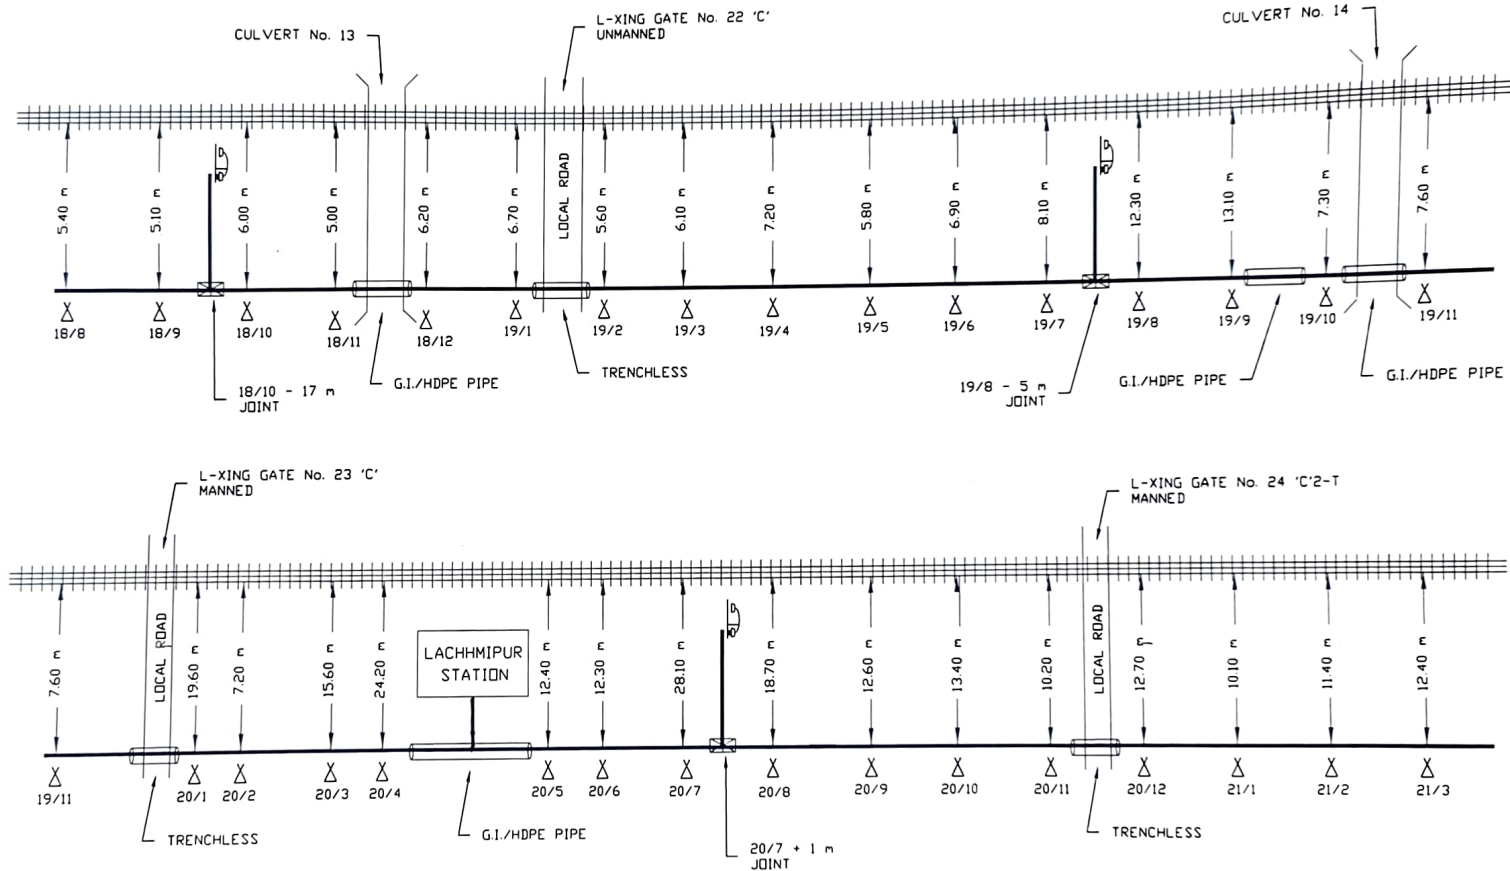



TELEGRAPH POST	⊗	RAILWAY CROSSING	⊞
RAILWAY OVER BRIDGE	⊞	EMERGENCY POST	⊞
RAILWAY UNDER BRIDGE	⊞	6 QUAD CABLE	—
CULVERT	⊞	EXISTING CABLE	—
BRIDGE	⊞	G.I. /HDPE PIPE	⊞
CANAL	⊞	RAILWAY TRACK	⊞
JOINTING	⊞		

Handwritten notes in Hindi: *मध्यम गति के गाड़ों के लिए*

Handwritten notes: *22/10*, *ASD/CLW*

Handwritten notes: *22/11*, *ASD/CLW*

PREPARED BY		N.E. RAILWAY
DESIGNED BY		
CHECKED BY		PREPARED BY D.P. TRADERS 601 JATEPUR SOUTH, KALIJI MARG; GOLCHAR, GORAKHPUR
RAILWAY REP		
D.P. TRADERS REP.		

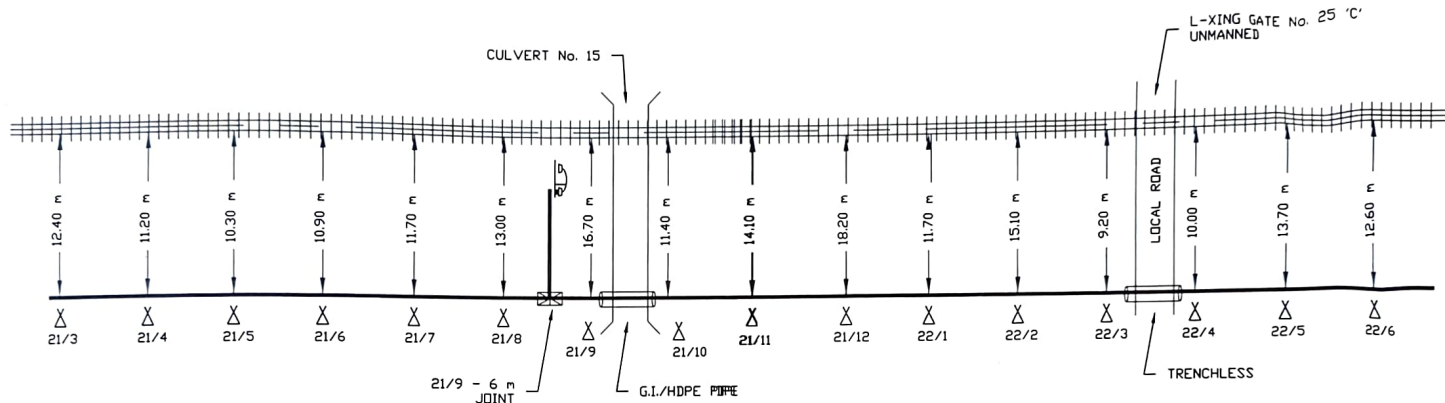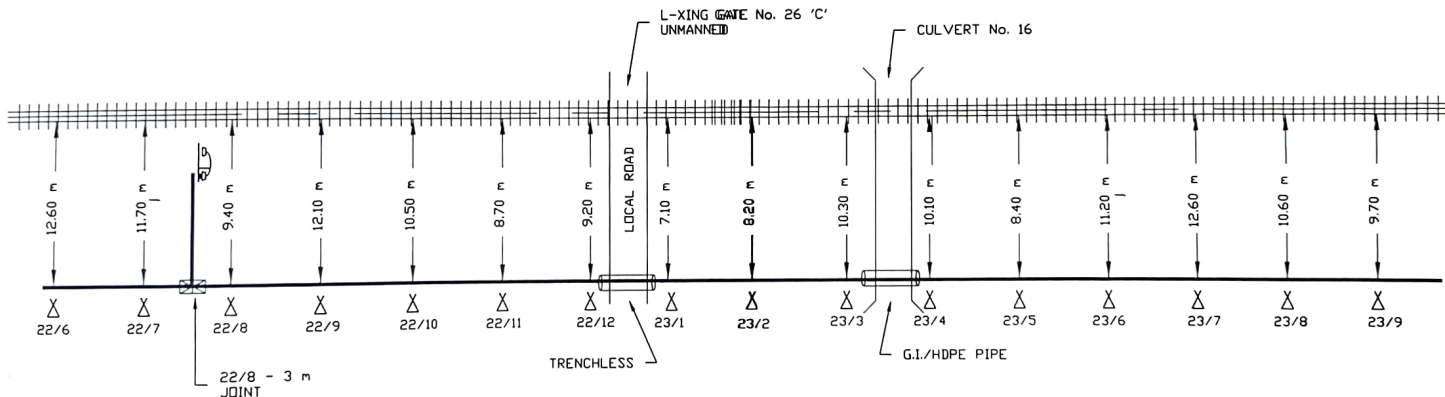

TELEGRAPH POST	X	RAILWAY CROSSING	⊞
RAILWAY OVER BRIDGE	≠	EMERGENCY POST	D
RAILWAY UNDER BRIDGE	≠	6 QUAD CABLE	
CULVERT		EXISTING CABLE	
BRIDGE		G.I. /HDPE PIPE	□
CANAL	⋈	RAILWAY TRACK	
JOINTING	⊠		

2000/10/25
SSE/Teleson


Asst. Secy
Asst. Secy

Asst. Secy
Dy. Secy

PREPARED BY		N.E. RAILWAY <small>DISTANCE AND MEASUREMENTS FROM NEAREST RAILWAY TRACK</small> PREPARED BY D.P. TRADERS 601 JATEPUR SOUTH, KALISI MARG, GOLCHAR, GORAKHPUR
DESIGNED BY		
CHECKED BY		
RAILWAY REP.		
D.P. TRADERS REP.		

← GORAKHPUR Jn.

NAUTANWA →

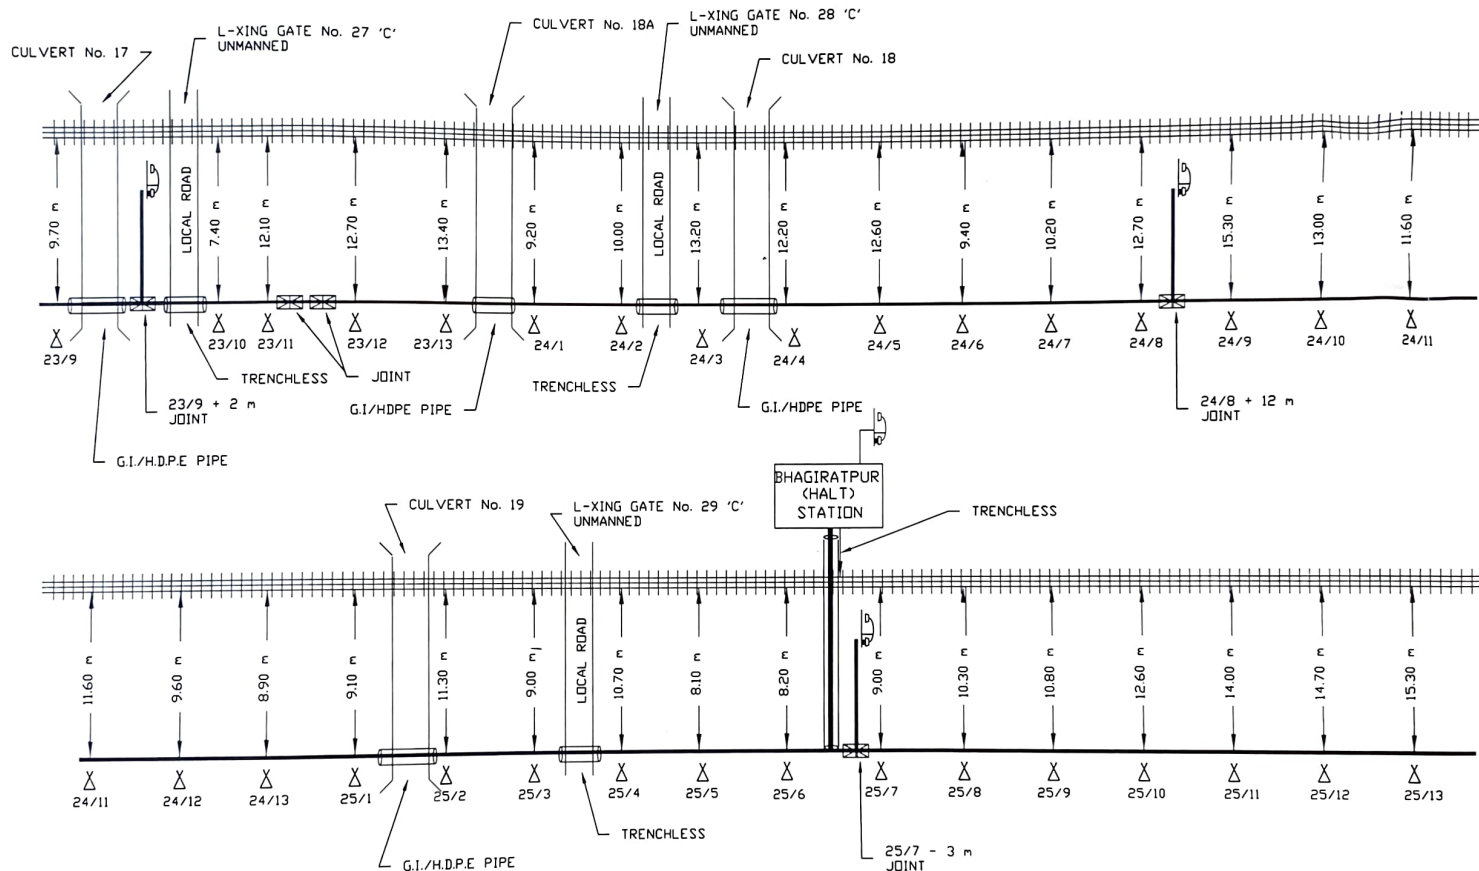



TELEGRAPH POST	X	RAILWAY CROSSING	⊞
RAILWAY OVER BRIDGE	≡	EMERGENCY POST	⊞
RAILWAY UNDER BRIDGE	≡	6 QUAD CABLE	—
CULVERT	⊞	EXISTING CABLE	—
BRIDGE	≡	G.I./HDPE PIPE	⊞
CANAL	≡	RAILWAY TRACK	≡
JOINTING	⊞		

(10000) 2x10/10
SS B. R. S. S. S.

2x10/10
ASD/c/w

2x10/10
Dy CSE/c/w

PREPARED BY		N.E. RAILWAY
DESIGNED BY		DISTANCE AS MEASURED FROM NEAREST RAILWAY TRACK
CHECKED BY		PREPARED BY
RAILWAY REP.		D.P. TRADERS
D.P. TRADERS REP.		801 JATEPUR SOUTH, KALJI MARG, GOLCHAR, GORAKHPUR

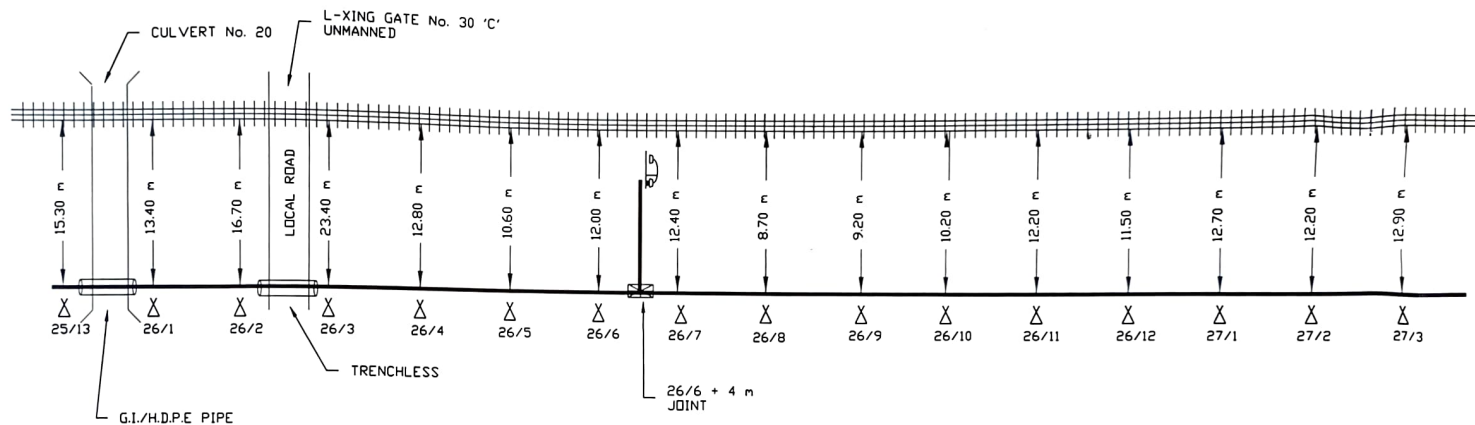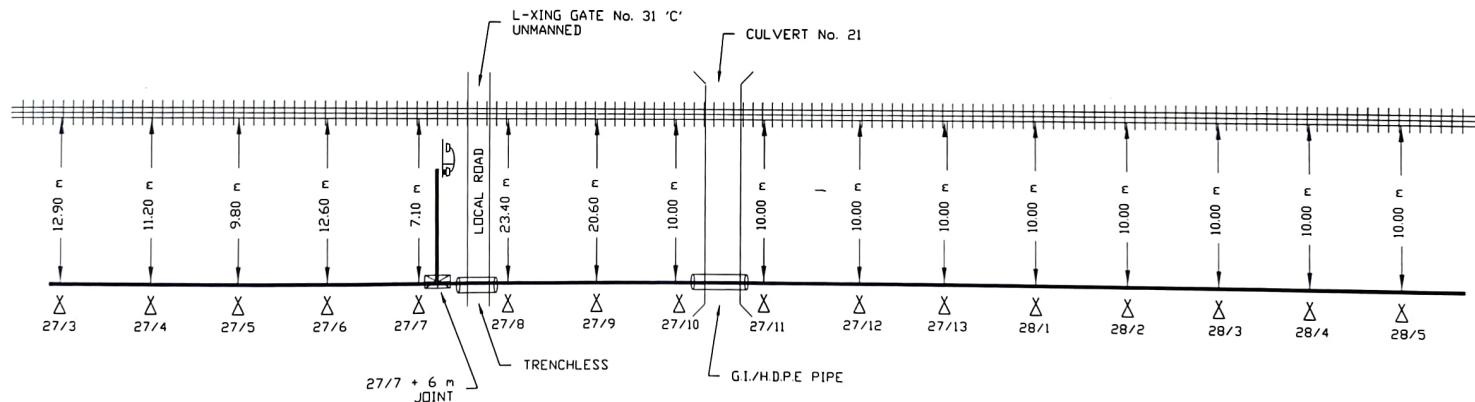

TELEGRAPH POST	X	RAILWAY CROSSING	⊞
RAILWAY OVER BRIDGE	≡	EMERGENCY POST	⊞
RAILWAY UNDER BRIDGE	≡	6 QUAD CABLE	—
CULVERT	⊞	EXISTING CABLE	—
BRIDGE	≡	G.I./HDPE PIPE	⊞
CANAL	≡	RAILWAY TRACK	≡
JOINTING	⊞		

*known 22x100
SSC 22x100*



*9/10
ASTZ/c/w*

*22x100
DyCS/c/w*

PREPARED BY		N.E. RAILWAY <small>DISTANCE ARE MEASURED FROM NEAREST RAILWAY TRACK</small> PREPARED BY D.P. TRADERS 601 JATEPUR SOUTH, KALIJI MARG, COLCHAR, GORAKHPUR
DESIGNED BY		
CHECKED BY		
RAILWAY REP.		
D.P. TRADERS REP.		

← CORAKHPUR Jn.

NAUTANWA →

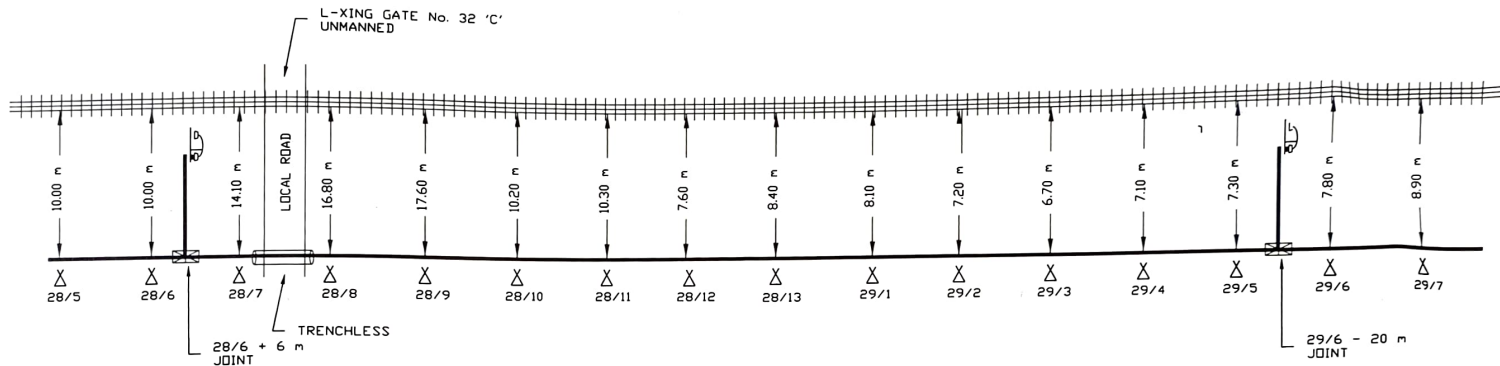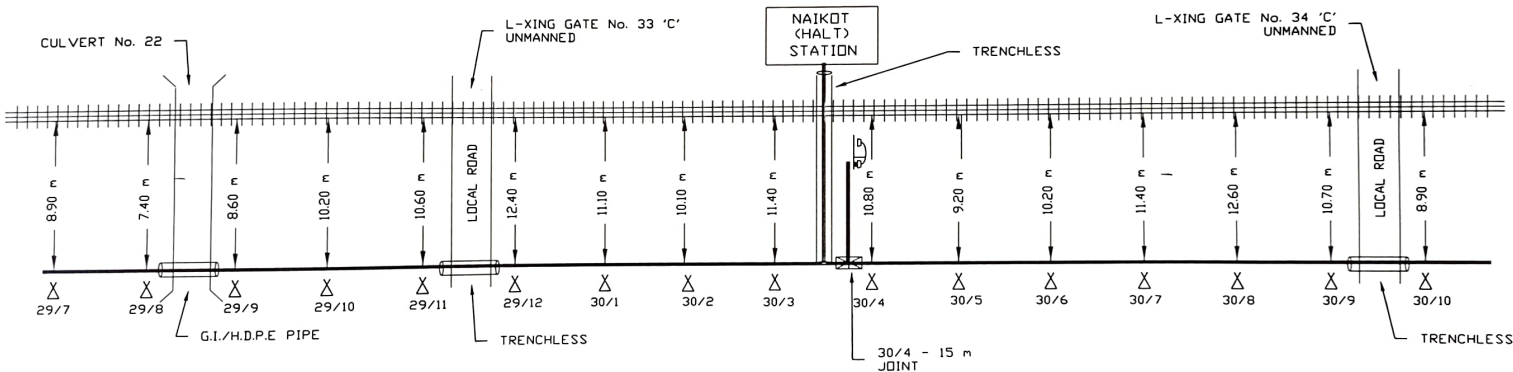



TELEGRAPH POST	Δ	RAILWAY CROSSING	⊞
RAILWAY OVER BRIDGE	≡	EMERGENCY POST	⊞
RAILWAY UNDER BRIDGE	≡	6 QUAD CABLE	—
CULVERT	⌈	EXISTING CABLE	—
BRIDGE	≡	G.I. / HDPE PIPE	⌈
CANAL	≡	RAILWAY TRACK	≡
JOINTING	⊞		

from 29/10
SS Bhalan

29/10
ASD/CLW

29/11
Dy. ESTD/CLW

PREPARED BY		N.E. RAILWAY
DESIGNED BY		DISTANCE ARE MEASURED FROM NEAREST RAILWAY TRACK
CHECKED BY		PREPARED BY
RAILWAY REP.		D.P. TRADERS
D.P. TRADERS REP.		601 JATEPUR SOUTH, KALJI MARG, GOLCHAR, CORAKHPUR

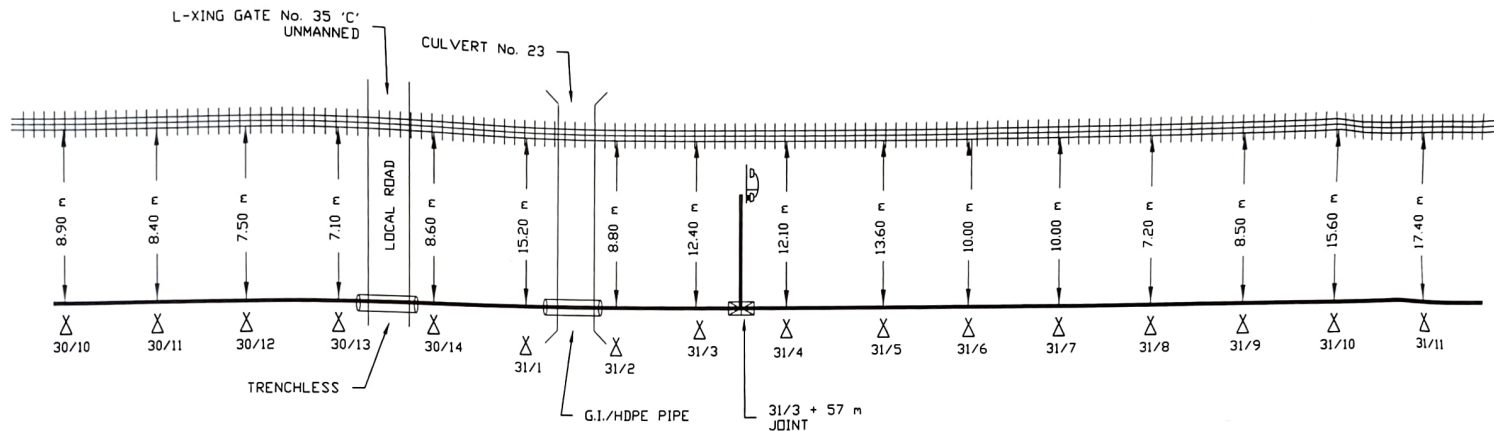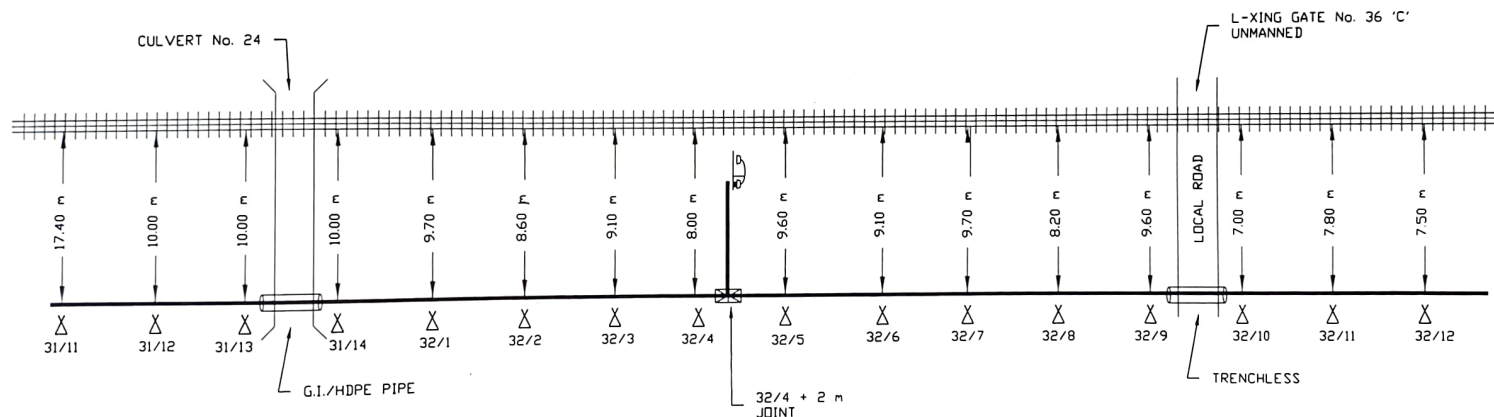

TELEGRAPH POST	△	RAILWAY CROSSING	⊞
RAILWAY OVER BRIDGE	≡	EMERGENCY POST	⊞
RAILWAY UNDER BRIDGE	≡	6 QUAD CABLE	—
CULVERT	⌈	EXISTING CABLE	—
BRIDGE	⌈	G.I. /HDPE PIPE	—
CANAL	⌈	RAILWAY TRACK	⌈
JOINTING	⊞		

1000
21/10/5
SSB/02/01/01


30/10
HSTE/01/01

31/11
Py e/01/01

PREPARED BY		N.E. RAILWAY
DESIGNED BY		DISTANCE ARE MEASURED FROM NEAREST RAILWAY TRACK
CHECKED BY		PREPARED BY
RAILWAY REP.		D.P. TRADERS
D.P. TRADERS REP.		601 JATEPUR SOUTH, KALIJI MARG, GOLGHAR, GORAKHPUR

← CORAKHPUR Jn.

NAUTANWA →

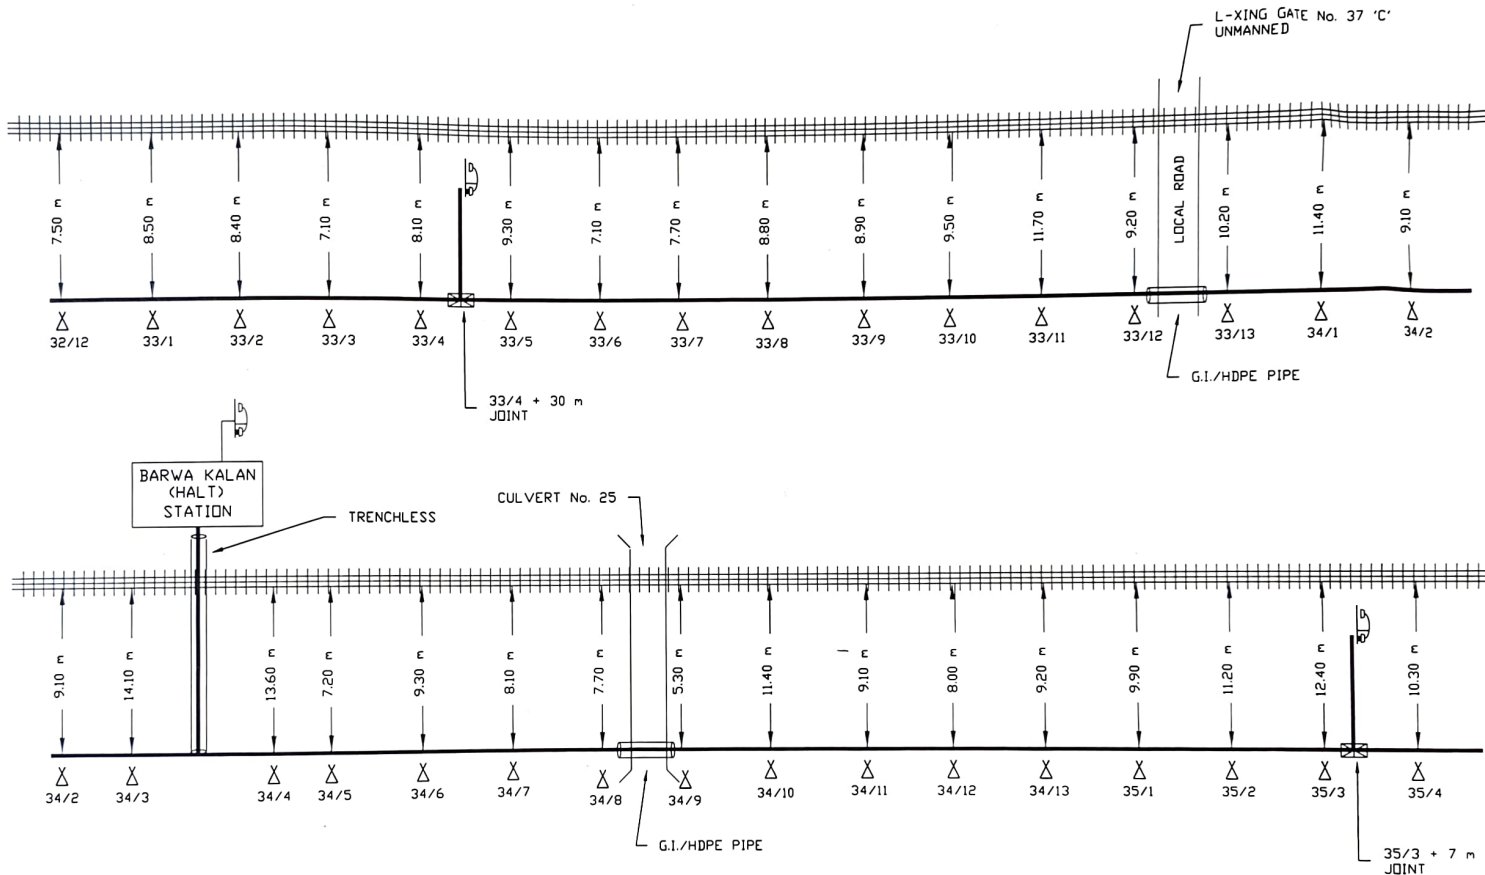

TELEGRAPH POST	⋈	RAILWAY CROSSING	⋈
RAILWAY OVER BRIDGE	⋈	EMERGENCY POST	⋈
RAILWAY UNDER BRIDGE	⋈	6 QUAD CABLE	—
CULVERT	⋈	EXISTING CABLE	—
BRIDGE	⋈	G.I./HDPE PIPE	—
CANAL	⋈	RAILWAY TRACK	⋈
JOINTING	⋈		

22/10/20
S. S. Patel



22/10
A. S. Patel

22/10
D. P. Traders

PREPARED BY		N.E. RAILWAY
DESIGNED BY		DISTANCE ARE MEASURED FROM NEAREST RAILWAY TRACK
CHECKED BY		PREPARED BY
RAILWAY REP.		D.P. TRADERS
D.P. TRADERS REP.		601 JATEPUR SOUTH, KALIJI MARG, COLCHAR, CORAKHPUR

← GORAKHPUR Jn.

NAUTANWA →

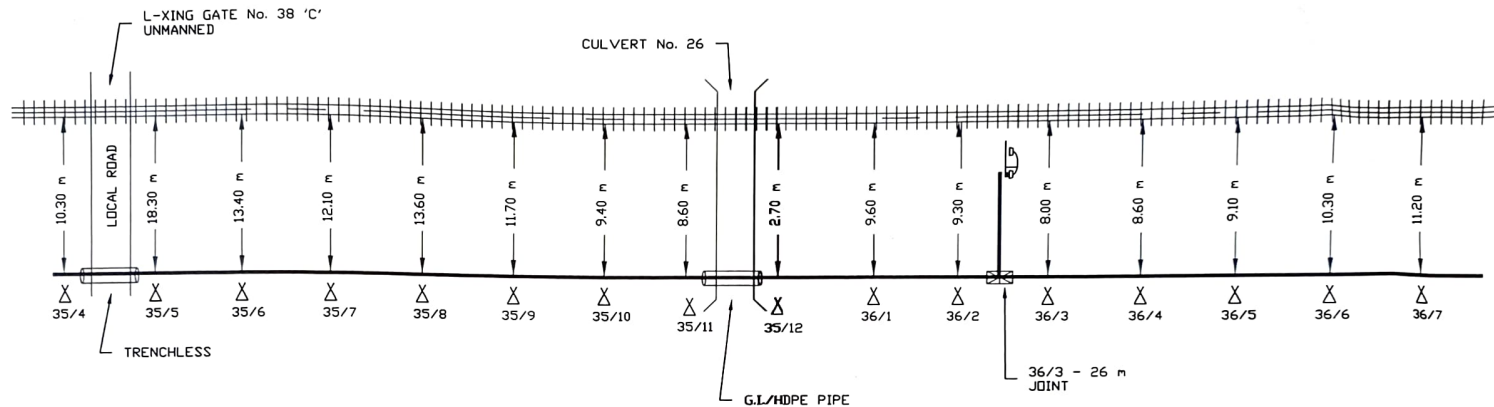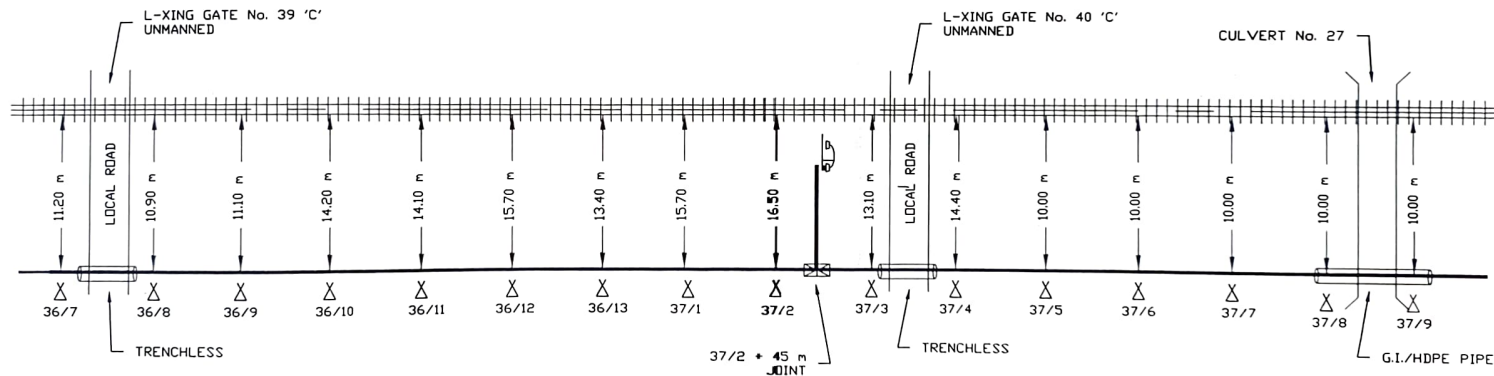

TELEGRAPH POST	⋈	RAILWAY CROSSING	⋈
RAILWAY OVER BRIDGE	≡≡	EMERGENCY POST	⋈
RAILWAY UNDER BRIDGE	≡≡	6 QUAD CABLE	≡≡≡≡
CULVERT	⋈	EXISTING CABLE	≡≡≡≡
BRIDGE	⋈	G.I. /HDPE PIPE	⋈
CANAL	⋈	RAILWAY TRACK	
JOINTING	⊠		

(over) 35/10


ASTE/c/w

Dye/ASTE/c/w

PREPARED BY		N.E. RAILWAY <small>DISTANCE ARE MEASURED FROM NEAREST RAILWAY TRACK</small> PREPARED BY D.P. TRADERS 601 JATEPUR SOUTH, KALJI MARG, COLCHAR, GORAKHPUR
DESIGNED BY		
CHECKED BY		
RAILWAY REP.		
D.P. TRADERS REP.		

← GORAKHPUR Jn.

NAUTANWA →

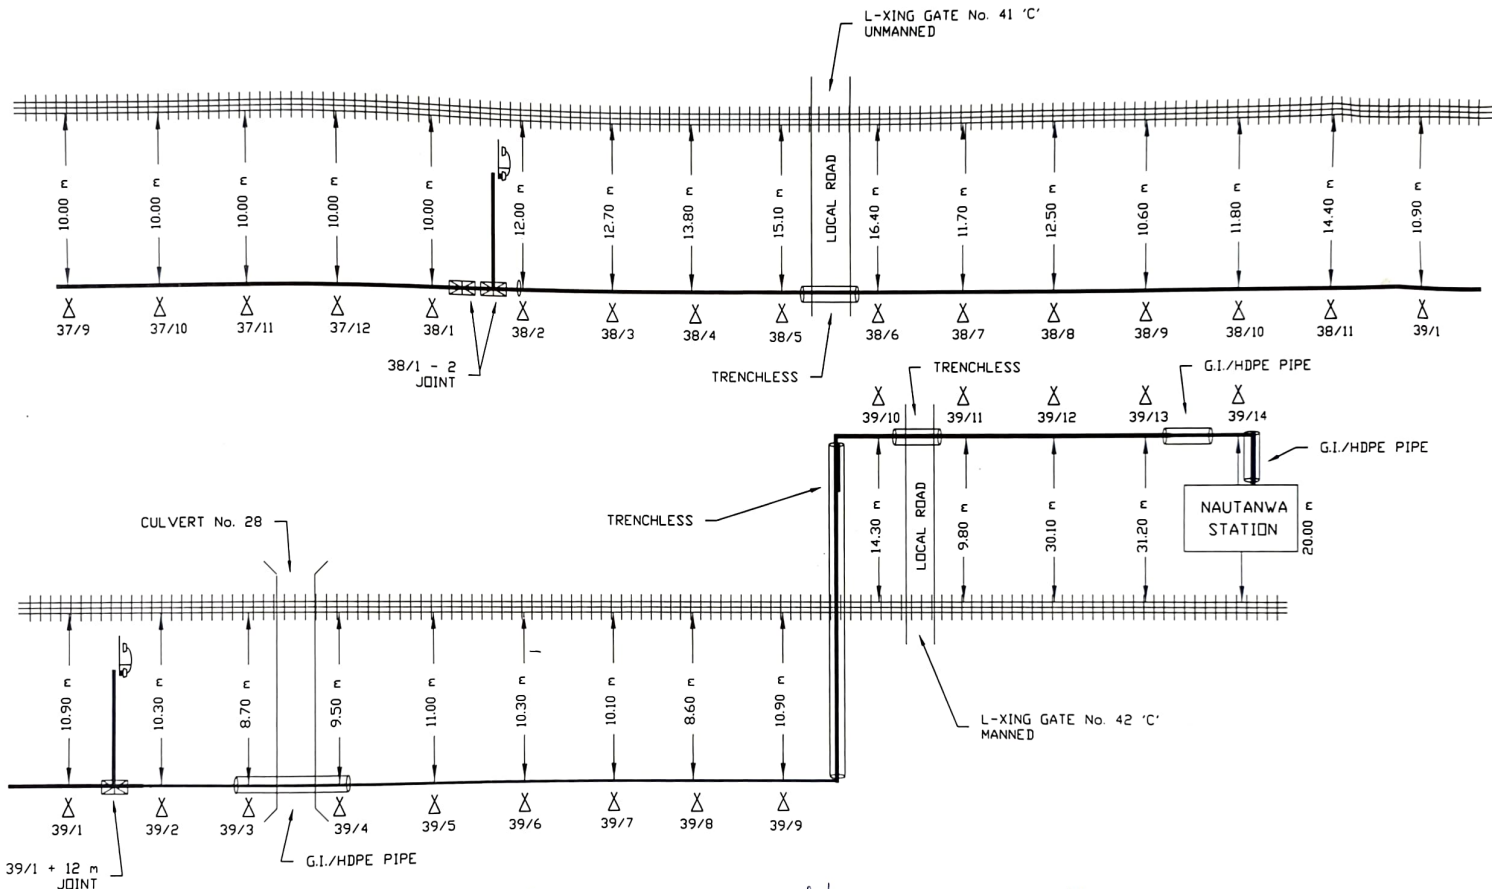

TELEGRAPH POST	X	RAILWAY CROSSING	⊞
RAILWAY OVER BRIDGE	≡	EMERGENCY POST	⊞
RAILWAY UNDER BRIDGE	≡	6 QUAD CABLE	—
CULVERT	⌈	EXISTING CABLE	—
BRIDGE	≡	G.I./HDPE PIPE	⌈
CANAL	≡	RAILWAY TRACK	≡
JOINTING	⊞		

10000
20000
30000

ASD/E/W

11/3/11
By CSE/c/w

PREPARED BY		N.E. RAILWAY
DESIGNED BY		DISTANCE ARE MEASURED FROM NEAREST RAILWAY TRACK
CHECKED BY		PREPARED BY
RAILWAY REP.		D.P. TRADERS
D.P. TRADERS REP.		601 JATEPUR SOUTH, KALIJI MARG, COLCHAR, GORAKHPUR