


ROUTE PLAN FOR
6-QUAD CABLE FOR
MAILANI — BICHHIA SECTION
ON
NORTH EASTERN RAILWAY

SUBMITTED BY-

M/S
ASHOK KUMAR SINGH,
JAGARNATHPUR,
GORAKHPUR(UP)

ROUTE PLAN OF MAILANI - BICHHIA SECTION ON N.E.RAILWAY (6QUAD CABLE) (BETWEEN MAILANI -- RAJNARYANPUR)

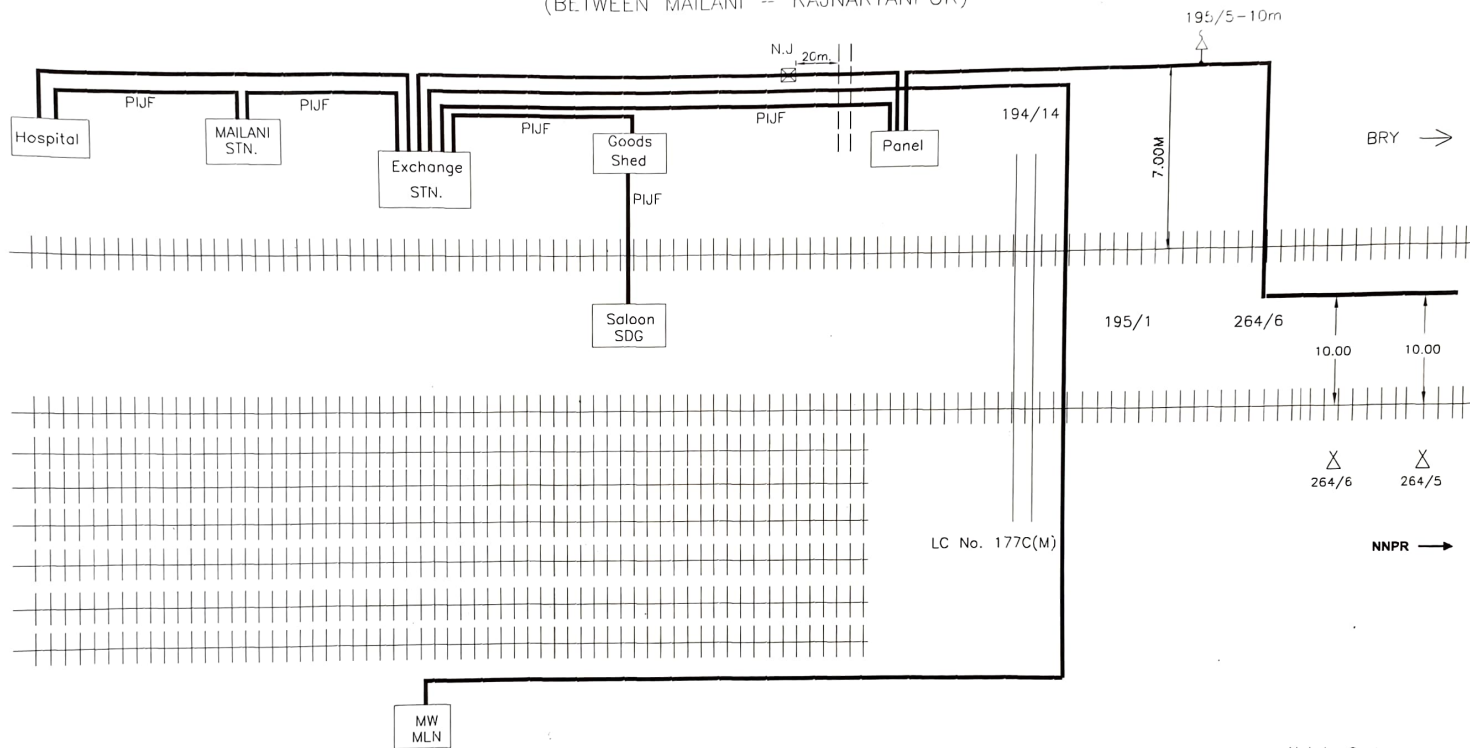

Not to Scale
All reading in mts

SE/TELE/CON/LJN

DSTE/CON/LJN


DY.CSTE/CON/LJN

Customer Name		N.E.RAILWAY			
Prepared By :		M/S ASHOK KUMAR SINGH, JAGARNATH PUR, GORAKHPUR			
SHEET NO.	01	CREATED BY	AK		
CREATED ON		OFFERED BY	AK		
REVISION NO.		APPR. BY	N.E.RLY		
MODIFIED ON		Ref.no.:-- NE/2 DATE			

Location :--
MAILANI - BICHHIA

	REPEATER		L.C. GATE PHONE		RAILWAY TRACK		DERIVATION CABLE
	CULVERT		R.C.C. Hume Pipe		POLE		EMERGENCY POST
	BRIDGE		G.I. PIPE		RAILWAY OVER BRIDGE		N.J. MARKER LOCATION
	CANAL		RAILWAY CROSSING		RAILWAY UNDER BRIDGE		PROPOSED QUAD CABLE (N.E.R)

ROUTE PLAN OF MAILANI - BICHHIA SECTION ON N.E.RAILWAY (6QUAD CABLE) (BETWEEN MAILANI - RAJNARAYANPUR)

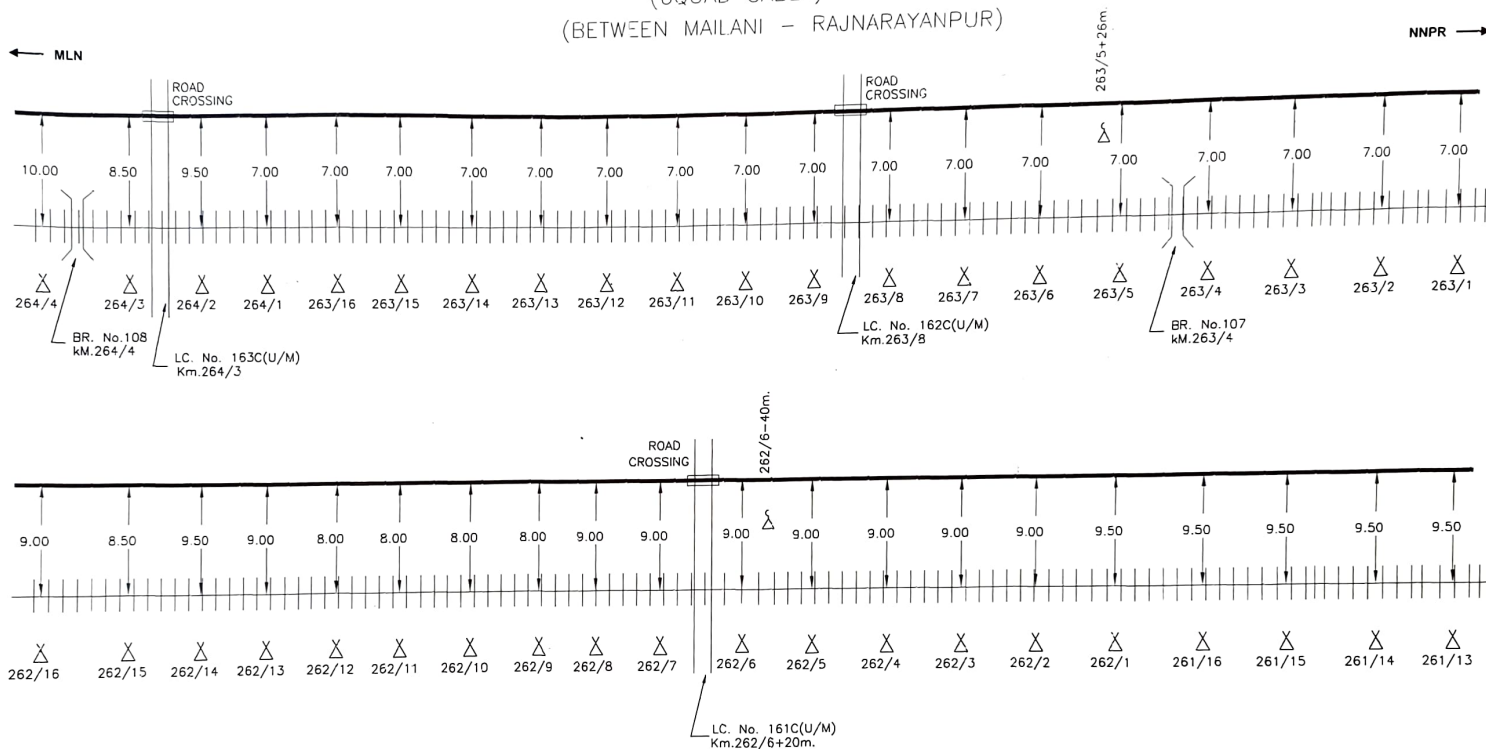

Not to Scale
All reading in mts

SE/TELE/CON/LJN

DSTE/CON/LJN

DY.CSTE/CON/LJN


Customer Name		N.E.RAILWAY	
Prepared By :		M/S ASHOK KUMAR SINGH, JAGARNATH PUR, GORAKHPUR	
SHEET NO.		02	
CREATED ON			
OFFERED BY		AK	
REVISION NO.			
APPR. BY		N.E.RLY	
MODIFIED ON			
Ref.no.:-		NE/2	DATE

☒ REPEATER	☒ L.C. GATE PHONE	☒ RAILWAY TRACK	☒ DERIVATION CABLE
)(CULVERT	☒ R.C.C. Hume Pipe	☒ POLE	☒ EMERGENCY POST
)(BRIDGE	☒ G.I. PIPE	)(RAILWAY OVER BRIDGE	☒ N.J. MARKER LOCATION
)(CANAL	☒ RAILWAY CROSSING	)(RAILWAY UNDER BRIDGE	☒ PROPOSED QUAD CABLE (N.E.R.)

Location :--
MAILANI - BICHHIA

ROUTE PLAN OF MAILANI - BICHHIA SECTION ON N.E.RAILWAY (6QUAD CABLE)

(BETWEEN MAILANI - RAJNARAYANPUR)

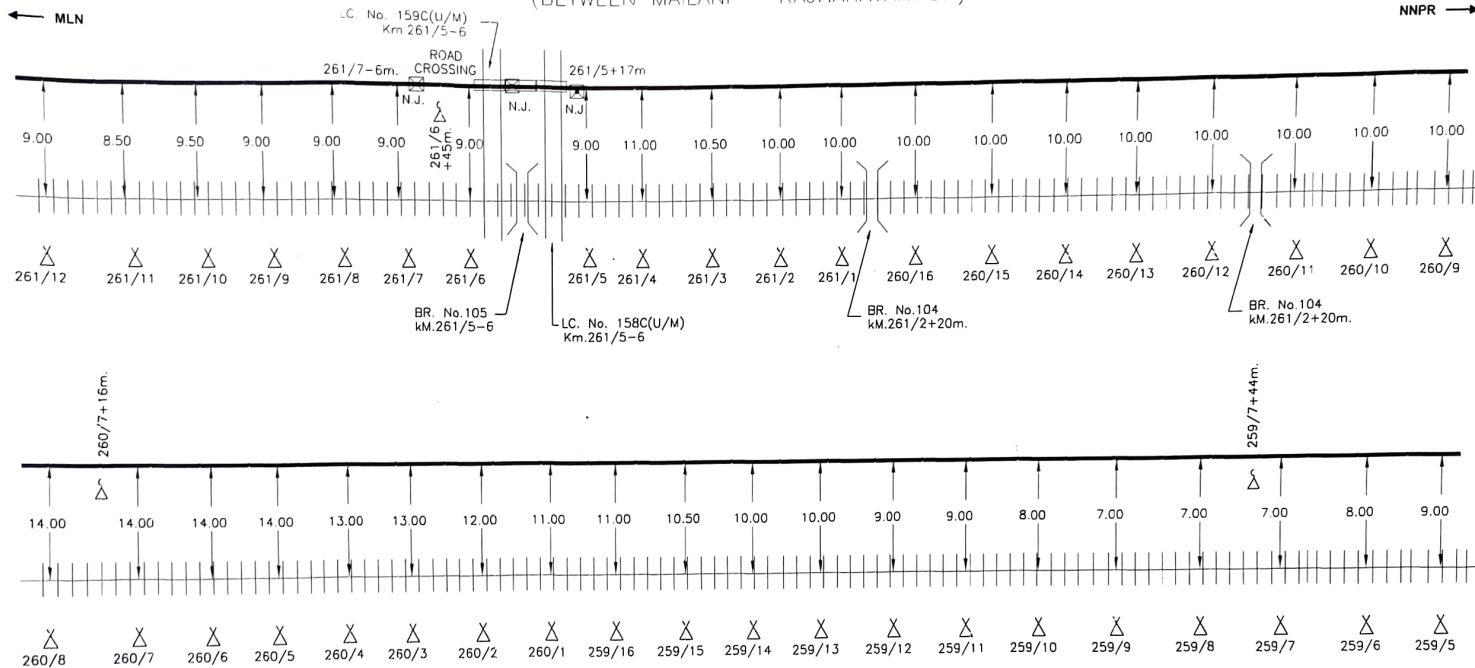

Not to Scale
All reading in mts

SE/TELE/CON/LJN
DSTE/CON/LJN
BY.CSTE/CON/LJN

Customer Name		N.E.RAILWAY	
Prepared By :		M/S ASHOK KUMAR SINGH, JAGARNATH PUR, GORAKHPUR	
SHEET NO.	03	CREATED BY	AK
CREATED ON		OFFERED BY	AK
REVISION NO.		APPR. BY	N.E.RLY
MODIFIED ON		Ref no. - NE/2 DATE	


☒	REPEATER	☒	L.C. GATE PHONE	☒	RAILWAY TRACK	☒	DERIVATION CABLE
☐	CULVERT	☐	R.C.C. Hume Pipe	☐	POLE	☐	EMERGENCY POST
☐	BRIDGE	☐	G.I. PIPE	☐	RAILWAY OVER BRIDGE	☒	N.J. MARKER LOCATION
☐	CANAL	☐	RAILWAY CROSSING	☐	RAILWAY UNDER BRIDGE	☐	PROPOSED QUAD CABLE (N.E.R)

Location : --
MAILANI - BICHHIA

ROUTE PLAN OF MAILANI - BICHHIA SECTION ON N.E.RAILWAY (6QUAD CABLE) (BETWEEN MAILANI - RAJNARAYANPUR)

← MLN

NNPR →

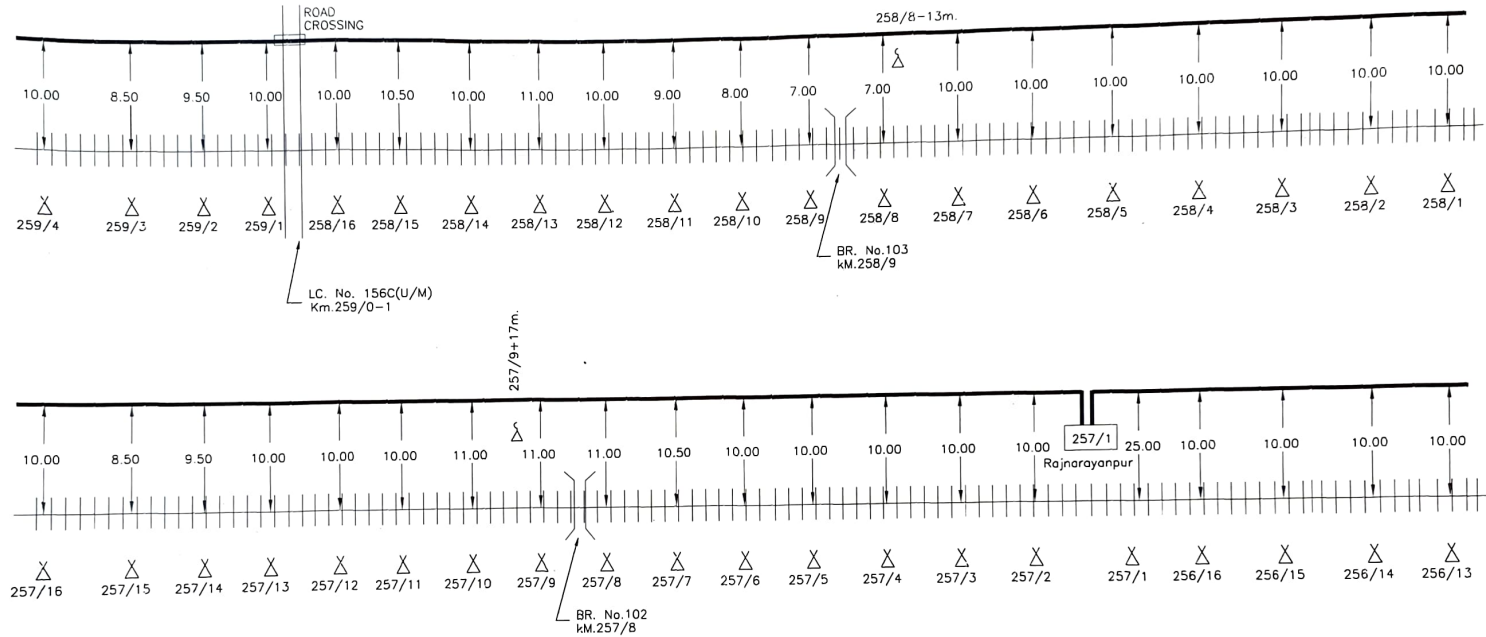

Not to Scale
All reading in mts

Signature
15/11/07
SE/TELE/CON/LJN

Signature
15/11/07
DSTE/CON/LJN


Signature
16/11/07
DYCSTE/CON/LJN

	REPEATER		L.C. GATE PHONE		RAILWAY TRACK		DERIVATION CABLE
	CULVERT		R.C.C. Hume Pipe		POLE		EMERGENCY POST
	BRIDGE		G.I. PIPE		RAILWAY OVER BRIDGE		N.J. MARKER LOCATION
	CANAL		RAILWAY CROSSING		RAILWAY UNDER BRIDGE		PROPOSED QUAD CABLE (N.E.R.)

Customer Name		N.E.RAILWAY			
Prepared By :		M/S ASHOK KUMAR SINGH, JAGARNATH PUR, GORAKHPUR			
SHEET NO.	04	CREATED BY	AK		
CREATED ON		OFFERED BY	AK		
REVISION NO.		APPR. BY	N.E.RLY		
MODIFIED ON		Ref no :- NE/2 DATE			

Location : --
MAILANI - BICHHIA

ROUTE PLAN OF MAILANI - BICHHIA SECTION ON N.E.RAILWAY (6QUAD CABLE) (BETWEEN RAJNARAYANPUR - BHIRAKHERI)

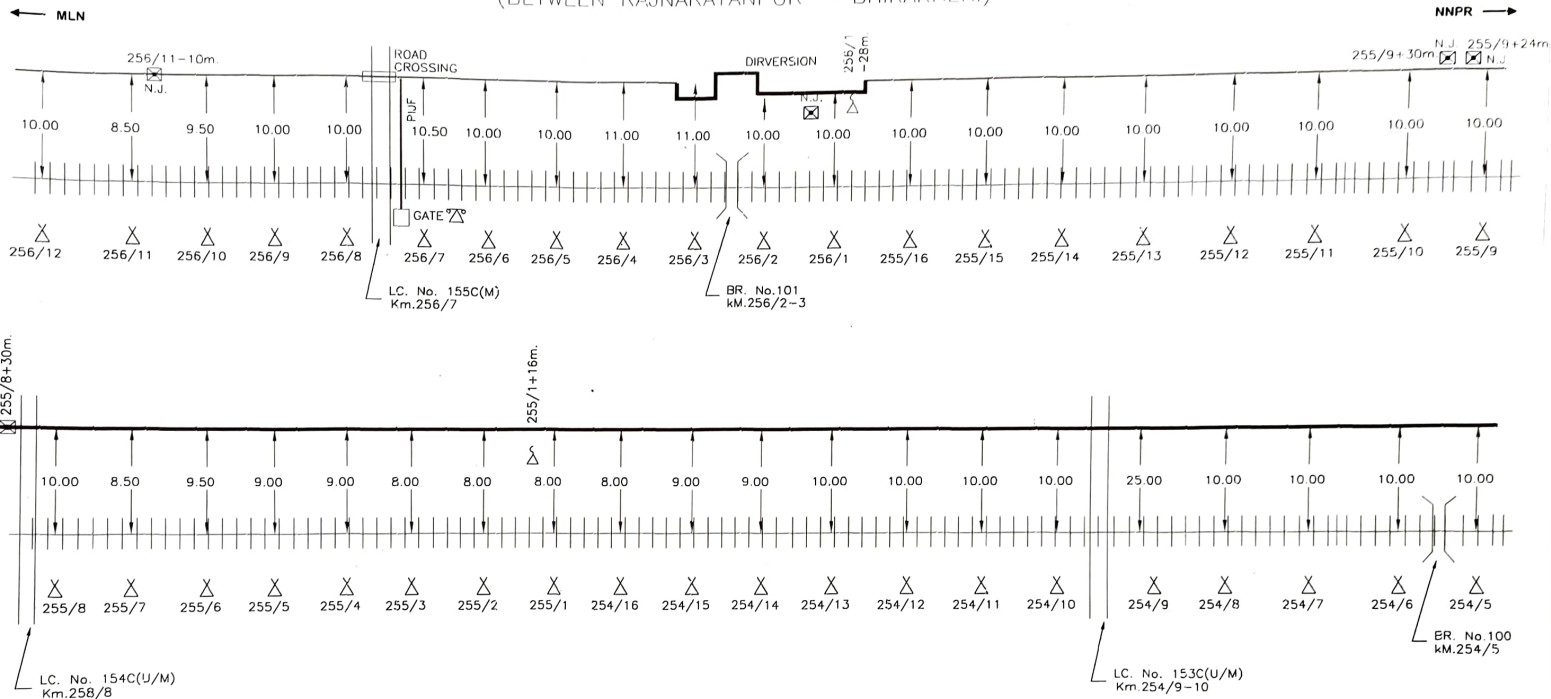

Not to Scale
All reading in mts

SE/TELE/CON/LJN

DSTE/CON/LJN

DY.DSTE/CON/LJN


Customer Name		N.E.RAILWAY			
Prepared By :		M/S ASHOK KUMAR SINGH, JAGARNATH PUR, GORAKHPUR			
SHEET NO.	05	CREATED BY	AK		
CREATED ON		OFFERED BY	AK		
REVISION NO.		APPR BY	N.E.RLY		
MODIFIED ON		Ref no :- NE/2 DATE			

Location :-
MAILANI - BICHHIA

	REPEATER		L.C. GATE PHONE		RAILWAY TRACK		DERIVATION CABLE
	CULVERT		R.C.C. Hume Pipe		POLE		EMERGENCY POST
	BRIDGE		G.I. PIPE		RAILWAY OVER BRIDGE		N.J. MARKER LOCATION
	CANAL		RAILWAY CROSSING		RAILWAY UNDER BRIDGE		PROPOSED QUAD CABLE (N.E.R.)

ROUTE PLAN OF MAILANI - BICHHIA SECTION ON N.E.RAILWAY (6QUAD CABLE)

(BETWEEN RAJNARAYANPUR - BHIRAKHERI)

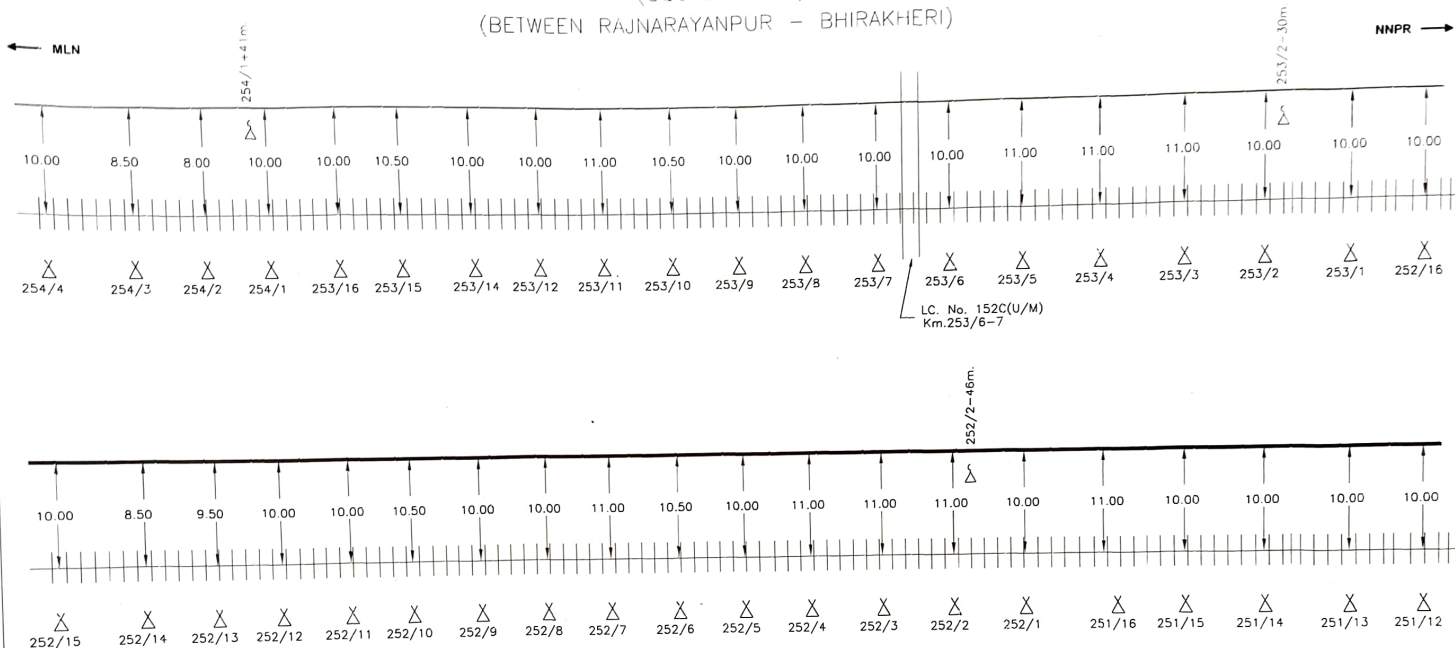

Not to Scale
All reading in mts


[Signature]
SE/TELE/CON/LJN

[Signature]
DSTE/CON/LJN

[Signature]
DY.OSTE/CON/LJN

☒	REPEATER		L.C. GATE PHONE		RAILWAY TRACK		DERIVATION CABLE	SHEET NO. 06	CREATED BY AK	Location :- MAILANI - BICHHIA
	CULVERT		R.C.C. Hume Pipe		POLE		EMERGENCY POST	CREATED ON	OFFERED BY AK	
	BRIDGE		G.I. PIPE		RAILWAY OVER BRIDGE	☒	N.J. MARKER LOCATION	REVISION NO.	APPR BY N.E.RLY	
	CANAL		RAILWAY CROSSING		RAILWAY UNDER BRIDGE		PROPOSED QUAD CABLE (N.E.R)	MODIFIED ON	Ref no :- NE/2 DATE	

ROUTE PLAN OF MAILANI - BICHHIA SECTION ON N.E.RAILWAY (6QUAD CABLE) (BETWEEN RAJNARAYANPUR -- BHIRAKHERI)

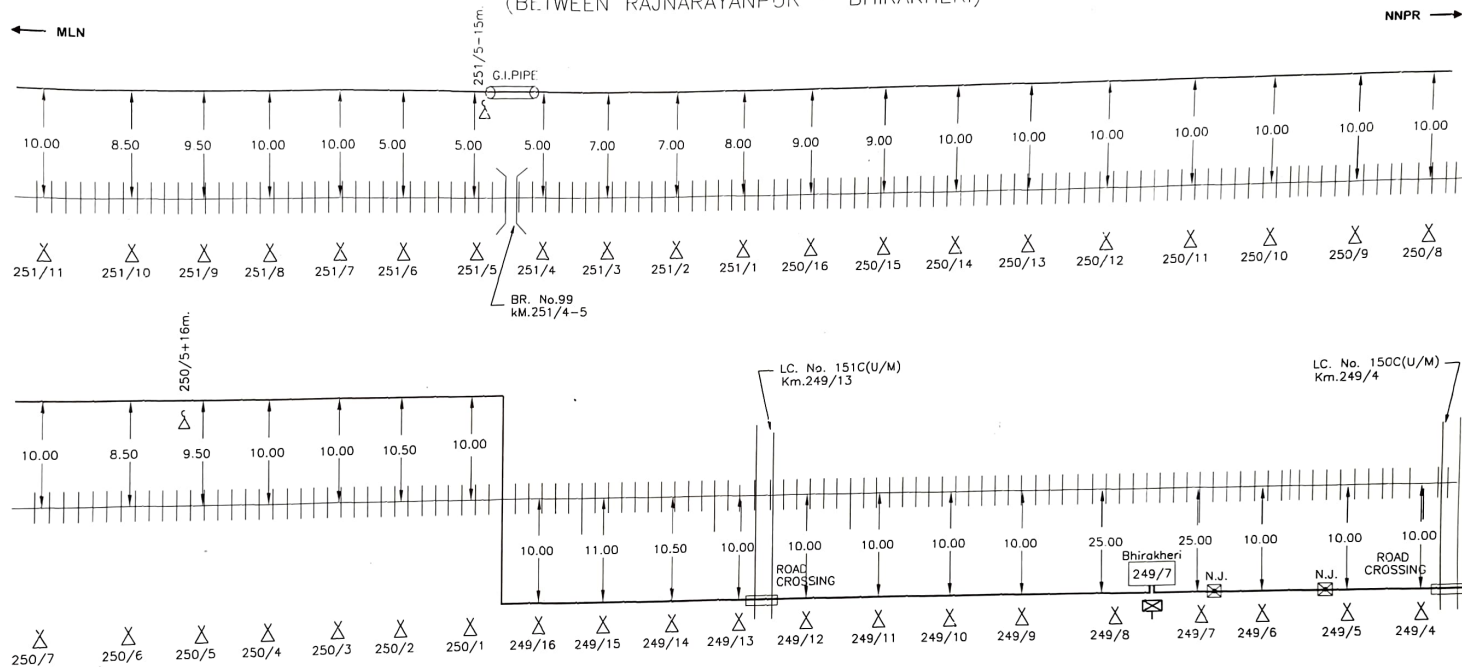

Not to Scale
All reading in mts

SE/TELE/CON/LJN

DSTE/CON/LJN

BY CSTE/CON/LJN

		REPEATER		L.C. GATE PHONE		RAILWAY TRACK		DERIVATION CABLE	SHEET NO.	07	CREATED BY	AK	Location :- MAILANI - BICHHIA
		CULVERT		R.C.C. Hume Pipe		POLE		EMERGENCY POST	CREATED ON		OFFERED BY	AK	
		BRIDGE		G.I. PIPE		RAILWAY OVER BRIDGE		N.J. MARKER LOCATION	REVISION NO.		APPR. BY	N.E.RLY	
		PROPOSED QUAD CABLE (N.E.R.)											
		CANAL		RAILWAY CROSSING		RAILWAY UNDER BRIDGE		PROPOSED QUAD CABLE (N.E.R.)	MODIFIED ON		Ref no. - NE/2 DATE		



REPEATER



L.C. GATE PHONE



R.C.C. Hume Pipe



G.I. PIPE



RAILWAY CROSSING



RAILWAY TRACK



POLE



RAILWAY OVER BRIDGE



RAILWAY UNDER BRIDGE



DERIVATION CABLE



EMERGENCY POST




N.J. MARKER LOCATION



PROPOSED QUAD CABLE
(N.E.R.)

ROUTE PLAN OF MAILANI - BICHHIA SECTION ON N.E.RAILWAY (6QUAD CABLE) (BETWEEN BHIRAKHERI - PALIAKALAN)

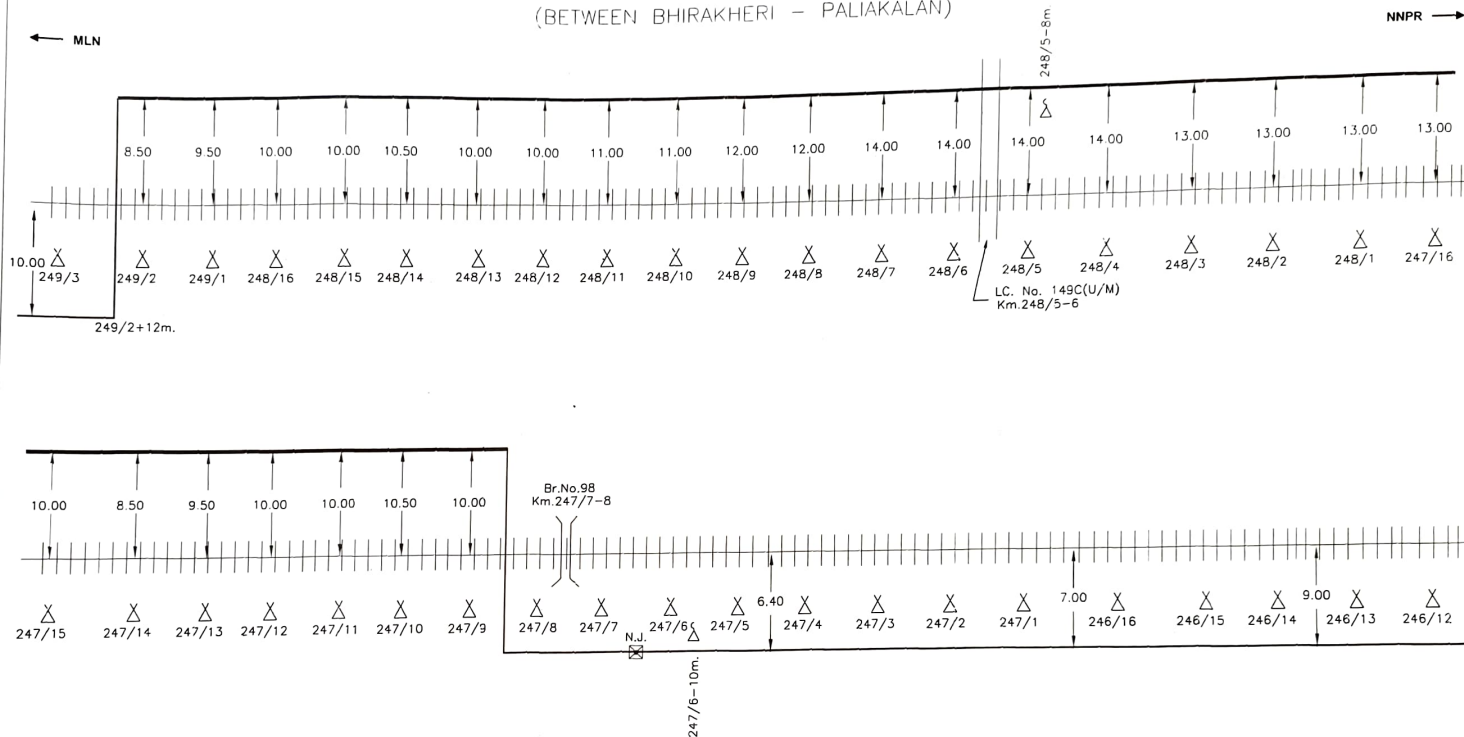

Not to Scale
All reading in mts

SE/TELE/CON/LJN
DSTE/CON/LJN
DY.CSTE/CON/LJN



	REPEATER		L.C. GATE PHONE		RAILWAY TRACK		DERIVATION CABLE	SHEET NO.	08	CREATED BY	AK	Location : -- MAILANI - BICHHIA
	CULVERT		R.C.C. Hume Pipe		POLE		EMERGENCY POST	CREATED ON		OFFERED BY	AK	
	BRIDGE		G.I. PIPE		RAILWAY OVER BRIDGE		N.J. MARKER LOCATION	REVISION NO.		APPR. BY	N.E.RLY	
	CANAL		RAILWAY CROSSING		RAILWAY UNDER BRIDGE		PROPOSED QUAD CABLE (N.E.R.)	MODIFIED ON		Ref no. :- NE/2 DATE		

☒	REPEATER	△	L.C. GATE PHONE	≡	RAILWAY TRACK	—	DERIVATION CABLE
) (	CULVERT	—	R.C.C. Hume Pipe	X	POLE	△	EMERGENCY POST
) (	BRIDGE	—	G.I. PIPE	) (	RAILWAY OVER BRIDGE	☒	N.J. MARKER LOCATION
) (	CANAL	≡	RAILWAY CROSSING	≡	RAILWAY UNDER BRIDGE	—	PROPOSED QUAD CABLE (N.E.R)

ROUTE PLAN OF MAILANI - BICHHIA SECTION ON N.E.RAILWAY (6QUAD CABLE) (BETWEEN BHIRAKHERI - PALIAKALAN)

← MLN

NNPR →

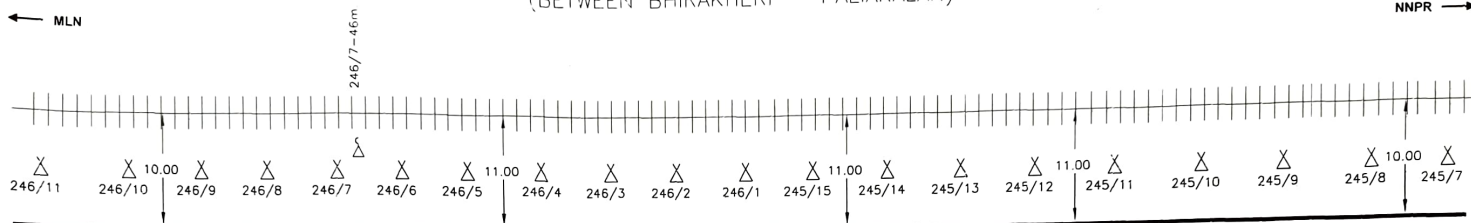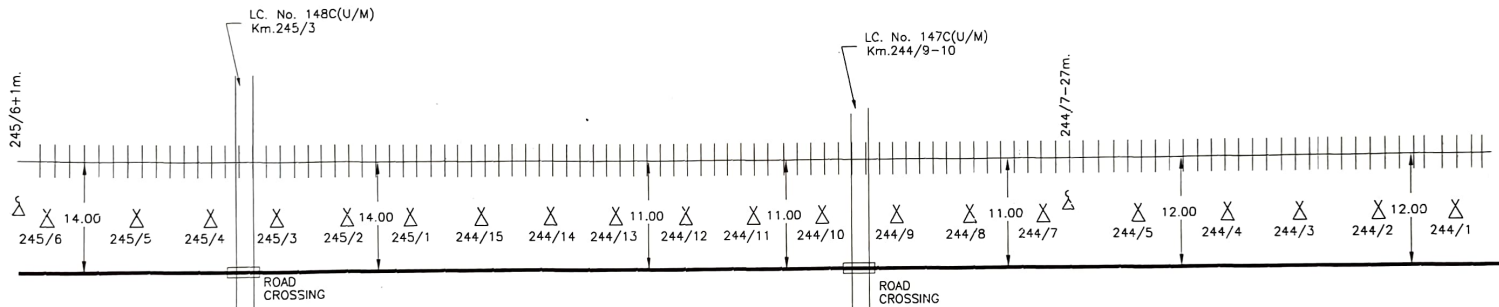


Not to Scale
All reading in mts

SE/TELE/CON/LJN DSTE/CON/LJN DY.CSTE/CON/LJN

☒	REPEATER	☐	L.C. GATE PHONE	≡	RAILWAY TRACK	—	DERIVATION CABLE	Customer Name	N.E.RAILWAY			
☐	CULVERT	☐	R.C.C. Hume Pipe	Δ	POLE	Δ	EMERGENCY POST	Prepared By :	M/S ASHOK KUMAR SINGH, JAGARNATH PUR, GORAKHPUR			
☐	BRIDGE	☐	G.I. PIPE	≡	RAILWAY OVER BRIDGE	☒	N.J. MARKER LOCATION	SHEET NO.	09	CREATED BY	AK	Location :-- MAILANI - BICHHIA
☐	CANAL	☐	RAILWAY CROSSING	≡	RAILWAY UNDER BRIDGE	—	PROPOSED QUAD CABLE (N.E.R)	CREATED ON		OFFERED BY	AK	
								REVISION NO.		APPR. BY	N.E.RLY	
								MODIFIED ON		Ref.no.:- NE/2 DATE		

ROUTE PLAN OF MAILANI - BICHHIA SECTION ON N.E.RAILWAY (6QUAD CABLE) (BETWEEN BHIRAKHERI - PALIAKALAN)

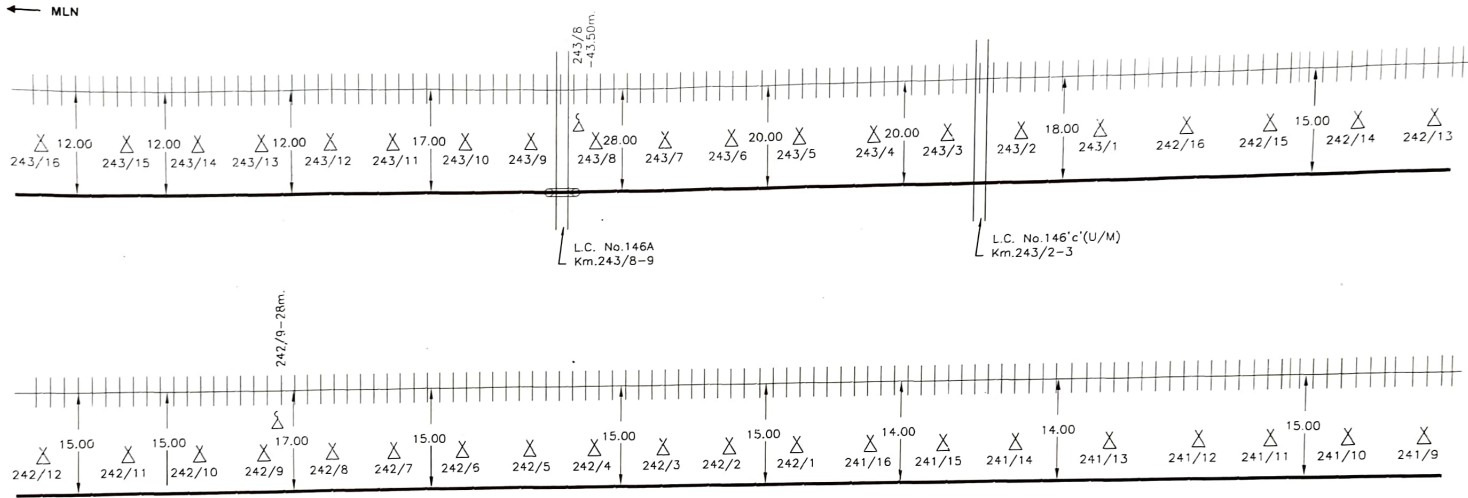

Not to Scale
All reading in mts


Signature
SE/TELE/CON/LJN

Signature
DSTE/CON/LJN

Signature
DY-CSTE/CON/LJN

☒	REPEATER		L.C. GATE PHONE		RAILWAY TRACK		DERIVATION CABLE	SHEET NO.	10	CREATED BY	AK	Location : -- MAILANI - BICHHIA
☐	CULVERT		R.C.C. Hume Pipe		POLE		EMERGENCY POST	CREATED ON		OFFERED BY	AK	
☐	BRIDGE		G.I. PIPE		RAILWAY OVER BRIDGE	☒	N.J. MARKER LOCATION	RIVISION NO.		APPR. BY	N.E.RLY	
☐	CANAL		RAILWAY CROSSING		RAILWAY UNDER BRIDGE		PROPOSED QUAD CABLE (N.E.R.)	MODIFIED ON		Ref no. :- NE/2 DATE		

ROUTE PLAN OF MAILANI - BICHHIA SECTION ON N.E. RAILWAY (6QUAD CABLE) (BETWEEN BHIRAKHERI - PALIAKALAN)

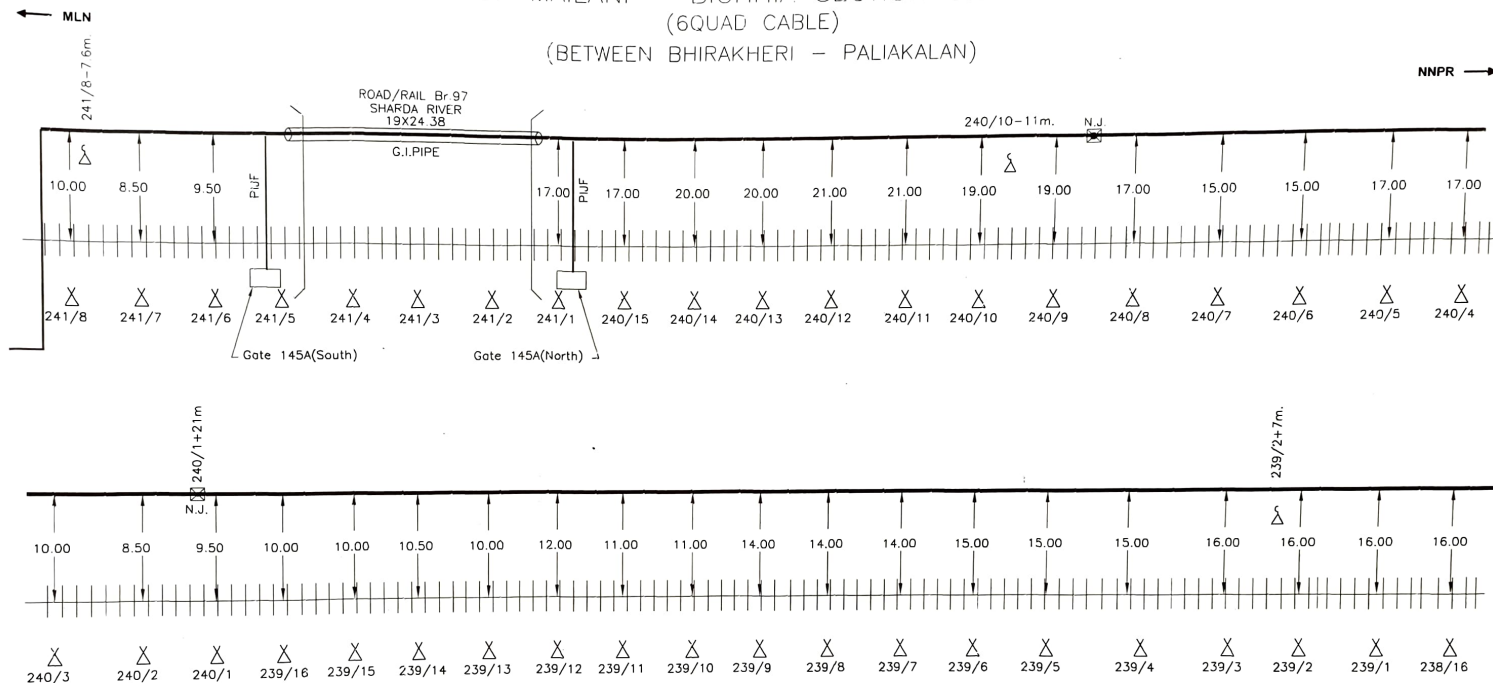


Not to Scale
All reading in mts

SE/TELE/CON/LJN
DSTE/CON/LJN
BY.CSTE/CON/LJN

Customer Name			N.E.RAILWAY		
Prepared By :			M/S ASHOK KUMAR SINGH, JAGARNATH PUR, GORAKHPUR		
REPEATER	L.C. GATE PHONE	RAILWAY TRACK	SHEET NO.	11	CREATED BY
			CREATED ON		OFFERED BY
CULVERT	R.C.C. Hume Pipe	POLE	REVISION NO.		APPR. BY
			MODIFIED ON		N.E.RLY
BRIDGE	G.I. PIPE	RAILWAY OVER BRIDGE	Location :--		
			MAILANI - BICHHIA		
CANAL	RAILWAY CROSSING	RAILWAY UNDER BRIDGE	Ref no.:- NE/2 DATE		

← MLN

NNPR —●

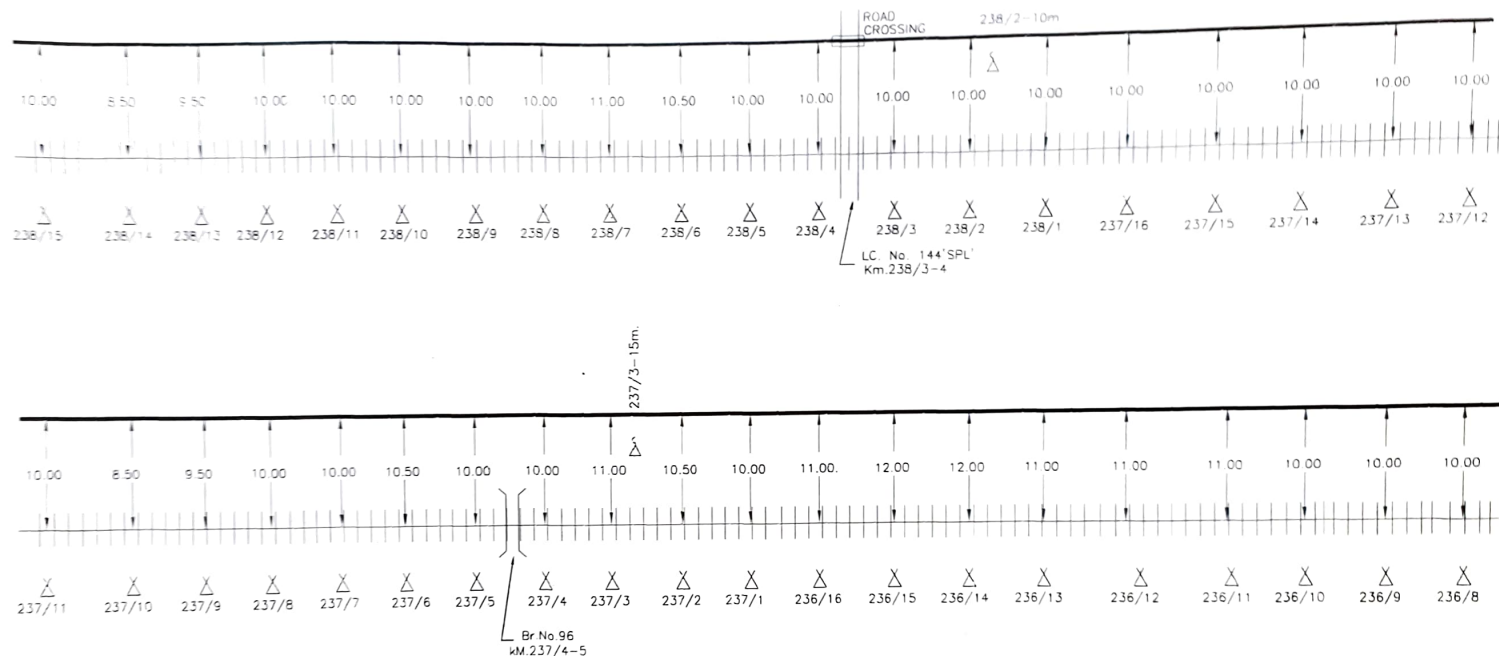

Not to Scale
All reading in mts

SE/TELE/CON/LJN

DSTE/CON/LJN


DY.CSTE/CON/LJN

	REPEATER		LC GATE PHONE		RAILWAY TRACK		DERIVATION CABLE	SHEET NO	12	CREATED BY	AK		Location : -- MAILANI - BICHHIA
	CULVERT		R.C.C Hume Pipe		POLE		EMERGENCY POST	CREATED ON		OFFERED BY	AK		
	BRIDGE		G.I PIPE		RAILWAY OVER BRIDGE		N.J MARKER LOCATION	REVISION NO		APPR BY	N E RLY		
	CANAL		RAILWAY CROSSING		RAILWAY UNDER BRIDGE		PROPOSED QUAD CABLE (N.E.R)	MODIFIED ON		Ref no. -- NE/2 DATE			

ROUTE PLAN OF MAILANI - BICHHIA SECTION ON N.E.RAILWAY (6QUAD CABLE) (BETWEEN BHIRAKHERI - PALIAKALAN)

← MLN

NNPR →

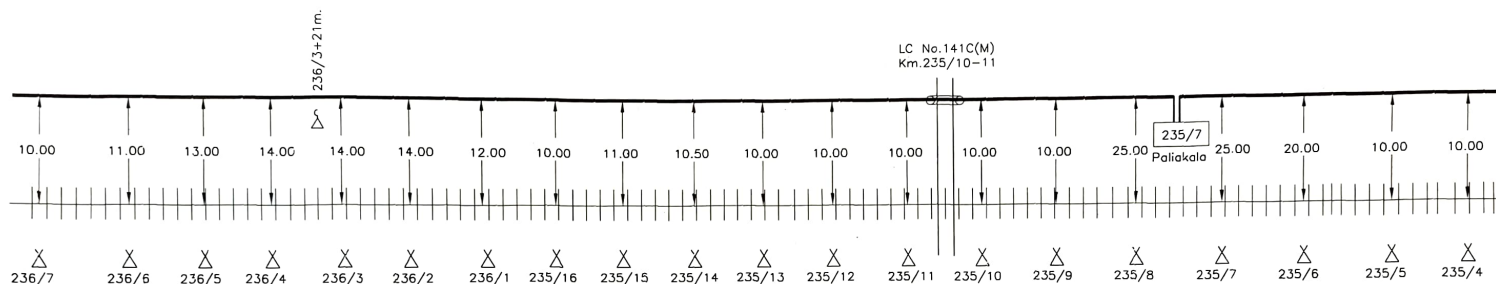

Not to Scale
All reading in mts

SE/TELE/CON/LJN

DSTE/CON/LJN


DVCS/CON/LJN

Customer Name		N.E.RAILWAY			
Prepared By :		M/S ASHOK KUMAR SINGH, JAGARNATH PUR, GORAKHPUR			
SHEET NO.	13	CREATED BY	AK		
CREATED ON		OFFERED BY	AK		
REVISION NO.		APPR. BY	N.E.RLY		
MODIFIED ON		Ref.no.: - NE/2 DATE			

Location : --
MAILANI - BICHHIA

☒	REPEATER	☒	L.C. GATE PHONE	☒	RAILWAY TRACK	☒	DERIVATION CABLE
☒	CULVERT	☒	R.C.C. Hume Pipe	☒	POLE	☒	EMERGENCY POST
☒	BRIDGE	☒	G.I. PIPE	☒	RAILWAY OVER BRIDGE	☒	N.J. MARKER LOCATION
☒	CANAL	☒	RAILWAY CROSSING	☒	RAILWAY UNDER BRIDGE	☒	PROPOSED QUAD CABLE (N.E.R)

ROUTE PLAN OF MAILANI -- BICHHIA SECTION ON N.E.RAILWAY (EQUAD CABLE) (BETWEEN PALIAKALAN - DUDHWA)

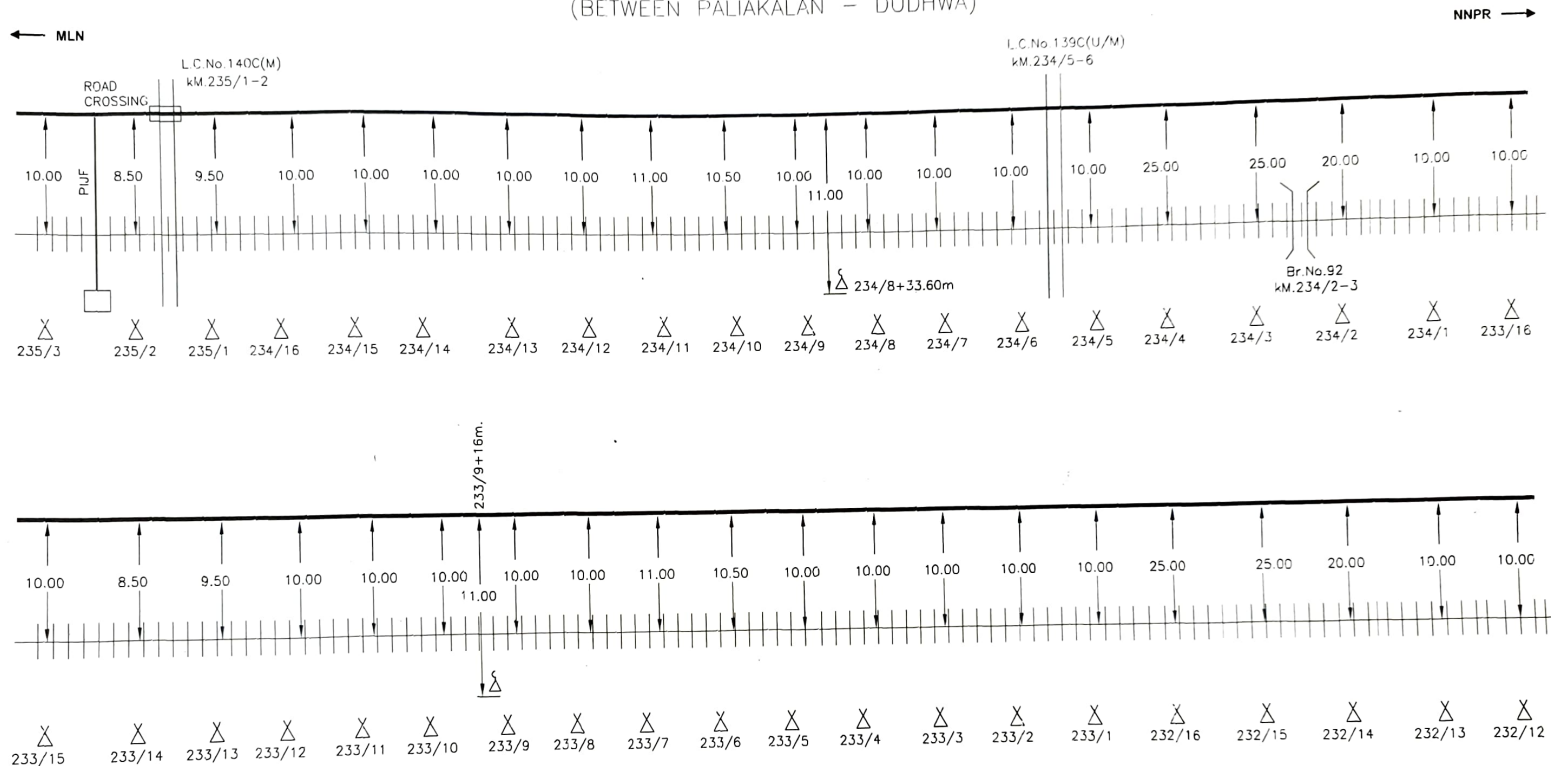

Not to Scale
All reading in mts

Sur
19/11/07
SE/TELE/CON/LJN

R
19/11/07
DSTE/CON/LJN

P
19/11/07
DY.CSTE/CON/LJN


Customer Name		N.E.RAILWAY			
Prepared By :		M/S ASHOK KUMAR SINGH, JAGARNATH PUR, GORAKHPUR			
SHEET NO.	14	CREATED BY	AK		Location :-- MAILANI - BICHHIA
CREATED ON		OFFERED BY	AK		
REVISION NO.		APPR. BY	N.E.RLY		
MODIFIED ON		Ref.no.:- NE/2 DATE			

	REPEATER		L.C. GATE PHONE		RAILWAY TRACK		DERIVATION CABLE
	CULVERT		R.C.C. Hume Pipe		POLE		EMERGENCY POST
	BRIDGE		G.I. PIPE		RAILWAY OVER BRIDGE		N.J. MARKER LOCATION
	CANAL		RAILWAY CROSSING		RAILWAY UNDER BRIDGE		PROPOSED QUAD CABLE (N.E.R.)

ROUTE PLAN OF MAILANI - BICHHIA SECTION ON N.E.RAILWAY (6QUAD CABLE) (BETWEEN PALIAKALAN - DUDHWA)

MLN ←

NNPR →

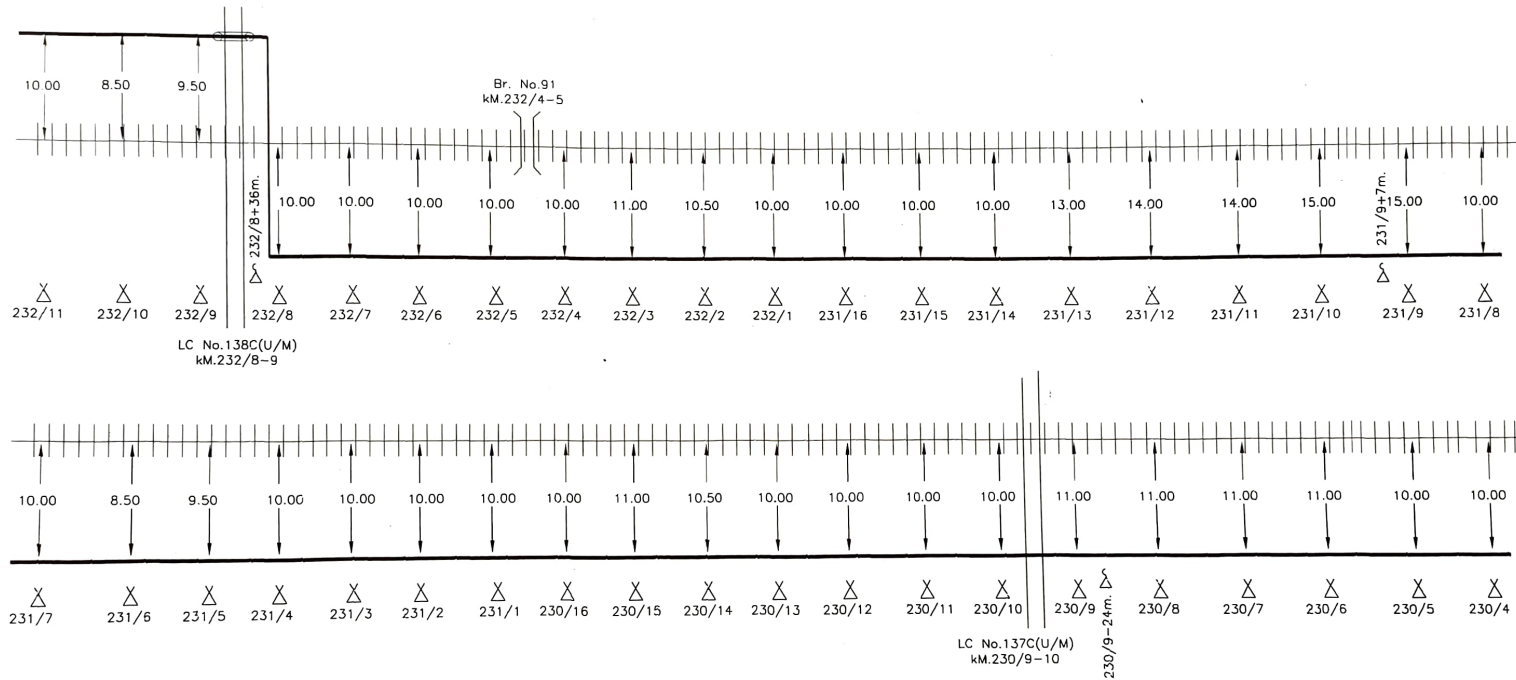

Not to Scale
All reading in mts

SE/TELE/CON/LJN
DSTE/CON/LJN
DY.CSTE/CON/LJN


Customer Name		N.E.RAILWAY			
Prepared By :		M/S ASHOK KUMAR SINGH, JAGARNATH PUR, GORAKHPUR			
SHEET NO.	15	CREATED BY	AK		Location : -- MAILANI - BICHHIA
CREATED ON		OFFERED BY	AK		
REVISION NO.		APPR. BY	N.E.RLY		
MODIFIED ON		Ref no. :- NE/2 DATE			

☒	REPEATER	☒	L.C. GATE PHONE	≡	RAILWAY TRACK
☐	CULVERT	☐	R.C.C. Hume Pipe	X	POLE
☐	BRIDGE	☐	G.I. PIPE	≡	RAILWAY OVER BRIDGE
☐	CANAL	☐	RAILWAY CROSSING	≡	RAILWAY UNDER BRIDGE

ROUTE PLAN OF MAILANI -- BICCHIA SECTION ON N.E. RAILWAY (6 QUAD CABLE) (BETWEEN PALIAKALAN - DUDHWA)

← MLN

NNPR →

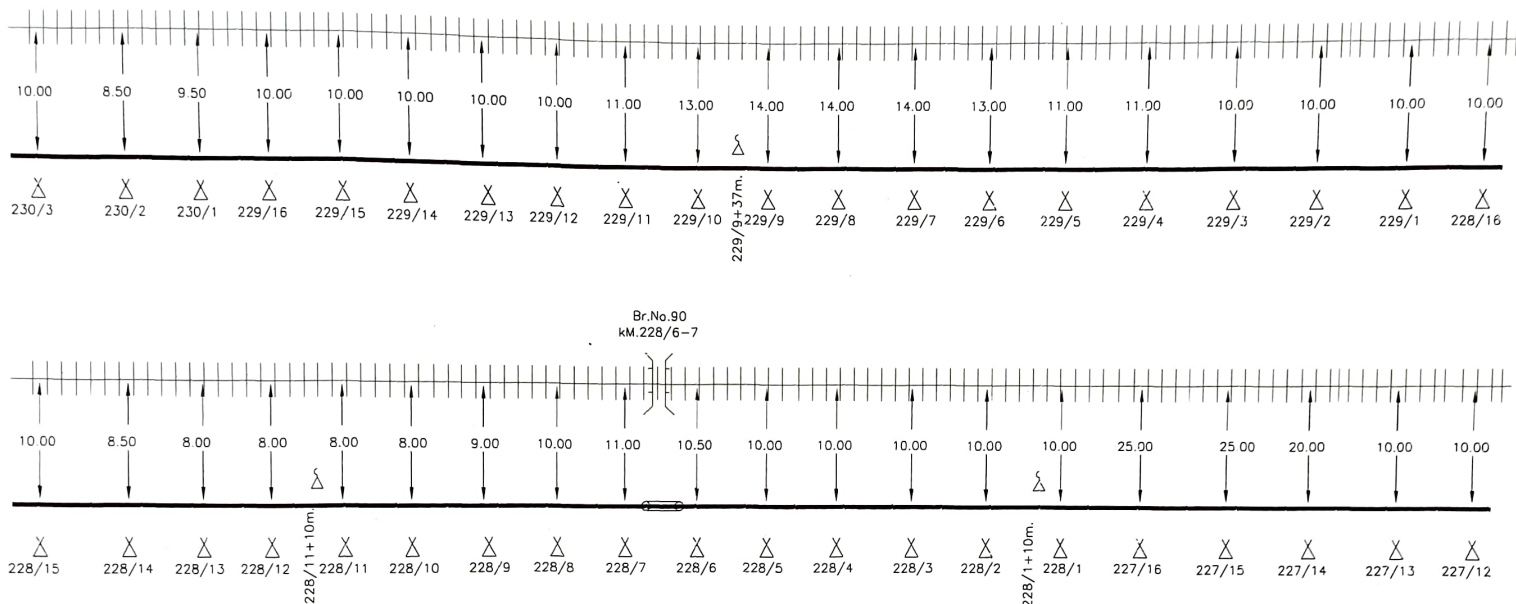

Not to Scale
All reading in mts

SE/TELE/CON/LJN

DSTE/CON/LJN

DY. CSTE/CON/LJN

Customer Name		N E RAILWAY			
Prepared By :		M/S ASHOK KUMAR SINGH, JAGARNATH PUR, GORAKHPUR			
SHEET NO	16	CREATED BY	AK		
CREATED ON		OFFERED BY	AK		
REVISION NO		APPR. BY	NERLY		
MODIFIED ON		Ref no :- 1E/2 DATE			

☒	REPEATER	☒	L.C. GATE PHONE	☒	RAILWAY TRACK	☒	DERIVATION CABLE
☒	CULVERT	☒	R.C.C. Hume Pipe	☒	POLE	☒	EMERGENCY POST
☒	BRIDGE	☒	G.I. PIPE	☒	RAILWAY OVER BRIDGE	☒	N.J. MARKER LOCATION
☒	CANAL	☒	RAILWAY CROSSING	☒	RAILWAY UNDER BRIDGE	☒	PROPOSED QUAD CABLE (N.E.R.)

Location :--
MAILANI - BICCHIA

← MLN

NNPR →

Diagram showing the longitudinal section of the road profile from station 226+7 to 225+4. The profile is divided into three sections: LC No. 136C(U/M) km. 226/6-7, LC No. 135C(U/M) km. 225/11-12, and LC No. 134C(U/M) km. 225/6. The elevations at each station are: 10.00, 8.50, 9.50, 10.00, 10.00, 19.00, 19.00, 19.00, 18.00, 17.00, 10.00, 10.00, 10.00, 10.00, 10.00, 10.00, 10.00, 10.00, 10.00, 10.00. A vertical line at station 226+11.12 indicates a change in the road profile.

SE/TELE/CON/LJN

DSTE/CON/LJN


DY/CSTE/CON/LJN

<div><div> SE/TELE/CON/LJN</div><div> DSTE/CON/LJN</div><div> D/CSTE/CON/LJN</div></div>						Customer Name		N.E.RAILWAY				
Prepared By :						M/S ASHOK KUMAR SINGH, JAGARNATH PUR, GORAKHPUR						
☒	REPEATER		L.C GATE PHONE		RAILWAY TRACK		DERIVATION CABLE	SHEET NO.	17	CREATED BY	AK	Location : -- MAILANI - BICHHIA
	CULVERT		R.C.C Hume Pipe		POLE		EMERGENCY POST	CREATED ON		OFFERED BY	AK	
	BRIDGE		G.I. PIPE		RAILWAY OVER BRIDGE	☒	N.J. MARKER LOCATION	REVISION NO.		APPR. BY	N.E.RLY	
	CANAL		RAILWAY CROSSING		RAILWAY UNDER BRIDGE		PROPOSED QUAD CABLE (N.E.R)	MODIFIED ON		Ref no :- NE/2 DATE		

ROUTE PLAN OF MAILANI -- BICHHIA SECTION ON N.E.RAILWAY (6QUAD CABLE) (BETWEEN PALIAKALAN - DUDHWA)

← MLN

NNPR →

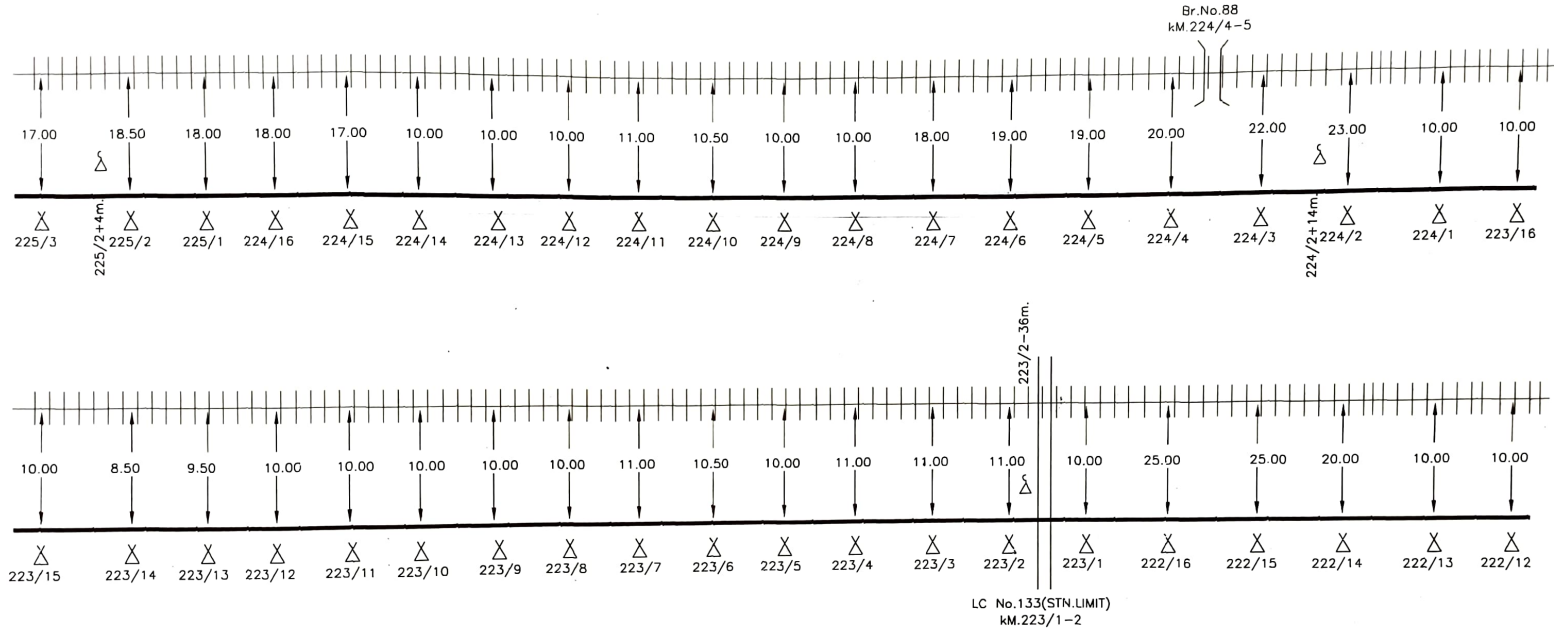

Not to Scale
All reading in mts

SE/TELE/CON/LJN

DSTE/CON/LJN

DY.DSTE/CON/LJN


Customer Name		N.E.RAILWAY			
Prepared By :		M/S ASHOK KUMAR SINGH, JAGARNATH PUR, GORAKHPUR			
SHEET NO.	18	CREATED BY	AK		Location :-- MAILANI - BICHHIA
CREATED ON		OFFERED BY	AK		
RIVSION NO.		APPR. BY	N.E.RLY		
MODIFIED ON		Ref.no.:-	NE/2	DATE	

	REPEATER		L.C. GATE PHONE		RAILWAY TRACK		DERIVATION CABLE
	CULVERT		R.C.C. Hume Pipe		POLE		EMERGENCY POST
	BRIDGE		G.I. PIPE		RAILWAY OVER BRIDGE		N.J. MARKER LOCATION
	CANAL		RAILWAY CROSSING		RAILWAY UNDER BRIDGE		PROPOSED QUAD CABLE (N.E.R)

ROUTE PLAN OF MAILANI - BICHHIA SECTION ON N.E.RAILWAY (6QUAD CABLE) (BETWEEN DUDHWA - SONARIPUR)

← MLN

NNPR →

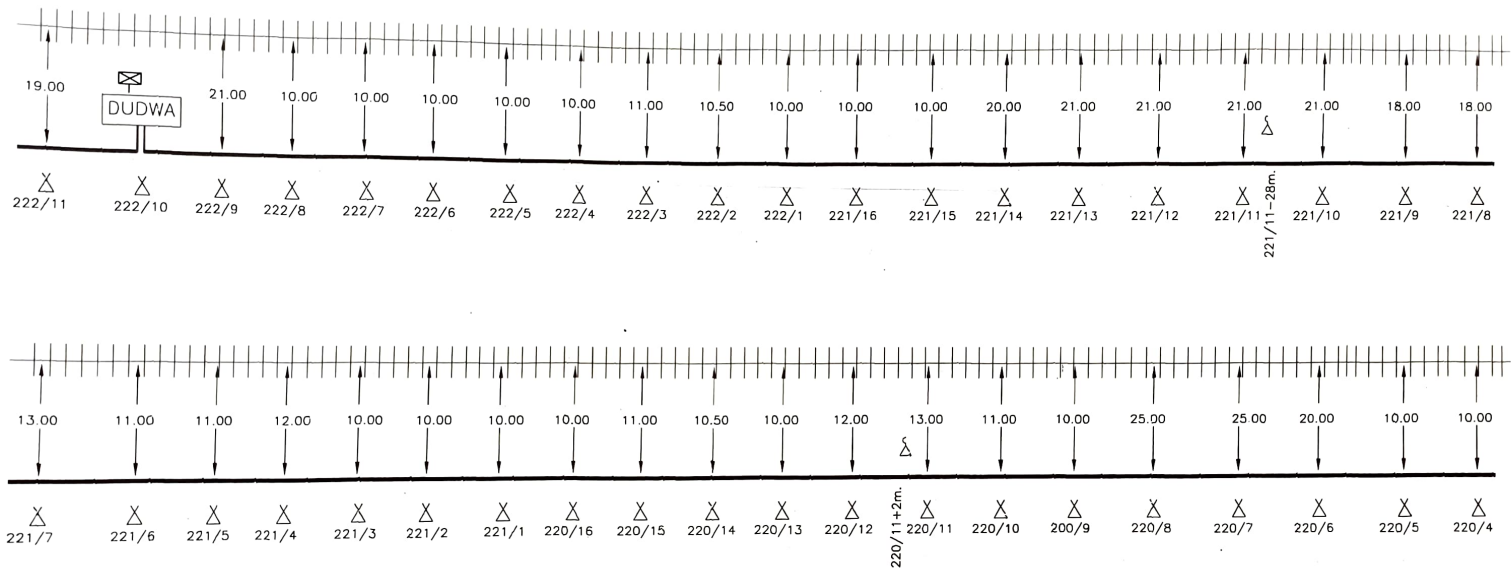

Not to Scale
All reading in mts

SE/TELE/CON/LJN DST/CON/LJN DY/DSTE/CON/LJN


	REPEATER		L.C. GATE PHONE		RAILWAY TRACK		DERIVATION CABLE	SHEET NO.	19	CREATED BY	AK	Location :-- MAILANI - BICHHIA
			CULVERT				R.C.C. Hume Pipe		POLE		EMERGENCY POST	
	BRIDGE		G.I. PIPE		RAILWAY OVER BRIDGE		N.J. MARKER LOCATION	RIVISION NO.		APPR. BY	N.E.RLY	
	CANAL				RAILWAY CROSSING			RAILWAY UNDER BRIDGE		PROPOSED QUAD CABLE (N.E.R)	MODIFIED ON	

ROUTE PLAN OF MAILANI - BICHHIA SECTION ON N.E.RAILWAY (6QUAD CABLE) (BETWEEN DUDHWA - SONARIPUR)

← MLN

NNPR →

LC No 131'C'(M)
KM.219/10-11

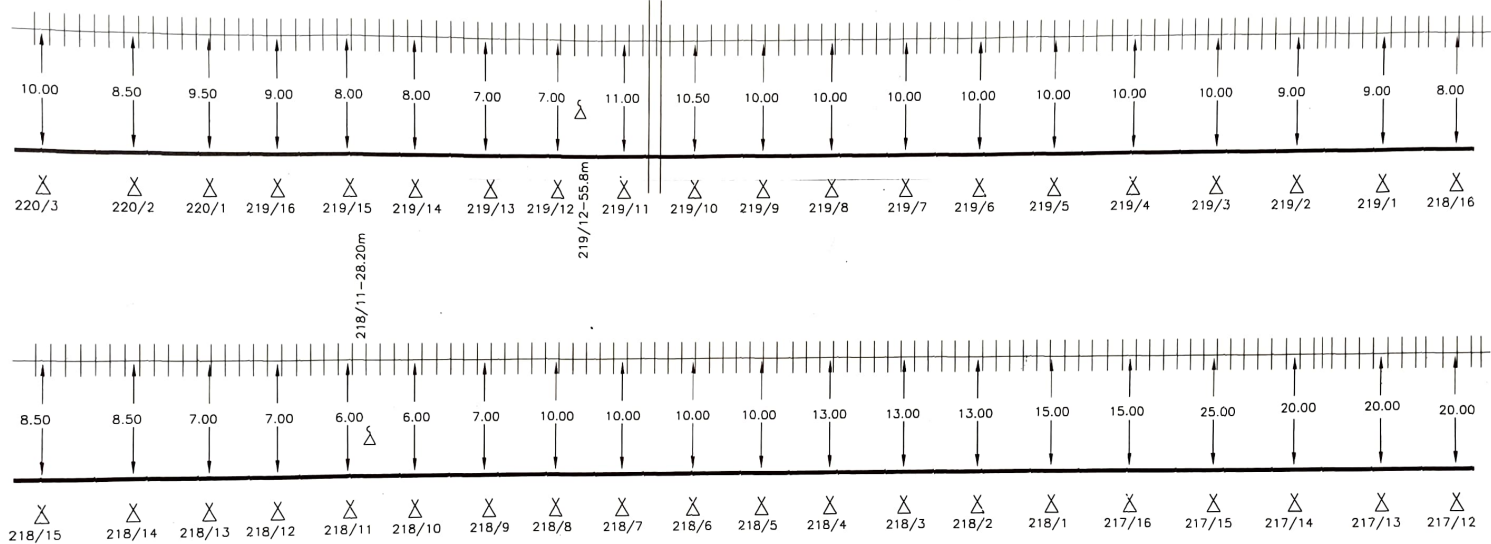

Not to Scale
All reading in mts


SE/TELE/CON/LJN

DSTE/CON/LJN

DY.DSTE/CON/LJN

	REPEATER		L.C. GATE PHONE	##	RAILWAY TRACK		DERIVATION CABLE	SHEET NO.	20	CREATED BY	AK	Location :- MAILANI - BICHHIA
	CULVERT		R.C.C. Hume Pipe	X	POLE		EMERGENCY POST	CREATED ON		OFFERED BY	AK	
	BRIDGE		G.I. PIPE	≡≡	RAILWAY OVER BRIDGE		N.J. MARKER LOCATION	REVISION NO.		APPR. BY	N.E.RLY	
	CANAL		RAILWAY CROSSING	≡≡	RAILWAY UNDER BRIDGE		PROPOSED QUAD CABLE (N.E.R)	MODIFIED ON		Ref.no.:- NE/2 DATE		

ROUTE PLAN OF MAILANI - BICHHIA SECTION ON N.E.RAILWAY (6QUAD CABLE) (BETWEEN DUDHWA - SONARIPUR)

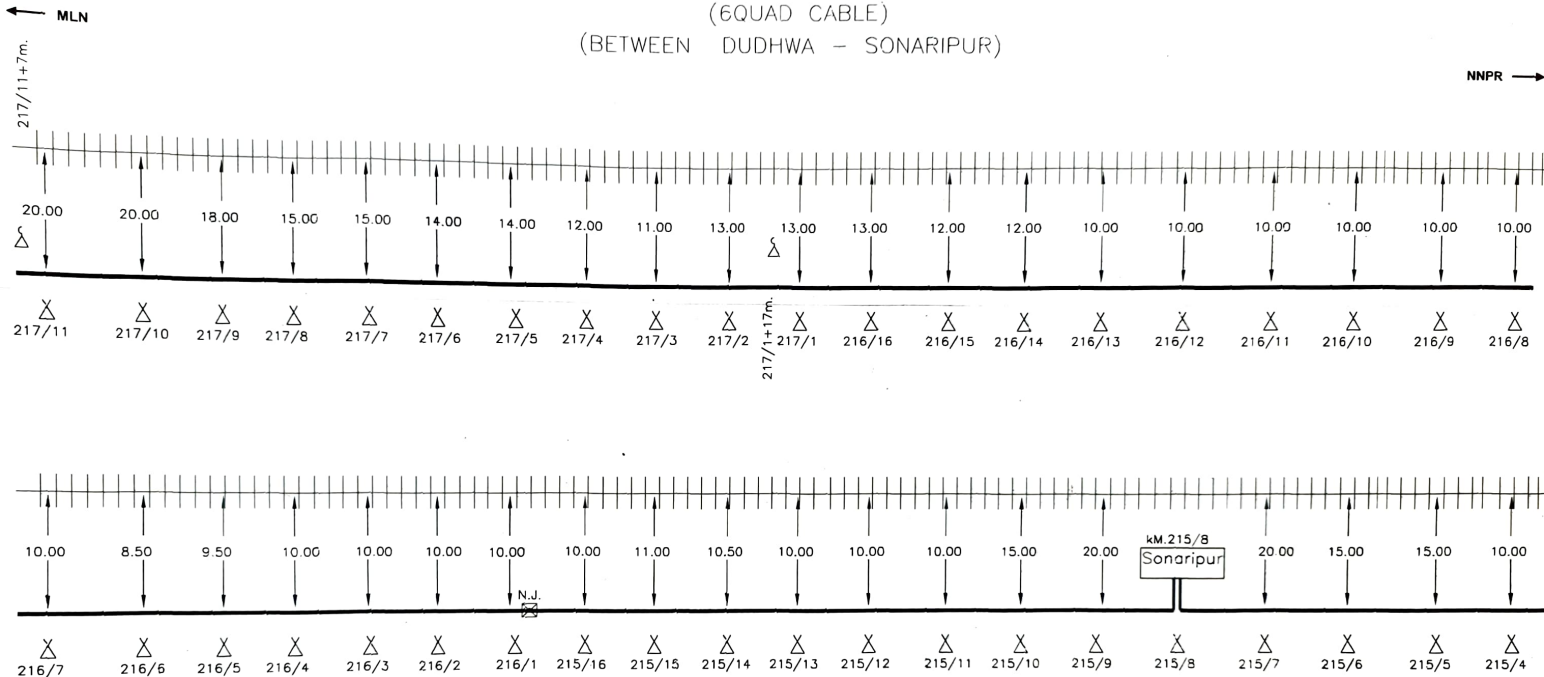

Not to Scale
All reading in mts


SE/TELE/CON/LJN *15/11/07* DSTE/CON/LJN *16/11/07* DY DSTE/CON/LJN *16/11/07*

	REPEATER		L.C. GATE PHONE		RAILWAY TRACK		DERIVATION CABLE	SHEET NO.	21	CREATED BY	AK	Location :-- MAILANI - BICHHIA
	CULVERT		R.C.C. Hume Pipe		POLE		EMERGENCY POST	CREATED ON		OFFERED BY	AK	
	BRIDGE		G.I. PIPE		RAILWAY OVER BRIDGE		N.J. MARKER LOCATION	REVISION NO.		APPR. BY	N.E.RLY	
	CANAL		RAILWAY CROSSING		RAILWAY UNDER BRIDGE		PROPOSED QUAD CABLE (N.E.R)	MODIFIED ON		Ref.no.:- NE/2 DATE		

ROUTE PLAN OF MAILANI -- BICHHIA SECTION ON N.E.RAILWAY
(6QUAD CABLE)
(BETWEEN SONARIPUR -- BELRAYAN)

← MLN

NNPR →

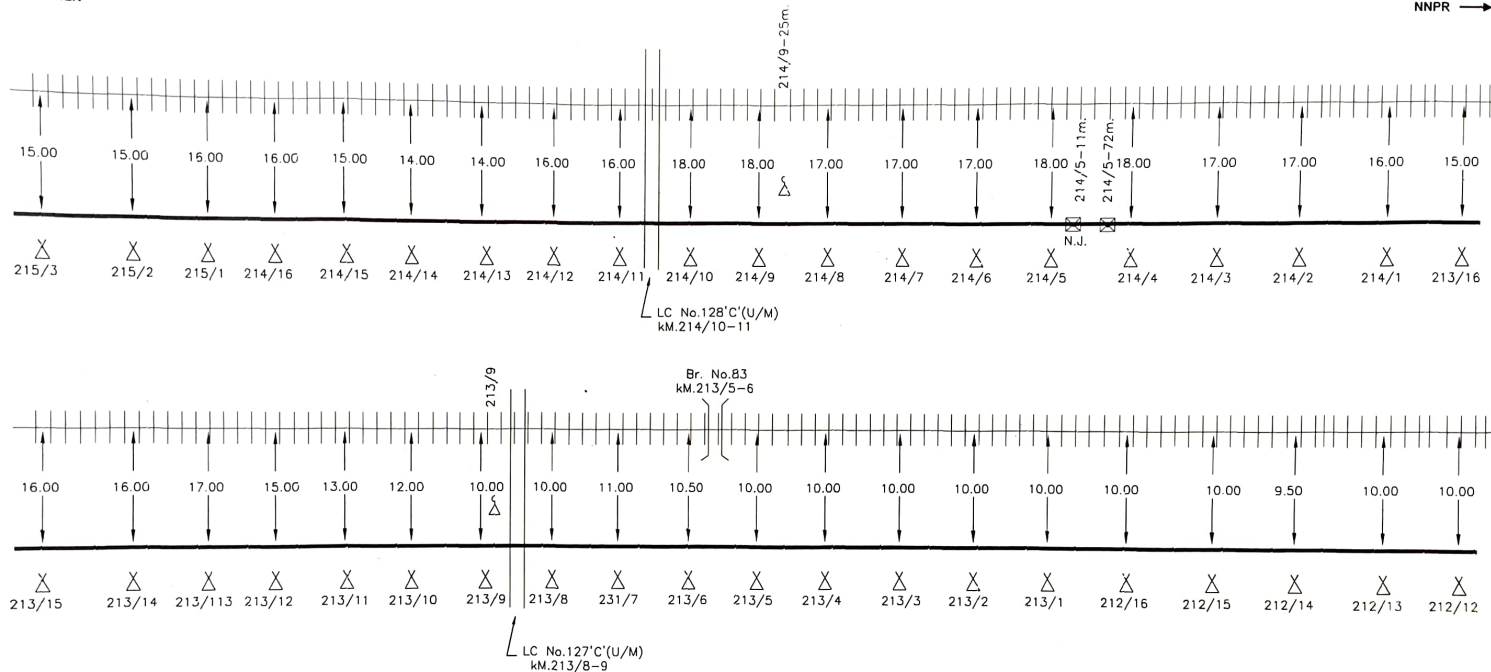

Not to Scale
All reading in mts

SE/TELE/CON/LJN

DSTE/CON/LJN

BY CSTE/CON/LJN

Customer Name		N.E.RAILWAY			
Prepared By :		M/S ASHOK KUMAR SINGH, JAGARNATH PUR, GORAKHPUR			
SHEET NO.	22	CREATED BY	AK	Location : -- MAILANI - BICHHIA	
CREATED ON		OFFERED BY	AK		
REVISION NO.		APPR. BY	N.E.RLY		
MODIFIED ON		Ref.no.:-- NE/2 DATE			


	REPEATER		L.C. GATE PHONE		RAILWAY TRACK		DERIVATION CABLE				
	CULVERT		R.C.C. Hume Pipe		POLE		EMERGENCY POST	CREATED ON		OFFERED BY	AK
	BRIDGE		G.I. PIPE		RAILWAY OVER BRIDGE		N.J. MARKER LOCATION	REVISION NO.		APPR. BY	N.E.RLY
	CANAL		RAILWAY CROSSING		RAILWAY UNDER BRIDGE		PROPOSED QUAD CABLE (N.E.R.)	MODIFIED ON		Ref.no.:-- NE/2 DATE	

	REPEATER		L.C. GATE PHONE		RAILWAY TRACK		DERIVATION CABLE
	CULVERT		R.C.C. Hume Pipe		POLE		EMERGENCY POST
	BRIDGE		G.I. PIPE		RAILWAY OVER BRIDGE		N.J. MARKER LOCATION
	CANAL		RAILWAY CROSSING		RAILWAY UNDER BRIDGE		PROPOSED QUAD CABLE (N.E.R)

ROUTE PLAN OF MAILANI - BICHHIA SECTION ON N.E.RAILWAY (6QUAD CABLE) (BETWEEN SONARIPUR - BELRAYAN)

← MLN

NNPR →

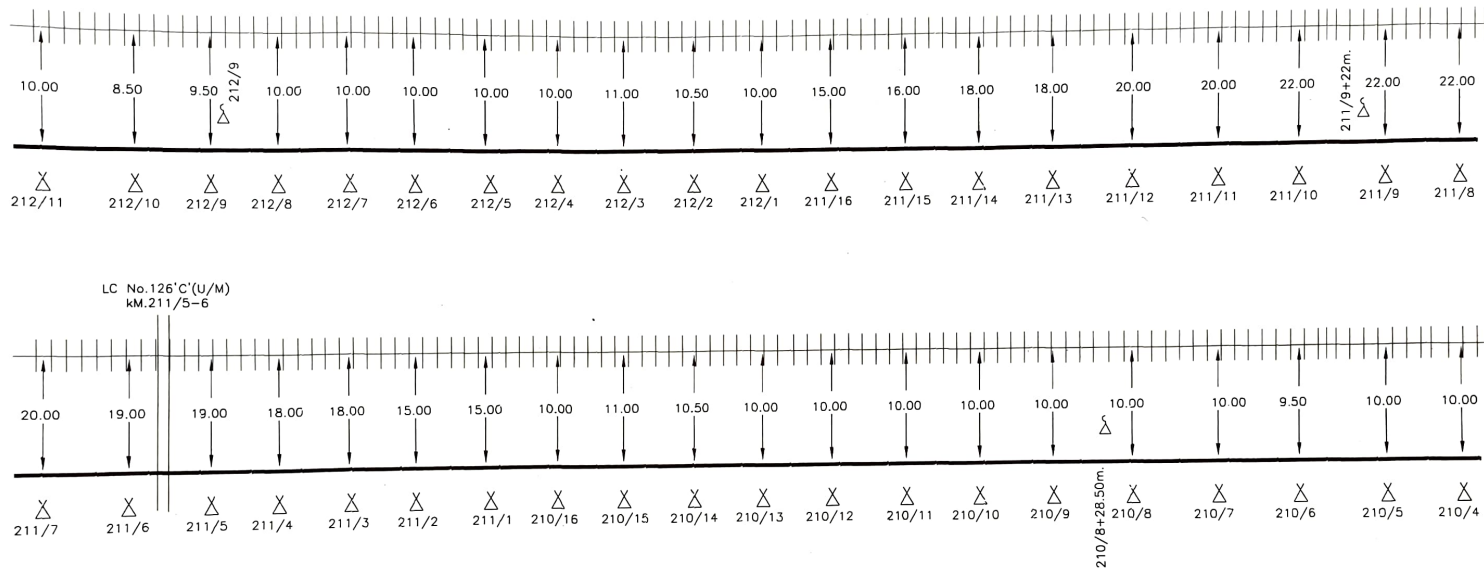

Not to Scale
All reading in mts

SE/TELE/CON/LJN

DSTE/CON/LJN

DY.DSTE/CON/LJN



☒	REPEATER		L.C. GATE PHONE		RAILWAY TRACK		DERIVATION CABLE	SHEET NO.	23	CREATED BY	AK	Location :-- MAILANI - BICHHIA
	CULVERT		R.C.C. Hume Pipe		POLE		EMERGENCY POST	CREATED ON		OFFERED BY	AK	
	BRIDGE		G.I. PIPE		RAILWAY OVER BRIDGE	☒	N.J. MARKER LOCATION	REVISION NO.		APPR. BY	N.E.RLY	
	CANAL		RAILWAY CROSSING		RAILWAY UNDER BRIDGE		PROPOSED QUAD CABLE (N.E.R)	MODIFIED ON		Ref no.:--	NE/2 DATE	

ROUTE PLAN OF MAILANI - BICHHIA SECTION ON N.E.RAILWAY (6QUAD CABLE) (BETWEEN SONARIPUR - BELRAYAN)

← MLN

NNPR →

LC.No.125'C'(U/M)
KM.209/10-11

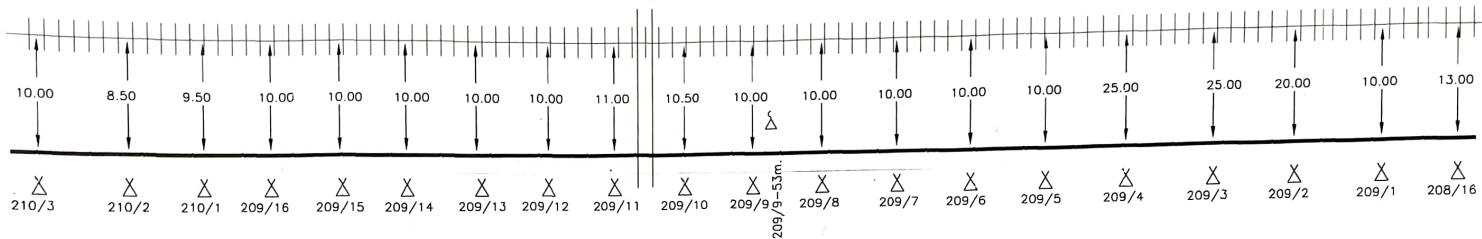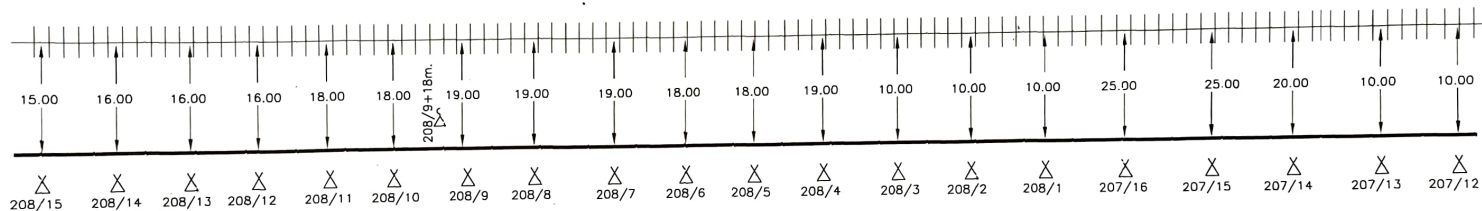

SE/TELE/CON/LJN

DSTE/CON/LJN

DY.CSTE/CON/LJN

Not to Scale
All reading in mts

	REPEATER		L.C. GATE PHONE		RAILWAY TRACK		DERIVATION CABLE	SHEET NO.	24	CREATED BY	AK	Location :- MAILANI - BICHHIA
	CULVERT		R.C.C. Hume Pipe		POLE		EMERGENCY POST	CREATED ON		OFFERED BY	AK	
	BRIDGE		G.I. PIPE		RAILWAY OVER BRIDGE		N.J. MARKER LOCATION	REVISION NO.		APPR. BY	N.E.RLY	
	CANAL		RAILWAY CROSSING		RAILWAY UNDER BRIDGE		PROPOSED QUAD CABLE (N.E.R.)	MODIFIED ON		Ref no.:- NE/2 DATE		



REPEATER



L.C. GATE PHONE



RAILWAY TRACK



EMERGENCY POST



CULVERT



R.C.C. Hume Pipe



RAILWAY OVER BRIDGE



N.J. MARKER LOCATION



BRIDGE



G.I. PIPE



RAILWAY UNDER BRIDGE



PROPOSED QUAD CABLE
(N.E.R.)



CANAL




RAILWAY CROSSING

ROUTE PLAN OF MAILANI - BICHHIA SECTION ON N.E.RAILWAY (6QUAD CABLE) (BETWEEN SONARIPUR - BELRAYAN)

← MLN

NNPR →

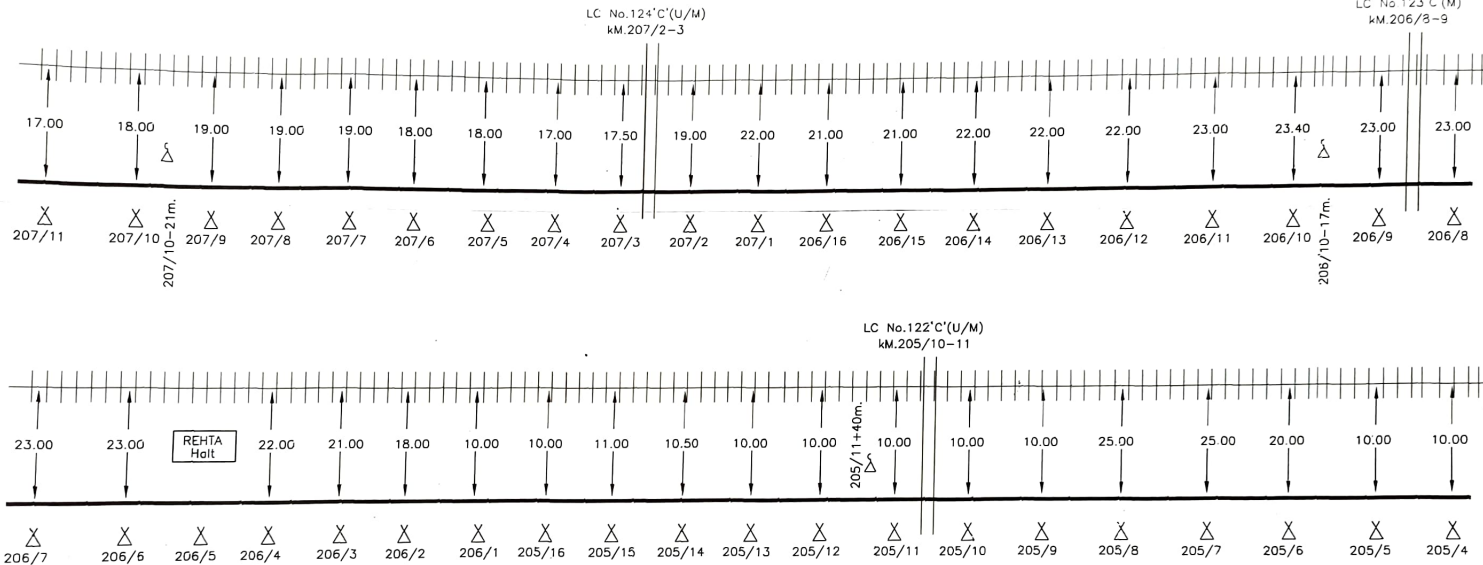

Not to Scale
All reading in mts

Signature
SE/TELE/CON/LJN

Signature
DSTE/CON/LJN

Signature
DY/STE/CON/LJN

Customer Name	N.E.RAILWAY			
Prepared By :	M/S ASHOK KUMAR SINGH, JAGARNATH PUR, GORAKHPUR			
SHEET NO.	25	CREATED BY	AK	
CREATED ON		OFFERED BY	AK	
REVISION NO.		APPR BY	N.E.RLY	
MODIFIED ON		Ref no. :-	NE/2 DATE	

Location :--
MAILANI - BICHHIA


☒	REPEATER	☒	L.C. GATE PHONE	##	RAILWAY TRACK
☐	CULVERT	☒	R.C.C. Hume Pipe	X	POLE
☐	BRIDGE	☐	G.I. PIPE	≡≡	RAILWAY OVER BRIDGE
☐	CANAL	☐	RAILWAY CROSSING	≡≡	RAILWAY UNDER BRIDGE

☐	DERIVATION CABLE
☐	EMERGENCY POST
☒	N.J. MARKER LOCATION
☐	PROPOSED QUAD CABLE (N.E.R)

ROUTE PLAN OF MAILANI - BICHHIA SECTION ON N.E.RAILWAY (6QUAD CABLE) (BETWEEN SONARIPUR - BELRAYAN)

← MLN

NNPR →

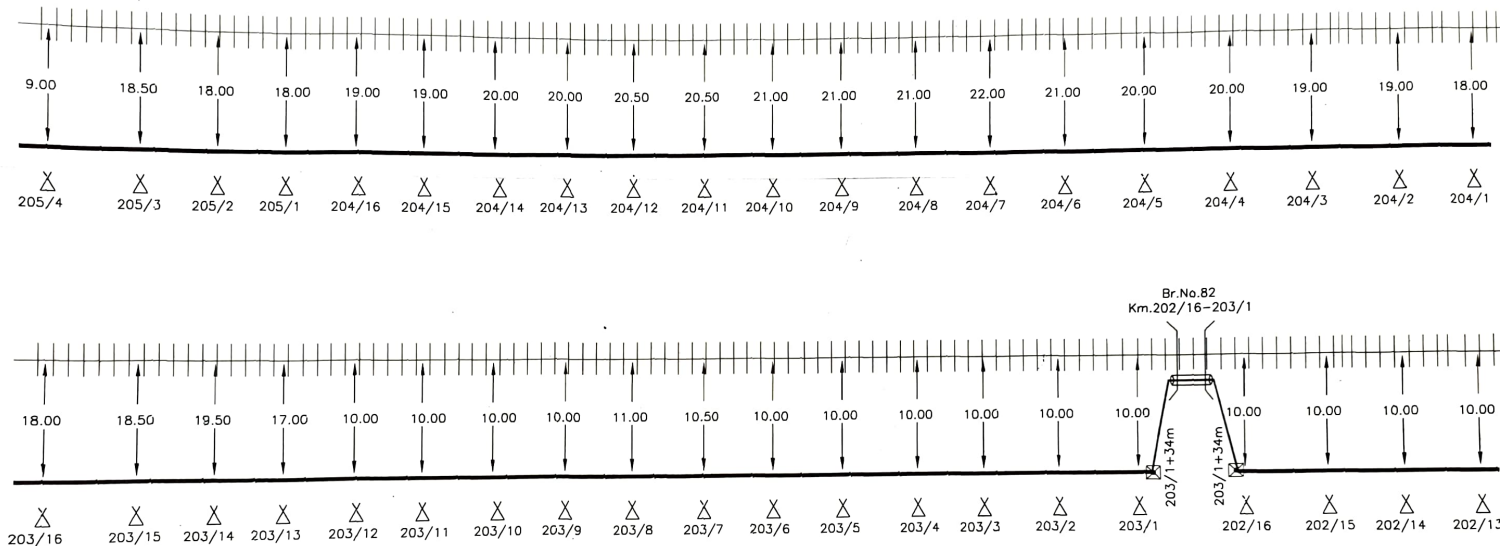

Not to Scale
All reading in mts

Sus
19/10/07
SE/TELE/CON/LJN

Q
15/11/07
DSTE/CON/LJN

R
16/11/07
DY.CSTE/CON/LJN

Customer Name		N.E.RAILWAY			
Prepared By :		M/S ASHOK KUMAR SINGH, JAGARNATH PUR, GORAKHPUR			
SHEET NO.	26	CREATED BY	AK		Location :-- MAILANI - BICHHIA
CREATED ON		OFFERED BY	AK		
RIVISION NO.		APPR. BY	N.E.RLY		
MODIFIED ON		Ref.no.:- NE/2 DATE			


☒	REPEATER	☒	L.C. GATE PHONE	≡	RAILWAY TRACK	☒	DERIVATION CABLE
☐	CULVERT	☒	R.C.C. Hume Pipe	X	POLE	☒	EMERGENCY POST
☐	BRIDGE	☒	G.I. PIPE	≡	RAILWAY OVER BRIDGE	☒	N.J. MARKER LOCATION
☐	CANAL	☒	RAILWAY CROSSING	≡	RAILWAY UNDER BRIDGE	☒	PROPOSED QUAD CABLE (N.E.R)

ROUTE PLAN OF MAILANI - BICHHIA SECTION ON N.E.RAILWAY (6QUAD CABLE) (BETWEEN SONARIPUR - BELRAYAN)

← MLN

NNPR →

LC No 121'C (U/M)
KM. 202/2-3

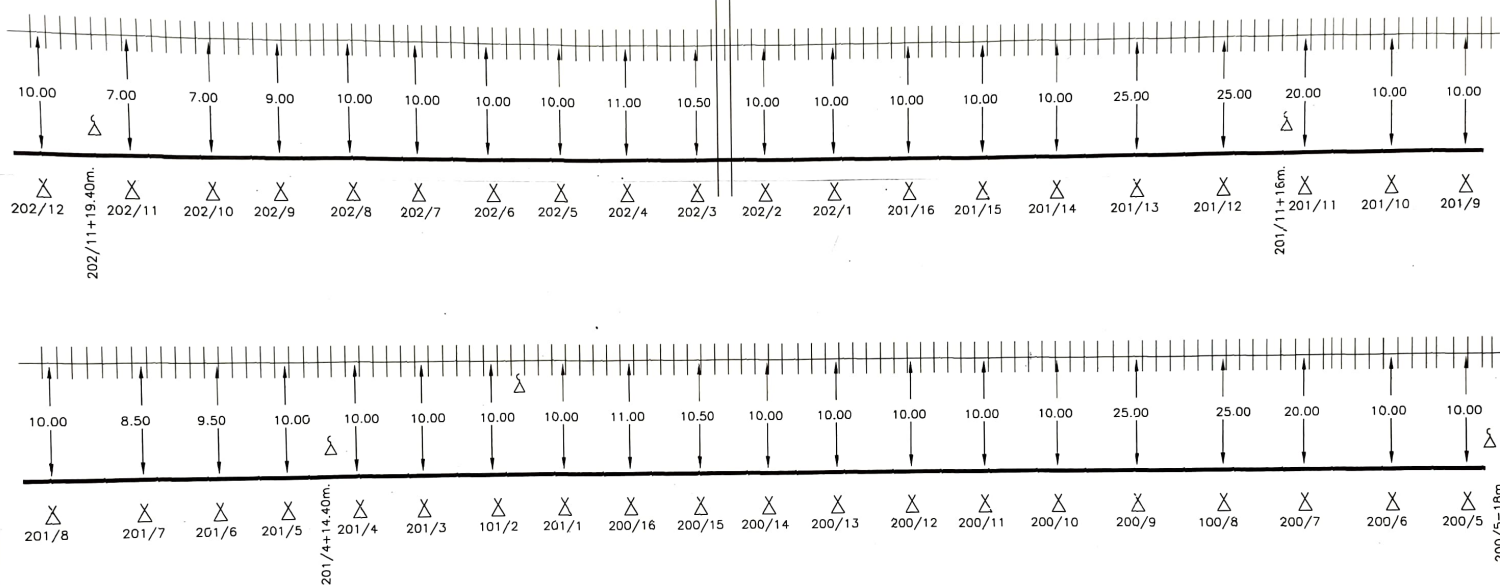

Not to Scale
All reading in mts

Surjit
SE/TELE/CON/LJN

15/11/07
DSTE/CON/LJN

16/11/07
DYCSTE/CON/LJN

	REPEATER		L.C. GATE. PHONE		RAILWAY TRACK		DERIVATION CABLE	SHEET NO.	27	CREATED BY	AK	Location :-- MAILANI - BICHHIA
	CULVERT		R.C.C. Hume Pipe		POLE		EMERGENCY POST	CREATED ON		OFFERED BY	AK	
	BRIDGE		G.I. PIPE		RAILWAY OVER BRIDGE		N.J. MARKER LOCATION	REVISION NO.		APPR. BY	N.E.RLY	
	CANAL		RAILWAY CROSSING		RAILWAY UNDER BRIDGE		PROPOSED QUAD CABLE (N.E.R.)	MODIFIED ON		Ref.no.:- NE/2 DATE		

☒	REPEATER	☒	L.C. GATE PHONE
☐	CULVERT	☐	R.C.C. Hume Pipe
☐	BRIDGE	☐	G.I. PIPE
☐	CANAL	☐	RAILWAY CROSSING

++	RAILWAY TRACK
X	POLE
}E	RAILWAY OVER BRIDGE
≡	RAILWAY UNDER BRIDGE


—	DERIVATION CABLE
Δ	EMERGENCY POST
☒	N.J. MARKER LOCATION
—	PROPOSED QUAD CABLE (N.E.R)

ROUTE PLAN OF MAILANI -- BICHHIA SECTION ON N.E.RAILWAY (EQUAD CABLE) (BETWEEN SONARIPUR -- BELRAYAN)

← MLN

NNPR →

LC No. 120° C' (U/M)
K.M. 199/3-4

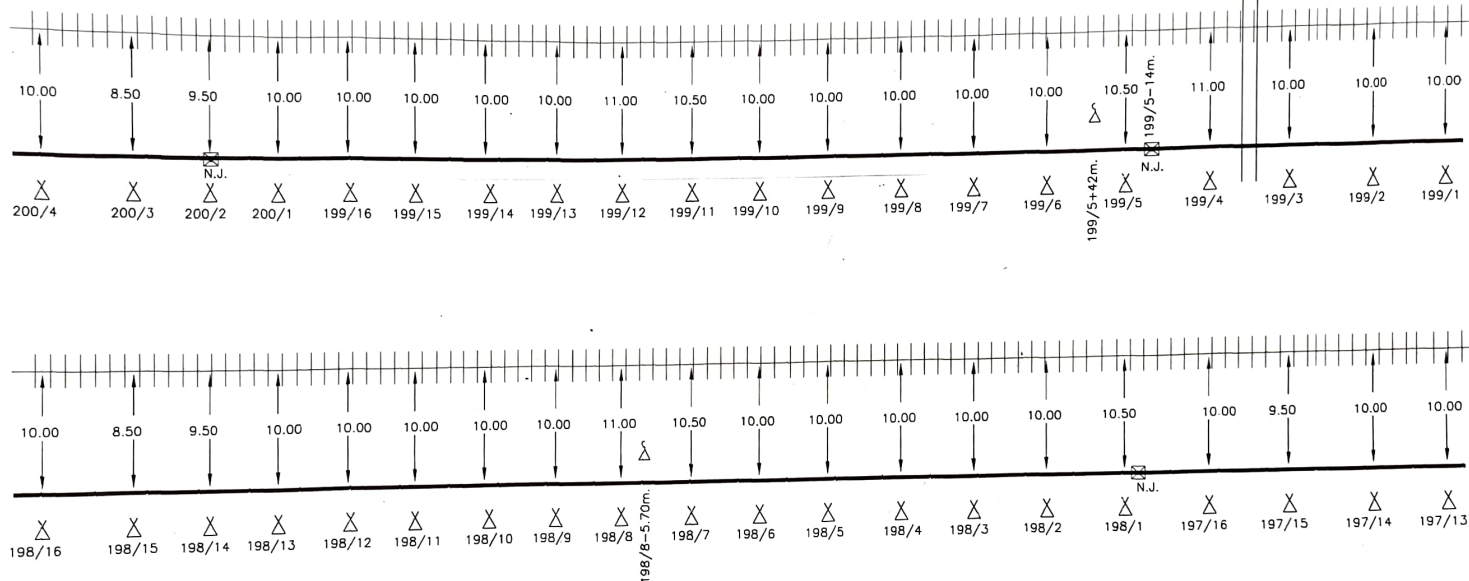

Not to Scale
All reading in mts

SE/TELE/CON/LJN

DSTE/CON/LJN


DX DSTE/CON/LJN

	REPEATER		L.C. GATE PHONE		RAILWAY TRACK		DERIVATION CABLE	SHEET NO.	28	CREATED BY	AK		Location :- MAILANI - BICHHIA
	CULVERT		R.C.C. Hume Pipe		POLE		EMERGENCY POST	CREATED ON		OFFERED BY	AK		
	BRIDGE		G.I. PIPE		RAILWAY OVER BRIDGE		N.J. MARKER LOCATION	REVISION NO.		APPR. BY	N.E.RLY		
	CANAL		RAILWAY CROSSING		RAILWAY UNDER BRIDGE		PROPOSED QUAD CABLE (N.E.R)	MODIFIED ON		Ref.no :- NE/2 DATE			

ROUTE PLAN OF MAILANI - BICHHIA SECTION ON N.E.RAILWAY
(6QUAD CABLE)
(BETWEEN SONARIPUR - BELRAYAN)

← MLN

NNPR →

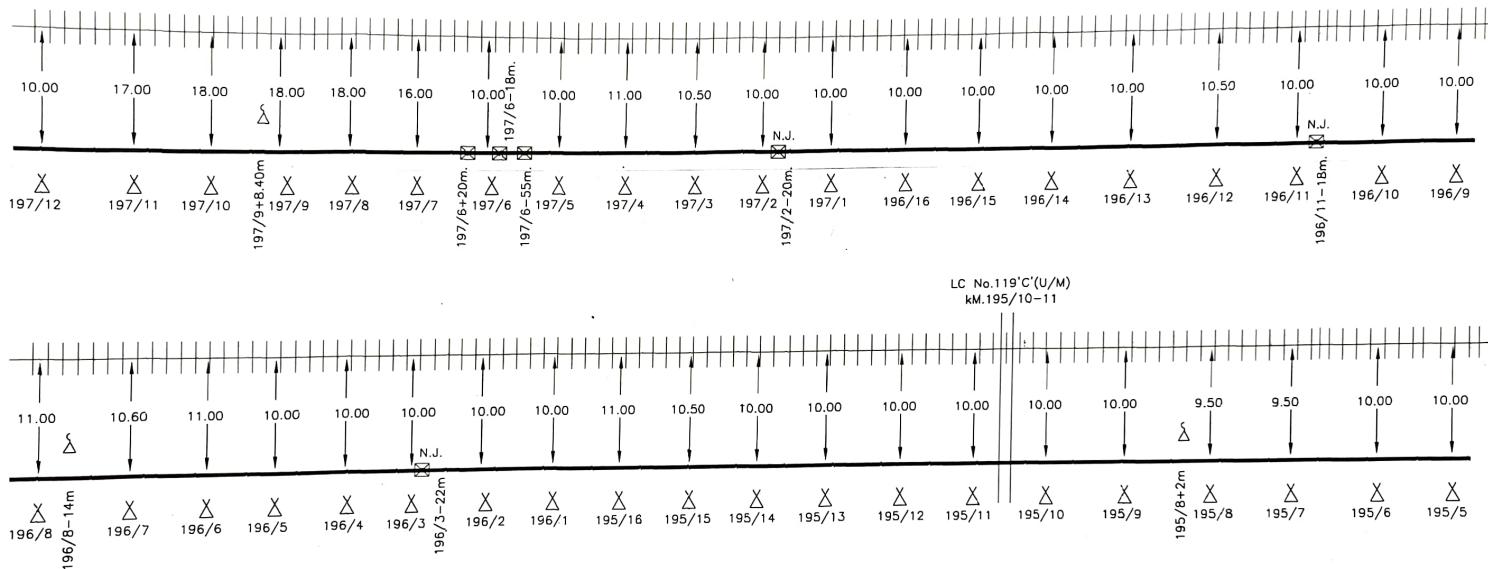

LC No. 119'C'(U/M)
km. 195/10-11

Not to Scale
All reading in mts


SE/TELE/CON/LJN

DSTE/CON/LJN

DY.DSTE/CON/LJN

	REPEATER		L.C. GATE PHONE		RAILWAY TRACK		DERIVATION CABLE	SHEET NO.	29	CREATED BY	AK	Location :- MAILANI - BICHHIA
	CULVERT		R.C.C. Hume Pipe		POLE		EMERGENCY POST	CREATED ON		OFFERED BY	AK	
	BRIDGE		G.I. PIPE		RAILWAY OVER BRIDGE		N.J. MARKER LOCATION	REVISION NO.		APPR. BY	N.E.RLY	
	CANAL		RAILWAY CROSSING		RAILWAY UNDER BRIDGE		PROPOSED QUAD CABLE (N.E.R)	MODIFIED ON		Ref.no.:- NE/2 DATE		

ROUTE PLAN OF MAILANI - BICHHIA SECTION ON N.E.RAILWAY (6QUAD CABLE) (BETWEEN SONARIPUR - BELRAYAN - TIKUNIA)

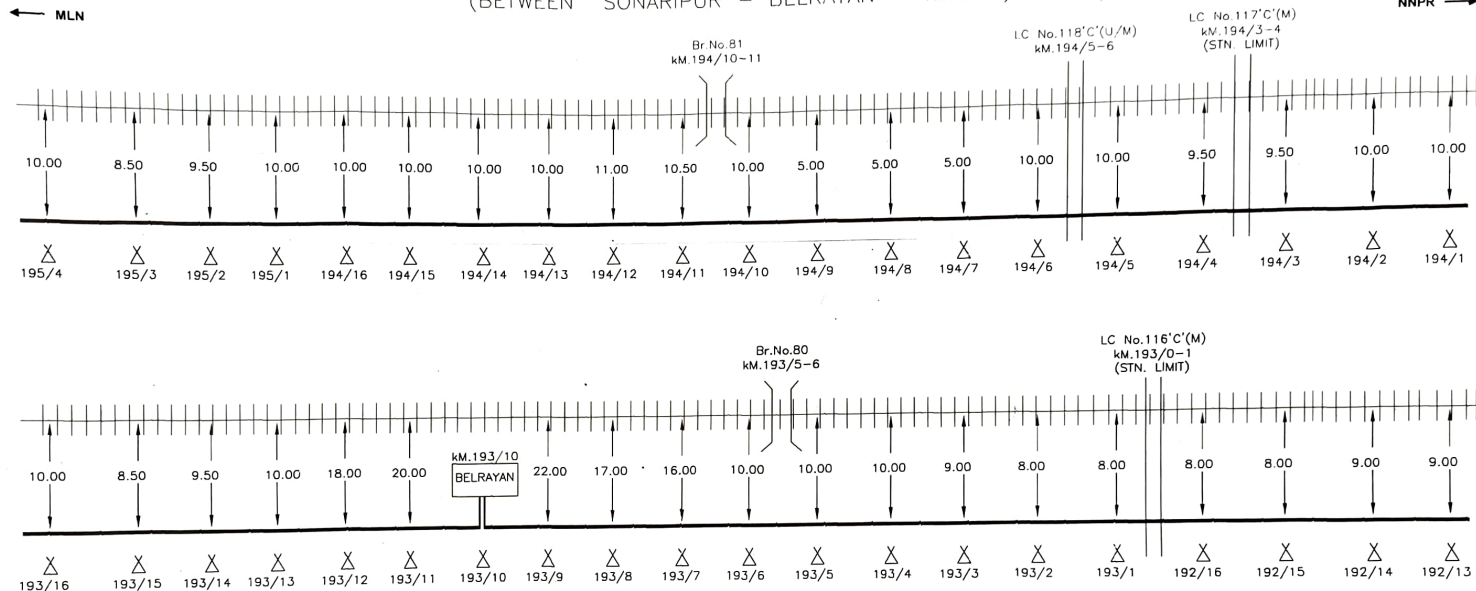

SE/TELE/CON/LJN
DSTE/CON/LJN
DY.CSTE/CON/LJN

Not to Scale
All reading in mts

	REPEATER		L.C. GATE PHONE		RAILWAY TRACK		DERIVATION CABLE	SHEET NO.	30	CREATED BY	AK		Location :- -- MAILANI - BICHHIA	
	CULVERT		R.C.C. Hume Pipe		POLE		EMERGENCY POST	CREATED ON		OFFERED BY	AK			
	BRIDGE		G.I. PIPE		RAILWAY OVER BRIDGE		N.J. MARKER LOCATION	REVISION NO.		APPR. BY	N.E.RLY			
	CANAL		RAILWAY CROSSING		RAILWAY UNDER BRIDGE		PROPOSED QUAD CABLE (N.E.R)	MODIFIED ON		Ref no.:- NE/2 DATE				

☒	REPEATER	☒	L.C. GATE PHONE	≡	RAILWAY TRACK	—	DERIVATION CABLE
) (	CULVERT	—	R.C.C. Hume Pipe	X	POLE	Δ	EMERGENCY POST
) (	BRIDGE	—	G.I. PIPE	≡	RAILWAY OVER BRIDGE	☒	N.J. MARKER LOCATION
≡	CANAL	≡	RAILWAY CROSSING	≡	RAILWAY UNDER BRIDGE	—	PROPOSED QUAD CABLE (N.E.R)

← MLN

MLN

NNPR →



LC No.115A'C'(U/M)
kM.191/11~12

Br.No.78
KM.191/3-4

LC No.115'C'(U/M)
kM.191/10-11

SE/TELE/CON/LJN

DSTE/CON/LJN

DY:CSTE/CON/LJN


Not to Scale
All reading in mts

	REPEATER		L.C. GATE PHONE		RAILWAY TRACK		DERIVATION CABLE	SHEET NO.	31	CREATED BY	AK		Location : -- MAILANI - BICHHIA
	CULVERT		R.C.C. Hume Pipe		POLE		EMERGENCY POST	CREATED ON		OFFERED BY	AK		
	BRIDGE		G.I. PIPE		RAILWAY OVER BRIDGE		N.J. MARKER LOCATION	REVISION NO.		APPR. BY	N.E.R.LY		
	CANAL		RAILWAY CROSSING		RAILWAY UNDER BRIDGE		PROPOSED QUAD CABLE (N.E.R.)	MODIFIED ON		Ref.no.:- NE/2 DATE			

ROUTE PLAN OF MAILANI - BICHHIA SECTION ON N.E.RAILWAY (6QUAD CABLE) (BETWEEN BELRAYAN - TIKUNIA)

← MLN

NNPR →

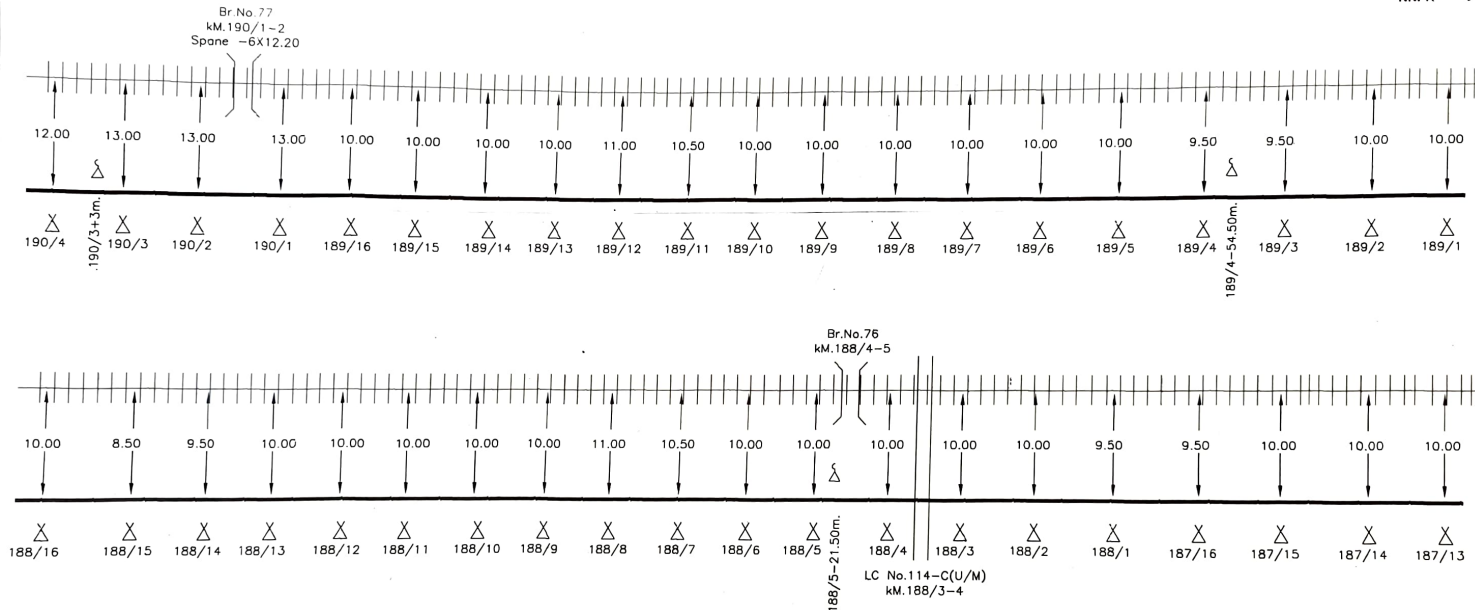

Not to Scale
All reading in mts

SE/TELE/CON/LJN

DSTE/CON/LJN

DY.CSTE/CON/LJN


Customer Name					N.E.RAILWAY				
Prepared By :					M/S ASHOK KUMAR SINGH, JAGARNATH PUR, GORAKHPUR				
SHEET NO.		32		CREATED BY		AK		Location :-- MAILANI - BICHHIA	
CREATED ON				OFFERED BY		AK			
REVISION NO.				APPR. BY		N.E.RLY			
MODIFIED ON				Ref.no.:-		NE/2 DATE			
☒	REPEATER		L.C. GATE PHONE	≡	RAILWAY TRACK	—	DERIVATION CABLE		
	CULVERT		R.C.C. Hume Pipe	X	POLE		EMERGENCY POST		
	BRIDGE		G.I. PIPE	≡≡	RAILWAY OVER BRIDGE	☒	N.J. MARKER LOCATION		
	CANAL	≡	RAILWAY CROSSING	≡≡	RAILWAY UNDER BRIDGE		PROPOSED QUAD CABLE (N.E.R)		

ROUTE PLAN OF MAILANI - BICHHIA SECTION ON N.E.RAILWAY (6QUAD CABLE)

(BETWEEN BELRAYAN - TIKUNIA - MANJHRA PURAB)

← MLN

NNPR →

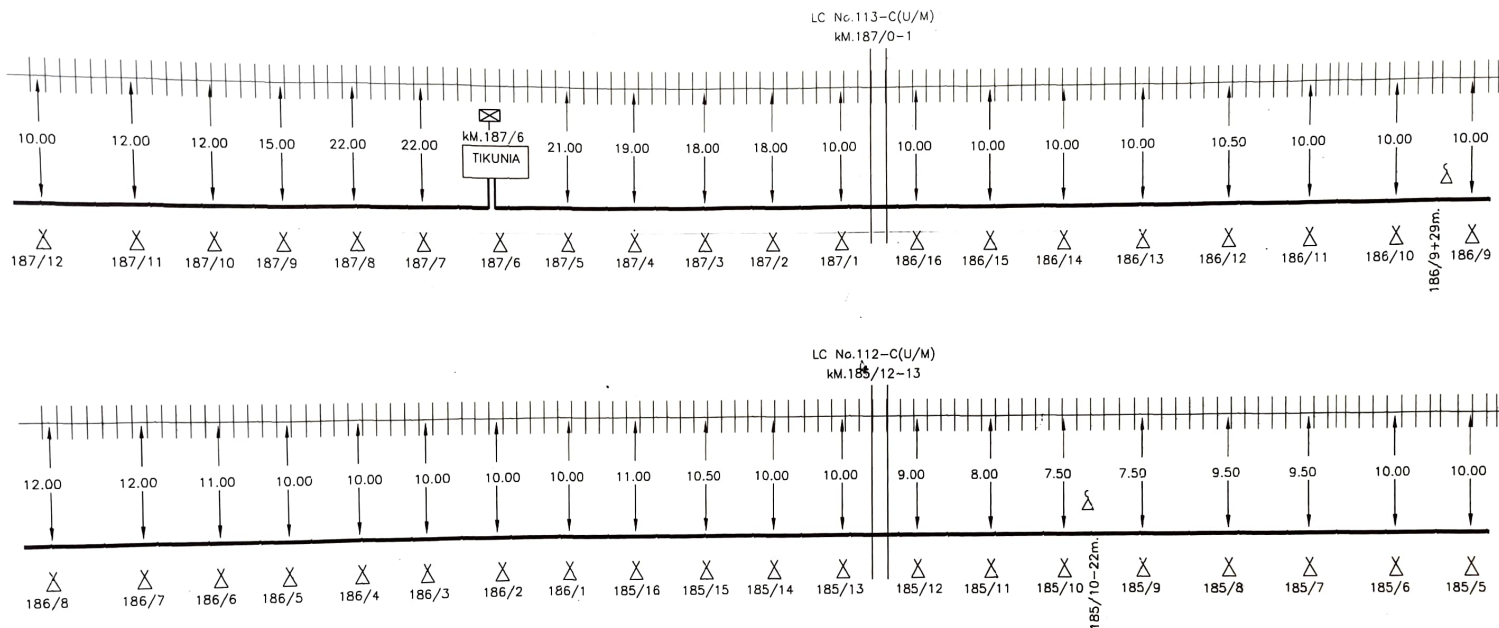

Not to Scale
All reading in mts


SE/TELE/CON/LJN

DSTE/CON/LJN

DY.CSTE/CON/LJN

	REPEATER		L.C. GATE PHONE		RAILWAY TRACK		DERIVATION CABLE	SHEET NO.	33	CREATED BY	AK	Location :-- MAILANI - BICHHIA
	CULVERT		R.C.C. Hume Pipe		POLE		EMERGENCY POST	CREATED ON		OFFERED BY	AK	
	BRIDGE		G.I. PIPE		RAILWAY OVER BRIDGE		N.J. MARKER LOCATION	RVISION NO.		APPR. BY	N.E.RLY	
	CANAL		RAILWAY CROSSING		RAILWAY UNDER BRIDGE		PROPOSED QUAD CABLE (N.E.R)	MODIFIED ON		Ref.no.: - NE/2 DATE		

ROUTE PLAN OF MAILANI - BICHHIA SECTION ON N.E.RAILWAY (6QUAD CABLE) (BETWEEN TIKUNIA - MANJHRA PURAB)

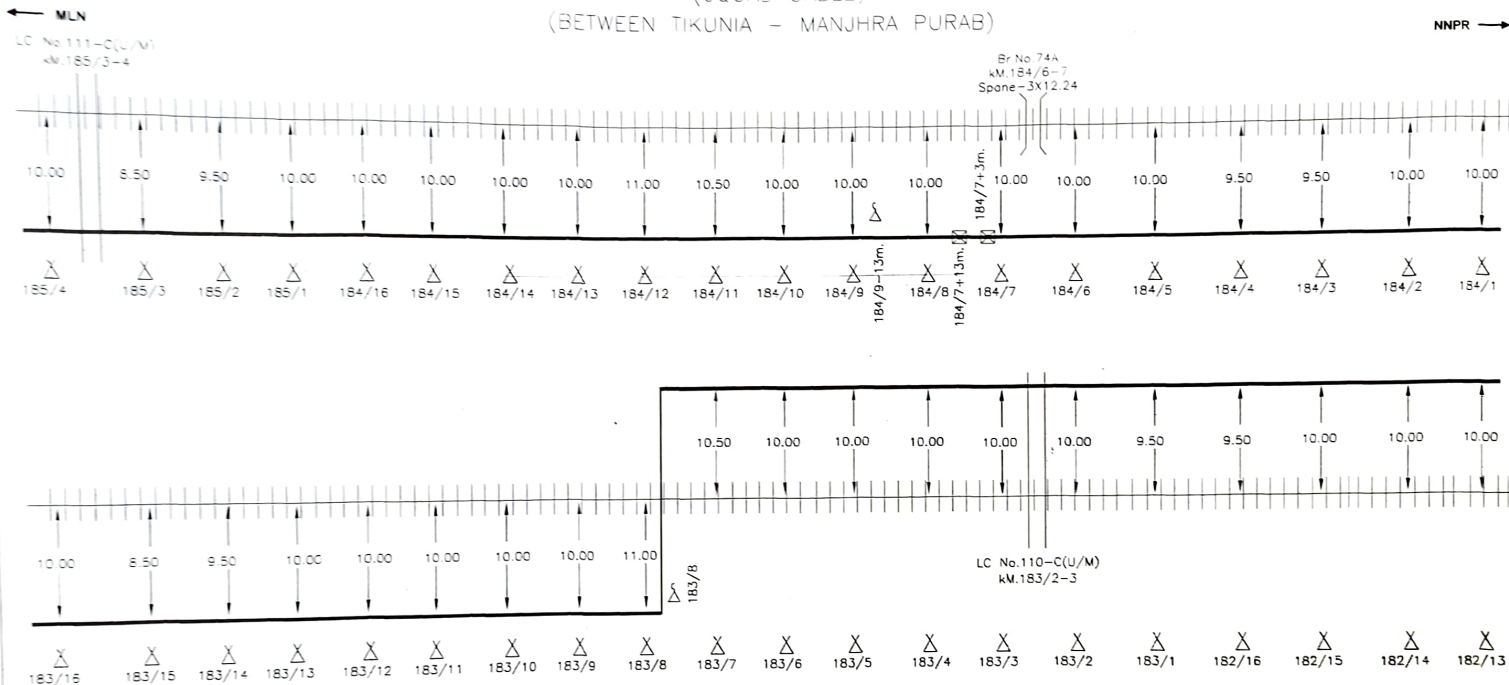

Not to Scale
All reading in mts

[Signature]
SE/TELE/CON/LJN

[Signature]
DSTE/CON/LJN

[Signature]
DY.CSTE/CON/LJN


Customer Name		N.E.RAILWAY			
Prepared By :		M/S ASHOK KUMAR SINGH, JAGARNATH PUR, GORAKHPUR			
SHEET NO.	34	CREATED BY	AK		Location :- MAILANI - BICHHIA
CREATED ON		OFFERED BY	AK		
REVISION NO.		APPR. BY	N.E.RLY		
MODIFIED ON		Ref no.:- NE/2 DATE			

☒	REPEATER	☒	LC GATE PHONE	##	RAILWAY TRACK	☒	DERIVATION CABLE
☐	CULVERT	☒	R.O.C. Hume Pipe	X	POLE	☐	EMERGENCY POST
☐	BRIDGE	☐	G.I. PIPE	≡	RAILWAY OVER BRIDGE	☒	N.J. MARKER LOCATION
☐	CANAL	☐	RAILWAY CROSSING	≡	RAILWAY UNDER BRIDGE	☒	PROPOSED QUAD CABLE (N.E.R)

ROUTE PLAN OF MAILANI - BICHHIA SECTION ON N.E.RAILWAY (EQUAD CABLE) (BETWEEN TIKUNIA - MANJHRA PURAB)

← MLN

NNPR →

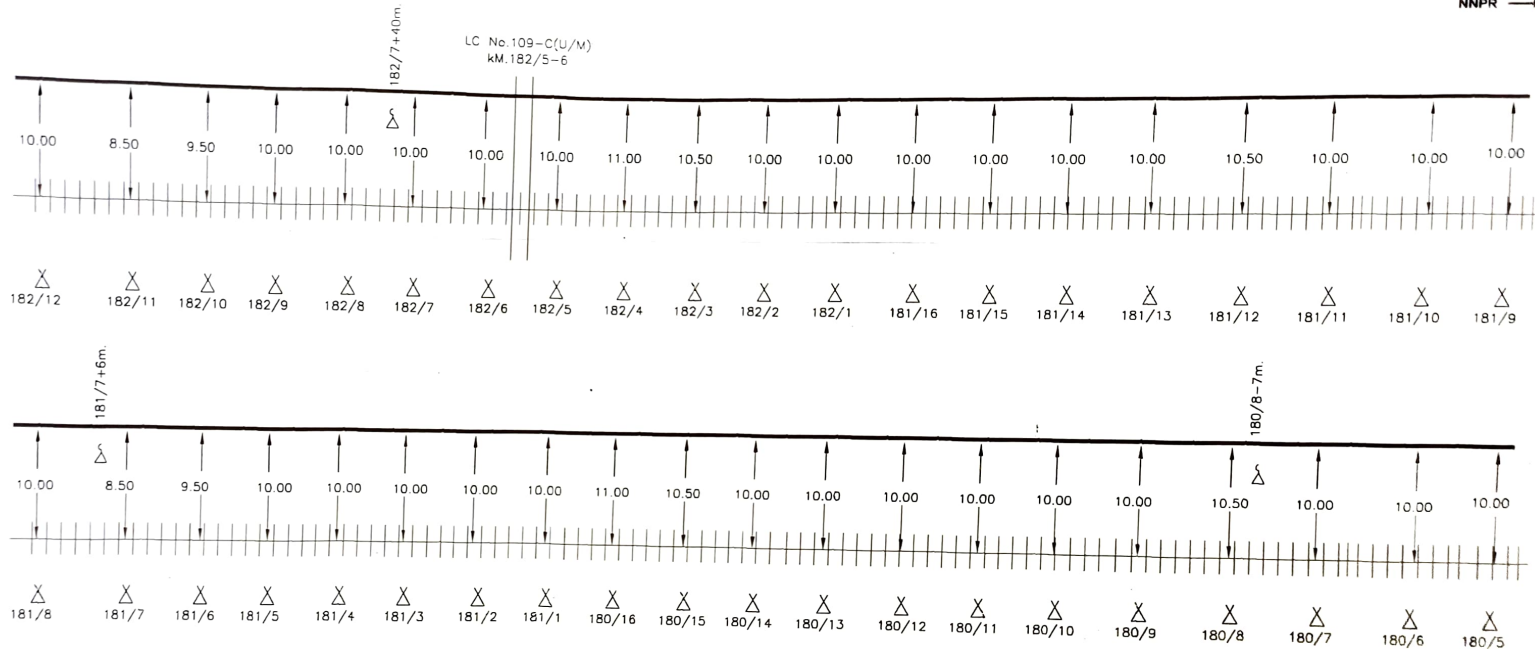

SE/TELE/CON/LJN

DSTE/CON/LJN

DY.CSTE/CON/LJN

Not to Scale
All reading in mts

☒ REPEATER			L.C. GATE PHONE	##	RAILWAY TRACK		DERIVATION CABLE	SHEET NO. 35		M/S ASHOK KUMAR SINGH, JAGARNATH PUR, GORAKHPUR		
)(CULVERT			R.C.C. Hume Pipe	∞	POLE	Δ	EMERGENCY POST	CREATED ON		CREATED BY	AK	Location :- MAILANI - BICHHIA
)(BRIDGE			G.I. PIPE	≡≡	RAILWAY OVER BRIDGE	☒	N.J. MARKER LOCATION	REVISION NO.		OFFERED BY	AK	
} (CANAL			RAILWAY CROSSING	≡≡	RAILWAY UNDER BRIDGE		PROPOSED QUAD CABLE (N.E.R)	MODIFIED ON		APPR. BY	N.E.RLY	
											Ref no :- NE/2 DATE	



REPEATER



L.C. GATE PHONE



RAILWAY TRACK



POLE



RAILWAY OVER BRIDGE



RAILWAY UNDER BRIDGE



DERIVATION CABLE



EMERGENCY POST



N.J. MARKER LOCATION



PROPOSED QUAD CABLE
(N.E.R)



CULVERT



BRIDGE



CANAL



RAILWAY CROSSING




R.C.C. Hume Pipe



G.I. PIPE

ROUTE PLAN OF MAILANI - BICHHIA SECTION ON N.E.RAILWAY (6QUAD CABLE)

(BETWEEN TIKUNIA - MANJHRA PURAB)

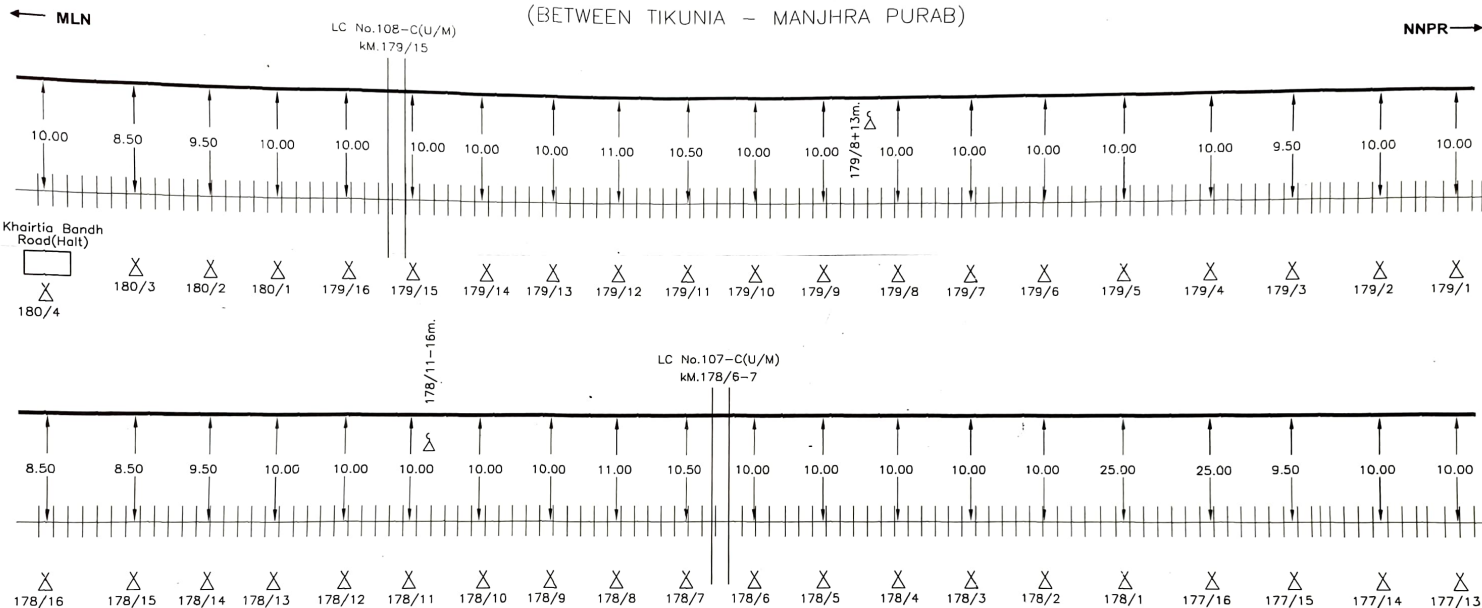

Not to Scale
All reading in mts

SE/TELE/CON/LJN

DSTE/CON/LJN

DY CSTE/CON/LJN

☒	REPEATER	☐	L.C. GATE PHONE	≡	RAILWAY TRACK	☐	DERIVATION CABLE
☐	CULVERT	☐	R.C.C. Hume Pipe	X	POLE	☐	EMERGENCY POST
☐	BRIDGE	☐	G.I. PIPE	≡	RAILWAY OVER BRIDGE	☒	N.J. MARKER LOCATION
☐	CANAL	☐	RAILWAY CROSSING	≡	RAILWAY UNDER BRIDGE	☐	PROPOSED QUAD CABLE (N.E.R)


Customer Name		N.E.RAILWAY			
Prepared By :		M/S ASHOK KUMAR SINGH, JAGARNATH PUR, GORAKHPUR			
SHEET NO.	36	CREATED BY	AK		
CREATED ON		OFFERED BY	AK		
REVISION NO.		APPR. BY	N.E.RLY		
MODIFIED ON		Ref.no.: - NE/2 DATE			

Location :-
MAILANI - BICHHIA

ROUTE PLAN OF MAILANI - BICHHIA SECTION ON N.E.RAILWAY
(6QUAD CABLE)
(BETWEEN TIKUNIA - MANJHRA PURAB)

← MLN

NNPR →

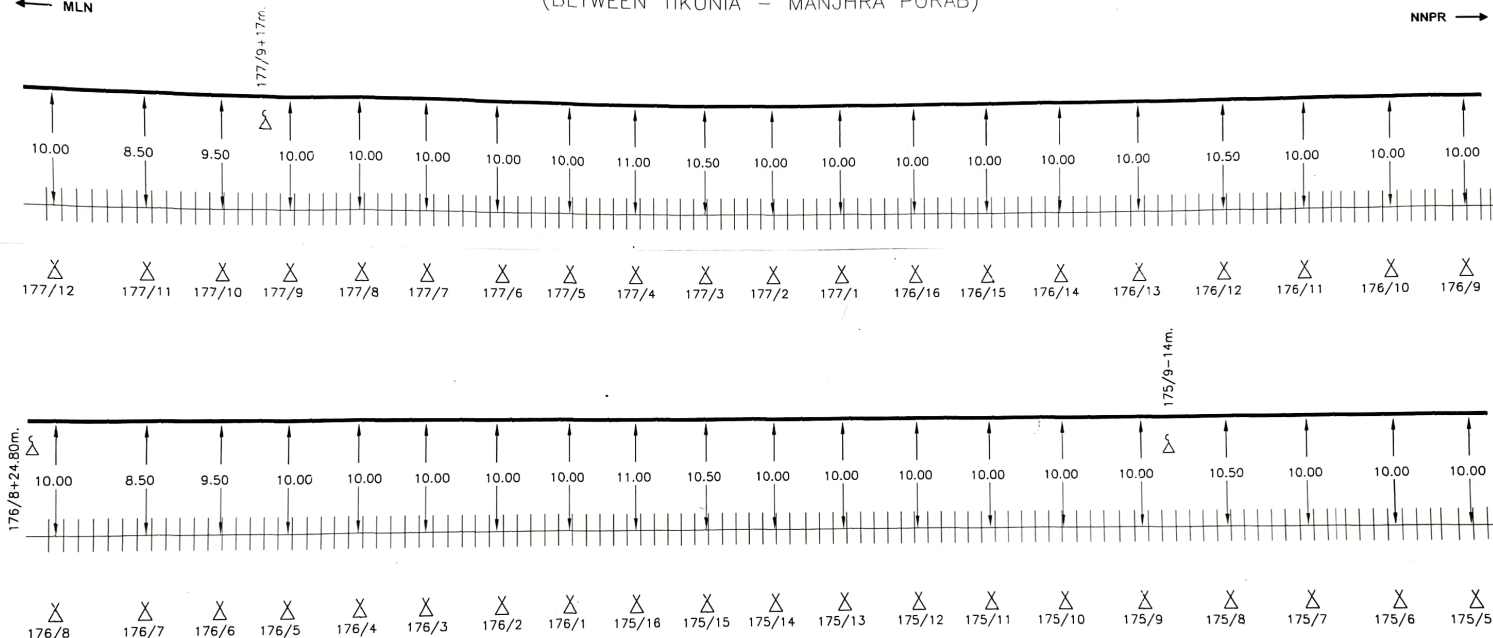

Signature
SE/TELE/CON/LJN

Signature
DSTE/CON/LJN

Signature
D/CSTE/CON/LJN


Not to Scale
All reading in mts

☒	REPEATER		L.C. GATE PHONE	≡	RAILWAY TRACK		DERIVATION CABLE	SHEET NO.	37	CREATED BY	AK	Location :-- MAILANI - BICHHIA
☐	CULVERT		R.C.C. Hume Pipe	X	POLE		EMERGENCY POST	CREATED ON		OFFERED BY	AK	
☐	BRIDGE		G.I. PIPE	≡	RAILWAY OVER BRIDGE	☒	N.J. MARKER LOCATION	REVISION NO.		APPR. BY	N.E.RLY	
☐	CANAL		RAILWAY CROSSING	≡	RAILWAY UNDER BRIDGE		PROPOSED QUAD CABLE (N.E.R)	MODIFIED ON		Ref.no.:- NE/2 DATE		

ROUTE PLAN OF MAILANI - BICHHIA SECTION ON N.E.RAILWAY
(6QUAD CABLE)
(BETWEEN TIKUNIA - MANJHRA PURAB)

← MLN

NNPR →

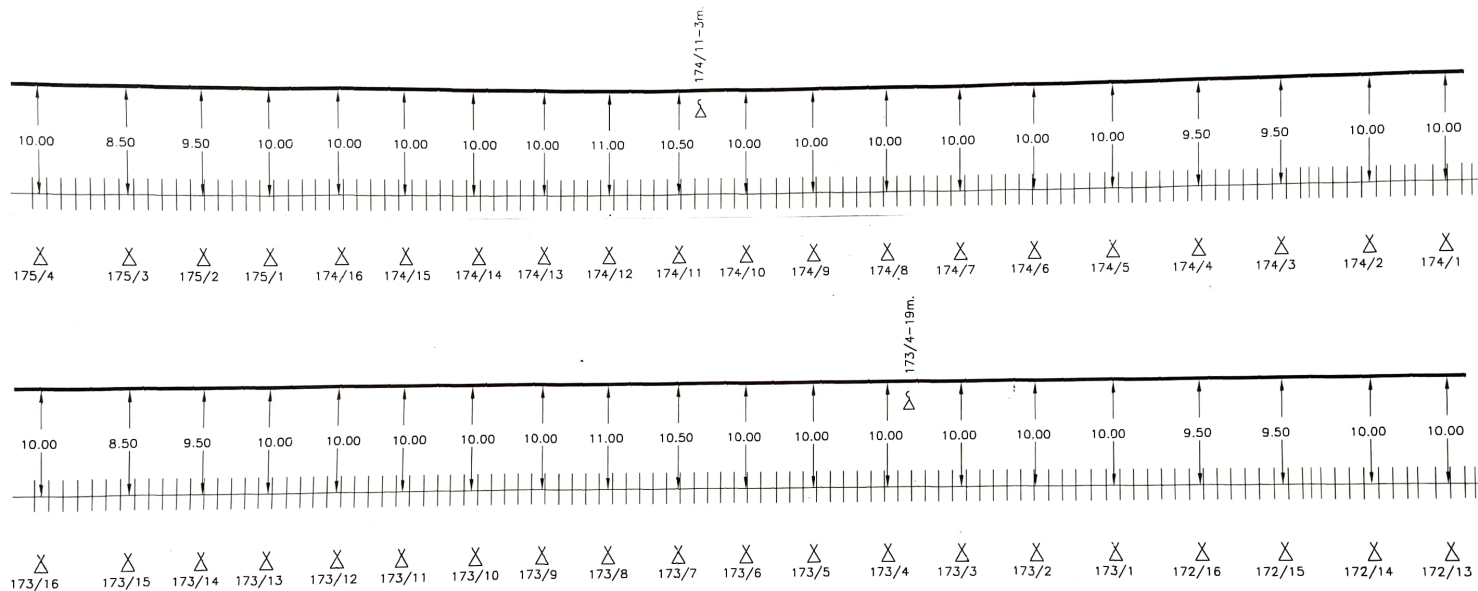

Not to Scale
All reading in mts

SE/TELE/CON/LJN

DSTE/CON/LJN


D/CSTE/CON/LJN

Customer Name		N.E.RAILWAY			
Prepared By :		M/S ASHOK KUMAR SINGH, JAGARNATH PUR, GORAKHPUR			
SHEET NO.	38	CREATED BY	AK	Location :-- MAILANI - BICHHIA	
CREATED ON		OFFERED BY	AK		
REVISION NO.		APPR. BY	N.E.RLY		
MODIFIED ON		Ref.no.:- NE/2 DATE			

	REPEATER		L.C. GATE PHONE		RAILWAY TRACK		DERIVATION CABLE
	CULVERT		R.C.C. Hume Pipe		POLE		EMERGENCY POST
	BRIDGE		G.I. PIPE		RAILWAY OVER BRIDGE		N.J. MARKER LOCATION
	CANAL		RAILWAY CROSSING		RAILWAY UNDER BRIDGE		PROPOSED QUAD CABLE (N.E.R)

← MLN

NNPR —

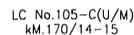

Br.No.69
kM.170/12-13
Spans-1X18.30,4X24.40,
1X18.30 | |

2.2

M)

SE/TELE/CON/LJN

DSTE/CON/LJN

DY.CSTE/CON/LJN


	REPEATER		L.C. GATE PHONE		RAILWAY TRACK		DERIVATION CABLE	SHEET NO.	39	CREATED BY	AK	Location :-- MAILANI - BICHHIA
	CULVERT		R.C.C. Hume Pipe		POLE		EMERGENCY POST	CREATED ON		OFFERED BY	AK	
	BRIDGE		G.I. PIPE		RAILWAY OVER BRIDGE		N.J. MARKER LOCATION	REVISION NO.		APPR. BY	N.E.RLY	
	CANAL		RAILWAY CROSSING		RAILWAY UNDER BRIDGE		PROPOSED QUAD CABLE (N.L.R.)	MODIFIED ON		Ref no. :- NE/2	DATE	

ROUTE PLAN OF MAILANI - BICHHIA SECTION ON N.E.RAILWAY (6QUAD CABLE) (BETWEEN MANJHRA PURAB - BICHHIA)

← MLN

NNPR →

LC No.103-C(U/M)
KM.169/8-9

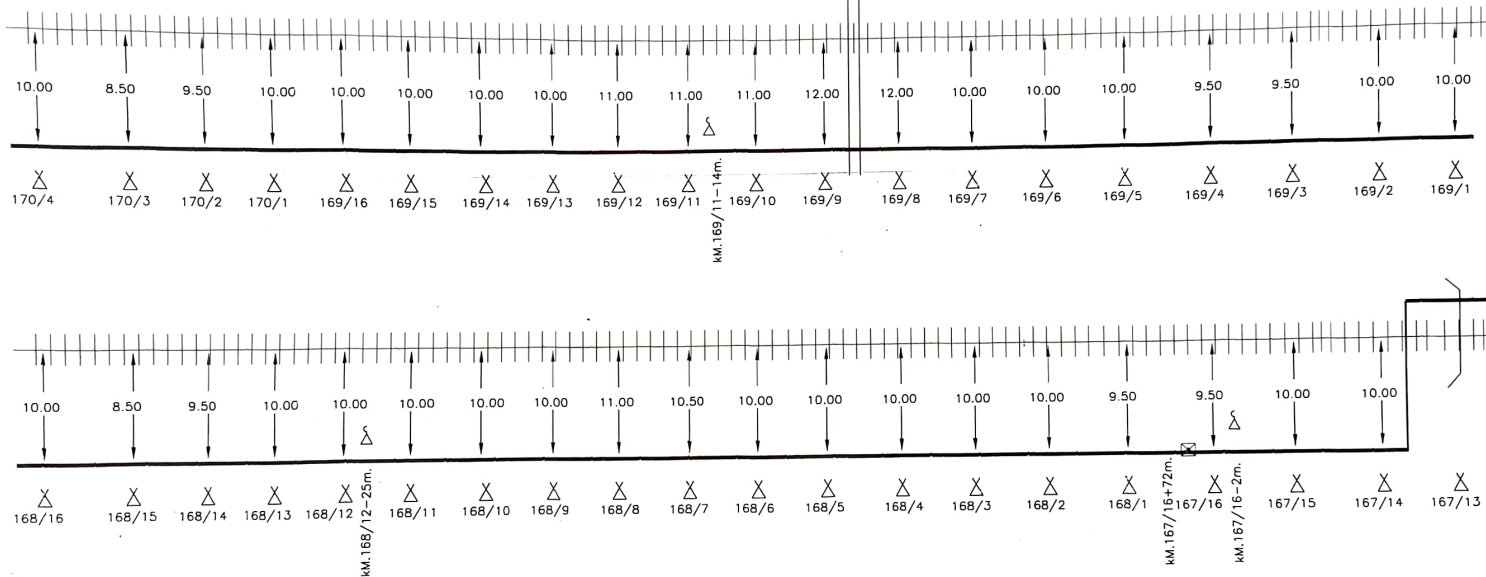

Not to Scale
All reading in mts

SE/TELE/CON/LJN

DSTE/CON/LJN

DY.CSTE/CON/LJN

	REPEATER		L.C. GATE PHONE		RAILWAY TRACK		EMERGENCY POST
	CULVERT		R.C.C. Hume Pipe		POLE		N.J. MARKER LOCATION
	BRIDGE		G.I. PIPE		RAILWAY OVER BRIDGE		PROPOSED QUAD CABLE (N.E.R)
	CANAL		RAILWAY CROSSING		RAILWAY UNDER BRIDGE		

Customer Name		N.E.RAILWAY			
Prepared By :		M/S ASHOK KUMAR SINGH, JAGARNATH PUR, GORAKHPUR			
SHEET NO.	40	CREATED BY	AK		
CREATED ON		OFFERED BY	AK		
REVISION NO.		APPR. BY	N.E.RLY		
MODIFIED ON		Ref no.:- NE/2 DATE			


Location : --
MAILANI - BICHHIA

ROUTE PLAN OF MAILANI - BICHHIA SECTION ON N.E.RAILWAY (6QUAD CABLE) (BETWEEN MANJHRA PURAB - BICHHIA)

← MLN

NNPR →

Br.No.68
Ghaghra Barraje
KM.166/12 - 167/13

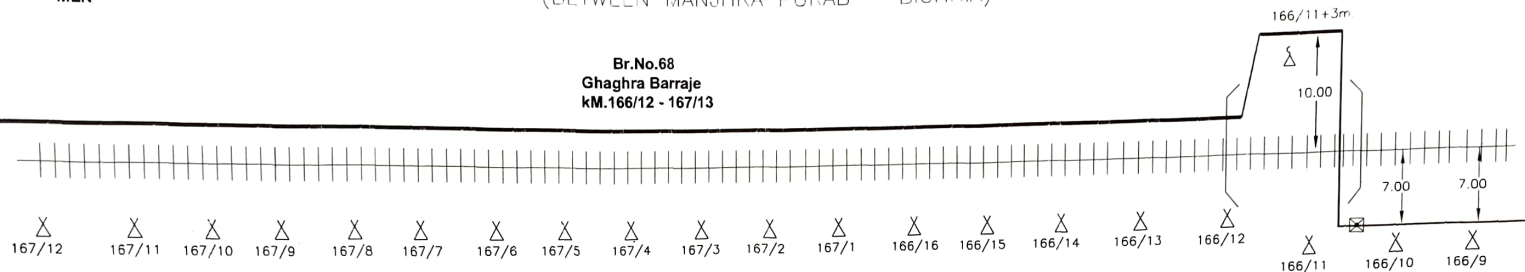


Br.No.67
KM.166/1 - 166/11

LC No.102-C(M)
KM.165/14-15

N.J.
10.00
Br.No.66
KM.165/10-11

165/16-11.70m.

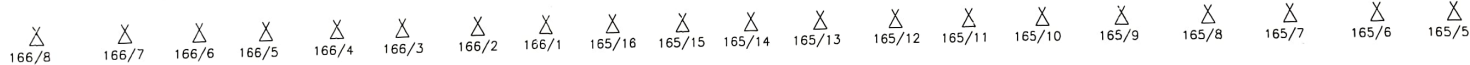

Not to Scale
All reading in mts

Signature
SE/TELE/CON/LJN

Signature
DSTE/CON/LJN

Signature
D.CSTE/CON/LJN


Customer Name		N.E.RAILWAY			
Prepared By :		M/S ASHOK KUMAR SINGH, JAGARNATH PUR, GORAKHPUR			
SHEET NO.	41	CREATED BY	AK		Location : -- MAILANI - BICHHIA
CREATED ON		OFFERED BY	AK		
REVISION NO.		APPR. BY	N.E.RLY		
MODIFIED ON		Ref no. - NE/2 DATE			

☒	REPEATER	☒	L.C. GATE PHONE	##	RAILWAY TRACK	☒	DERIVATION CABLE
☐	CULVERT	☒	R.C.C. Hume Pipe	X	POLE	☒	EMERGENCY POST
☐	BRIDGE	☒	G.I. PIPE	≡	RAILWAY OVER BRIDGE	☒	N.J. MARKER LOCATION
☐	CANAL	☒	RAILWAY CROSSING	≡	RAILWAY UNDER BRIDGE	☒	PROPOSED QUAD CABLE (N.E.R)

ROUTE PLAN OF MAILANI - BICHHIA SECTION ON N.E.RAILWAY (6QUAD CABLE) (BETWEEN MANJHRA PURAB - BICHHIA)

← MLN

NNPR →

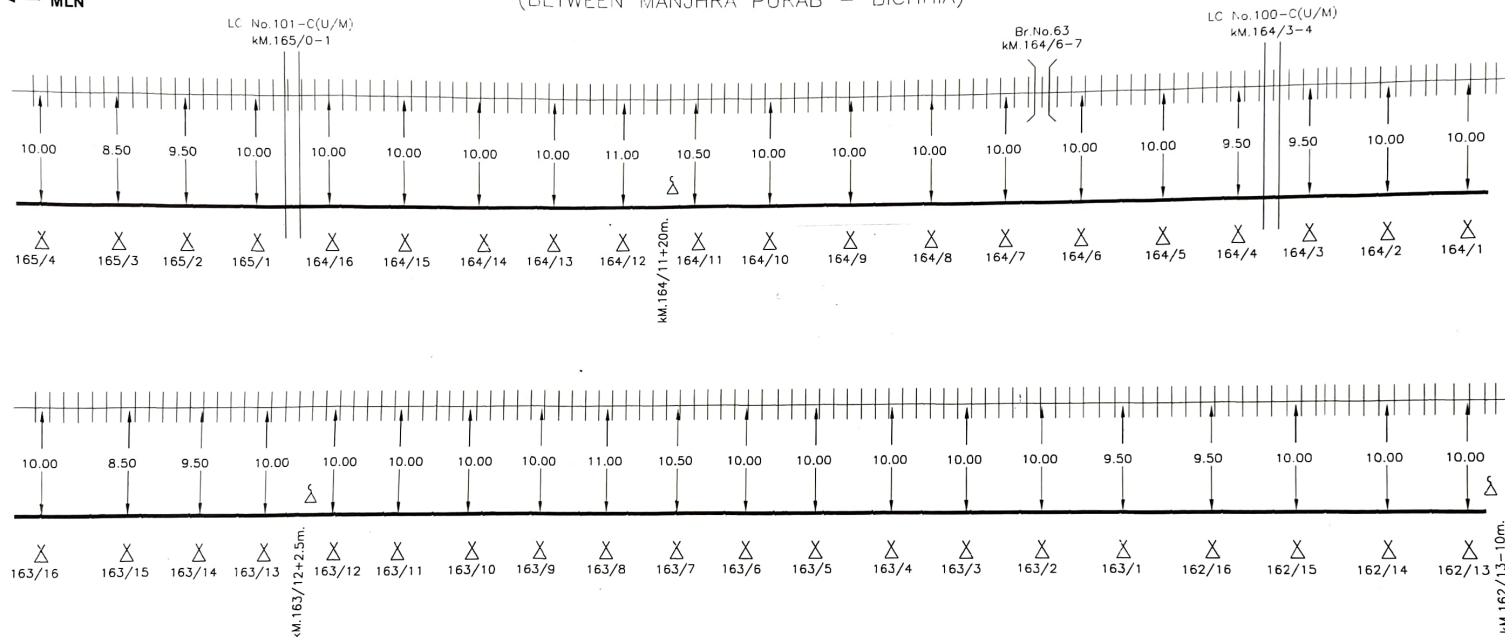

Not to Scale
All reading in mts

SE/TELE/CON/LJN

DSTE/CON/LJN

DY.CSTE/CON/LJN

N.E.RAILWAY

Customer Name		N.E.RAILWAY	
Prepared By :		M/S ASHOK KUMAR SINGH, JAGARNATH PUR, GORAKHPUR	
SHEET NO.	42	CREATED BY	AK
CREATED ON		OFFERED BY	AK
REVISION NO.		APPR. BY	N.E.RLY
MODIFIED ON		Ref no.:- NE/2 DATE	


Location :--
MAILANI - BICHHIA

☒	REPEATER	☒	L.C. GATE PHONE	≡	RAILWAY TRACK	—	DERIVATION CABLE
) (	CULVERT	—	R.C.C. Hume Pipe	X	POLE	Δ	EMERGENCY POST
) (	BRIDGE	—	G.I. PIPE	≡	RAILWAY OVER BRIDGE	☒	N.J. MARKER LOCATION
≡	CANAL	≡	RAILWAY CROSSING	≡	RAILWAY UNDER BRIDGE	—	PROPOSED QUAD CABLE (N.E.R)

ROUTE PLAN OF MAILANI - BICHHIA SECTION ON N.E.RAILWAY (6QUAD CABLE) (BETWEEN MANJHRA PURAB - BICHHIA)

← MLN

NNPR →

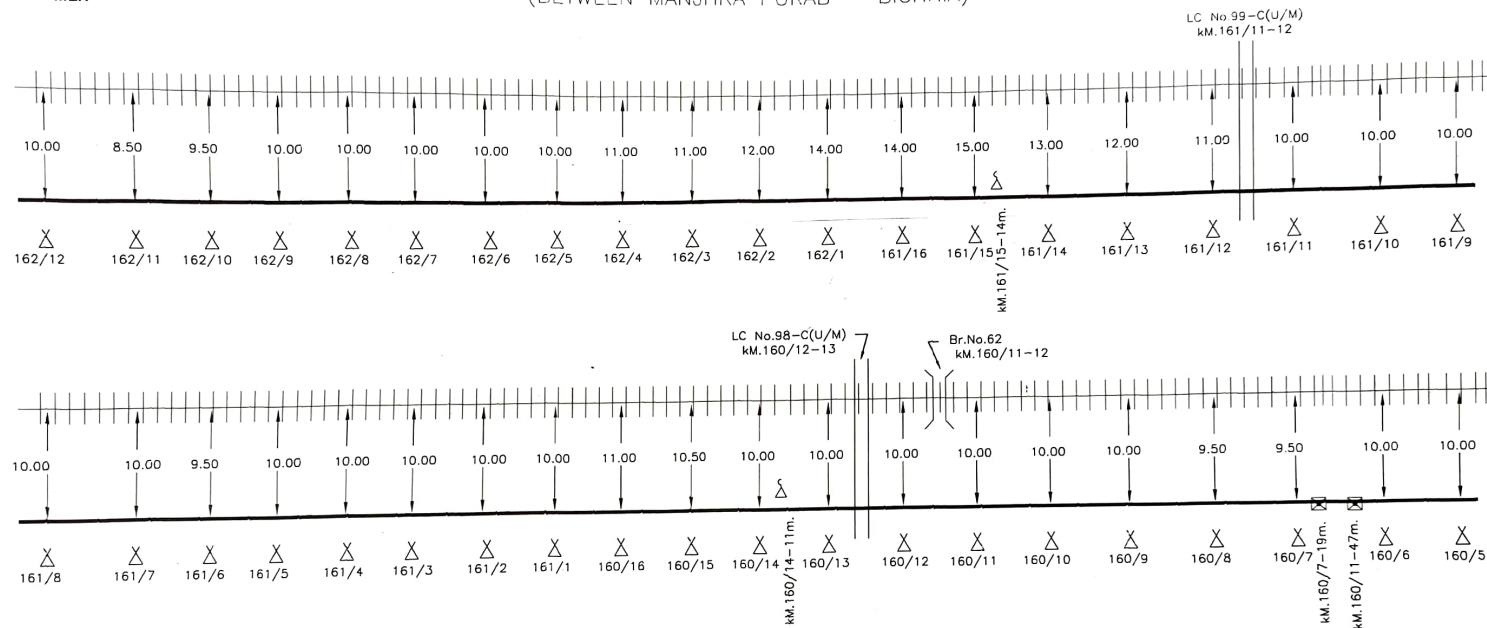

Not to Scale
All reading in mts

Signature
SE/TELE/CON/LJN

Signature
DSTE/CON/LJN


Signature
DY.CSTE/CON/LJN

SE/ TEL/ CM/ 2017												
☒	REPEATER		L.C. GATE PHONE	##	RAILWAY TRACK		DERIVATION CABLE	SHEET NO.	43	CREATED BY	AK	Location : -- MAILANI - BICHHIA
☒	CULVERT		R.C.C. Hume Pipe	X	POLE		EMERGENCY POST	CREATED ON		OFFERED BY	AK	
☒	BRIDGE		G.I. PIPE	≡	RAILWAY OVER BRIDGE	☒	N.J. MARKER LOCATION	REVISION NO.		APPR. BY	N.E.RLY	
☒	CANAL		RAILWAY CROSSING	≡	RAILWAY UNDER BRIDGE		PROPOSED QUAD CABLE (N.E.R)	MODIFIED ON		Ref.no. :- NE/2 DATE		

ROUTE PLAN OF MAILANI - BICCHIA SECTION ON N.E.RAILWAY (6QUAD CABLE) (BETWEEN MANJHRA PURAB - BICCHIA)

← MLN

NNPR →

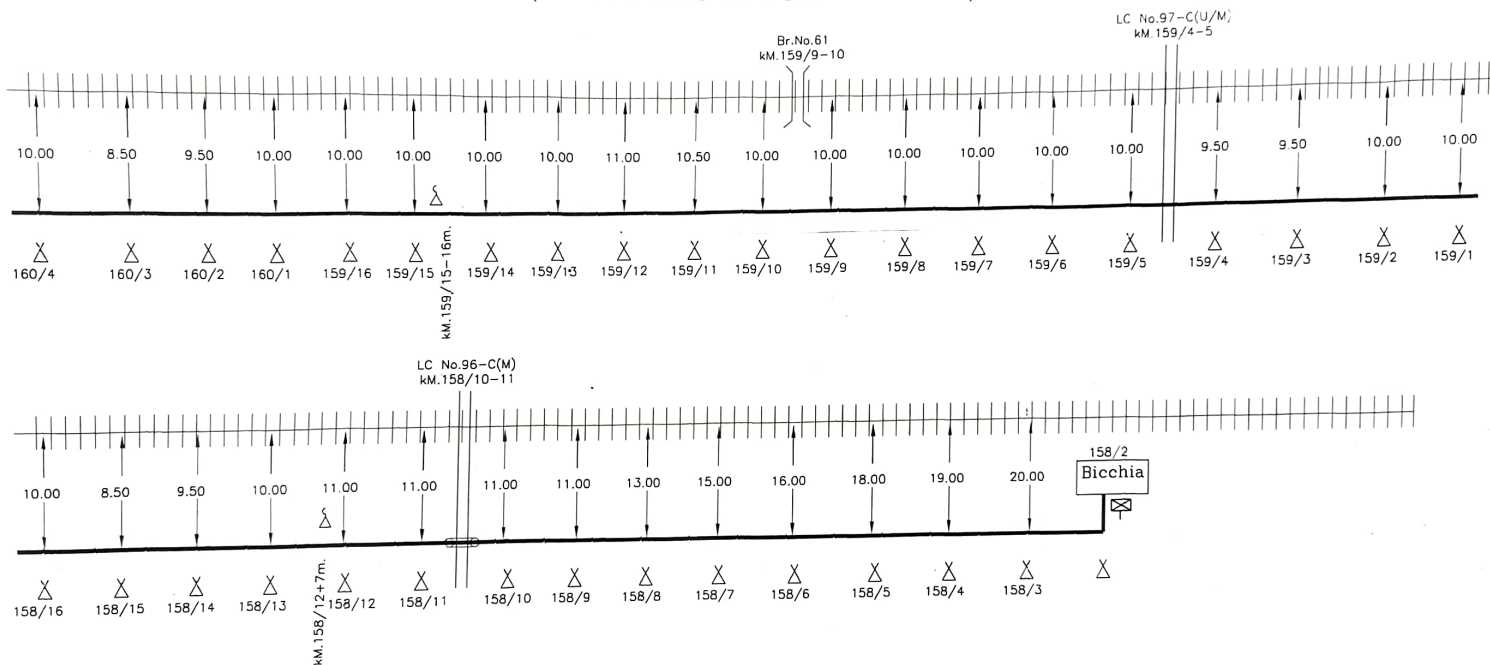

Not to Scale
All reading in mts

SE/TELE/CON/LJN
DSTE/CON/LJN
DY.CSTE/CON/LJN

Customer Name				N.E.RAILWAY			
Prepared By :				M/S ASHOK KUMAR SINGH, JAGARNATH PUR, GORAKHPUR			
SHEET NO. 44				CREATED BY	AK	Location :-- MAILANI - BICCHIA	
CREATED ON				OFFERED BY	AK		
REVISION NO.				APPR. BY	N.E.RLY		
MODIFIED ON				Ref.no.:- NE/2 DATE			



REPEATER



L.C. GATE PHONE



RAILWAY TRACK



EMERGENCY POST



CULVERT



R.C.C. Hume Pipe



RAILWAY OVER BRIDGE



N.J. MARKER LOCATION



BRIDGE



G.I. PIPE



RAILWAY UNDER BRIDGE



PROPOSED QUAD CABLE
(N.E.R)



CANAL



RAILWAY CROSSING