

COMPLETION R.E TELECOM CABLE ROUTE PLAN OF


MANCAPUR AYODHYA SECTION

GROUP NO. 245

NORTH EASTERN RAILWAY


(LUCKNOW DIVISION)

SUBMITTED BY:

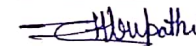

M/s. TRAVANI TELE ELECTRO MANHAT
TARAMANDAL OPP OF PLATORIUM,
GORAKHPUR (UP)


MANKAPUR RLY STATION R.E TELECOM CABLE ROUTE PLAN

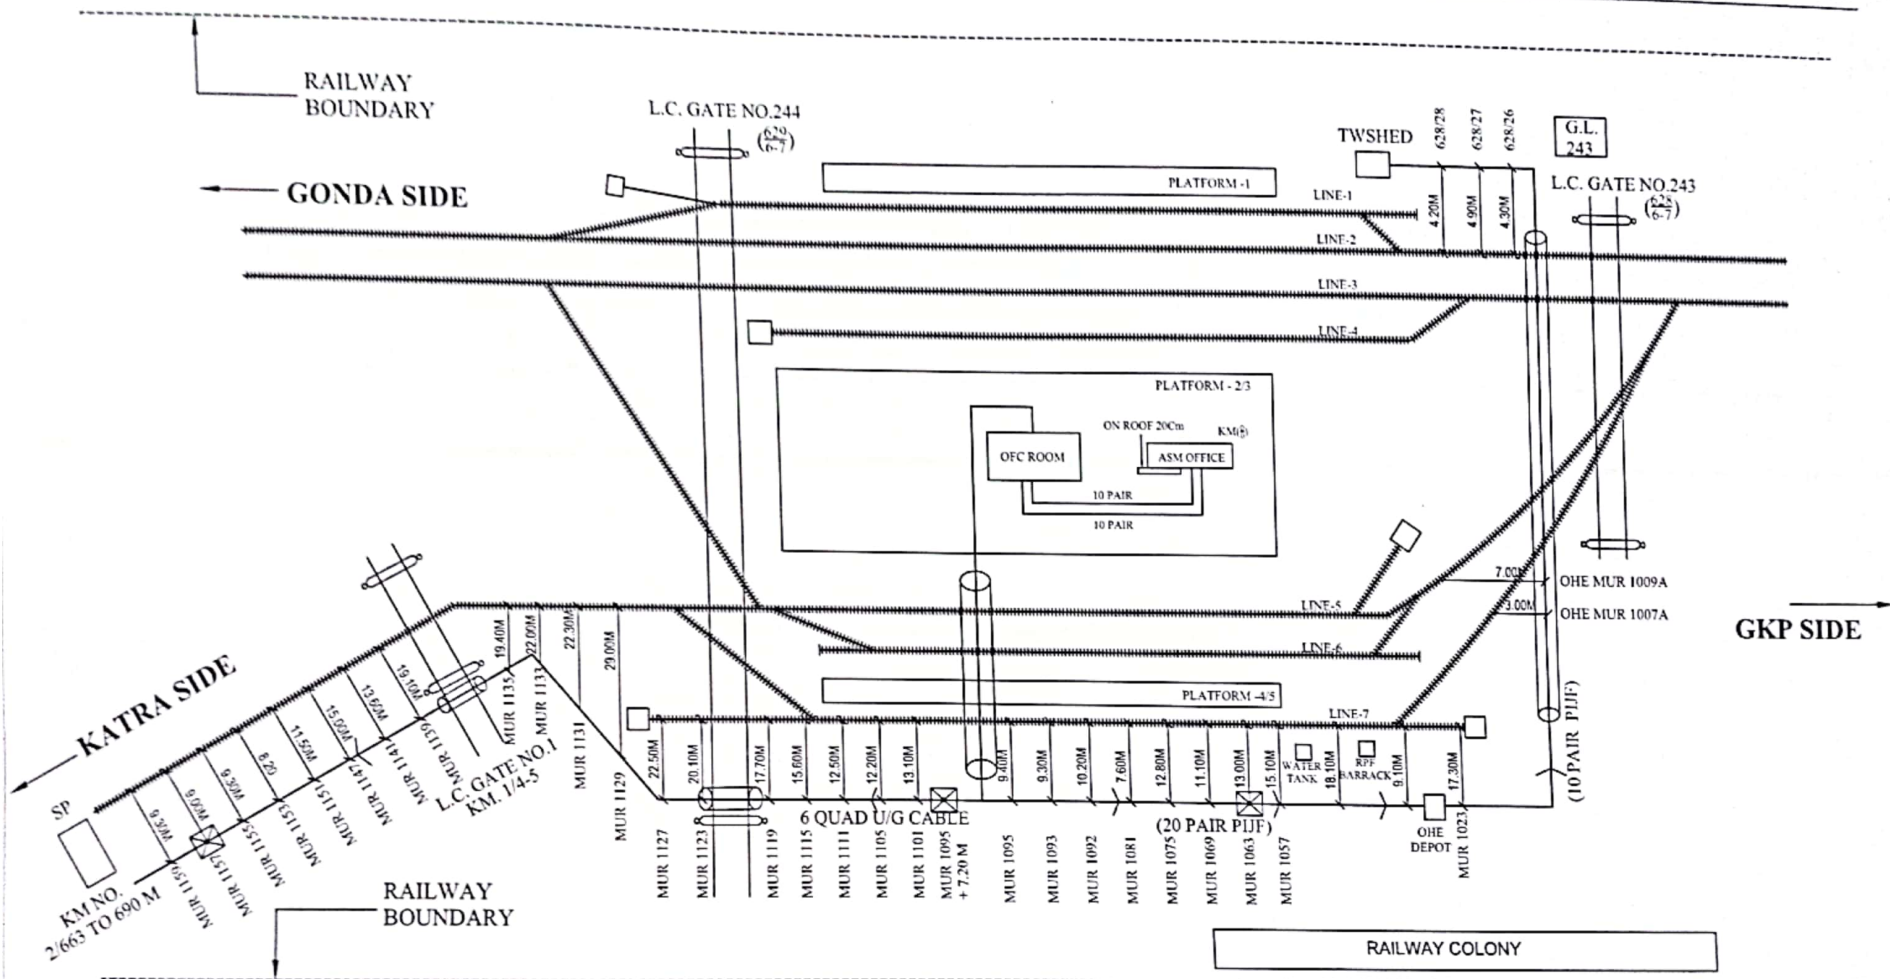

LEGEND:-	
RAILWAY BOUNDARY	-----
TRACK	=====
HDD	○
LEVEL CROSSING	⊥
JOINT	⊗

PREPARED BY- M/S TRIVENI TELE ELECTRO, GKP	CHECKED BY-		APPROVED BY-	01
CONTRACTOR SIGN.	N.E.R.	ASTE/RE/LKO	DY. CSTE/RE/LKO	01
M/S TRIVENI TELE ELECTRO, GKP	LKO-DIVN	SSE/T/RE/LKO	ASTE/RE/LKO	DY. CSTE/RE/LKO

MANKAPUR RLY STATION R.E TELECOM CABLE ROUTE PLAN

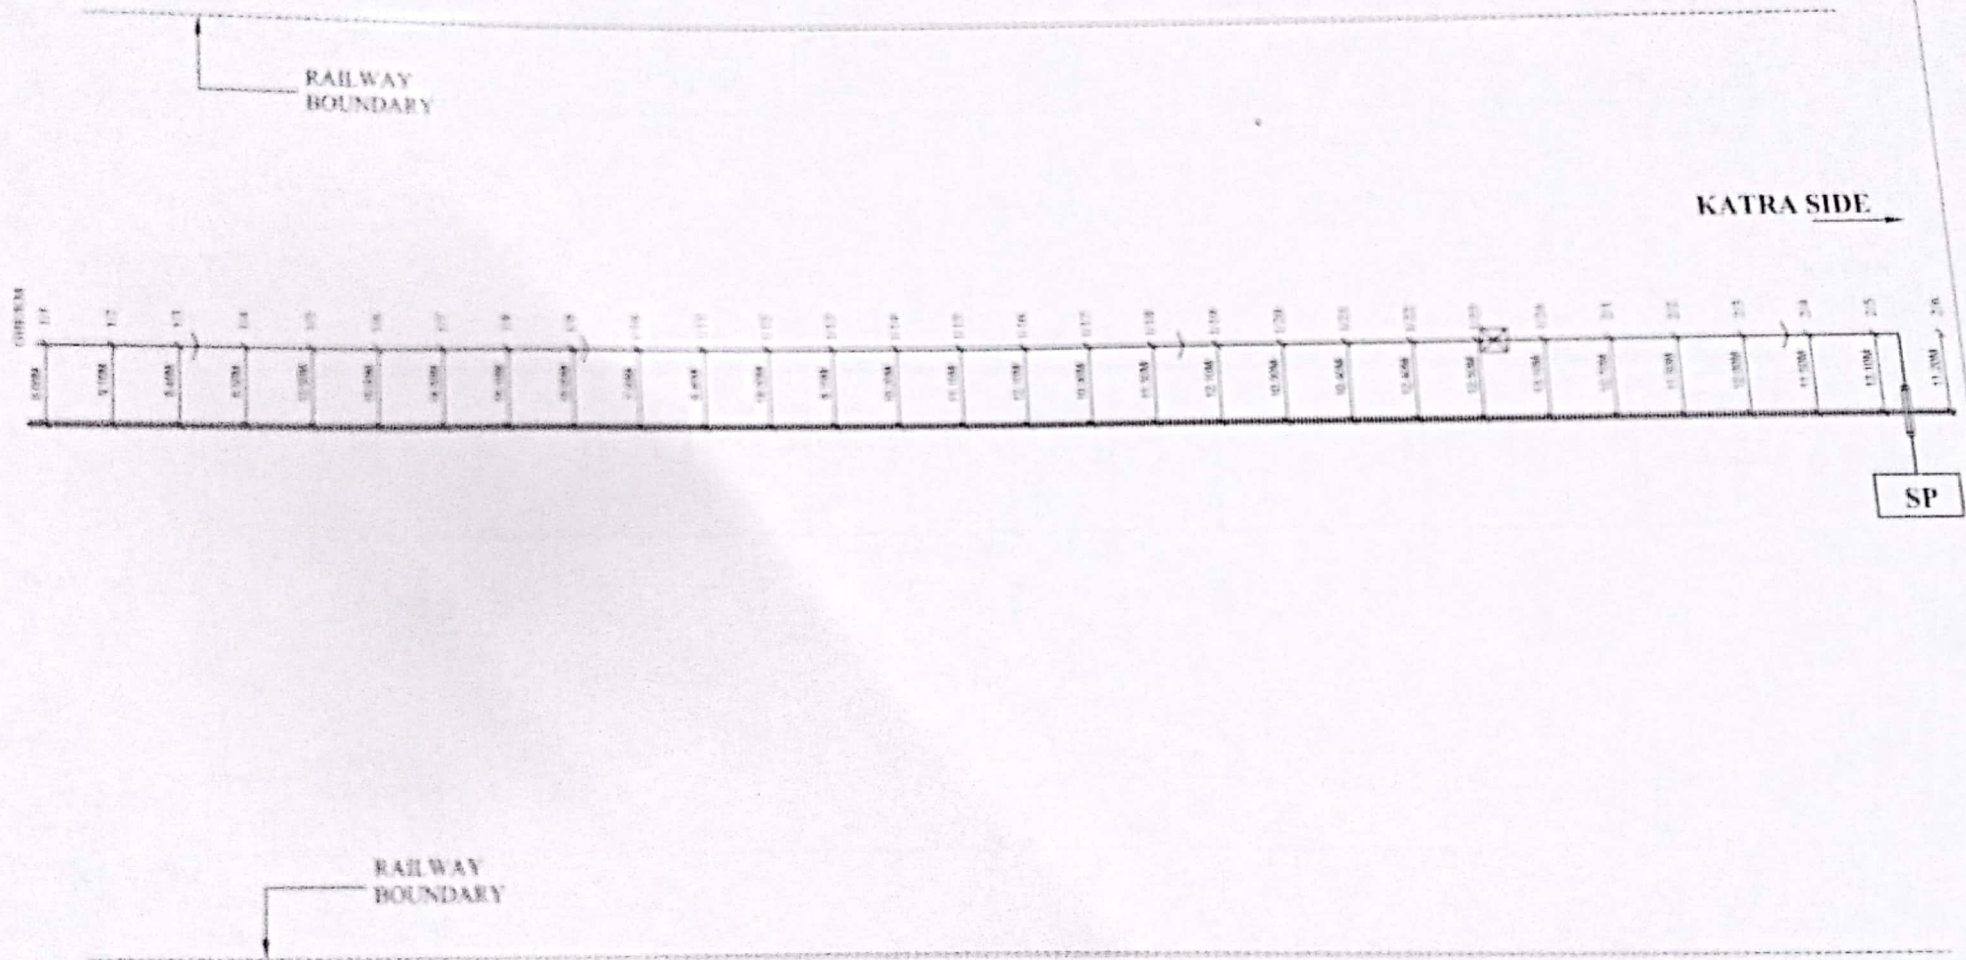

LEGEND:-	
RAILWAY BOUNDARY	
TRACK	
ROAD	
LEVEL CROSSING	
JOINT	


PREPARED BY- M/S TRIVENI TELE ELECTRO. WAP		CHECKED BY-	APPROVED BY-
	N.E.R.		
CONTRACTOR SIGN			
M/S TRIVENI TELE ELECTRO. WAP	LAD-DIN	SSETRILKO	ASTENELKO BY ESTENELKO

a



PREPARED BY: M/S TRIVENI TELE. ELECTRO. GMP		
CONTRACTOR SIGN: <i>M/S Triveni</i>		
M/S TRIVENI TELE. ELECTRO. GMP		
N.E.R.		
EXD DIVA	CHECKED BY: <i>Shri</i>	APPROVED BY: <i>Shri</i>
NO.	03	


KATRA STATION R.E TELECOM CABLE ROUTE PLAN

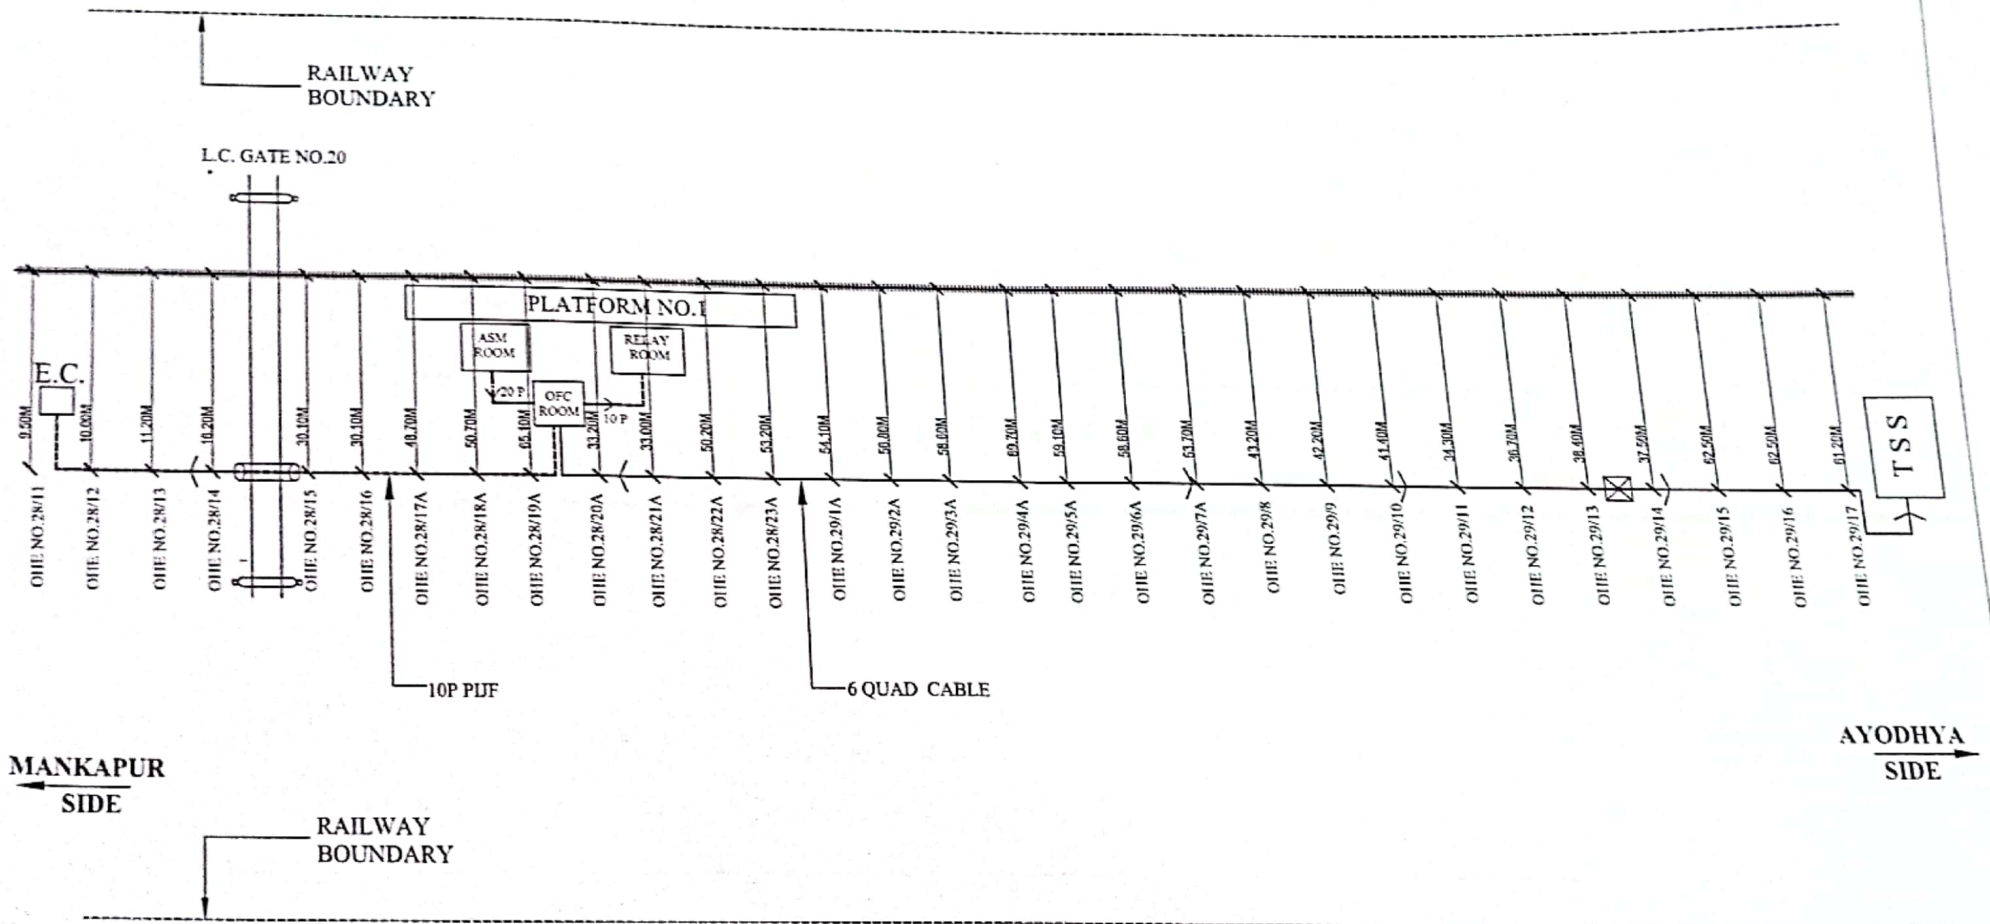

LEGEND:-	
RAILWAY BOUNDARY	-----
TRACK	=====
HDD	
LEVEL CROSSING	
JOINT	

PREPARED BY- M/S TRIVENI TELE ELECTRO, GKP	N.E.R.	CHECKED BY-		APPROVED BY-
CONTRACTOR SIGN. 				
M/S TRIVENI TELE ELECTRO, GKP	LKO-DIVN	SSE/RE/LKO	ASSE/RE/LKO	DY. CSE/RE/LKO

AYODHYA STATION R.E TELECOM CABLE ROUTE PLAN

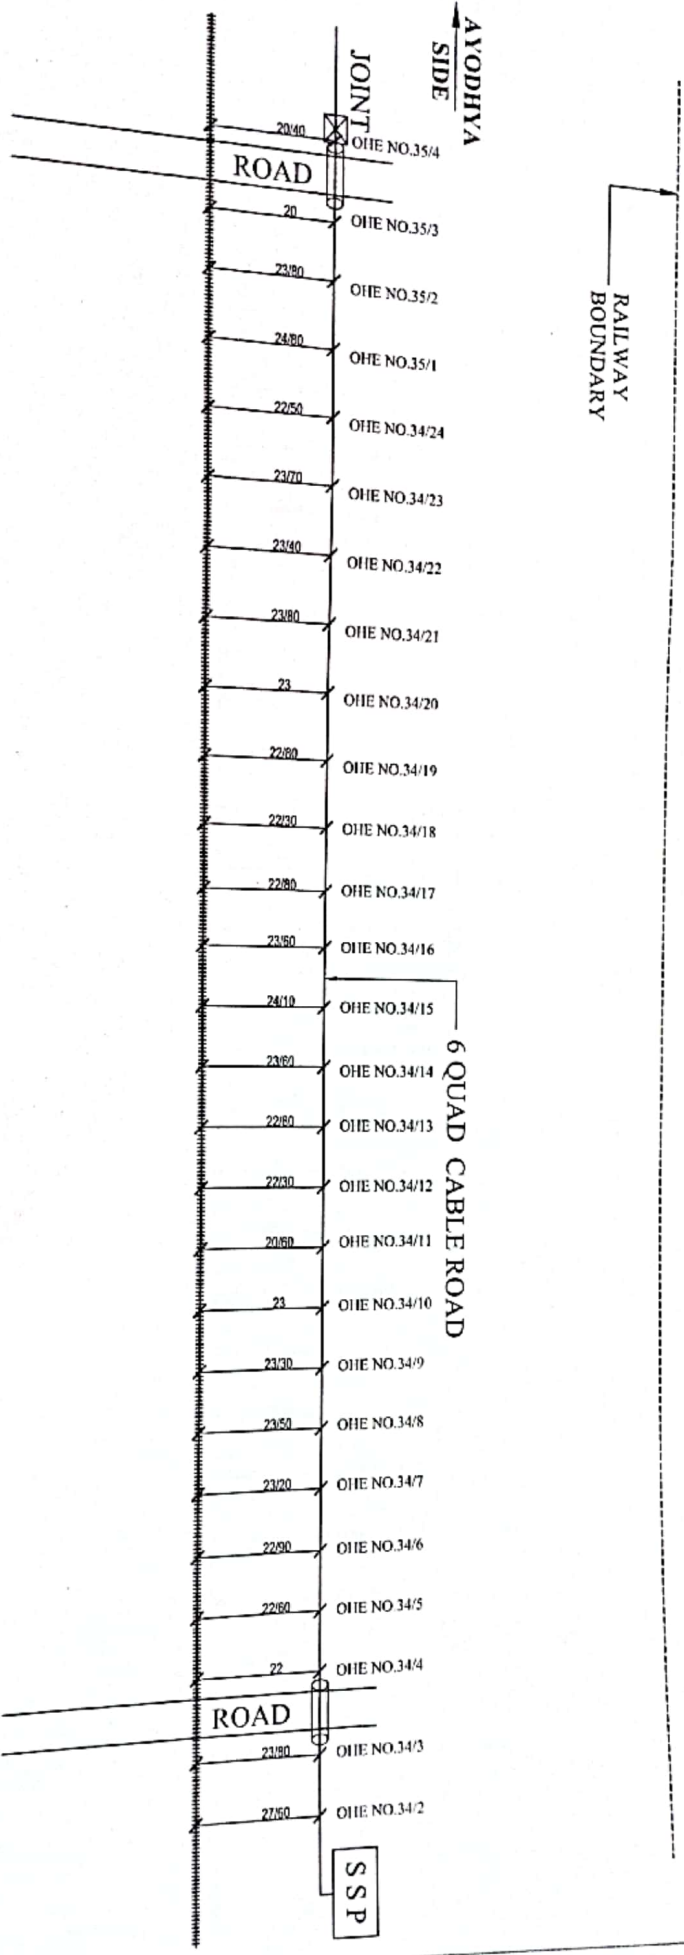


LEGEND:-

RAILWAY BOUNDARY	-----
TRACK	=====
HDD	○ ○
LEVEL CROSSING	⊥
JOINT	⊗

PREPARED BY- M/S TRIVENI TELE ELECTRO, GKP		CHECKED BY-		APPROVED BY-
CONTRACTOR SIGN.		N.E.R.		05
M/S TRIVENI TELE ELECTRO, GKP	LKO-DIVN	SSETR/LKO	ASTER/LKO	DY. CSTER/LKO
ORG. NO.				


AYODHYA STATION R.E TELECOM CABLE ROUTE PLAN

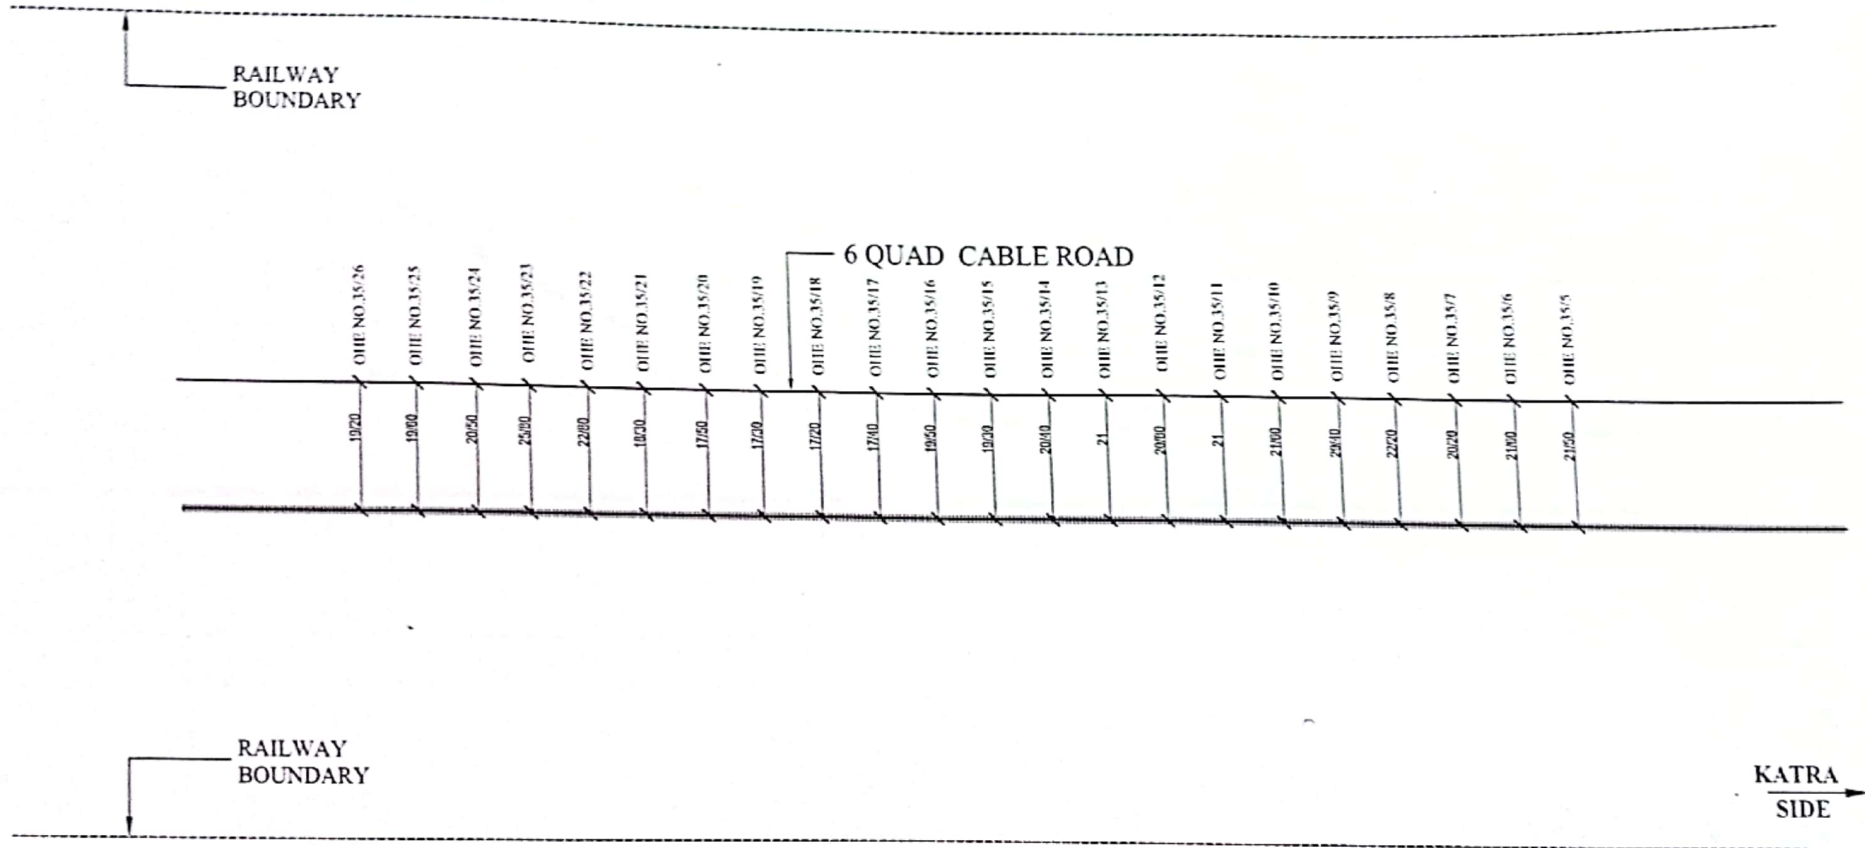

LEGEND:-	
RAILWAY BOUNDARY	-----
TRACK	=====
HDD	
LEVEL CROSSING	
JOINT	

PREPARED BY- M/S TRIVENI TELE ELECTRO, GKP	N.E.R.	CHECKED BY-		APPROVED BY-		06
CONTRACTOR SIGN. 						06
M/S TRIVENI TELE ELECTRO, GKP	LKO-DIVN	SSE/T/RE/LKO		ASST/RE/LKO	DY. CST/RE/LKO	DRG. NO.

AYODHYA RLY STATION R.E TELECOM CABLE ROUTE PLAN

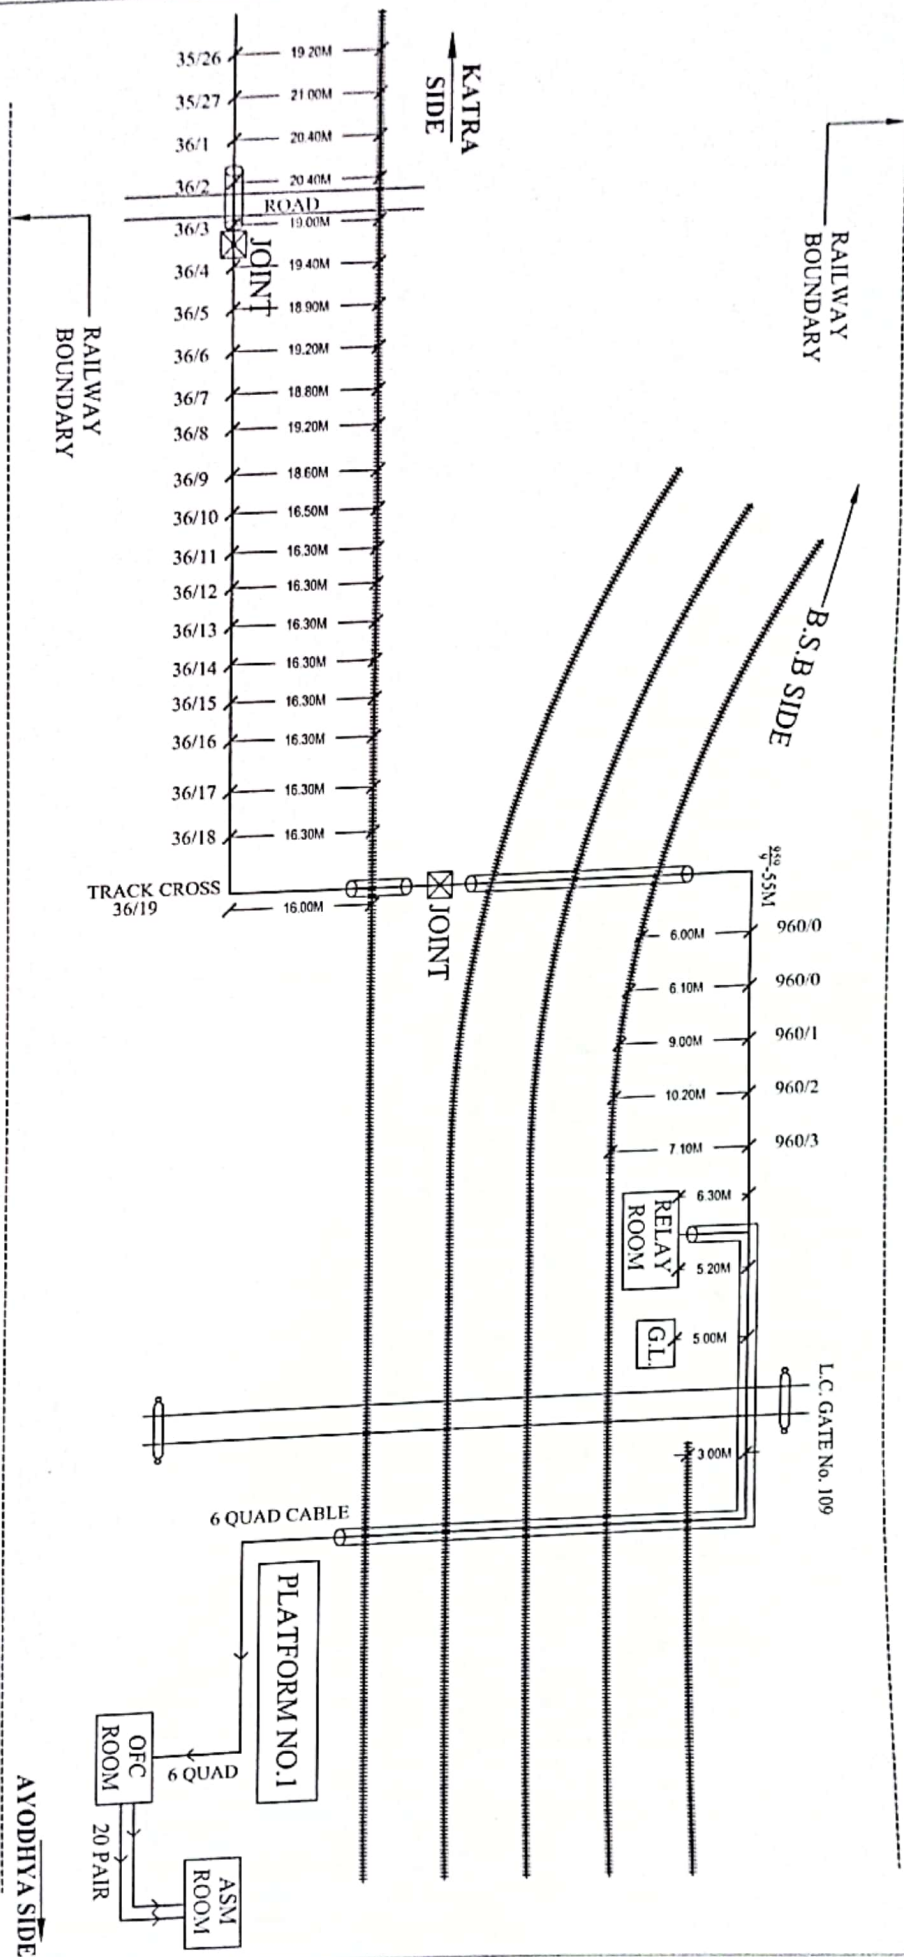

LEGEND:-

RAILWAY BOUNDARY	-----
TRACK	=====
HDD	-----
LEVEL CROSSING	-----
JOINT	-----

PREPARED BY:- M/S TRIVENI TELE ELECTRO, GNP		N.E.R.		CHECKED BY:-		APPROVED BY:-	
CONTRACTOR SIGN.		LKO-DIVN		SSE/RELKO		AST/RELKO	
M/S TRIVENI TELE ELECTRO, GNP		LKO-DIVN		SSE/RELKO		AST/RELKO	
ORG. NO.		07					