ROUTE SURVEY PLAN OFC DUCT & 6 - QUAD CABLE

BETWEEN CI -RPV

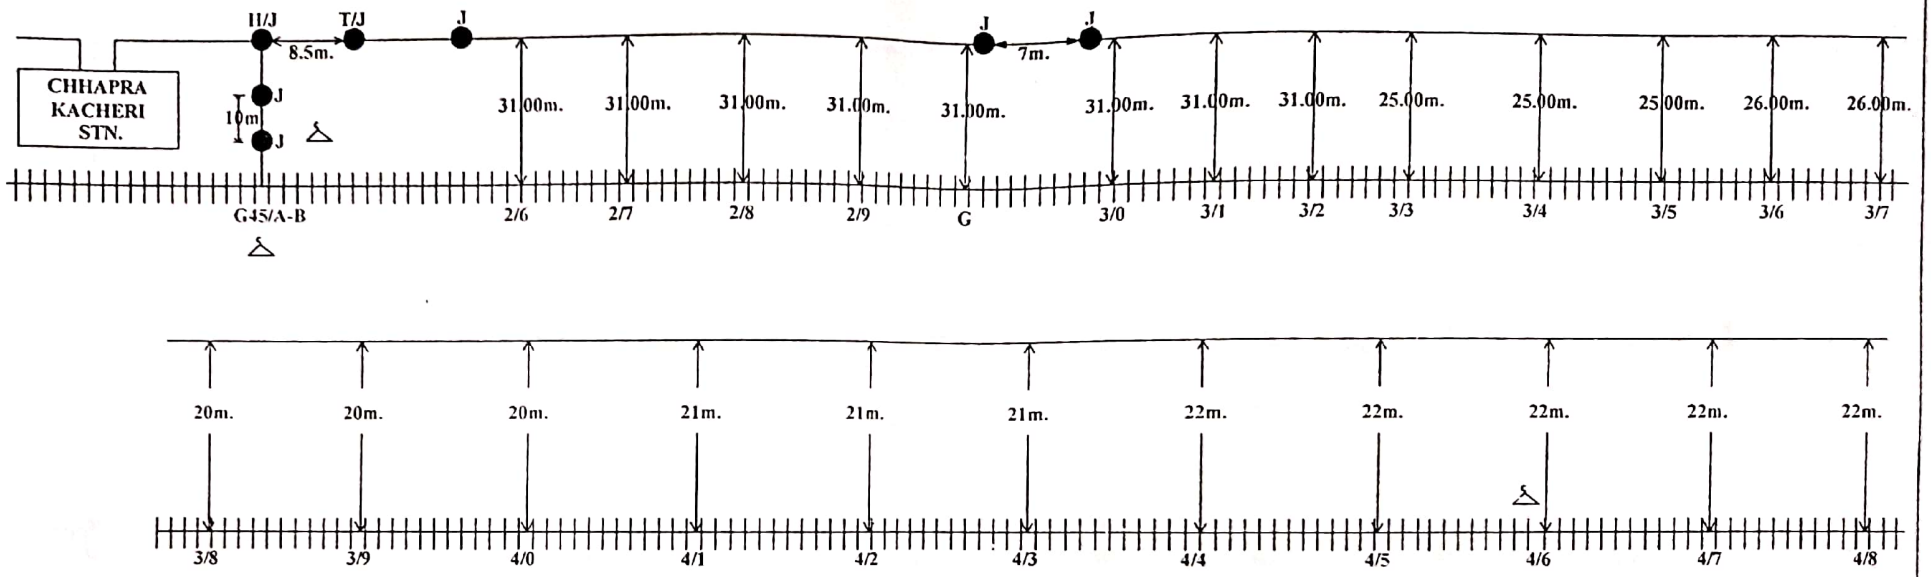

ALL PREPARED IN METERS

CONTRACTOR | SSE/TELE/CON/at LJNGKP | ASTE/CON/TELE/GKP | Dy.CSTE/Works/GKP

x Culvert	— 6 Quad Cable	L.C.gate phone	Derivation Cable	Sheet no.	1	Created By-	Santosh Mishra
= Bridge	* Rly Under Bridge	— Rly.Track	Emergency Post	Created on		Created By-	Santosh Mishra
• (S.J.) Straight Joint	△ Pole	HDPE	• Rly Crossing	Revision on		Approved By-	N.E Rly
	x Canal	G.I.pipe	T- Joint Marker	Modified on		Ref.No.-	

CUSTOMER NAME	N. E. RAILWAY
PREPARED BY	M/S OM Traders Siddharth Nagar Colony Tara Mandal Road,GKP

LOCATION -
CHHAPRA KACHERY-RAJAPATTI
22m.

F:\QUAD CABLE -1.dwg, 02/06/2017 3:58:11 PM, HP LaserJet 1022n

Scanned with OKEN Scanner

ROUTE SURVEY PLAN OFC DUCT & 6 - QUAD CABLE

BETWEEN CI -RPV

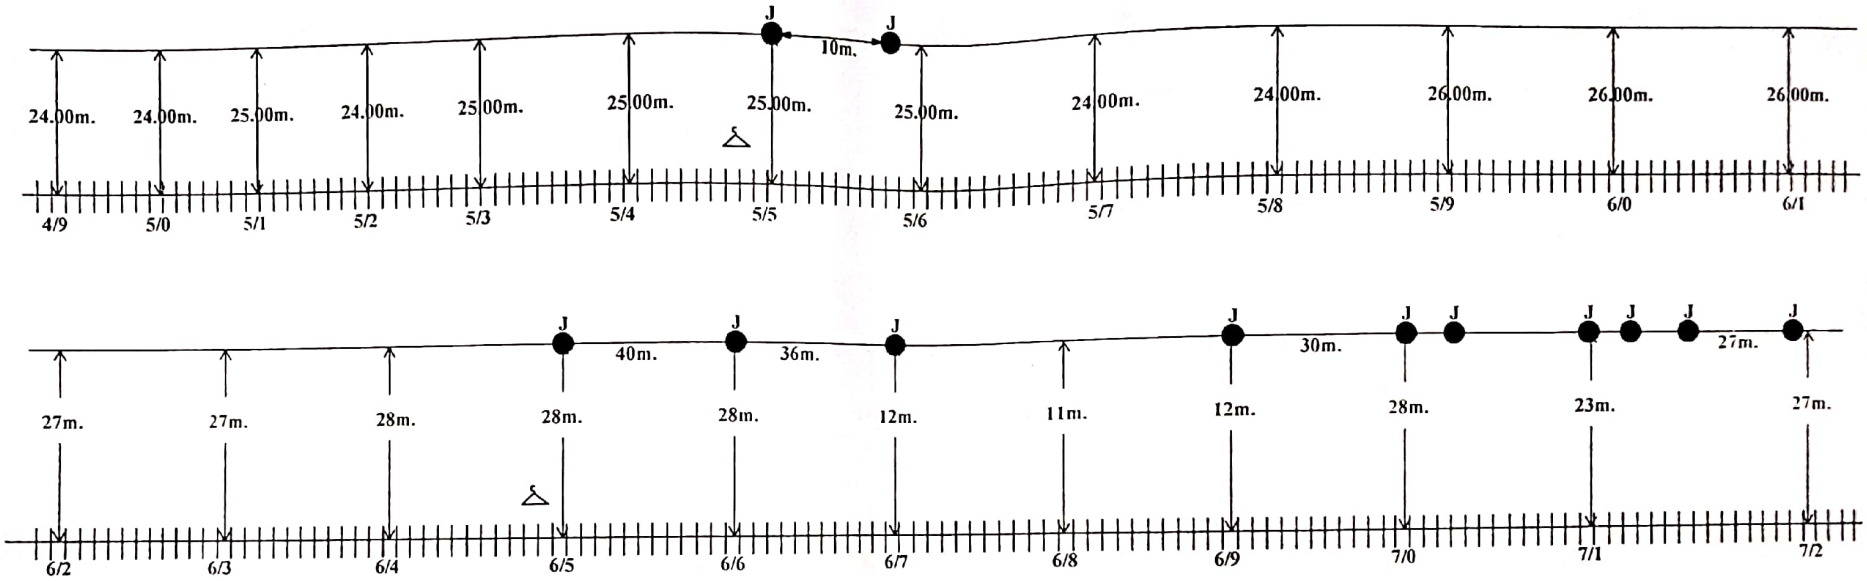

ALL PREPARED IN METERS

CONTRACTOR SSE/TELE/CON/at LJNGKP ASTE/CON/TELE/GKP Dy.CSTE/Works/GKP

x	Culvert	—	6 Quad Cable	△	L.C.gate phone	—	Derivation Cable
=	Bridge	*	Rly.Under Bridge	▬	Rly.Track	△	Emergency Post
•	(S.J.) Straight Joint	△	Pole	⊂⊃	HDPE	+	Rly.Crossing
		▪	Canal	⊂⊃	G.I.pipe	⊠	T- Joint Marker

CUSTOMER NAME	N. E. RAILWAY				
PREPARED BY	M/S OM Traders Siddharth Nagar Colony Tara Mandal Road,GKP				
Sheet no.	2	Created By-	Santosh Mishra	LOCATION -	
Created on		Created By-	Santosh Mishra	CHHAPRA KACHERY-RAJAPATTI	
Revision on		Approved By-	N.E Rly.		
Modified on		Ref.No.-			

F:\QUAD CABLE -1.dwg, 02/06/2017 3:58:00 PM, HP LaserJet 1022n

Scanned with OKEN Scanner

ROUTE SURVEY PLAN OFC DUCT & 6 - QUAD CABLE

BETWEEN CI -RPV

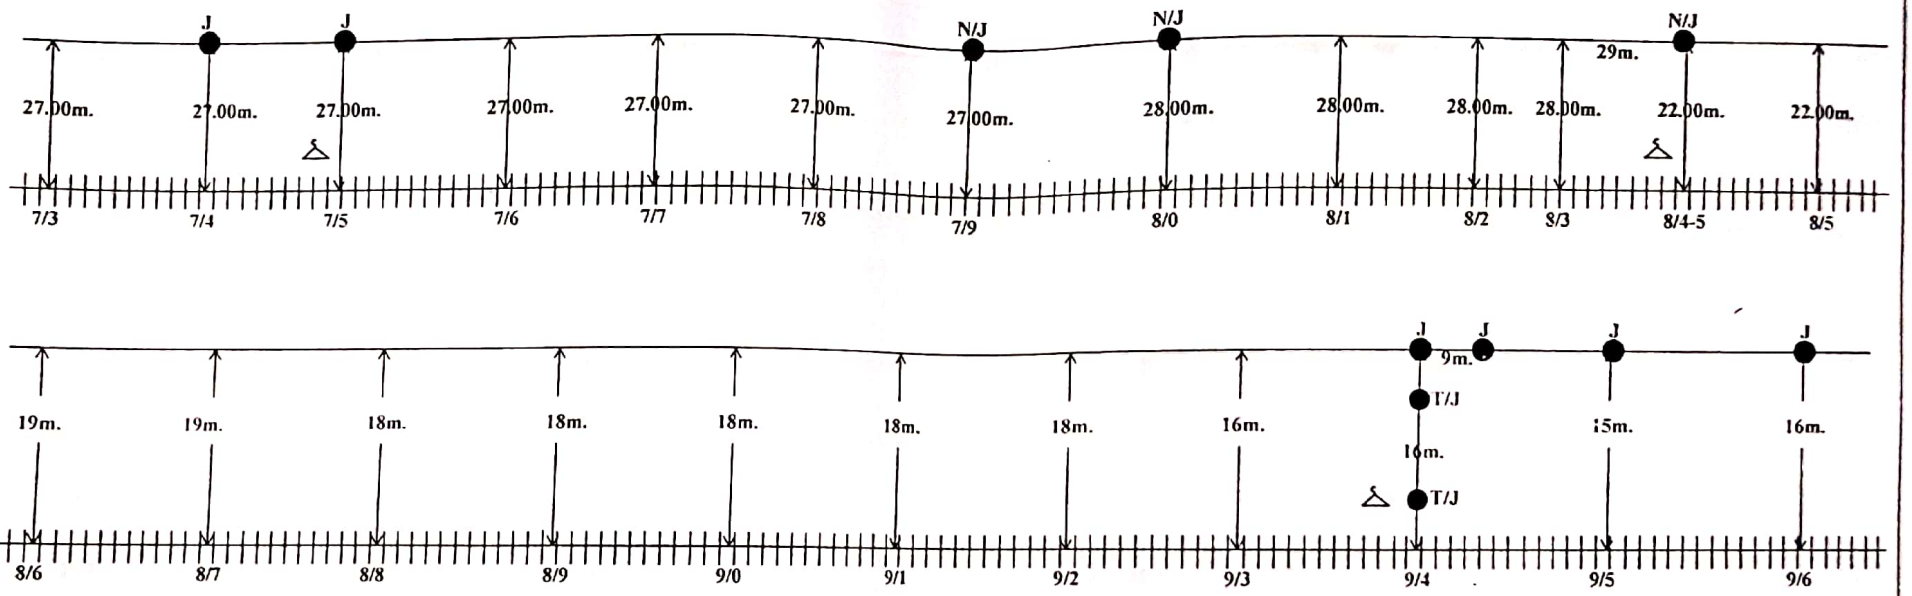

ALL PREPARED IN METERS

CUSTOMER NAME	N. E. RAILWAY			
PREPARED BY	M/S OM Traders Siddharth Nagar Colony Tara Mandal Road,GKP			
Sheet no	3	Created By-	Santosh Mishra	LOCATION-
Created on		Created By-	Santosh Mishra	CHHAPRA KACHERY-RAJAPATTI
Revision on		Approved By-	N E Rly	
Modified on		Ref.No -		

CONTRACTOR | SSE/TELE/CON/at LJNGKP | ASTE/CON/TELE/GKP | Dy.CSTE/Works/GKP

Culvert	6 Quad Cable	L.C.gate phone	Denvation Cable
Bridge	Rly.Under Bridge	Rly.Track	Emergency Post
(S.J.) Straight Joint	Pole	HDPE	Rly.Crossing
	Canal	G I pipe	T- Joint Marker

F:\QUAD CABLE -1.dwg, 02/06/2017 3:57:40 PM, HP LaserJet 1022n

Scanned with OKEN Scanner

ROUTE SURVEY PLAN OFC DUCT & 6 - QUAD CABLE

BETWEEN CI -RPV

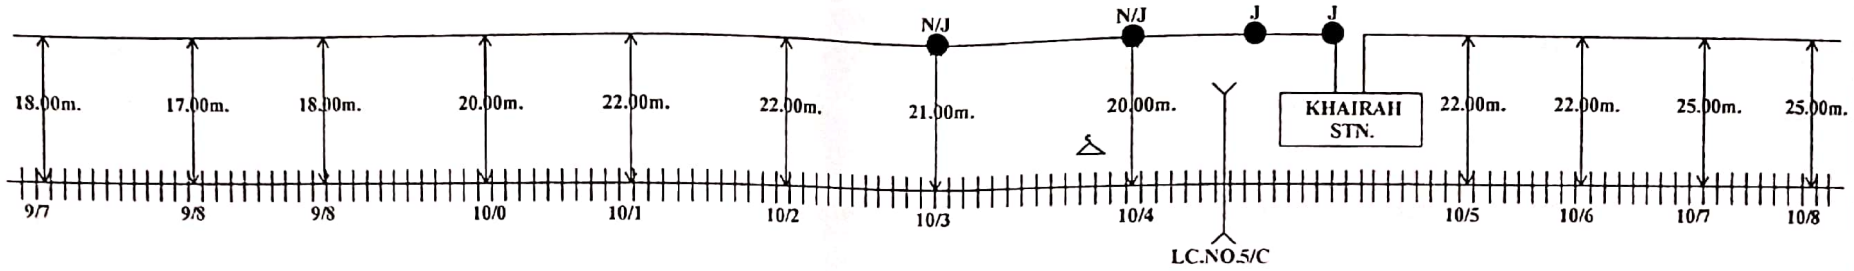

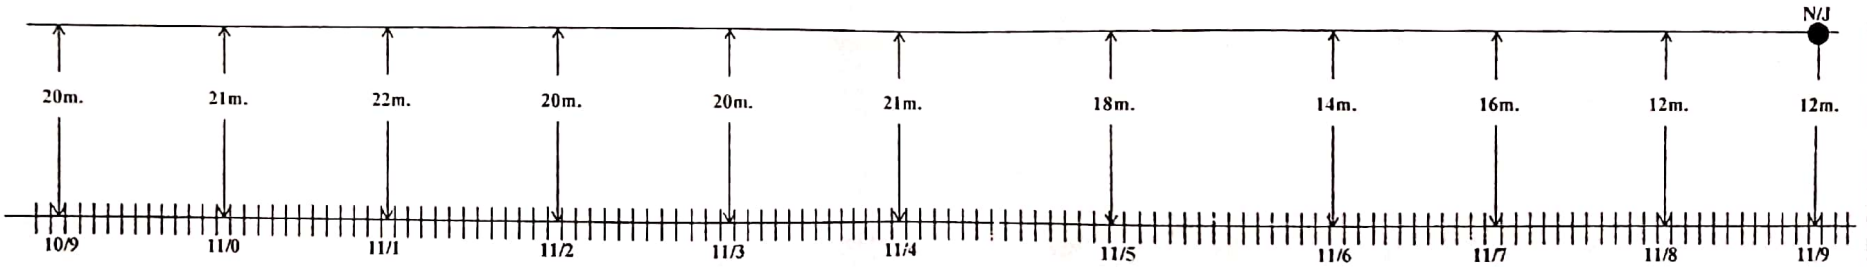

ALL PREPARED IN METERS

CONTRACTOR

SSE/TELE/CON/at L-JNGKP

ASTE/CON/TELE/GKP

Dy.CSTE/Works/GKP

x	Culvert	—	6 Quad Cable	△	L.C.gate phone	—	Derivation Cable	CUSTOMER NAME	N. E. RAILWAY				
=	Bridge	•	Rly.Under Bridge	—	Rly Track	△	Emergency Post	PREPARED BY	M/S OM Traders Siddharth Nagar Colony Tara Mandal Road,GKP				
•	(S.J.) Straight Joint	△	Pole	⊂⊃	HDPE	•	Rly.Crossing	Sheet no.	4	Created By-	Santosh Mishra	LOCATION -	
		x	Canal	⊂⊃	G.I pipe	⊠	T - Joint Marker	Created on		Created By-	Santosh Mishra	CHHAPRA KACHERY-RAJAPATTI	
								Revision on		Approved By-	N.E.Rly		
								Modified on		Ref No -			

F:\QUAD CABLE -1.dwg, 02/06/2017 3:57:29 PM, HP LaserJet 1022n

Scanned with OKEN Scanner

ROUTE SURVEY PLAN OFC DUCT & 6 - QUAD CABLE

BETWEEN CI -RPV

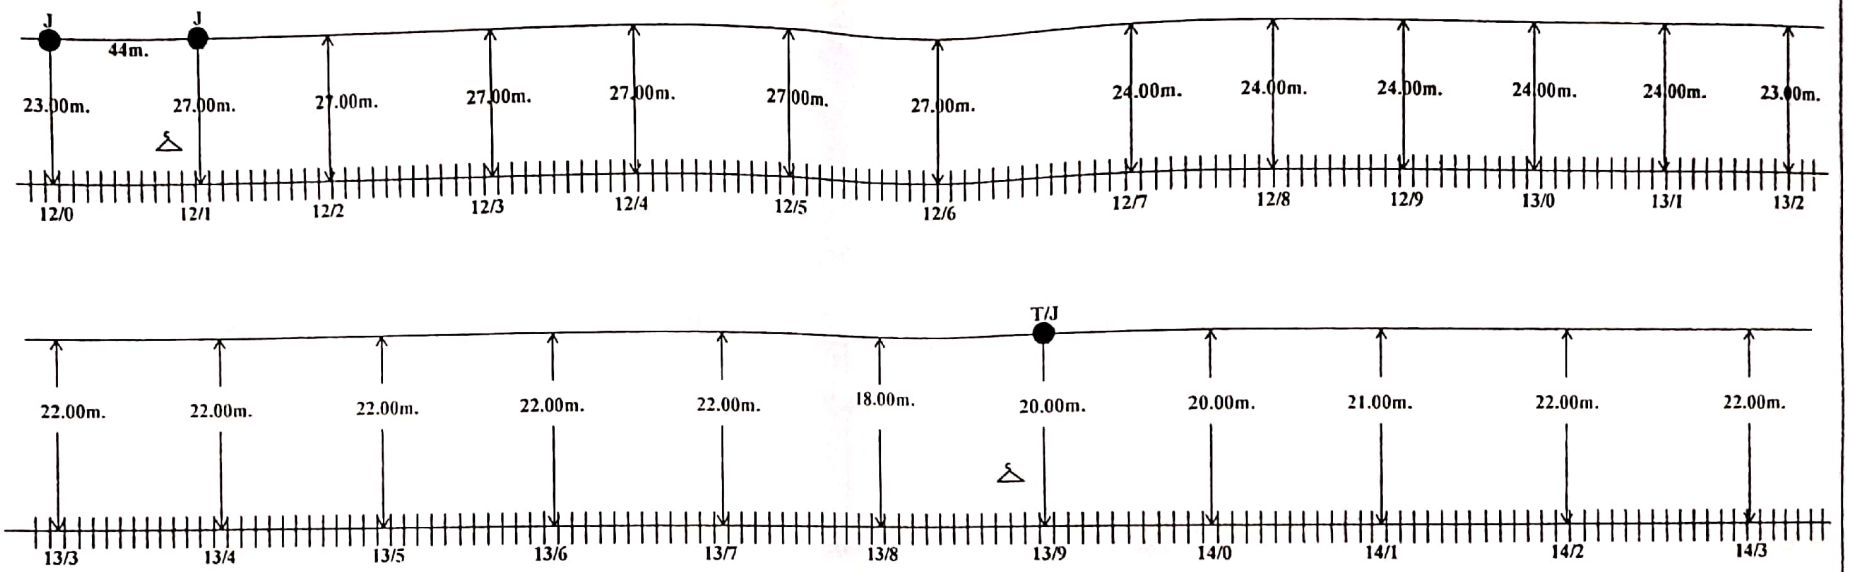

ALL PREPARED IN METERS

CONTRACTOR	SSE/TELE/CON/at LJNGKP	ASTE/CON/TELE/GKP	Dy.CSTE/Works/GKP	CUSTOMER NAME	N. E. RAILWAY						
				PREPARED BY	M/S OM Traders Siddharth Nagar Colony Tara Mandal Road,GKP						
	Culvert	6 Quad Cable	L C gate phone	Derivation Cable	Sheet no.	5	Created By-	Santosh Mishra	LOCATION -		
	Bridge	Rly.Under Bridge	Rly.Track	Emergency Post	Created on		Created By-	Santosh Mishra	CHHAPRA KACHERY-RAJAPATTI		
	(S.J.) Straight Joint	Pole	HDPE	Rly.Crossing	Revision on		Approved By-	N.E.Rly.			
		Canal	G I pipe	T- Joint Marker	Modified on		Ref No -				

F:\QUAD CABLE -1.dwg, 02/06/2017 3:57:07 PM, HP LaserJet 1022n

Scanned with OKEN Scanner

ROUTE SURVEY PLAN OFC DUCT & 6 - QUAD CABLE

BETWEEN CI -RPV

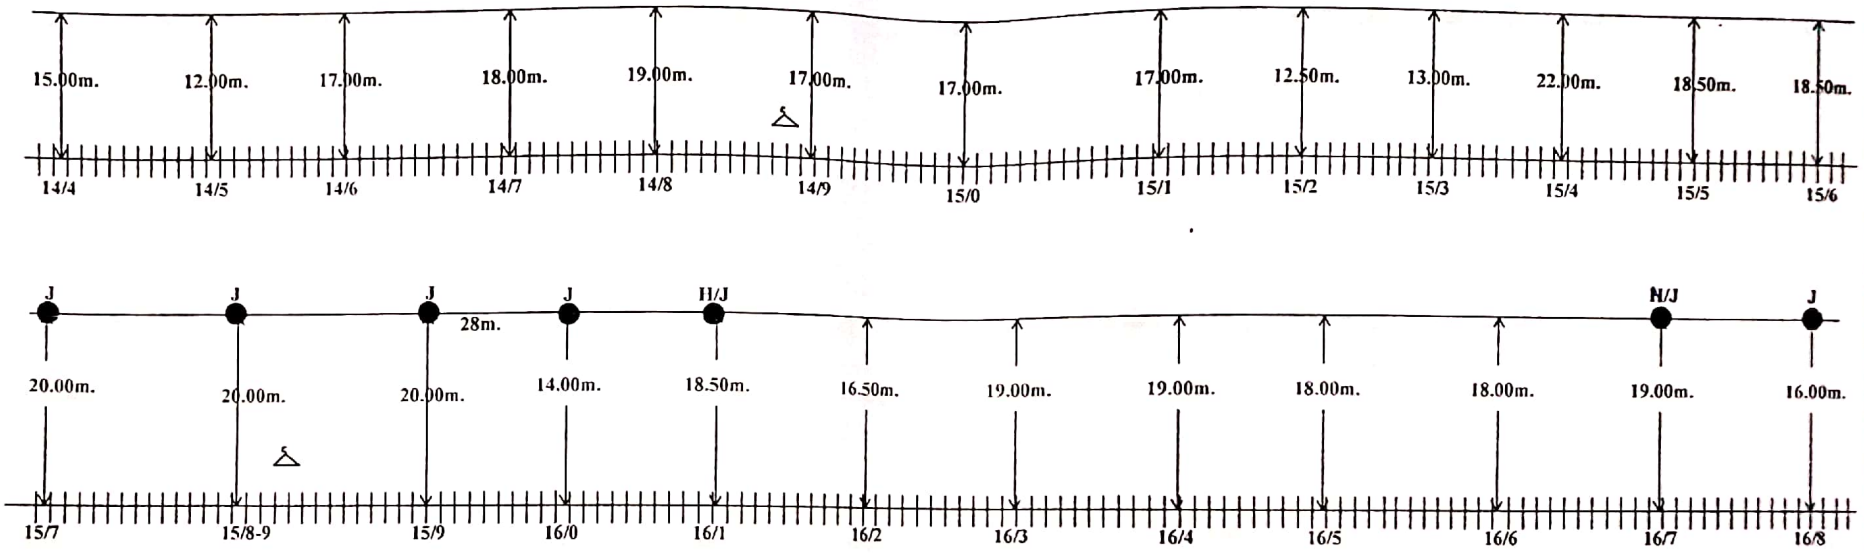

ALL PREPARED IN METERS

CONTRACTOR SSE/TELE/CON/at LJNGKP ASTE/CON/TELE/GKP Dy.CSTE/Works/GKP

Culvert	6 Quad Cable	L C gate phone	Derivation Cable	CUSTOMER NAME	N. E. RAILWAY		
Bridge	Rly.Under Bridge	Rly.Track	Emergency Post	PREPARED BY	M/S OM Traders Siddharth Nagar Colony Tara Mandal Road,GKP		
(S J) Straight Joint	Pole	HDPE	Rly Crossing	Sheet no 6	Created By- Santosh Mishra	LOCATION -	
	Canal	G I pipe	T- Joint Marker	Created on	Created By- Santosh Mishra	CHHAPRA KACHERY-RAJAPATTI	
				Revision on	Approved By- N.E Rly.		
				Modified on	Ref No -		

F:\QUAD CABLE -1.dwg, 02/06/2017 3:56:54 PM, HP LaserJet 1022n

Scanned with OKEN Scanner

ROUTE SURVEY PLAN OFC DUCT & 6 - QUAD CABLE

BETWEEN CI -RPV

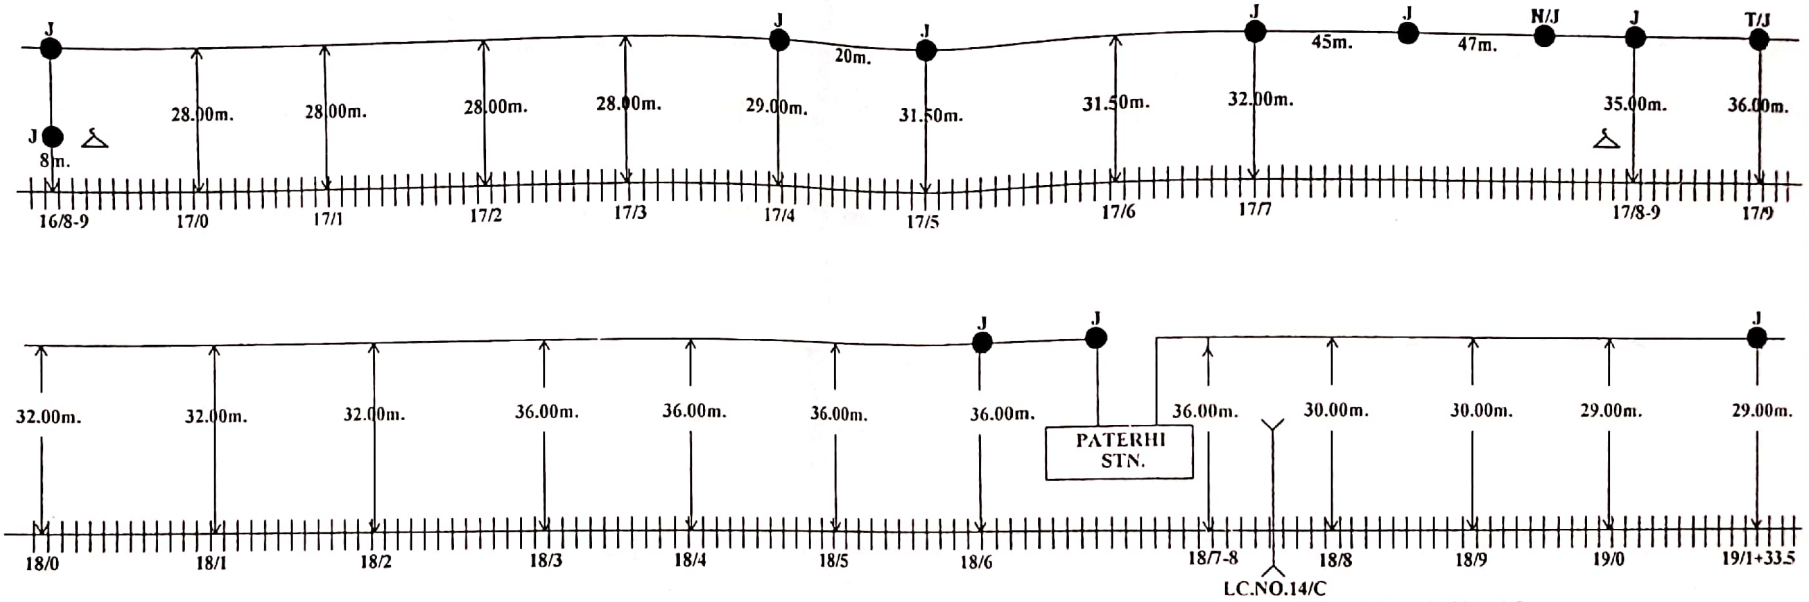

ALL PREPARED IN METERS

CONTRACTOR	SSE/TELE/CON/at LJNGKP	ASTE/CON/TELE/GKP	Dy.CSTE/Works/GKP	CUSTOMER NAME	N. E. RAILWAY						
				PREPARED BY	M/S OM Traders Siddharth Nagar Colony Tara Mandal Road,GKP						
	Culvert	6 Quad Cable	L.C.gate phone	Derivation Cable	Sheet no.	7	Created By-	Santosh Mishra	LOCATION-		
	Bridge	Rly.Under Bridge	Rly Track	Emergency Posl	Created on		Created By-	Santosh Mishra	CHHAPRA KACHERY-RAJAPATTI		
	(S J) Straight Joint	Pole	HDPE	Rly Crossing	Revision on		Approved By-	N.E.Rly			
		Canal	G.I pipe	T- Joint Marker	Modified on		Ref.No -				

F:\QUAD CABLE -1.dwg, 02/06/2017 3:56:43 PM, HP LaserJet 1022n

Scanned with OKEN Scanner

ROUTE SURVEY PLAN OFC DUCT & 6 - QUAD CABLE

BETWEEN CI -RPV

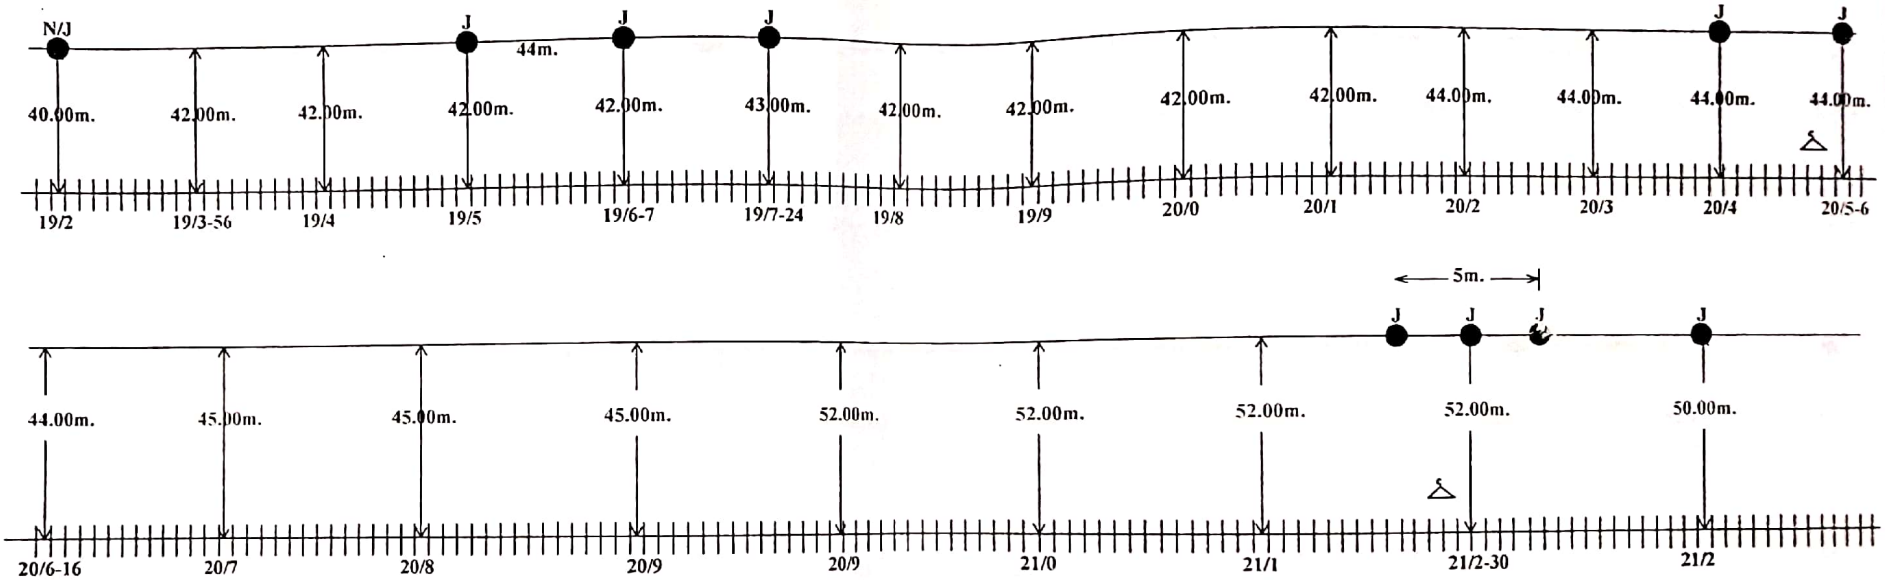

ALL PREPARED IN METERS

CONTRACTOR | SSE/TELE/CON/at LJNGKP | ASTE/CON/TELE/GKP | Dy.CSTE/Works/GKP

Culvert	6 Quad Cable	L.C.gate phone	Derivation Cable				
Bridge	Rly.Under Bridge	Rly.Track	Emergency Post				
(S J) Straight Joint	Pole	HDPE	Rly Crossing				
	Canal	G.I.pipe	T- Joint Marker				

CUSTOMER NAME	N. E. RAILWAY				
PREPARED BY	M/S OM Traders Siddharth Nagar Colony Tara Mandal Road,GKP				
Sheet no.	8	Created By-	Santosh Mishra	LOCATION -	
Created on		Created By-	Santosh Mishra	CHHAPRA KACHERY-RAJAPATTI	
Revision on		Approved By-	N.E.Rly		
Modified on		Ref No -			

F:\QUAD CABLE -1.dwg, 02/06/2017 3:56:02 PM, HP LaserJet 1022n

Scanned with OKEN Scanner

ROUTE SURVEY PLAN OFC DUCT & 6 - QUAD CABLE

BETWEEN CI -RPV

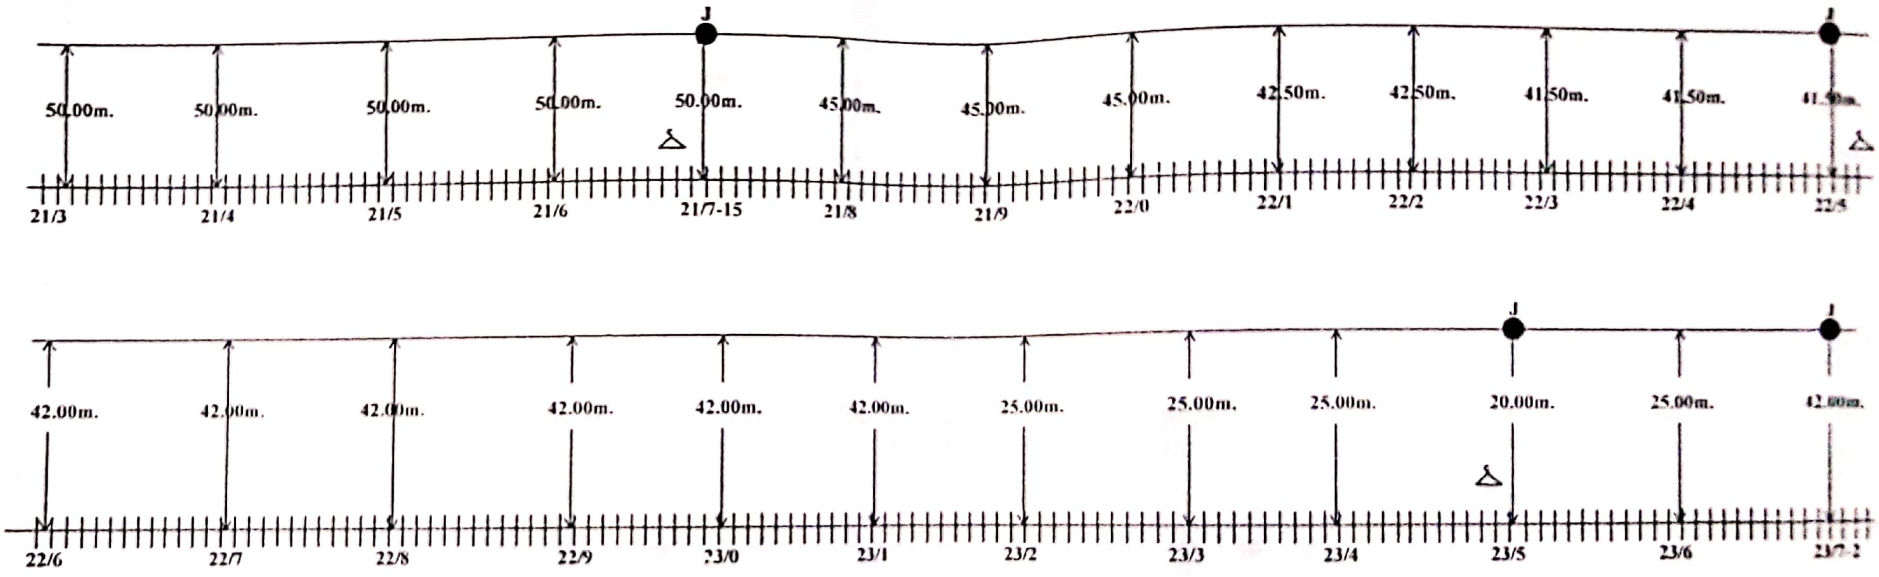

ALL PREPARED IN METERS

CONTRACTOR	SSE/TELE/CON/at LJNGKP		ASTE/CON/TELE/GKP		Dy.CSTE/Works/GKP		CUSTOMER NAME	N. E. RAILWAY				
	• Culvert	— 6 Quad Cable	L C gate phone	Derivation Cable			PREPARED BY	M/S OM Traders Siddharth Nagar Colony Tara Mandal Road,GKP				
	- Bridge	• Rly Under Bridge	Rly Track	Emergency Post			Sheet no	9	Created By	Santosh Mishra	LOCATION	
	• (S J) Straight Joint	Pole	HDPE	Rly Crossing			Created on		Created By	Santosh Mishra	CHHAPRA KACHERY-RAJAPATTI	
		Canal	G I pipe	T. Joint Marker			Revision on		Approved By	N E Rly		
							Modified on		Ref No			

F:\QUAD CABLE -1.dwg, 02/06/2017 3:55:53 PM, HP LaserJet 1022n

Scanned with OKEN Scanner

ROUTE SURVEY PLAN OFC DUCT & 6 - QUAD CABLE

BETWEEN CI -RPV

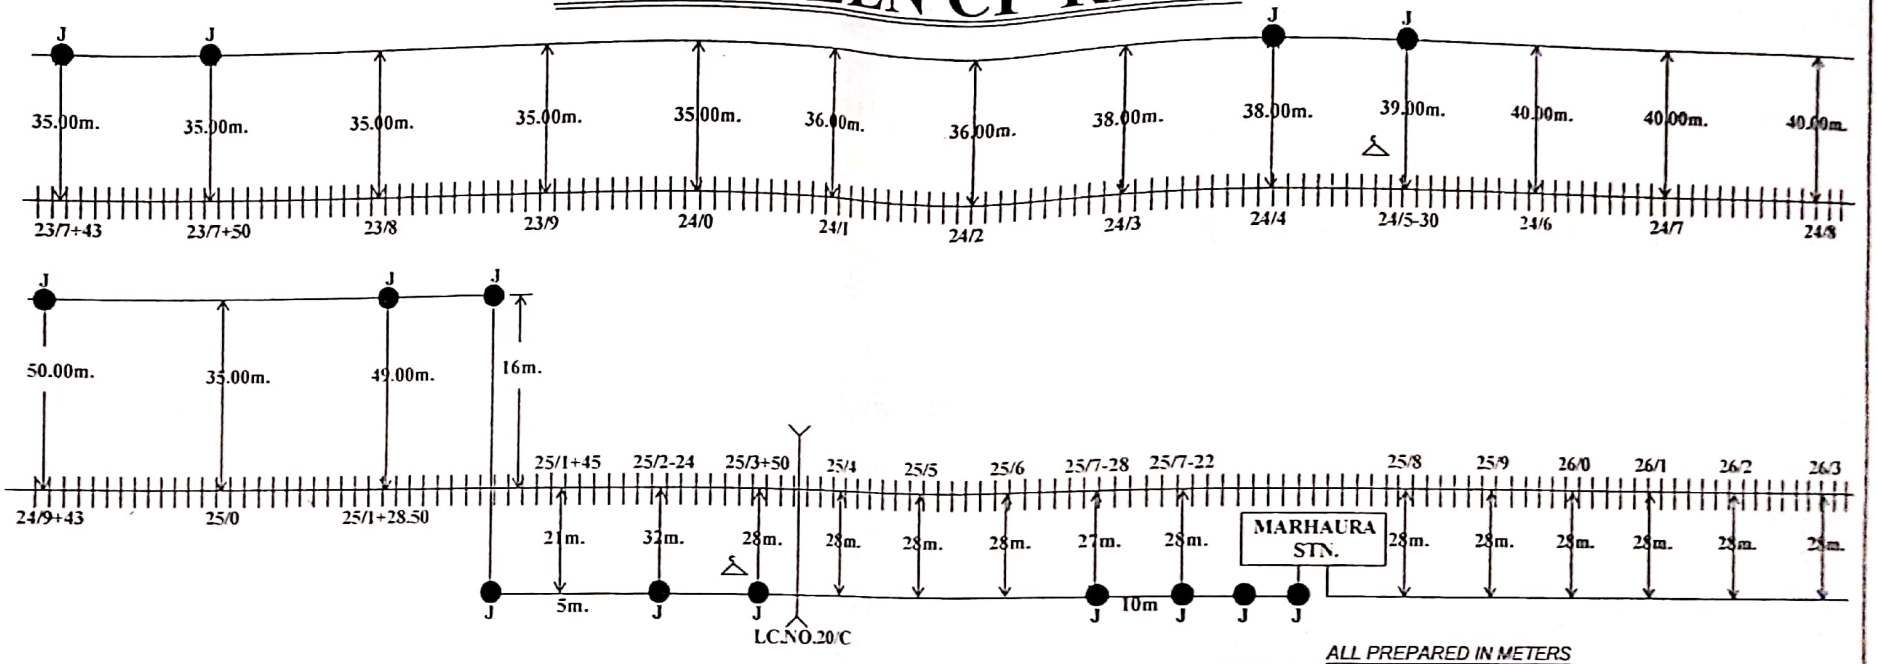

ALL PREPARED IN METERS

CUSTOMER NAME	N. E. RAILWAY												
PREPARED BY	M/S OM Traders Siddharth Nagar Colony Tara Mandal Road,GKP												
	Culvert	6 Quad Cable	L.C.gate phone	Derivation Cable	Sheet no.	10	Created By-	Santosh Mishra	LOCATION-				
	Bridge	Rly.Under Bridge	Rly.Track	Emergency Post	Created on		Created By-	Santosh Mishra	CHHAPRA KACHERY-RAJAPATTI				
	(S.J.) Straight Joint	Pole	HDPE	Rly Crossing	Revision on		Approved By-	N E Rly					
		Canal	G I.pipe	T- Joint Marker	Modified on		Ref.No.-						

CONTRACTOR SSE/TELE/CON/at LJNGKP ASTE/CON/TELE/GKP Dy.CSTE/Works/GKP

F:\QUAD CABLE -1.dwg, 02/06/2017 3:55:23 PM, HP LaserJet 1022n

Scanned with OKEN Scanner

ROUTE SURVEY PLAN OFC DUCT & 6 - QUAD CABLE

BETWEEN CI -RPV

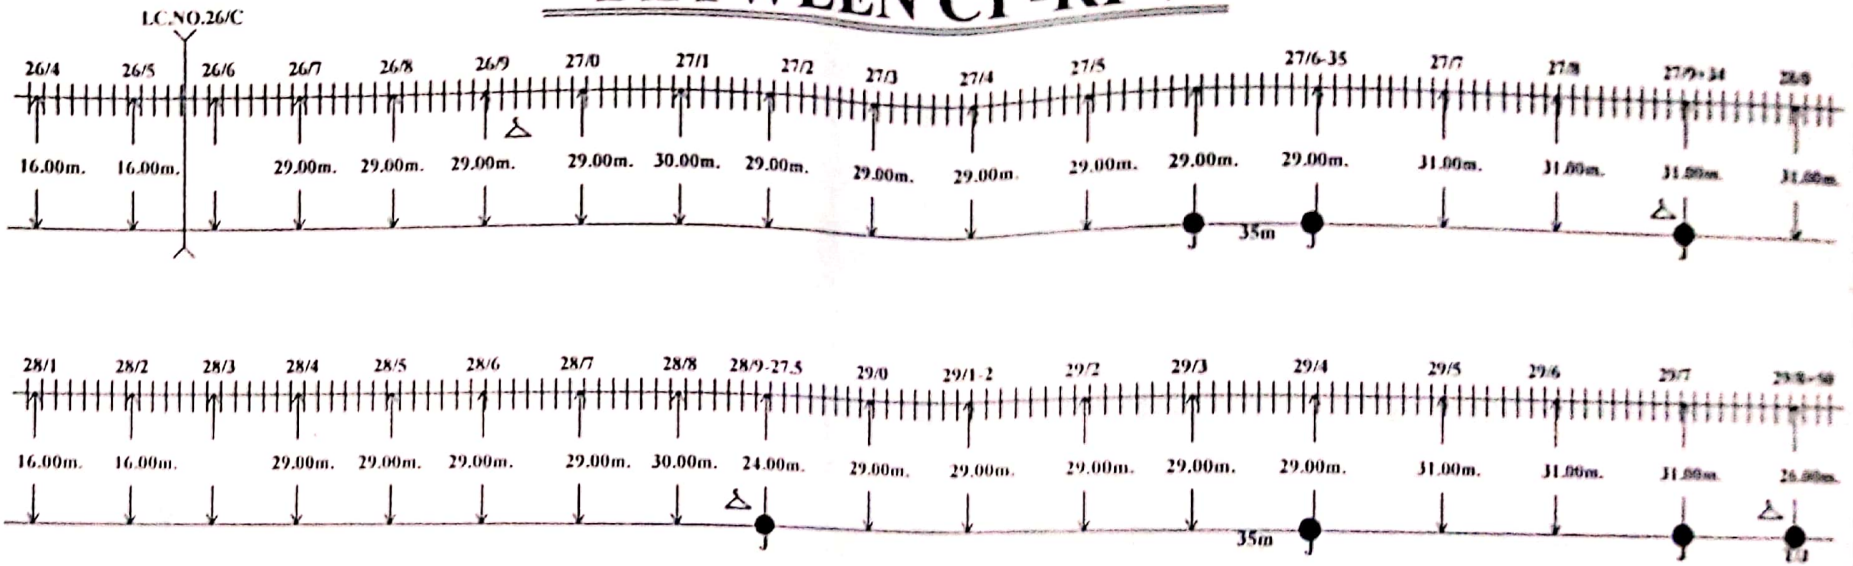

ALL PREPARED IN METERS

CONTRACTOR | SSE/TELE/CON/at LJNGKP | ASTE/CON/TELE/GKP | Dy.CSTE/Works/GKP

▪	Culvert	—	6 Quad Cable	△	L C gate phone	—	Derivation Cable
▪	Bridge	•	Rly Under Bridge	—	Rly Track	⅄	Emergency Post
•	(S J) Straight Joint	△	Pole	⊏⊐	HDPE	•	Rly Crossing
		▪	Canal	⊏⊐	G I pipe	⋈	T. Joint Marker

CUSTOMER NAME	N. E. RAILWAY				
PREPARED BY	M/S OM Traders Siddharth Nagar Colony Tara Mandal Road,GKP				
Sheet no	11	Created By	Santosh Mishra	LOCATION	
Created on		Created By	Santosh Mishra	CHHAPRA KACHERY-RAJAPATTI	
Revision on		Approved By	N E Rly		
Modified on		Ref No			

F:\QUAD CABLE -1.dwg, 02/06/2017 3:55:09 PM, HP LaserJet 1022n

Scanned with OKEN Scanner

ROUTE SURVEY PLAN OFC DUCT & 6 - QUAD CABLE

BETWEEN CI -RPV

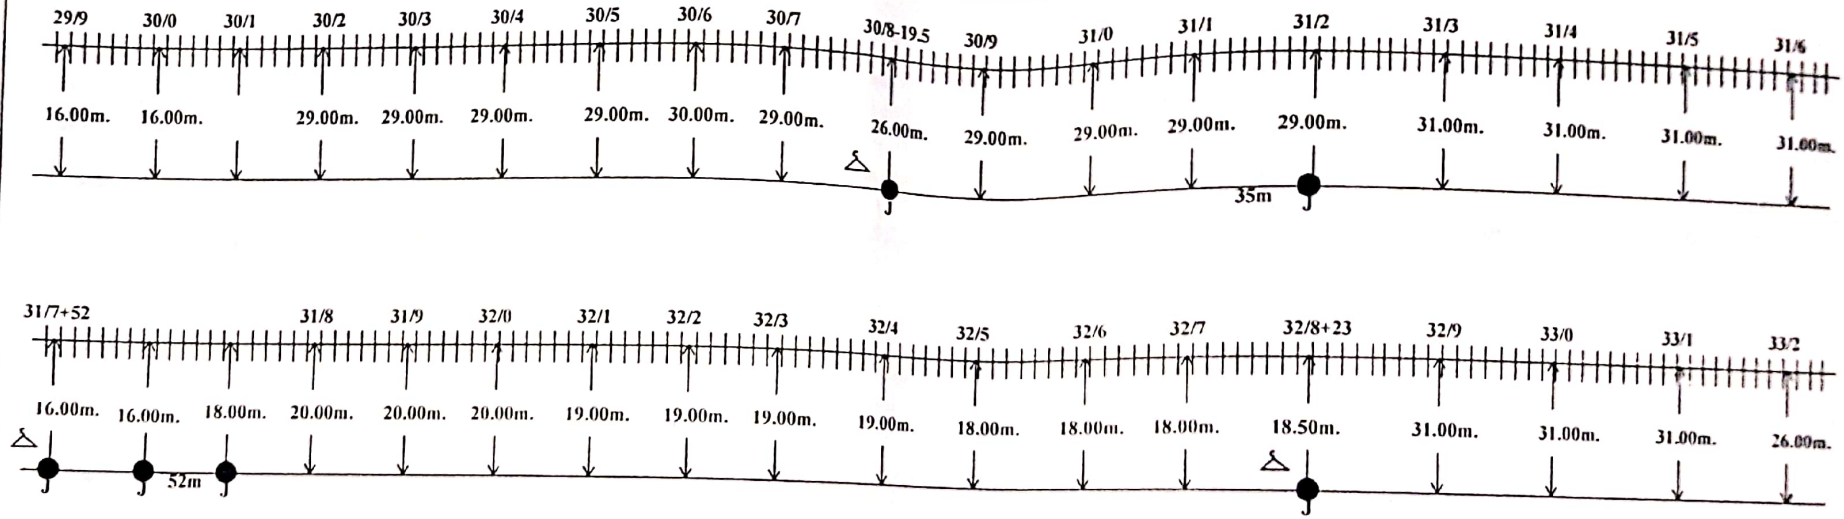

ALL PREPARED IN METERS

CONTRACTOR

SSE/TELE/CON/at LINGKP

ASTE/CON/TELE/GKP

Dy.CSTE/Works/GKP

▪	Culvert	—	6 Quad Cable	△	L C gate phone	—	Derivation Cable
▬	Bridge	•	Rly Under Bridge	—	Rly Track	△	Emergency Post
•	(S J) Straight Joint	△	Pole	⇔	HDPE	•	Rly Crossing
		▪	Canal	⇔	G I pipe	⊠	T- Joint Marker

CUSTOMER NAME	N. E. RAILWAY			
PREPARED BY	M/S OM Traders Siddharth Nagar Colony Tara Mandal Road,GKP			
Sheet no	12	Created By-	Santosh Mishra	LOCATION
Created on		Created By-	Santosh Mishra	CHHAPRA KACHERY-RAJAPATTI
Revision on		Approved By-	N.E.Rly	
Modified on		Ref.No.-		

F:\QUAD CABLE -1.dwg, 03/06/2017 2:03:47 PM, HP LaserJet 1022n

Scanned with OKEN Scanner

ROUTE SURVEY PLAN OFC DUCT & 6 - QUAD CABLE

BETWEEN CI -RPV

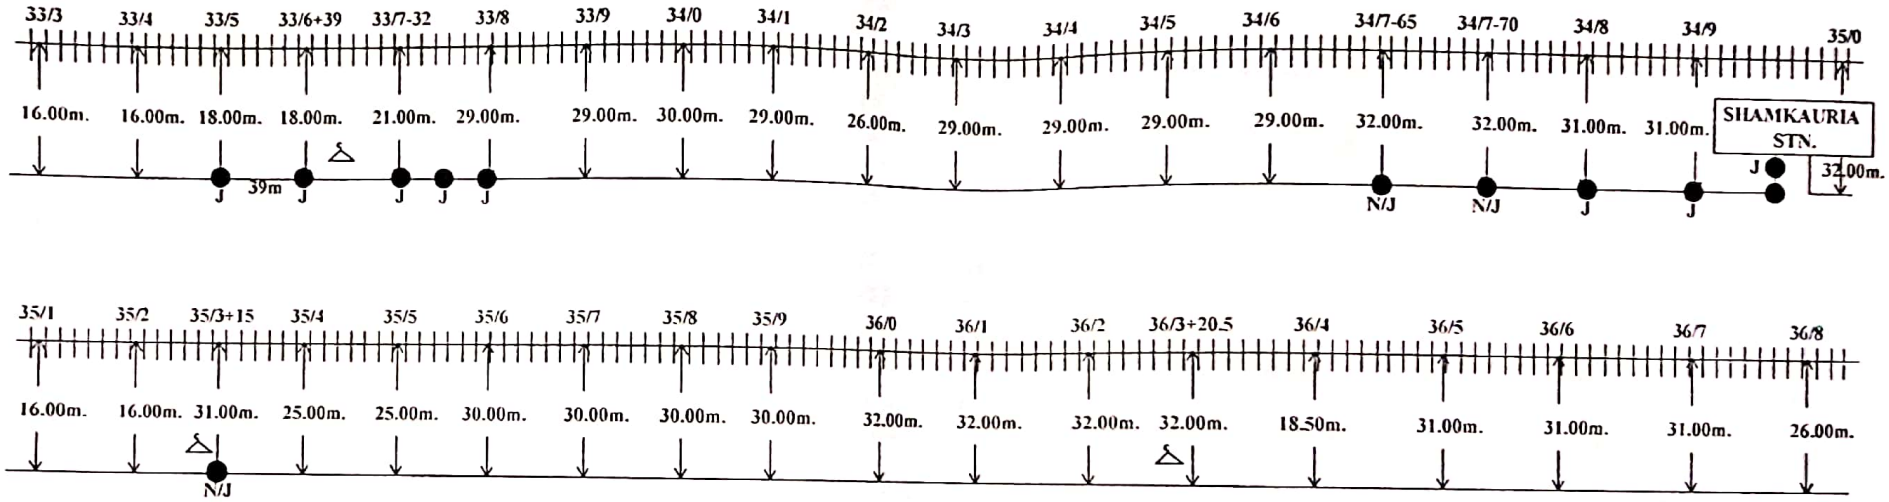

ALL PREPARED IN METERS

CONTRACTOR	SSE/TELE/CON/at LINGKP	ASTE/CON/TELE/GKP	Dy.CSTE/Works/GKP	CUSTOMER NAME	N. E. RAILWAY								
				PREPARED BY	M/S OM Traders Siddharth Nagar Colony Tara Mandal Road,GKP								
	Culvert	6 Quad Cable	L C gate phone	Derivation Cable	Sheet no	13	Created By-	Santosh Mishra	LOCATION				
	Bridge	Rly Under Bridge	Rly Track	Emergency Post	Created on		Created By-	Santosh Mishra	CHHAPRA KACHERY-RAJAPATTI				
	(S J) Straight Joint	Pole	HDPE	Rly.Crossing	Revision on		Approved By-	N E Rly					
		Canal	G I pipe	T- Joint Marker	Modified on		Ref No.-						

F:\QUAD CABLE -1.dwg, 02/06/2017 3:54:34 PM, HP LaserJet 1022n

Scanned with OKEN Scanner

ROUTE SURVEY PLAN OFC DUCT & 6 - QUAD CABLE

BETWEEN CI -RPV

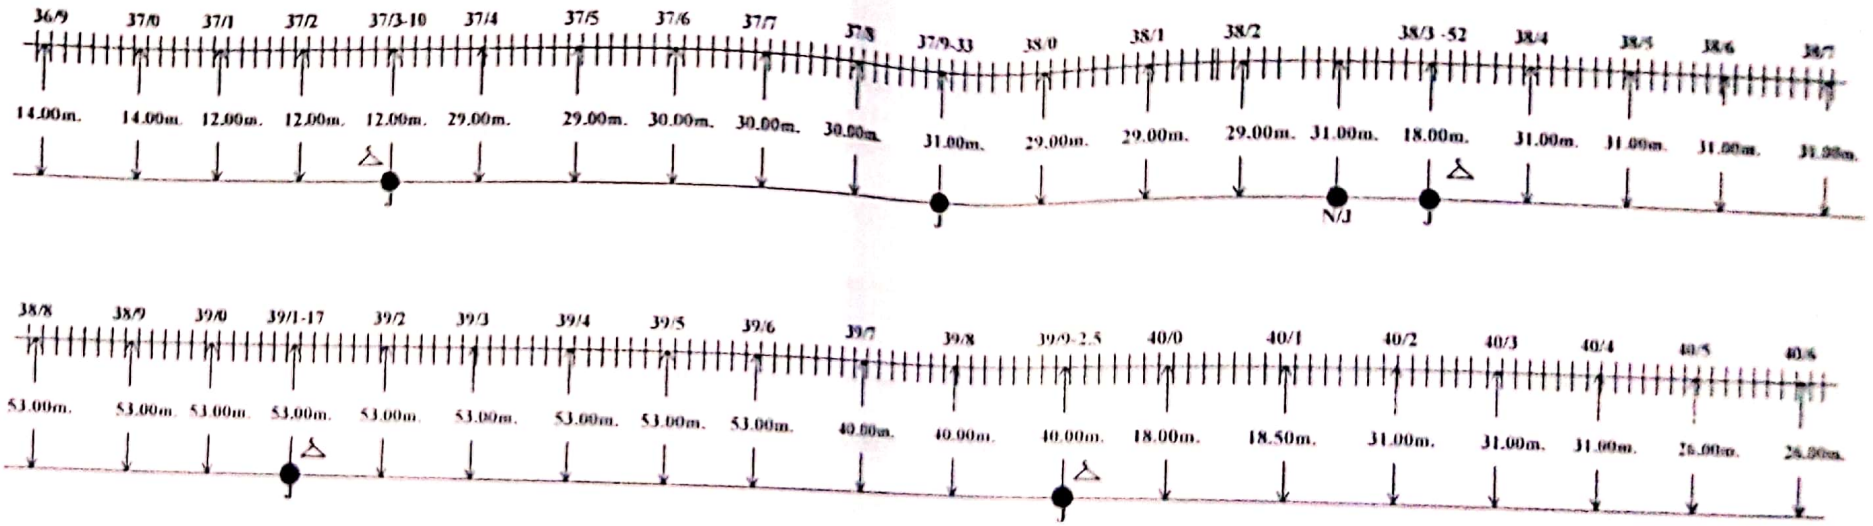

ALL PREPARED IN METERS

CONTRACTOR SSE/TELE/CON/at LJNGKP ASTE/CON/TELE/GKP Dy.CSTE/Works/GKP

•	Culvert	—	6 Quad Cable	△	L C gate phone	—	Derivation Cable
-	Bridge	•	Rly Under Bridge	—	Rly Track	⅄	Emergency Post
•	(S J) Straight Joint	△	Pole	⇔	InOPE	•	Rly Crossing
		•	Kanal	⇔	GI pipe	⊠	T Joint Marker

CUSTOMER NAME	N. E. RAILWAY				
PREPARED BY	M/S OM Traders Siddharth Nagar Colony Tara Mandal Road,GKP				
Sheet no	14	Created By	Santosh Mishra	LOCATION	CHHAPRA KACHERY-RAJAPATTI
Created on		Created By	Santosh Mishra		
Revision on		Approved By	N E Rly		
Modified on		Ref No			

I:\QUAD CABLE -1.dwg, 03/06/2017 2:05:09 PM, HP LaserJet 1022n

Scanned with OKEN Scanner

ROUTE SURVEY PLAN OFC DUCT & 6 - QUAD CABLE

BETWEEN CI -RPV

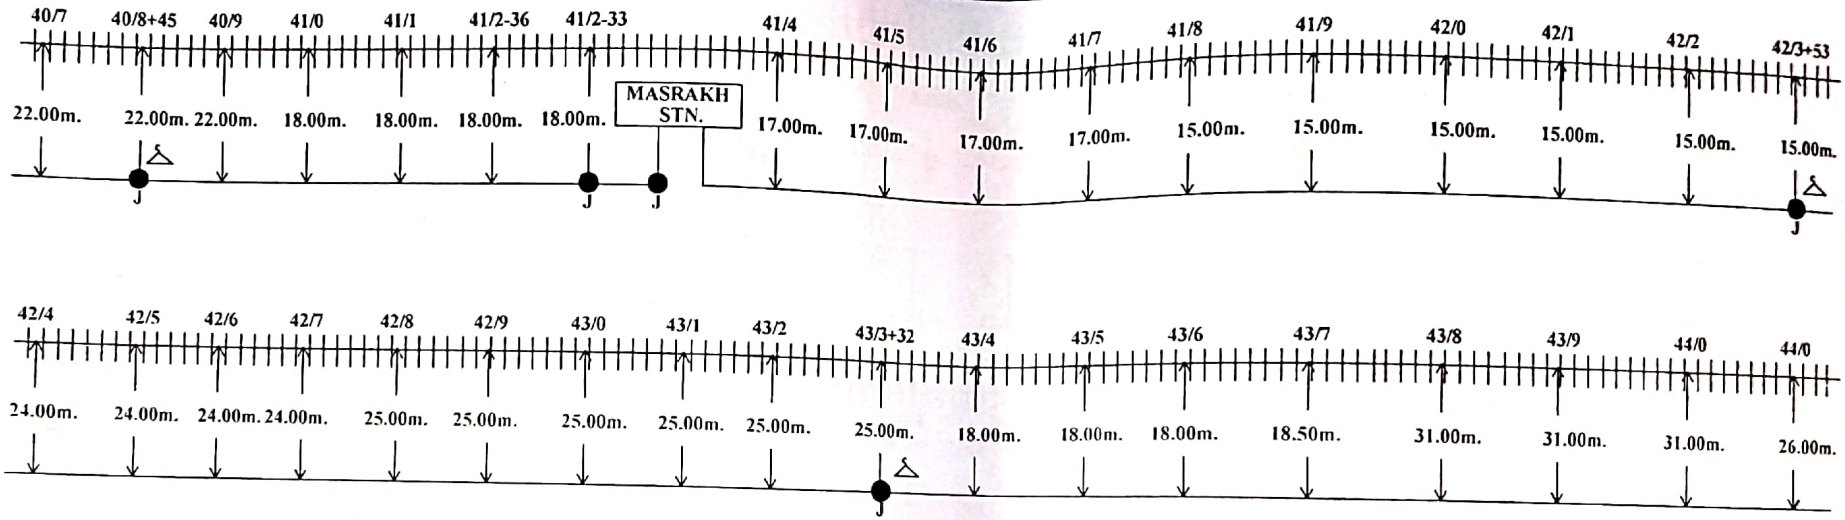

ALL PREPARED IN METERS

CONTRACTOR | SSE/TELE/CON/at LJNGKP | ASTE/CON/TELE/GKP | Dy.CSTE/Works/GKP

x	Culvert	—	6 Quad Cable		L.C.gate phone	—	Derivation Cable	CUSTOMER NAME	N. E. RAILWAY
≈	Bridge	▪	Rly.Under Bridge	—	Rly Track		Emergency Post	PREPARED BY	M/S OM Traders Siddharth Nagar Colony Tara Mandal Road,GKP
•	(S.J.) Straight Joint	△	Pole		HDPE	•	Rly.Crossing	Sheet no 15	Created By- Santosh Mishra
		▮	Canal		G I pipe		T- Joint Marker	Created on	Created By- Santosh Mishra
								Revision on	Approved By- N.E.Rly.
								Modified on	Ref.No.-

LOCATION :- CHHAPRA KACHERY-RAJAPATTI

F:\QUAD CABLE -1.dwg, 02/06/2017 3:53:58 PM, HP LaserJet 1022n

Scanned with OKEN Scanner

ROUTE SURVEY PLAN OFC DUCT & 6 - QUAD CABLE

BETWEEN CI -RPV

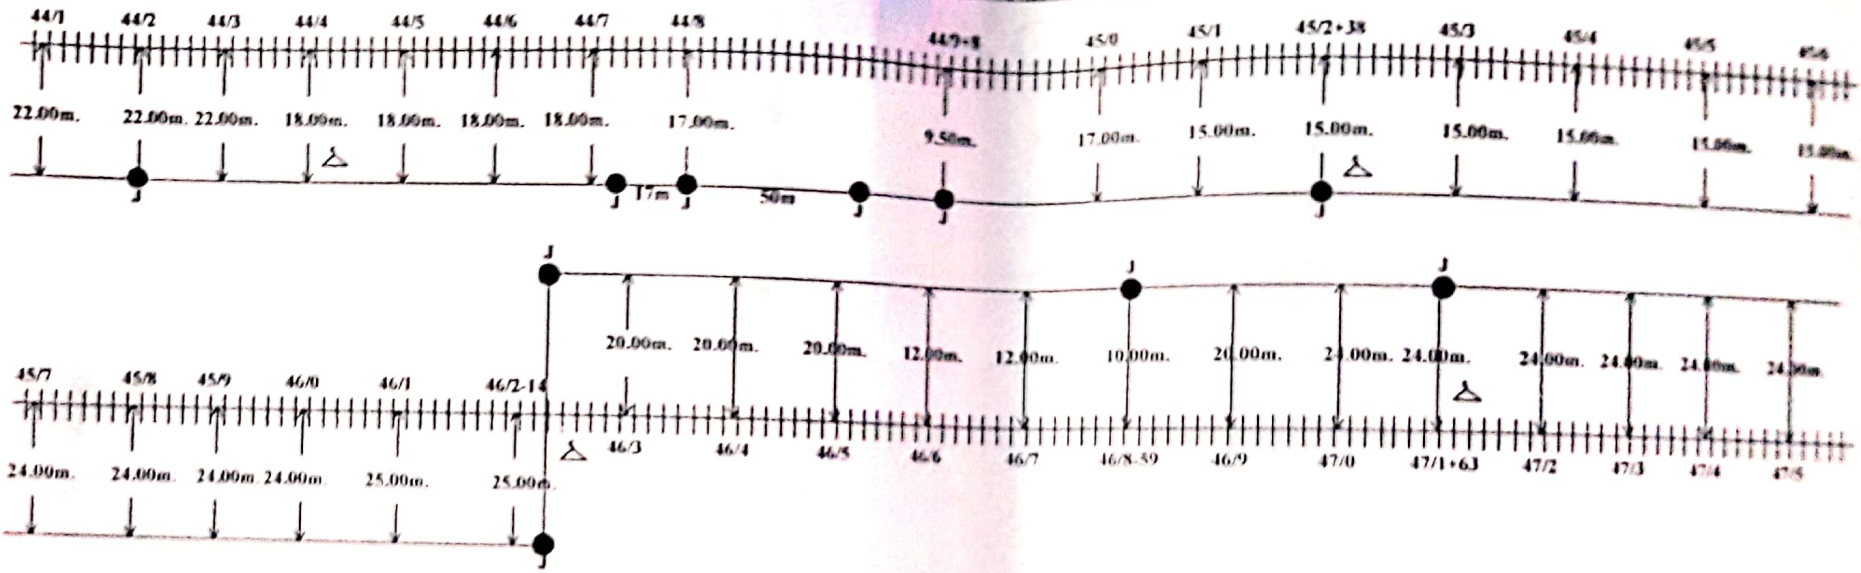

ALL PREPARED IN METERS

CONTRACTOR	SSE/TELE/CON/alLJNGKP	ASTE/CON/TELE/GKP	Dy.CSTE/Works/GKP
	Culvert	6 Quad Cable	L.C. gate phone
	Bridge	Rly Under Bridge	Rly Track
	(S.J.) Straight Joint	Pole	HOPE
		Canal	G.I pipe
			Derivation Cable
			Emergency Post
			Rly Crossing
			T. Joint Marker

CUSTOMER NAME	N. E. RAILWAY		
PREPARED BY	M/S OM Traders Siddharth Nagar Colony Tara Mandal Road,GKP		
Sheet no	16	Created By	Santosh Mishra
Created on		Created By	Santosh Mishra
Revision on		Approved By	N E Rly
Modified on		Ref No.	
		LOCATION	CHHAPRA KACHERY-RAJAPATTI

F:\QUAD CABLE -1.dwg, 02/06/2017 3:53:41 PM, HP LaserJet 1022n

Scanned with OKEN Scanner

ROUTE SURVEY PLAN OFC DUCT & 6 - QUAD CABLE

BETWEEN CI -RPV

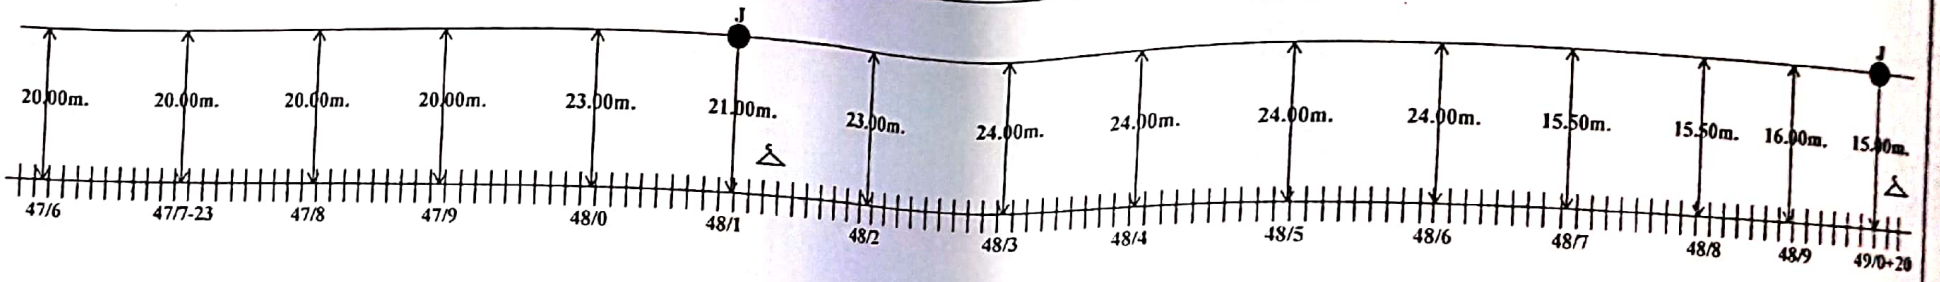

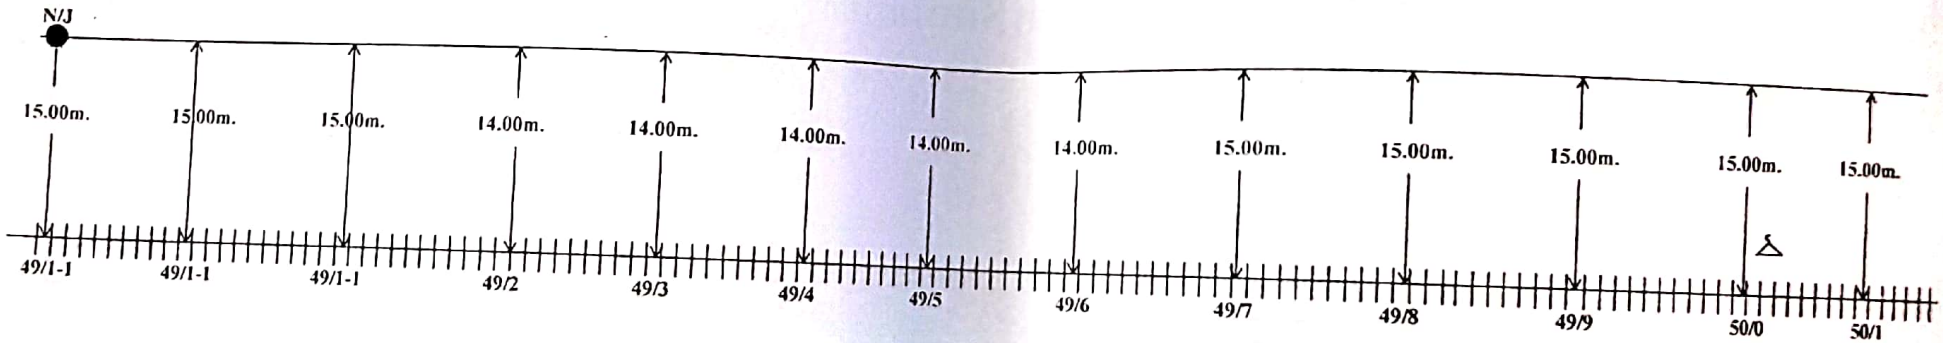

ALL PREPARED IN METERS

CONTRACTOR SSE/TELE/CON/at LJNGKP ASTE/CON/TELE/GKP Dy.CSTE/Works/GKP

Culvert	6 Quad Cable	L.C.gate phone	Derivation Cable	CUSTOMER NAME	N. E. RAILWAY		
Bridge	Rly.Under Bridge	Rly.Track	Emergency Post	PREPARED BY	M/S OM Traders Siddharth Nagar Colony Tara Mandal Road,GKP		
(S.J.) Straight Joint	Pole	HDPE	Rly Crossing	Sheet no. 17	Created By-	Santosh Mishra	LOCATION :-
	Canal	G I pipe	T- Joint Marker	Created on	Created By-	Santosh Mishra	CHHAPRA KACHERY-RAJAPATTI
				Revision on	Approved By-	N E Rly	
				Modified on	Ref.No.-		

F:\QUAD CABLE -1.dwg, 03/06/2017 2:06:18 PM, HP LaserJet 1022n

Scanned with OKEN Scanner

ROUTE SURVEY PLAN OFC DUCT & 6 - QUAD CABLE

BETWEEN CI -RPV

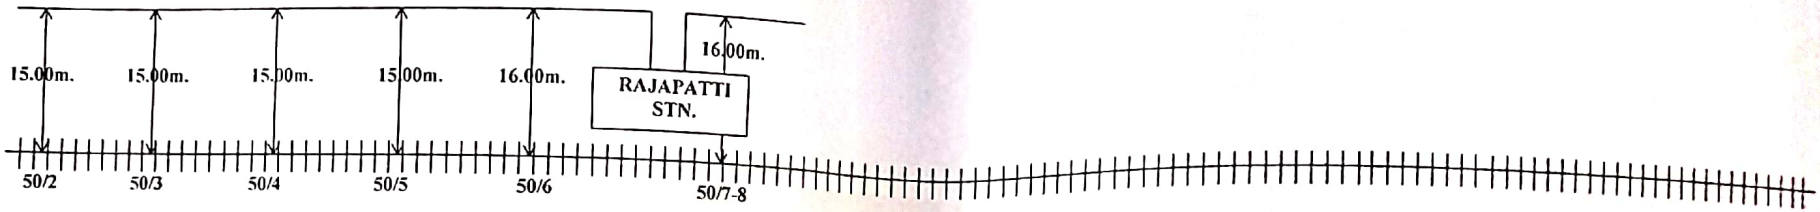

ALL PREPARED IN METERS

CONTRACTOR

SSE/TELE/CON/at LJNGKP

ASTE/CON/TELE/GKP

Dy.CSTE/Works/GKP

x	Culvert	—	6 Quad Cable	△	L.C.gate phone	—	Derivation Cable	CUSTOMER NAME	N. E. RAILWAY		
=	Bridge	*	Rly.Under Bridge	—	Rly.Track	△	Emergency Post	PREPARED BY	M/S OM Traders Siddharth Nagar Colony Tara Mandal Road,GKP		
•	(S.J.) Straight Joint	△	Pole	⊂⊃	HDPE	+	Rly Crossing	Sheet no.	18	Created By-	Santosh Mishra
		x	Canal	⊂⊃	G.I.pipe	⊠	T- Joint Marker	Created on		Created By-	Santosh Mishra
								Revision on		Approved By-	N.E.Rly.
								Modified on		Ref No.-	

LOCATION -
CHHAPRA KACHERY-RAJAPATTI

T:\QUAD CABLE -1.dwg, 02/06/2017 3:53:02 PM, HP LaserJet 1022n

Scanned with OKEN Scanner

ROUTE SURVEY PLAN OFC DUCT & 6 - QUAD CABLE

BETWEEN RPV -THE

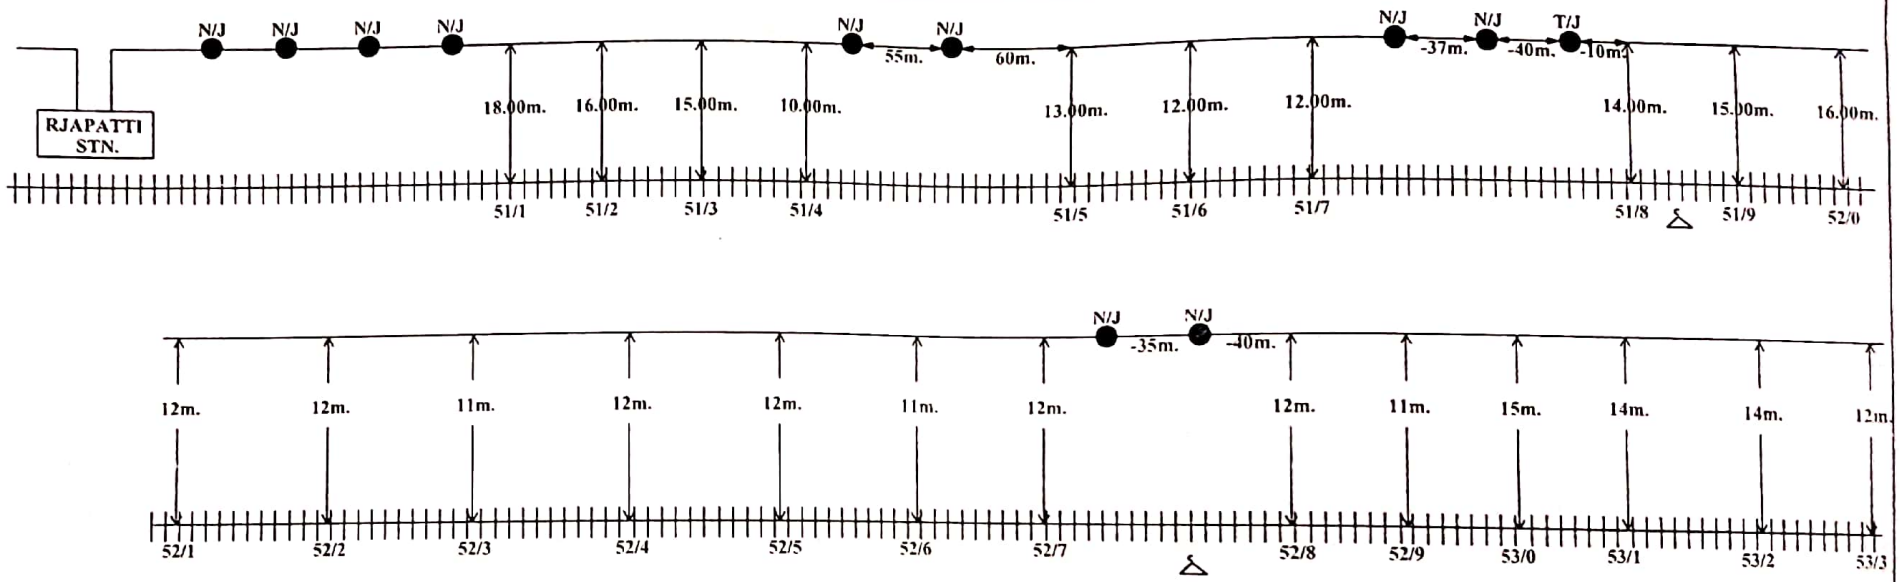

ALL PREPARED IN METERS

CONTRACTOR	SSE/TELE/CON/GKP	ASTE/CON/GKP	Dy.CSTE/Works/GKP	CUSTOMER NAME	N. E. RAILWAY						
				PREPARED BY	M/S Creative Wings Plot No.3,Durgapuri Colony Vigyan Khand,Chhota Bharwala Gomti Nagar,LUCKNOW						
▪ Culvert	— 6 Quad Cable	⚠ L.C.gate phone	— Derivation Cable	Sheet no.	1	Created By-	Pankaj K yadav	LOCATION:-			
▬ Bridge	• Rly.Under Bridge	— Rly.Track	⚠ Emergency Post	Created on		Created By-	Pankaj K yadav	RAJAPATTI-THAWE			
• (S.J.) Straight Joint	△ Pole	⊂⊃ HDPE	• Rly.Crossing	Revision on		Approved By-	N.E.Rly.				
	▪ Canal	⊂⊃ G.I.pipe	⋈ T- Joint Marker	Modified on		Ref.No.-					

Scanned with OKEN Scanner

ROUTE SURVEY PLAN OFC DUCT & 6 - QUAD CABLE

BETWEEN RPV -THE

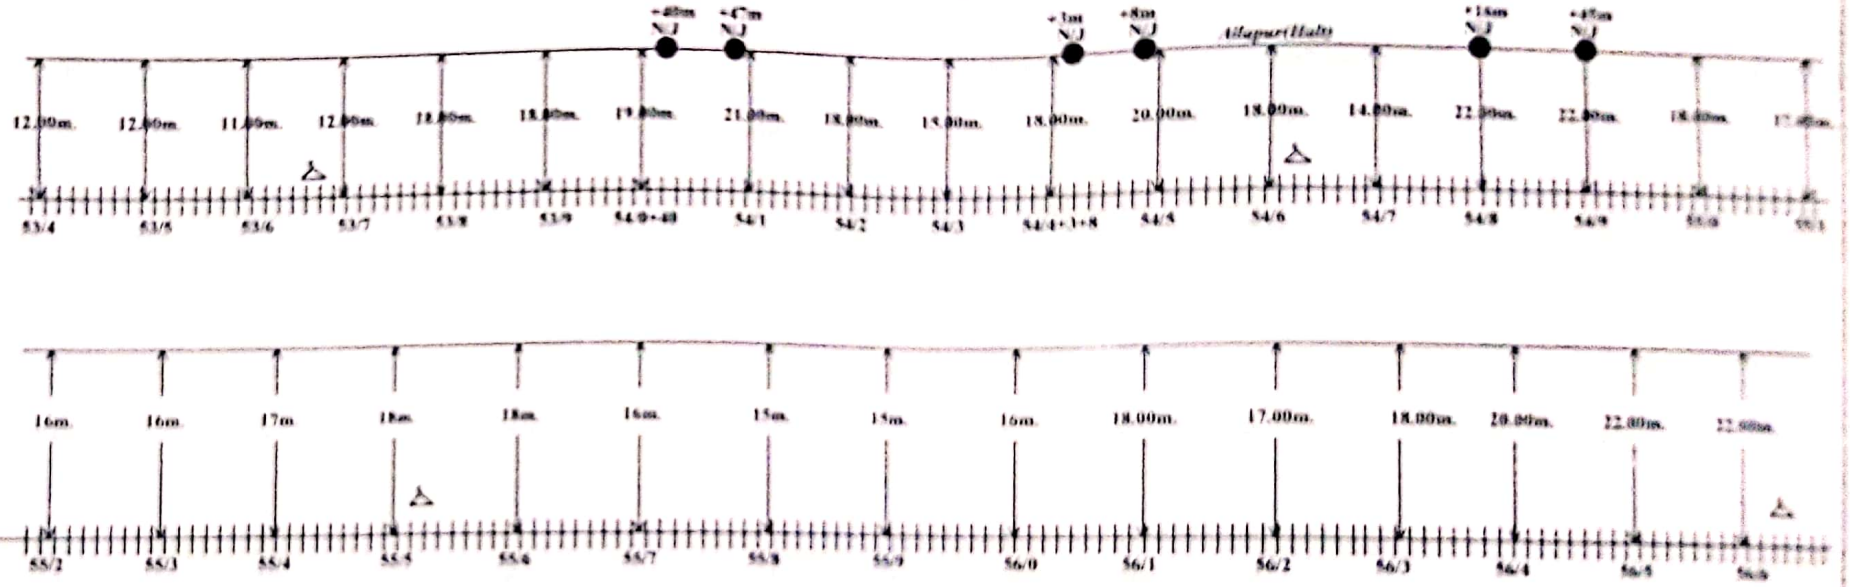

ALL PREPARED IN METERS

CONTRACTOR

SSE/TELE/CON/GKP 19/7/17

ASST/CON/GKP

By CSTE/Works/GKP

•	Culvert	—	6 Quad Cable	△	L C gate phone	F	Derivation Cable
▪	Bridge	▪	Rly Under Bridge	—	Rly Track	M	Emergency Post
•	(S J) Straight Joint	△	Pole	○	OFC	•	Rly Crossing
		▪	Canal	○	OFC pole	T	Joint Marker

CUSTOMER NAME	N. E. RAILWAY			
PREPARED BY	M/S Creative Wings			
Sheet no	2	Created By	Pankaj K yadav	
Created on		Created By	Pankaj K yadav	
Revision on		Approved By	N E Rly	RAJAPATTI THANE
Modified on		Ref No		

Scanned with OKEN Scanner

ROUTE SURVEY PLAN OFC DUCT & 6 - QUAD CABLE

BETWEEN RPV -THE

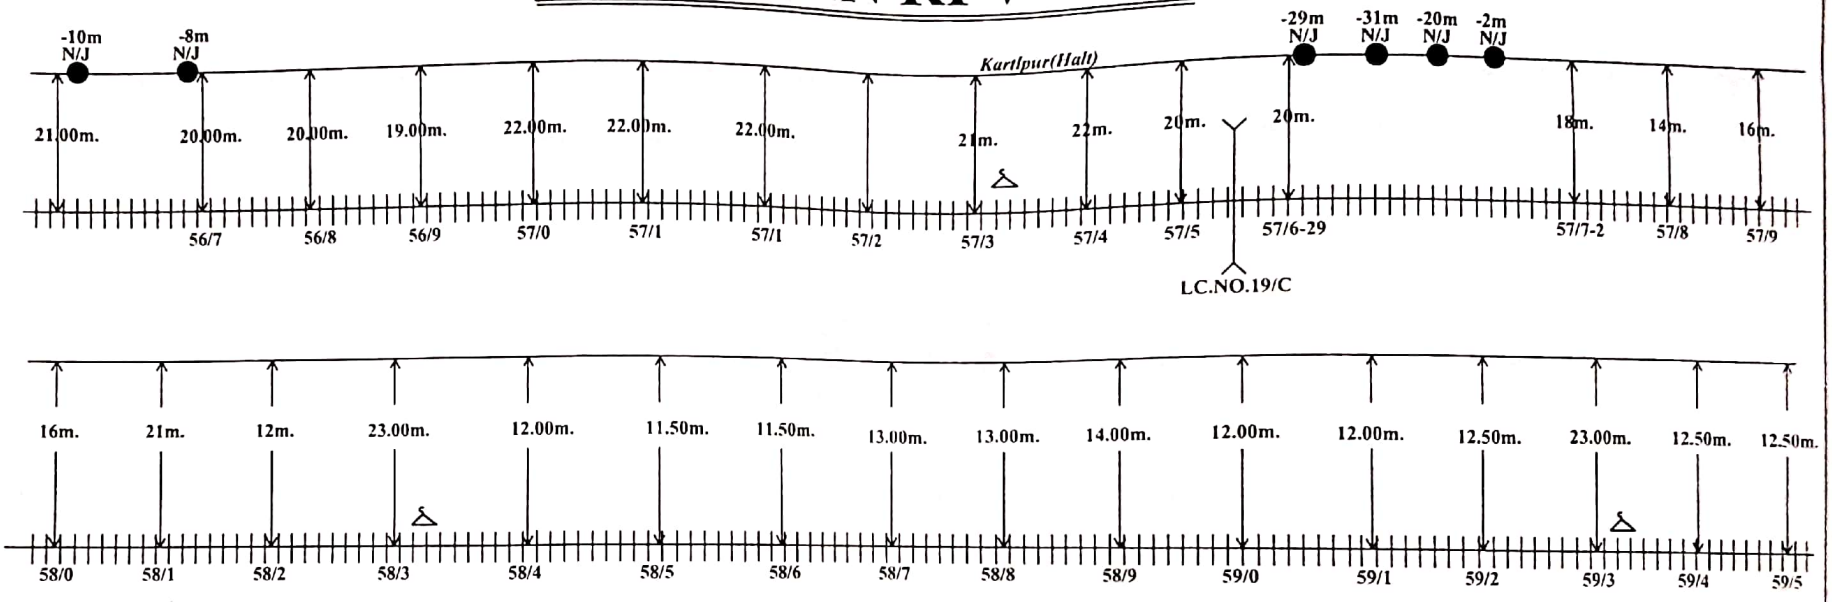

ALL PREPARED IN METERS

CONTRACTOR | SSE/TELE/CON/GKP | ASTE/CON/GKP | Dy.CSTE/Works/GKP

Culvert	6 Quad Cable	L.C.gate phone	Derivation Cable				
Bridge	Rly.Under Bridge	Rly.Track	Emergency Post				
(S.J.) Straight Joint	Pole	HDPE	Rly.Crossing				
	Canal	G.I.pipe	T- Joint Marker				

CUSTOMER NAME	N. E. RAILWAY			
PREPARED BY	M/S Creative Wings Plot No.3,Durgapuri Colony Vigyan Khand,Chhota Bharwala Gomti Nagar,LUCKNOW			
Sheet no.	3	Created By-	Pankaj K yadav	LOCATION:-
Created on		Created By-	Pankaj K yadav	RAJAPATTI-THAWE
Revision on		Approved By-	N.E.Rly.	
Modified on		Ref.No.-		

Scanned with OKEN Scanner

ROUTE SURVEY PLAN OFC DUCT & 6 - QUAD CABLE

BETWEEN RPV -THE

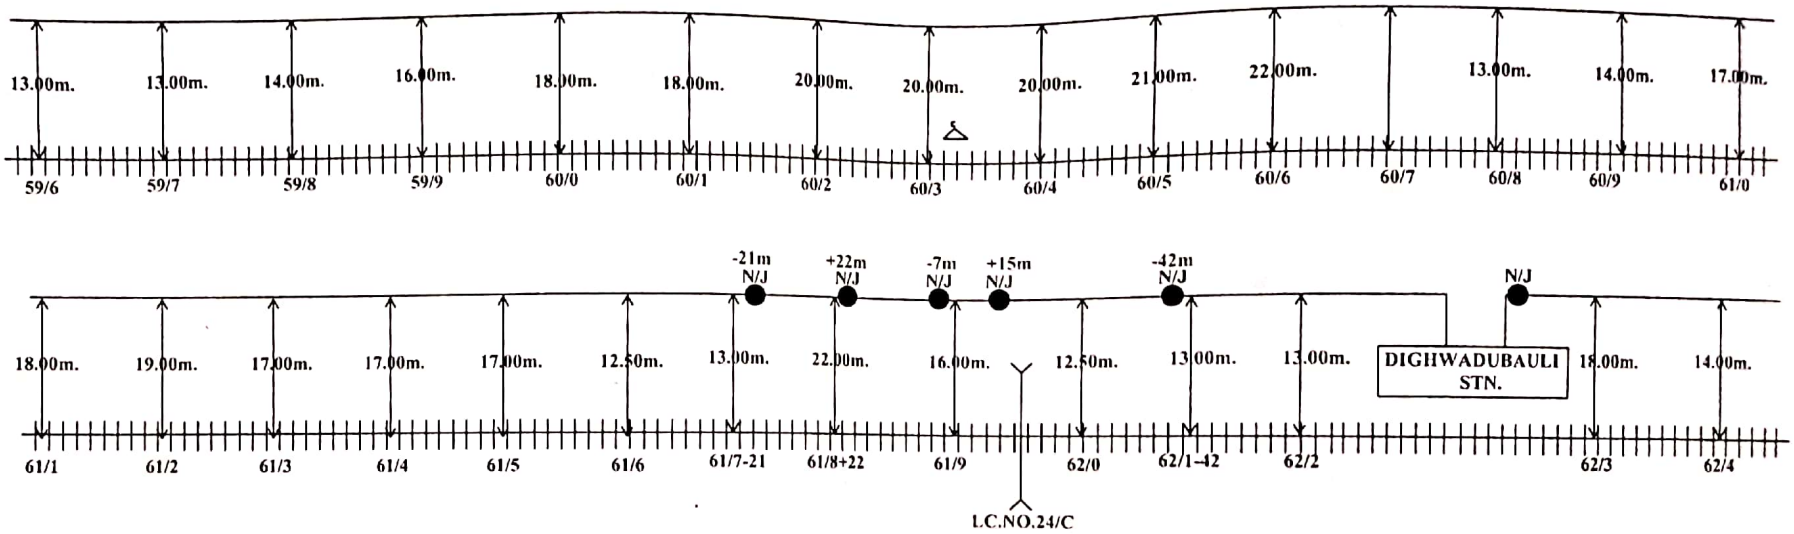

ALL PREPARED IN METERS

CONTRACTOR	SSE/TELE/CON/GKP	ASTE/CON/GKP	Dy.CSTE/Works/GKP	CUSTOMER NAME	N. E. RAILWAY						
				PREPARED BY	M/S Creative Wings Plot No.3,Durgapurl Colony Vigyan Khand,Chhota Bharwala Gomti Nager,LUCKNOW						
	Culvert	6 Quad Cable	L.C.gate phone	Derivation Cable	Sheet no.	4	Created By-	Pankaj K yadav	LOCATION:-		
	Bridge	Rly.Under Bridge	Rly.Track	Emergency Post	Created on		Created By-	Pankaj K yadav	RAJAPATTI-THAWE		
	(S.J.) Straight Joint	Pole	HDPE	Rly.Crossing	Revision on		Approved By-	N.E.Rly.			
		Canal	G.I.pipe	T- Joint Marker	Modified on		Ref.No.-				

Scanned with OKEN Scanner

ROUTE SURVEY PLAN OFC DUCT & 6 - QUAD CABLE

BETWEEN RPV -THE

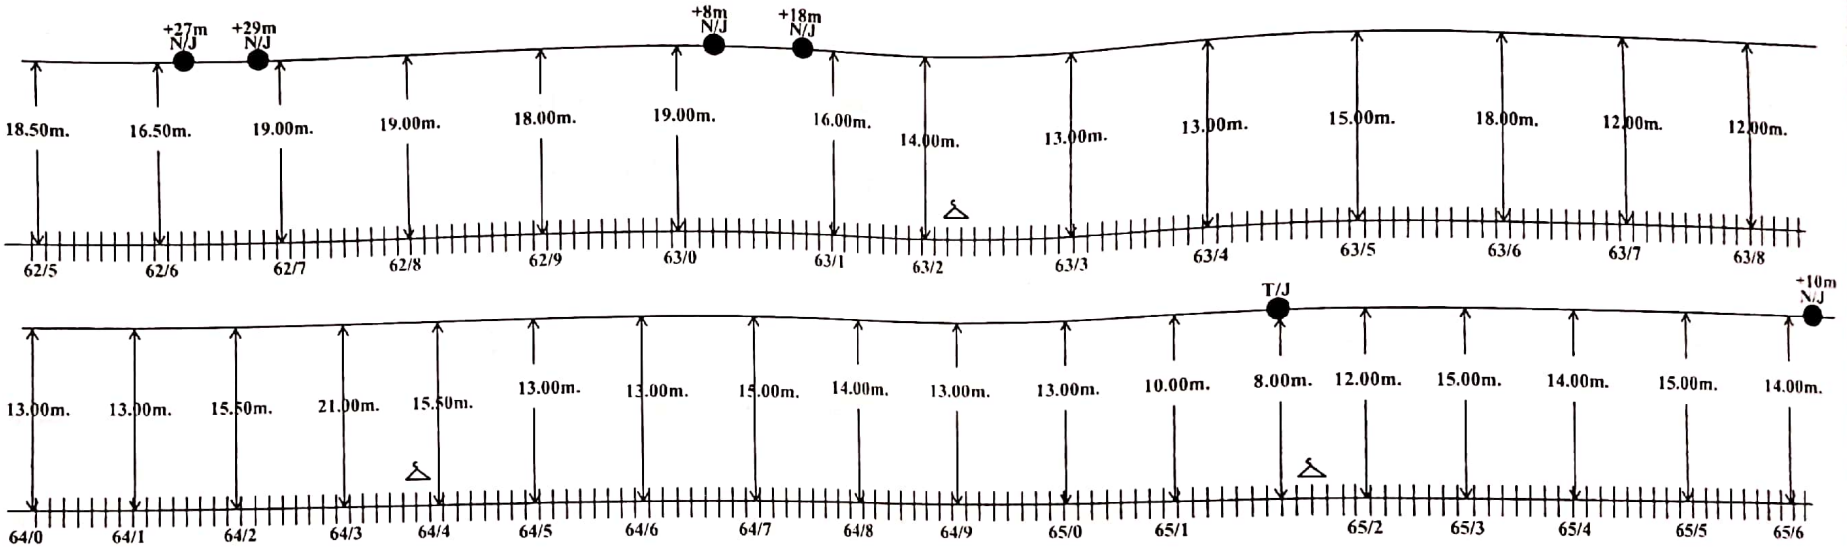

ALL PREPARED IN METERS

CONTRACTOR

SSE/TELE/CON/GKP

ASTE/CON/GKP

Dy.CSTE/Works/GKP

	Culvert		6 Quad Cable		L.C.gate phone		Derivation Cable	CUSTOMER NAME	N. E. RAILWAY				
	Bridge		Rly.Under Bridge		Rly.Track		Emergency Post	PREPARED BY	M/S Creative Wings Plot No.3,Durgapuri Colony Vigyan Khand,Chhota Bharwala Gomti Nager,LUCKNOW				
	(S.J.) Straight Joint		Pole		HDPE		Rly.Crossing	Sheet no.	5	Created By-	Pankaj K yadav	LOCATION:-	
			Canal		G.I.pipe		T- Joint Marker	Created on		Created By-	Pankaj K yadav		
								Revision on		Approved By-	N.E.Rly.	RAJAPATTI-THAWE	
								Modified on		Ref.No.-			

Scanned with OKEN Scanner

ROUTE SURVEY PLAN OFC DUCT & 6 - QUAD CABLE

BETWEEN RPV -THE

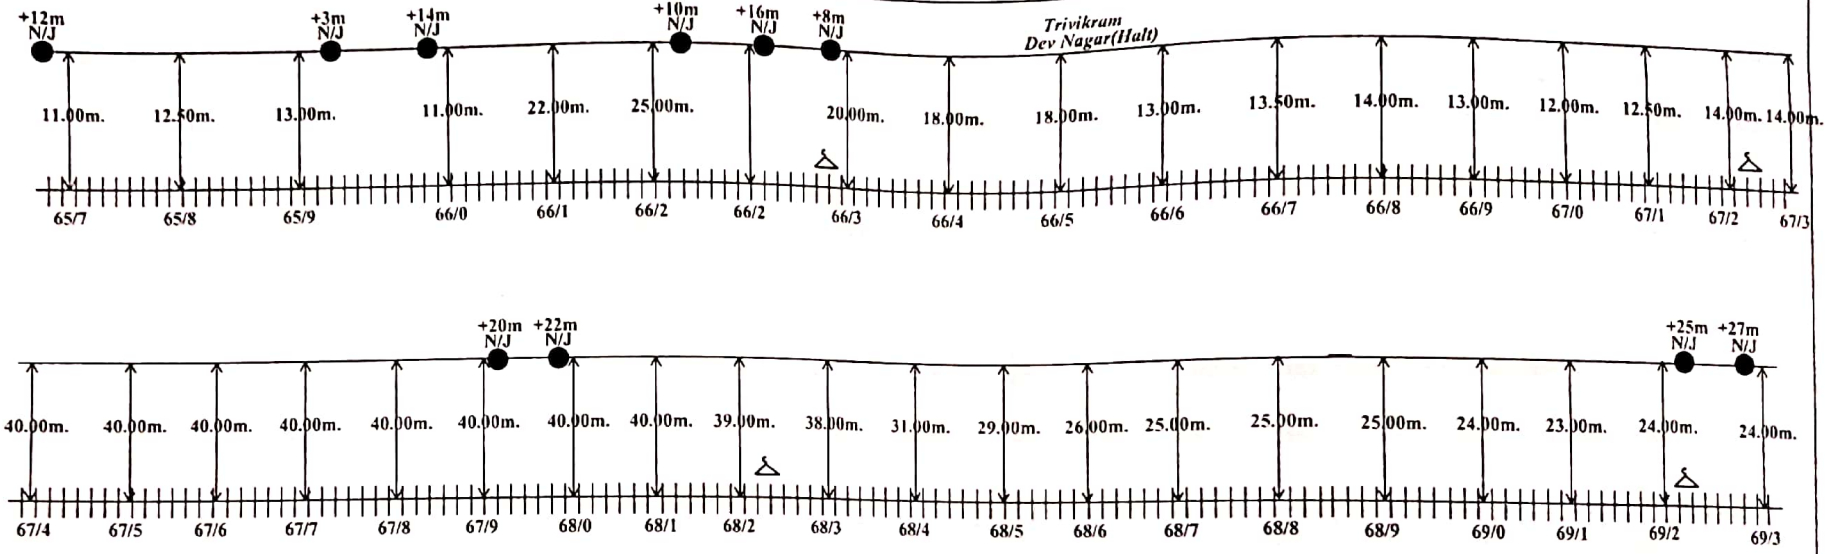

ALL PREPARED IN METERS

CONTRACTOR	SSE/TELE/CON/GKP	ASTE/CON/GKP	Dy.CSTE/Works/GKP	CUSTOMER NAME	N. E. RAILWAY							
				PREPARED BY	M/S Creative Wings Plot No.3,Durgapuri Colony Vigyan Khand,Chhota Bharwala Gomti Nagar,LUCKNOW							
	Culvert	6 Quad Cable	L.C.gate phone	Derivation Cable	Sheet no.	6	Created By-	Pankaj K yadav	LOCATION:-			
	Bridge	Rly.Under Bridge	Rly.Track	Emergency Post	Created on		Created By-	Pankaj K yadav	RAJAPATTI-THAWE			
	(S.J.) Straight Joint	Pole	HDPE	Rly Crossing	Revision on		Approved By-	N.E.Rly.				
		Canal	G.I.pipe	T- Joint Marker	Modified on		Ref.No.-					

Scanned with OKEN Scanner

ROUTE SURVEY PLAN OFC DUCT & 6 - QUAD CABLE

BETWEEN RPV -THE

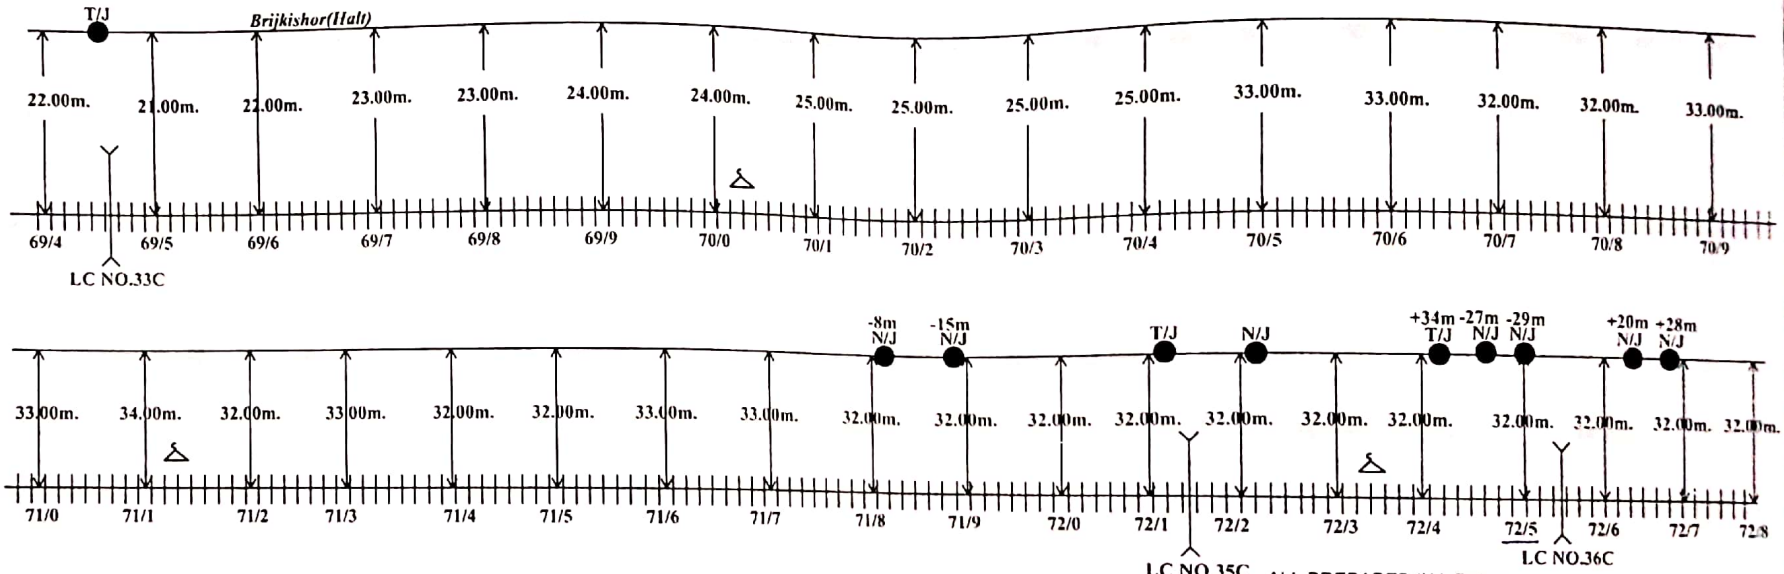

ALL PREPARED IN METERS

CONTRACTOR SSE/TELE/CON/GKP ASTT/CON/GKP Dy.CSTE/Works/GKP

Culvert	6 Quad Cable	L.C.gate phone	Derivation Cable	Sheet no.	7	Created By-	Pankaj K yadav
Bridge	Rly.Under Bridge	Rly.Track	Emergency Post	Created on		Created By-	Pankaj K yadav
(S.J.) Straight Joint	Pole	HDPE	Rly.Crossing	Revision on		Approved By-	N.E.Rly.
	Canal	G.I pipe	T- Joint Marker	Modified on		Ref.No.-	

CUSTOMER NAME	N. E. RAILWAY
PREPARED BY	M/S Creative Wings Plot No.3,Durgapuri Colony Vigyan Khand,Chhota Bharwala Gomti Nagar,LUCKNOW

LOCATION:- RAJAPATTI-THAWE

Scanned with OKEN Scanner

ROUTE SURVEY PLAN OFC DUCT & 6 - QUAD CABLE

BETWEEN RPV -THE

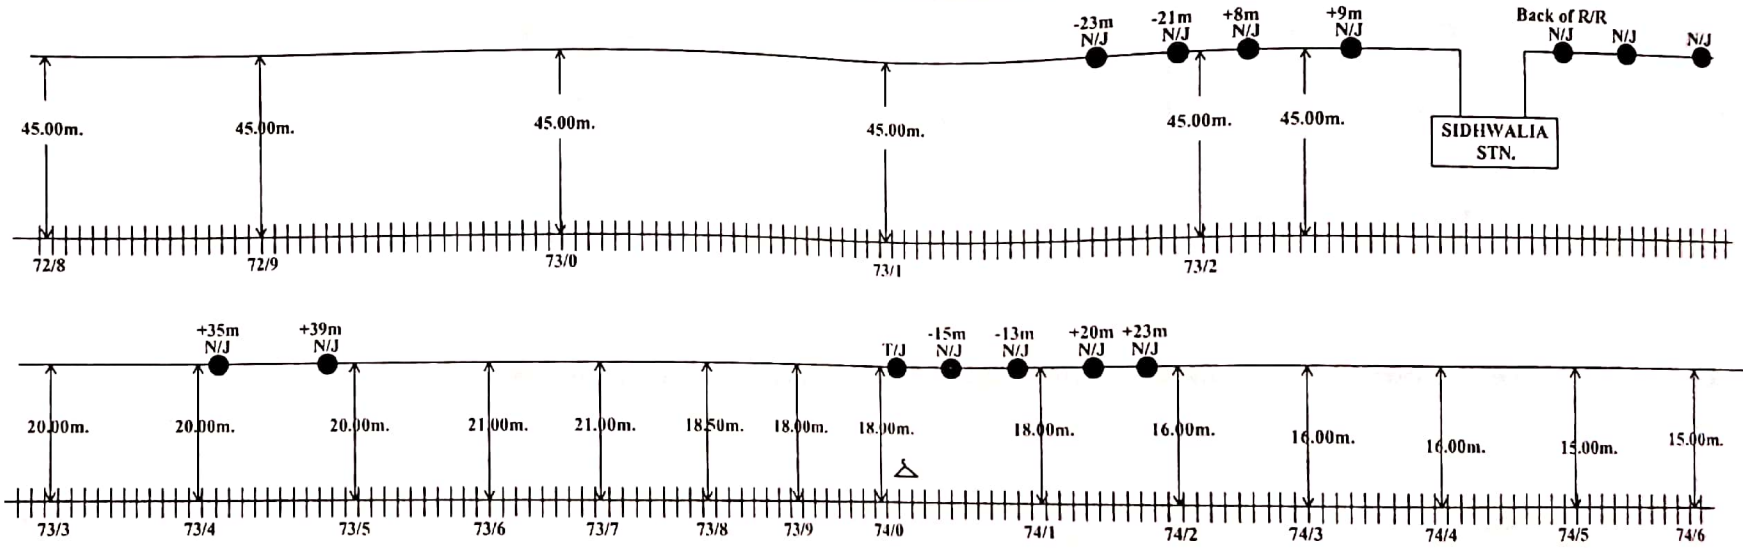

ALL PREPARED IN METERS

CONTRACTOR

SSE/TELE/CON/GKP

ASTE/CON/GKP

Dy.CSTE/Works/GKP

	Culvert	6 Quad Cable	L.C.gate phone	Derivation Cable	CUSTOMER NAME	N. E. RAILWAY				
	Bridge	Rly.Under Bridge	Rly.Track	Emergency Post	PREPARED BY	M/S Creative Wings, Plot No.3,Durgapurl Colony, Vigyan Khand,Chhota Bharwala, Gon tl Nagar,LUCKNOW				
	(S.J.) Straight Joint	Pole	HDPE	Rly.Crossing	Sheet no.	8	Created By-	Pankaj K yadav	LOCATION:-	
		Canal	G.I.pipe	T- Joint Marker	Created on		Created By-	Pankaj K yadav	RAJAPATTI-THAWE	
					Revision on		Approved By-	N.E.Rly.		
					Modified on		Ref.No.-			

Scanned with OKEN Scanner

ROUTE SURVEY PLAN OFC DUCT & 6 - QUAD CABLE

BETWEEN RPV -THE

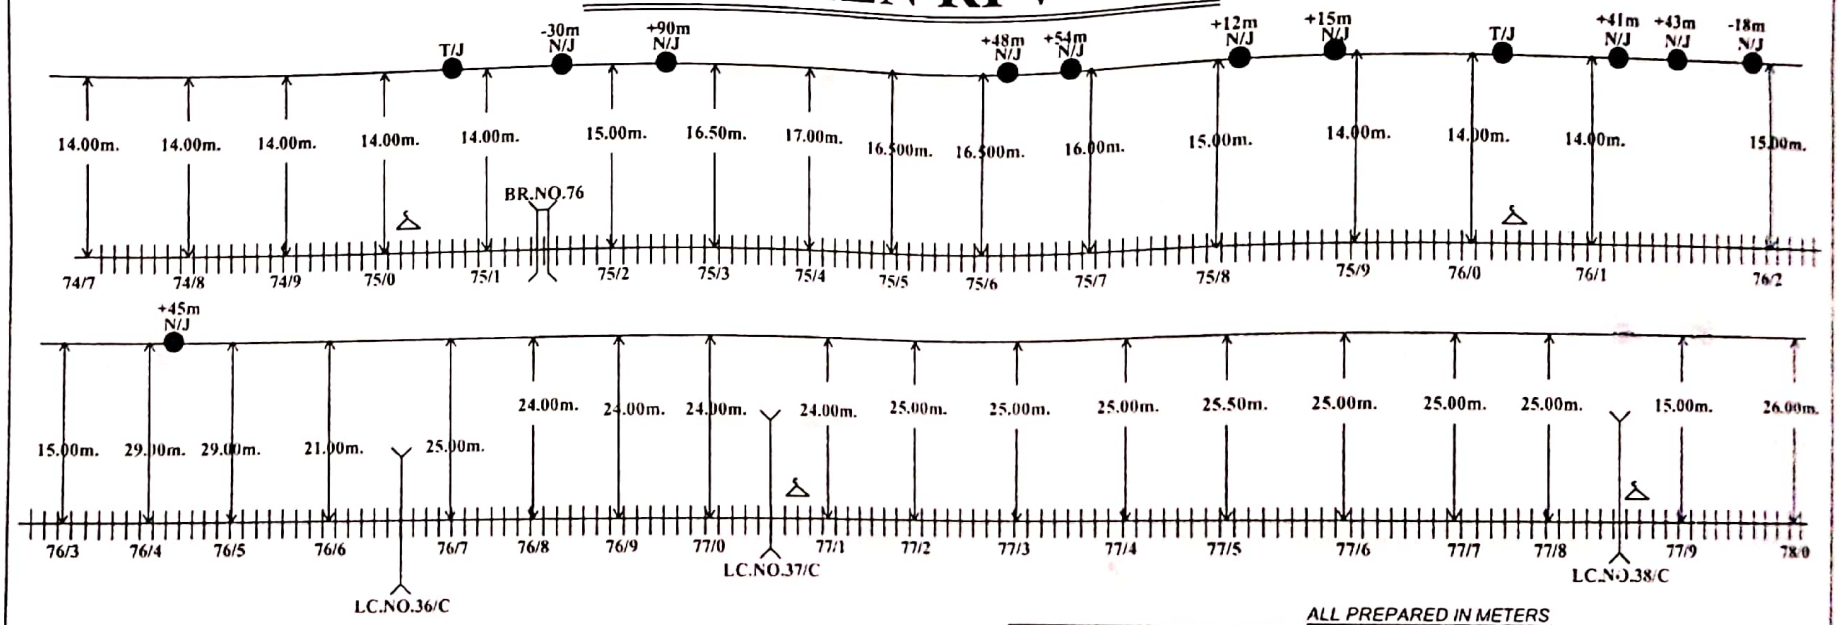

ALL PREPARED IN METERS

CONTRACTOR	SSE/TELE/CON/GKP	ASTE/CON/GKP			Dy.CSTE/Works/GKP	CUSTOMER NAME	N. E. RAILWAY				
						PREPARED BY	M/S Creative Wings Plot No.3,Durgapuri Colony Vigyan,Khand,Chhota Bharwala Gomti Nagar,LUCKNOW				
	Culvert	6 Quad Cable	L C gate phone	Derivation Cable		Sheet no	9	Created By-	Pankaj K yadav	LOCATION-	
	Bridge	Rly.Under Bridge	Rly.Track	Emergency Post		Created on		Created By-	Pankaj K yadav	RAJAPATTI-THAWE	
	(S.J.) Straight Joint	Pole	HDPE	Rly Crossing		Revision on		Approved By-	N.E.Rly.		
		Canal	G I pipe	T- Joint Marker		Modified on		Ref No.-			

Scanned with OKEN Scanner

ROUTE SURVEY PLAN OFC DUCT & 6 - QUAD CABLE

BETWEEN RPV -THE

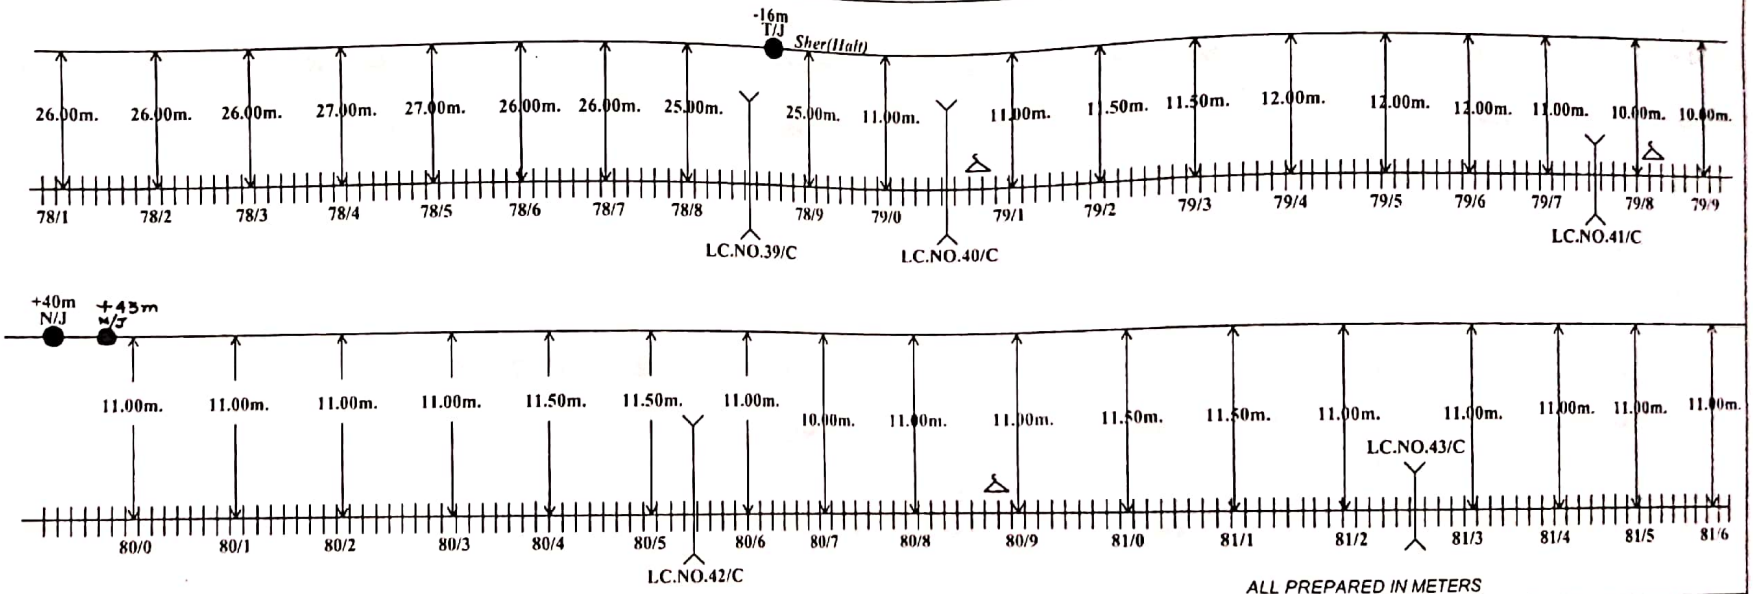

ALL PREPARED IN METERS

CONTRACTOR	SSE/TELE/CON/GKP		ASTE/CON/GKP		Dy.CSTE/Works/GKP		CUSTOMER NAME	N. E. RAILWAY					
							PREPARED BY	M/S Creative Wings Plot No.3,Durgapuri Colony Vigyan Khand,Chhota Bharwala Gomti Nagar,LUCKNOW					
	Culvert	6 Quad Cable	L.C.gate phone	Derivation Cable			Sheet no.	10	Created By-	Pankaj K yadav	LOCATION:-		
	Bridge	Rly.Under Bridge	Rly.Track	Emergency Post			Created on		Created By-	Pankaj K yadav	RAJAPATTI-THAWE		
	(S.J.) Straight Joint	Pole	HDPE	Rly.Crossing			Revision on		Approved By-	N.E.Rly.			
		Canal	G.I pipe	T- Joint Marker			Modified on		Ref.No.-				

Scanned with OKEN Scanner

ROUTE SURVEY PLAN OFC DUCT & 6 - QUAD CABLE

BETWEEN RPV -THE

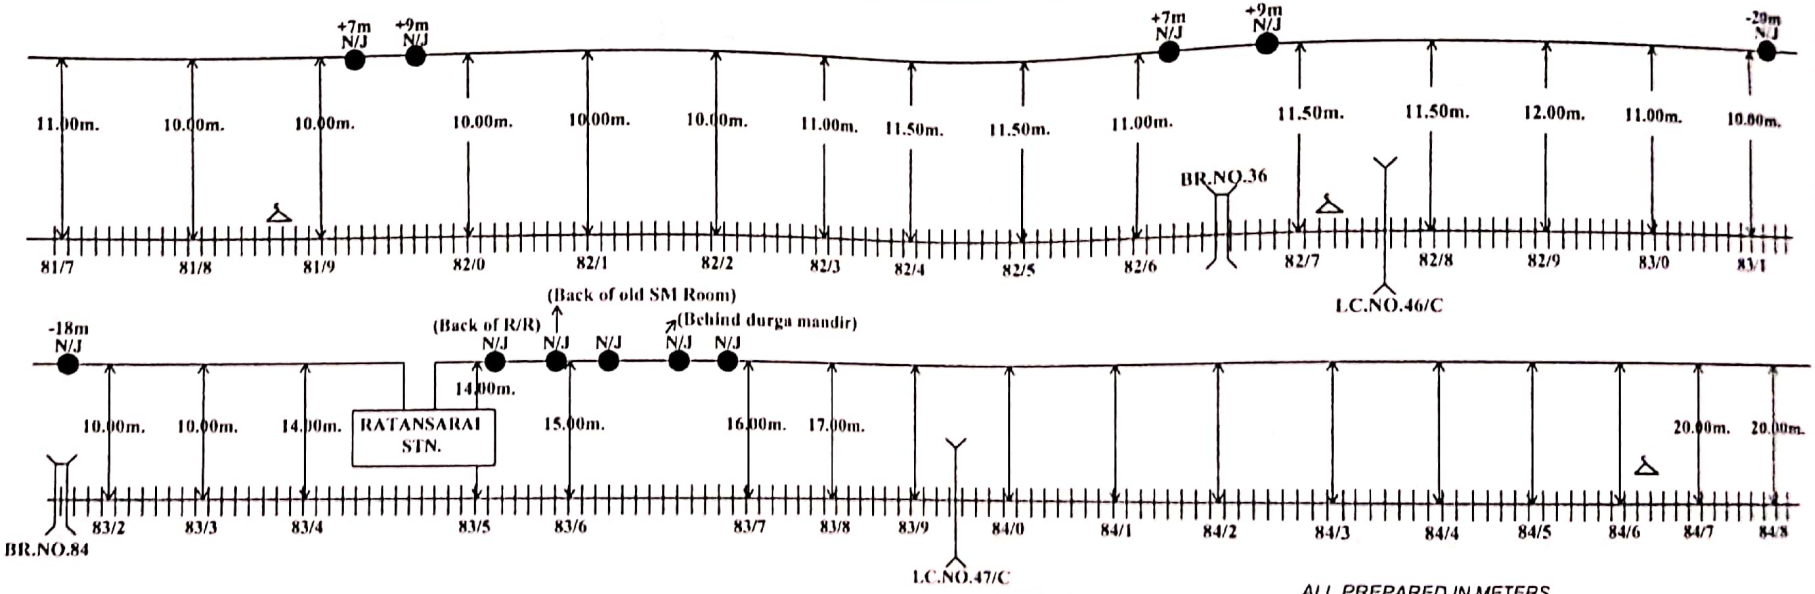

ALL PREPARED IN METERS

CONTRACTOR

SSE/TELE/CON/GKP

ASTE/CON/GKP

Dy.CSTE/Works/GKP

	Culvert	6 Quad Cable	L C gate phone	Derivation Cable			
	Bridge	Rly Under Bridge	Rly Track	Emergency Post			
	(S.J.) Straight Joint	Pole	HDPE	Rly Crossing			
		Canal	G I pipe	T- Joint Marker			

CUSTOMER NAME	N. E. RAILWAY			
PREPARED BY	M/S Creative Wings Plot No.3,Durgapuri Colony Vigyan Khand,Chhota Bharwala Gomti Nagar,LUCKNOW			
Sheet no	11	Created By-	Pankaj K yadav	LOCATION:-
Created on		Created By-	Pankaj K yadav	RAJAPATTI-THAWE
Revision on		Approved By-	N.E Rly.	
Modified on		Ref.No.-		

Scanned with OKEN Scanner

ROUTE SURVEY PLAN OFC DUCT & 6 - QUAD CABLE

BETWEEN RPV -THE

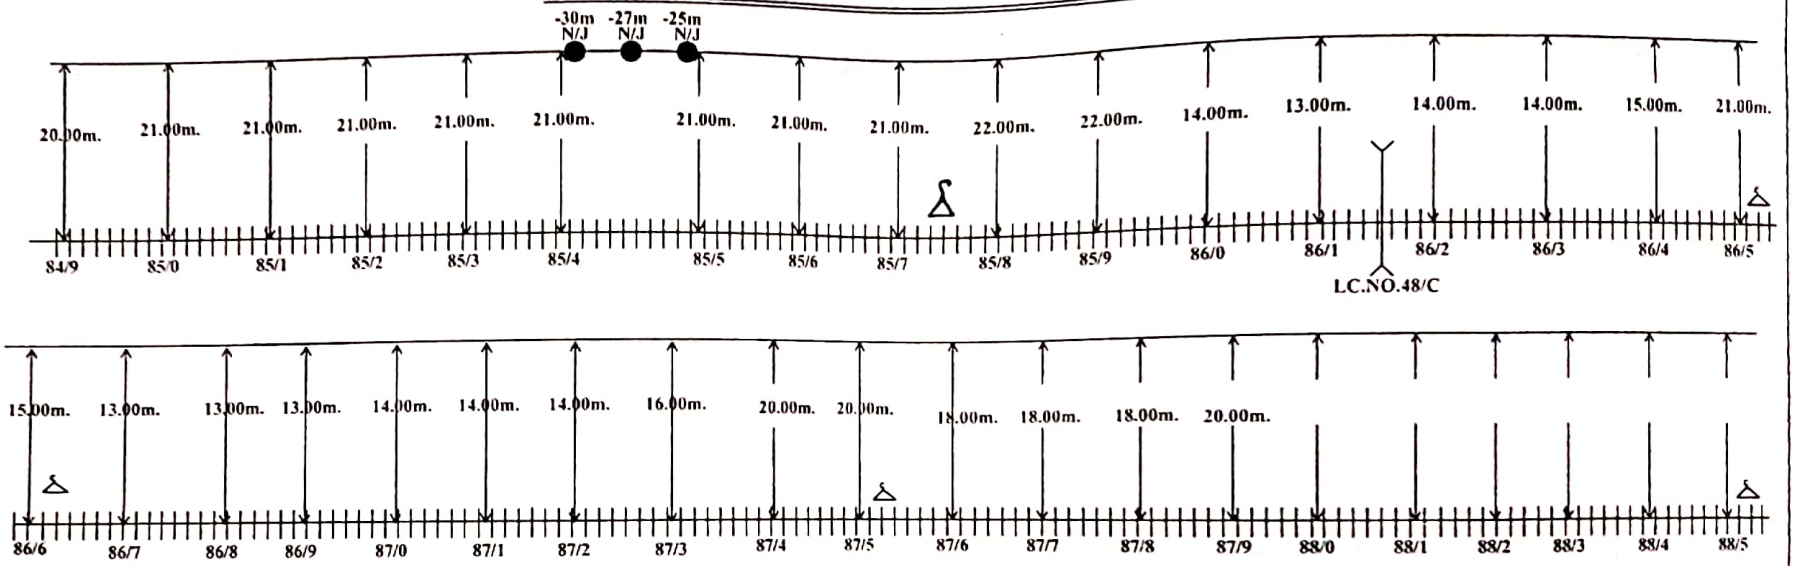

ALL PREPARED IN METERS

CONTRACTOR

SSE/TELE/CON/GKP 17/7/17

ASTE/CON/GKP

Dy.CSTE/Works/GKP

	Culvert	6 Quad Cable	L.C.gate phone	Derivation Cable	CUSTOMER NAME	N. E. RAILWAY						
	Bridge	Rly.Under Bridge	Rly.Track	Emergency Post	PREPARED BY	M/S Creative Wings, Plot No.3,Durgapuri Colony, Vigyan Khand,Chhota Bhanwala, Gomti Nagar,LUCKNOW						
	(S.J.) Straight Joint	Pole	HDPE	Rly.Crossing	Sheet no.	12	Created By-	Pankaj K yadav	LOCATION:-			
		Canal	G.I pipe	T- Joint Marker	Created on		Created By-	Pankaj K yadav	RAJAPATTI-THAWE			
					Revision on		Approved By-	N.E Rly.				
					Modified on		Ref.No.-					

Scanned with OKEN Scanner

ROUTE SURVEY PLAN OFC DUCT & 6 - QUAD CABLE

BETWEEN RPV -THE

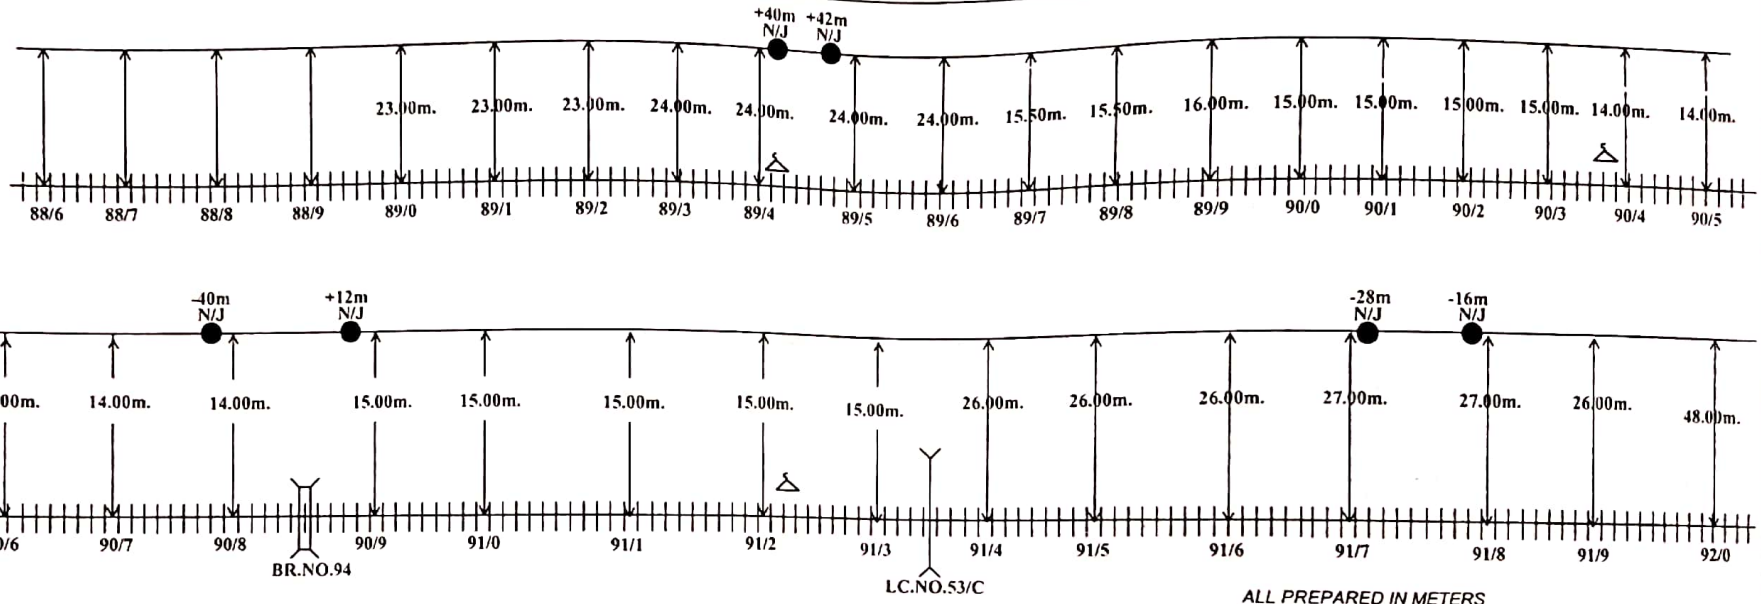

ALL PREPARED IN METERS

CONTRACTOR	SSE/TELE/CON/GKP	ASTE/CON/GKP	Dy.CSTE/Works/GKP	CUSTOMER NAME	N. E. RAILWAY								
				PREPARED BY	M/S Creative Wings Plot No.3,Durgapuri Colony Vigyan Khand,Chhota Bharwala Gomti Nagar,LUCKNOW								
	Culvert	6 Quad Cable	L.C.gate phone	Derivation Cable	Sheet no.	13	Created By-	Pankaj K yadav	LOCATION:-				
	Bridge	Rly.Under Bridge	Rly.Track	Emergency Post	Created on		Created By-	Pankaj K yadav					
	(S.J.) Straight Joint	Pole	HDPE	Rly.Crossing	Revision on		Approved By-	N.E.Rly.	RAJAPATTI-THAWE				
		Canal	G.I.pipe	T- Joint Marker	Modified on		Ref.No.-						

Scanned with OKEN Scanner

ROUTE SURVEY PLAN OFC DUCT & 6 - QUAD CABLE

BETWEEN RPV -THE

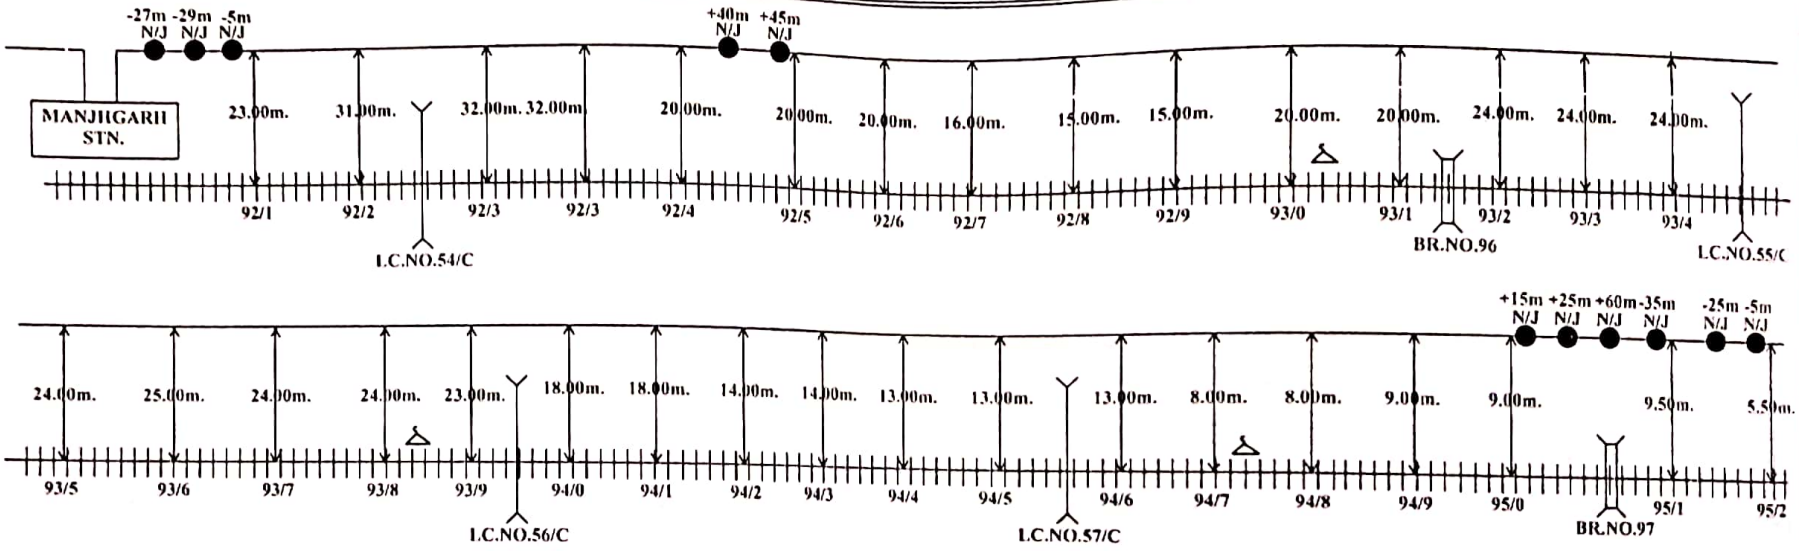

ALL PREPARED IN METERS

CONTRACTOR

SSE/TELE/CON/GKP

17/7/17

ASTE/CON/GKP

Dy.CSTE/Works/GKP

▮	Culvert	—	6 Quad Cable	▲	L.C gate phone	—	Derivation Cable
=	Bridge	▪	Rly.Under Bridge	—	Rly.Track	▲	Emergency Post
•	(S.J.) Straight Joint	△	Pole	⊞	HDPE	•	Rly Crossing
		▮	Canal	⊞	G.I pipe	⋈	T- Joint Marker

CUSTOMER NAME	N. E. RAILWAY			
PREPARED BY	M/S Creative Wings Plot No.3,Durgapuri Colony Vigyan Khand,Chhola Bharwala Gomti Nagar,LUCKNOW			
Sheet no.	14	Created By-	Pankaj K yadav	LOCATION:
Created on		Created By-	Pankaj K yadav	RAJAPATTI-THAWE
Revision on		Approved By-	N.E.Rly	
Modified on		Ref.No.-		

Scanned with OKEN Scanner

ROUTE SURVEY PLAN OFC DUCT & 6 - QUAD CABLE

BETWEEN RPV -THE

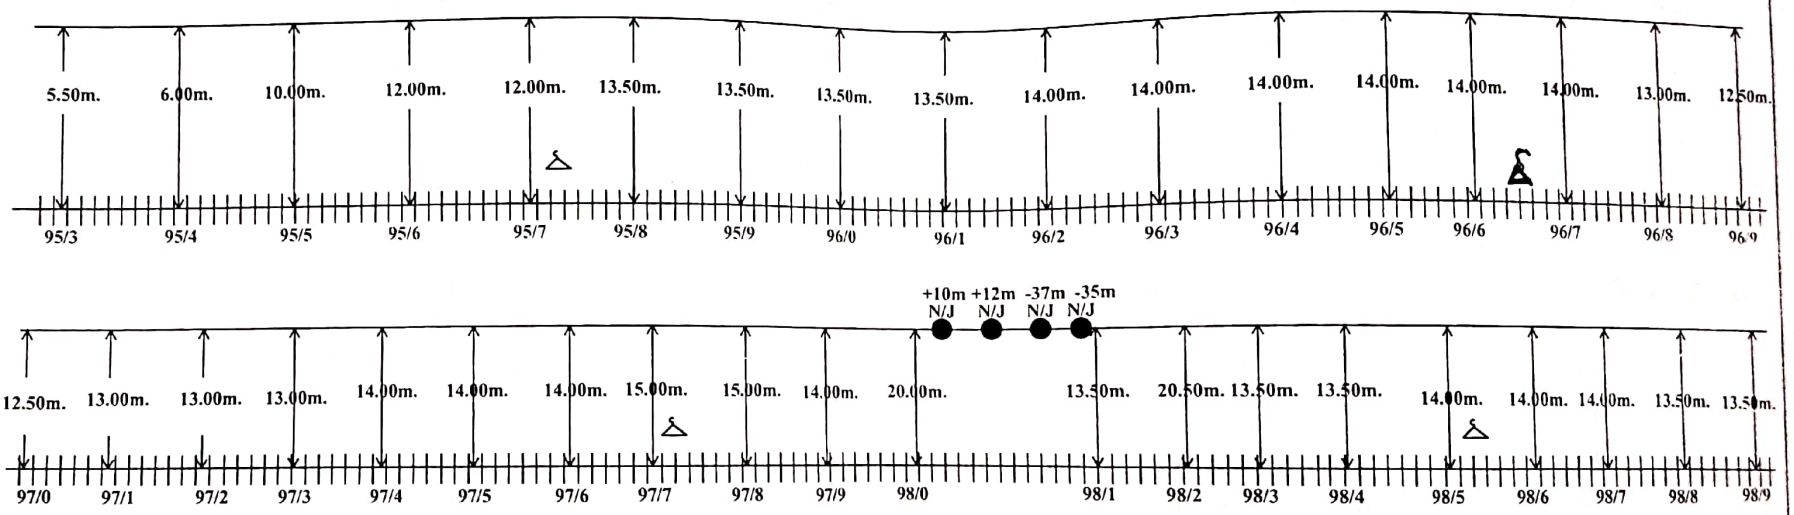

ALL PREPARED IN METERS

CONTRACTOR

SSE/TELE/CON/GKP 17/7/17

ASTE/CON/GKP

Dy.CSTE/Works/GKP

	Culvert	6 Quad Cable	L.C.gate phone	Derivation Cable
	Bridge	Rly.Under Bridge	Rly.Track	Emergency Post
	(S.J.) Straight Joint	Pole	HDPE	Rly.Crossing
		Canal	G.I.pipe	T- Joint Marker

CUSTOMER NAME	N. E. RAILWAY			
PREPARED BY	M/S Creative Wings Plot No.3,Durgapuri Colony Vigyan Khand,Chhota Bharwala Gomti Nager,LUCKNOW			
Sheet no.	15	Created By-	Pankaj K yadav	LOCATION:-
Created on		Created By-	Pankaj K yadav	RAJAPATTI-THAWE
Revision on		Approved By-	N.E.Rly.	
Modified on		Ref.No.-		

Scanned with OKEN Scanner

ROUTE SURVEY PLAN OFC DUCT & 6 - QUAD CABLE

BETWEEN RPV -THE

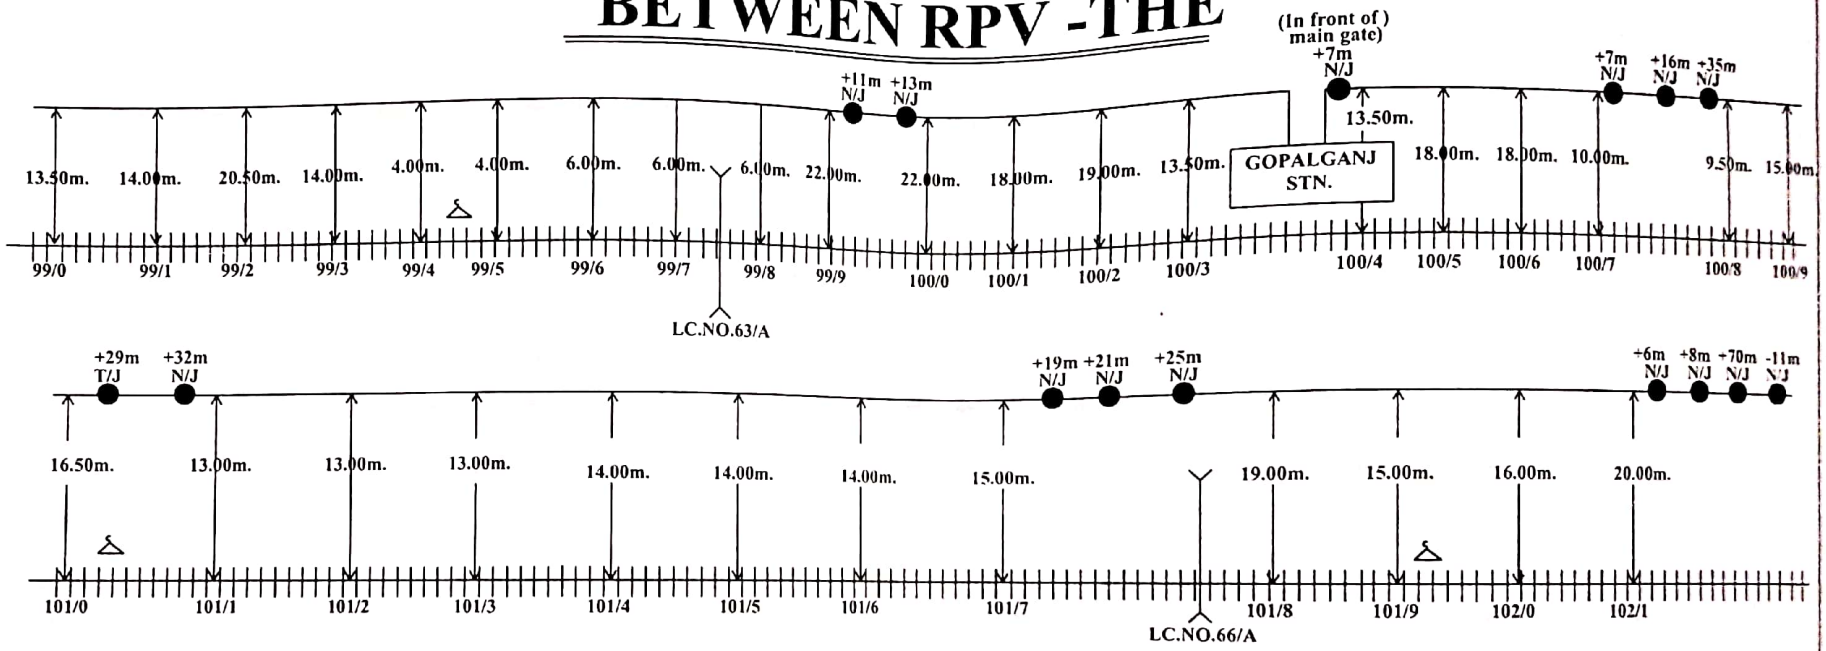

ALL PREPARED IN METERS

CUSTOMER NAME	N. E. RAILWAY
PREPARED BY	M/S Creative Wings Plot No.3,Durgapuri Colony Vigyan Khand,Chhota Bharwala Gomti Nager,LUCKNOW

CONTRACTOR

SSE/TELE/CON/GKP

ASTE/CON/GKP

Dy.CSTE/Works/GKP

	Culvert		6 Quad Cable		L.C.gate phone		Derivation Cable	Sheet no.	16	Created By-	Pankaj K yadav
	Bridge		Rly.Under Bridge		Rly.Track		Emergency Post	Created on		Created By-	Pankaj K yadav
	(S.J.) Straight Joint		Pole		HDPE		Rly.Crossing	Revision on		Approved By-	N.E.Rly.
			Canal		G.I.pipe		T- Joint Marker	Modified on		Ref.No.-	

LOCATION:-

RAJAPATTI-THAWE

Scanned with OKEN Scanner

ROUTE SURVEY PLAN OFC DUCT & 6 - QUAD CABLE

BETWEEN RPV -THE

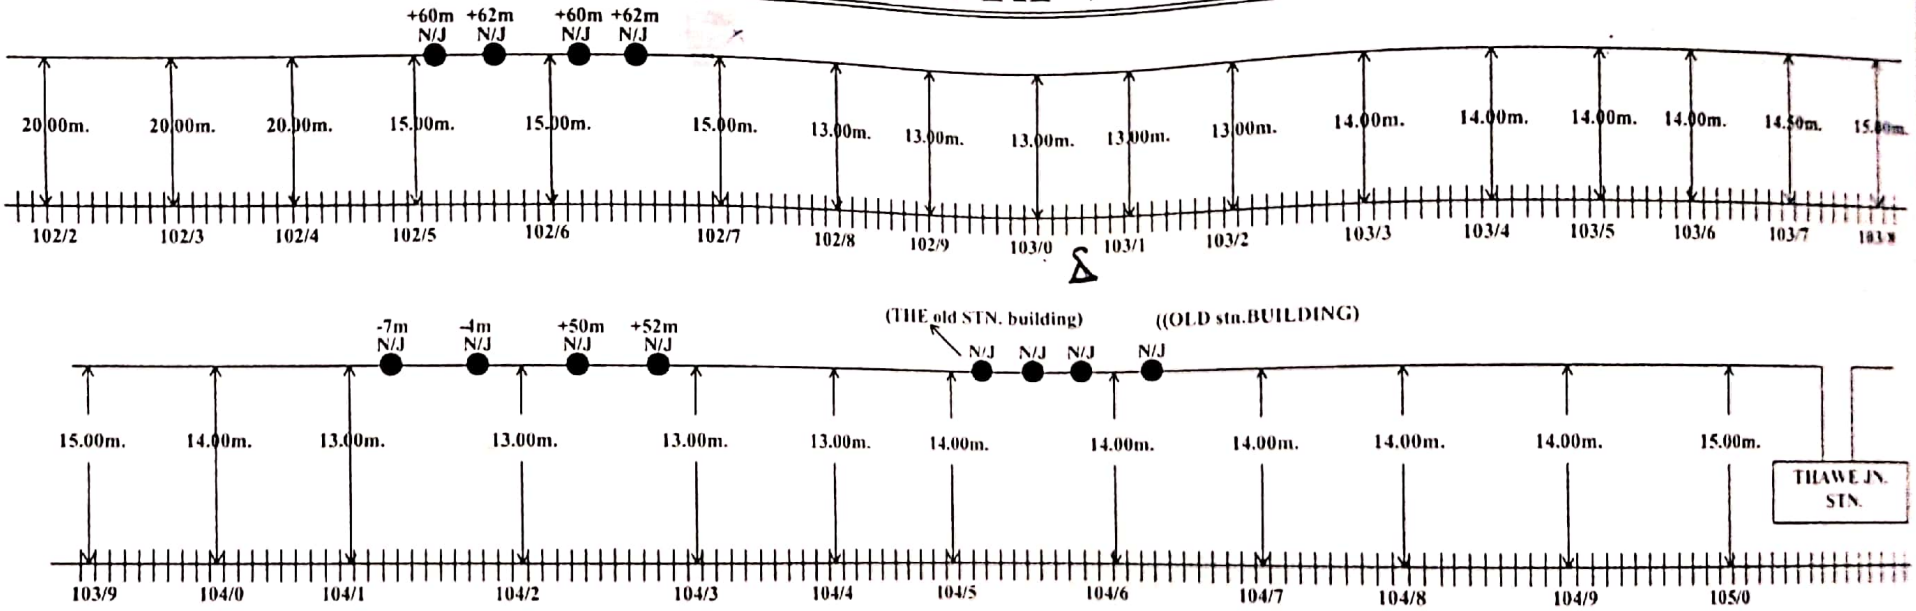

ALL PREPARED IN METERS

CONTRACTOR	SSE/TELE/CON/GKP	ASTE/CON/GKP	Dy.CSTE/Works/GKP	CUSTOMER NAME	N. E. RAILWAY								
				PREPARED BY	M/S Creative Wings Plot No.3,Durgapuri Colony Vigyan Khand,Chhota Bharwala Gomti Nagar,LUCKNOW								
▪ Culvert	— 6 Quad Cable	△ L C.gate phone	— Derivation Cable	Sheet no	17	Created By-	Pankaj K yadav	LOCATION-					
▬ Bridge	▪ Rly.Under Bridge	— Rly.Track	△ Emergency Post	Created on		Created By-	Pankaj K yadav						
• (S.J.) Straight Joint	△ Pole	⊖ HDPE	• Rly Crossing	Revision on		Approved By-	N.E.Rly.	RAJAPATTI-THAWE					
	▪ Canal	⊖ G I pipe	⊠ T- Joint Marker	Modified on		Ref No.-							

Scanned with OKEN Scanner