


ARJ-DHE

OFC ROUTE DIAGRAM

KM 01/06
KM 01/05
KM 01/04
KM 01/03
KM 01/02
KM 01/01
KM 00/09
KM 00/08
KM 00/07
KM 00/06
KM 00/05
KM 00/04
KM 00/03
KM 00/02
KM 00/01



RLY BOUNDARY

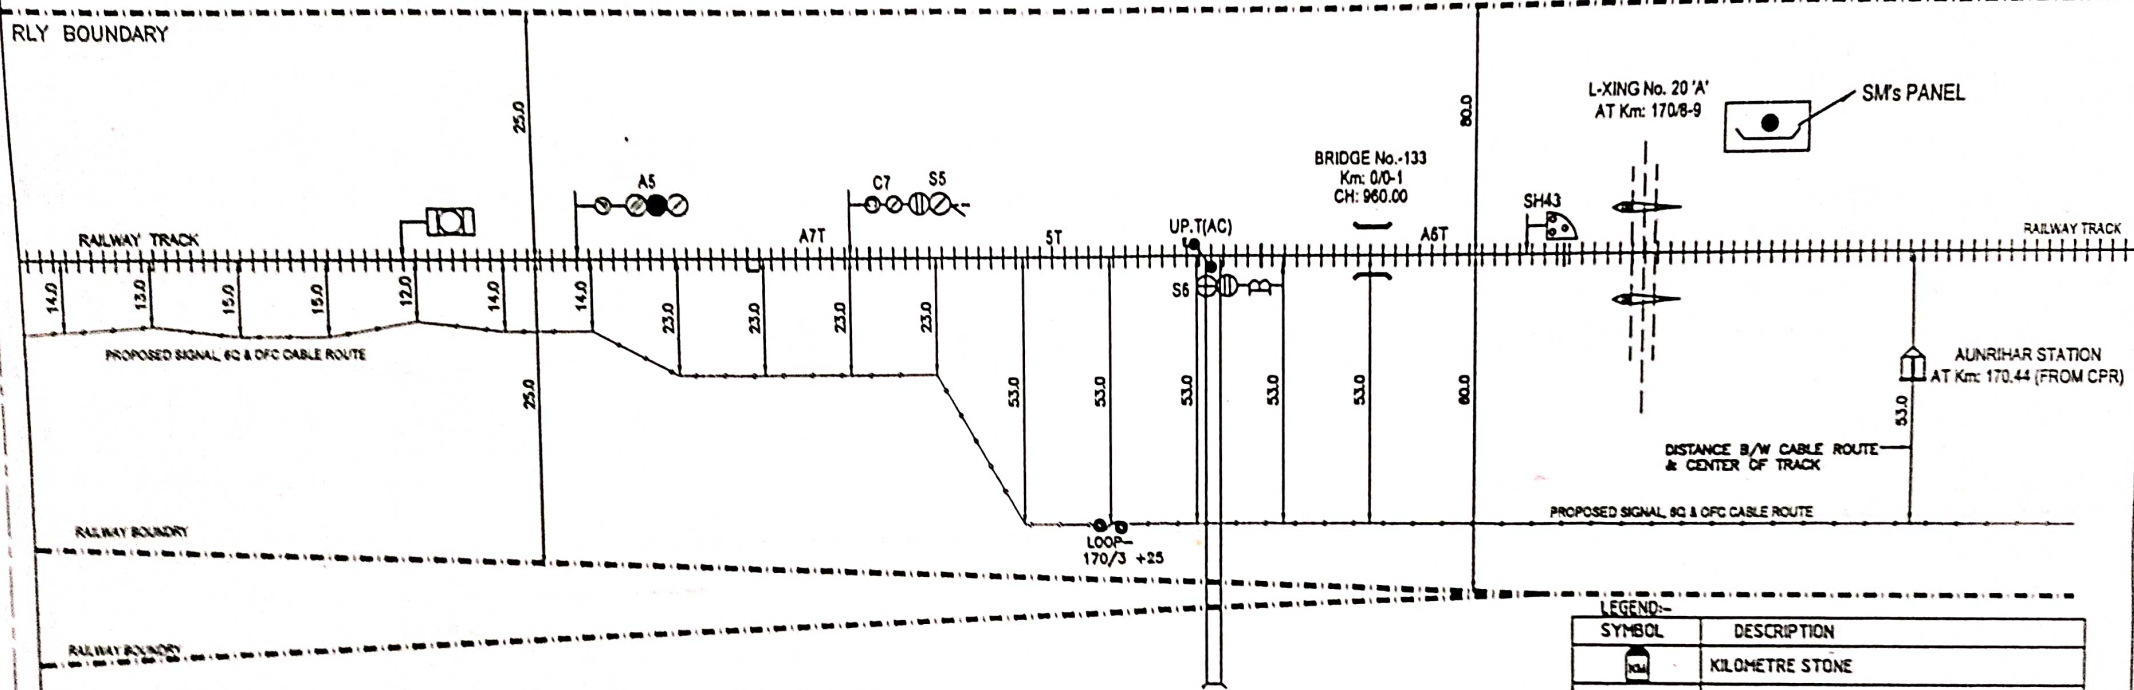

LEGEND:-

SYMBOL	DESCRIPTION
	KILOMETRE STONE
	RAILWAY TRACK
	TRACK CROSSING
	SPLICE CHAMBER (OFC JOINT)
	PROPOSED SQUAD CABLE & OFC CABLE ROUTE
	LC GATE CROSSING(HDD)
	STATION BUILDING
	CULVERT
	UNDERPASS
	BRIDGE(>25m)


Shubh
SE/KPR

SAT/ETP
for RUNG/ASA
12.6.18
CSB/TM/1/1/1/1

DRAWN BY SHARAD MANDYAL	STS - KPTL (JV) B-5, OKAYA CENTRE, TOWER-3, 4th FLOOR, NOIDA UTTAR PRADESH-201308		N.E.R.	SCALE	CHECKED		APPROVED BY	CABLE ROUTE PLAN	AUNRIHAR Jn. TO DOBHI	DRG No.
				NOT TO SCALE						
CHECKED BY ALOK SRIVASTAVA	DRAWING NO. SMP/PLA/PRG/001/002/003/2365/2									

DOBHI

AUNRIHAR

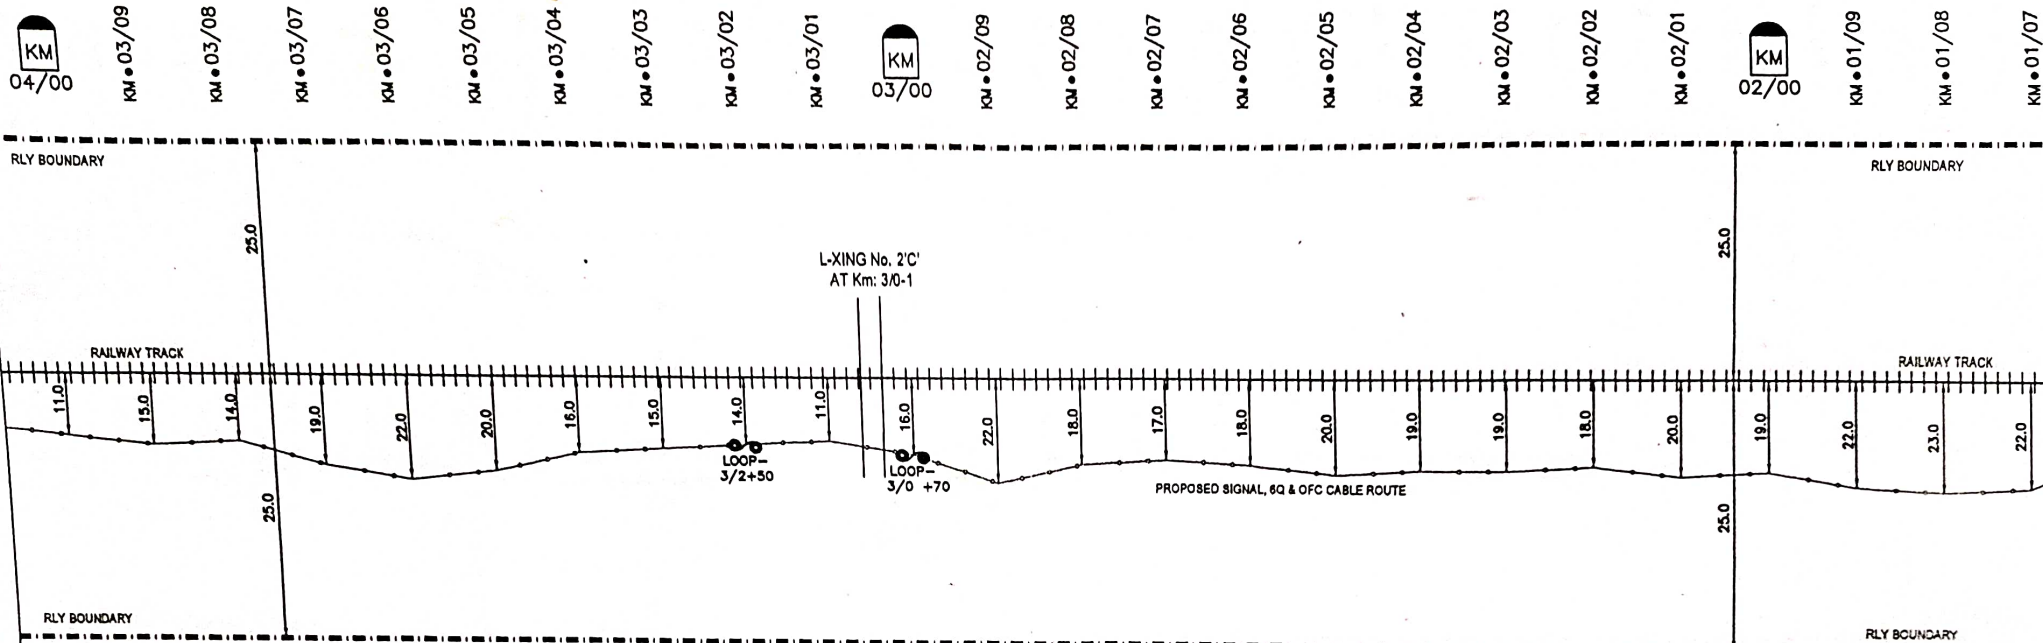

LEGEND:-

SYMBOL	DESCRIPTION
	KILOMETRE STONE
	RAILWAY TRACK
	TRACK CROSSING
	SPLICE CHAMBER (OFC JOINT)
	PROPOSED 6QUAD CABLE & OFC CABLE ROUTE
	LC GATE CROSSING(HDD)
	STATION BUILDING
	CULVERT
	UNDERPASS
	BRIDGE(≈25m)


Handwritten notes and signatures:

- Whit SE/KPTL
- 13.6.18 SSB
- 13.6.18 SSB

(SHARAD NAGDEVE) DRAWN BY	STS - KPTL (JV) B-5, OKAYA CENTRE, TOWER-3, 4th FLOOR, NOIDA UTTAR PRADESH-201309		N.E.R.	SCALE NOT TO SCALE	CHECKED 	APPROVED BY 	CABLE ROUTE PLAN	AUNRIHAR Jn. TO DOBHI	DRG No. CRP/----/2018
	(ALOK SRIVASTAVA) CHECKED BY			DRAWING NO. CCP/KPTL/CPR-ALD/PG2/NER/RVNL/S&T/001/REV00	Sr. MANAGER/S&T/RVNL	AGM/S&T/RVNL			SSES/ASTE/DSTE

DOBHI

AUNRIHAR

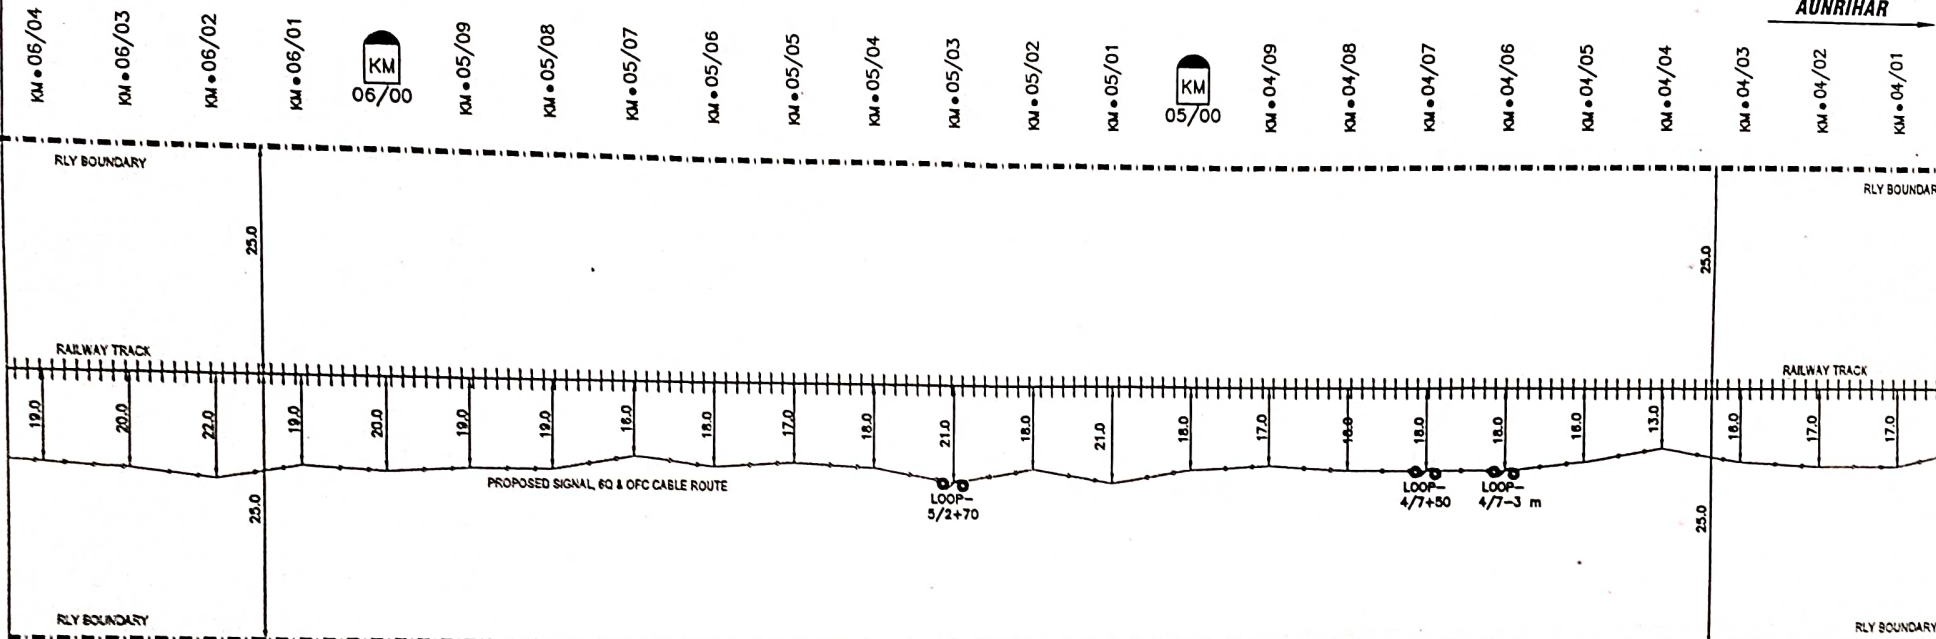

LEGEND:-

SYMBOL	DESCRIPTION
	KILOMETRE STONE
	RAILWAY TRACK
	TRACK CROSSING
	SPLICE CHAMBER (OFC JOINT)
	PROPOSED 6QUAD CABLE & OFC CABLE ROUTE
	LC GATE CROSSING(HDD)
	STATION BUILDING
	CULVERT
	UNDERPASS
	BRIDGE(=25m)


Handwritten notes:
 13.6.17
 S. S. & T. M. / S. S.
 S. S. & T. M. / S. S.
 S. S. & T. M. / S. S.

	STS - KPTL (JV) S-5, OKAYA CENTRE, TOWER-3, 4th FLOOR, NOIDA UTTAR PRADESH-201309		 Rail Vikas Nigam Limited		N.E.R.	SCALE	CHECKED		APPROVED BY	CABLE ROUTE PLAN	AUNRIHAR Jn. TO DOBHI	DRG No.
SHARAD MAGEDEV DRAWN BY				NOT TO SCALE		 12.6.18	 13/6/18					
ALOK SHIVASTAVA CHECKED BY	DRAWING NO. CORP/PT/OPR/ALP/CON/ENR/IN/SA/TO/REVOC		S. MANAGER/SATYAM	AGM/SATYAM		SSE  12/6/18	ASTEOSTE	S. DISTEAM/SSB				SHEET No. 06/10

DOBHI

AUNRIHAR

KM • 08/08
 KM • 08/07
 KM • 08/06
 KM • 08/05
 KM • 08/04
 KM • 08/03
 KM • 08/02
 KM • 08/01
 KM • 07/09
 KM • 07/08
 KM • 07/07
 KM • 07/06
 KM • 07/05
 KM • 07/04
 KM • 07/03
 KM • 07/02
 KM • 07/01
 KM • 06/09
 KM • 06/08
 KM • 06/07
 KM • 06/06
 KM • 06/05

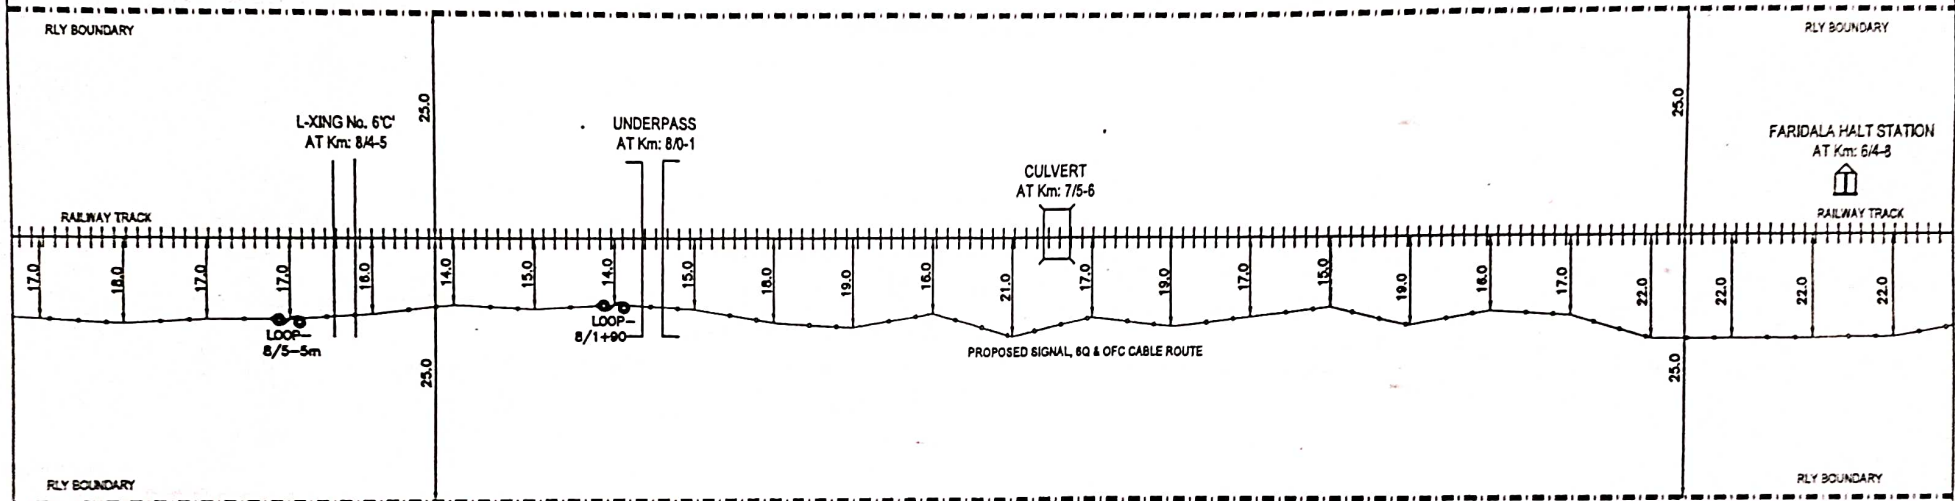

LEGEND:-

SYMBOL	DESCRIPTION
	KILOMETRE STONE
	RAILWAY TRACK
	TRACK CROSSING
	SPLICE CHAMBER (OFC JOINT)
	PROPOSED 6QUAD CABLE & OFC CABLE ROUTE
	LC GATE CROSSING(HDD)
	STATION BUILDING
	CULVERT
	UNDERPASS
	BRIDGE(=25m)


Whs
SE/KPTL
off
SST/exp
for RML/SSB
13/6/18
SSB/TN/143

SHARAD NAGDEVE DRAWN BY	STS - KPTL (JV) B-5, OKAYA CENTRE, TOWER-3, 4th FLOOR, NOIDA UTTAR PRADESH-201309	 Rail Vikas Nigam Limited	N.E.R.	SCALE	CHECKED		APPROVED BY	CABLE ROUTE PLAN	AUNRIHAR Jn. TO DOBHI	DRG No.
				NOT TO SCALE		 13/6/18	 13/6/18			
ALOK SRIVASTAVA CHECKED BY	DRAWING NO. CCPKPTUCPRALDPKZNERVNLUSAT001REV00	Sr. MANAGER/S&T/RVNL	AGWS&T/RVNL		SSE/ <i>rel/mo</i>	ASTE/OSTE	Sr. OSTE/NER/888			SHEET No. 07/10

DOBHI

AUNRIHAR

KM 11/02 KM 11/01 KM 11/00 KM 10/09 KM 10/08 KM 10/07 KM 10/06 KM 10/05 KM 10/04 KM 10/03 KM 10/02 KM 10/01 KM 10/00 KM 09/09 KM 09/08 KM 09/07 KM 09/06 KM 09/05 KM 09/04 KM 09/03 KM 09/02 KM 09/01 KM 09/00 KM 08/09

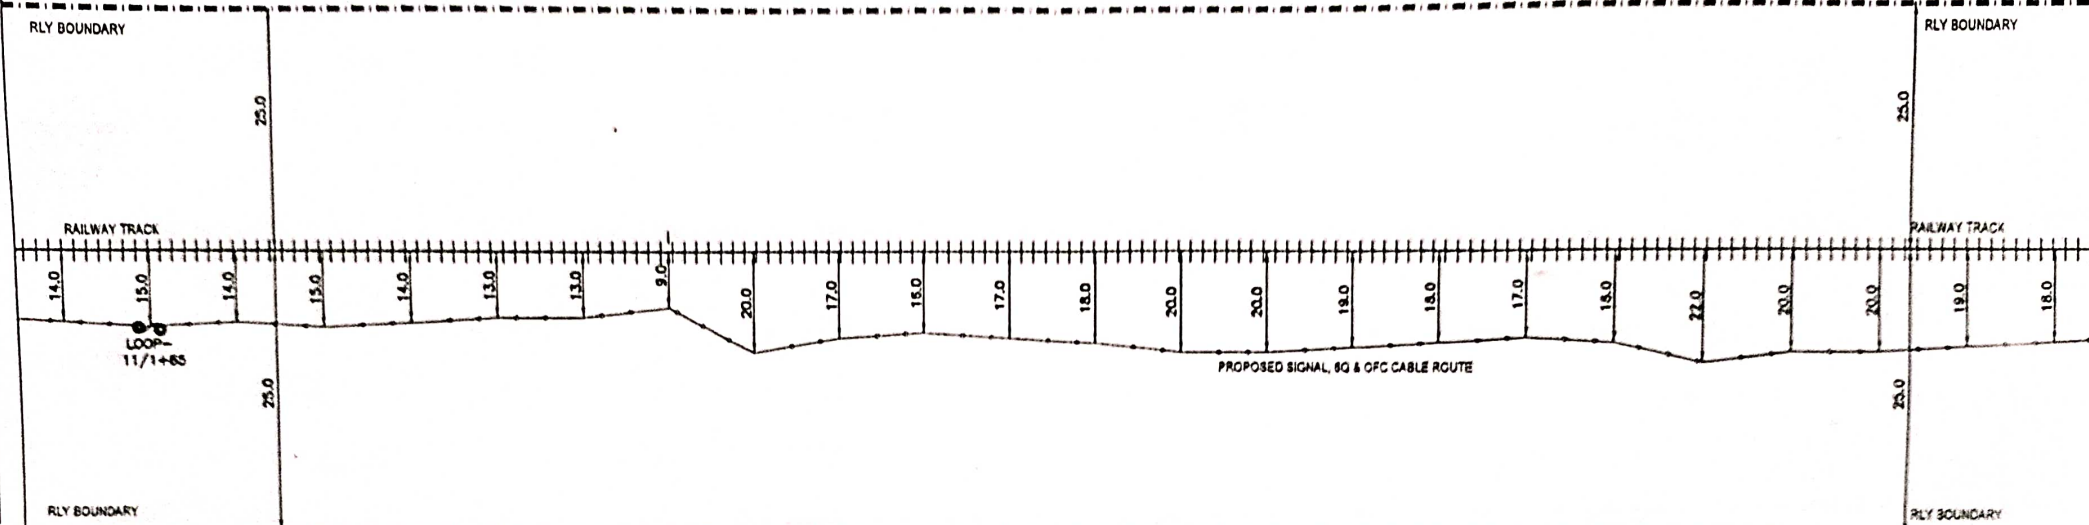

LEGEND:-

SYMBOL	DESCRIPTION
	KILOMETRE STONE
	RAILWAY TRACK
	TRACK CROSSING
	SPLICE CHAMBER (OFC JOINT)
	PROPOSED 6QUAD CABLE & OFC CABLE ROUTE
	LC GATE CROSSING(HDD)
	STATION BUILDING
	CULVERT
	UNDERPASS
	BRIDGE(=25m)

Handwritten notes:
 13.618
 15/6/18
 CRP/EXP for RVL/SSB
 13.618
 15/6/18
 CRP/EXP for RVL/SSB

SHARAD NAGDEVE DRAWN BY	STS - KPTL (JV) B-6, OKAYA CENTRE, TOWER-3, 4th FLOOR, NOIDA UTTAR PRADESH-201306		N.E.R.	SCALE	CHECKED	APPROVED BY	CABLE ROUTE PLAN	AUNRIHAR Jn. TO DOBHI	DRG No.
				NOT TO SCALE					CRP/---/2018
ALOK SRIVASTAVA CHECKED BY	DRAWING NO. CCPKPTUCPR-ALDPK02NERRVNL04TAC1REV00			SSE/13.618	ASTE/ASTE	Sr. DSTE/NER/SSB			SHEET No. 06/10

DOBHI

AUNRIHAR

KM 13/05

KM 13/04

KM 13/03

KM 13/02

KM 13/01

KM 13/00

KM 12/09

KM 12/08

KM 12/07

KM 12/06

KM 12/05

KM 12/04

KM 12/03

KM 12/02

KM 12/01

KM 12/00

KM 11/09

KM 11/08

KM 11/07

KM 11/06

KM 11/05

KM 11/04

KM 11/03

RLY BOUNDARY

RLY BOUNDARY

UNDERPASS
AT Km: 13/5-6

L-XING No. 6'C
AT Km: 12/6-7

UNDERPASS
AT Km: 12/1-2

DOHAUNDA HALT STATION
AT Km: 11/6-120

RAILWAY TRACK

RAILWAY TRACK

PROPOSED SIGNAL, 6Q & OFC CABLE ROUTE

RLY BOUNDARY

RLY BOUNDARY

LEGEND:-

SYMBOL	DESCRIPTION
	KILOMETRE STONE
	RAILWAY TRACK
	TRACK CROSSING
	SPLICE CHAMBER (OFC JOINT)
	PROPOSED 6QUAD CABLE & OFC CABLE ROUTE
	LC GATE CROSSING (HDD)
	STATION BUILDING
	CULVERT
	UNDERPASS
	BRIDGE (-25m)

Shikha
SBI/KPTL

Shikha
SBI/EXT.
for RAIL/BSS
13.6.18
SSB/TM/BSH

STS - KPTL (JV)

B-5, OKAYA CENTRE, TOWER-3, 4th FLOOR,
NOIDA
UTTAR PRADESH-201309



Rail Vikas Nigam Limited

N.E.R.

SCALE

CHECKED

APPROVED BY

NOT TO SCALE

CABLE ROUTE
PLAN

AUNRIHAR Jn.
TO DOBHI

DRG No.

CRP/----/2018

SHEET No. 05/10

(SHARAD NAGDEV)
DRAWN BY

(ALOK SRIVASTAVA)
CHECKED BY

DRAWING NO.

CCP/KPTL/CPR-ALD/PKG2/NER/RVNL/6&T/001/REV00

Sr. MANAGER/S&T/RVNL

AGM/S&T/RVNL

SSE/...


ASTE/DSTE

Sr. DSTE/NER/BSB

62

DOBHI

AUNRIHAR

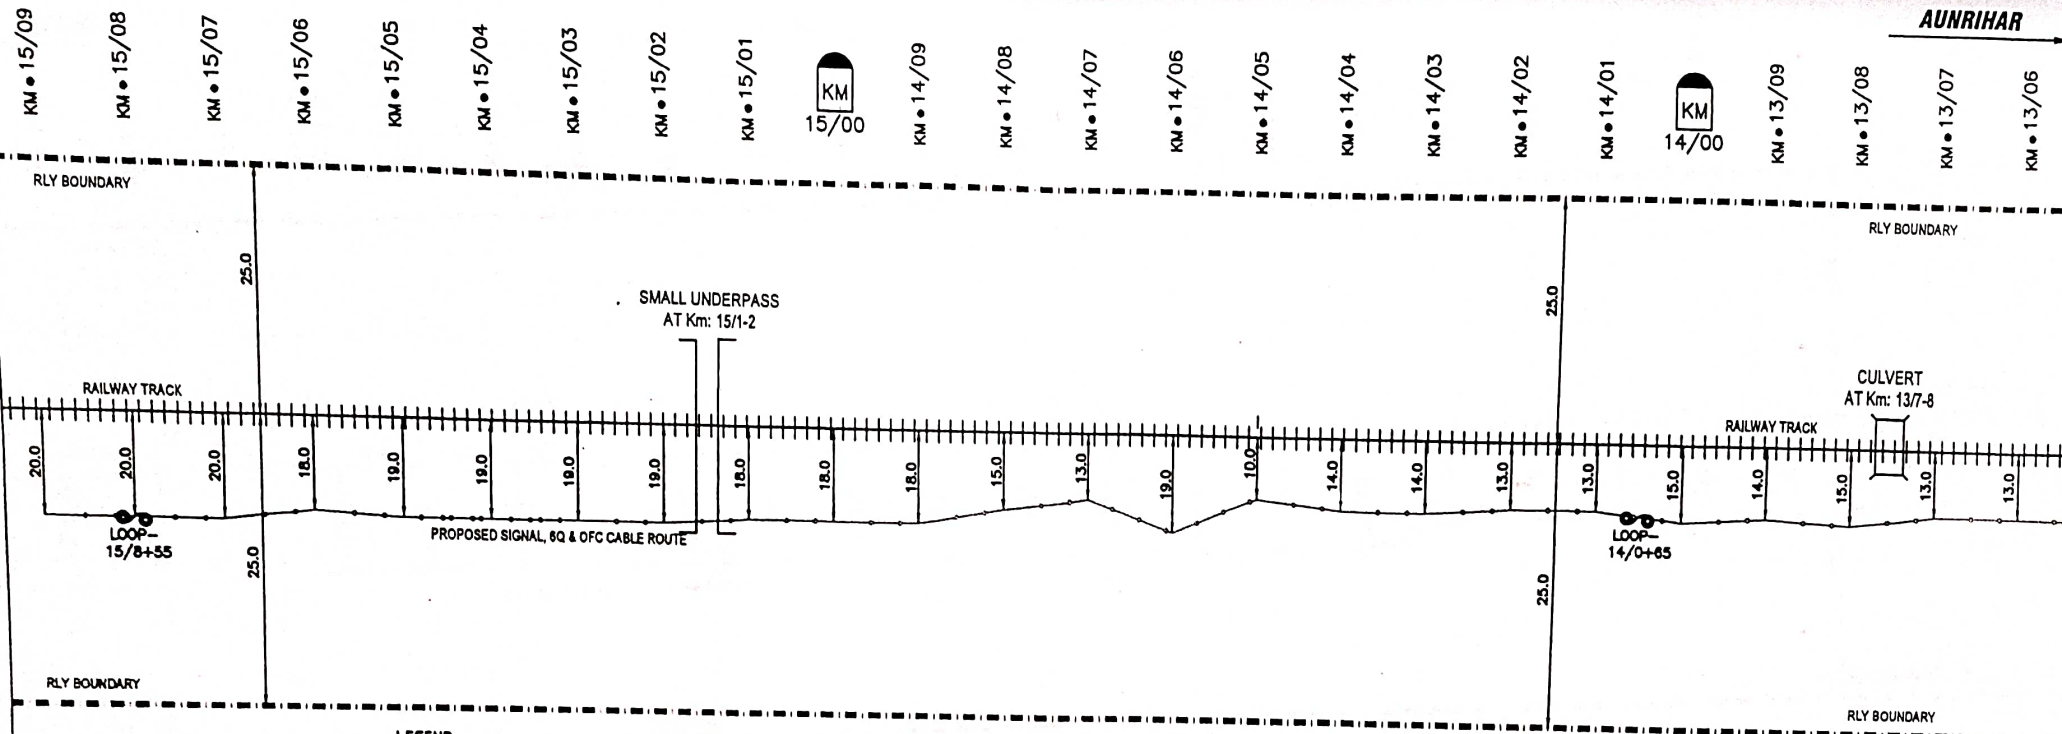

LEGEND:-

SYMBOL	DESCRIPTION
	KILOMETRE STONE
	RAILWAY TRACK
	TRACK CROSSING
	SPLICE CHAMBER (DFC JOINT)
	PROPOSED 6QUAD CABLE & DFC CABLE ROUTE
	LC GATE CROSSING(HDD)
	STATION BUILDING
	CULVERT
	UNDERPASS
	BRIDGE(=25m)

White
S&KPTL

13.6.18
S&KPTL


13.6.18
S&KPTL


STS - KPTL (JV) B-5, OKAYA CENTRE, TOWER-3, 4th FLOOR, NOIDA UTTAR PRADESH-201309				SCALE NOT TO SCALE		CHECKED 		APPROVED BY 		CABLE ROUTE PLAN		AUNRIHAR Jn. TO DOBHI		DRG No. CRP/----/2018	
SHARAD NAGDEV DRAWN BY				N.E.R.		SSEEK		SSTE/DSTE		SSTE/NER/BSB		SHEET No. 04/10			
ALOK SRIVASTAVA CHECKED BY		DRAWING NO. CCP/KPTL/CPR-ALD/PKG2/NER/RVNL/6/1001/REV00		Sr. MANAGER/S&T/RVNL		AGW/S&T/RVNL									

[illegible]

SYMBOL	DESCRIPTION
	KILOMETRE STONE
+++++	RAILWAY TRACK
++H++	TRACK CROSSING
	SPLICE CHAMBER (OFC JOINT)
— — — — —	PROPOSED 6QUAD CABLE & OFC CABLE ROUTE
	LC GATE CROSSING(HDD)
	STATION BUILDING
	CULVERT
	UNDERPASS
	BRIDGE(=25m)

① While SE/RTL

 STS - KPTL (JV) B-5, OKAYA CENTRE, TOWER-3, 4th FLOOR, NOIDA UTTAR PRADESH-201306		 Rail Vikas Nigam Limited		N.E.R.	SCALE	CHECKED		APPROVED BY	CABLE ROUTE PLAN	AUNRIHAR Jn. TO DOBHI	DRG No.
SARAD NAGOEVE DRAWN BY					NOT TO SCALE	 12.6.19	 15/6/18				CRP/----/2018
AJOK SRIVASTAVA CHECKED BY	DRAWING NO. COPKPTLCPPR-ALDPKGZMEARRVNL&T001REV00	Sr. MANAGER/S&TRVL			SSE/S&TRVL	STE/OSTE	Sr. DSTENER/BSB				SHEET No. 02/10

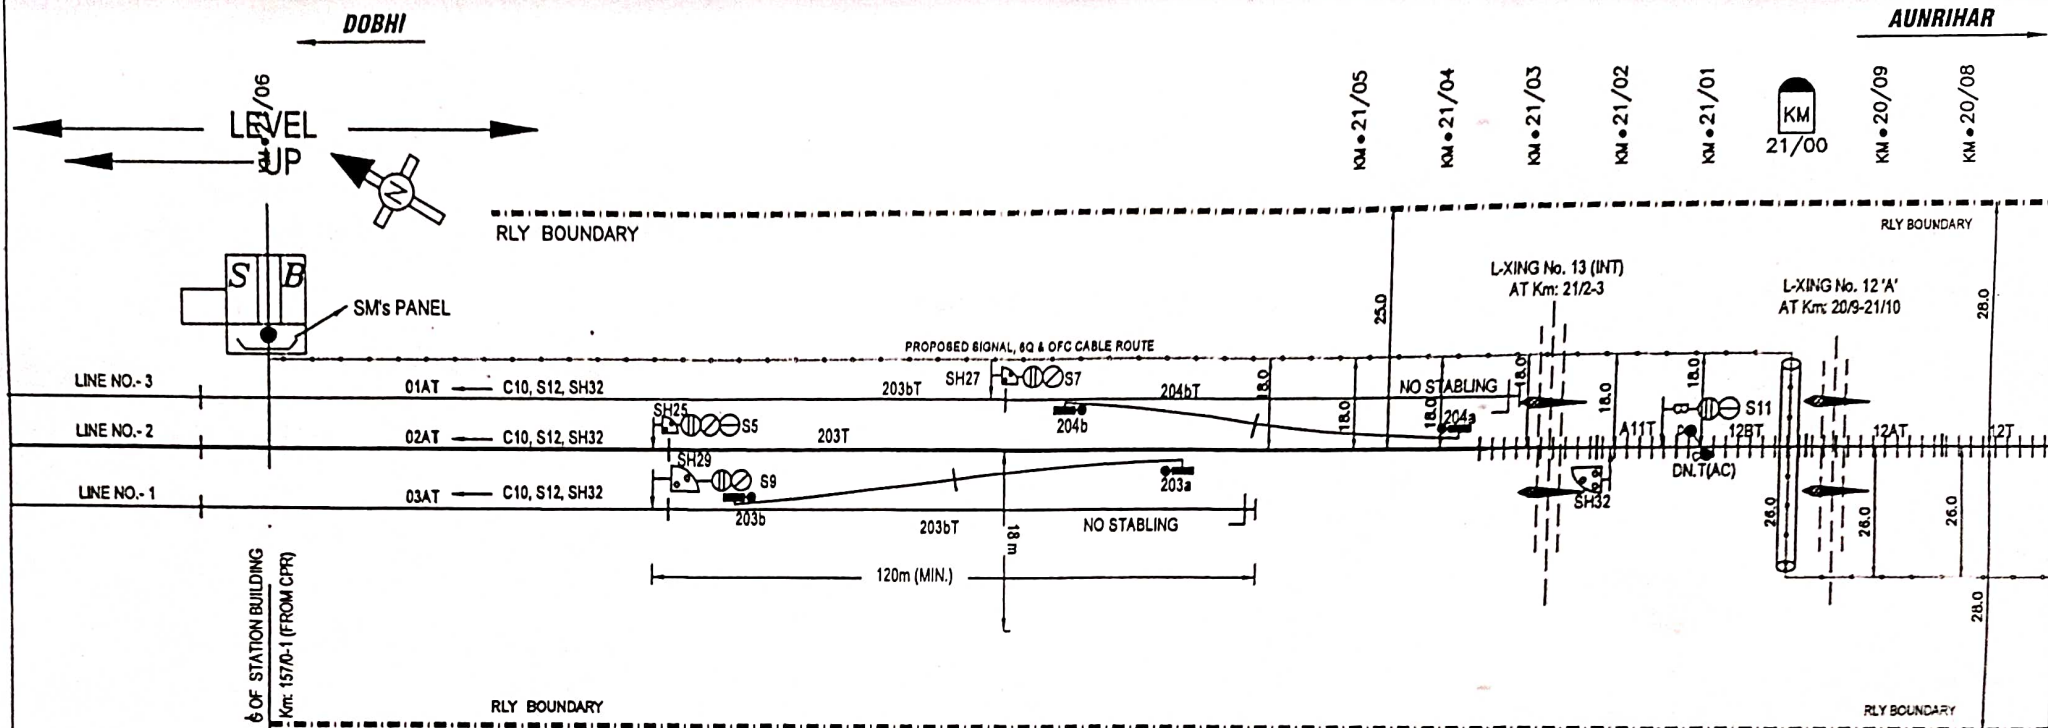

LEGEND:-

SYMBOL	DESCRIPTION
	KILOMETRE STONE
	RAILWAY TRACK
	TRACK CROSSING
	SPLICE CHAMBER (OFC JOINT)
	PROPOSED 6QUAD CABLE & OFC CABLE ROUTE
	LC GATE CROSSING(HDD)
	STATION BUILDING
	CULVERT
	UNDERPASS
	BRIDGE(≥25m)

Shri
SBI/KPTL


Adi
13.6.18
SBI/KPTL/BSB SSB/KPTL

SHARAD NAGDEVE DRAWN BY	STS - KPTL (JV) B-5, OKAYA CENTRE, TOWER-3, 4th FLOOR, NOIDA UTTAR PRADESH-201309		N.E.R.	SCALE	CHECKED	APPROVED BY	CABLE ROUTE PLAN	AUNRIHAR Jn. TO DOBHI	DRG No.
				NOT TO SCALE	<i>13.6.18</i>	<i>13/6/18</i>			CRP/---/2018
AJLOK SRIVASTAVA CHECKED BY	DRAWING NO. CCP/KPTL/CPR-ALDP/KGZ/NER/RVNL/ST001/REV00	Sr. MANAGER/S&TRVNL	AGM/S&TRVNL	SSE/...	ASTE/DSTE	Sr. DSTE/NER/BSB			SHEET No. 01/10

ROUTE PLAN FOR DOBHI - KERAKAT SECTION (OFC CABLE)

← AUNRIHAR Jn.

JAUNPUR →

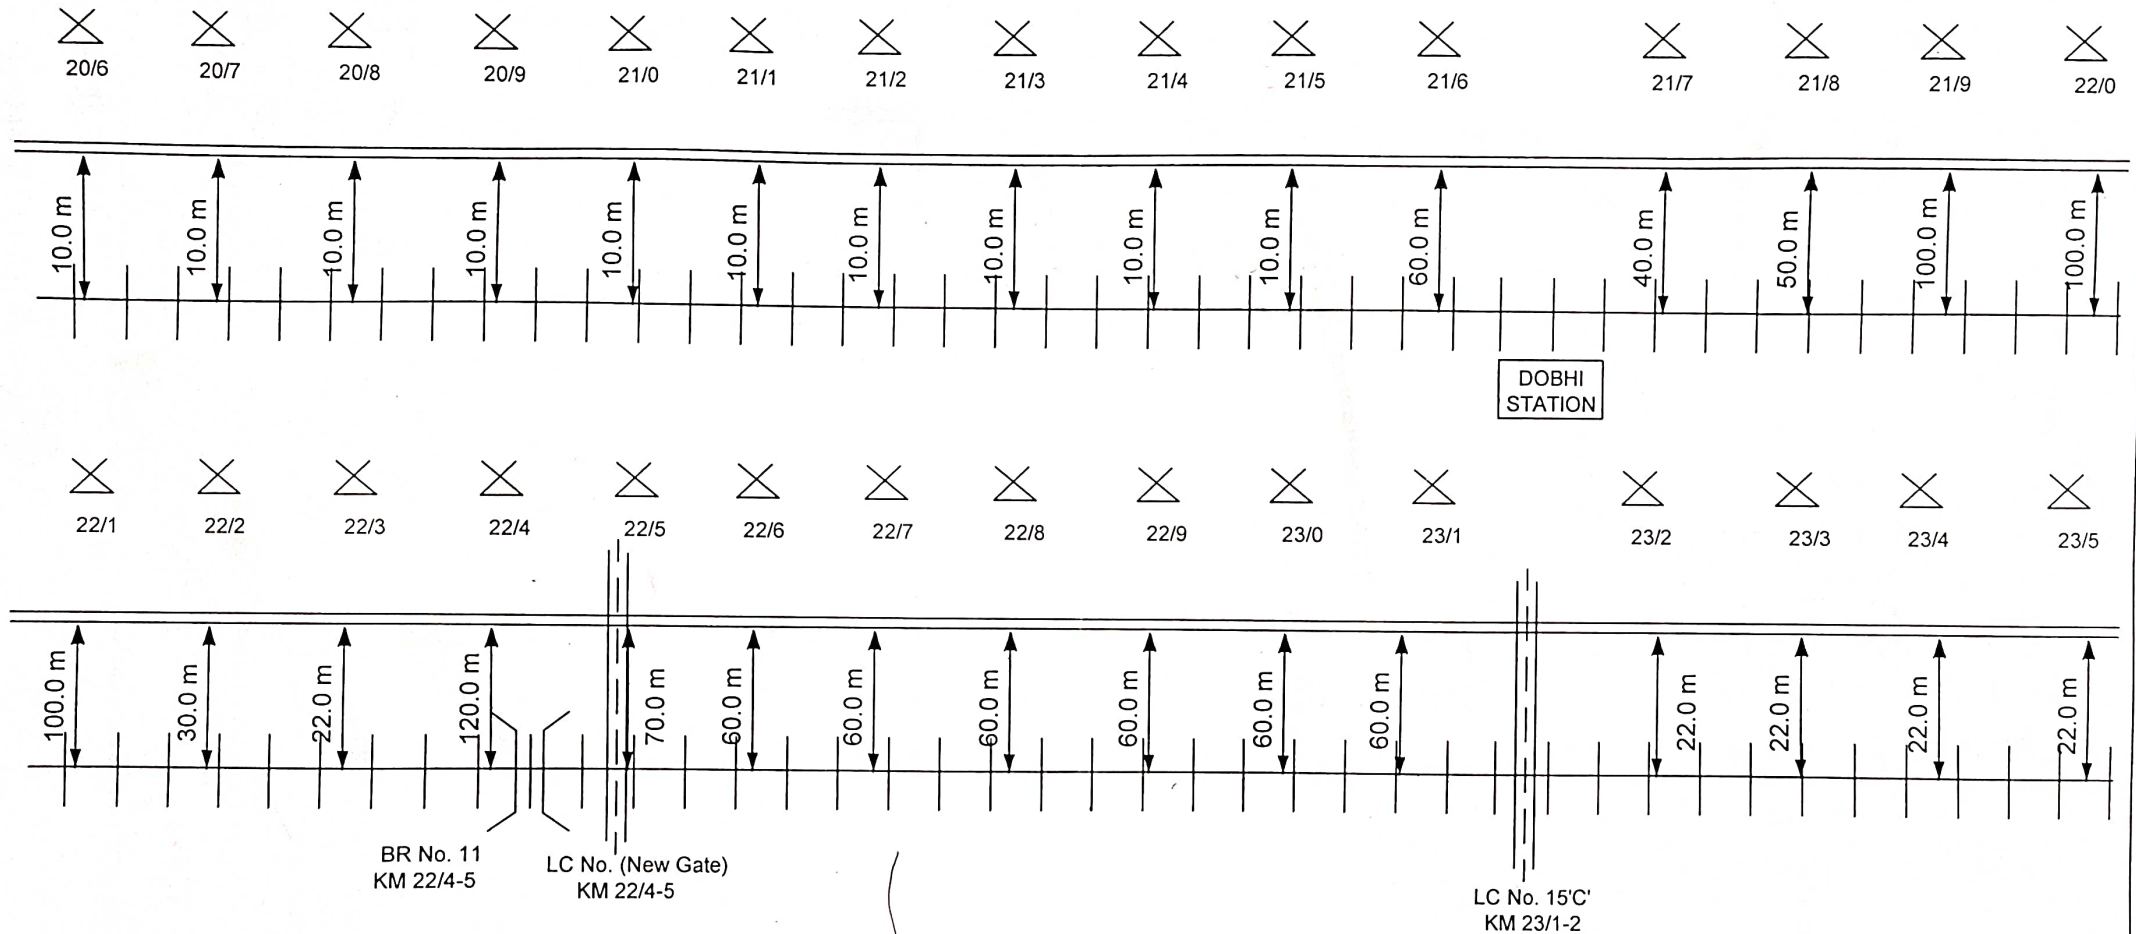


CONTRACTOR		SITE VERIFIED BY:		ADSTE/BSB		N. E. RAILWAY - VARANASI DIV.	
AGENCY:						AUNRIHAR Jn. TO JAUNPUR Cable Route Plan for OFC laying.	
● TJ	T-JOINT MARKER	○ DJ	DUCT JOINT		LC GATE TELEPHONE	—	DERIVATION CABLE
	RLY. CROSSING		RLY. TRACK	×	POLE		EMERGENCY POST
][	BRIDGE/CULVERT		G.I. PIPE		RLY. OVER BRIDGE	● NJ	JOINT MARKER
==	OFC CABLE		HDPE		RLY. UNDER BRIDGE	—	6 QUAD CABLE

SCALE : NOT TO SCALE	APPROVED BY:
DIMENSIONS : IN METRES	DSTE/BSB
SHEET NO. - 08/20	
DRAWING NO. - NER/BSB/CRP/ARJ-JNU	

ROUTE PLAN FOR DOBHI - KERAKAT SECTION (OFC CABLE)

← AUNRIHAR Jn.

JAUNPUR →

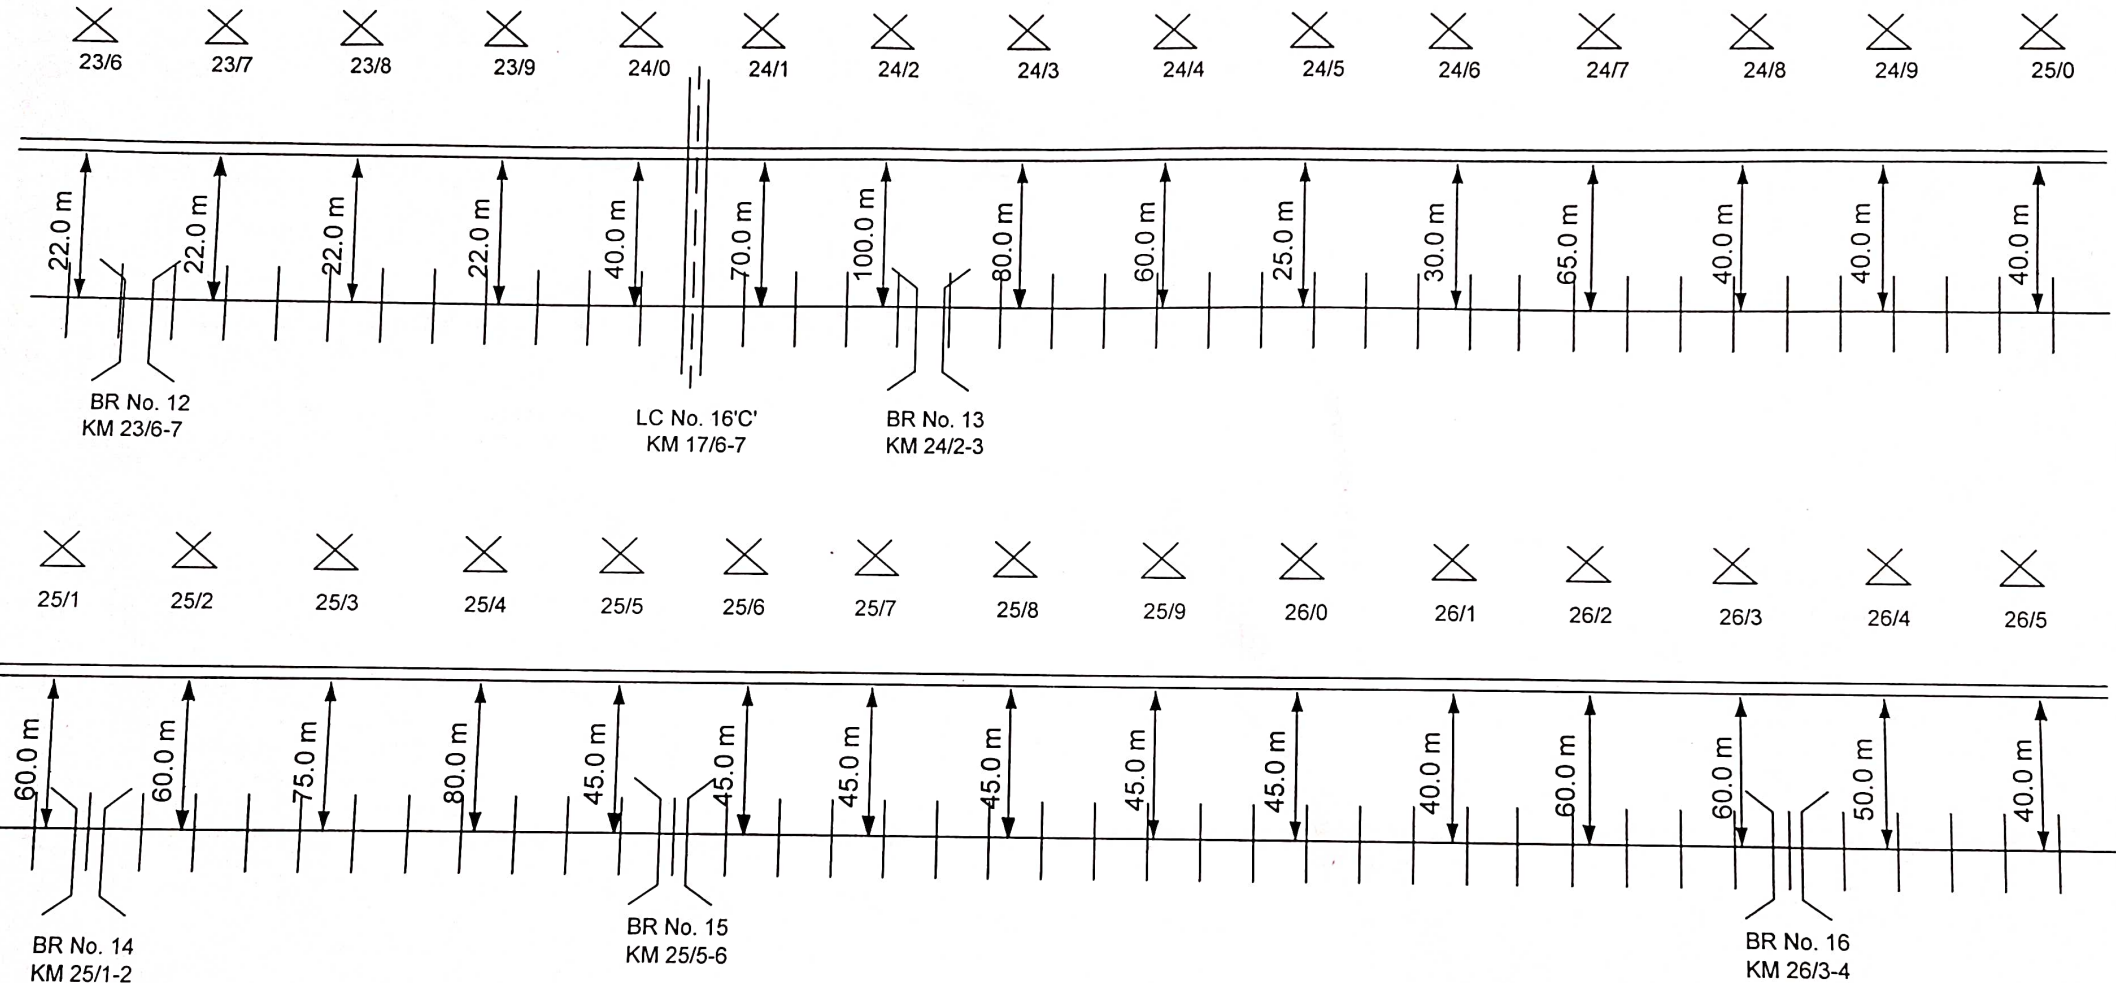


CONTRACTOR				SITE VERIFIED BY: <i>[Signature]</i> SSE/TELE/BSB				ADSTE/BSB		N. E. RAILWAY - VARANASI DIV.	
AGENCY:								AUNRIHAR Jn. TO JAUNPUR Cable Route Plan for OFC laying.			
● TJ	T-JOINT MARKER	○ DJ	DUCT JOINT	☎	LC GATE TELEPHONE	—	DERIVATION CABLE	SCALE : NOT TO SCALE APPROVED BY: <i>[Signature]</i> DST/BSB			
	RLY. CROSSING		RLY. TRACK	×	POLE	⌒	EMERGENCY POST				
]]	BRIDGE/CULVERT	—	G.I. PIPE	—	RLY. OVER BRIDGE	● NJ	JOINT MARKER	SHEET NO. - 09/20			
==	OFC CABLE	—	HDPE	—	RLY. UNDER BRIDGE	—	6 QUAD CABLE	DRAWING NO. - NER/BSB/CRP/ARJ-JNU			

ROUTE PLAN FOR DOBHI - KERAKAT - GANGAULI HALT SECTION (OFC CABLE)

← AUNRIHAR Jn.

JAUNPUR →

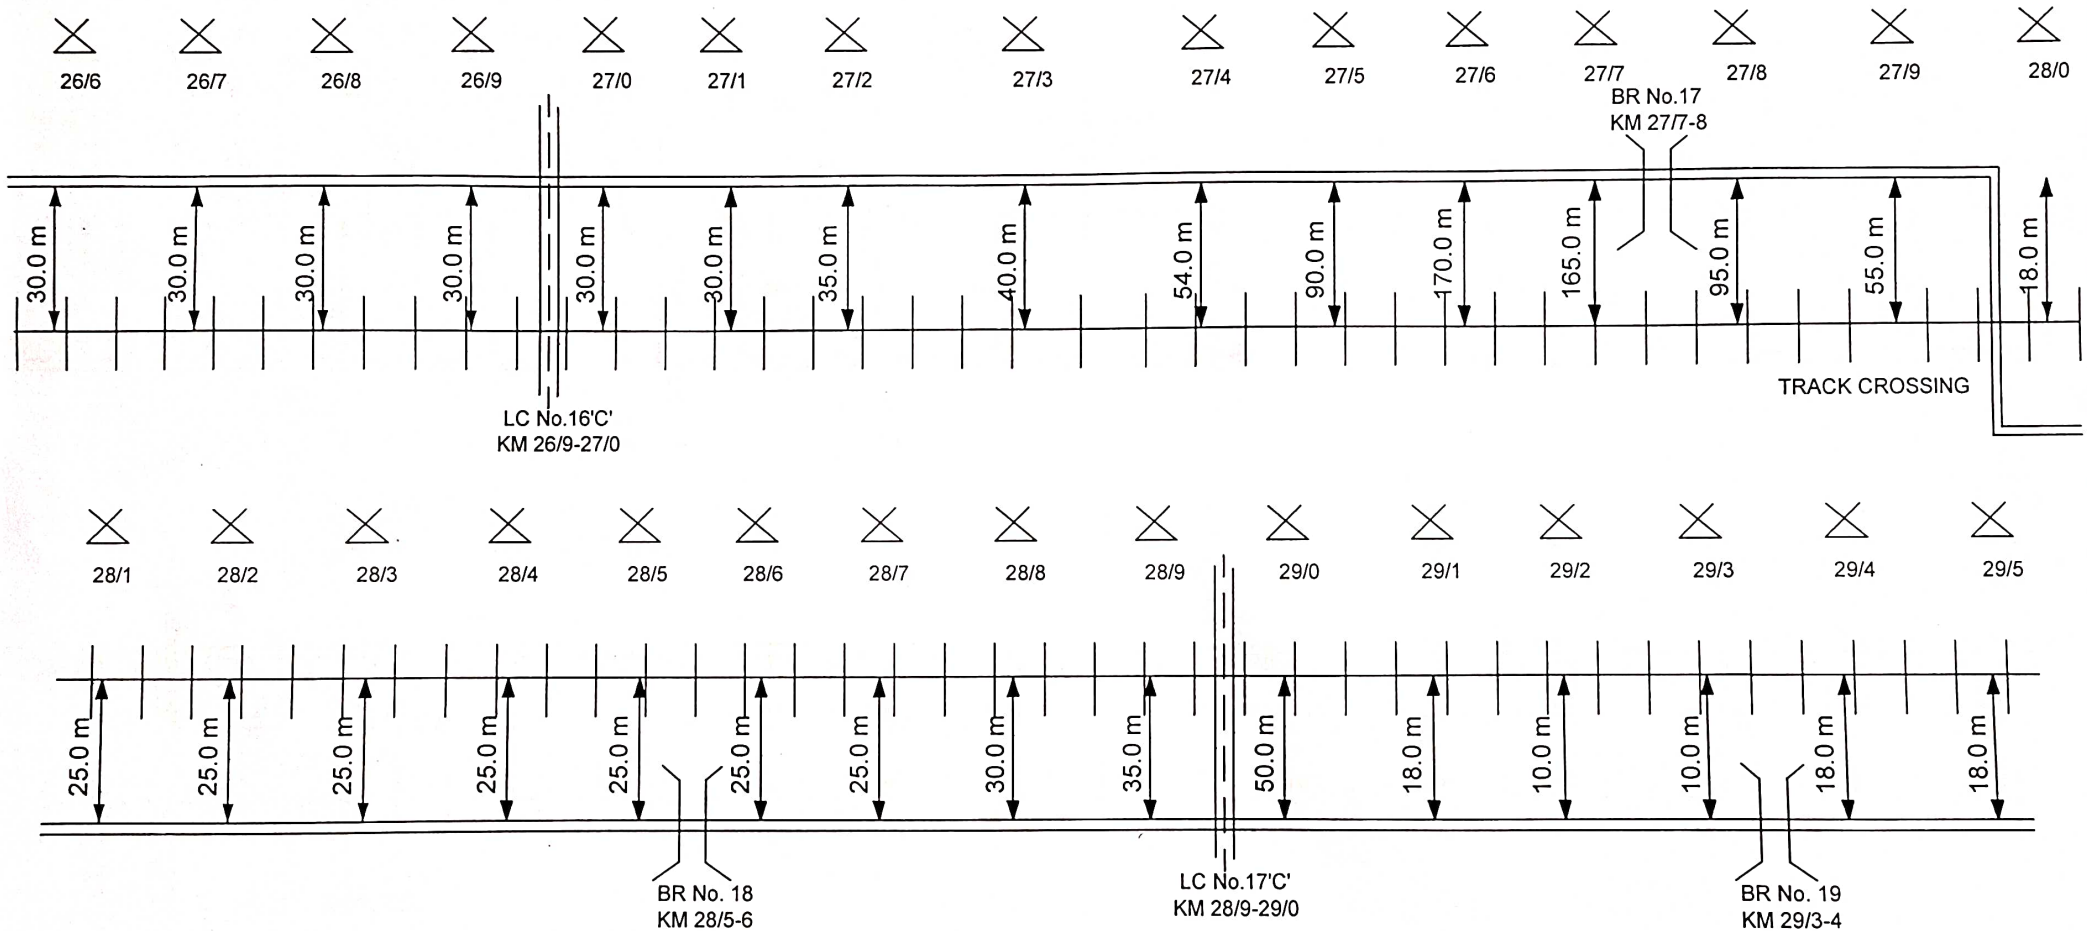


CONTRACTOR		SITE VERIFIED BY :		N. E. RAILWAY - VARANASI DIV.	
AGENCY :		SSE/TELE/BSB		AUNRIHAR Jn. TO JAUNPUR Cable Route Plan for OFC laying.	
● TJ	T-JOINT MARKER	○ DJ	DUCT JOINT	LC GATE TELEPHONE	DERIVATION CABLE
	RLY. CROSSING		RLY. TRACK	POLE	EMERGENCY POST
)(	BRIDGE/CULVERT	—	G.I. PIPE	RLY. OVER BRIDGE	JOINT MARKER
==	OFC CABLE	~	HDPE	RLY. UNDER BRIDGE	6 QUAD CABLE


SCALE : NOT TO SCALE	APPROVED BY :
DIMENSIONS : IN METRES	DATE/BSB
SHEET NO. - 10/20	
DRAWING NO. - NER/BSB/CRP/ARJ-JNU	

ROUTE PLAN FOR DOBHI - KERAKAT - GANGAULI HALT SECTION (OFC CABLE)

← AUNRIHAR Jn.

JAUNPUR →

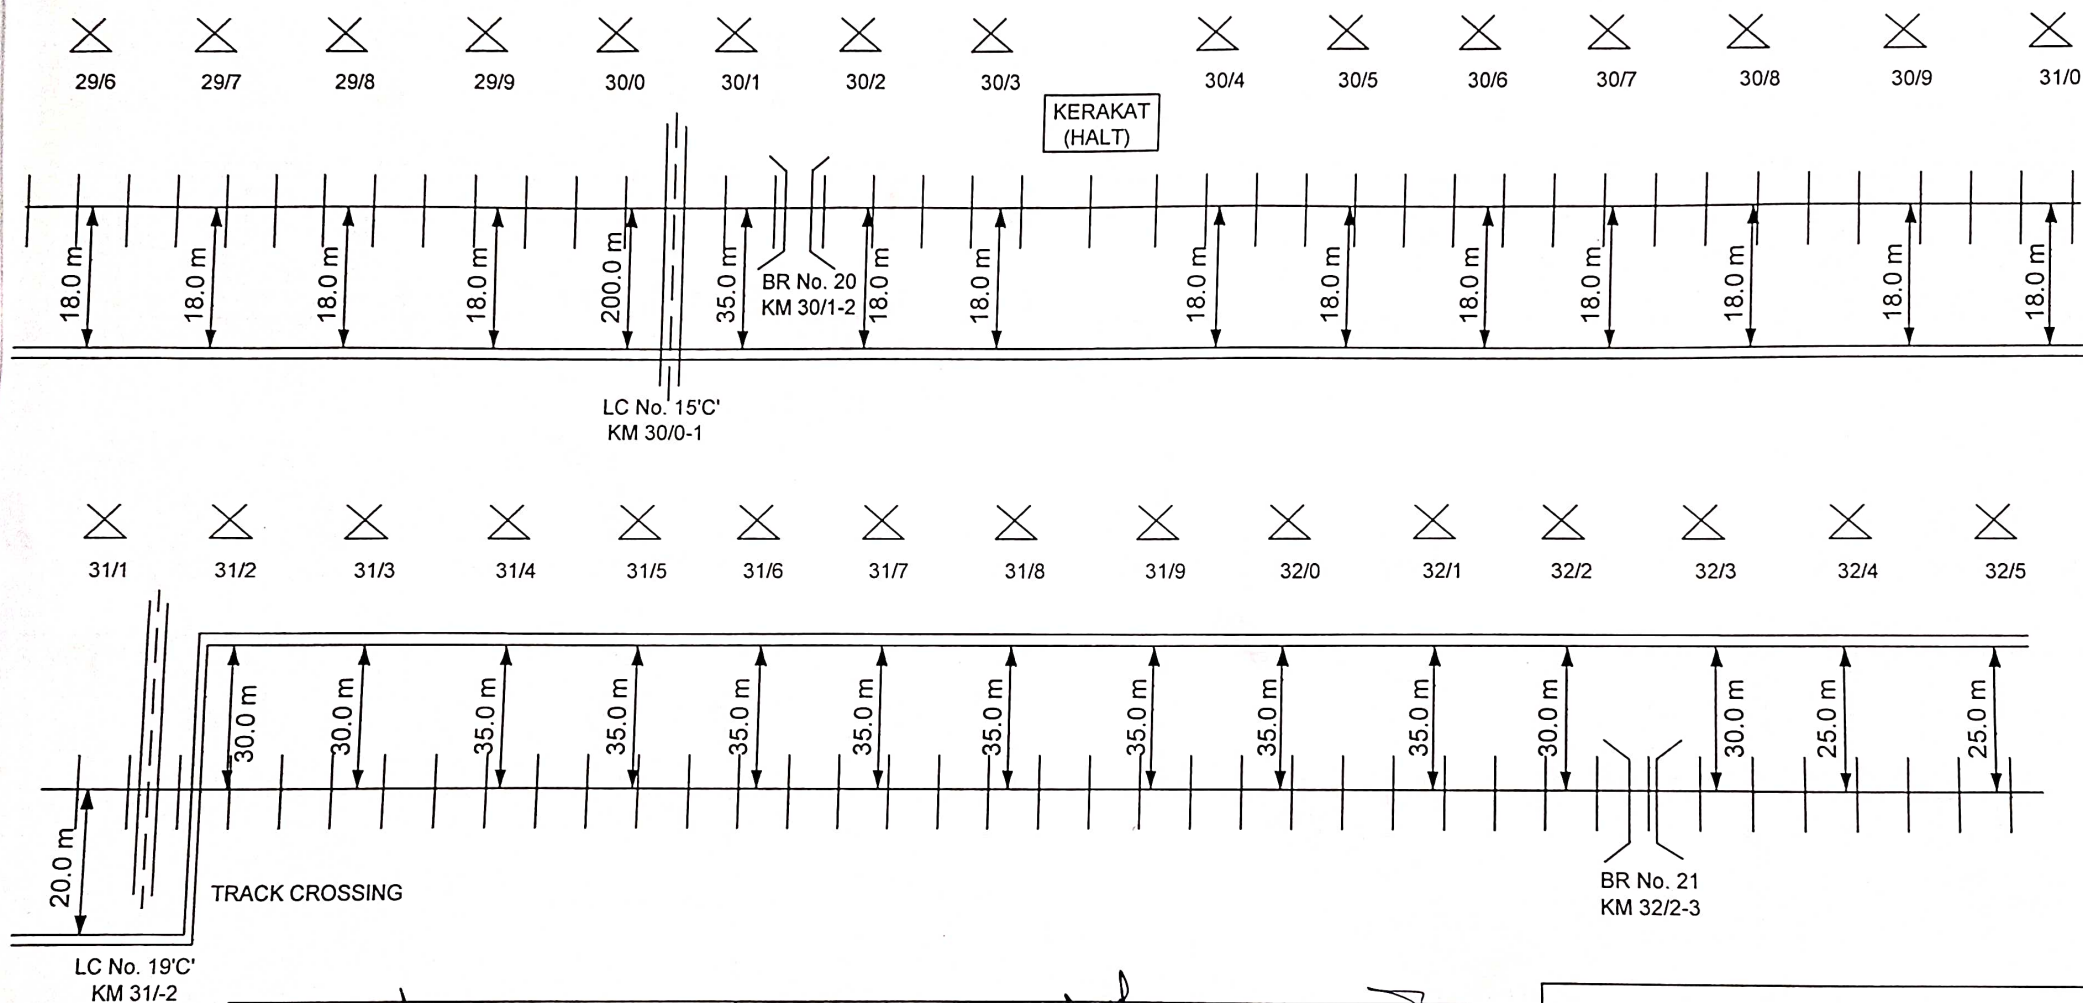

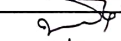
CONTRACTOR 		SITE VERIFIED BY: 		ADSTE/BSB 			
AGENCY: 							
	T-JOINT MARKER		DUCT JOINT		LC GATE TELEPHONE		DERIVATION CABLE
	RLY. CROSSING		RLY. TRACK		POLE		EMERGENCY POST
	BRIDGE/CULVERT		G.I. PIPE		RLY. OVER BRIDGE		JOINT MARKER
	OFC CABLE		HDPE		RLY. UNDER BRIDGE		6 QUAD CABLE

N. E. RAILWAY - VARANASI DIV.	
AUNRIHAR Jn. TO JAUNPUR Cable Route Plan for OFC laying.	
SCALE : NOT TO SCALE	APPROVED BY :  DSTE/BSB
DIMENSIONS : IN METRES	
SHEET NO. - 11/20	
DRAWING NO. - NER/BSB/CRP/ARJ-JNU	

ROUTE PLAN FOR KERAKAT - GANGAULI HALT SECTION (OFC CABLE)

← AUNRIHAR Jn.

JAUNPUR →

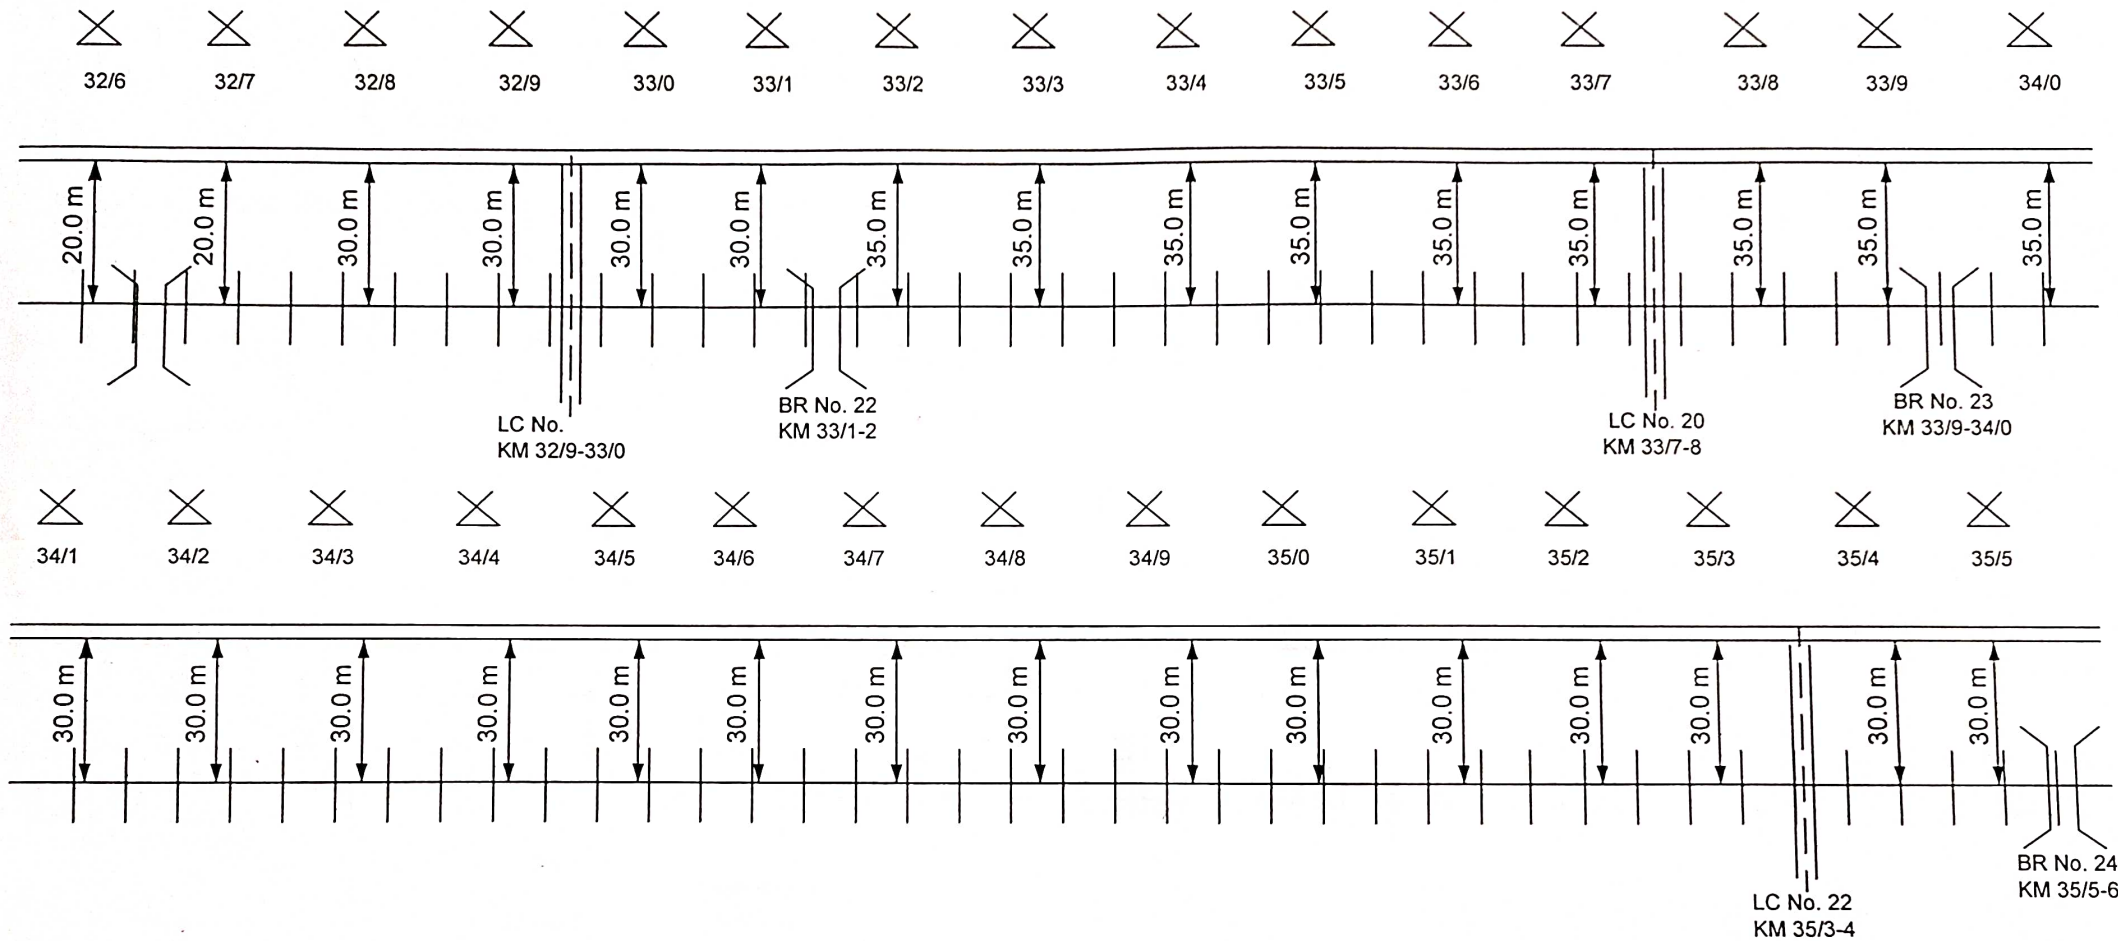

CONTRACTOR		SITE VERIFIED BY:		ADSTE/BSB		N. E. RAILWAY - VARANASI DIV.	
AGENCY:		SSE/TELE/BSB		ADSTE/BSB		AUNRIHAR Jn. TO JAUNPUR Cable Route Plan for OFC laying.	
	T-JOINT MARKER		DUCT JOINT		LC GATE TELEPHONE		DERIVATION CABLE
	RLY. CROSSING		RLY. TRACK		POLE		EMERGENCY POST
	BRIDGE/CULVERT		G.I. PIPE		RLY. OVER BRIDGE		JOINT MARKER
	OFC CABLE		HDPE		RLY. UNDER BRIDGE		6 QUAD CABLE
						APPROVED BY:	
						SCALE : NOT TO SCALE	
						DIMENSIONS : IN METRES	
						SHEET NO. - 12/20	
						DRAWING NO. - NER/BSB/CRP/ARJ-JNU	


ROUTE PLAN FOR KERAKAT - GANGAULI HALT SECTION (OFC CABLE)

← AUNRIHAR Jn.

JAUNPUR →

35/6 35/7 35/8 35/9 36/0 36/1 36/2 36/3 36/4 36/5 36/6 36/7 36/8 36/9 37/0


GANGAULI
(HALT)

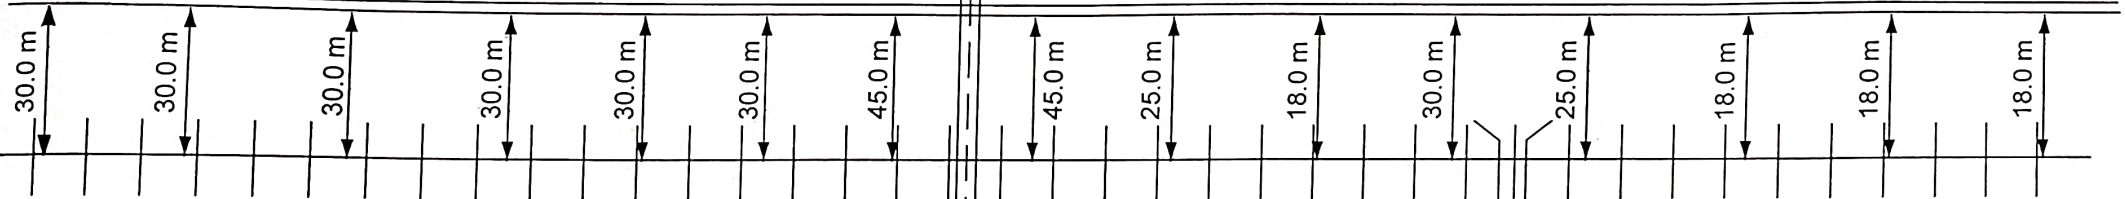

LC No. 23'C'
KM 36/2-3

BR No. 25
KM 36/6-7

37/1 37/2 37/3 37/4 37/5 37/6 37/7 37/8 37/9 38/0 38/1 38/2 38/3 38/4 38/5

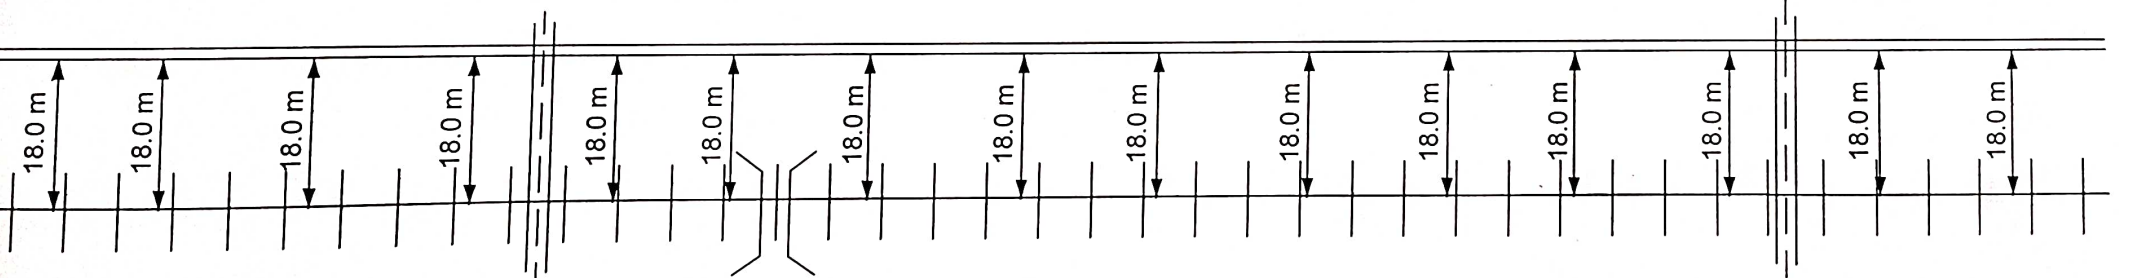

LC No. 24'C'
KM 37/4-5

BR No. 26
KM 37/6-7

LC No. 25'C'
KM 38/3-4

CONTRACTOR		SITE VERIFIED BY:		N. E. RAILWAY - VARANASI DIV.	
AGENCY:		SSE/TELE/BSB		AUNRIHAR Jn. TO JAUNPUR	
		ADSTE/BSB		Cable Route Plan for OFC laying.	
● TJ	T-JOINT MARKER	○ DJ	DUCT JOINT	☎	LC GATE TELEPHONE
	RLY. CROSSING	#####	RLY. TRACK	×	POLE
)(	BRIDGE/CULVERT	—	G.I. PIPE	—	DERIVATION CABLE
==	OFC CABLE	~	HDPE	—	EMERGENCY POST
				—	JOINT MARKER
				—	6 QUAD CABLE

APPROVED BY:

DSTE/BSB

SCALE: NOT TO SCALE

DIMENSIONS: IN METRES


SHEET NO. - 13/20

DRAWING NO. - NER/BSB/CRP/ARJ-JNU

ROUTE PLAN FOR GANGAULI HALT - MUFTIGANJ SECTION (OFC CABLE)

← AUNRIHAR Jn.

JAUNPUR →

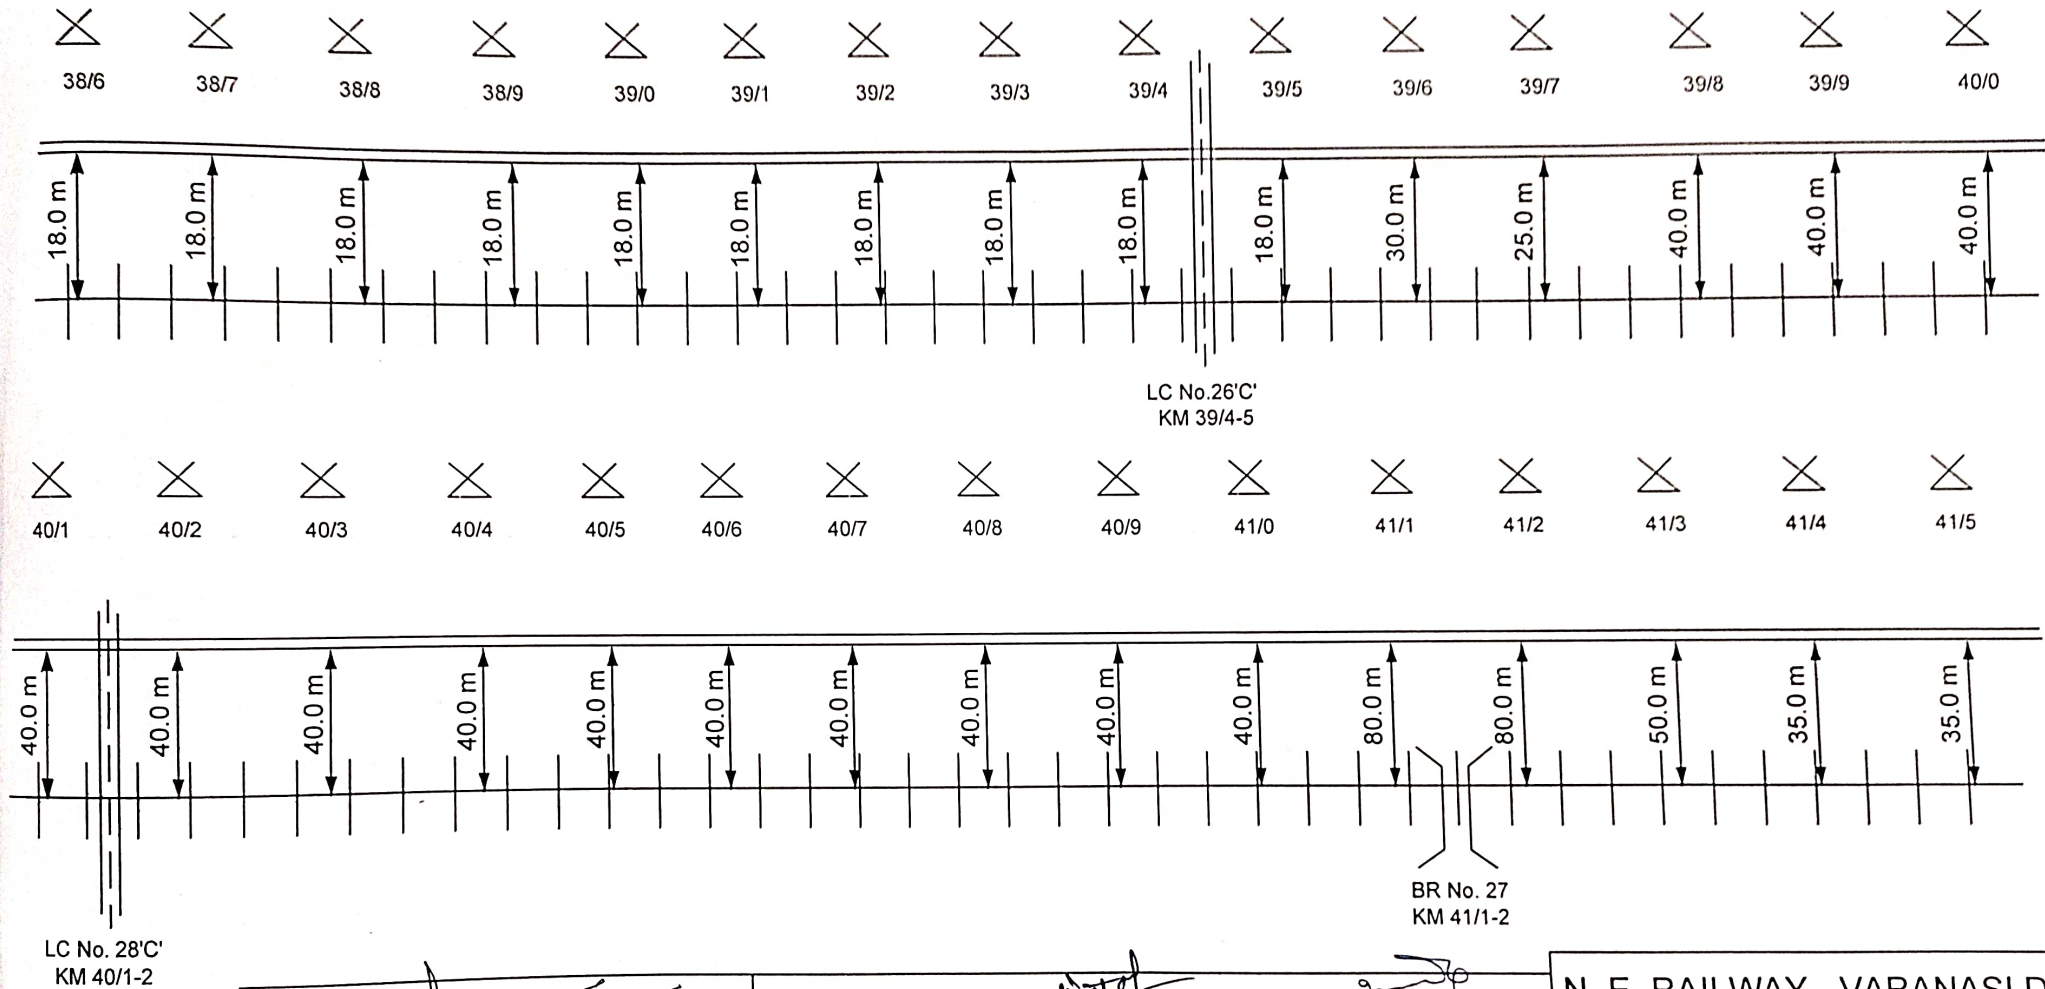

CONTRACTOR		SITE VERIFIED BY :		N. E. RAILWAY - VARANASI DIV.	
AGENCY :		SSE/TELE/BSB		AUNRIHAR Jn. TO JAUNPUR	
Cable Route Plan for OFC laying.		ADSTE/BSB		APPROVED BY :	
● TJ	T-JOINT MARKER	○ DJ	DUCT JOINT	☒	LC GATE TELEPHONE
	RLY. CROSSING	#####	RLY. TRACK	☒	POLE
	BRIDGE/CULVERT	—	G.I. PIPE	☒	RLY. OVER BRIDGE
==	OFC CABLE	~	HDPE	☒	RLY. UNDER BRIDGE
				—	DERIVATION CABLE
				☒	EMERGENCY POST
				● NJ	JOINT MARKER
				—	6 QUAD CABLE

SCALE : NOT TO SCALE

DIMENSIONS : IN METRES



SHEET NO. - 14/20

DRAWING NO. - NER/BSB/CRP/ARJ-JNU

ROUTE PLAN FOR GANGAULI HALT - MUFTIGANJ - YADAVENDRA NAGAR SECTION (OFC CABLE)

← AUNRIHAR Jn.

JAUNPUR →

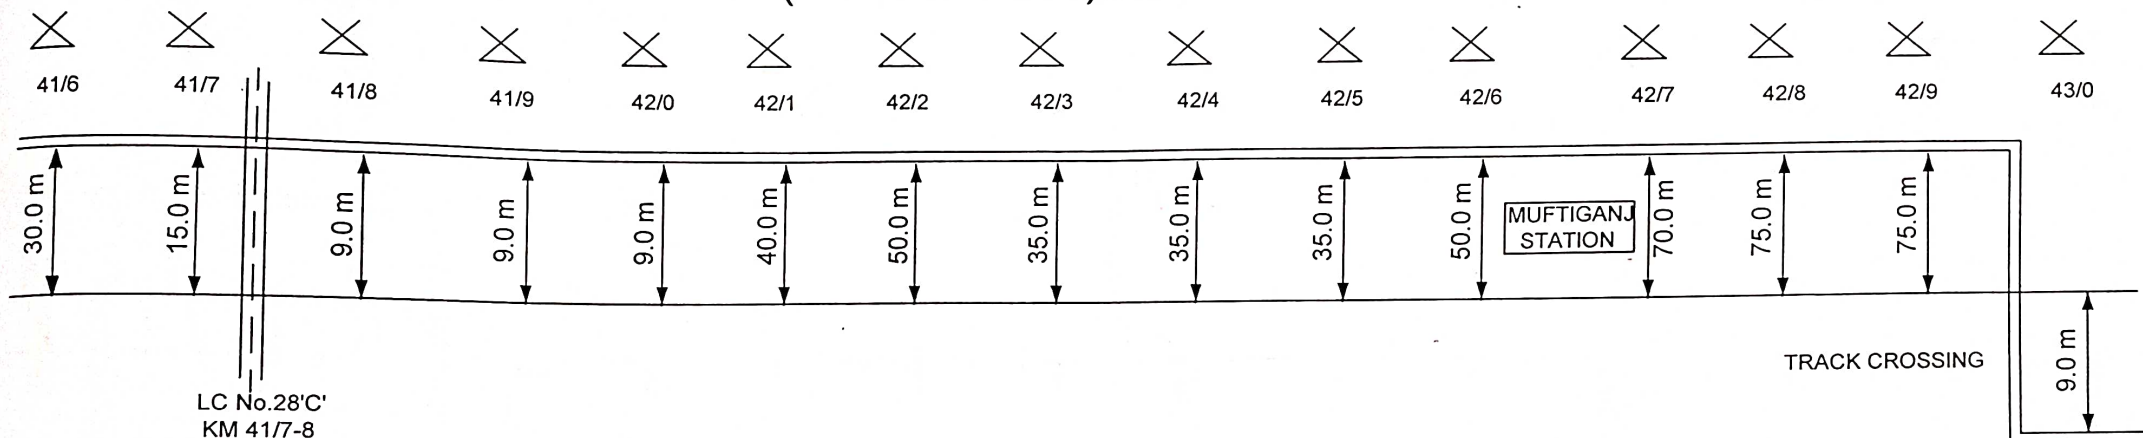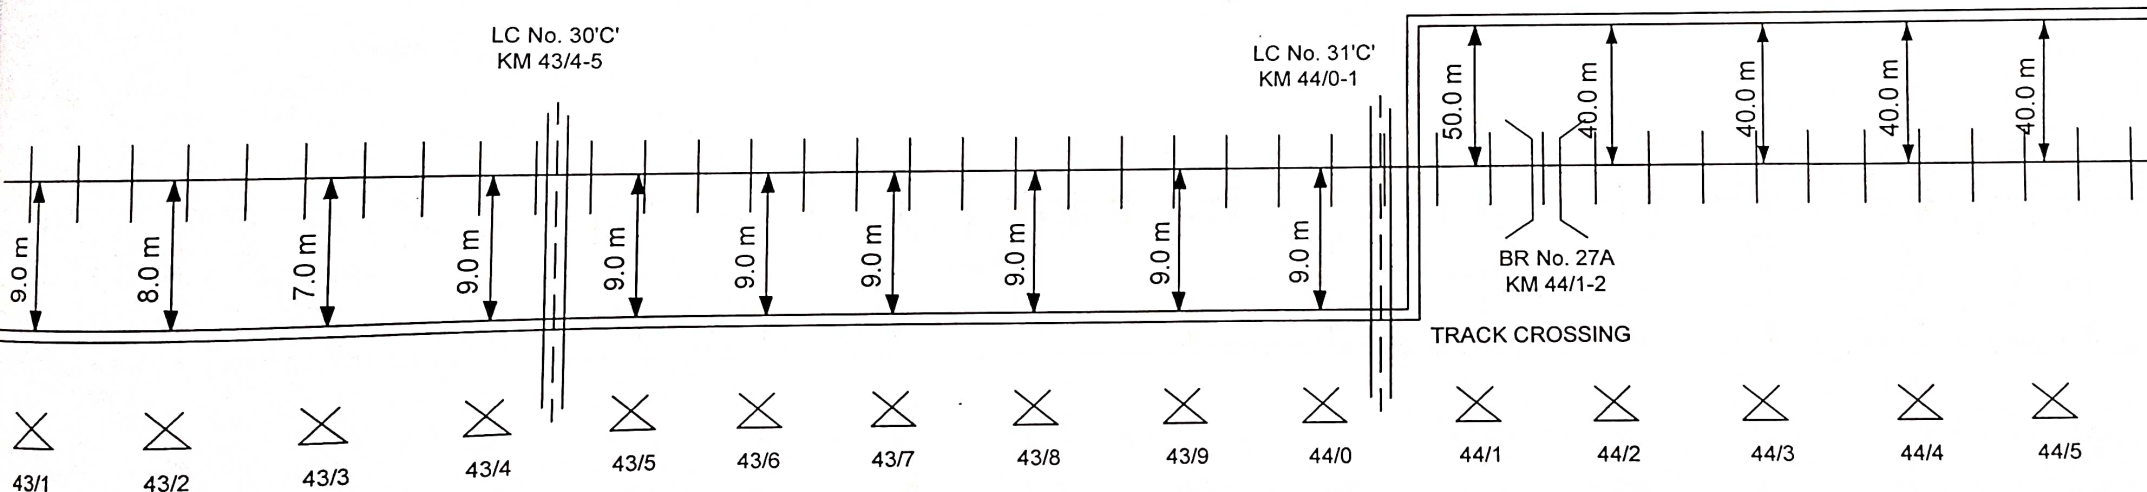




CONTRACTOR			SITE VERIFIED BY :			ADSTE/BSB		
AGENCY :								
● TJ	T-JOINT MARKER	○ DJ	DUCT JOINT		LC GATE TELEPHONE	—	DERIVATION CABLE	APPROVED BY : DSTE/BSB
	RLY. CROSSING	#####	RLY. TRACK	X	POLE		EMERGENCY POST	
))	BRIDGE/CULVERT		G.I. PIPE		RLY. OVER BRIDGE	● NJ	JOINT MARKER	
==	OFC CABLE		HDPE		RLY. UNDER BRIDGE	—	6 QUAD CABLE	
N. E. RAILWAY - VARANASI DIV.								
AUNRIHAR Jn. TO JAUNPUR								
Cable Route Plan for OFC laying.								
SCALE : NOT TO SCALE								
DIMENSIONS : IN METRES								
SHEET NO. - 15/20								
DRAWING NO. - NER/BSB/CRP/ARJ-JNU								

ROUTE PLAN FOR MUFTIGANJ - YADAVENDRA NAGAR SECTION (OFC CABLE)

← AUNRIHAR Jn.

JAUNPUR →

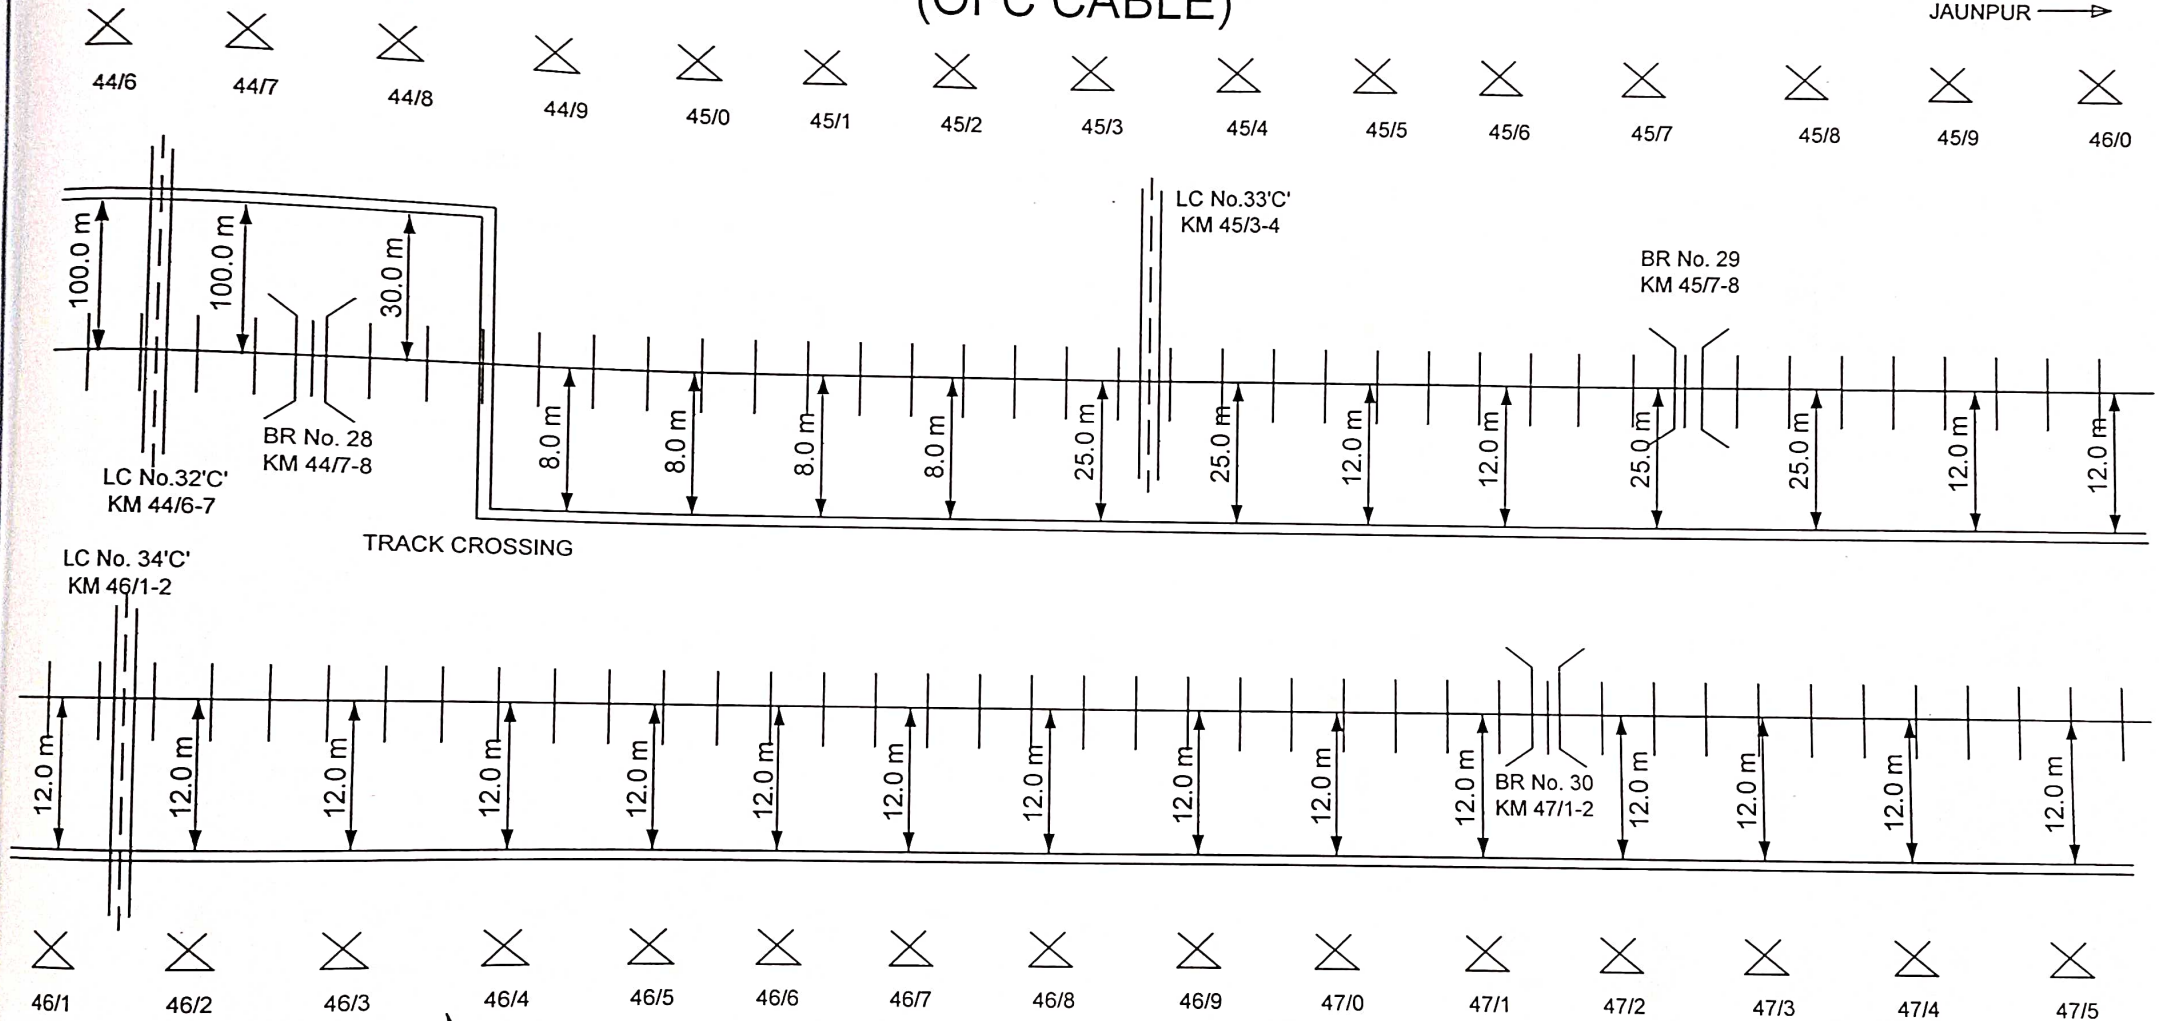

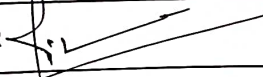 
CONTRACTOR 		SITE VERIFIED BY : 				ADSTE/BSB 	
AGENCY :							
	T-JOINT MARKER		DUCT JOINT		LC GATE TELEPHONE		DERIVATION CABLE
	RLY. CROSSING		RLY. TRACK		POLE		EMERGENCY POST
	BRIDGE/CULVERT		G.I. PIPE		RLY. OVER BRIDGE		JOINT MARKER
	OFC CABLE		HDPE		RLY. UNDER BRIDGE		6 QUAD CABLE

N. E. RAILWAY - VARANASI DIV.	
AUNRIHAR Jn. TO JAUNPUR Cable Route Plan for OFC laying.	
SCALE : NOT TO SCALE	APPROVED BY:
DIMENSIONS : IN METRES	ADSTE/BSB
SHEET NO. - 16/20	
DRAWING NO. - NER/BSB/CRP/ARJ-JNU	

AUNRIHAR Jn.

ROUTE PLAN FOR MUFTIGANJ - YADAVENDRA NAGAR SECTION (OFC CABLE)

JAUNPUR →

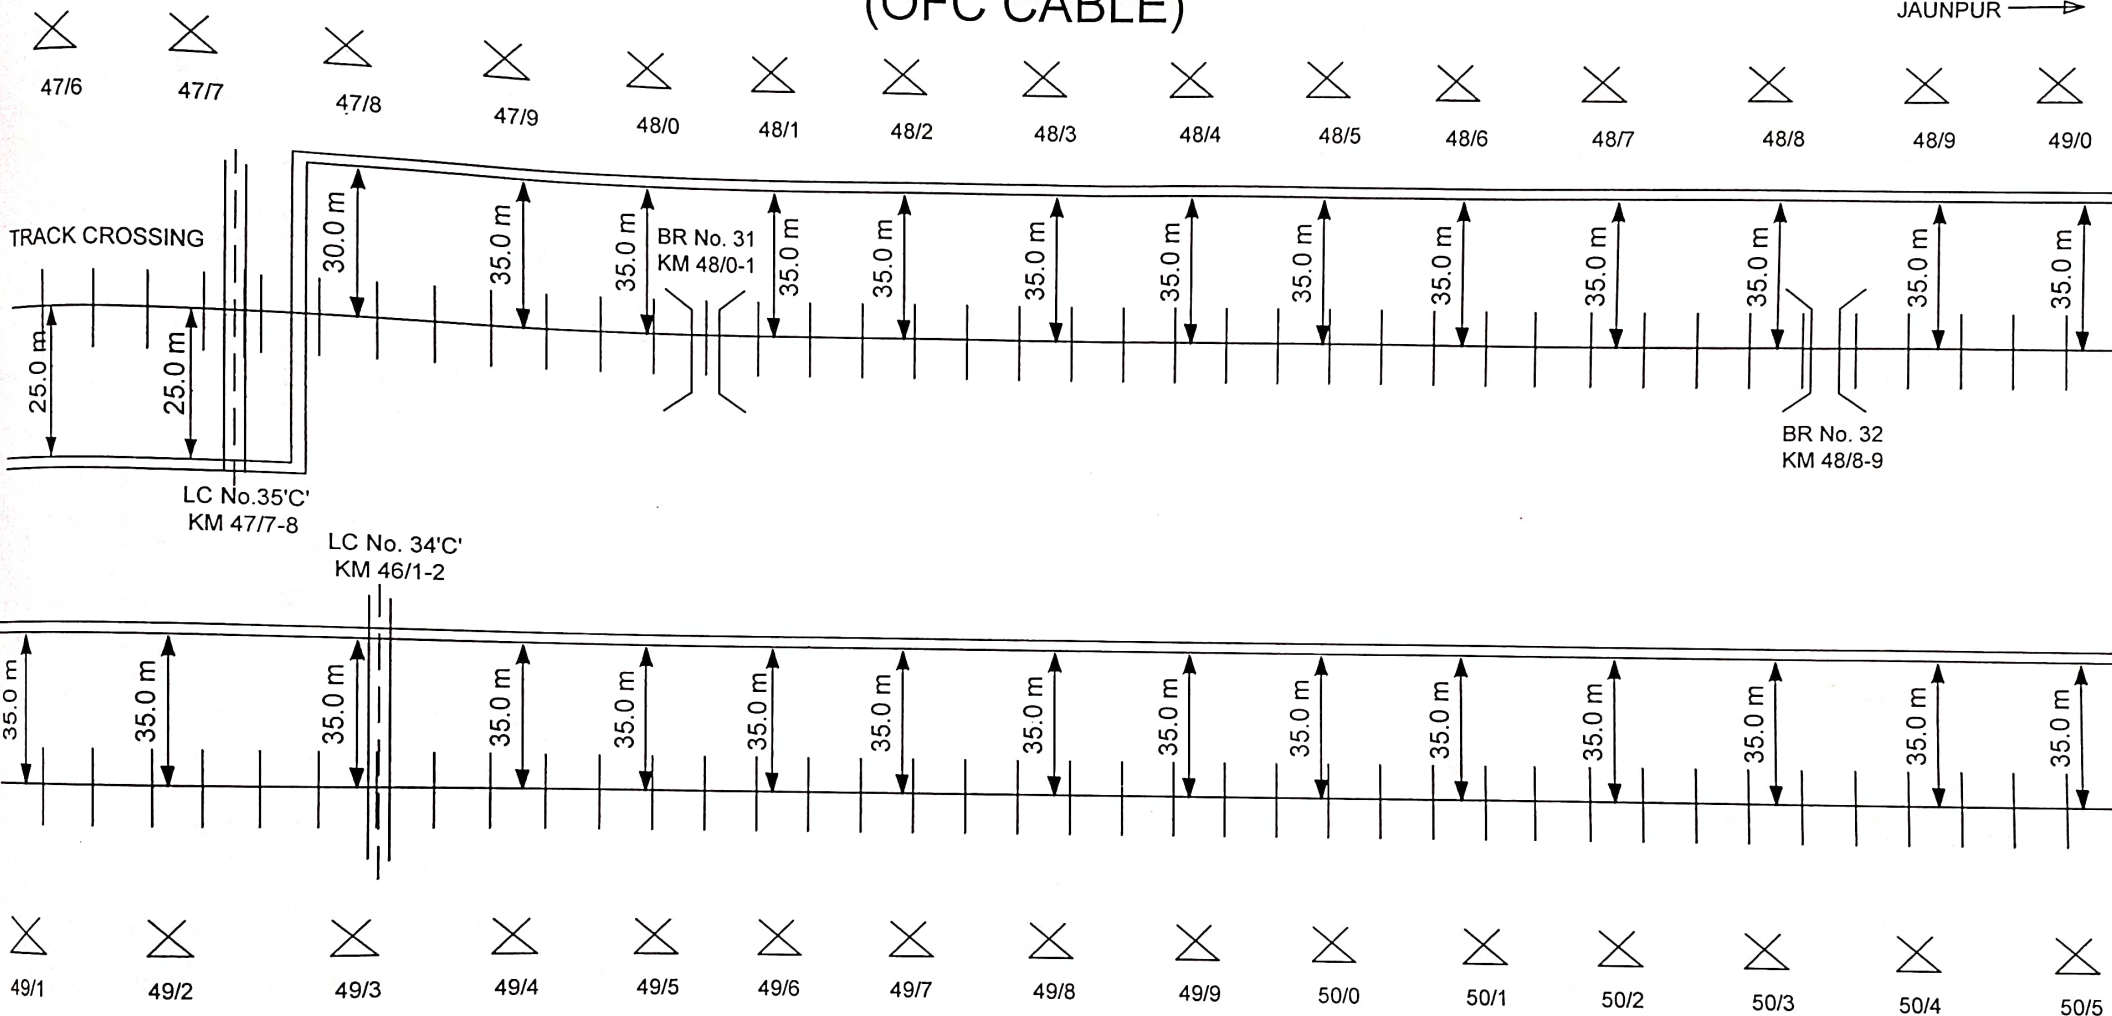

CONTRACTOR 			SITE VERIFIED BY :  SSE/TELE/BSB					 ADSTE/BSB	
AGENCY :									
	T-JOINT MARKER		DUCT JOINT		LC GATE TELEPHONE		DERIVATION CABLE	<div>N. E. RAILWAY - VARANASI DIV.</div> <div>AUNRIHAR Jn. TO JAUNPUR</div> <div>Cable Route Plan for OFC laying.</div> <div>SCALE : NOT TO SCALE</div> <div>DIMENSIONS : IN METRES</div> <div>SHEET NO. - 17/20</div> <div>DRAWING NO. - NER/BSB/CRP/ARJ-JNU</div> <div>APPROVED BY :  DSTE/BSB</div>	
	RLY. CROSSING		RLY. TRACK		POLE		EMERGENCY POST		
	BRIDGE/CULVERT		G.I. PIPE		RLY. OVER BRIDGE		JOINT MARKER		
	OFC CABLE		HDPE		RLY. UNDER BRIDGE		6 QUAD CABLE		


APPROVED BY :

DSTE/BSB

ROUTE PLAN FOR MUFTIGANJ - YADAVENDRA NAGAR SECTION (OFC CABLE)

AUNRIHAR Jn.

JAUNPUR →

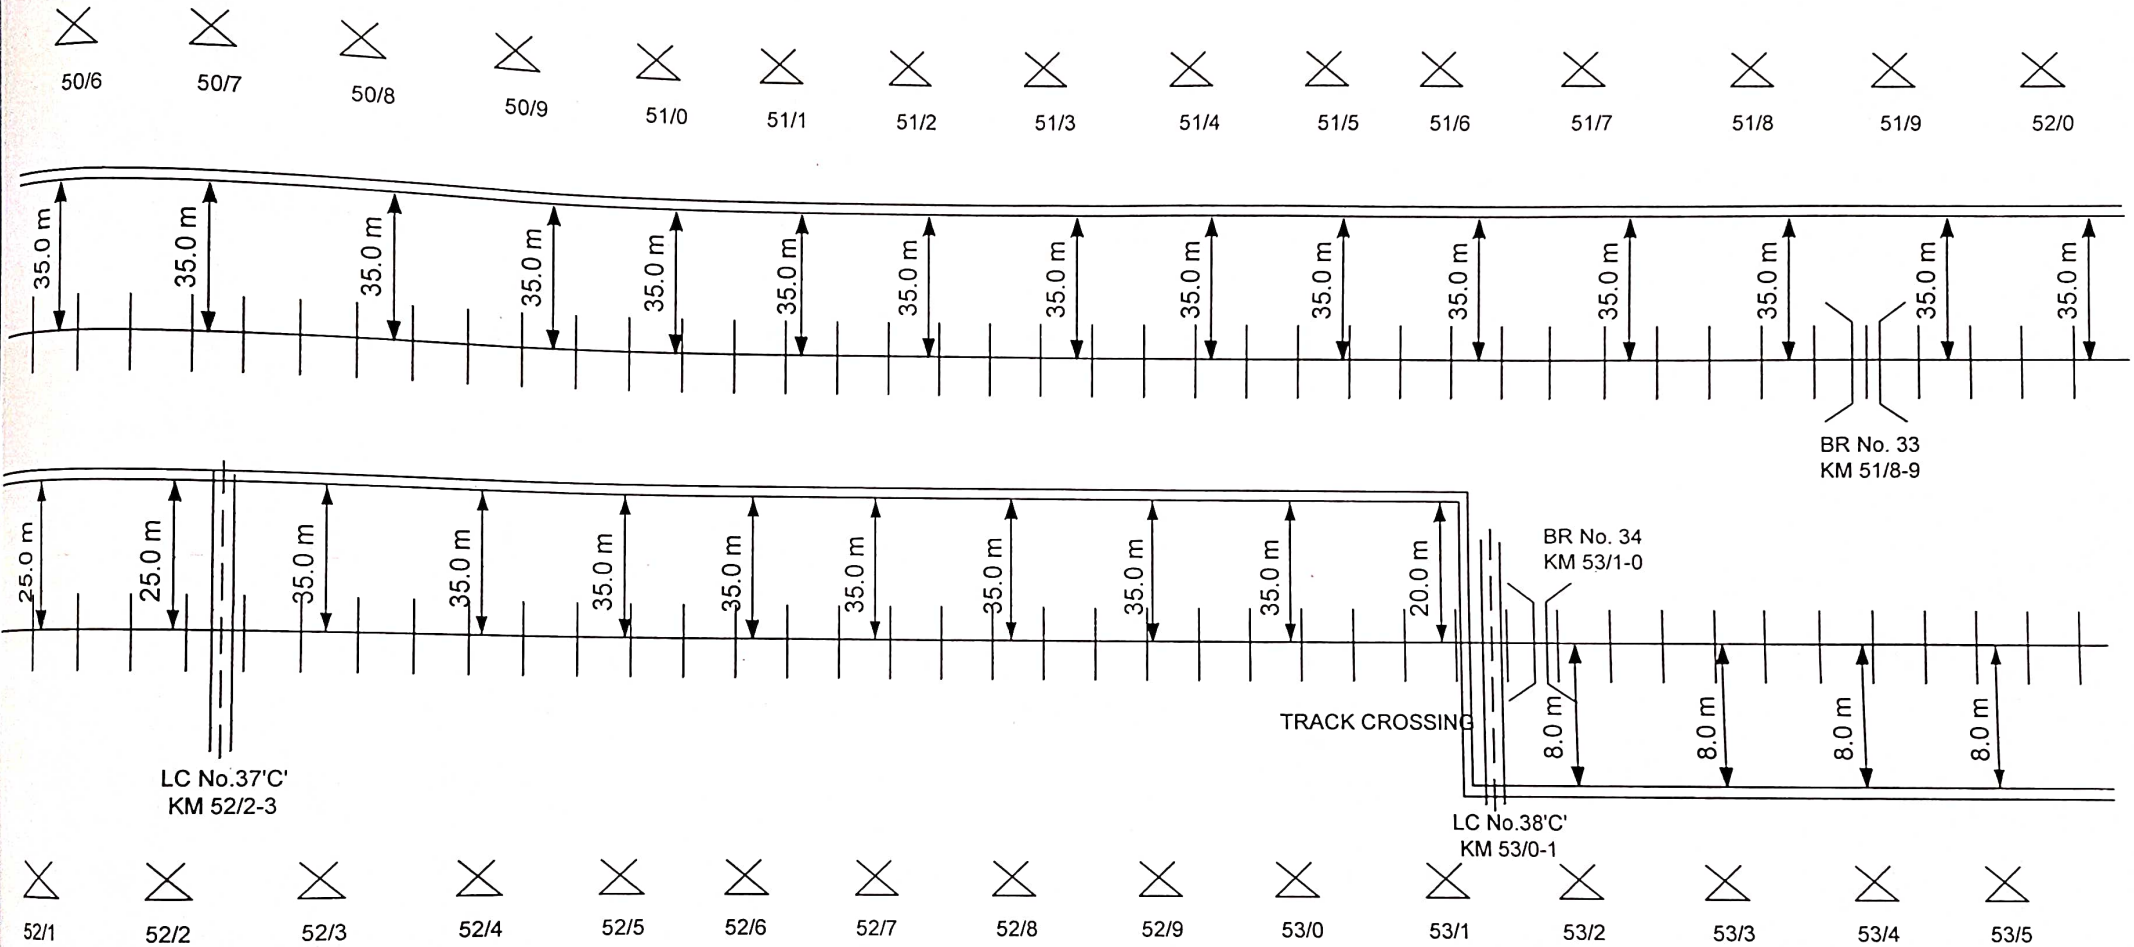


CONTRACTOR		SITE VERIFIED BY:		ADSTE/BSB	
AGENCY :					
	T-JOINT MARKER		DUCT JOINT		LC GATE TELEPHONE
	RLY. CROSSING		RLY. TRACK		POLE
	BRIDGE/CULVERT		G.I. PIPE		RLY. OVER BRIDGE
	OFC CABLE		HDPE		RLY. UNDER BRIDGE
	DERIVATION CABLE		EMERGENCY POST		JOINT MARKER
	6 QUAD CABLE				

N. E. RAILWAY - VARANASI DIV.	
AUNRIHAR Jn. TO JAUNPUR	
Cable Route Plan for OFC laying.	
SCALE : NOT TO SCALE	APPROVED BY:
DIMENSIONS : IN METRES	DSTE/BSB
SHEET NO. - 18/20	
DRAWING NO. - NER/BSB/CRP/ARJ-JNU	

← AUNRIHAR Jn.

JAUNPUR →

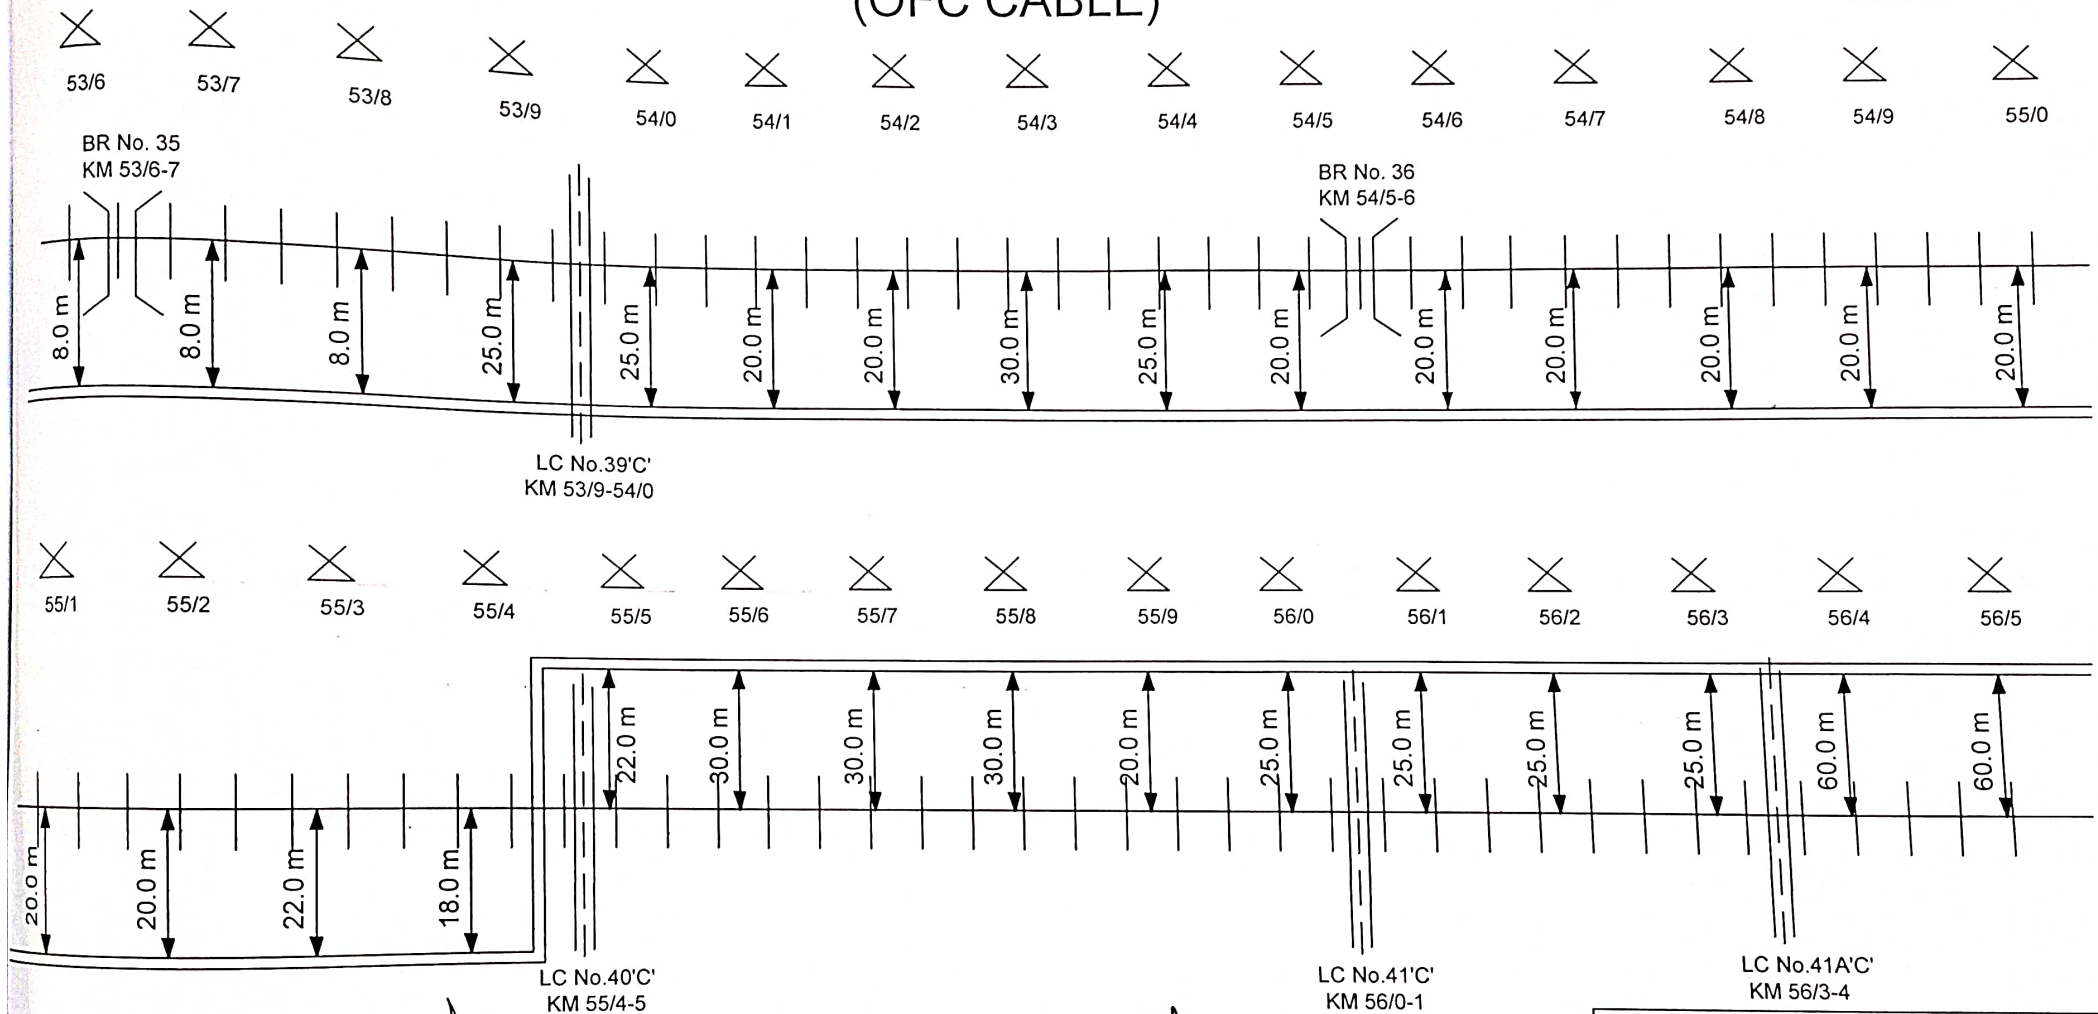

CONTRACTOR 			SITE VERIFIED BY : 			SSE/TELE/BSB 		
AGENCY :								
	T-JOINT MARKER		DUCT JOINT		LC GATE TELEPHONE		DERIVATION CABLE	
	RLY. CROSSING		RLY. TRACK		POLE		EMERGENCY POST	
	BRIDGE/CULVERT		G.I. PIPE		RLY. OVER BRIDGE		JOINT MARKER	
			HDPE		RLY. UNDER BRIDGE		6 QUAD CABLE	

N. E. RAILWAY - VARANASI DIV.
AUNRIHAR Jn. TO JAUNPUR
Cable Route Plan for OFC laying.

SCALE : NOT TO SCALE

APPROVED BY :

DIMENSIONS : IN METRES

DSTE/BSB


SHEET NO. - 19/20

DRAWING NO. - NER/BSB/CRP/ARJ-JNU

ROUTE PLAN FOR YADAVENDRA NAGAR - JAUNPUR SECTION (OFC CABLE)

AUNRIHAR Jn.

JAUNPUR →

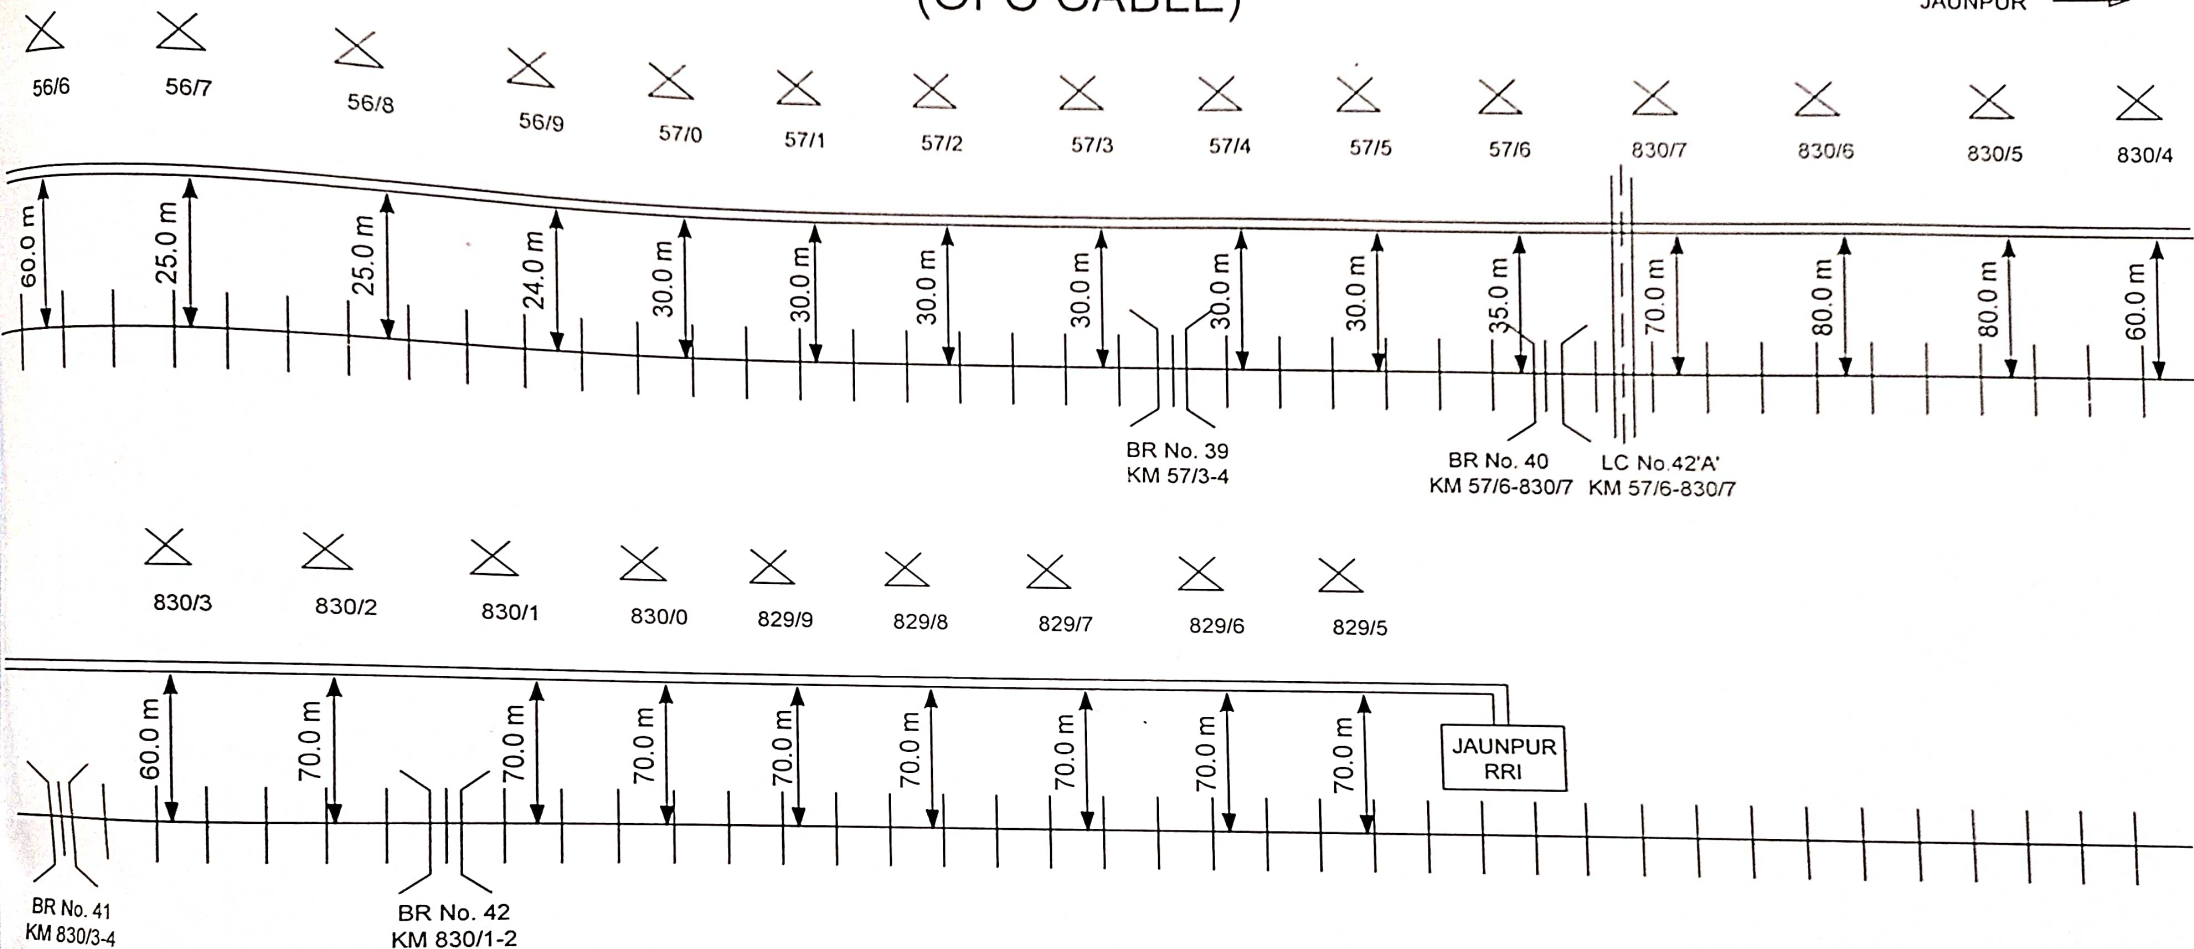

CONTRACTOR		SITE VERIFIED BY :		SSE/TELE/BSB		ADSTE/BSB	
AGENCY :							
	T-JOINT MARKER		DUCT JOINT		LC GATE TELEPHONE		DERIVATION CABLE
	RLY. CROSSING		RLY. TRACK		POLE		EMERGENCY POST
	BRIDGE/CULVERT		G.I. PIPE		RLY. OVER BRIDGE		JOINT MARKER
	OFC CABLE		HDPE		RLY. UNDER BRIDGE		6 QUAD CABLE

N. E. RAILWAY - VARANASI DIV.	
AUNRIHAR Jn. TO JAUNPUR	
Cable Route Plan for OFC laying.	
SCALE : NOT TO SCALE	APPROVED BY:
DIMENSIONS : IN METRES	DSTE/BSB
SHEET NO. - 20/20	
DRAWING NO. - NER/BSB/CRP/ARJ-JNU	