


TAMKUHI ROAD-TARYASUAN SEC.

THE $\rightarrow$

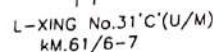

Cannal No.17A
KM.61/2-3

SE/TELE/CON/W

DSTE/CON/W

DY.CSTE/CON/W

Not to Scale
All reading in mts



SE/TELE/CON/W					DSTE/CON/W		DY.CSTE/CON/W		N.E.RAILWAY					
						L.C. GATE PHONE	Customer Name							
					'Km' STONE ON BANK		DERIVATION CABLE	Prepared By :		M/S VIKAS ENGG. WORKS, BEGUSARAI(BIHAR)				
	RAILWAY CROSSING		T J		DERIVATION JOINT	----	OFC	SHEET NO.	02	CREATED BY	Vikas		Location :-- TAMKUHI ROAD - NARAKTIA BAZAR	
	CULVERT		R.C.C Hume Pipe		OFC JOINT		EMERGENCY POST	CREATED ON		OFFERED BY	Vikas			
	BRIDGE		G.I. PIPE		HDPE		JOINT MARKER LOCATION	REVISION NO.		APPR BY	N E RLY			
	CANAL		ROUTE MARKER		POLE		5 QUAD CABLE	MODIFIED ON		Ref.no.:- NE/06 DATE				

DRAWINGS - N E RAILWAY TAMKUHI ROAD - NARKATIA BAZAR SECTION (6 QUAD CABLE)

← CPG

TAMKUHI ROAD - TARYASOJAN SEC

THE →

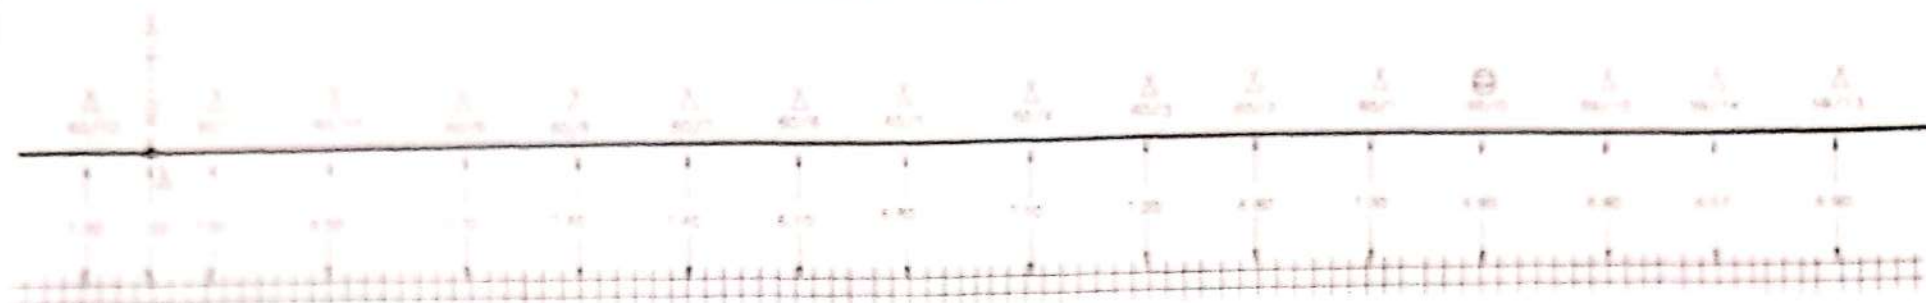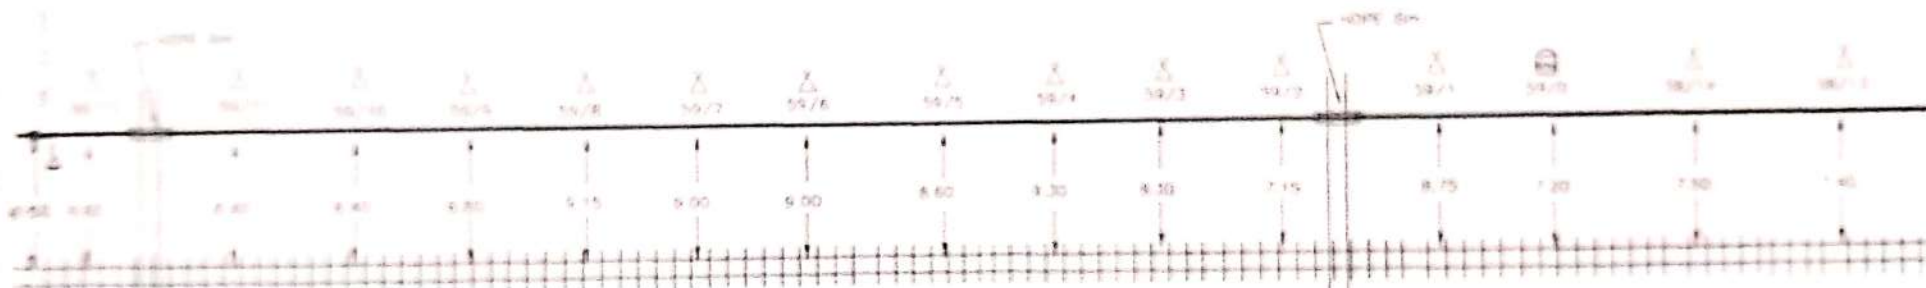

L-KING No. 29 C(U/M)
KM. 59/1-2

L-KING No. 29 C(U/M)
KM. 59/1-2

Sub. By: *[Signature]*
C. M. S. 10/2
SE/TELE/CON/W

DSTE/CON/W

DY CSTE/CON/W

Not for Scale
All readings in mts



				N E RAILWAY			
RAILWAY CROSSING CULVERT BRIDGE CANAL	RAILWAY TRACK F.L.L. Line Pipe L. PIPE ROUTE MARKER	km STONE ON BANK DERIVATION JOINT OPC JOINT HOPE POLE	L.C. GATE PHONE DERIVATION CABLE OPC EMERGENCY POST JOINT MARKER LOCATION 6 QUAD CABLE	Customer Name		M/S VIJAY ENGG. WORKS, BEGULAKA (BHAU)	
				Prepared By	SHEET NO. 03	CREATED BY	WWS
				CREATED ON	DESIGN NO.	OFFNO. BY	KWS
				MODIFIED ON	N.E. RAILWAY		LOCATION - - -
						TAMKUHI ROAD - NARKATIA BAZAR	

DRAWINGS-N.E.RAILWAY TAMKUHI ROAD - NARKATIA BAZAR SECTION (6 QUAD CABLE)

← CPJ

TAMKUHI ROAD - TARYASUJAN SEC.

THE →

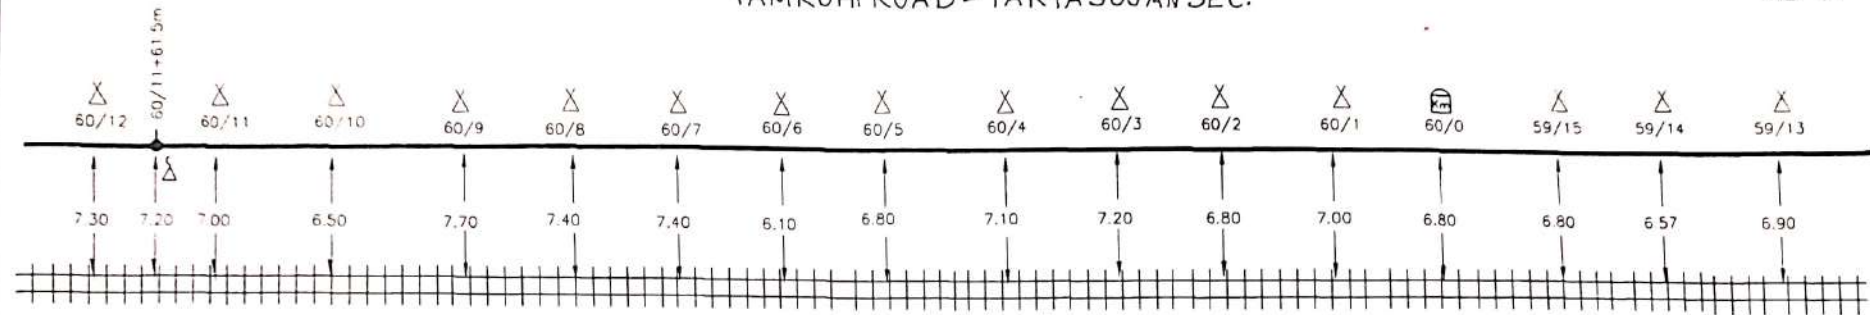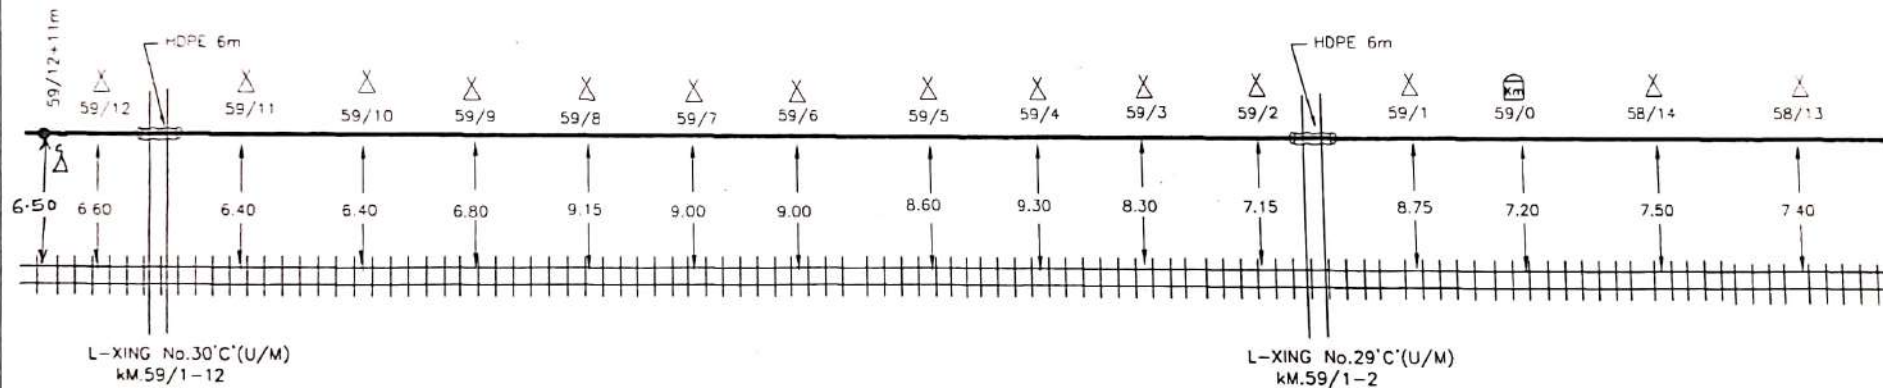

SE/TELE/CON/W

DSTE/CON/W

DY.CSTE/CON/W


Not to Scale
All reading in mts

						△	L.C. GATE PHONE	Customer Name	N.E.RAILWAY			
		●	T. J.	Km	"Km" STONE ON BANK	—	DERIVATION CABLE	Prepared By :	M/S VIKAS ENGG. WORKS, BEGUSARAI(BIHAR)			
⊞	RAILWAY CROSSING	⊞	RAILWAY TRACK	↓	DERIVATION JOINT	---	OFC	SHEET NO.	03	CREATED BY	Vikas	Location :-- TAMKUIH ROAD - NARAKTIA BAZAR
))	CULVERT	—	R.C.C Hume Pipe	+	OFC JOINT	△	EMERGENCY POST	CREATED ON		OFFERED BY	Vikas	
—	BRIDGE	—	G.I. PIPE	—	HDPE	⊞	JOINT MARKER LOCATION	RVISION NO.		APPR. BY	N.E.RLY	
))	CANAL	⊞	ROUTE MARKER	△	POLE	—	6 QUAD CABLE	MODIFIED ON		Ref.no.:- NE/05	DATE	

Location :--
TAMKUHI ROAD -
NARKATIA BAZAR

TAMKUH1 ROAD - TARYA SUJAN SEC.

THE $\rightarrow$

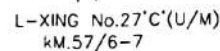

L-XING No.26A'C'U/M)
km.57/1-2

Connal No.16A
KM.57/1-2

Culvert No.16

11KV POWER
LINE XING
KM.56/14-15

Subapp.
09/06/07
SE/TELE/CON/W

[Signature]
DSTE/CON/W


AA
DY.CSTE/CON/W

Not to Scale
All reading in mts

							L.C. GATE PHONE	Customer Name		N.E.RAILWAY			
			T. J		'Km' STONE ON BANK		DERIVATION CABLE	Prepared By :		M/S VIKAS ENGG. WORKS, BEGUSARA(BIHAR)			
	RAILWAY CROSSING		RAILWAY TRACK		DERIVATION JOINT		OFC	SHEET NO.	04	CREATED BY	Vikas		Location :-- TAMKUHI ROAD - NARAKTIA BAZAR
	CULVERT		R.C.C. Hume Pipe		OFC JOINT		EMERGENCY POST	CREATED ON		OFFERED BY	Vikas		
	BRIDGE		G.I. PIPE		HDPE		JOINT MARKER LOCATION	REVISION NO.		APPR. BY	N.E.R.L.Y.		
	CANAL		ROUTE MARKER		POLE		6 QUAD CABLE	MODIFIED ON		Ref.no.:- NE/05 DATE			

TAMKUII ROAD-TARYASUJAN -JALALPUR SEC.

THE $\rightarrow$

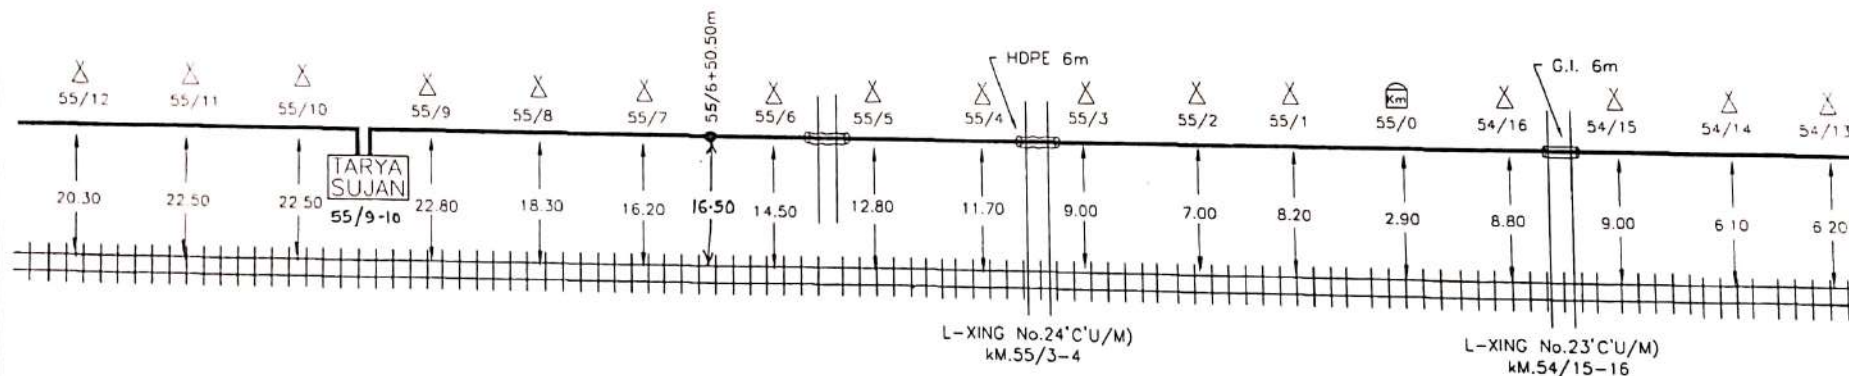

AD
DY.CSTE/CON/W

Not to Scale
All reading in mts


 Scanned with OKEN Scanner

DRAWINGS-N.E.RAILWAY TAMKUHI ROAD - NARKATIA BAZAR SECTION (6 QUAD CABLE)

← CPJ

TARYA SUJAN - JALALPUR SEC.

THE →

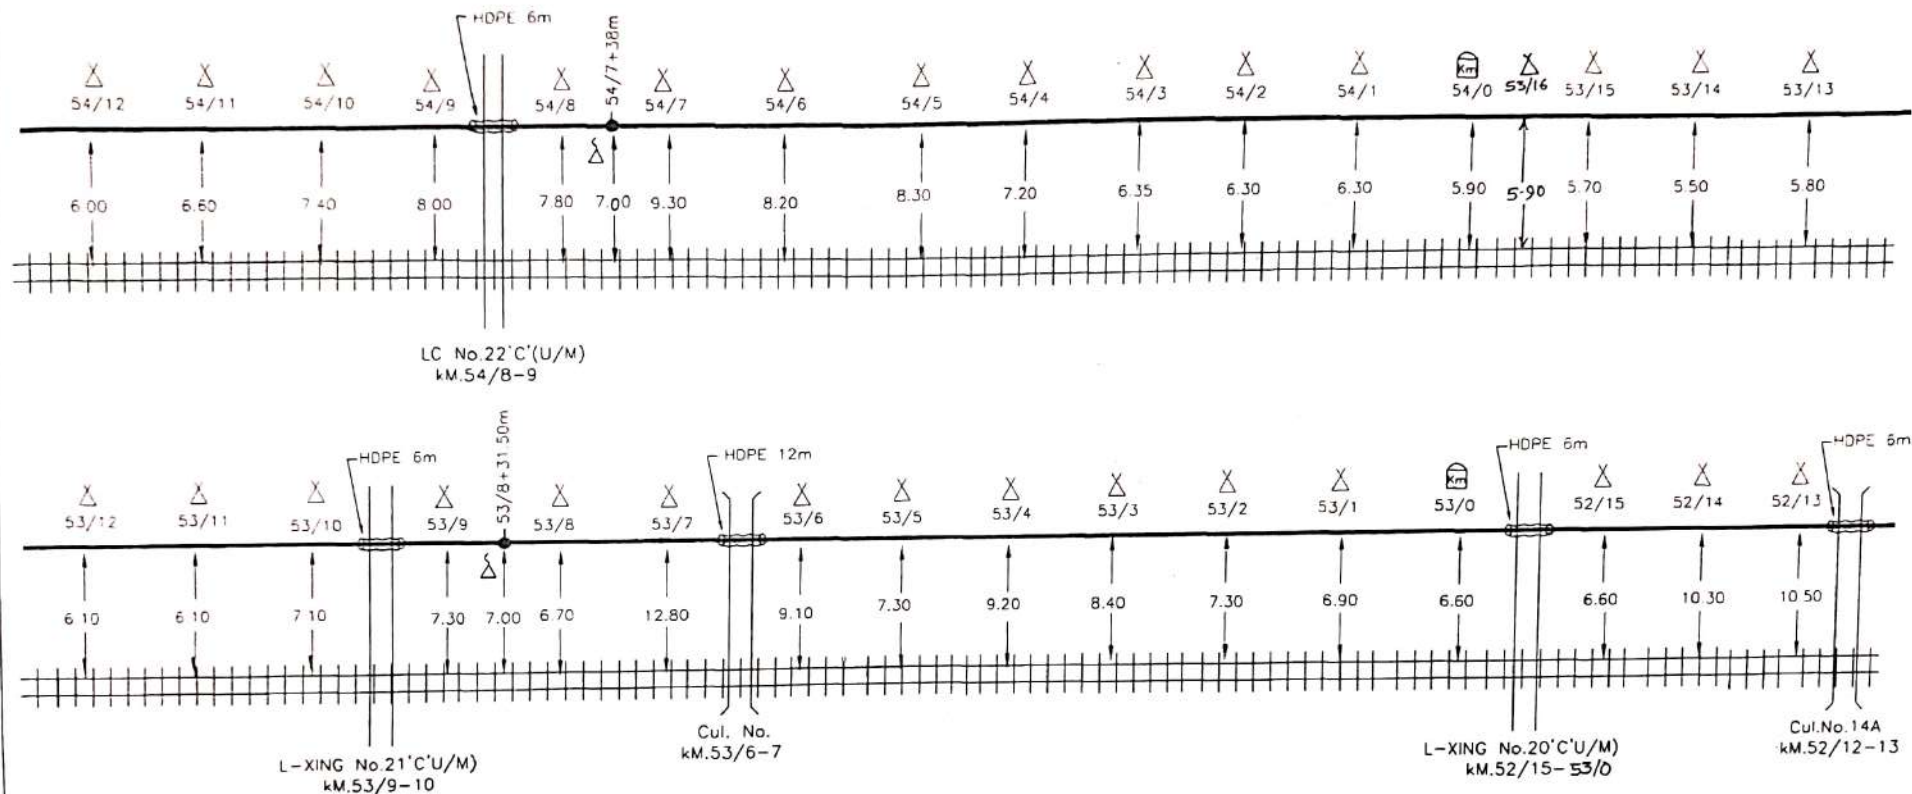

Sebagai
09/06/07
SE/TELE/CON/W

DSTE/CON/W

DY.CSTE/CON/W

Not to Scale
All reading in mts



SE/TELL/CON/W										D/SS/CON/W										D/SS/CON/W										N.E.RAILWAY									
										L.C. GATE PHONE		Customer Name																											
										DERIVATION CABLE		Prepared By :		M/S VIKAS ENGG. WORKS, BEGUSARAI(BIHAR)																									
		RAILWAY CROSSING				T. J				'Km' STONE ON BANK				OFC		SHEET NO.		06		CREATED BY		Vikas				Location :-- TAMKUHI ROAD - NARAKTIA BAZAR													
		CULVERT				R.C.C Hume Pipe				OFC JOINT				EMERGENCY POST		CREATED ON				OFFERED BY		Vikas																	
		BRIDGE				C.I. PIPE				HDPE				JOINT MARKER LOCATION		RIVISION NO.				APPR. BY		N.E.R.LY																	
		CANAL				ROUTE MARKER				POLE				6 QUAD CABLE		MODIFIED ON				Ref.no:-- NE/06 DATE																			

DRAWINGS-N.E.RAILWAY TAMKUHI ROAD - NARKATIA BAZAR SECTION (6 QUAD CABLE)

← CPJ

TARYASUJAN - JALALPUR SEC.

THE →

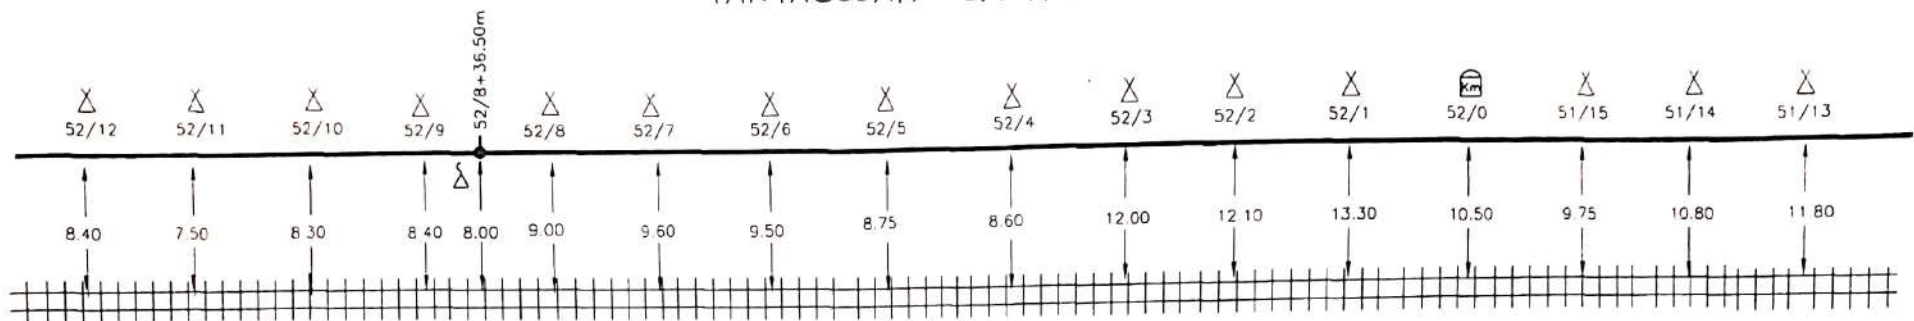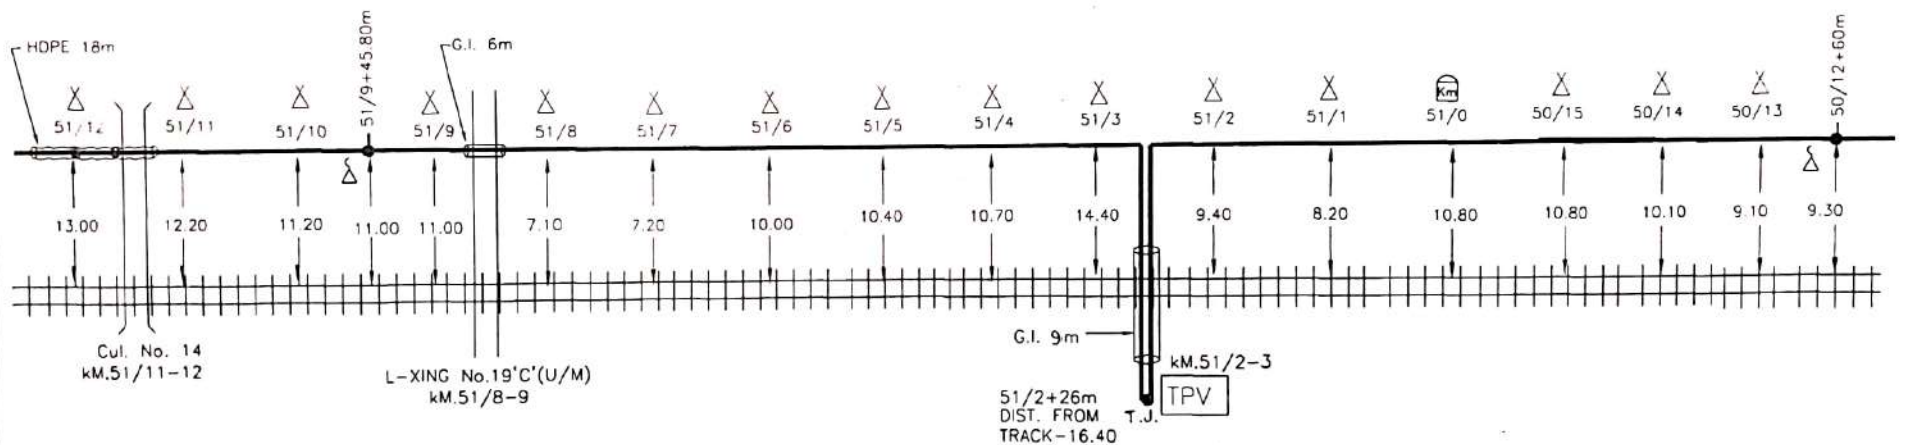

SE/TELE/CON/W

DSTE/CON/W

DY.CSTE/CON/W

Not to Scale
All reading in mts

N.E.RAILWAY									
			T. J.	'Km' STONE ON BANK	L.C. GATE PHONE	Customer Name		Prepared By :	
				DERIVATION JOINT	DERIVATION CABLE	SHEET NO. 07		M/S VIKAS ENGG. WORKS, BEGUSARAI(BIHAR)	
RAILWAY CROSSING	RAILWAY TRACK			OFC JOINT	OFC	CREATED ON		OFFERED BY Vikas	
CULVERT	R.C.C Hume Pipe			HDPE	JOINT MARKER LOCATION	REVISION NO.		APPR. BY N.E.R.LY	
BRIDGE	G.I. PIPE				6 QUAD CABLE	MODIFIED ON		Ref.no.: - NE/05 DATE	
CANAL	ROUTE MARKER								


Location :-
TAMKUHI ROAD -
NARKATIA BAZAR

DRAWINGS-N.E.RAILWAY TAMKUHI ROAD - NARKATIA BAZAR SECTION (6 QUAD CABLE)

← CPJ

TARYA SUJAN - JALALPUR SEC.

THE →

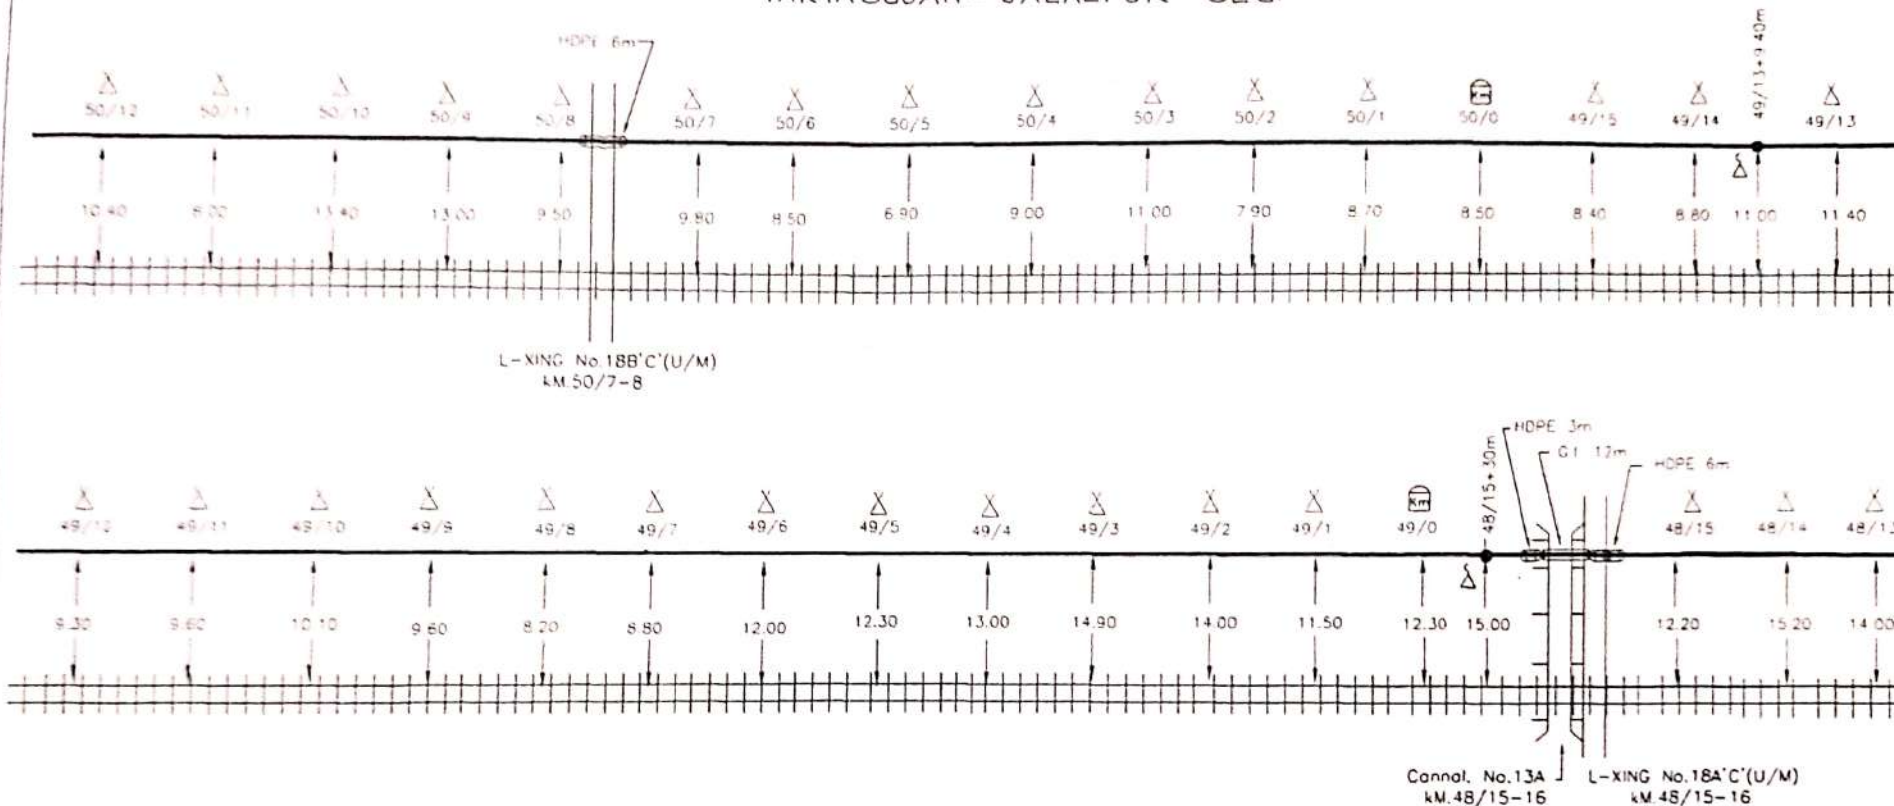

SE/TELE/CON/W

DSTE/CON/W

DY.CSTE/CON/W

Not to Scale
All reading in mts


				N.E.RAILWAY			
				L.C. GATE PHONE	Customer Name		
				DERIVATION CABLE	Prepared By :		
				OFC	SHEET NO.	08	CREATED BY Vikas
				EMERGENCY POST	CREATED ON		OFFERED BY Vikas
				JOINT MARKER LOCATION	REVISION NO.		APPR BY N.E.RLY
				6 QUAD CABLE	MODIFIED ON		Ref no.:- NE/06 DATE
							Location :--
							TAMKUHI ROAD -
							NARKATIA BAZAR

DRAWINGS - N.E. RAILWAY TAMKUHI ROAD - NARKATIA BAZAR SECTION (6 QUAD CABLE)

← CPJ

TARYA SUJAN - JALALPUR SEC.

THE →

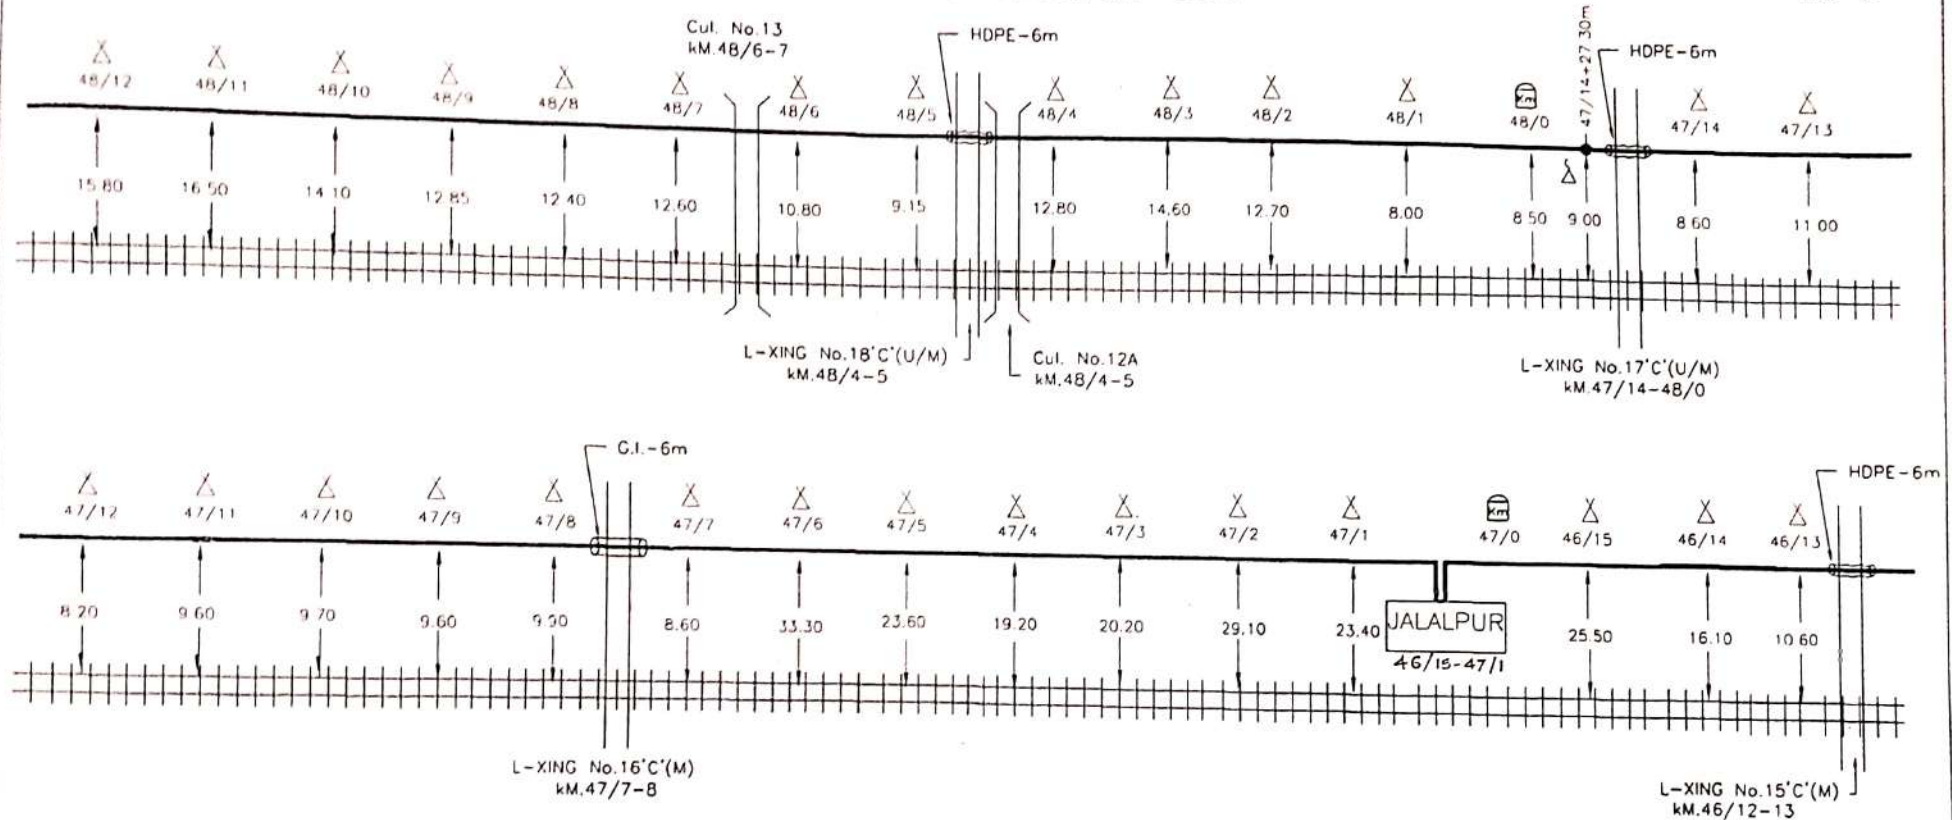

Subaghi
09/06/05
SE/TELE/CON/W

DSTE/CON/W

DY.CSTE/CON/W

Not to Scale
All reading in mts


						BY.CSTE/CON/W		DY.CSTE/CON/W		All reading in mts		
							L.C. GATE PHONE	Customer Name	N.E.RAILWAY			
		●	T. J		'Km' STONE ON BANK	—	DERIVATION CABLE	Prepared By :	M/S VIKAS ENGG. WORKS, BEGUSARAI(BIHAR)			
	RAILWAY CROSSING		RAILWAY TRACK		DERIVATION JOINT	----	OFC	SHEET NO.	09	CREATED BY	Vikas	Location : -- TAMKUHI ROAD - NARAKTIA BAZAR
	CULVERT		R.C.C Hume Pipe		OFC JOINT		EMERGENCY POST	CREATED ON		OFFERED BY	Vikas	
	BRIDGE		G.I PIPE		HDPE		JOINT MARKER LOCATION	REVISION NO.		APPR. BY	N.E.R.LY	
	CANAL		ROUTE MARKER		POLE		6 QUAD CABLE	MODIFIED ON		Ref.no.:- NE/05 DATE		

DRAWINGS - N.E. RAILWAY TAMKUHI ROAD - NARKATIA BAZAR SECTION (6 QUAD CABLE)

← CPJ

JALALPUR - SASAMUSA SEC.

THE →

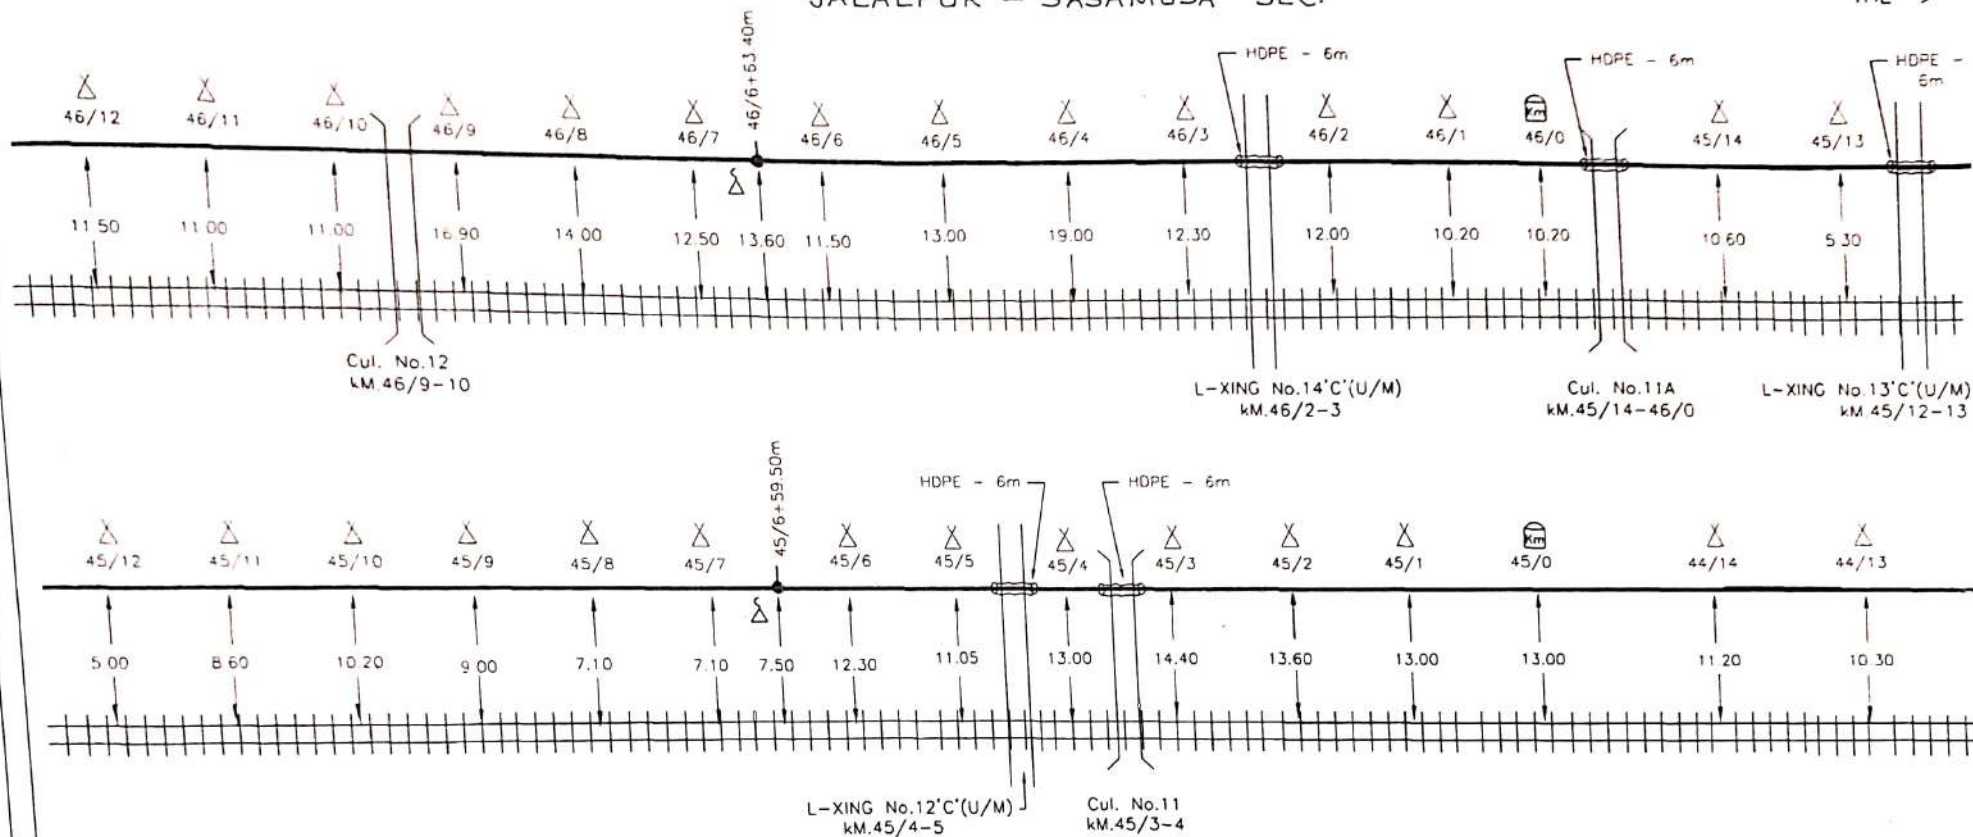

Subapur
09106102
SE/TELE/CON/W

DSTE/CON/W

DY.CSTE/CON/W

Not to Scale
All reading in mts

				N.E. RAILWAY			
		T. J	'Km' STONE ON BANK	△	L.C. GATE PHONE	Customer Name	
			DERIVATION JOINT	—	DERIVATION CABLE	Prepared By :	M/S VIKAS ENGG. WORKS, BEGUSARA(BIHAR)
≡	RAILWAY CROSSING	≡	RAILWAY TRACK	----	OFC	SHEET NO.	10
))	CULVERT	—	R.C.C Hume Pipe	△	EMERGENCY POST	CREATED ON	OFFERED BY Vikas
—	BRIDGE	—	G.I. PIPE	⊗	JOINT MARKER LOCATION	REVISION NO.	APPR. BY N.E.R.LY
))	CANAL	⊗	ROUTE MARKER	—	6 QUAD CABLE	MODIFIED ON	Ref.no.:— NE/06 DATE
			POLE				


DRAWINGS-N.E.RAILWAY TAMKULI ROAD - NARKATIA BAZAR SECTION

(6 QUAD CABLE)

JALALPUR - SASAMUSA SEC.

← CPJ

THE →

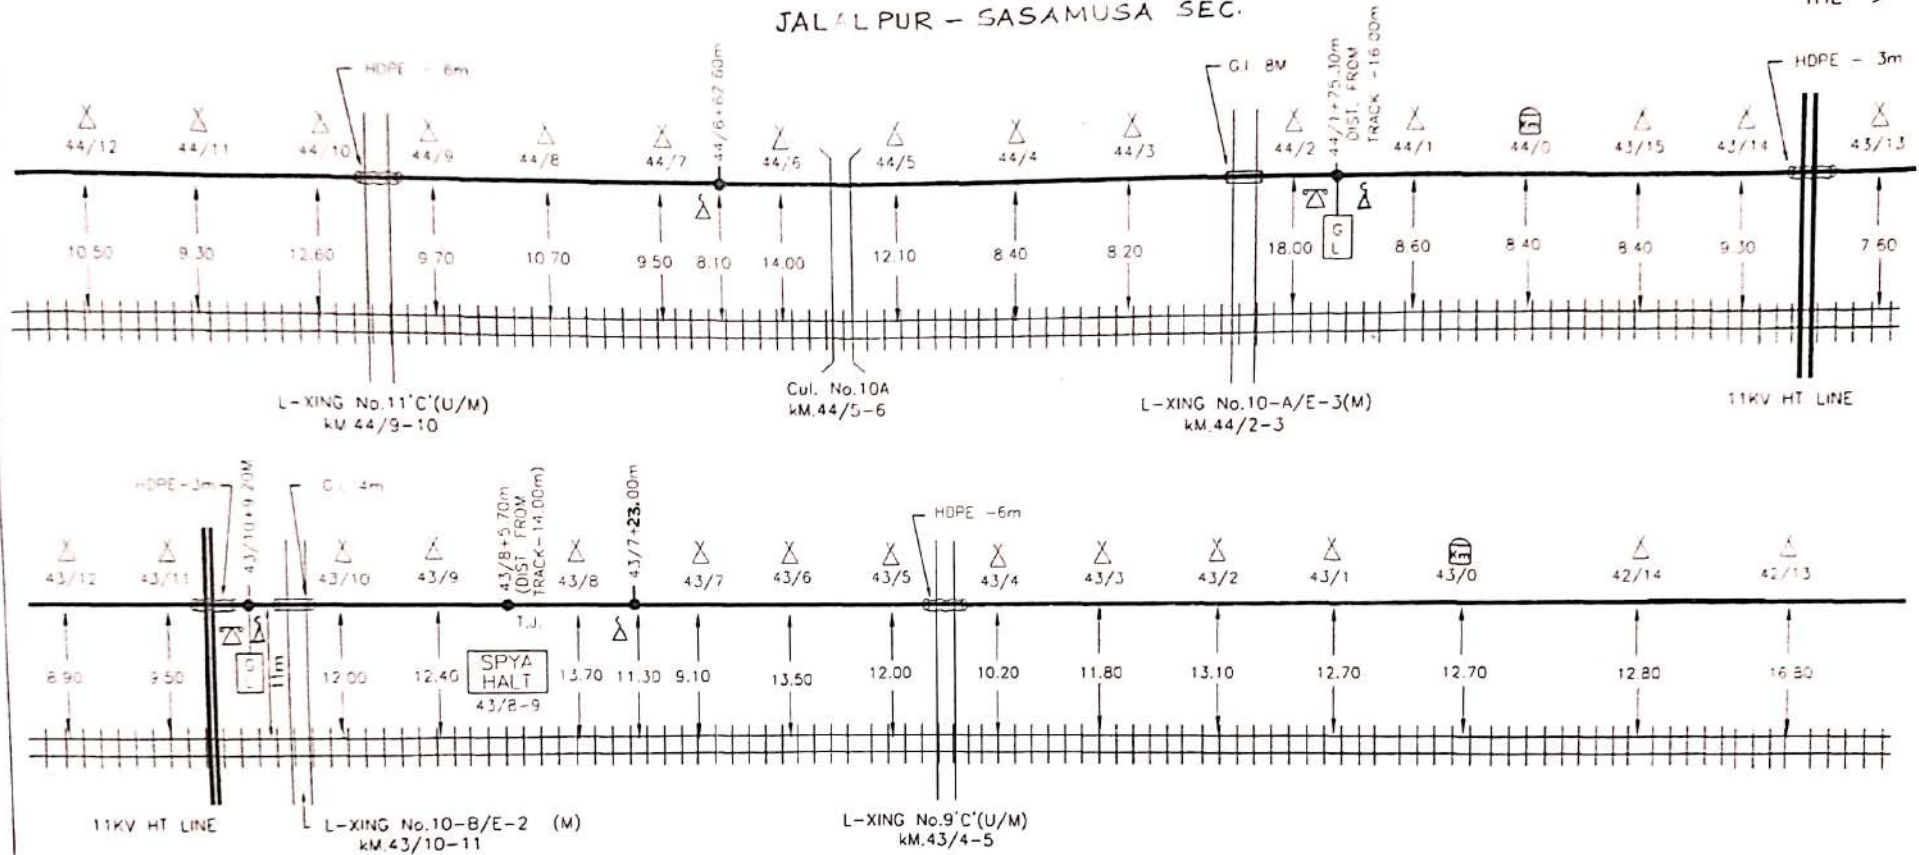

SE/TELE/CON/W

DSTE/CON/W

DY.CSTE/CON/W

Not to Scale
All reading in mts

Z		T J		Km		L.C. GATE PHONE		Customer Name		N.E.RAILWAY	
RAILWAY CROSSING		RAILWAY TRACK		'Km' STONE ON BANK		DERIVATION CABLE		Prepared By :		M/S VIKAS ENGG. WORKS, BEGUSARAI(BIHAR)	
CULVERT		P.C.C. Home Pipe		DERIVATION JOINT		OFC		SHEET NO. 11		CREATED BY Vikas	
BRIDGE		G.I. PIPE		OFC JOINT		EMERGENCY POST		CREATED ON		OFFERED BY Vikas	
CANAL		ROUTE MARKER		HDPE		JOINT MARKER LOCATION		REVISION NO		APPR BY NERLY	
				POLE		6 QUAD CABLE		MODIFIED ON		Ref.no:- NE/06 DATE	

Location :--
TAMKULI ROAD -
NARKATIA BAZAR

JALALPUR - SASAMUSA SEC.

← CPJ

THE $\rightarrow$



DSTE/CON/W


AA
DY.CSTE/CON/W

Not to Scale
All reading in mts

					'Km' STONE ON BANK		L.C. GATE PHONE	Customer Name	N.E.RAILWAY			
			T. J		DERIVATION JOINT		DERIVATION CABLE	Prepared By :	M/S VIKAS ENGG. WORKS, BEGUSARAI(BIHAR)			
	RAILWAY CROSSING		RAILWAY TRACK		DERIVATION JOINT		OFC	SHEET NO.	12	CREATED BY	Vikas	Location : -- TAMKUHI ROAD - NARAKTIA BAZAR
	CULVERT		R.C.C Hume Pipe		OFC JOINT		EMERGENCY POST	CREATED ON		OFFERED BY	Vikas	
	BRIDGE		G.I. PIPE		HDPE		JOINT MARKER LOCATION	REVISION NO.		APPR. BY	N.E.RLY	
	CANAL		ROUTE MARKER		POLE		6 QUAD CABLE	MODIFIED ON		Ref.no.:- NE/06 DATE		

← CPJ

THE $\rightarrow$

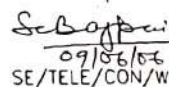

DSTE/CON/W

DY.CSTE/CON/W

Not to Scale
All reading in mts


					L.C. GATE PHONE	Customer Name		N.E.RAILWAY				
		T. J		'Km' STONE ON BANK		DERIVATION CABLE	Prepared By :		M/S VIKAS ENGG. WORKS, BEGUSARAI(BIHAR)			
	RAILWAY CROSSING		RAILWAY TRACK		DERIVATION JOINT		OFC	SHEET NO.	13	CREATED BY	Vikas	Location : -- TAMKUHI ROAD - NARAKTIA BAZAR
	CULVERT		R.C.C Hume Pipe		OFC JOINT		EMERGENCY POST	CREATED ON		OFFERED BY	Vikas	
	BRIDGE		G.I. PIPE		HDPE		JOINT MARKER LOCATION	REVISION NO		APPR. BY	N.E.RLY	
	CANAL		ROUTE MARKER		POLE		6 QUAD CABLE	MODIFIED ON		Ref.no.: - NE/06 DATE		

DRAWINGS-N.E.RAILWAY TAMKUHI ROAD - NARKATIA BAZAR SECTION (6 QUAD CABLE)

← CPJ

THE →

SASAMUA - NARKATIA BAZAR SEC.

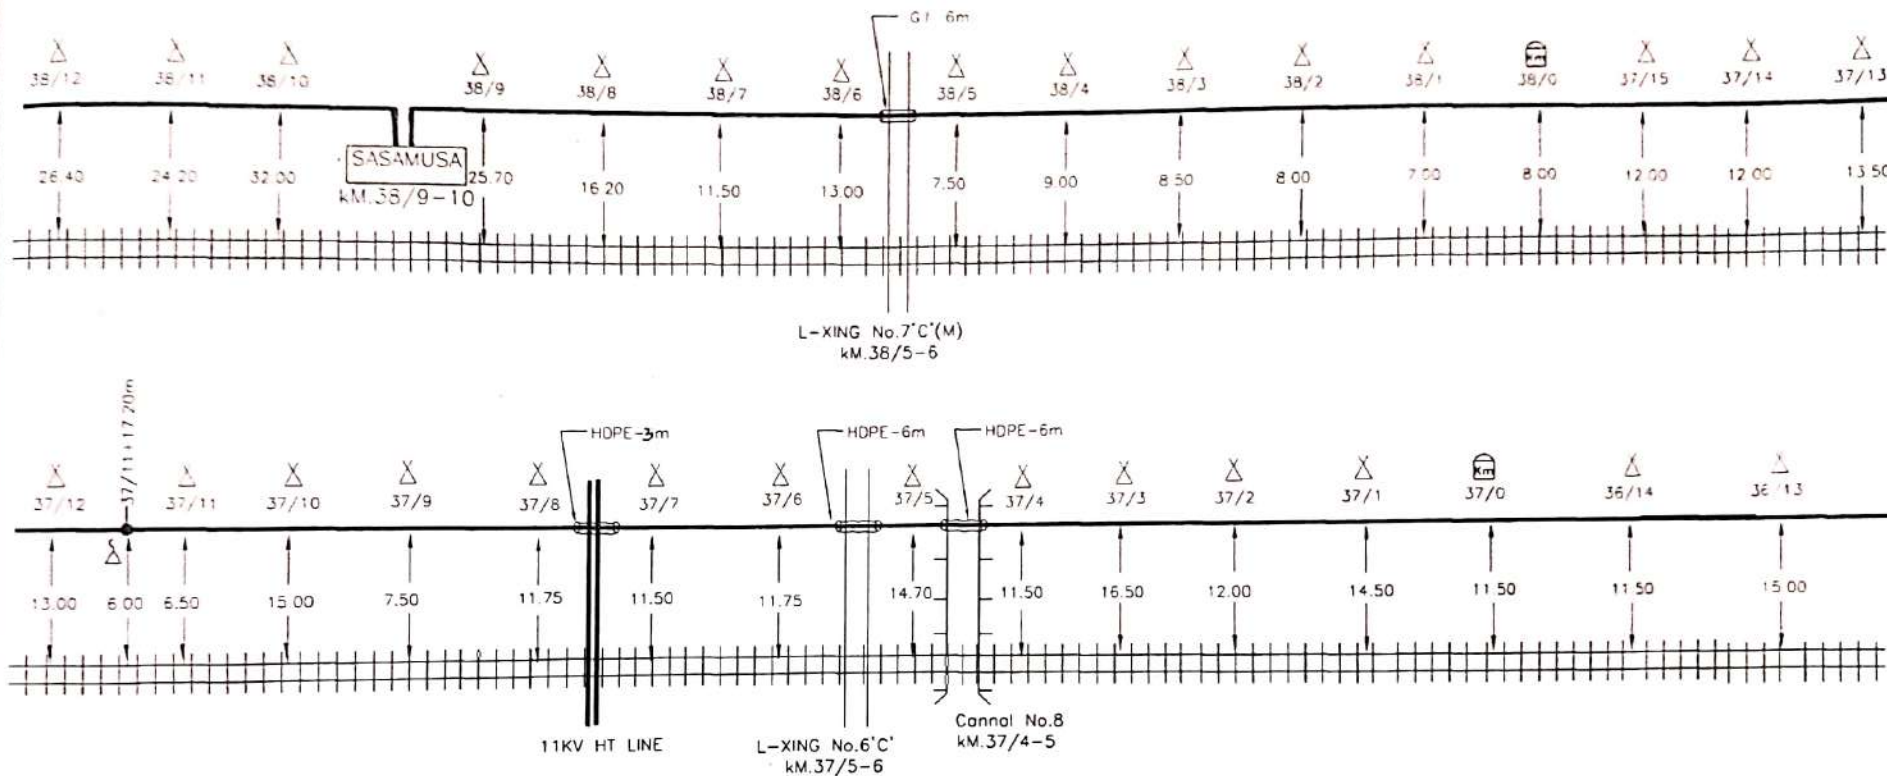

SE/TELE/CON/W

DSTE/CON/W

DY.CSTE/CON/W

Not to Scale
All reading in mts


						N.E.RAILWAY	
	T. J.		'Km' STONE ON BANK		L.C. GATE PHONE	Customer Name	
	RAILWAY CROSSING		DERIVATION JOINT		DERIVATION CABLE	Prepared By :	M/S VIKAS ENGG. WORKS, BEGUSARA(BIHAR)
	CULVERT	R.C.C. Hume Pipe	OFC JOINT		OFC	SHEET NO.	14
	BRIDGE	G.I. PIPE	HDPE		EMERGENCY POST	CREATED ON	
	CANAL	ROUTE MARKER	POLE		JOINT MARKER LOCATION	REVISION NO.	
					6 QUAD CABLE	MODIFIED ON	
						Ref.no.:-	NE/06 DATE

DRAWINGS-N.E.RAILWAY TAMKUHI ROAD - NARKATIA BAZAR SECTION (6 QUAD CABLE)

SASAMUSA - NARAKATIA BAZAR SEC.

← CPJ

THE →

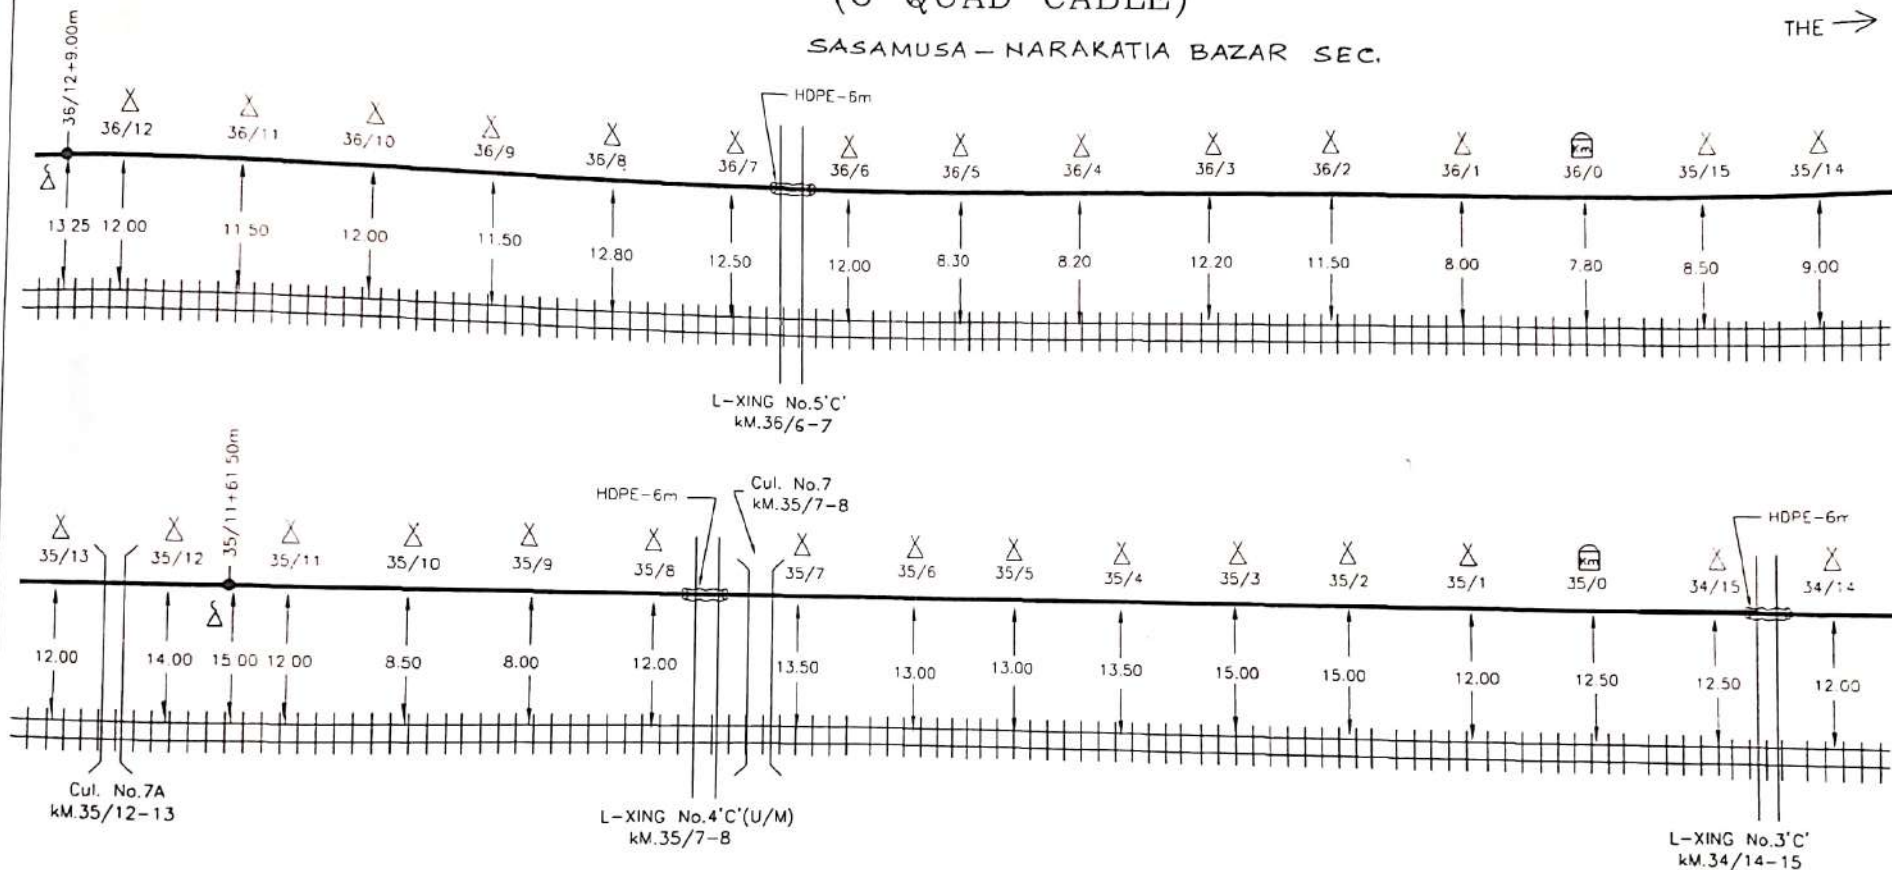

SE/TELE/CON/W

DSTE/CON/W

DY.CSTE/CON/W



Not to Scale
All reading in mts

RAILWAY CROSSING		RAILWAY TRACK		L.C. GATE PHONE		Customer Name		N.E.RAILWAY	
CULVERT		R.C.C Hume Pipe		DERIVATION CABLE		Prepared By :		M/S VIKAS ENGG. WORKS, BEGUSARAI(BIHAR)	
BRIDGE		G.I. PIPE		OFC		SHEET NO. 15		CREATED BY Vikas	
CANAL		ROUTE MARKER		EMERGENCY POST		CREATED ON		OFFERED BY Vikas	
				JOINT MARKER LOCATION		RVISION NO.		APPR. BY N.E.RLY	
				6 QUAD CABLE		MODIFIED ON		Ref no.: - NE/06 DATE	

Location :-
TAMKUHI ROAD -
NARAKATIA BAZAR

← CPJ

→

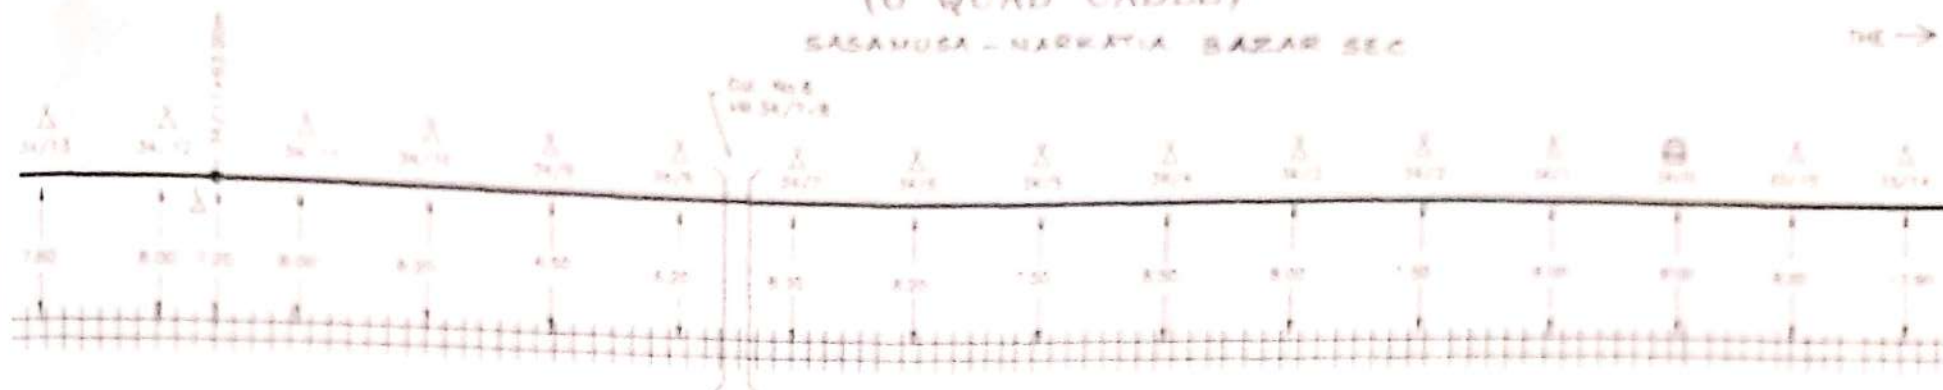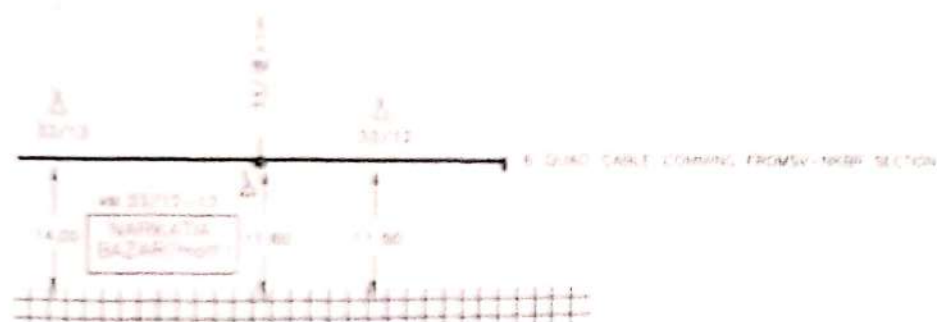

SE/TELE/COM/N

2576 / J. Clin. Endocrinol. Metab.


QY C.SFE/CON/W

Need to Update
All marketing in 2009

						700 41	1-1 GATE PHONE	Customer Name	N.E. RAILWAY			
		+	1-2		STONE ON BANK		DERIVATION CABLE	Prepared By	M/S. VIKAS (ENGL. WORKS, BELL LARAH (Bihar))			
	RAILWAY CROSSING		RAILWAY TRACK	+	DERIVATION JOINT		OPC	SHEET NO.	18	CREATED BY	VIKAS	LOCATION - - TAMKUHI ROAD - NARAKTIA BAZAR
	CULVERT		R.C.C. frame Pier	+	GATE JOINT		EMERGENCY POST	CREATED ON		OFFERED BY	VIKAS	
	BRIDGE		G. Pier		HOIST		JOINT MARKER LOCATION	DESIGN NO.		WITH BY	N.E. RLY	
	CANAL		ROUTE MARKER		POLE		1 QUAD. CABLE	MODIFIED ON		FILE NO. -	W/OB DATE	

← SIWAN

NKBR →

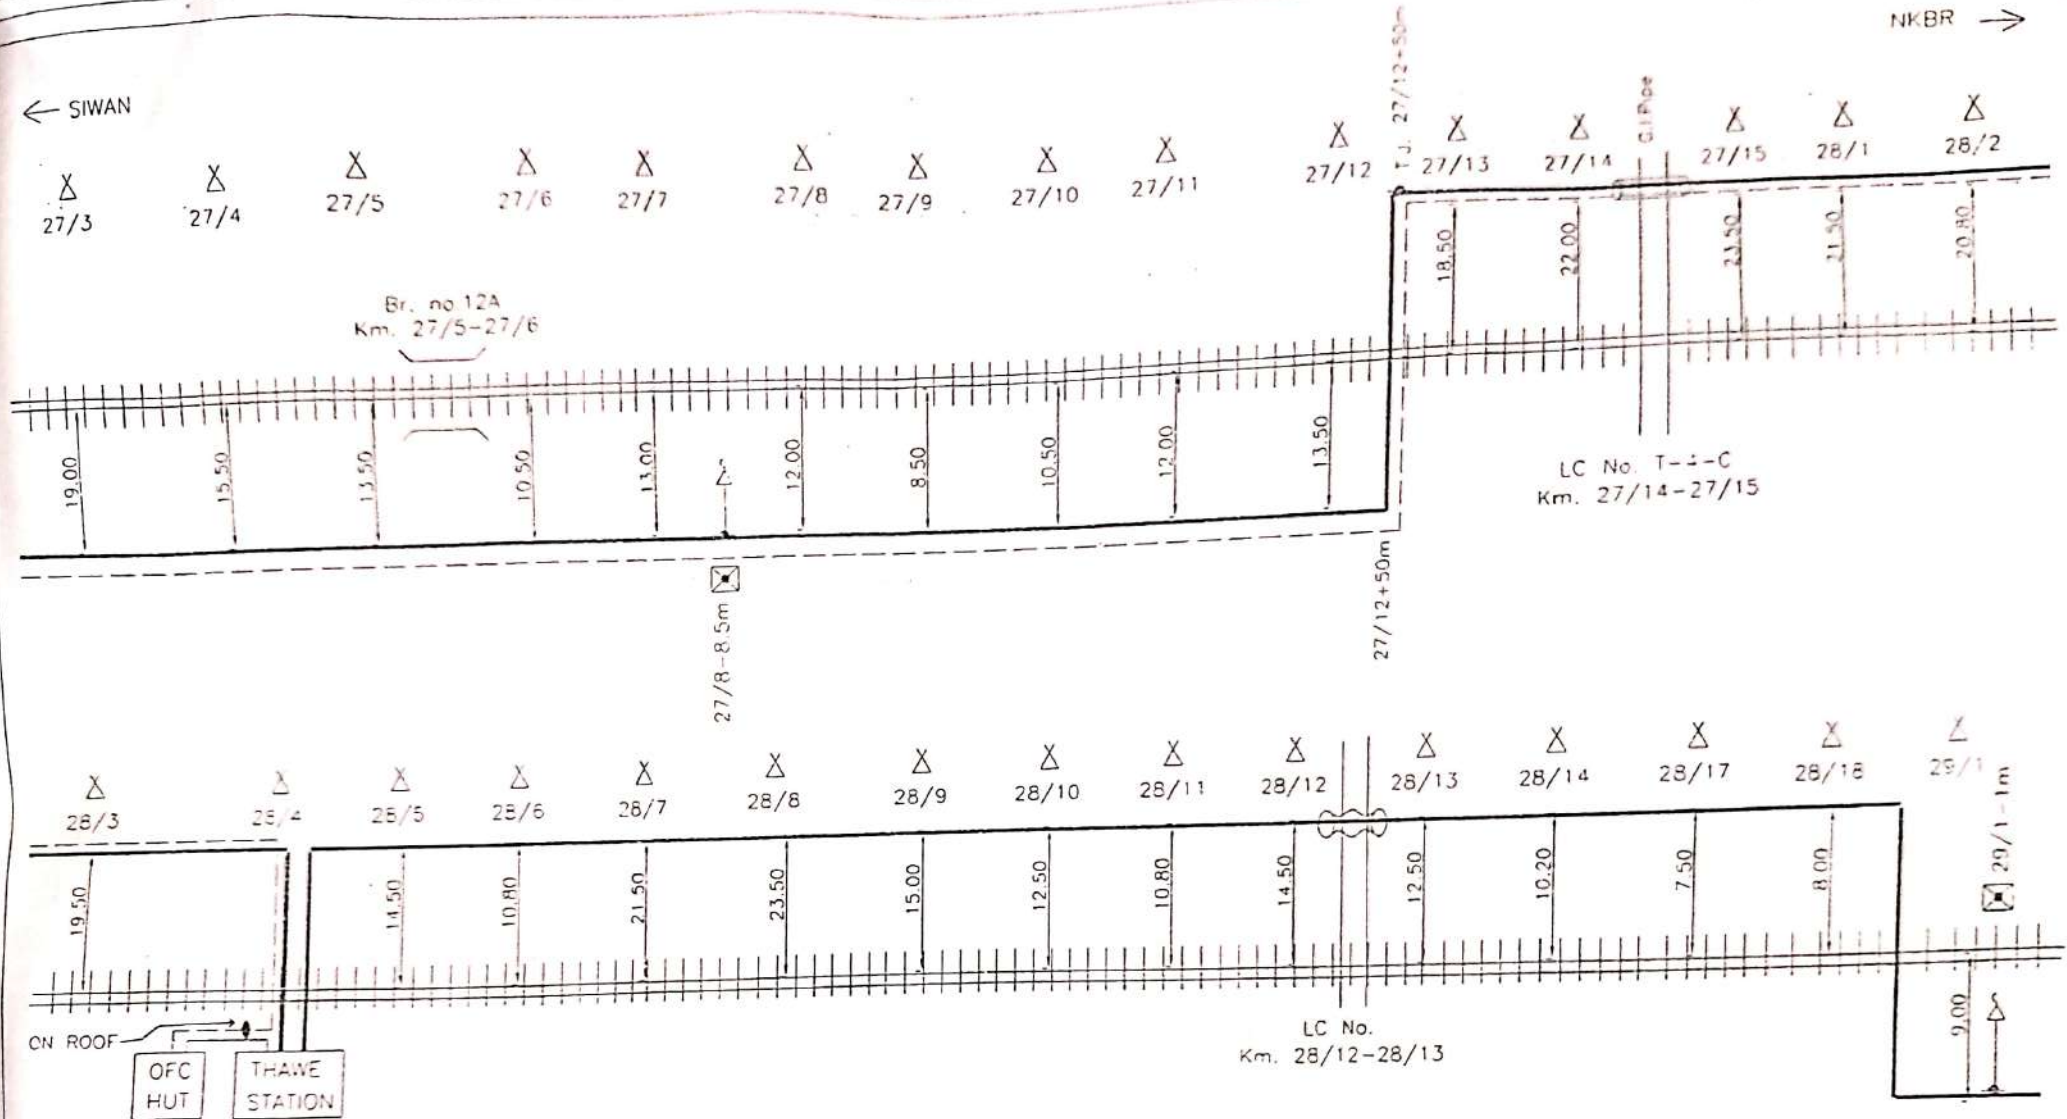

KM. 28/3-28/4

23/3/06
SSE/TELE/CON/W

23/3/06
ASTE/CON/W


23/3/06
DY.CSTE/CON/W

Not to Scale
All reading in mts

				N.E RAILWAY			
					LC. GATE PHONE	Customer Name	
					DERIVATION CABLE	Prepared By : M/S SHANKAR ENGG WORKS, CORAKHUR	
					CFC	SHEET NO. 015	CREATED BY VK
					EMERGENCY POST	CREATED ON	OFFERED BY VK
					JOINT MARKER LOCATION	REVISION NO.	APPR. BY N.E.R.L.Y.
					6 QUAD CABLE	MODIFIED ON	Ref.no:- NE/06 DATE
					ROUTE MARKER		
					POLE		

	RAILWAY CROSSING		T J		DERIVATION JOINT	Location ---	
	CULVERT		RCC M. PIPE		OFC JOINT	SIWAN JN.	
	BRIDGE		G.I. PIPE		HOPE	NARAKTIA BAZAR	
	CANAL		ROUTE MARKER		POLE		

ROUTE PLAN OF 6-QUAD CABLE (PADRAUNA - KATHKUIAN SECTION)

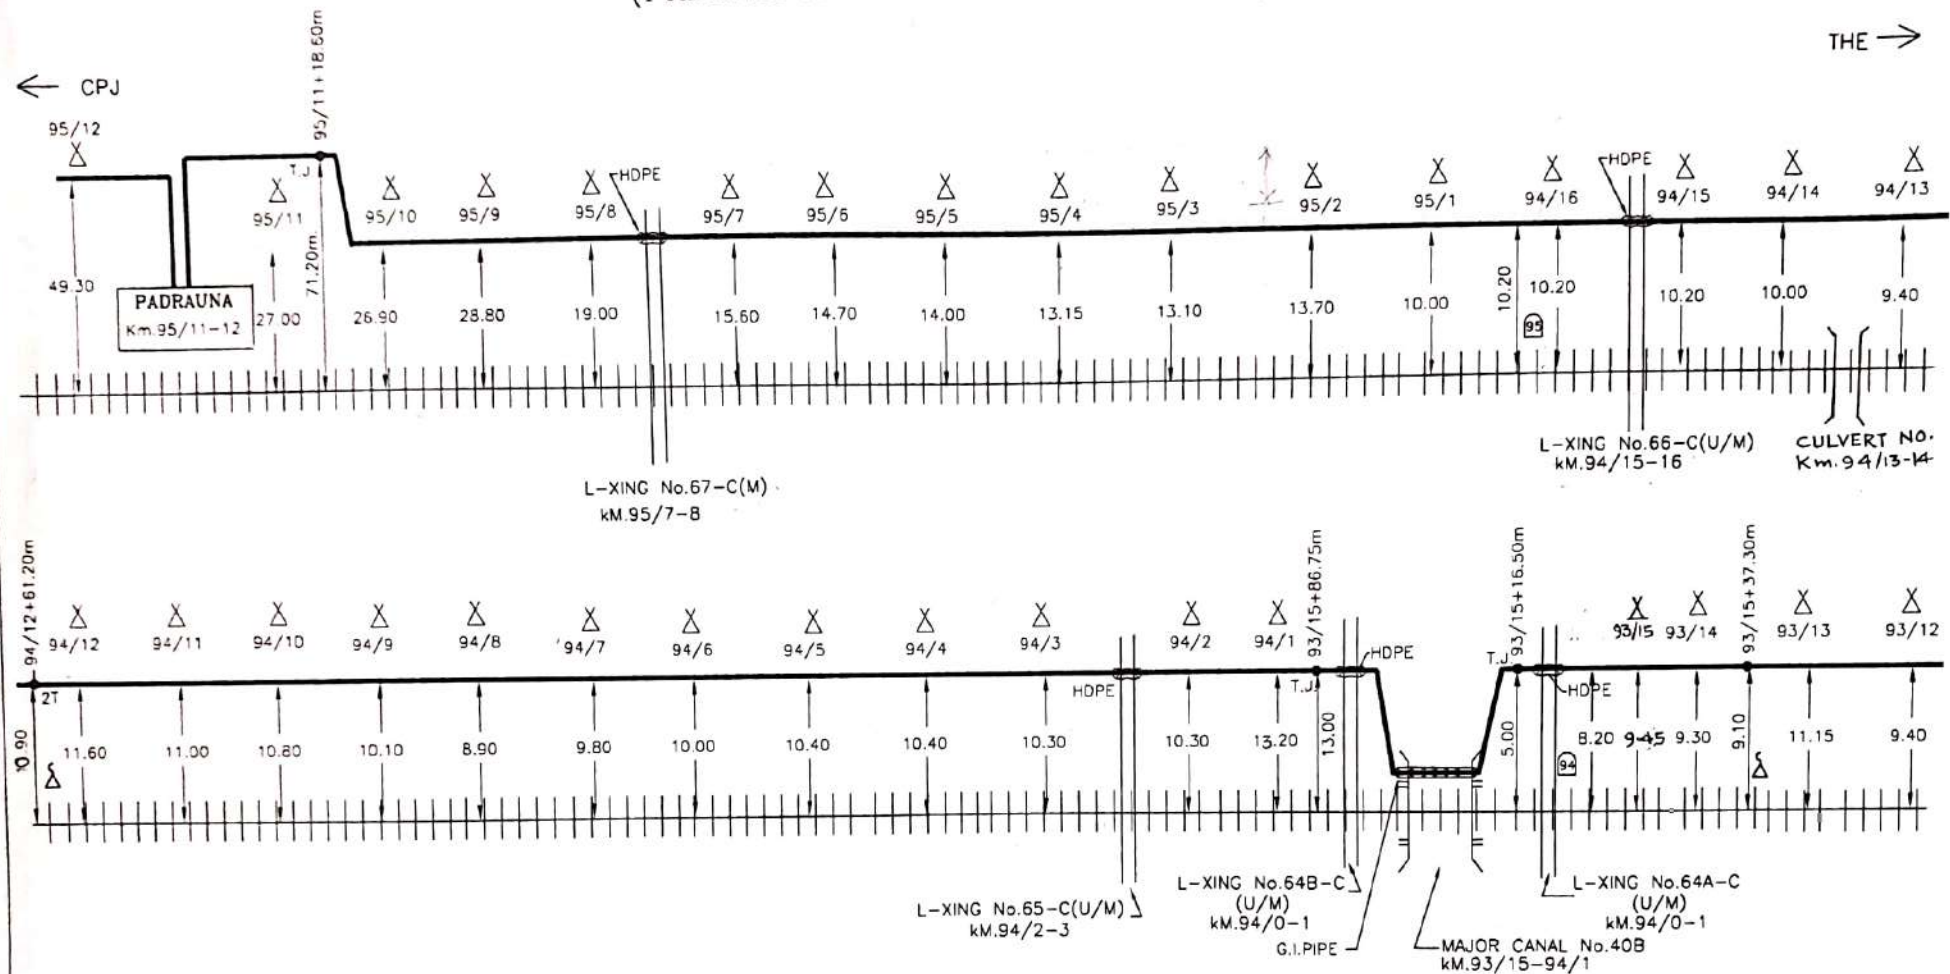

Mithlesh Kumar Singh
(Mithlesh Kumar Singh)
CONTRACTOR

Sehgal
07/03/07
SE/TELE/CON/W


8/10/07
DSTE/CON/W/GKP

2/3/07
DY.CSTE/CON/W/GKP

All reading in mts

	RAILWAY CROSSING		L.C. GATE PHONE		TRANSFORMER JOINT		DERIVATION CABLE	SHEET NO.	01	CREATED BY	Mithlesh	Location :— PADRAUNA - TAMKUHI ROAD
	CULVERT		RAILWAY TRACK		THROUGH JOINT		EMERGENCY POST	CREATED ON		OFFERED BY	Mithlesh	
	BRIDGE		HDPE		"Km" STONE ON BANK		6 QUAD CABLE	REVISION NO.		APPR. BY	N.E.R.LY	
	CANAL		G.I. PIPE		POLE			MODIFIED ON				

ROUTE PLAN OF 6-QUAD CABLE (PADRAUNA - KATHKUIAN SECTION)

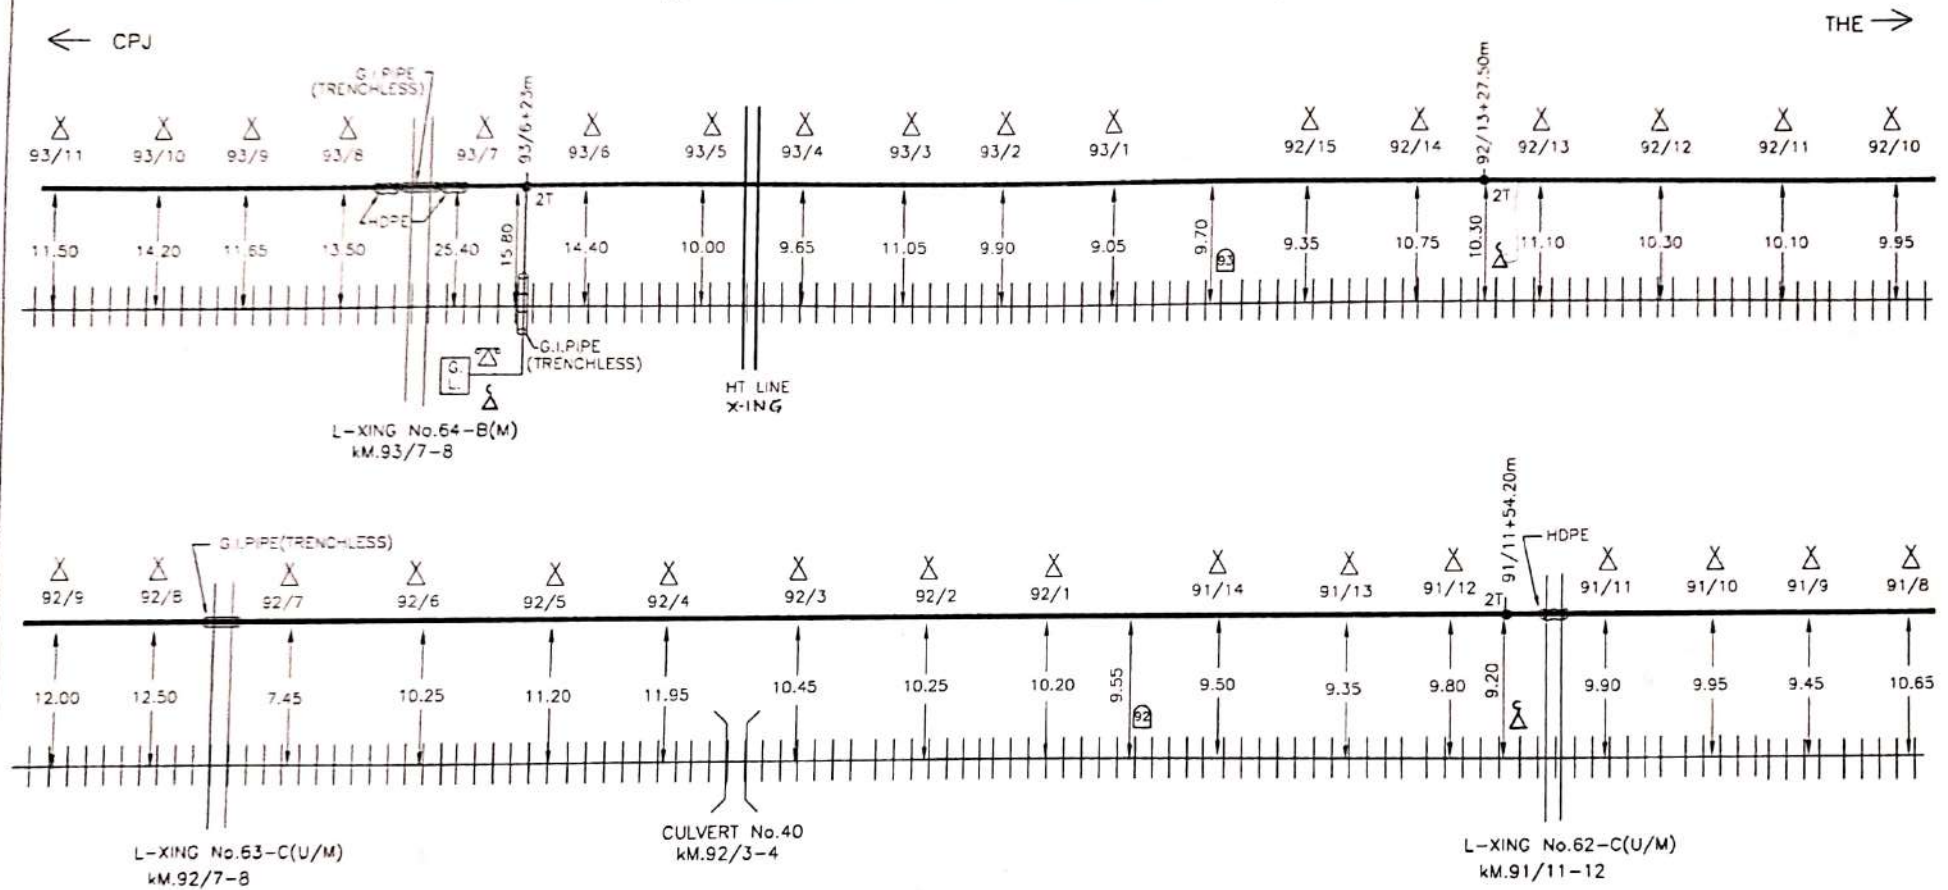

Mithlesh Kumar Singh
(Mithlesh Kumar Singh)
CONTRACTOR

Selajipai
07/10/2017
SE/TELE/CON/W

07/10/2017
DSTE/CON/W/GKP

11/13/17
DY.CSTE/CON/W/GKP

All reading in mts

NORTH EASTERN RAILWAY

Prepared By :	M/S MITHILESH KUMAR SINGH, HAJIPUR, VAISHALI(BIHAR)		
SHEET NO.	02	CREATED BY	Mithlesh
CREATED ON		OFFERED BY	Mithlesh
REVISION NO.		APPR. BY	N.E.RLY
MODIFIED ON			


Location : --

PADRAUNA -
TAMKUIH ROAD

RAILWAY CROSSING	L.C. GATE PHONE	TRANSFORMER JOINT
CULVERT	RAILWAY TRACK	THROUGH JOINT
BRIDGE	HDPE	'Km' STONE ON BANK
CANAL	G.I. PIPE	POLE

DERIVATION CABLE
EMERGENCY POST
6 QUAD CABLE

ROUTE PLAN OF 6-QUAD CABLE (PADRAUNA - KATHKUIAN SECTION)

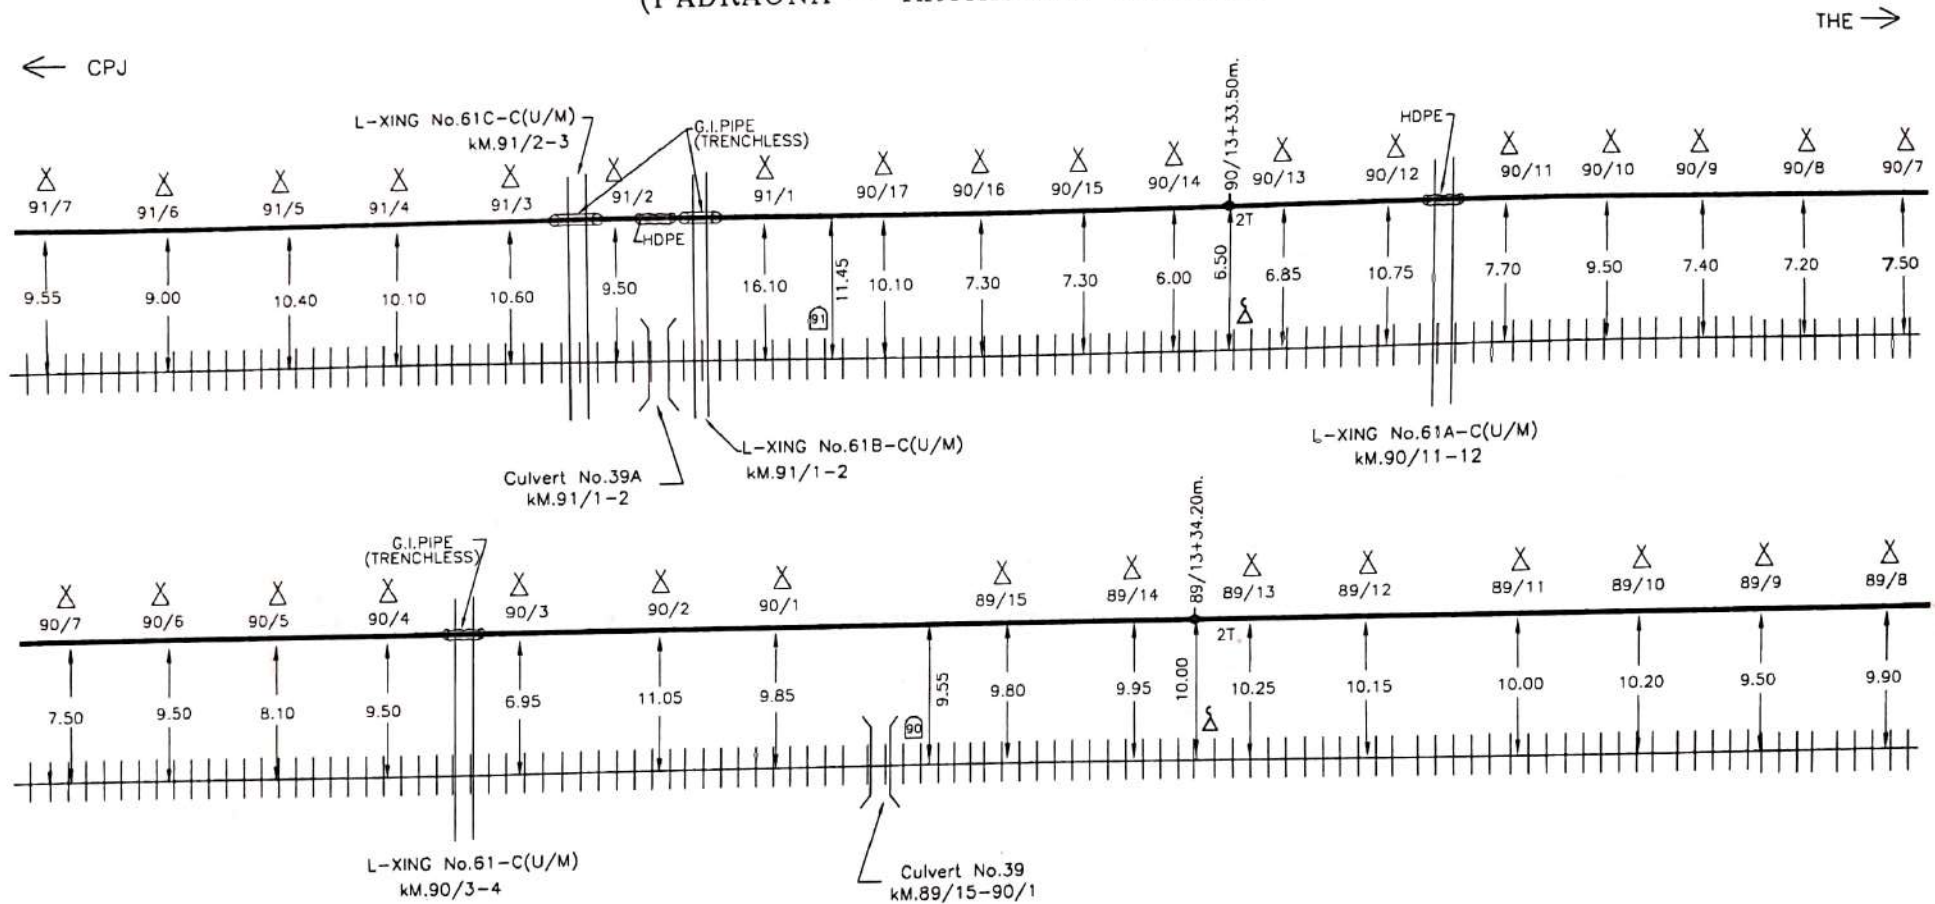

Mithilesh Kumar Singh
(Mithilesh Kumar Singh)
CONTRACTOR

S. B. Singh
07/03/07
SE/TELE/CON/W

S. B. Singh
07/03/07
DSTE/CON/W/GKP

S. B. Singh
07/03/07
DY.CSTE/CON/W/GKP


All reading in mts

										NORTH EASTERN RAILWAY								
										Prepared By :				M/S MITHILESH KUMAR SINGH, HAJIPUR, VAISHALI(BIHAR)				
	RAILWAY CROSSING		L.C GATE PHONE		TRANSFORMER JOINT			SHEET NO.	03	CREATED BY	Mithilesh		Location :-- PADRAUNA - TAMKUHI ROAD					
	CULVERT		RAILWAY TRACK		THROUGH JOINT		DERIVATION CABLE	CREATED ON		OFFERED BY	Mithilesh							
	BRIDGE		HDPE		'Km' STONE ON BANK		EMERGENCY POST	REVISION NO.		APPR. BY	N.E.R.LY							
	CANAL		G.I. PIPE		POLE		6 QUAD CABLE	MODIFIED ON										
								</										

ROUTE PLAN OF 6-QUAD CABLE (PADRAUNA - KATHKUIAN - DUDHI SECTION)

← CPJ

THE →

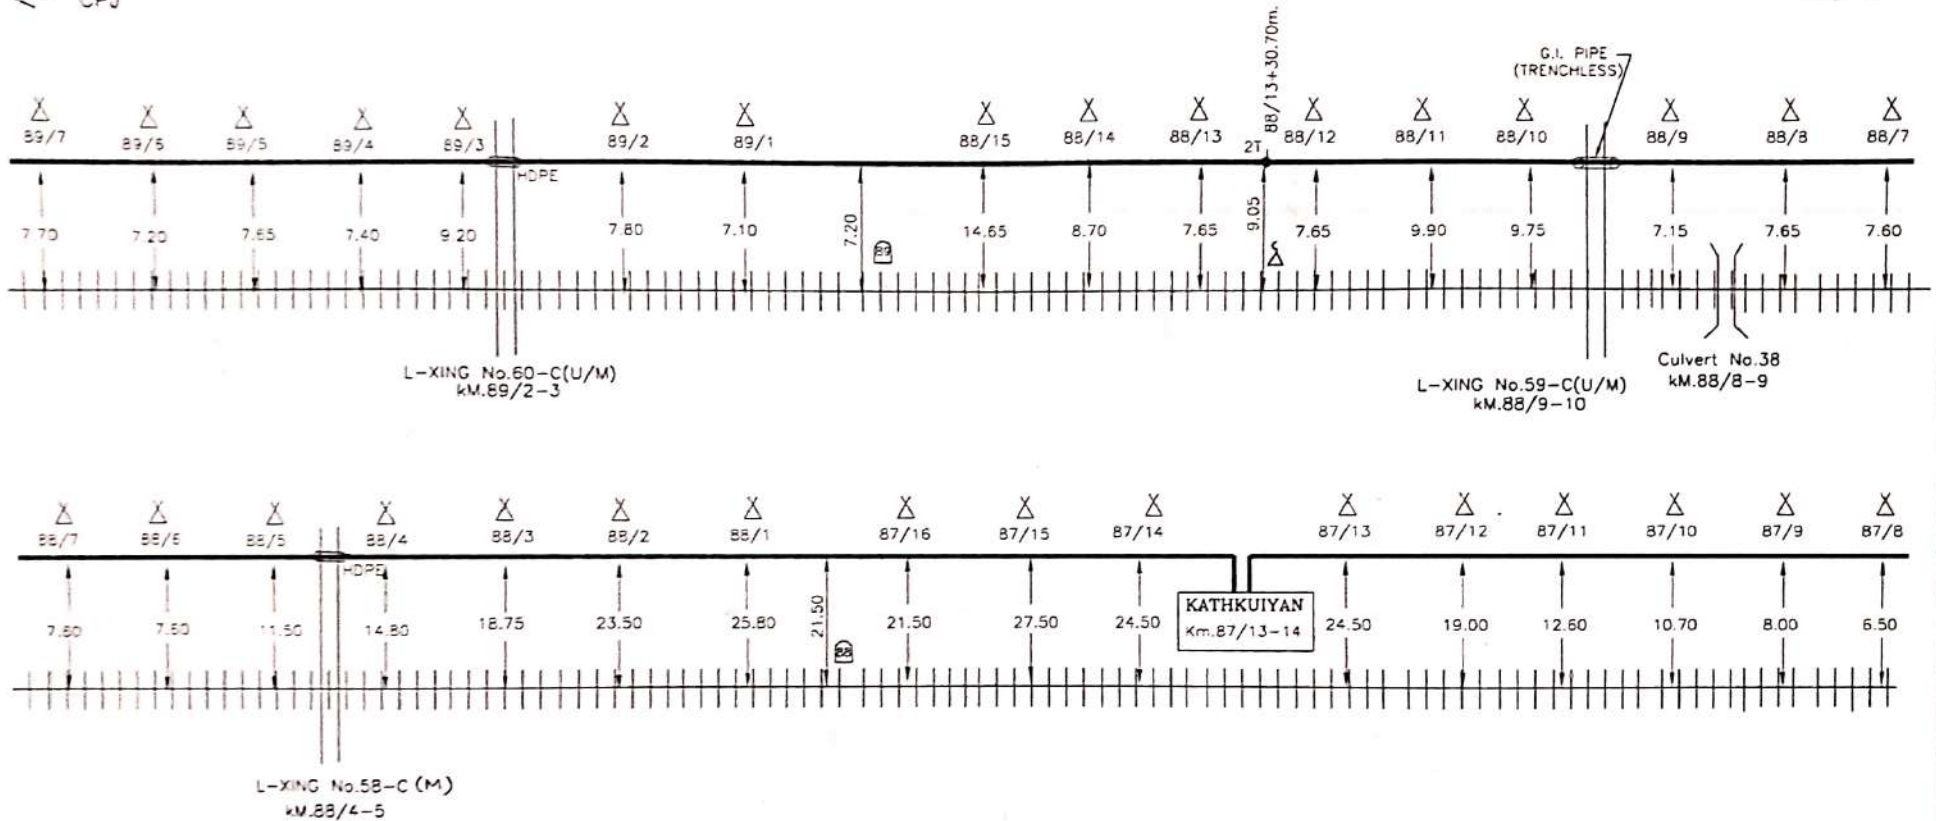

Mithlesh Kumar Singh
(Mithlesh Kumar Singh)
CONTRACTOR

Sebastian
SE/TELE/CON/W

6/2/82
DSTE/CON/W/GKP

13/1/07
DY.CSTE/CON/W/GKP

All reading in mts


	RAILWAY CROSSING		L.C. GATE PHONE		TRANSFORMER JOINT		SHEET NO.	04	CREATED BY	Mithlesh	Location :-- PADRAUNA - TAMKUHI ROAD	
	CULVERT		RAILWAY TRACK		THROUGH JOINT		DERIVATION CABLE	CREATED ON		OFFERED BY		Mithlesh
	BRIDGE		HDPE		'km' STONE ON BANK		EMERGENCY POST	RMSION NO.		APPR. BY		N.E.RLY
	CANAL		G.I. PIPE		POLE		6 QUAD CABLE	MODIFIED ON				

RAILWAY CROSSING	L.C. GATE PHONE	TRANSFORMER JOINT	DERIVATION CABLE
CULVERT	RAILWAY TRACK	THROUGH JOINT	EMERGENCY POST
BRIDGE	HDPE	'Km' STONE ON BANK	6 QUAD CABLE
CANAL	G.I. PIPE	POLE	

ROUTE PLAN OF 6-QUAD CABLE (BETWEEN KATHKUIAN - DUDHI SECTION)

← CPJ

THE →

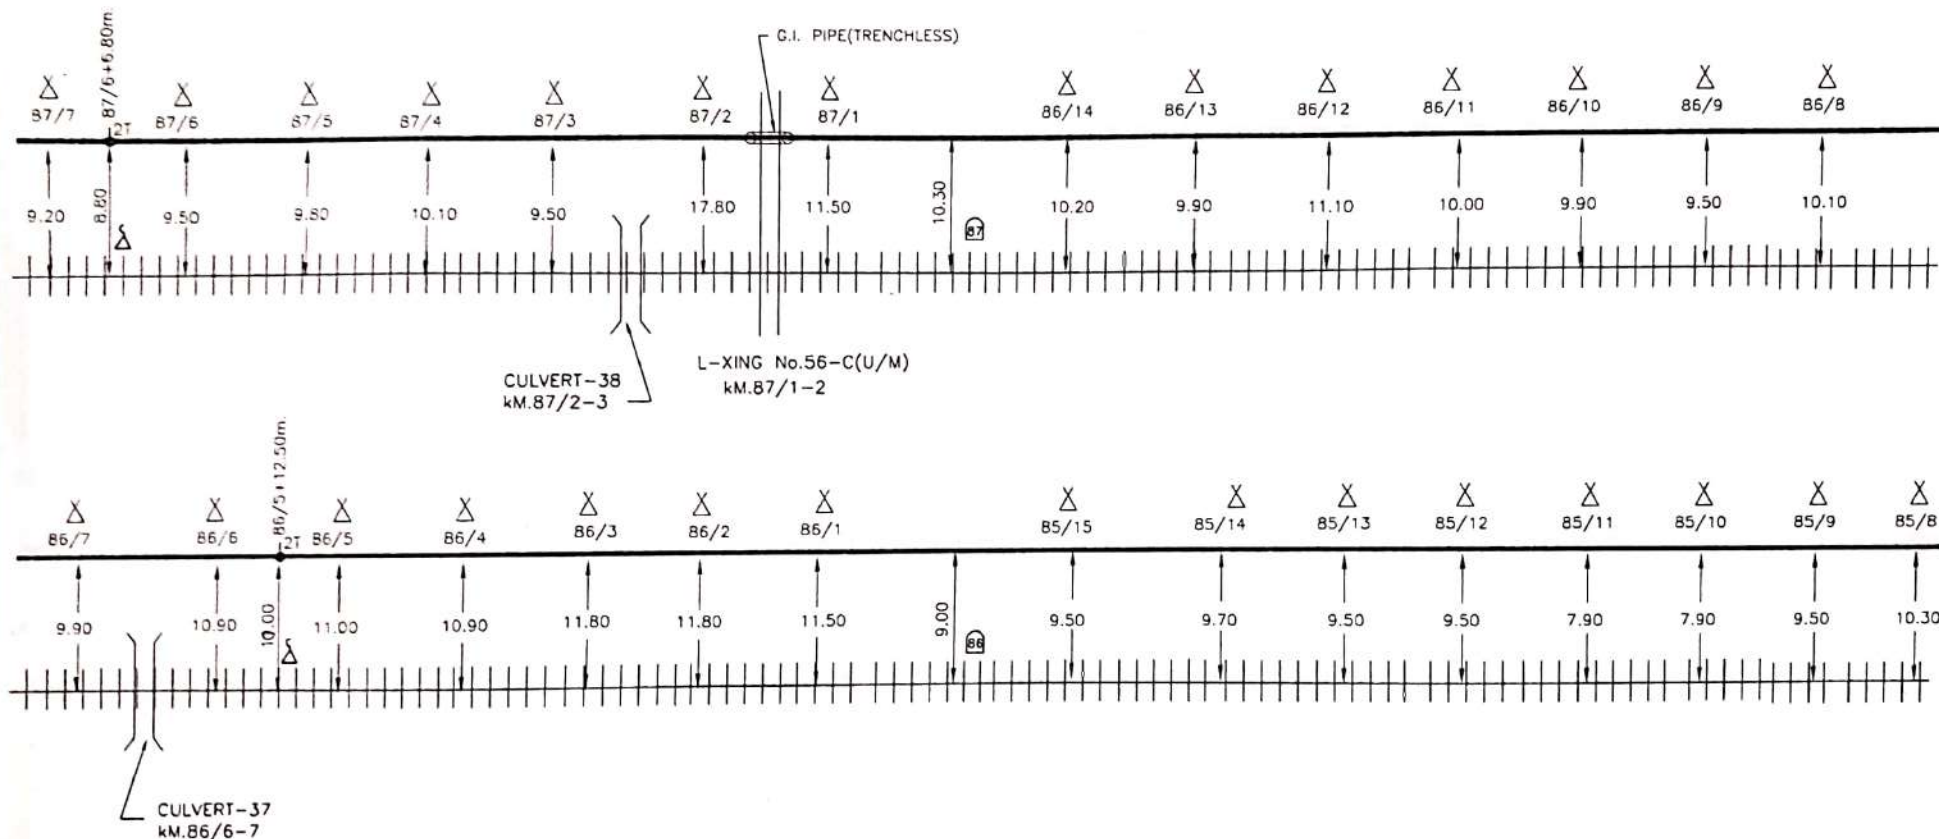

Mithlesh Kumar Singh
(Mithlesh Kumar Singh)
CONTRACTOR

Selvaipriya
SE/TELE/CON/W

07/05/17
DSTE/CON/W/GKP

10/13/17
DY.CSTE/CON/W/GKP

All reading in mts


	RAILWAY CROSSING		L.C. GATE PHONE		TRANSFORMER JOINT			SHEET NO.	05	CREATED BY	Mithlesh	Location :-- PADRAUNA - TAMKUHI ROAD
	CULVERT		RAILWAY TRACK		THROUGH JOINT		DERIVATION CABLE	CREATED ON		OFFERED BY	Mithlesh	
	BRIDGE		HOPE		'km' STONE ON BANK		EMERGENCY POST	REVISION NO.		APPR. BY	N.E.R.LY	
	CANAL		G.I. PIPE		POLE		6 QUAD CABLE	MODIFIED ON				

RAILWAY CROSSING	△	L.C. GATE PHONE	2T	TRANSFORMER JOINT	
CULVERT	##	RAILWAY TRACK	T.J.	THROUGH JOINT	—
BRIDGE	—	HOPE	△	'Km' STONE ON BANK	△
CANAL	—	G.I. PIPE	X	POLE	—
				6 QUAD CABLE	—

ROUTE PLAN OF 6-QUAD CABLE (BETWEEN KATHKUIAN - DUDHI SECTION)

← CPJ

THE →

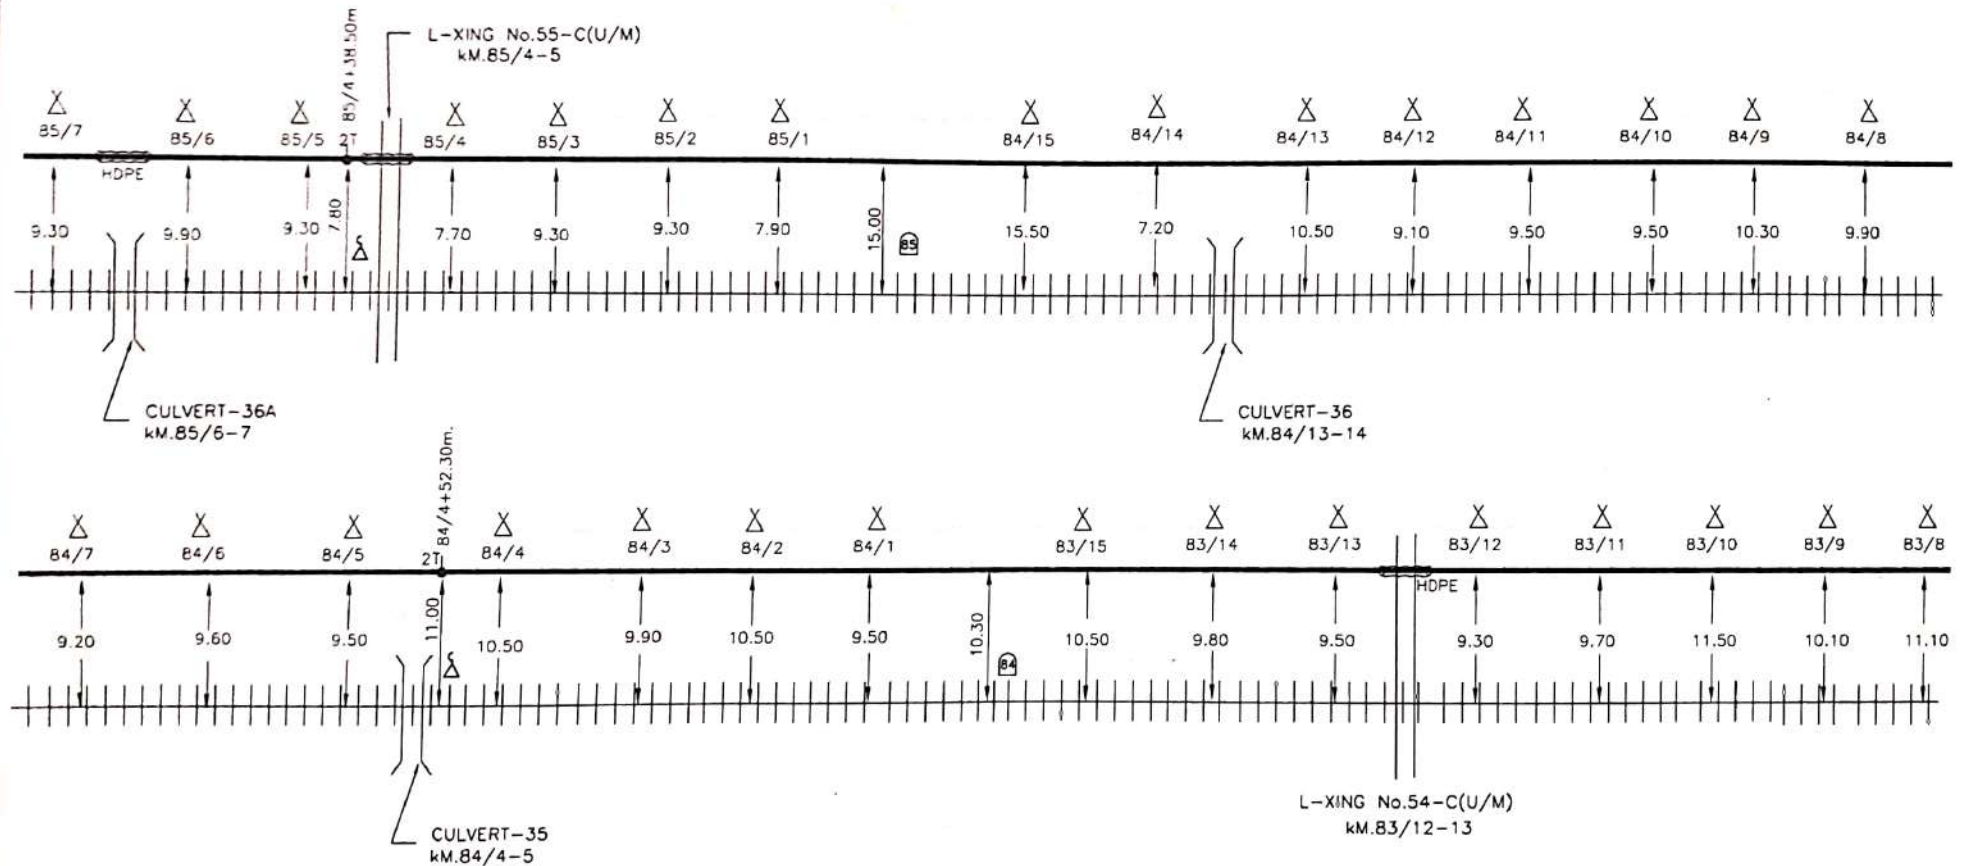

Mithilesh Kumar Singh
(Mithilesh Kumar Singh)
CONTRACTOR

Se. Bayan
07/08/07
SE/TELE/CON/W

07/08/07
DSTE/CON/W/GKP

AD 7/13/07
DY.CSTE/CON/W/GKP

All reading in mts


	RAILWAY CROSSING		L.C. GATE PHONE		TRANSFORMER JOINT			SHEET NO.	06	CREATED BY	Mithilesh	Location : -- PADRAUNA - TAMKUHI ROAD
	CULVERT		RAILWAY TRACK		THROUGH JOINT		DERIVATION CABLE	CREATED ON		OFFERED BY	Mithilesh	
	BRIDGE		HDPE		'km' STONE ON BANK		EMERGENCY POST	REVISION NO.		APPR. BY	N.E.R.LY	
	CANAL		G.I. PIPE		POLE		6 QUAD CABLE	MODIFIED ON				

RAILWAY CROSSING	△	L.C. GATE PHONE	2T	TRANSFORMER JOINT	
CULVERT	≡≡	RAILWAY TRACK	T.J.	THROUGH JOINT	—
BRIDGE	≡≡	HDPE	△	'km' STONE ON BANK	△
CANAL	≡≡	G.I. PIPE	△	POLE	—
				6 QUAD CABLE	—

ROUTE PLAN OF 6-QUAD CABLE (KATHKUIAN - DUDHI SECTION)

THE →

← CPJ

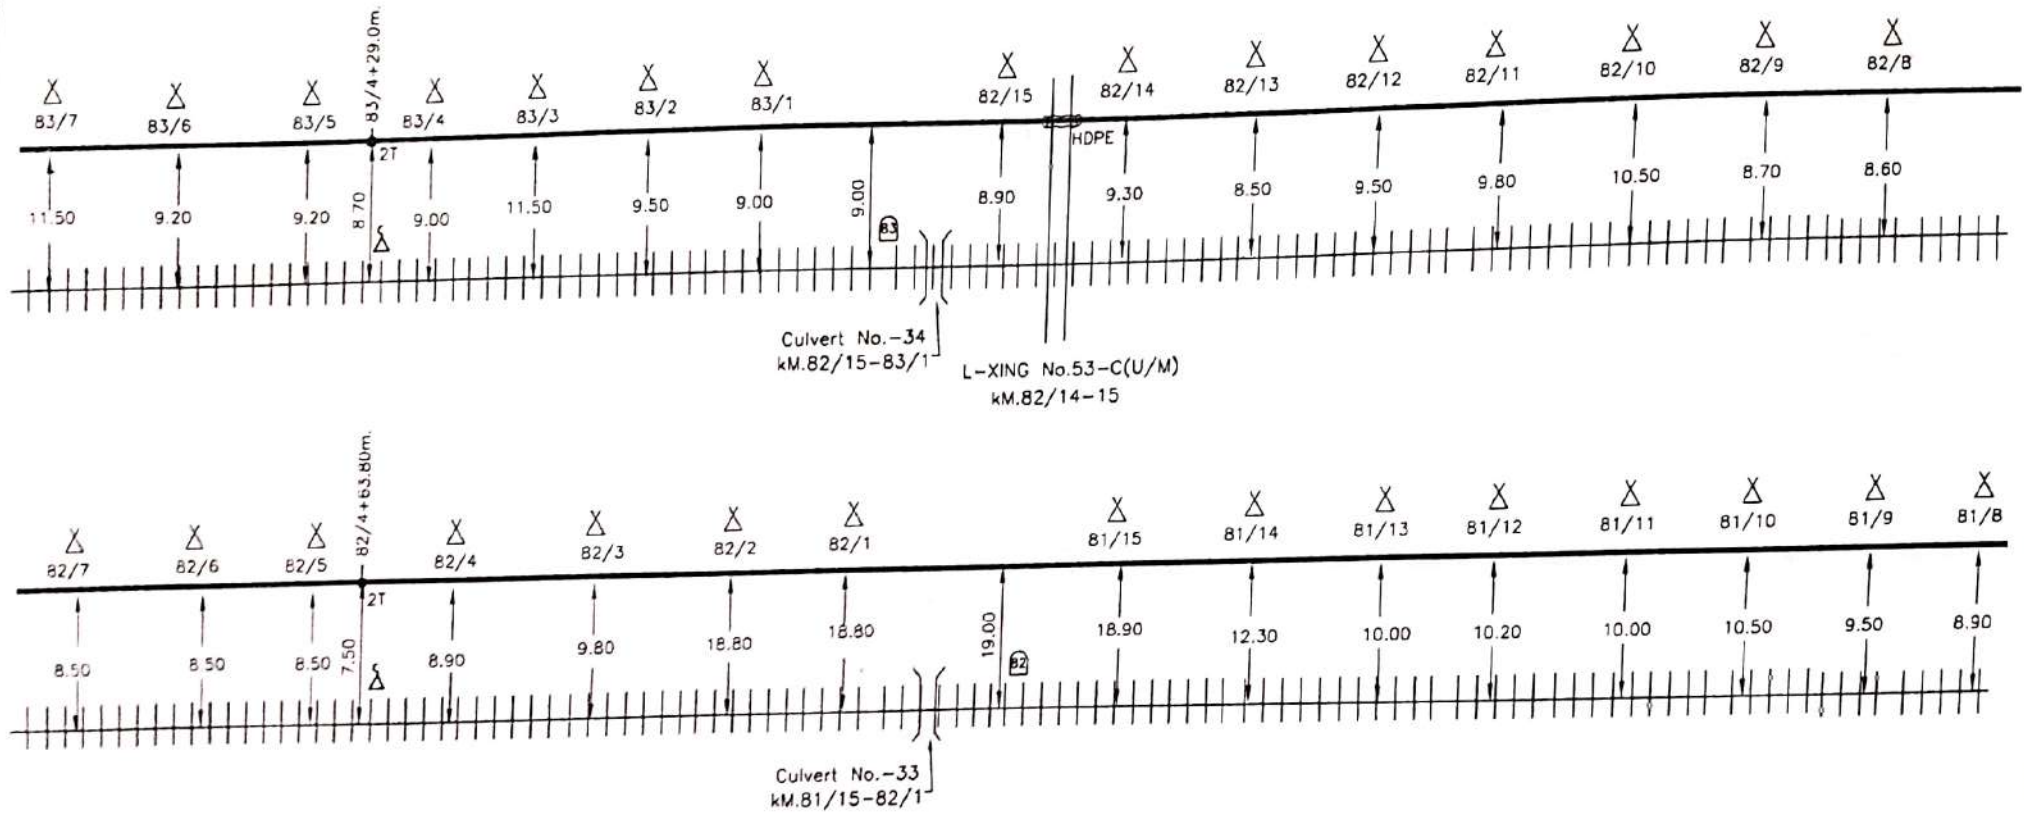

Mithlesh Kumar Singh
(Mithlesh Kumar Singh)
CONTRACTOR
SE/TELE/CON/W


07/03/07
DSTE/CON/W/GKP

21/3/07
DY.CSTE/CON/W/GKP

All reading in mts

	RAILWAY CROSSING		L.C. GATE PHONE		TRANSFORMER JOINT			SHEET NO	07	CREATED BY	Mithlesh	Location :-- PADRAUNA - TAMKUHI ROAD
	CULVERT		RAILWAY TRACK		THROUGH JOINT		DERIVATION CABLE	CREATED ON		OFFERED BY	Mithlesh	
	BRIDGE		HDPE		'km' STONE ON BANK		EMERGENCY POST	REVISION NO		APPR. BY	N.E.R.LY	
	CANAL		G.I. PIPE		POLE		6 QUAD CABLE	MODIFIED ON				

ROUTE PLAN OF 6-QUAD CABLE (KATHKUIAN - DUDHI SECTION)

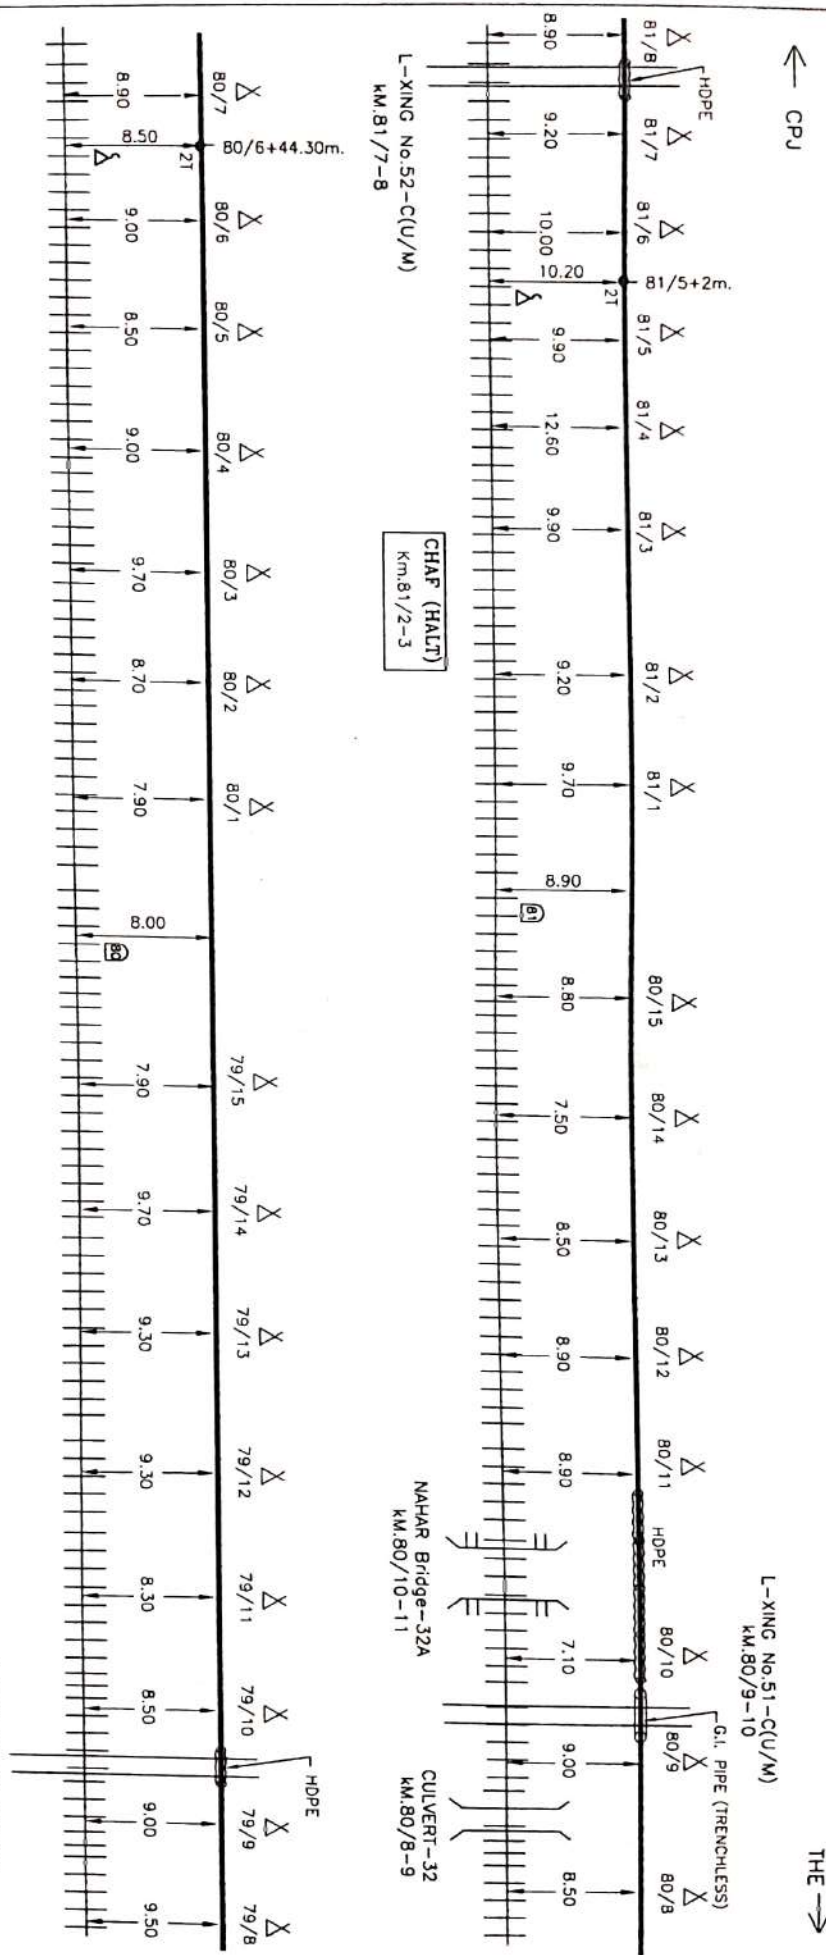

North Eastern Railway
(Mithlesh Kumar Singh)
CONTRACTOR *Seetha Bai*
SE/TELE/CON/W
DSTE/CON/W/GKP
DY.CSTE/CON/W/GKP


RAILWAY CROSSING	L.C. GATE PHONE	TRANSFORMER JOINT	DERIVATION CABLE	EMERGENCY POST	6 QUAD CABLE
CULVERT	RAILWAY TRACK	THROUGH JOINT	EMERGENCY POST	MODIFIED ON	
BRIDGE	HDPE	POLE			
CANAL	G.I. PIPE				

NORTH EASTERN RAILWAY			
Prepared By :	M/S MITHLESH KUMAR SINGH, HAJIPUR, VASHALI(BHAR)		
SHEET NO.	08	CREATED BY	Mithlesh
CREATED ON		OFFERED BY	Mithlesh
REVISION NO.		APPR. BY	N.E.R.L.Y
MODIFIED ON			

Location :-
PADRAUNA -
TAMKUIH ROAD


All reading in mts

ROUTE PLAN OF 6-QUAD CABLE (KATHKUIAN - DUDHI SECTION)

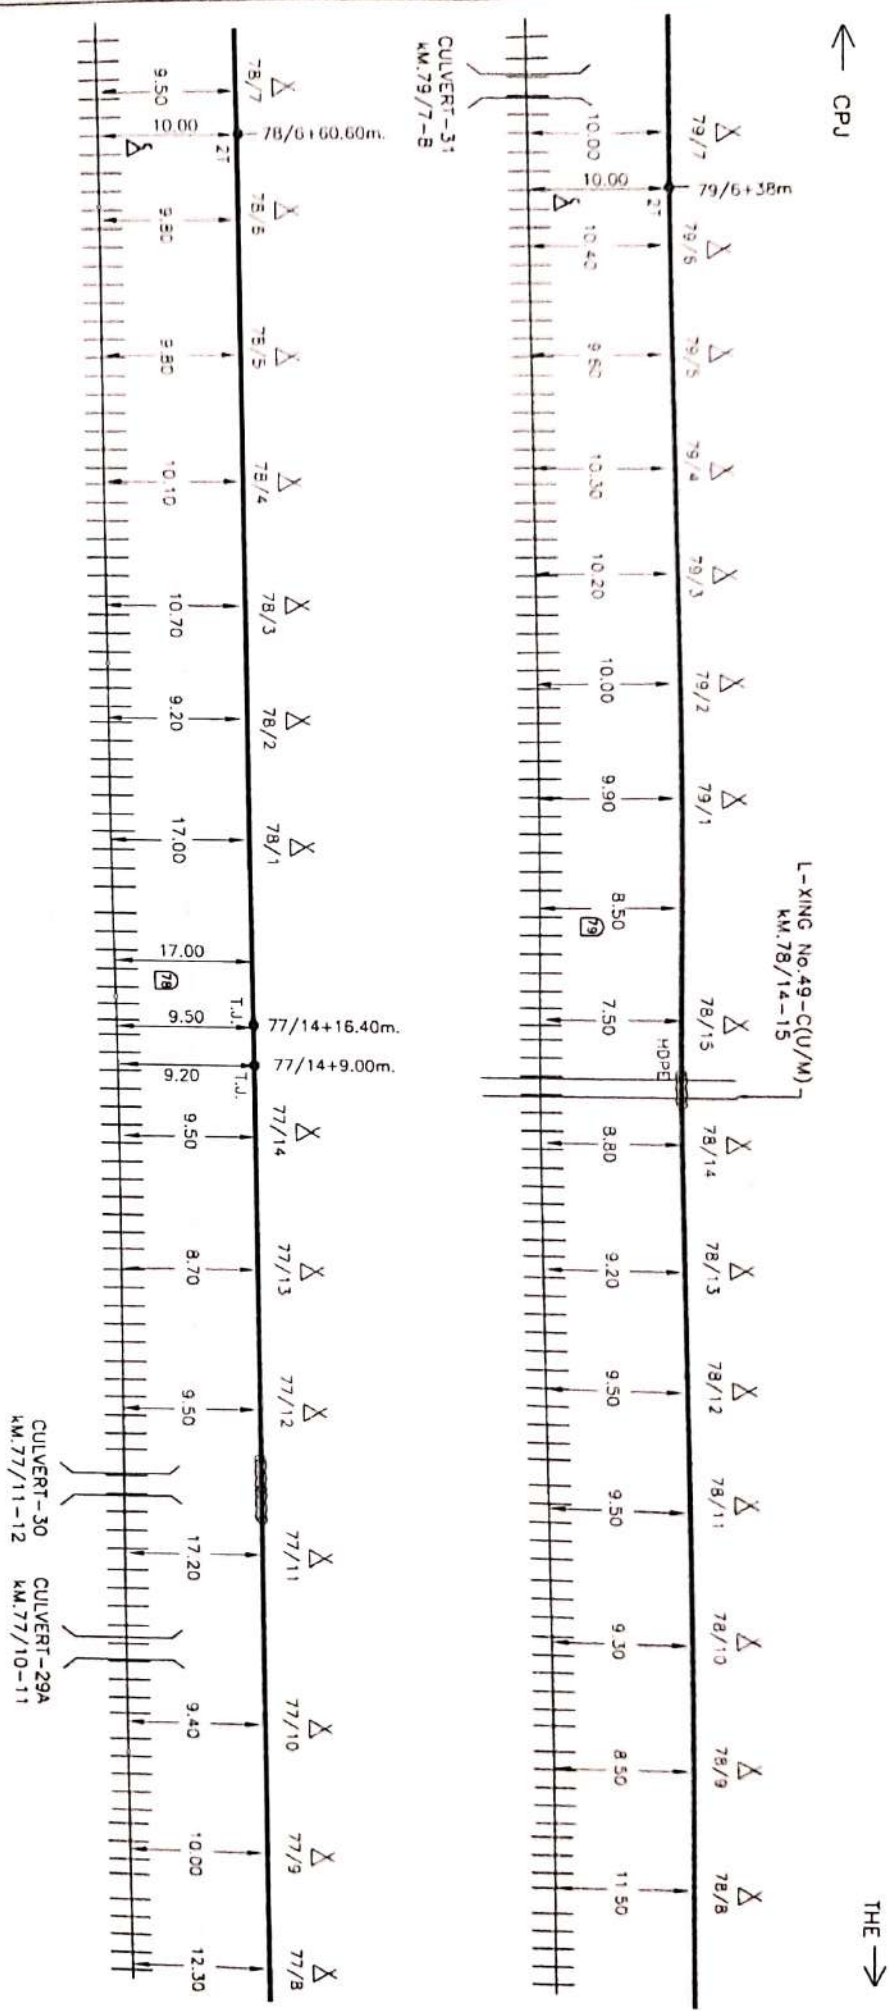

<p style="text-align: right;"> <i>Mithlesh Kumar Singh</i> (Mithlesh Kumar Singh) CONTRACTOR SE/TELE/CON/W </p> <p style="text-align: right;"> <i>Sachin</i> 07/03/09 DT/TE/CON/W </p> <p style="text-align: right;"> <i>6/10/09</i> DT/TE/CON/W/GKP </p> <p style="text-align: right;"> <i>11/12/07</i> DY.CSTE/CON/W/GKP </p>									
<p style="text-align: center;">NORTH EASTERN RAILWAY</p>									
<p>Prepared By : M/S MITHLESH KUMAR SINGH, HAILPUR, VAISHALI(BIHAR)</p>									
<p>Sheet No. 09</p>		<p>Created By</p>		<p>With-est</p>		<p>Location : -- PADRAUNA - TAMKUHI ROAD</p>			
<p>Created On</p>		<p>Offered By</p>		<p>With-est</p>					
<p>Revision No</p>		<p>Appr By</p>		<p>N.E.R.L.Y</p>					
<p>Modified On</p>									

ROUTE PLAN OF 6-QUAD CABLE (KATHKUIAN - DUDHI - TAMKUHI ROAD SECTION)

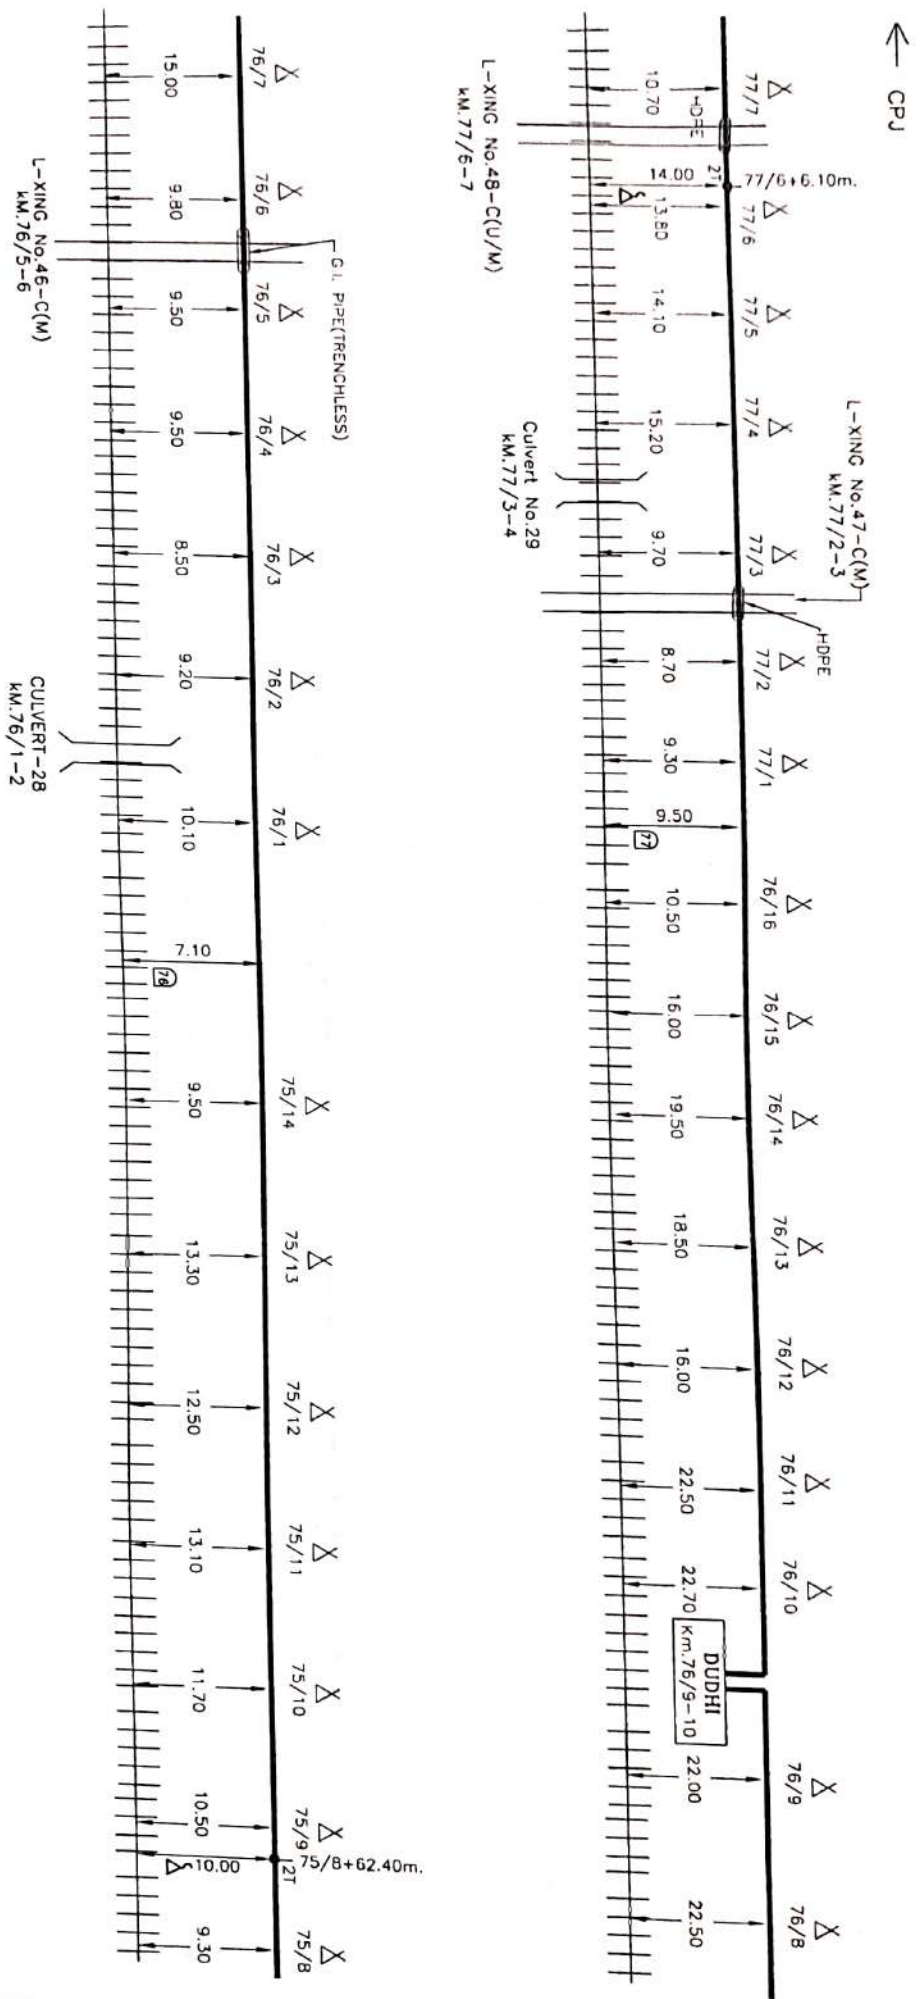

All reading in mts

Mithlesh Kumar Singh
 CONTRACTOR
 DATE/CON/W/GKP
 D.Y. CSTE/CON/W/GKP

RAILWAY CROSSING				L.C. GATE PHONE				TRANSFORMER JOINT				DERIVATION CABLE				EMERGENCY POST				POLE				6 QUAD CABLE			
RAILWAY CROSSING				RAILWAY TRACK				THROUGH JOINT				DERIVATION CABLE				EMERGENCY POST				POLE			6 QUAD CABLE				
CULVERT				HOPE																							
BRIDGE																											
CANAL																											

NORTH EASTERN RAILWAY

Prepared By : M/S MITHLESH KUMAR SINGH, HAJIPUR, VAISHALI(BIHAR)

SHEET NO. 10

CREATED BY

OFFERED BY


APPR. BY

MODIFIED ON

Location : --

PADRAUNA - TAMKUHI ROAD

ROUTE PLAN OF 6-QUAD CABLE (DUDHI - TANKUHI ROAD SECTION)

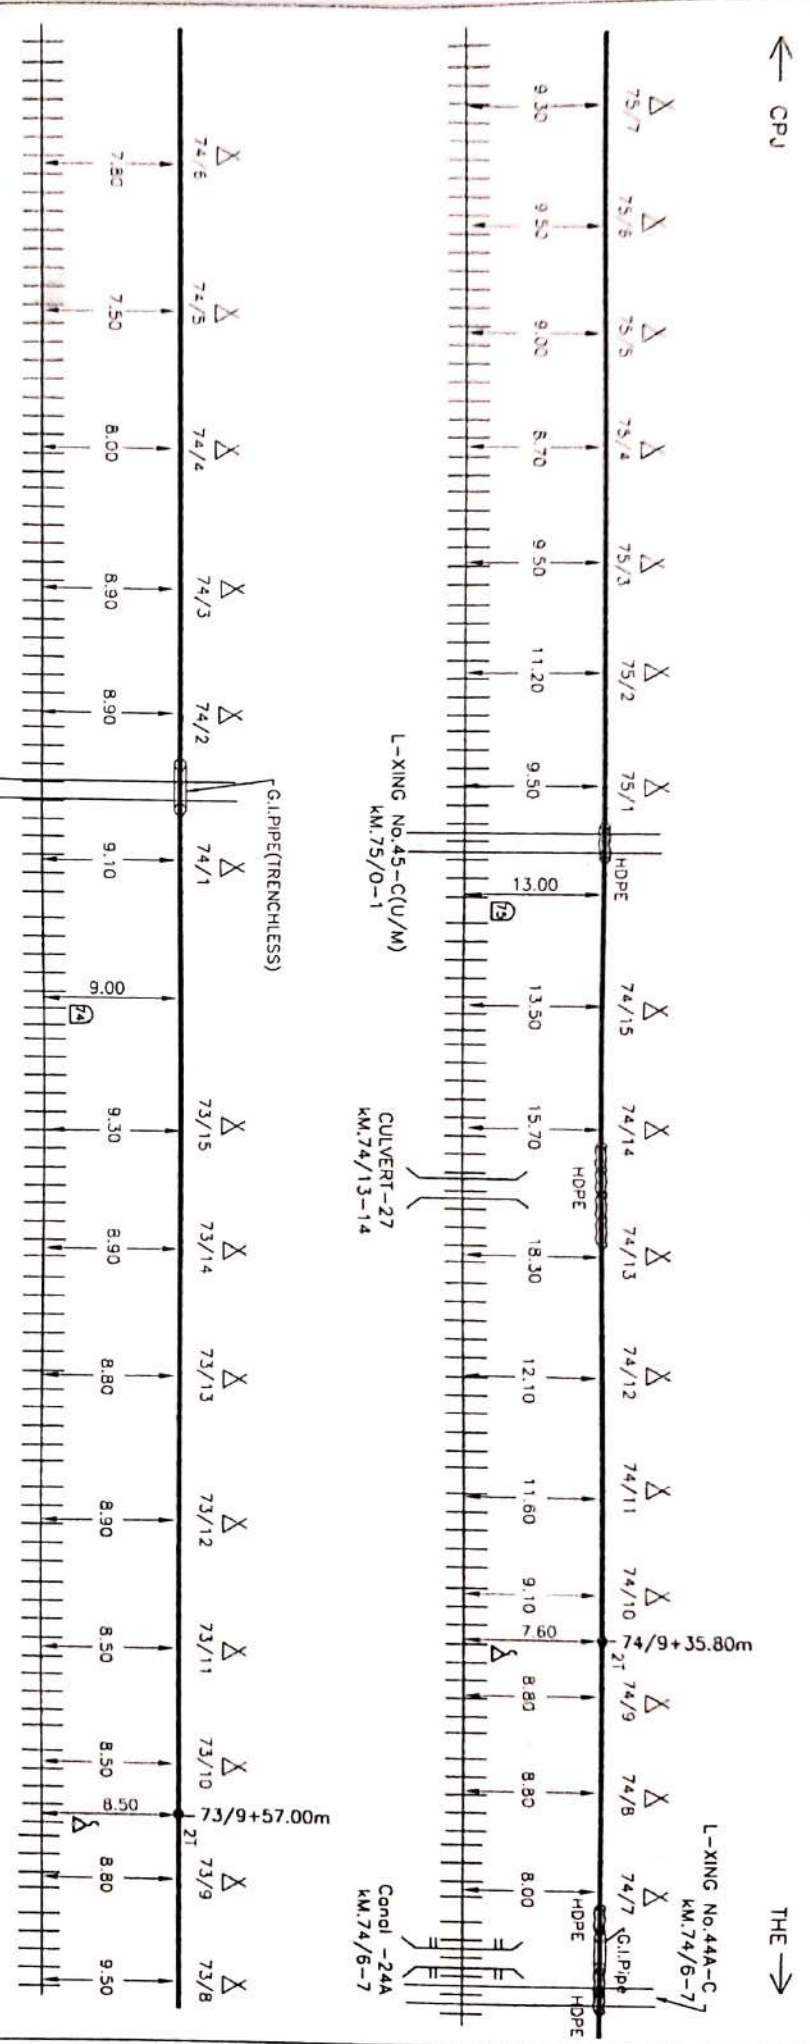


RAILWAY CROSSING	LC GATE PHONE	TRANSFORMER JOINT	DERIVATION CABLE	EMERGENCY POST	6 QUAD CABLE
CULVERT	RAILWAY TRACK	THROUGH JOINT			
BRIDGE	HDPE	'km' STONE ON BANK			
CANAL	G.I. PIPE	POLE			

<p>Prepared By : M/S WITHLESS KUMAR SINGH, HAJIPUR, VAISHALI(BIHAR)</p>	
<p>CONTRACTOR</p>	<p>DISTE/CON/W/GKP</p>
<p>SE/TELE/CON/W</p>	<p>DY.CSTE/CON/W/GKP</p>
<p>Location :-</p>	<p>PADRAUNA - TANKUHI ROAD</p>
<p>SHEET NO. 11</p>	<p>CREATED BY</p>
<p>CREATED ON</p>	<p>OFFERED BY</p>
<p>APPR. BY</p>	<p>W.E.R.V.</p>
<p>MODIFIED ON</p>	<p></p>

All reading in mts

ROUTE PLAN OF 6-QUAD CABLE (DUDHI - TAMKUHI ROAD SECTION)

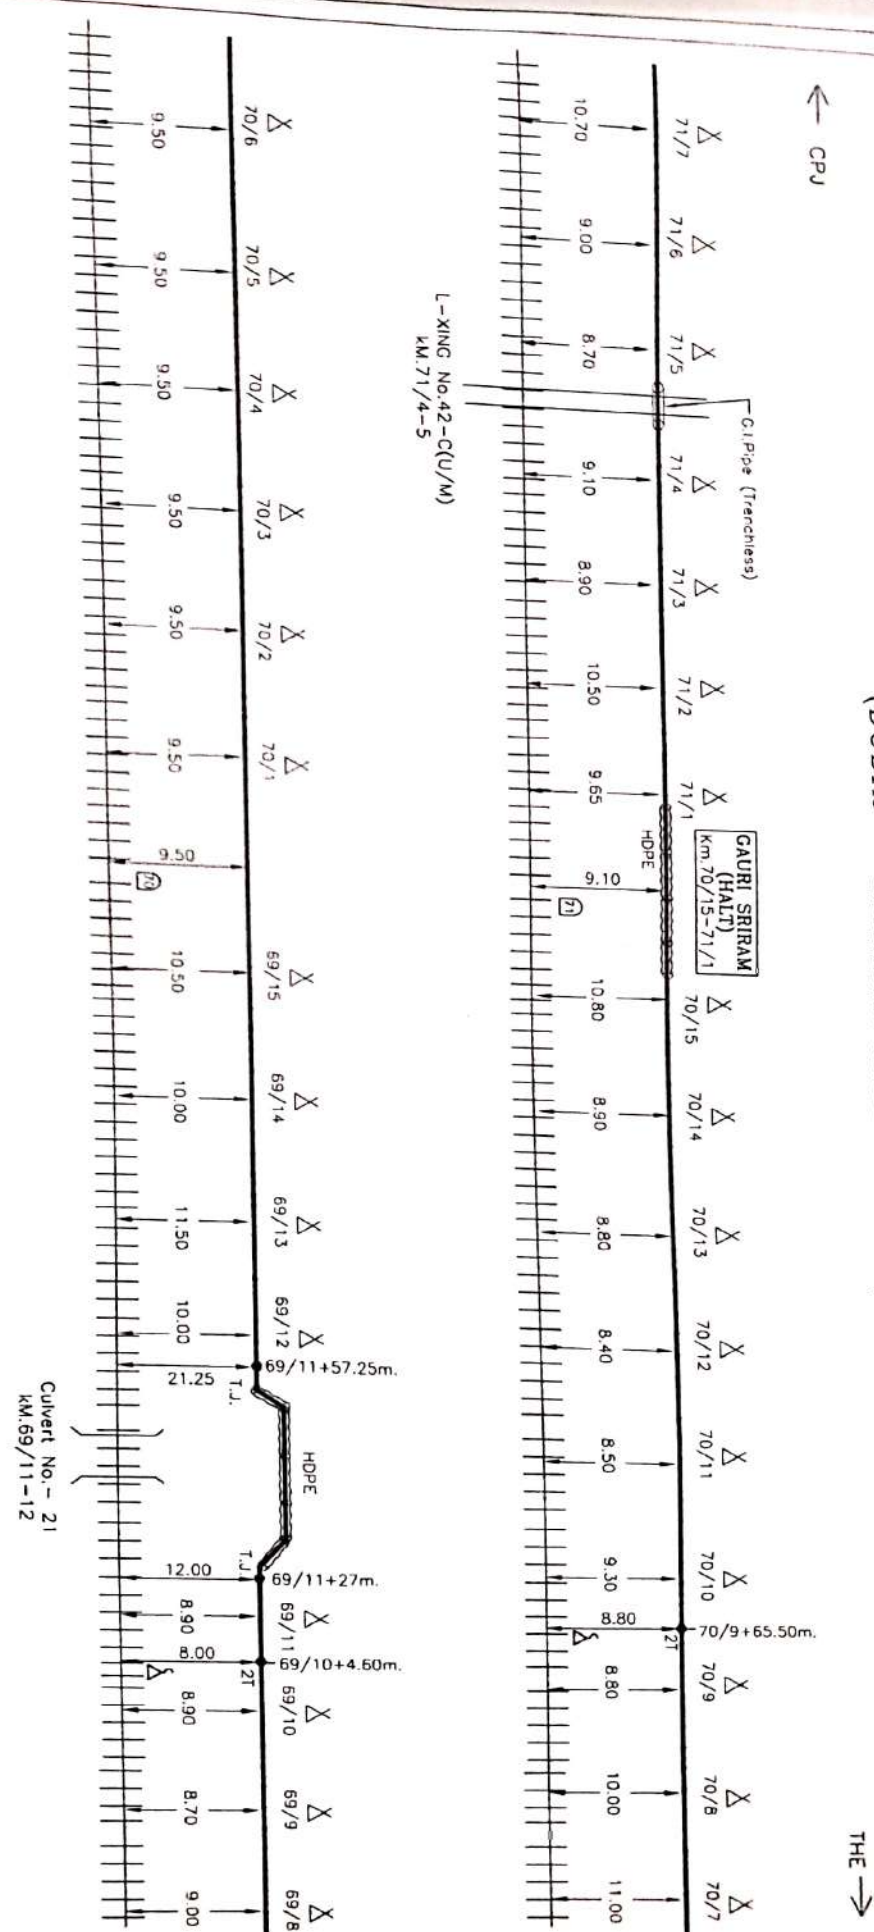

Mithlesh Kumar Singh
(Mithlesh Kumar Singh)
SE/TELE/CON/W


DATE/CON/W/D/K/P
DY/CTE/CON/W/GKP

Prepared By : M/S MITHLESH KUMAR SINGH, JAIPUR, VAISHALI(BHAR)

RAILWAY CROSSING	LC GATE PHONE	TRANSFORMER JOINT	DERIVATION CABLE	EMERGENCY POST	WOODEN ON
CULVERT	RAILWAY TRACK	THROUGH JOINT			
BRIDGE	HOPE	km STONE ON BANK			
CANAL	C.I. PIPE	POLE			

All reading in m/s

ROUTE PLAN OF 6-QUAD CABLE (DUDHI - TAMKUHI ROAD SECTION)

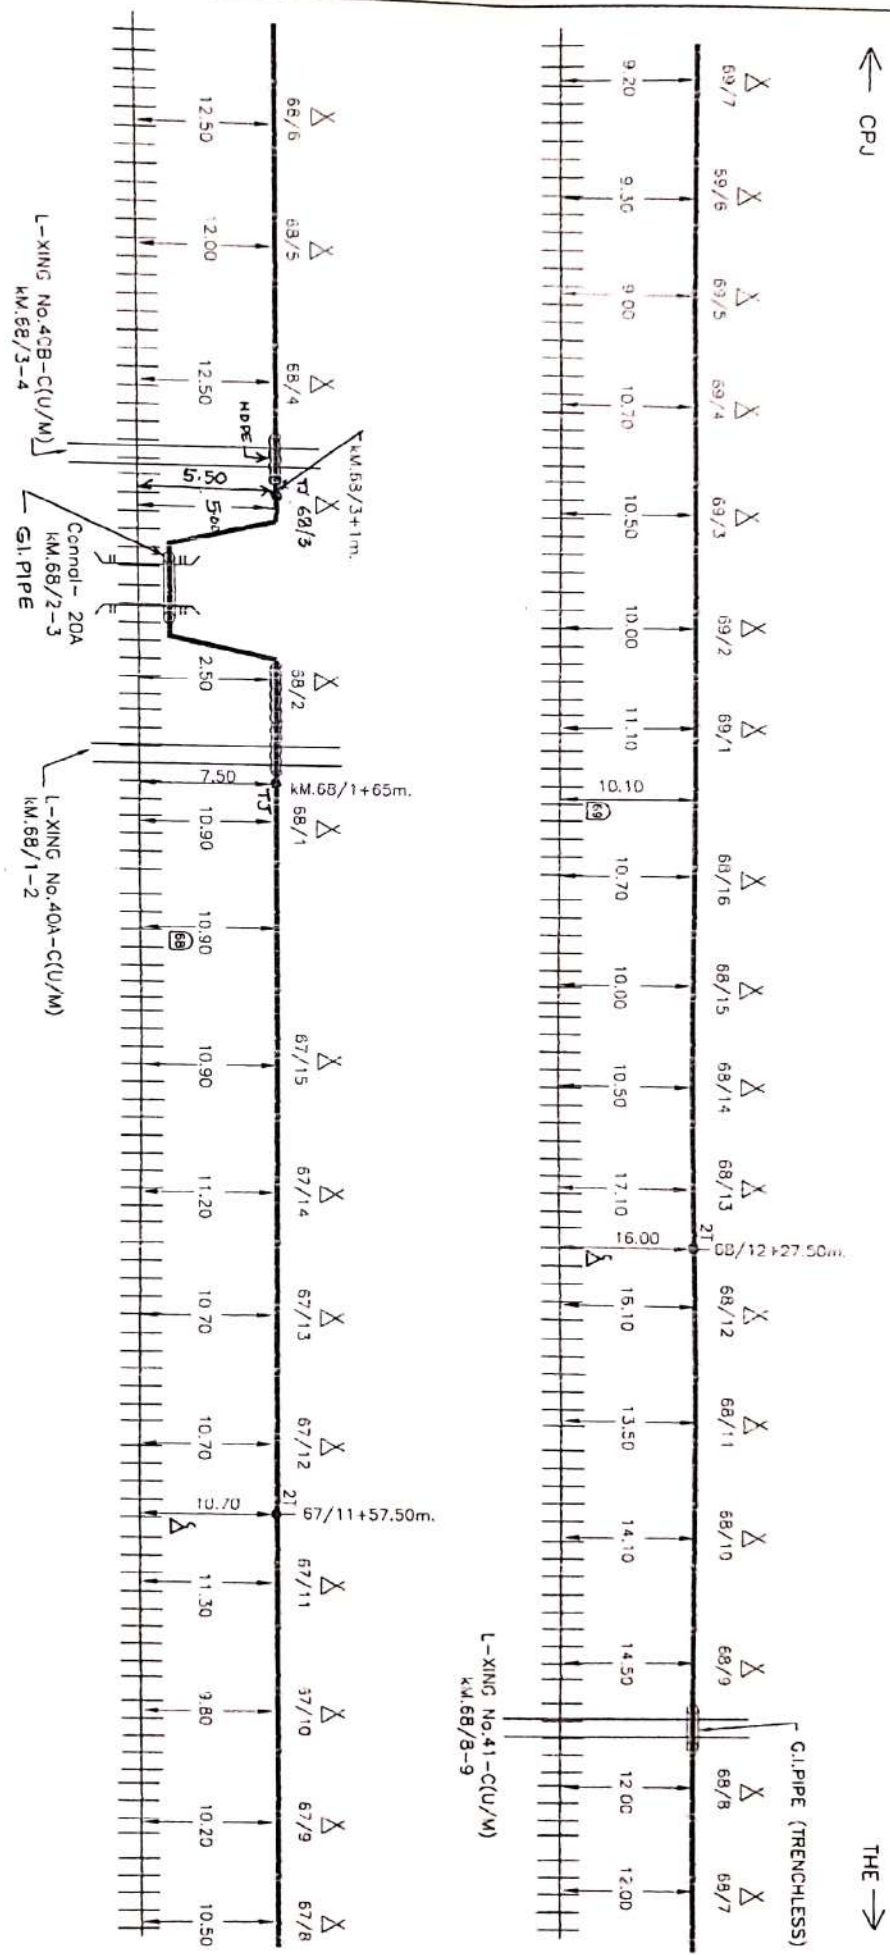

Mithlesh Kumar Singh
(Mithlesh Kumar Singh)
CONTRACTOR


SE/TELE/CON/W
DIST/CON/W/GKP
DY.CS/TE/CON/W/GKP

Prepared By : M/S MITHLESH KUMAR SINGH, HAUPIPUR, VARANASI (BHAM)
NORTH EASTERN RAILWAY
Location : --
PADRAUNA -
TAMKUHI ROAD

RAILWAY CROSSING	LC GATE PHONE	TRANSFORMER JOINT	DERIVATION CABLE	SHEET NO.	14	CHANGED BY	MINISH	Location : --
CULVERT	RAILWAY TRACK	THROUGH JOINT	EMERGENCY POST	CREATED ON		OFFERED BY	MINISH	PADRAUNA -
BRIDGE	HOPE	'KIN' STONE ON BANK		REVISION NO.		AFTER BY	NE PLV	TAMKUHI ROAD
CANAL	G.I PIPE	POLE	6 QUAD CABLE	MODIFIED ON				

All reading in mts

ROUTE PLAN OF 6-QUAD CABLE (DUDHI - TAMKUHI ROAD SECTION)

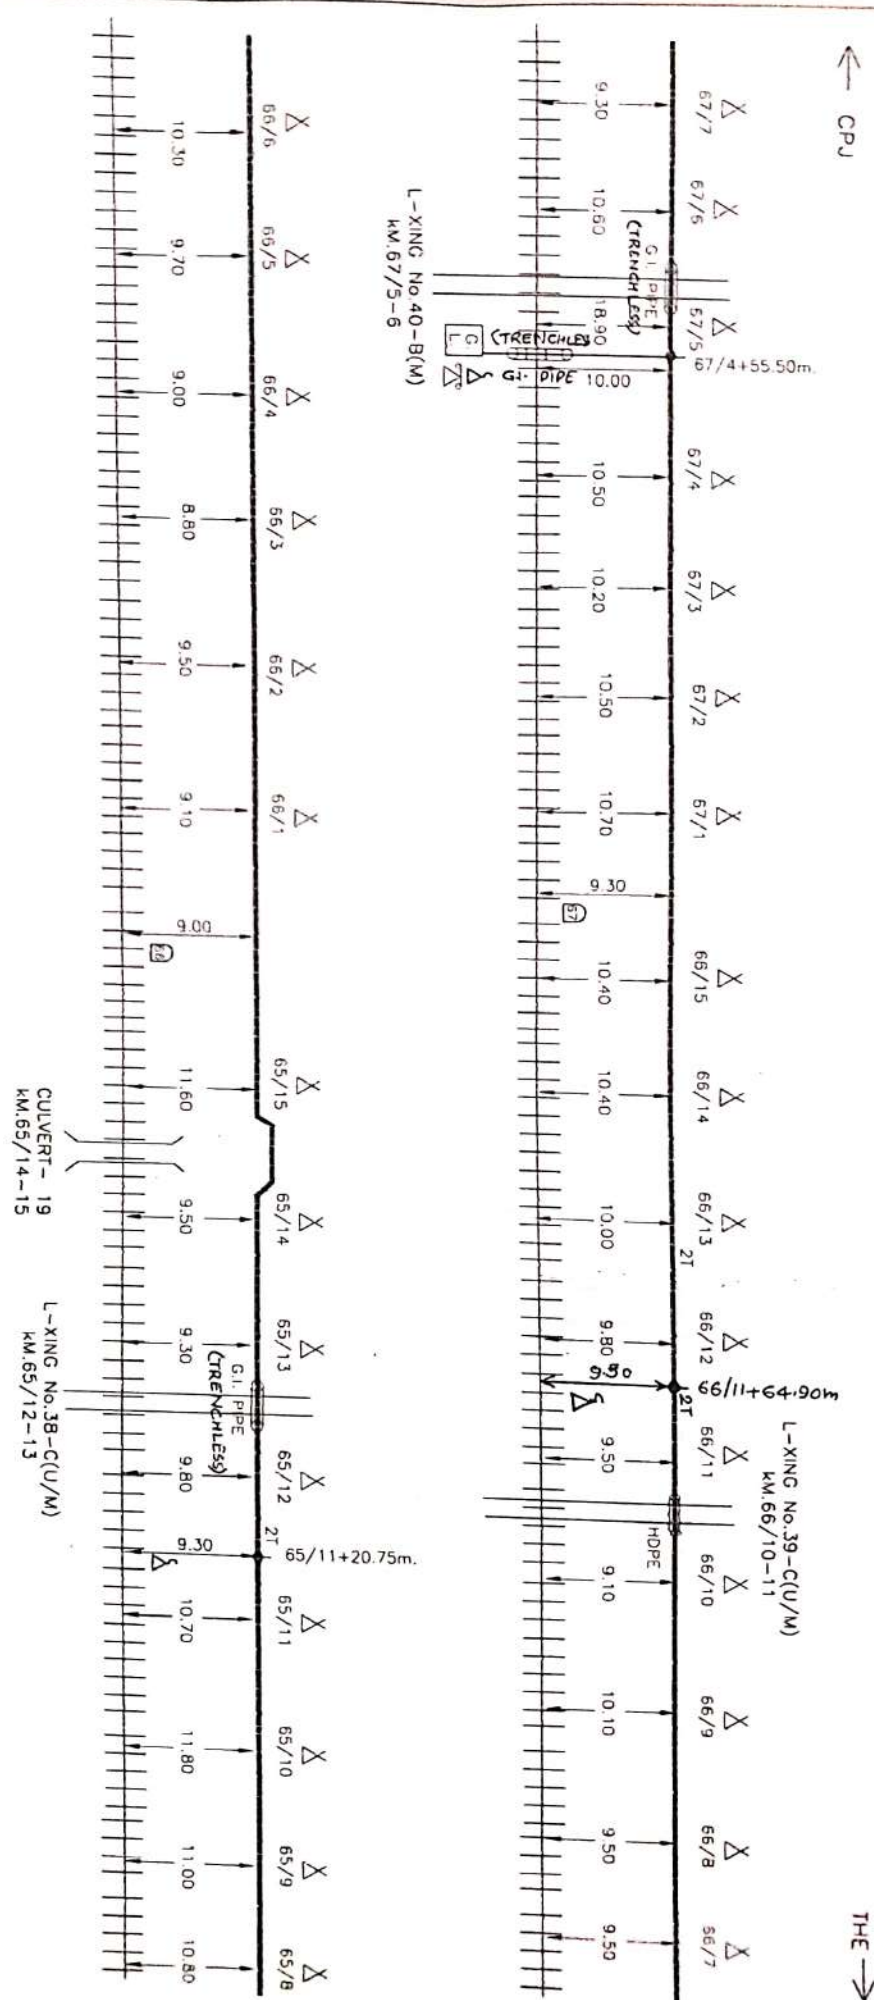


11/11/2011/ken hit
(Mithlesh Kumar Singh)
CONTRACTOR
SE/TELE/CON/W
DATE/CON/W/GKP
DY.CSTE/DBN/W/GKP

NORTH EASTERN RAILWAY			
Prepared By :	M/S MITHLESH KUMAR SINGH, HAJIPUR, VAISHALI (Bihar)		
SHEET NO.	15	CREATED BY	MITHLESH
CREATED ON		DRAWN BY	MITHLESH
REVISION NO.		APPROVED BY	NE RLY
MODIFIED ON		LOCATION - PADRAUNA - TAMKUHI ROAD	

RAILWAY CROSSING	LC GATE PHONE	TRANSFORMER JOINT	DERIVATION CABLE	EMERGENCY POST	5 QUAD CABLE	MODIFIED ON
CULVERT	RAILWAY TRACK	THROUGH JOINT				
BRIDGE	HDPE	K.M. STONE ON BANK				
CANAL	G.I PIPE	POLE				

ROUTE PLAN OF 6-QUAD CABLE (DUDHI - TAMKUHI ROAD SECTION)

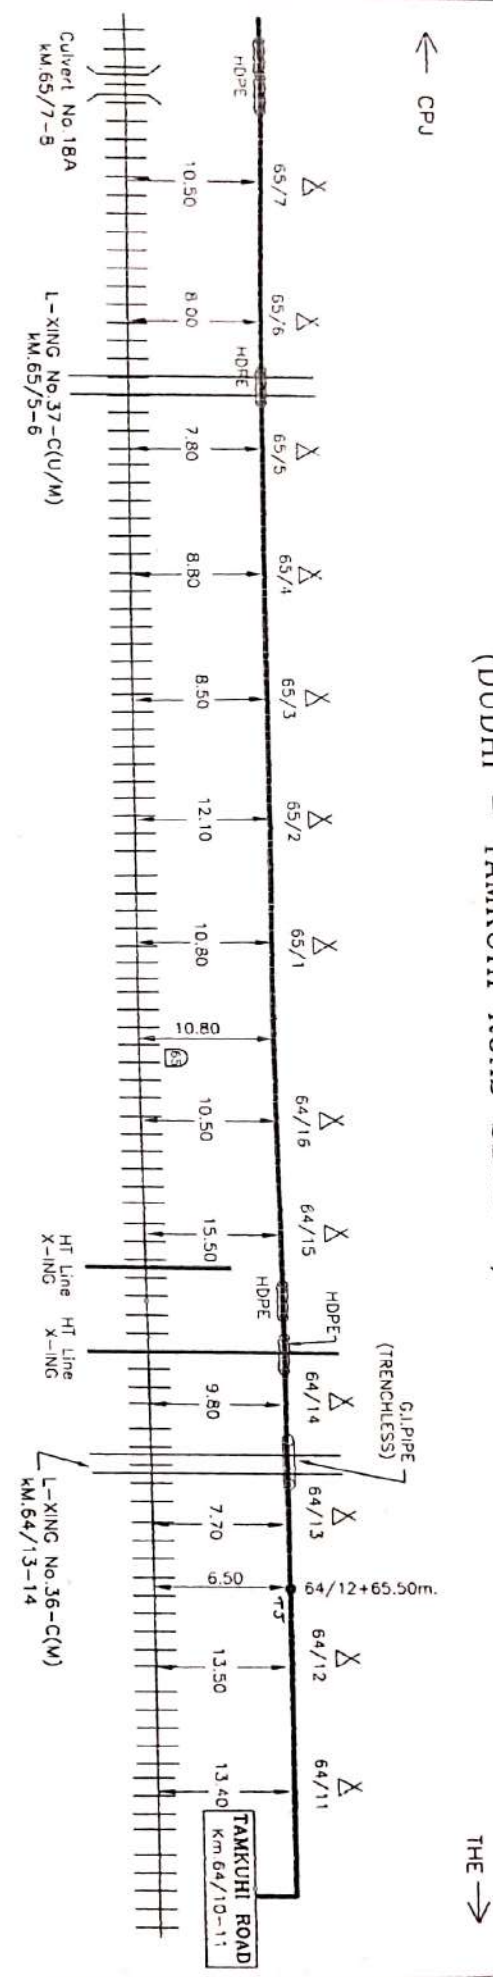

RAILWAY CROSSING		LC GATE PHONE	TRANSFORMER JOINT	DERIVATION CABLE	SHEET NO. 15		CREATED BY		M/SHASHI KUMAR SINGH, HAIKUPUR, VAISHALI(BHAR)		Location : --	
CULVERT		RAILWAY TRACK	THROUGH JOINT	EMERGENCY POST	CREATED ON		OFFERED BY		M/SHASHI KUMAR SINGH		PADRAUNA - TAMKUHI ROAD	
BRIDGE		HDPE	"Km" STONE ON BANK	6 QUAD CABLE	REVISION NO.		APPR. BY		N.E. RLY			
CANAL		G.I. PIPE	POLE		MODIFIED ON							

Contractor: *Mithlesh Kumar Singh*
SE/TELE/CON/W/GKP
DSTE/CON/W/GKP
DY.CSTE/CON/W/GKP


Prepared By: *Mithlesh Kumar Singh*
M/SHASHI KUMAR SINGH, HAIKUPUR, VAISHALI(BHAR)

All reading in mts

ROUTE PLAN OF 6-QUAD CABLE (BETWEEN KAPANGANJ-LAKSHMIGANJ SECTION)

← GKP

NKE →

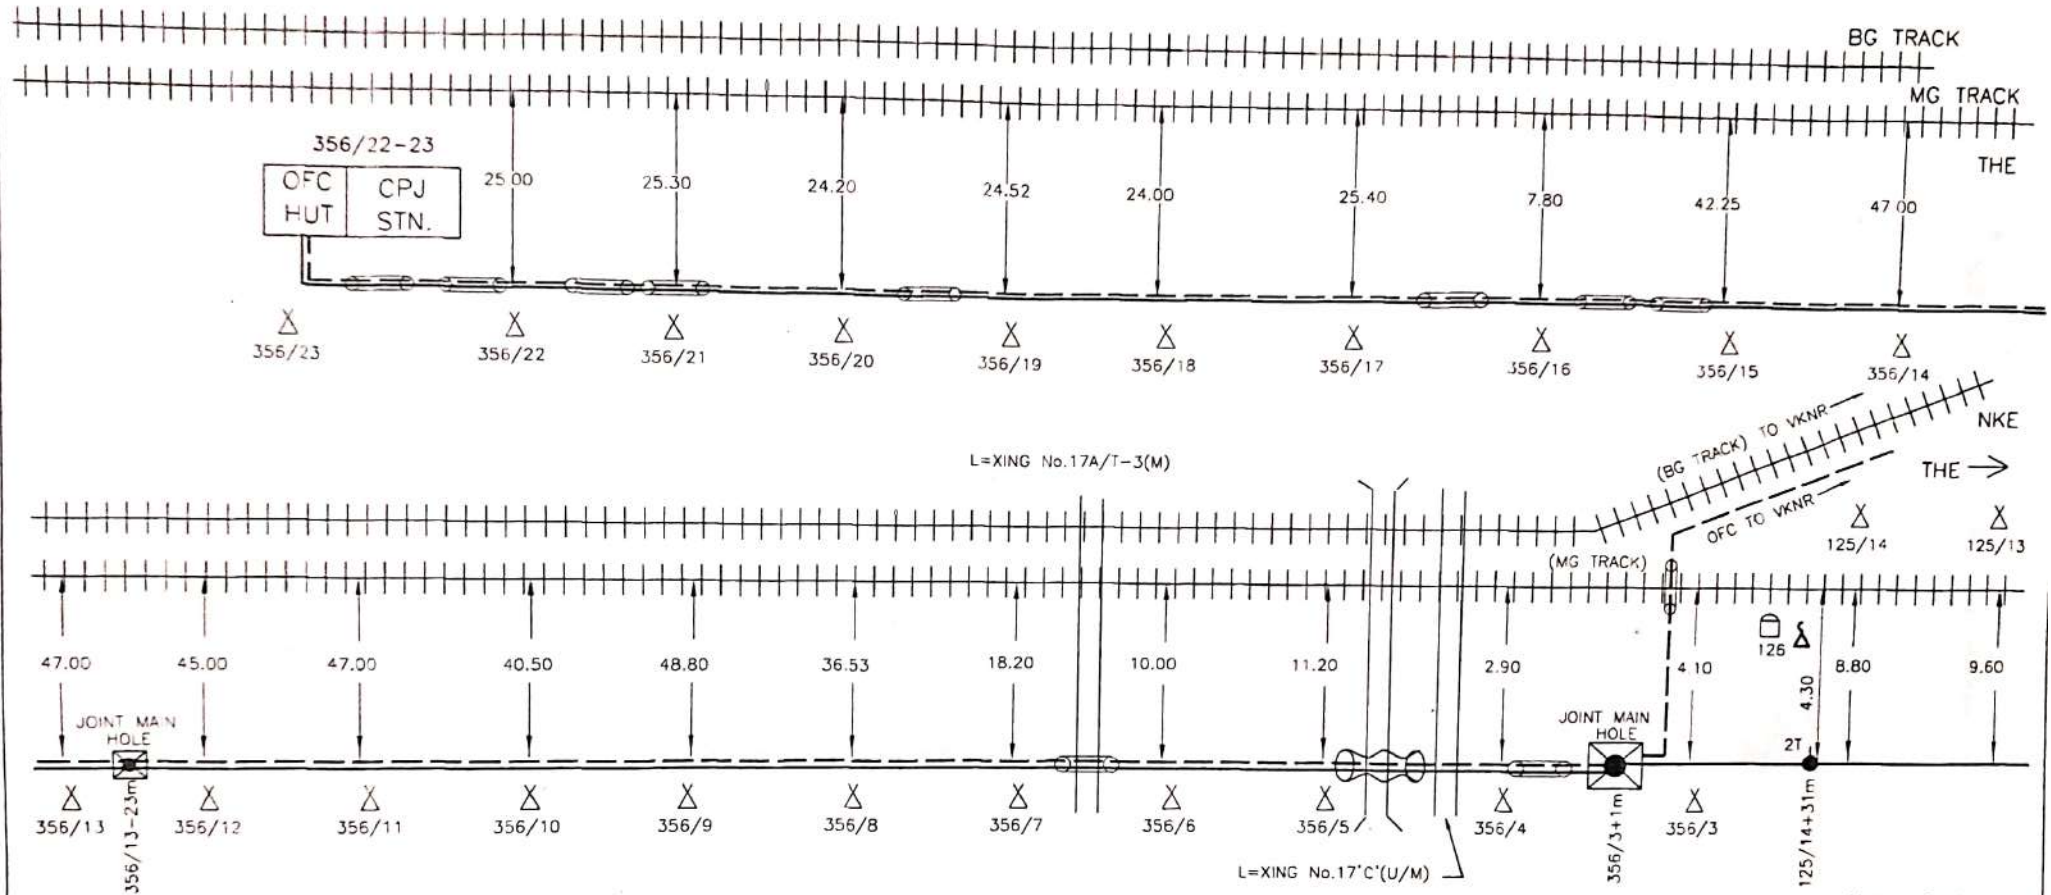


Not to Scale
All reading in mts

Rajiv Ranjan *Sebagiya*
CONTRACTOR SE/TELE/CON/W/GKP DSTE/CON/GKP DY.CSTE/CON/GKP

Customer Name		N.E.RAILWAY			
Prepared By :		M/S RAJIV RANJAN, PAHARICHAK(BISEN NIWAS),SONPUR, DISTT.SARAN(BIHAR)			
SHEET NO.		01	CREATED BY	Rajiv	Location :-- KAPTANGANJ- PADRAUNA
CREATED ON			OFFERED BY	Rajiv	
REVISION NO.			APPR. BY	N.E.RLY	
MODIFIED ON			Ref.no.:- NE/2 DATE		

☒	OFC JOINT MAIN HOLE	⚡	L.C. GATE PHONE	2T	2T (TRANSFORMER JOINT)	—+—	DERIVATION CABLE
⚡	RAILWAY CROSSING	⚡	RAILWAY TRACK	—+—	T.J.(THROUGH JOINT)	Δ	EMERGENCY POST
))	CULVERT	⚡	HDPE	□	'Km' STONE ON BANK	—	6 QUAD CABLE
—	BRIDGE	—	G.I. PIPE	Δ	POLE	---	OFC CABLE
))	CANAL						

ROUTE PLAN OF 6-QUAD CABLE (BETWEEN KAPTANGANJ - LAKSHMIGANJ SECTION)

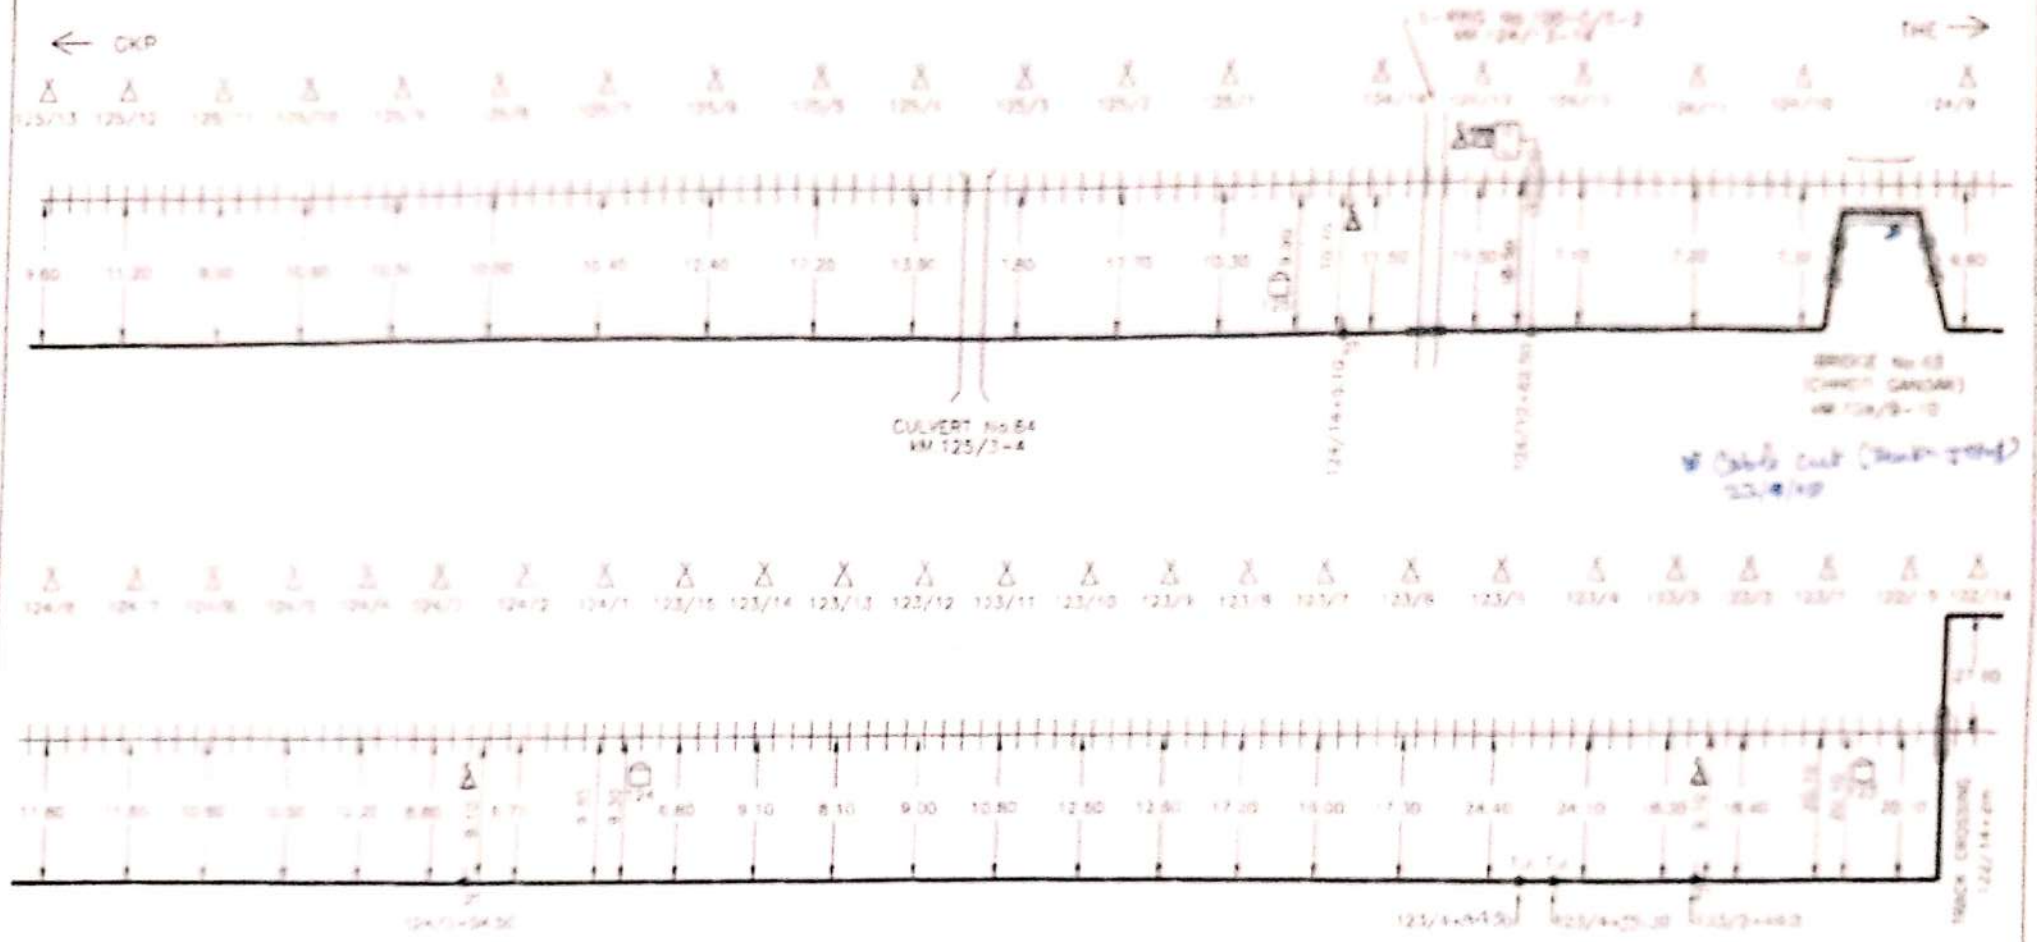

Signature
 CONTRACTOR
Signature
 S.E./ELECTRICAL/CKP
Signature
 S.E./ELECTRICAL/CKP
Signature
 S.E./ELECTRICAL/CKP


Not to Scale
All readings in mts

<div> RAILWAY CROSSING CULVERT BRIDGE CANAL </div>	<div> T.L. CABLE POLE RAILWAY TRACK HOPE G. PIPE </div>	<div> T. (THROUGH JOINT) T. (THROUGH JOINT) K. (KNEE ON CABLE) POLE </div>	<div> DERIVATION CABLE EMERGENCY POST 6-QUAD CABLE </div>	Customer Name	N.E. RAILWAY			
				Prepared By	M/S. SAILU SAILU, RAHARICHAH (BSEN NIKAS), SONPUR, DIST. SARAN (Bihar)			
<div> SHEET NO. CREATED IN REVISION NO. MODIFIED ON </div>	<div> CREATED BY CHECKED BY N.E.R.L.Y. REV. NO. - N.E.R. SMT. </div>	<div> Location KAPTANGANJ - PADRAUNA </div>	<div> SHEET NO. CREATED IN REVISION NO. MODIFIED ON </div>	<div> CUSTOMER NAME PREPARED BY SHEET NO. CREATED IN REVISION NO. MODIFIED ON </div>

ROUTE PLAN OF 6-QUAD CABLE (BETWEEN KAPANGANJ-LAKSHMIGANJ SECTION)

← GKP

THE →

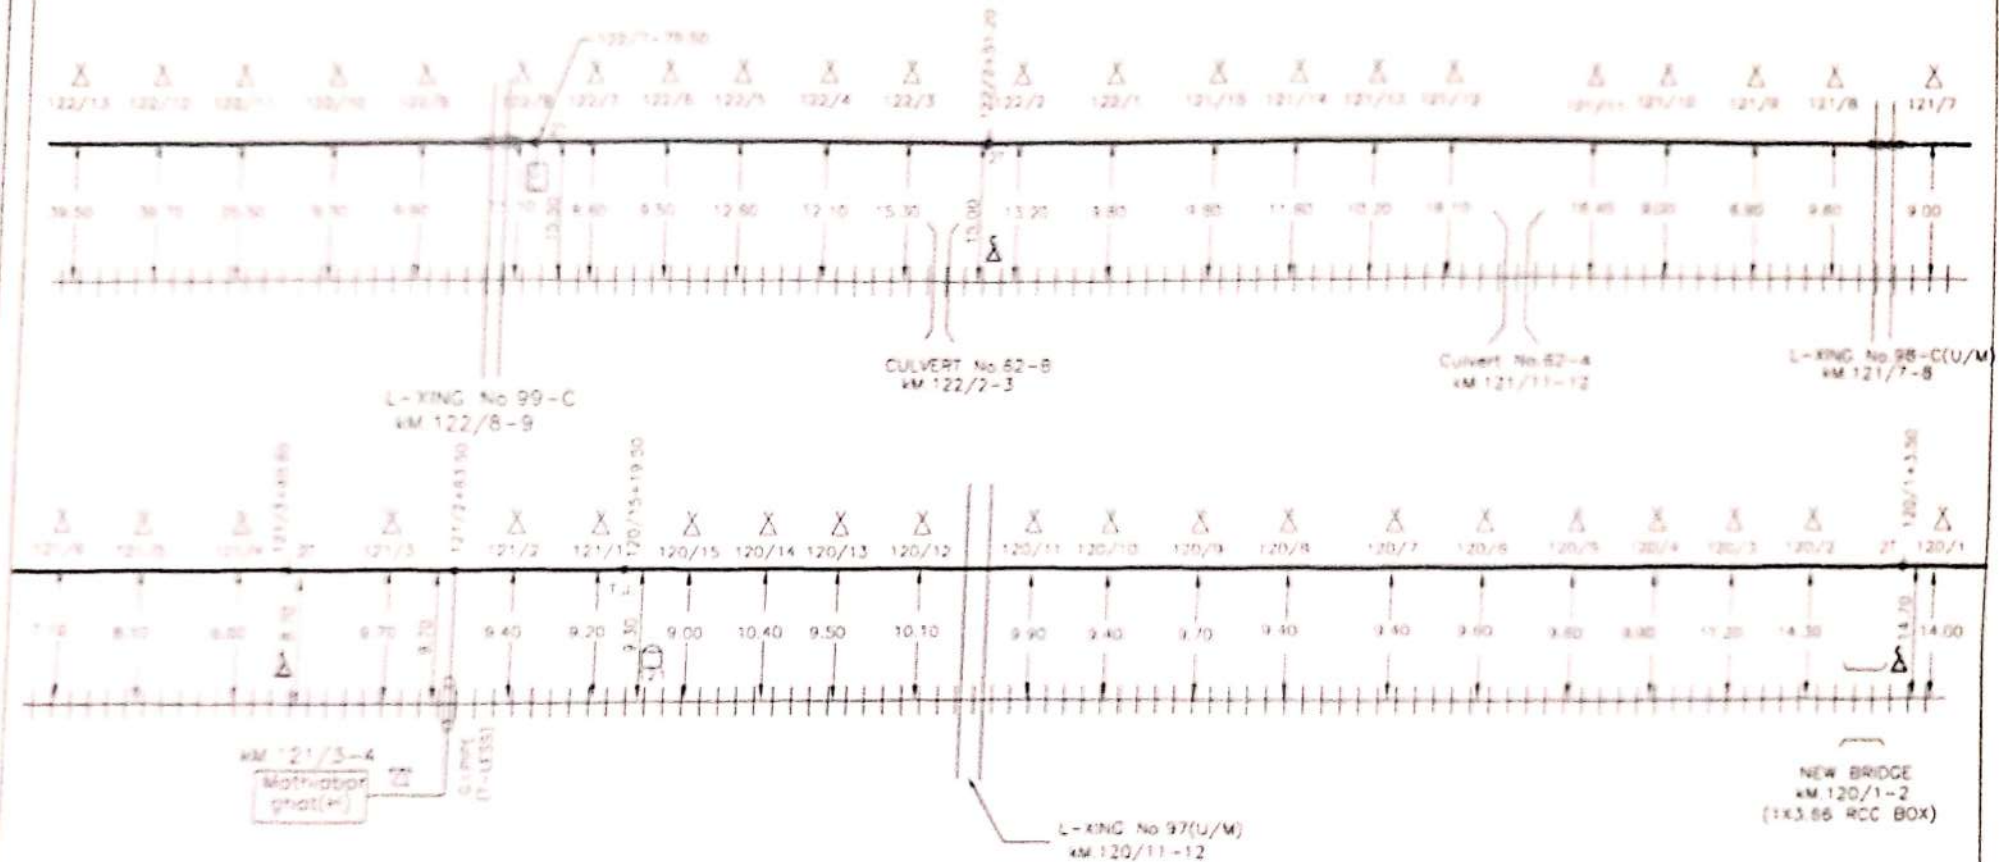

Not to Scale
All reading in mts

[Signature]
CONTRACTOR

[Signature]
SE/TELE/CON/6/GKP


[Signature]
DSTE/CON/GKP

[Signature]
D¹ CSTE/CON/GKP

RAILWAY CROSSING	75	1. GATE PHONE	27 (TRANSFORMER JOINT)		
CULVERT	88	RAILWAY TRACK	1. (THROUGH JOINT)		DERIVATION CABLE
BRIDGE	9000	HIGH	KM STONE ON BANK		EMERGENCY POST
CANAL	9100	G. PIPE	POLE		6 QUAD CABLE

Customer Name	N E RAILWAY			
Prepared by	M/S. RAJIV RANJAN, RAHARICHAH (BISEN NIWAS), SONPUR, DISTT SARAN (BHAR)			
Sheet No.	03	CREATED BY	Sup	Location : -- KAPTANGANJ - PADRAUNA
CREATED ON		OFFERED BY	Sup	
REVISION NO.		APPR BY	N.E.R.T.	
MODIFIED ON		Net No. -	NE/2 DATE	

ROUTE PLAN OF 6-QUAD CABLE (BETWEEN KAPANGANJ-LAKSHMIGANJ SECTION)

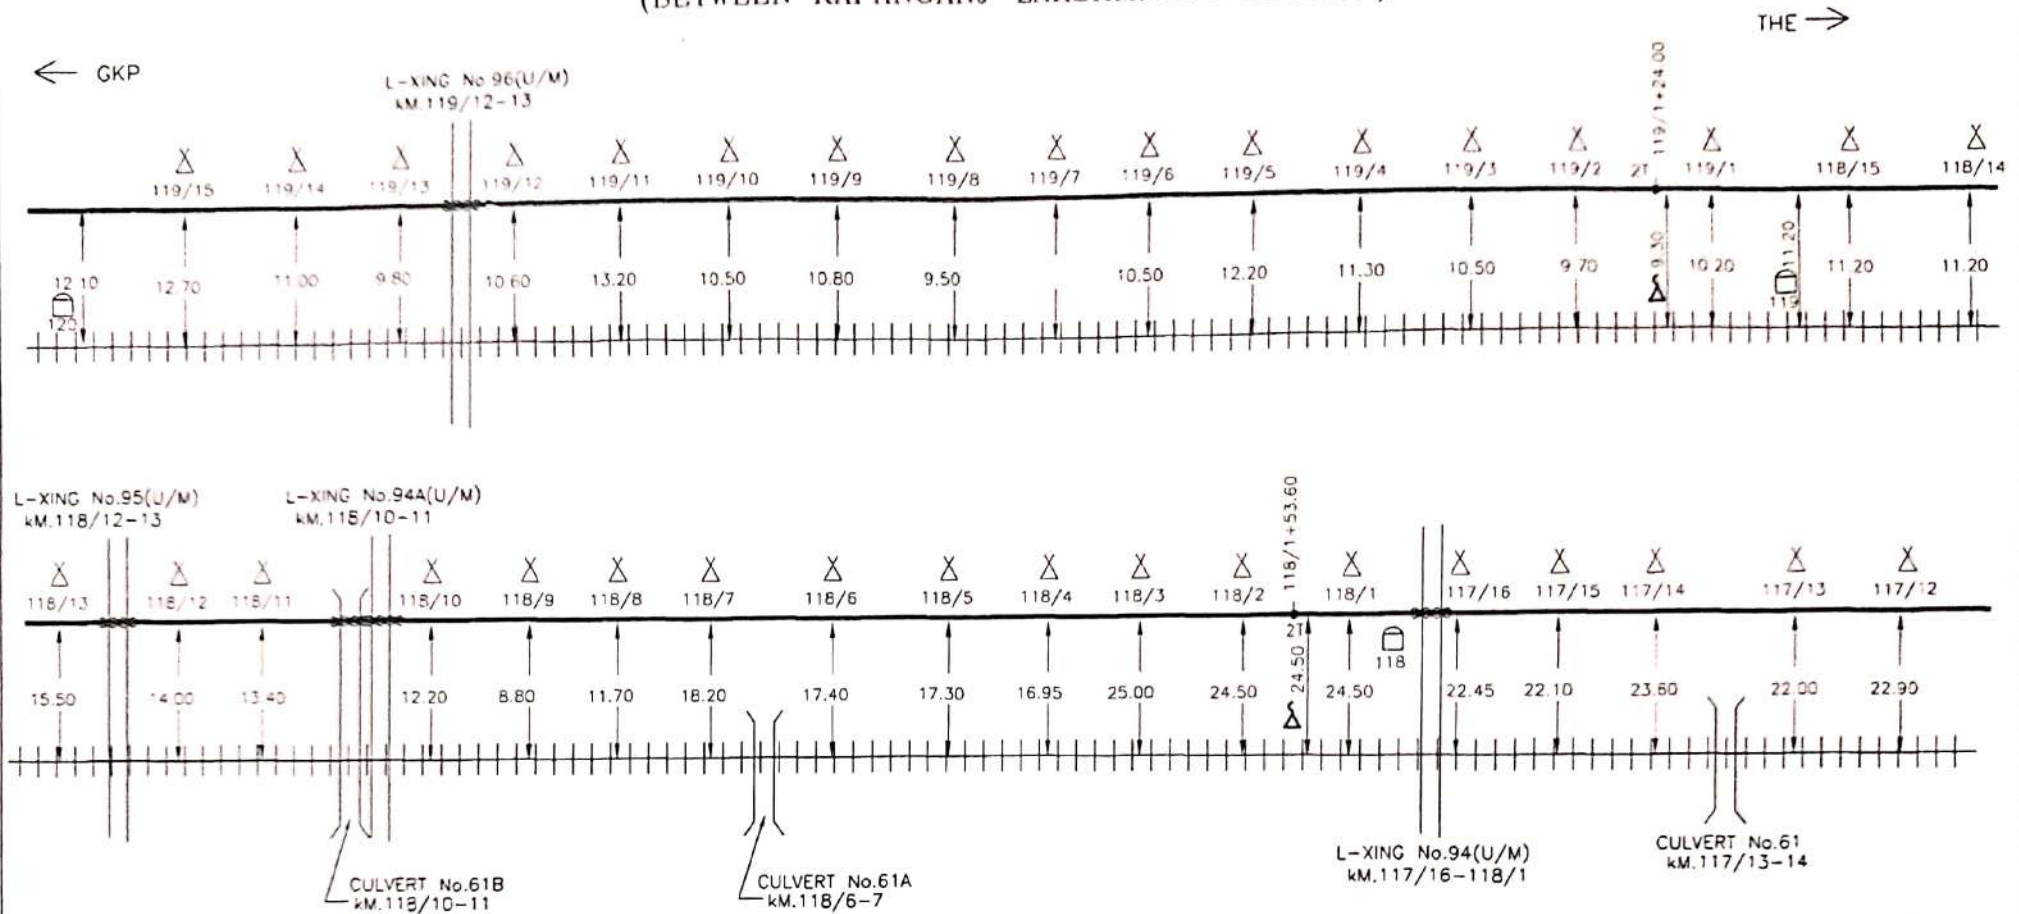

Not to Scale
All reading in mts

Rajiv Ranjan
CONTRACTOR

S. B. Singh
SE/TELE/CON/W/GKP


14/08/07
DSTE/CON/GKP

10/12/06
DY.CSTE/CON/GKP

⊞	RAILWAY CROSSING	⊞	L.C. GATE PHONE	— ZT —	ZT (TRANSFORMER JOINT)		
))	CULVERT	⊞	RAILWAY TRACK	— T.J. —	T.J. (THROUGH JOINT)	—	DERIVATION CABLE
—	BRIDGE	—	HDPE	—	'Km' STONE ON BANK	Δ	EMERGENCY POST
))	CANAL	—	G.I. PIPE	—	POLE	—	6 QUAD CABLE

Customer Name		N.E. RAILWAY			
Prepared By :		M/S RAJIV RANJAN, PAHARICHAK(BISEN NIWAS), SONPUR, DIST. SARAN(BIHAR)			
SHEET NO.	04	CREATED BY	Rajiv	Location : -- KAPTANGANJ - PADRAUNA	
CREATED ON		OFFERED BY	Rajiv		
REVISION NO.		APPR. BY	N.E.R.LY		
MODIFIED ON		Ref.no.:- NE/2 DATE			

ROUTE PLAN OF 6-QUAD CABLE (BETWEEN KAPANGANJ-LAKSHMIGANJ-RAMKOLA SECTION)

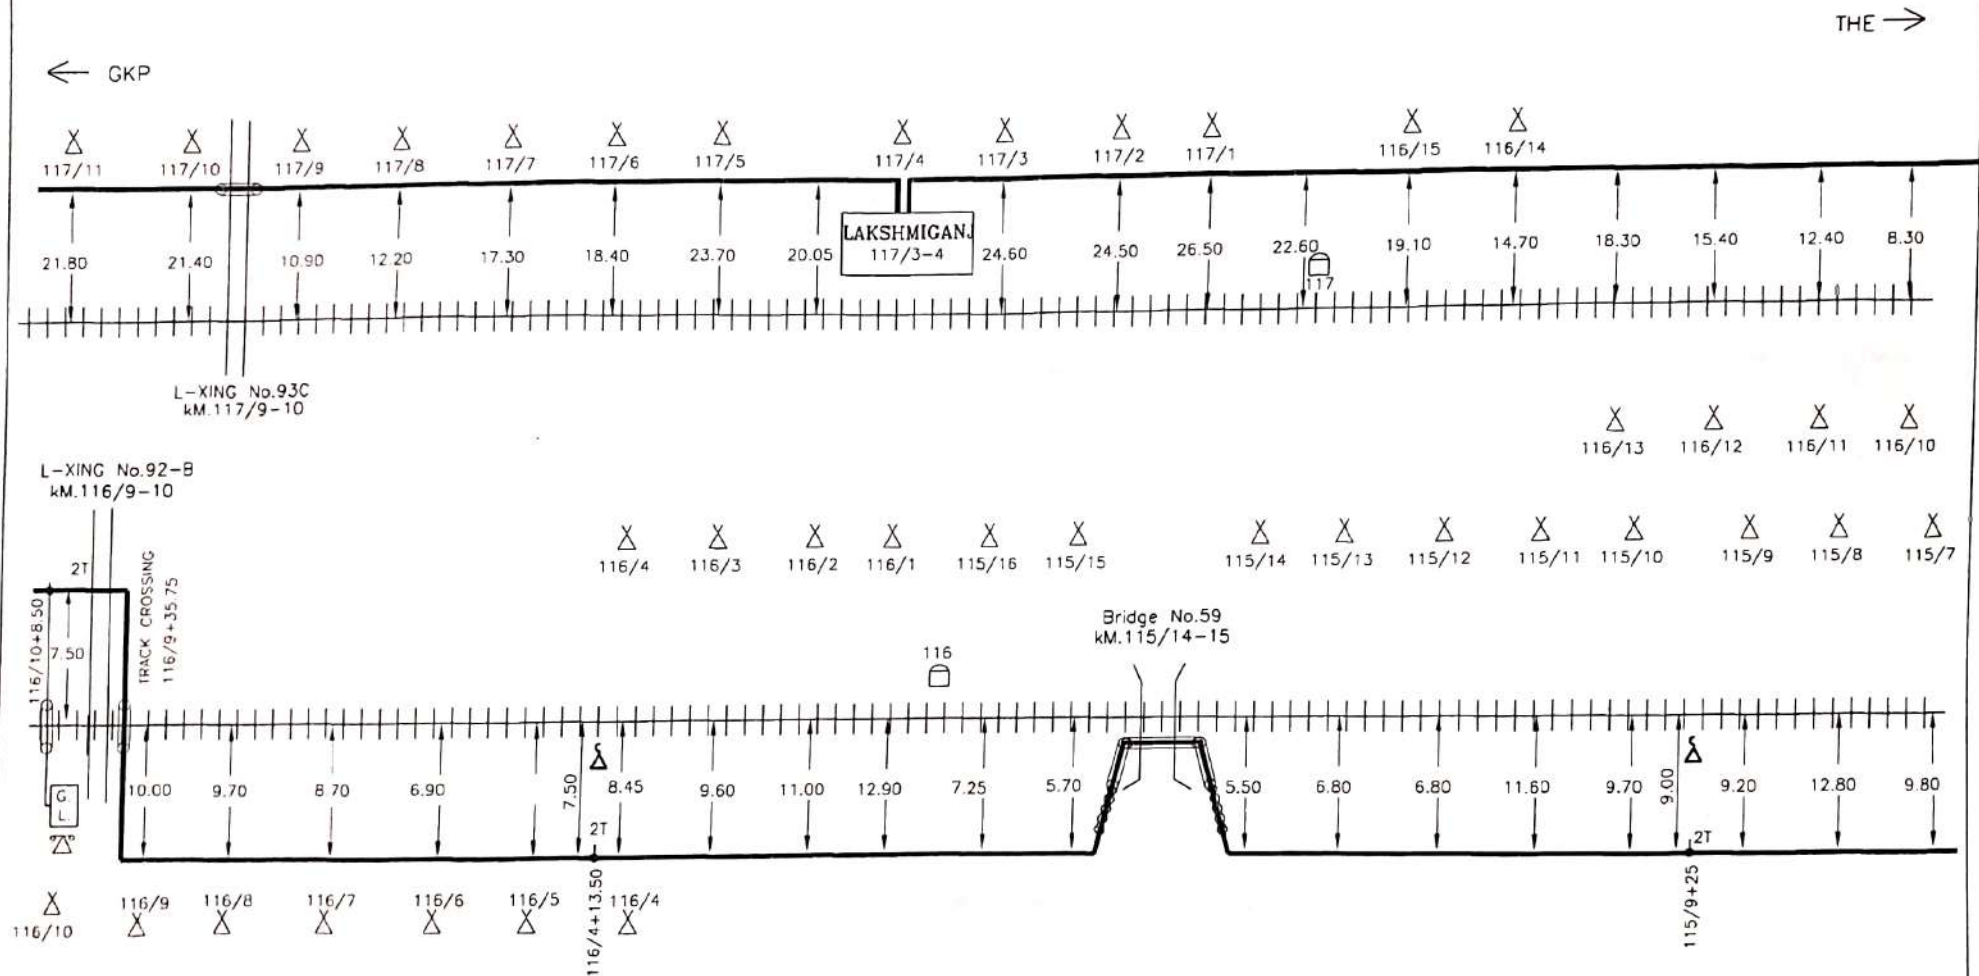

Not to Scale
All reading in mts

Rajiv Ranjan
CONTRACTOR

Se. B. Singh
SE/TELE/CON/W/GKP

14/05/07
DSTE/CON/GKP

14/05/07
DY.CSTE/CON/GKP

Customer Name		N.E.RAILWAY			
Prepared By :		M/S RAJIV RANJAN, PAHARICHAK(BISEN NIWAS),SONPUR, DISTT.SARAN(BIHAR)			
SHEET NO.	05	CREATED BY	Rajiv	Location :-- KAPTANGANJ - PADRAUNA	
CREATED ON		OFFERED BY	Rajiv		
REVISION NO.		APPR. BY	N.E.RLY		
MODIFIED ON		Ref.no.:-	NE/2 DATE		


	RAILWAY CROSSING		L.C. GATE PHONE		2T (TRANSFORMER JOINT)		DERIVATION CABLE
	CULVERT		RAILWAY TRACK		T.J.(THROUGH JOINT)		EMERGENCY POST
	BRIDGE		HDPE		'km' STONE ON BANK		6 QUAD CABLE
	CANAL		G.I. PIPE		POLE		

← GKP

ROUTE PLAN OF 6-QUAD CABLE (BETWEEN LAKSHMIGANJ-RAMKOLA SECTION)

THE →

NAHAR Bridge No 58
KM 114/10-11
(SPAN - 30m)

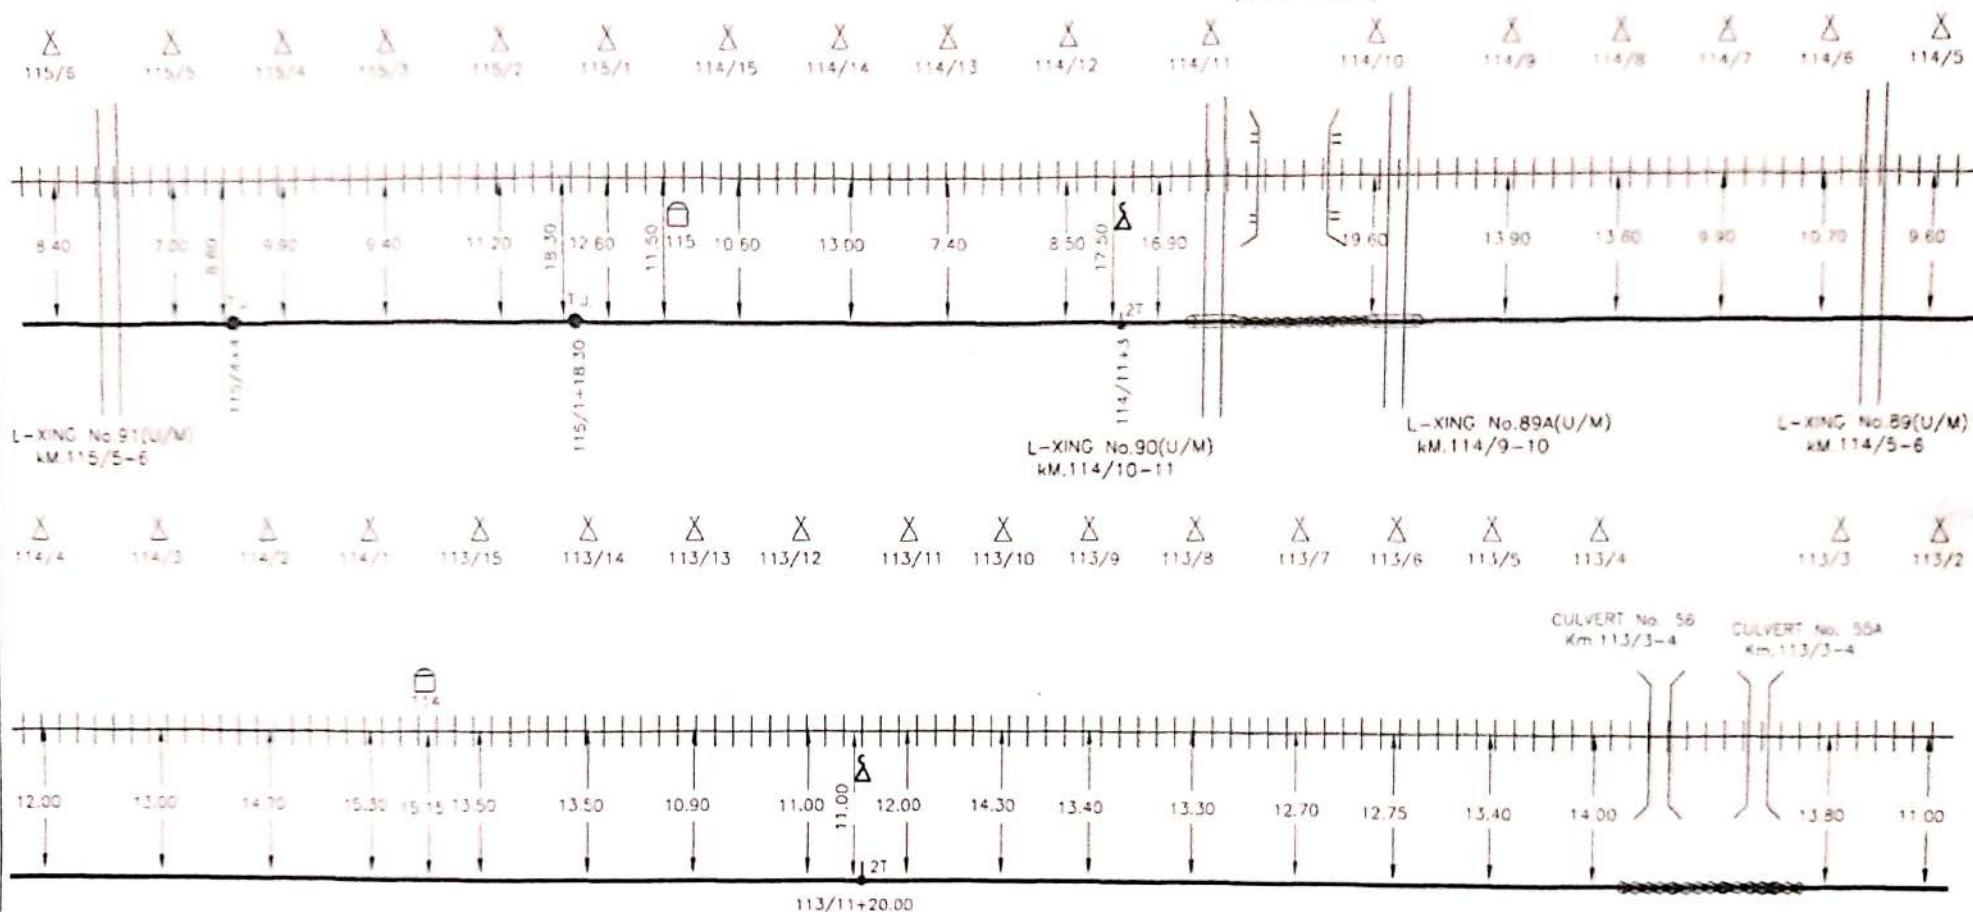

Not to Scale
All reading in mts

S. Singh
CONTRACTOR

S. Singh
SE/TELE/CON/W/GKP


14/06/07
DSTE/CON/GKP

14/6
DY.CSTE/CON/GKP

⊕	RAILWAY CROSSING	⊕	L.C. GATE PHONE	—T—	TJ (TRANSFORMER JOINT)			Customer Name	N E RAILWAY		
))	CULVERT	⊕	RAILWAY TRACK	—T—	TJ (THROUGH JOINT)	—Δ—	DERIVATION CABLE	Prepared By	M/S RAJIV RANJAN, PAHARICHAK(BISEN NIWAS),SONPUR, DIST.SARAN(BIHAR)		
—X—	BRIDGE	⊕	HOPE	□	'KIN' STONE ON BANK	Δ	EMERGENCY POST	SHEET NO	06	CREATED BY	Rajiv
))	CANAL	⊕	G.I. PIPE	Δ	POLE	—	6 QUAD CABLE	CREATED ON		OFFERED BY	Rajiv
								REVISION NO		APPR BY	N.E.R.LY
								MODIFIED ON		Ref no. - NE/2 DATE	
										Location :--	KAPTANGANJ - PADRAUNA

 Scanned with OKEN Scanner

ROUTE PLAN OF 6-QUAD CABLE (BETWEEN LAKSHMIGANJ-RAMKOLA-BARHARAGANJ SECTION)

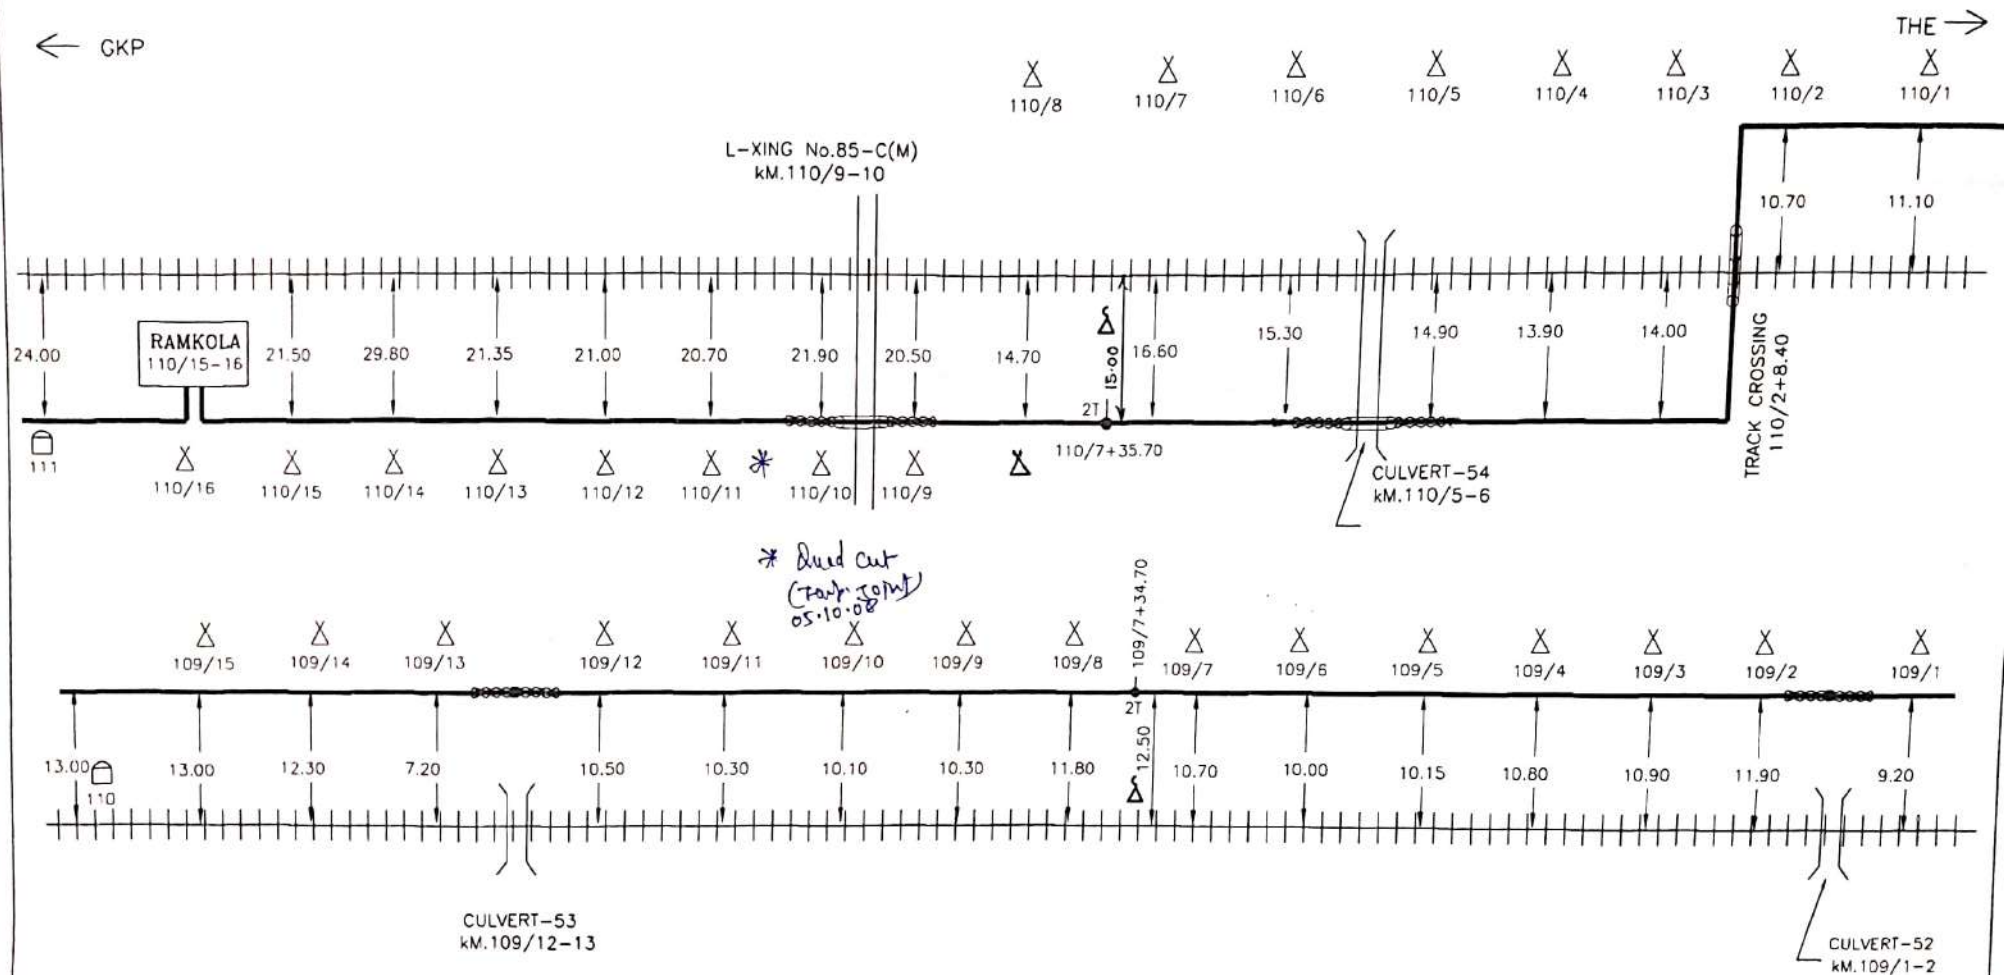

Not to Scale
All reading in mts

Rajiv Ranjan
CONTRACTOR

Sebastian
SE/TELE/CON/W/GKP


14/06/07
DSTE/CON/GKP

14/6
DY.CSTE/CON/GKP

Customer Name		N.E.RAILWAY			
Prepared By :		M/S RAJIV RANJAN, PAHARICHAK(BISEN NIWAS),SONPUR, DISTT.SARAN(BIHAR)			
SHEET NO.	08	CREATED BY	Rajiv		Location :-- KAPTANGANJ - PADRAUNA
CREATED ON		OFFERED BY	Rajiv		
REVISION NO.		APPR. BY	N.E.RLY		
MODIFIED ON		Ref.no:-- NE/2 DATE			

RAILWAY CROSSING	L.C. GATE PHONE	2T (TRANSFORMER JOINT)	
CULVERT	RAILWAY TRACK	T.J.(THROUGH JOINT)	
BRIDGE	HDPE	'Km' STONE ON BANK	
CANAL	G.I. PIPE	POLE	6 QUAD CABLE

ROUTE PLAN OF 6-QUAD CABLE (BETWEEN RAMKOLA-BARHARAGANJ SECTION)

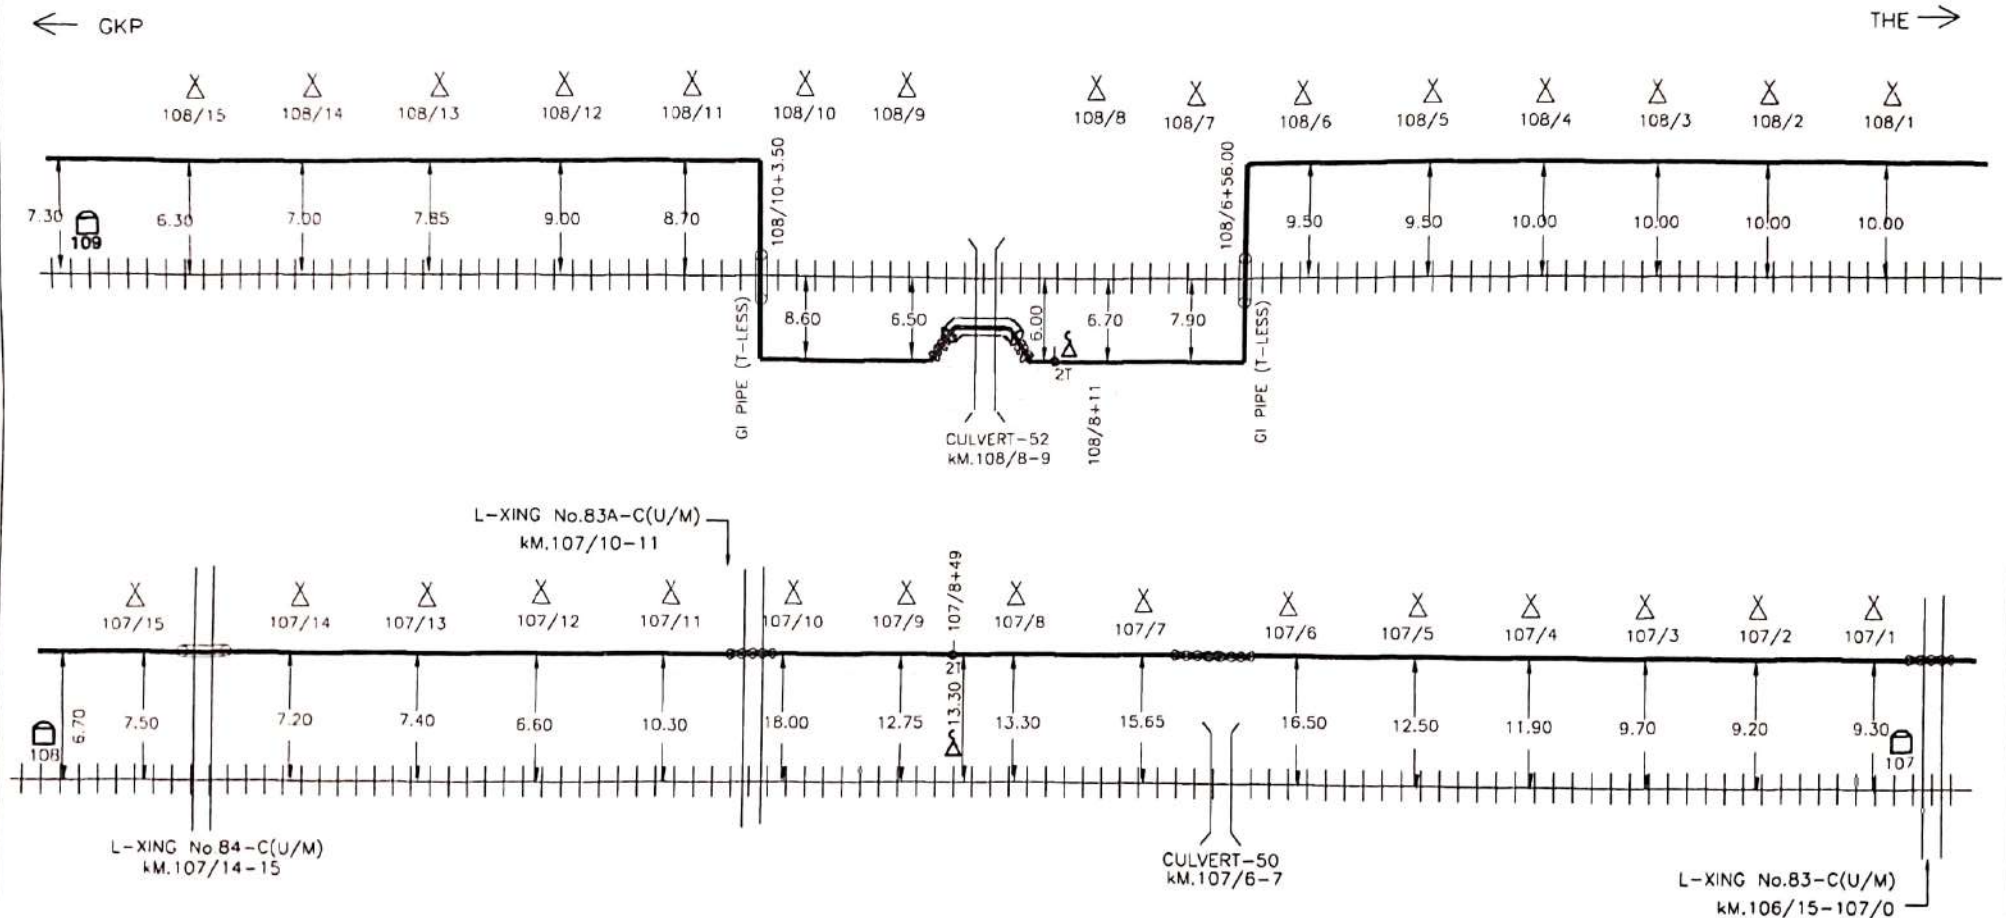

Not to Scale
All reading in mts

Signature
CONTRACTOR

Signature
SE/TELE/CON/W/GKP

Signature
DSTE/CON/GKP


Signature
DY.CSTE/CON/GKP

Prepared By : _____										DISTT.SARAN(BIHAR)										M/S. RAJIV RANJAN, PAHARICHAK(BISEN NIWAS),SONPUR,									
	RAILWAY CROSSING		L.C. GATE PHONE		2T (TRANSFORMER JOINT)			SHEET NO.	09	CREATED BY	Rajiv		Location :-- KAPTANGANJ - PADRAUNA																
	CULVERT		RAILWAY TRACK		T.J.(THROUGH JOINT)		DERIVATION CABLE	CREATED ON		OFFERED BY	Rajiv																		
	BRIDGE		HDPE		'Km' STONE ON BANK		EMERGENCY POST	REVISION NO.		APPR. BY	N.E.RLY																		
	CANAL		G.I. PIPE		POLE		5 QUAD CABLE	MODIFIED ON		Ref.no.- NE/2 DATE																			

ROUTE PLAN OF 6-QUAD CABLE (BETWEEN RAMKOLA-BARHARAGANJ SECTION)

← GKP

THE →

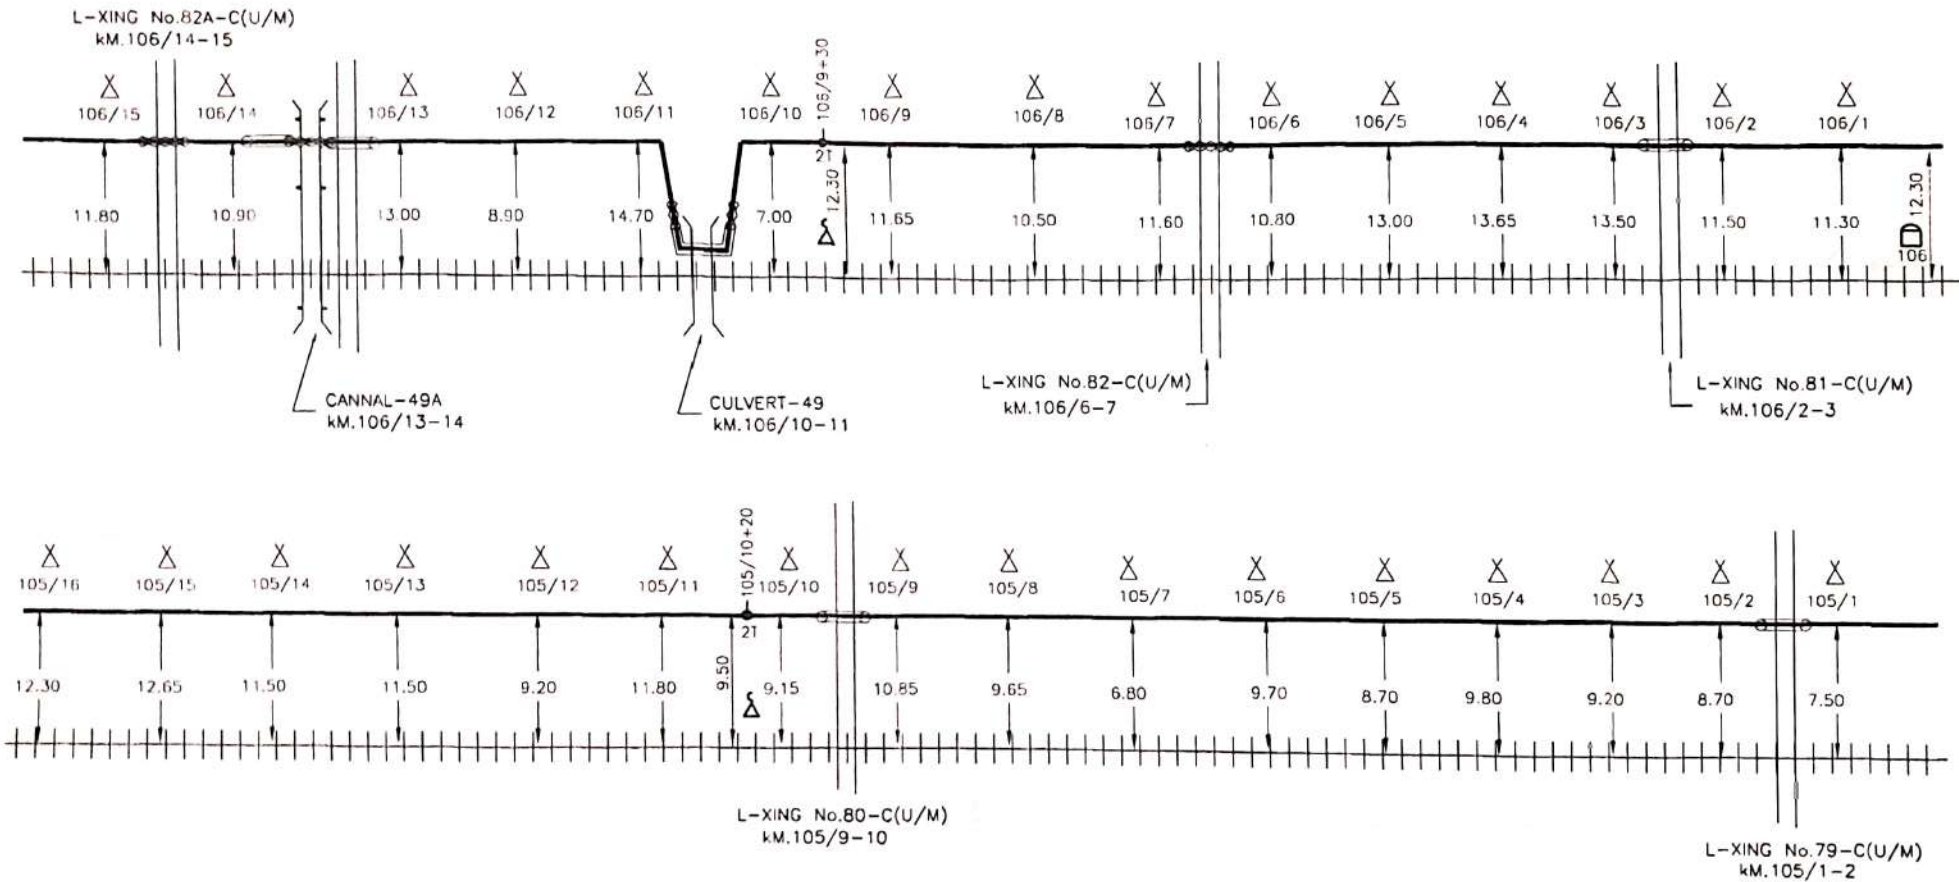

Not to Scale
All reading in mts

Rajiv Ranjan
CONTRACTOR


Schuyten
SE/TELE/CON/W/GKP

14/06/07
DSTE/CON/GKP

14/6
DY.CSTE/CON/GKP

RAILWAY CROSSING	L.C. GATE PHONE	2T (TRANSFORMER JOINT)	Customer Name	N.E.RAILWAY			
CULVERT	RAILWAY TRACK	T.J.(THROUGH JOINT)	Prepared By :	M/S RAJIV RANJAN, PAHARICHAK(BISEN NIWAS),SONPUR, DISTT.SARAN(BIHAR)			
BRIDGE	HDPE	'km' STONE ON BANK	SHEET NO.	10	CREATED BY	Rajiv	Location : -- KAPTANGANJ - PADRAUNA
CANAL	G.I. PIPE	POLE	CREATED ON		OFFERED BY	Rajiv	
			REVISION NO.		APPR. BY	N.E.RLY	
			MODIFIED ON		Ref.no:- NE/2 DATE		

ROUTE PLAN OF 6-QUAD CABLE (BETWEEN RAMKOLA-BARHARAGANJ SECTION)

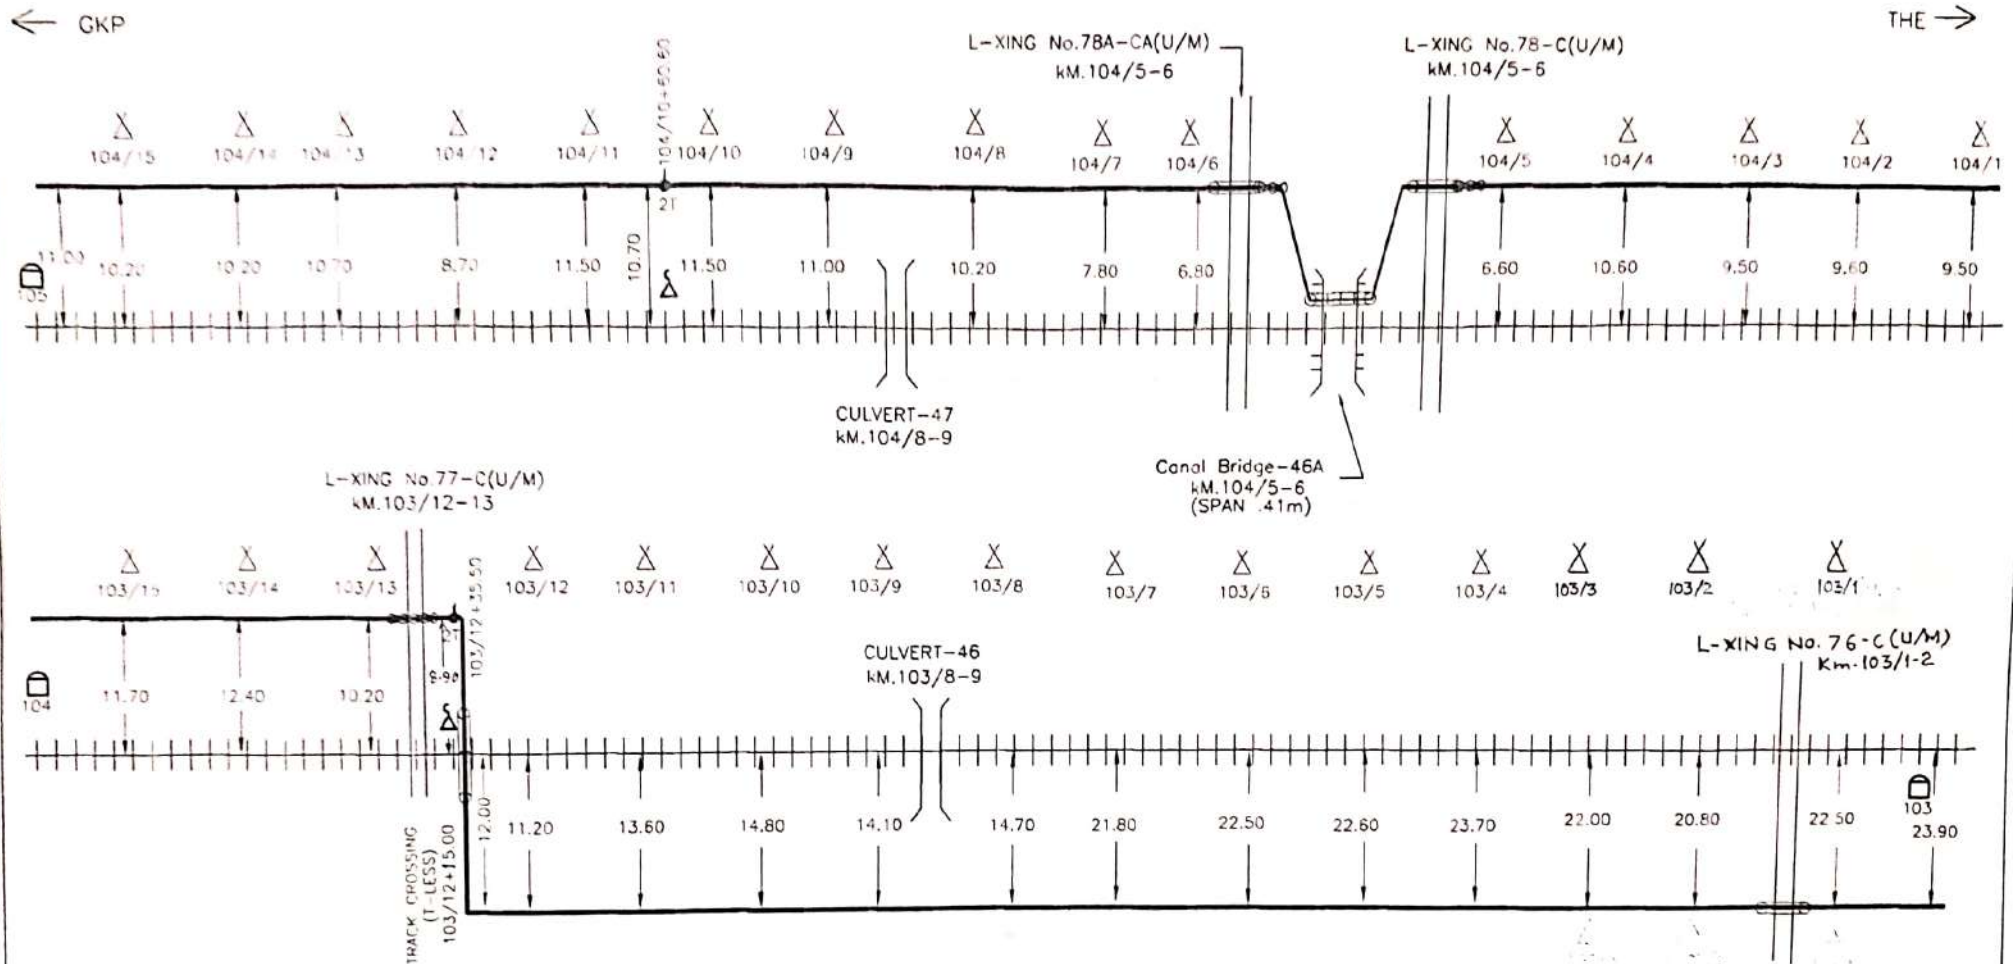

Not to Scale
All reading in mts

Rajiv Ranjan
CONTRACTOR

Sebastian
SE/TELE/CON/W/GKP

14/06/17
DSTE/CON/GKP


14/6
DY.CSTE/CON/GKP

RAILWAY CROSSING	L.C. GATE PHONE	2T (TRANSFORMER JOINT)	DERIVATION CABLE	CUSTOMER NAME	N.E. RAILWAY			
CULVERT	RAILWAY TRACK	T.J. (THROUGH JOINT)	EMERGENCY POST	Prepared By :	M/S RAJIV RANJAN, PAHARICHAK (BISEN NIWAS), SONPUR, DIST. SARAN (BIHAR)			
BRIDGE	HDPE	'km' STONE ON BANK	6 QUAD CABLE	SHEET NO.	11	CREATED BY	Rajiv	Location : --
CANAL	G.I. PIPE	POLE		CREATED ON		OFFERED BY	Rajiv	KAPTANGANJ - PADRAUNA
				REVISION NO.		APPR. BY	N.E.R.LY	
				MODIFIED ON		Ref. no. :-	NE/2 DATE	

ROUTE PLAN OF 6-QUAD CABLE (BETWEEN RAMKOLA-BARHARAGANJ-PADRAUNA SECTION)

← GKP

THE →

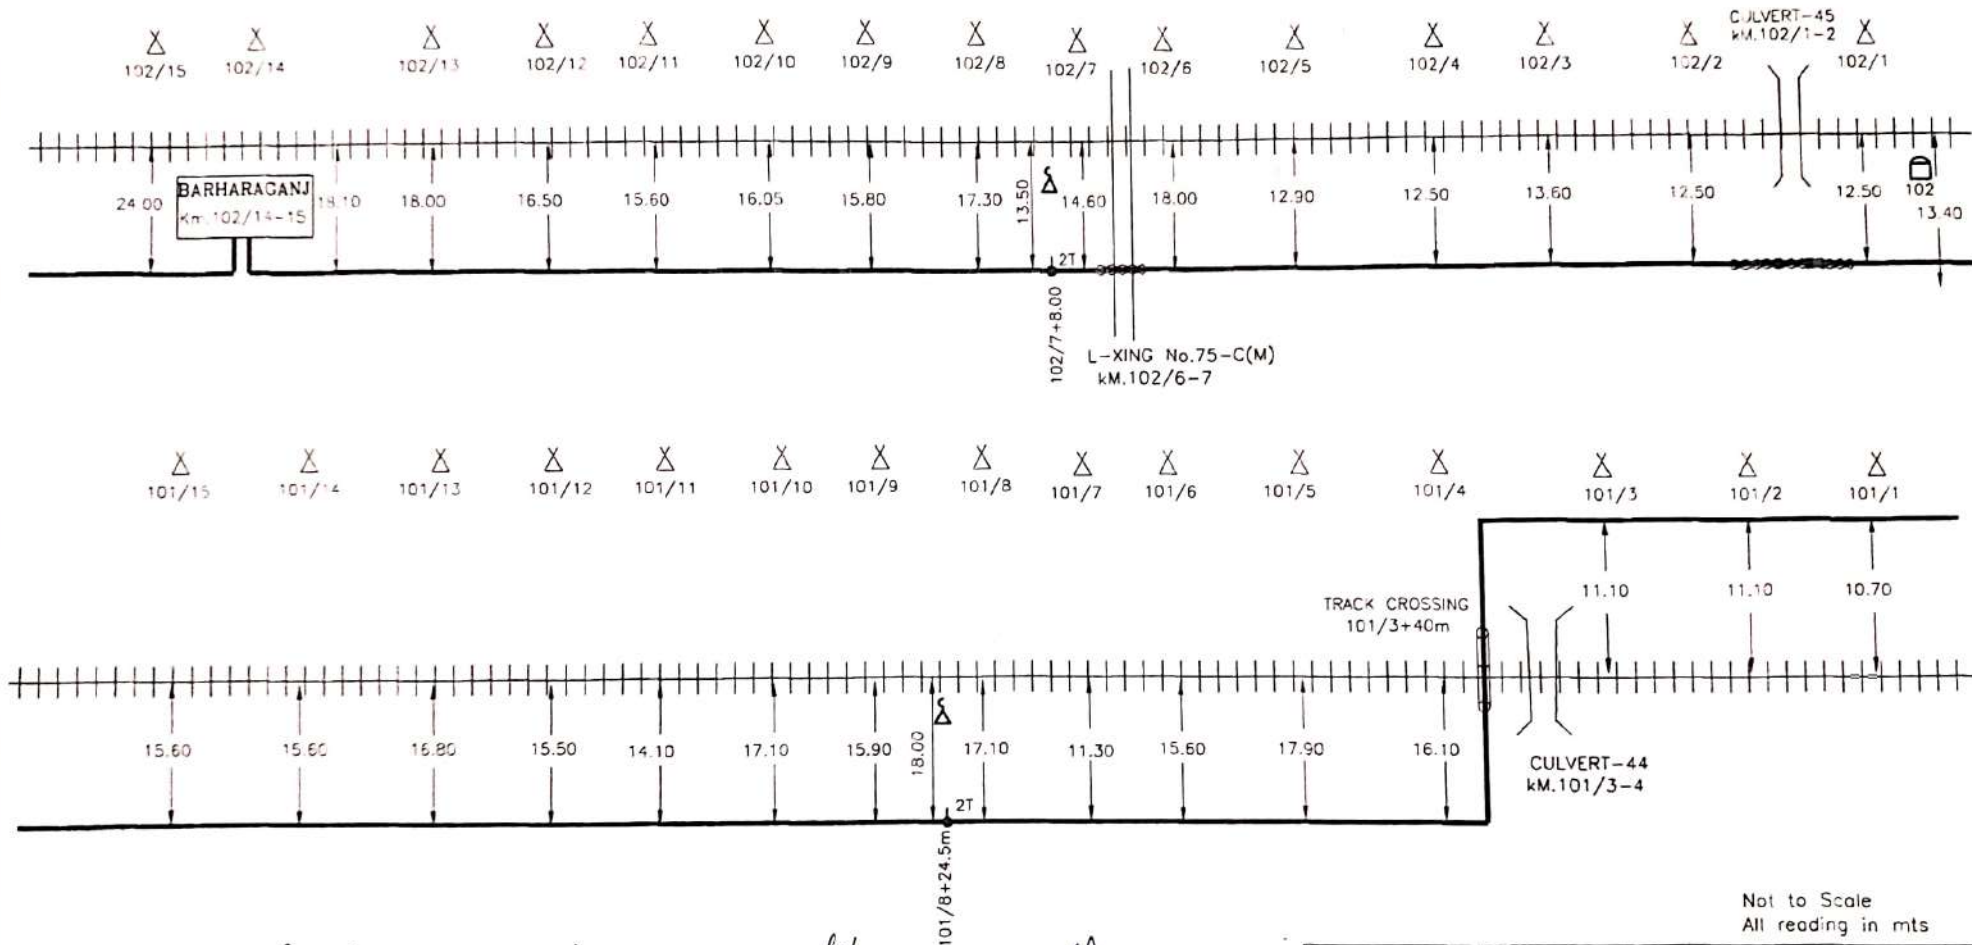

Not to Scale
All reading in mts

Rajiv Ranjan
CONTRACTOR

SE/TELE/CON/W/GKP

14/08/07
DSTE/CON/GKP

14/6
DY.CSTE/CON/GKP

	RAILWAY CROSSING		L.C. GATE PHONE		2T (TRANSFORMER JOINT)
	CULVERT		RAILWAY TRACK		TJ (THROUGH JOINT)
	BRIDGE		HDPE		'km' STONE ON BANK
	CANAL		G.I. PIPE		POLE


	DERIVATION CABLE
	EMERGENCY POST
	6 QUAD CABLE

Customer Name		N.E.RAILWAY			
Prepared By :		M/S RAJIV RANJAN, PAHARICHAK(BISEN NIWAS),SONPUR, DISTT.SARAN(BIHAR)			
SHEET NO.	12	CREATED BY	Rajiv	Location :-- KAPTANGANJ - PADRAUNA	
CREATED ON		OFFERED BY	Rajiv		
REVISION NO.		APPR. BY	N.E.RLY		
MODIFIED ON		Ref.no.:- NE/2 DATE			


ROUTE PLAN OF 6-QUAD CABLE (BETWEEN BARHARAGANJ-PADRAUNA SECTION)

← GKP

THE →

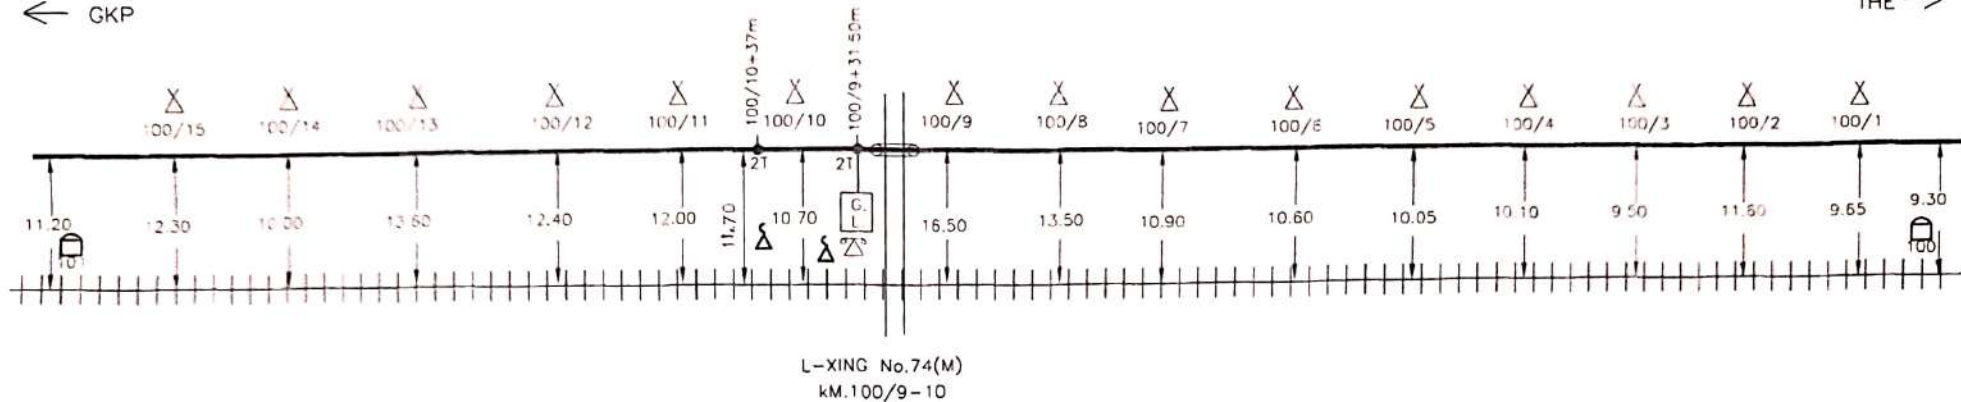

L-XING No.73-C(U/M)
km.99/8-9

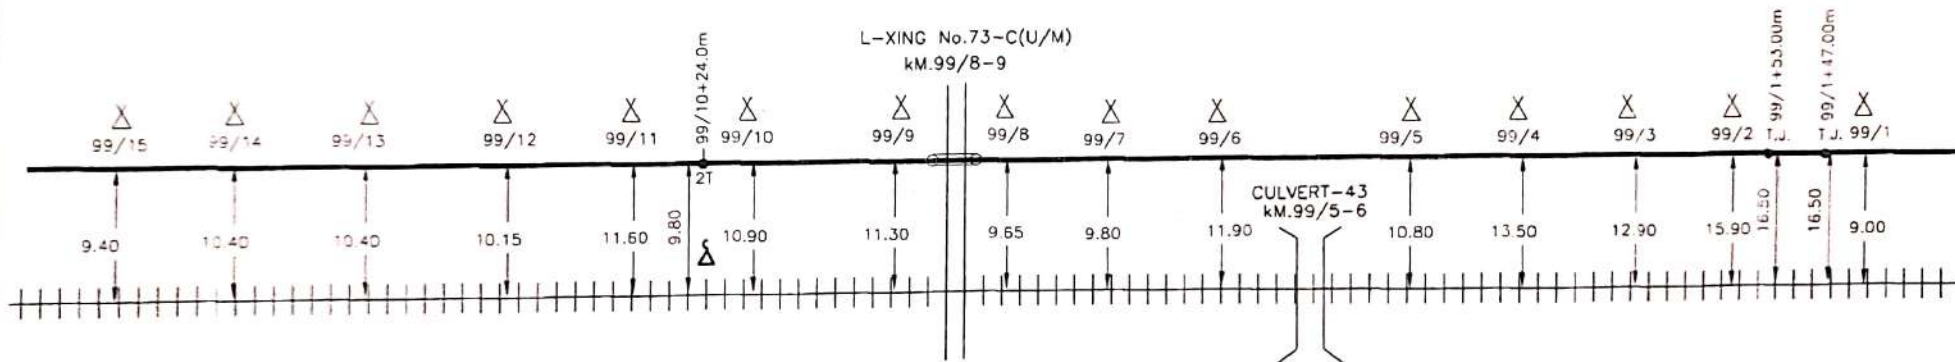

Not to Scale
All reading in mts

Rajiv Ranjan
CONTRACTOR


Sebastian
SE/TELE/CON/W/GKP

14/06/07
DSTE/CON/GKP

14/6
DY.CSTE/CON/GKP

RAILWAY CROSSING	L.C. GATE PHONE	2T (TRANSFORMER JOINT)	DERIVATION CABLE	CUSTOMER NAME	N.E. RAILWAY			
CULVERT	RAILWAY TRACK	T.J. (THROUGH JOINT)	EMERGENCY POST	PREPARED BY :	M/S RAJIV RANJAN, PAHARICHAK(BISEN NIWAS), SONPUR, DISTT. SARAN(BIHAR)			
BRIDGE	HDPE	'Km' STONE ON BANK	6 QUAD CABLE	SHEET NO.	13	CREATED BY	Rajiv	Location :-- KAPTANGANJ - PADRAUNA
CANAL	G.I. PIPE	POLE		CREATED ON		OFFERED BY	Rajiv	
				REVISION NO.		APPR. BY	N.E.RLY	
				MODIFIED ON		Ref.no.:- NE/2 DATE		

ROUTE PLAN OF 6-QUAD CABLE (BETWEEN BARHARAGANJ-PADRAUNA SECTION)

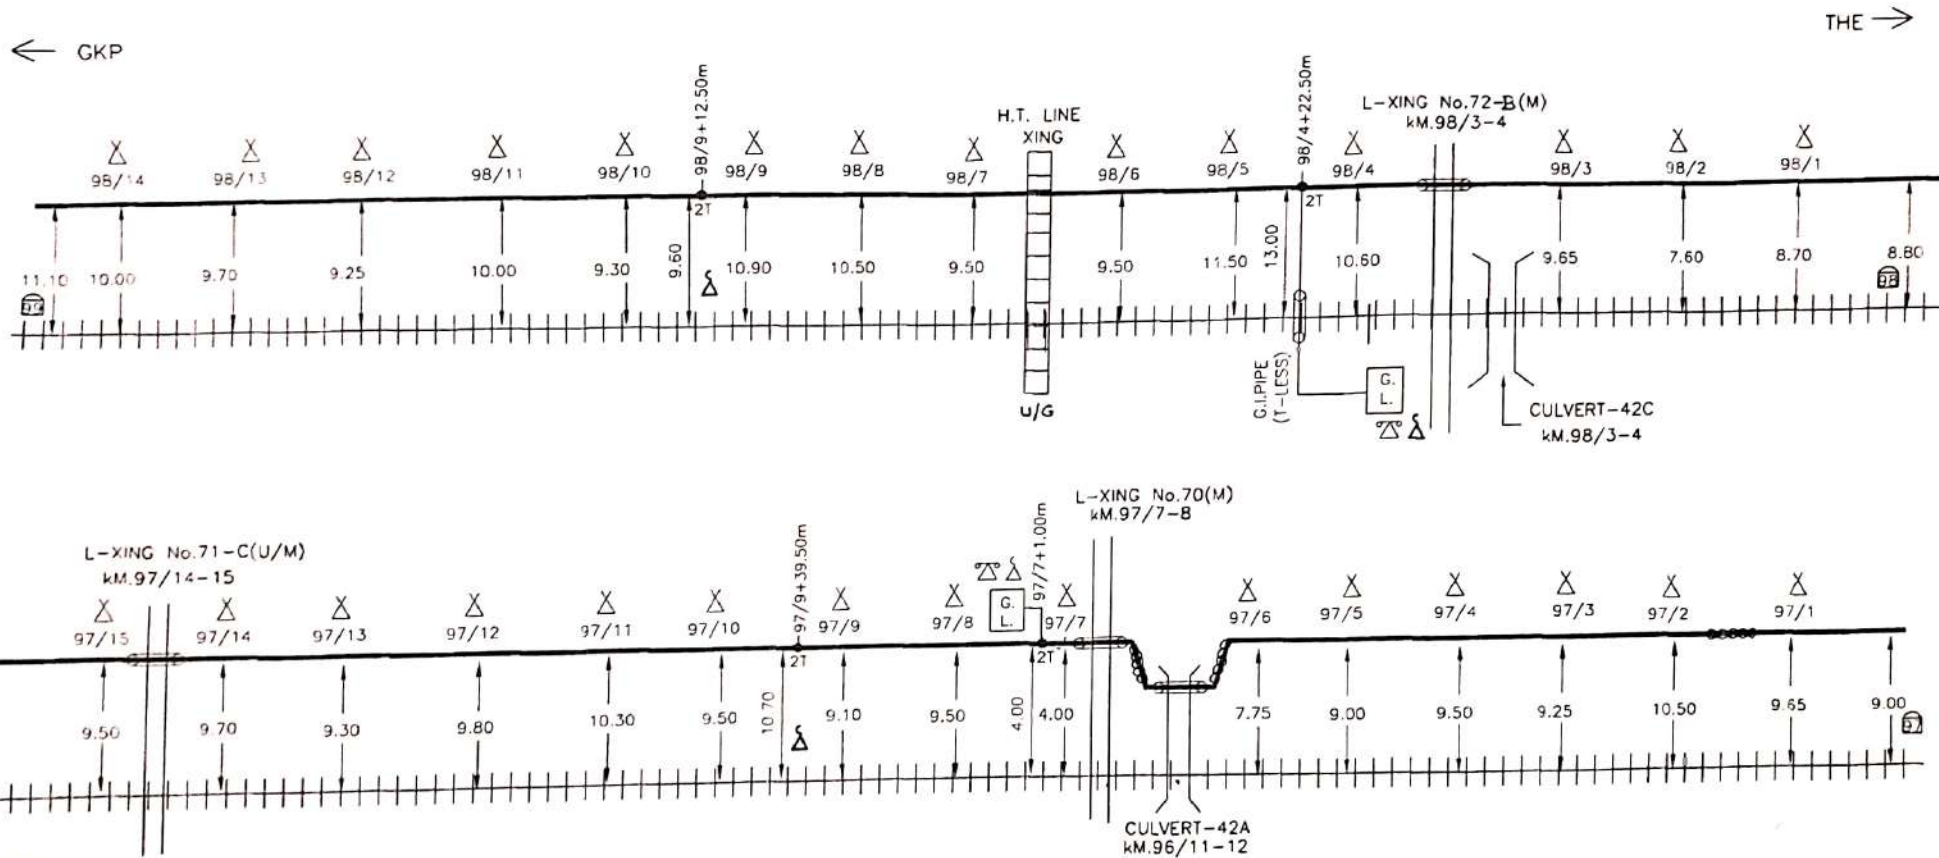

Not to Scale
All reading in mts

Rajiv Ranjan
CONTRACTOR

S. B. Singh
SE/TELE/CON/W/GKP

14/06/07
DSTE/CON/GKP


14/6
DY.CSTE/CON/GKP

	RAILWAY CROSSING		L.C. GATE PHONE		2T (TRANSFORMER JOINT)		DERIVATION CABLE	SHEET NO.	14	CREATED BY	Rajiv	Location :- KAPTANGANJ - PADRAUNA
		CULVERT		RAILWAY TRACK		T.J.(THROUGH JOINT)		EMERGENCY POST	CREATED ON		OFFERED BY	
	BRIDGE		HDPE		'Km' STONE ON BANK		6 QUAD CABLE	REVISION NO.		APPR. BY	N.E.RLY	
	CANAL		G.I. PIPE		POLE			MODIFIED ON		Ref no.:- NE/2 DATE		

ROUTE PLAN OF 6-QUAD CABLE (BETWEEN BARHARAGANJ-PADRAUNA SECTION)

← GKP

THE →

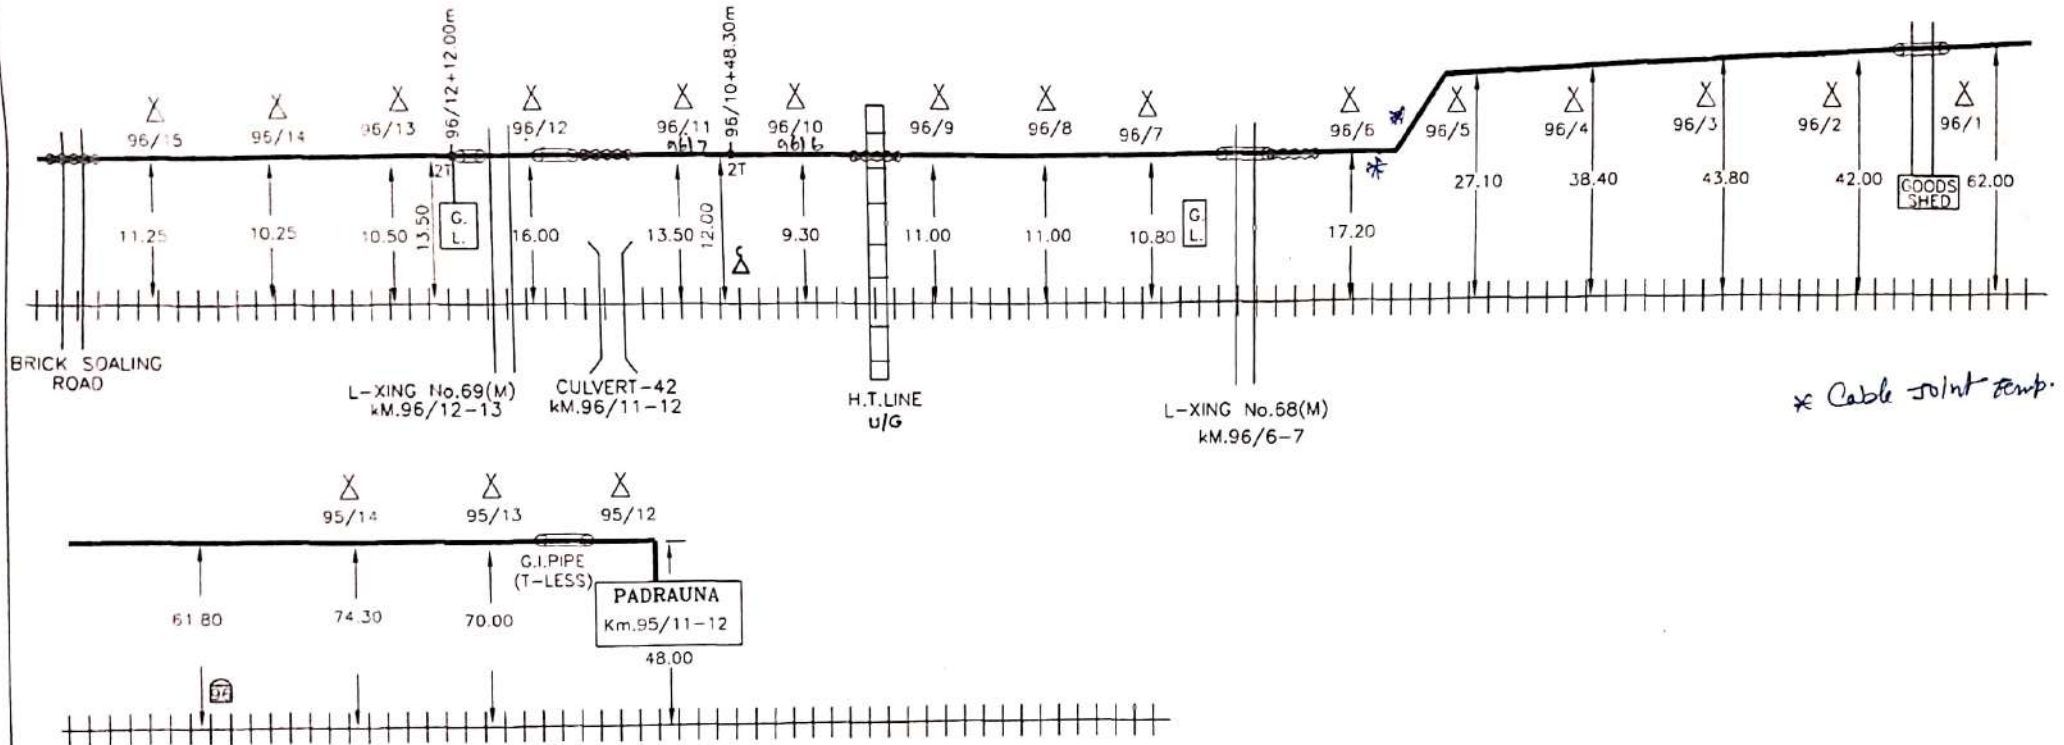

Not to Scale
All reading in mts

Rajiv Ranjan
CONTRACTOR

So. B. Singh
SE/TELE/CON/W/GKP

14/06/07
DSTE/CON/GKP

14/6
DY.CSTE/CON/GKP

RAILWAY CROSSING	L.C. GATE PHONE	2T (TRANSFORMER JOINT)	DERIVATION CABLE	SHEET NO.	15	CREATED BY	Rajiv	Location : -- KAPTANGANJ - PADRAUNA
CULVERT	RAILWAY TRACK	T.J. (THROUGH JOINT)	EMERGENCY POST	CREATED ON		OFFERED BY	Rajiv	
BRIDGE	HDPE	'km' STONE ON BANK	6 QUAD CABLE	REVISION NO.		APPR. BY	N.E.R.LY	
CANAL	G.I. PIPE	POLE		MODIFIED ON		Ref. no. :- NE/2 DATE		