

O.F.C. & 6 QUAD CABLE ROUTE PLAN OF

PILIBHIT - BHOJIPURA SECTION


NORTH EASTERN RAILWAY

(IZZATNAGAR DIVISION)

SUBMITTED BY:

M/s. ASHOK KUMAR SINGH,
JAGARNATH PUR, GORAKHPUR(UP)

O.F.C. & 6 QUAD CABLE ROUTE PLAN (PILIBHIT.- BHOJIPURA.)

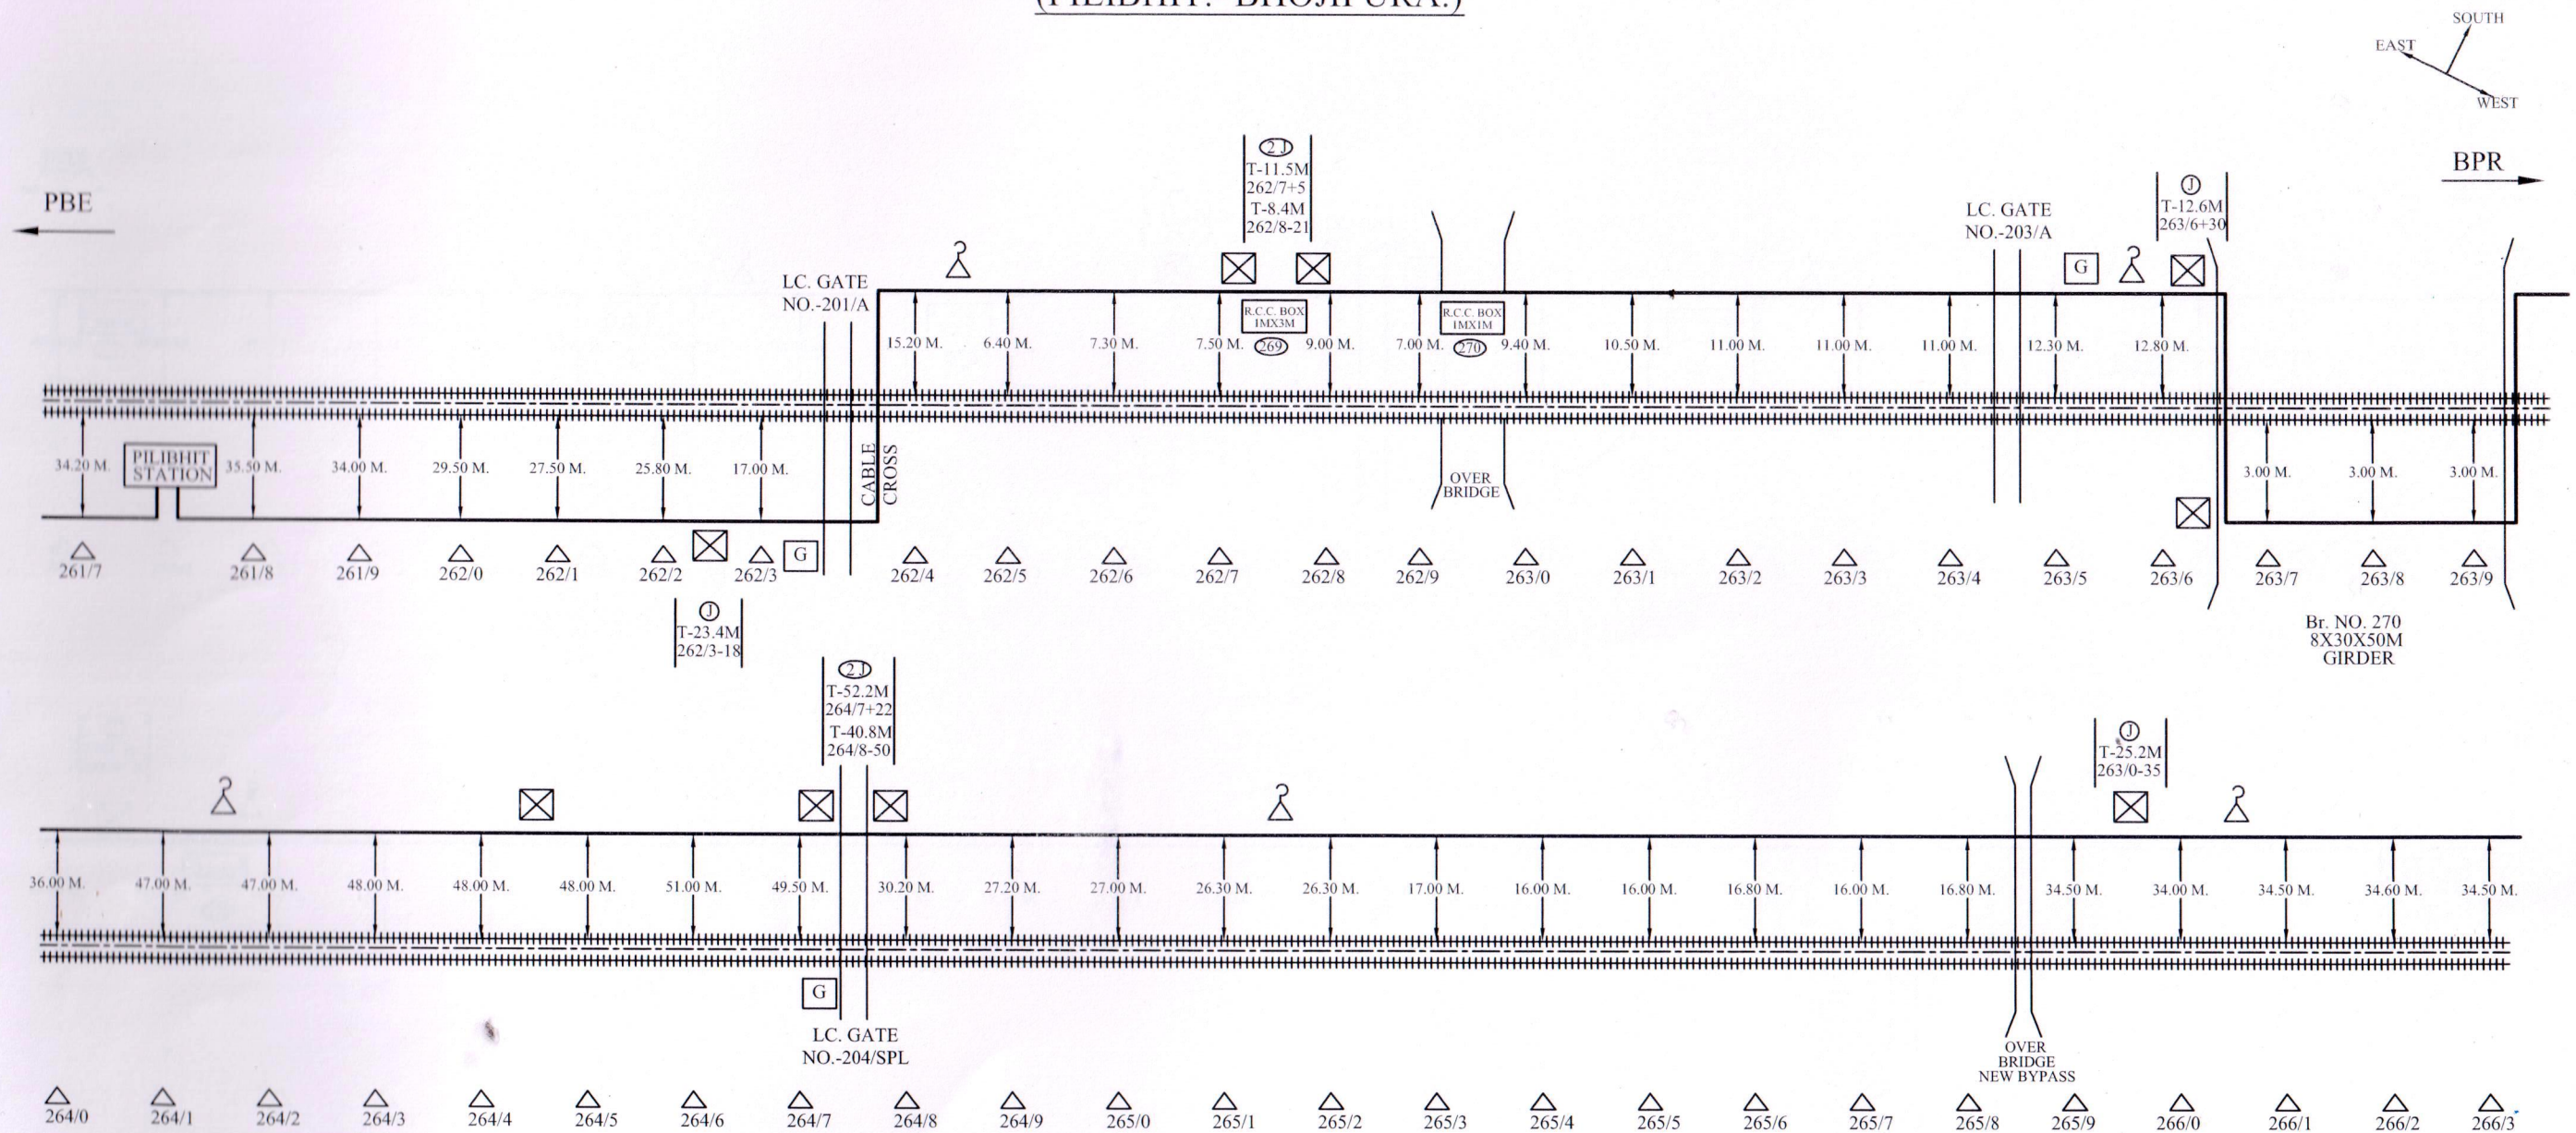

Asst. Engt.
CONTRACTOR

P. Singh
SSE/TELE/CON/IZN


DSTE/CON/IZN

4
DY/CSTE/CON/IZN

CUSTOMER NAME:		N.E. RAILWAY	
PREPARED BY:		M/s. ASHOK KUMAR SINGH, JAGARNATH PUR, GORAKHPUR	
SHEET NO	01	CREATED BY	LOCATION:-
CREATED ON		OFFERED BY	PILIBHIT-BHOJIPURA
REVISION ON		APPD. BY	
MODIFIED ON		REF:- NE/	NOT TO SCALE ALL READING IN MTR.

△	EMERGENCY SOCKET	△	LOCATION	△	OFC HUT	G	GATE LODGE
⊞	LEVEL CROSSING GATE	))	BRIDGE	⊞	G.I./HDPE PIPE	C/T/P	CABLE THROUGH PIPE
⊞	OFC JOINT		TRACK	—	OFC CABLE	C/U/G	CABLE UNDER GROUND

O.F.C. & 6 QUAD CABLE ROUTE PLAN (PILIBHIT.- BHOJIPURA.)

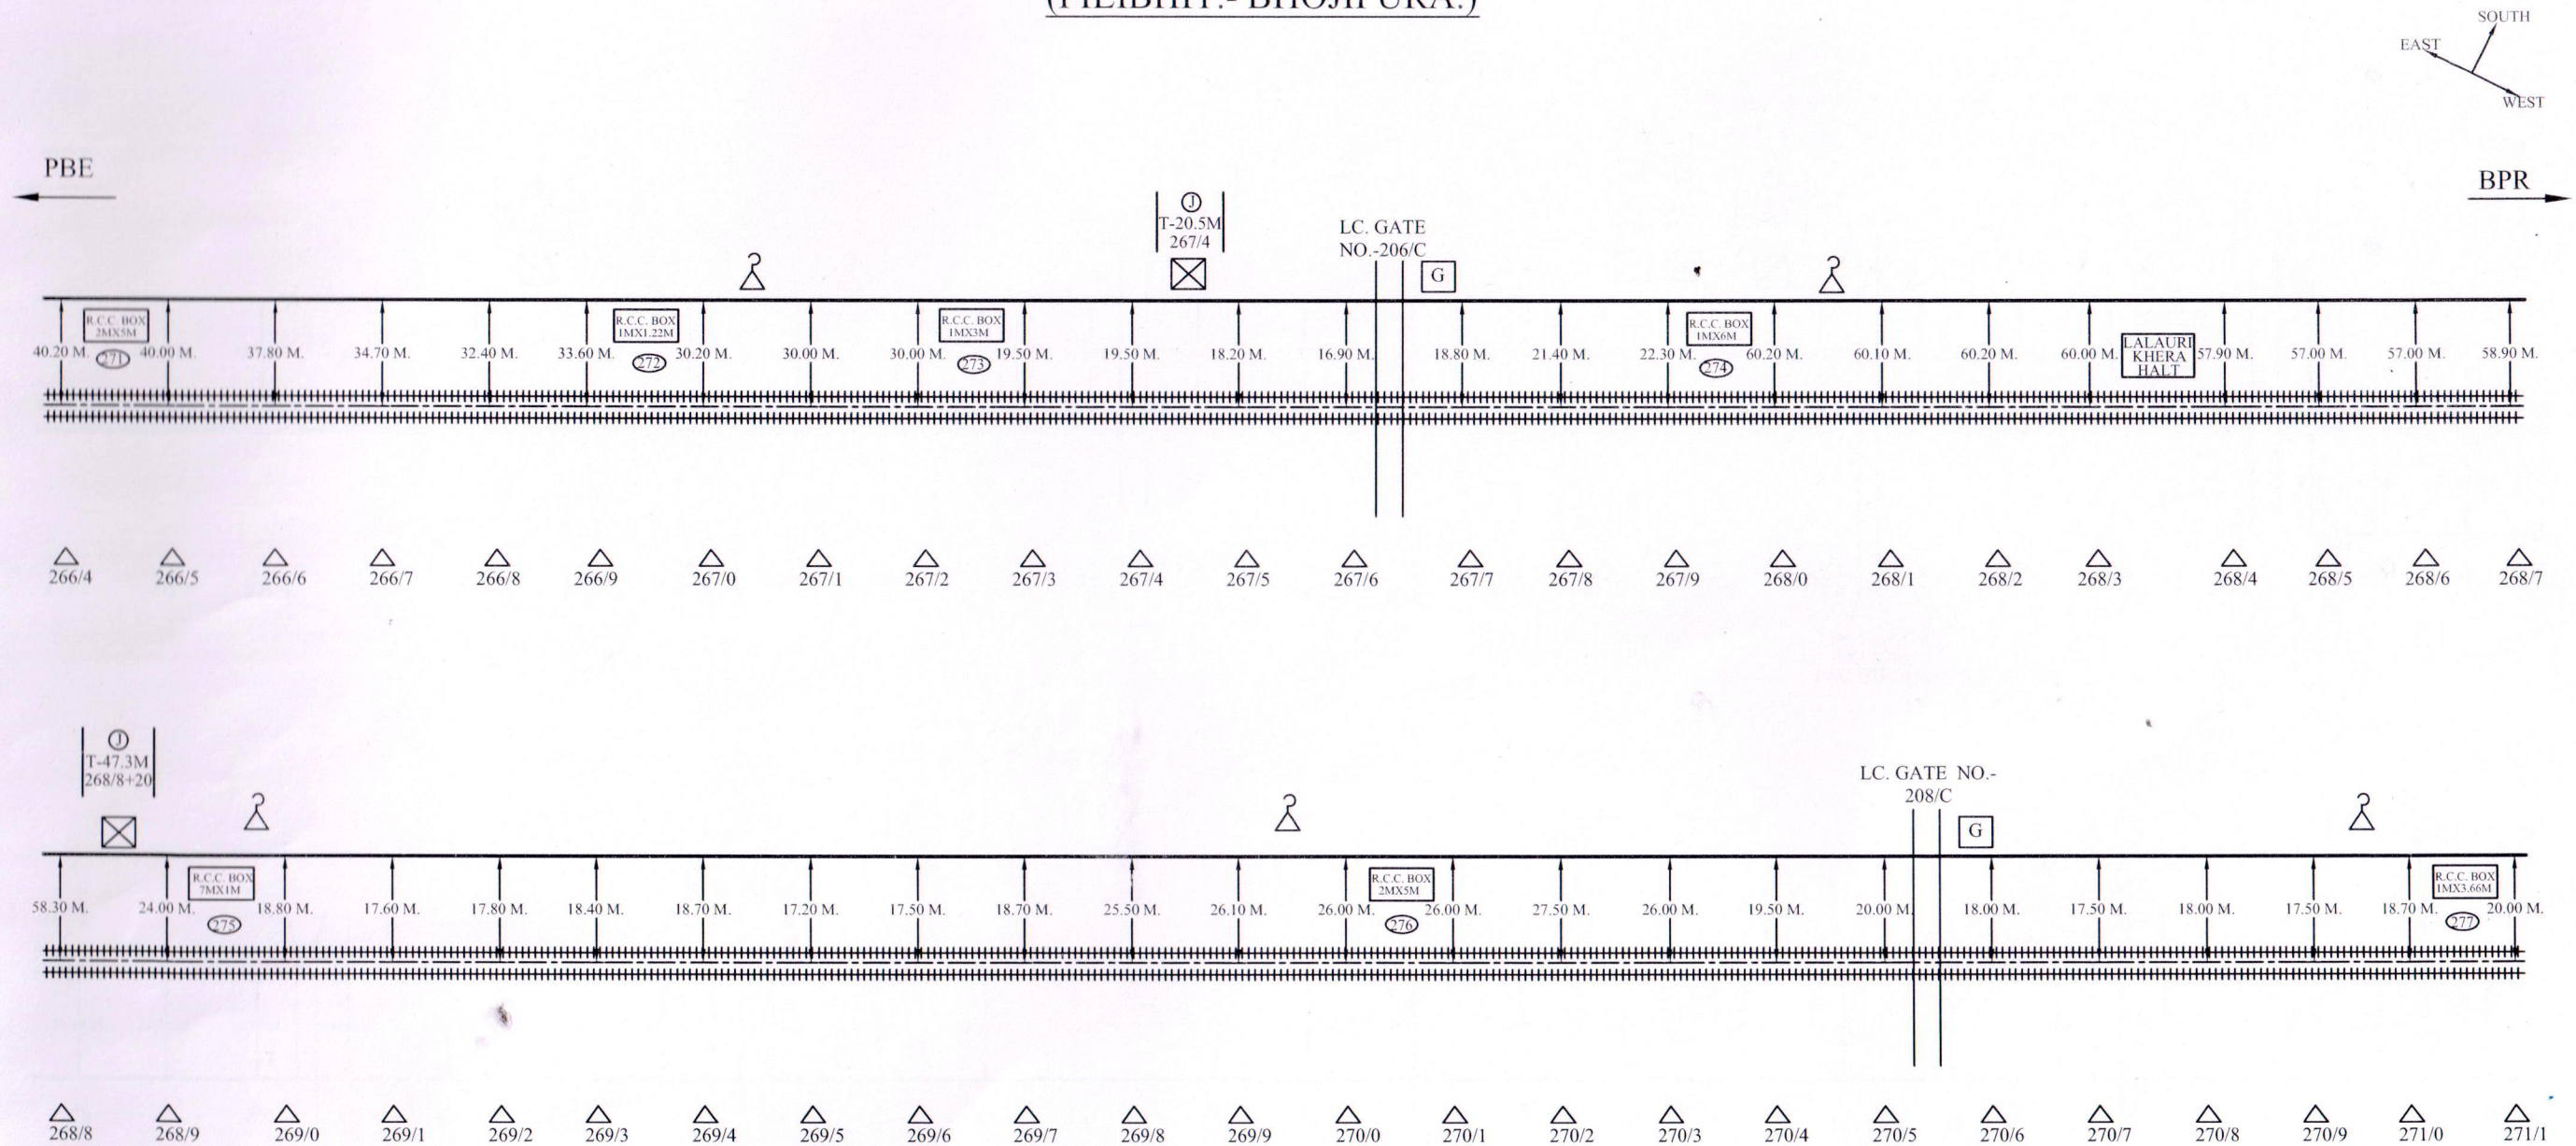

AS/Sup
CONTRACTOR

Pune
SSE/TELE/CON/IZN


DSTE/CON/IZN

dy
DY/CSTE/CON/IZN

CUSTOMER NAME:		N.E. RAILWAY	
PREPARED BY:		M/s. ASHOK KUMAR SINGH, JAGARNATH PUR , GORAKHPUR	
SHEET NO	02	CREATED BY	LOCATION:-
CREATED ON		OFFERED BY	PILIBHIT-BHOJIPURA
REVISION ON		APPD. BY	
MODIFIED ON		REF:- NE/	NOT TO SCALE ALL READING IN MTR.

△	EMERGENCY SOCKET	△	LOCATION	△	OFC HUT	G	GATE LODGE
⊕	LEVEL CROSSING GATE	⌋	BRIDGE	⌋	G.I./HDPE PIPE	C/T/P	CABLE THROUGH PIPE
⊗	OFC JOINT		TRACK	—	OFC CABLE	C/U/G	CABLE UNDER GROUND

O.F.C. & 6 QUAD CABLE ROUTE PLAN (PILIBHIT.- BHOJIPURA.)

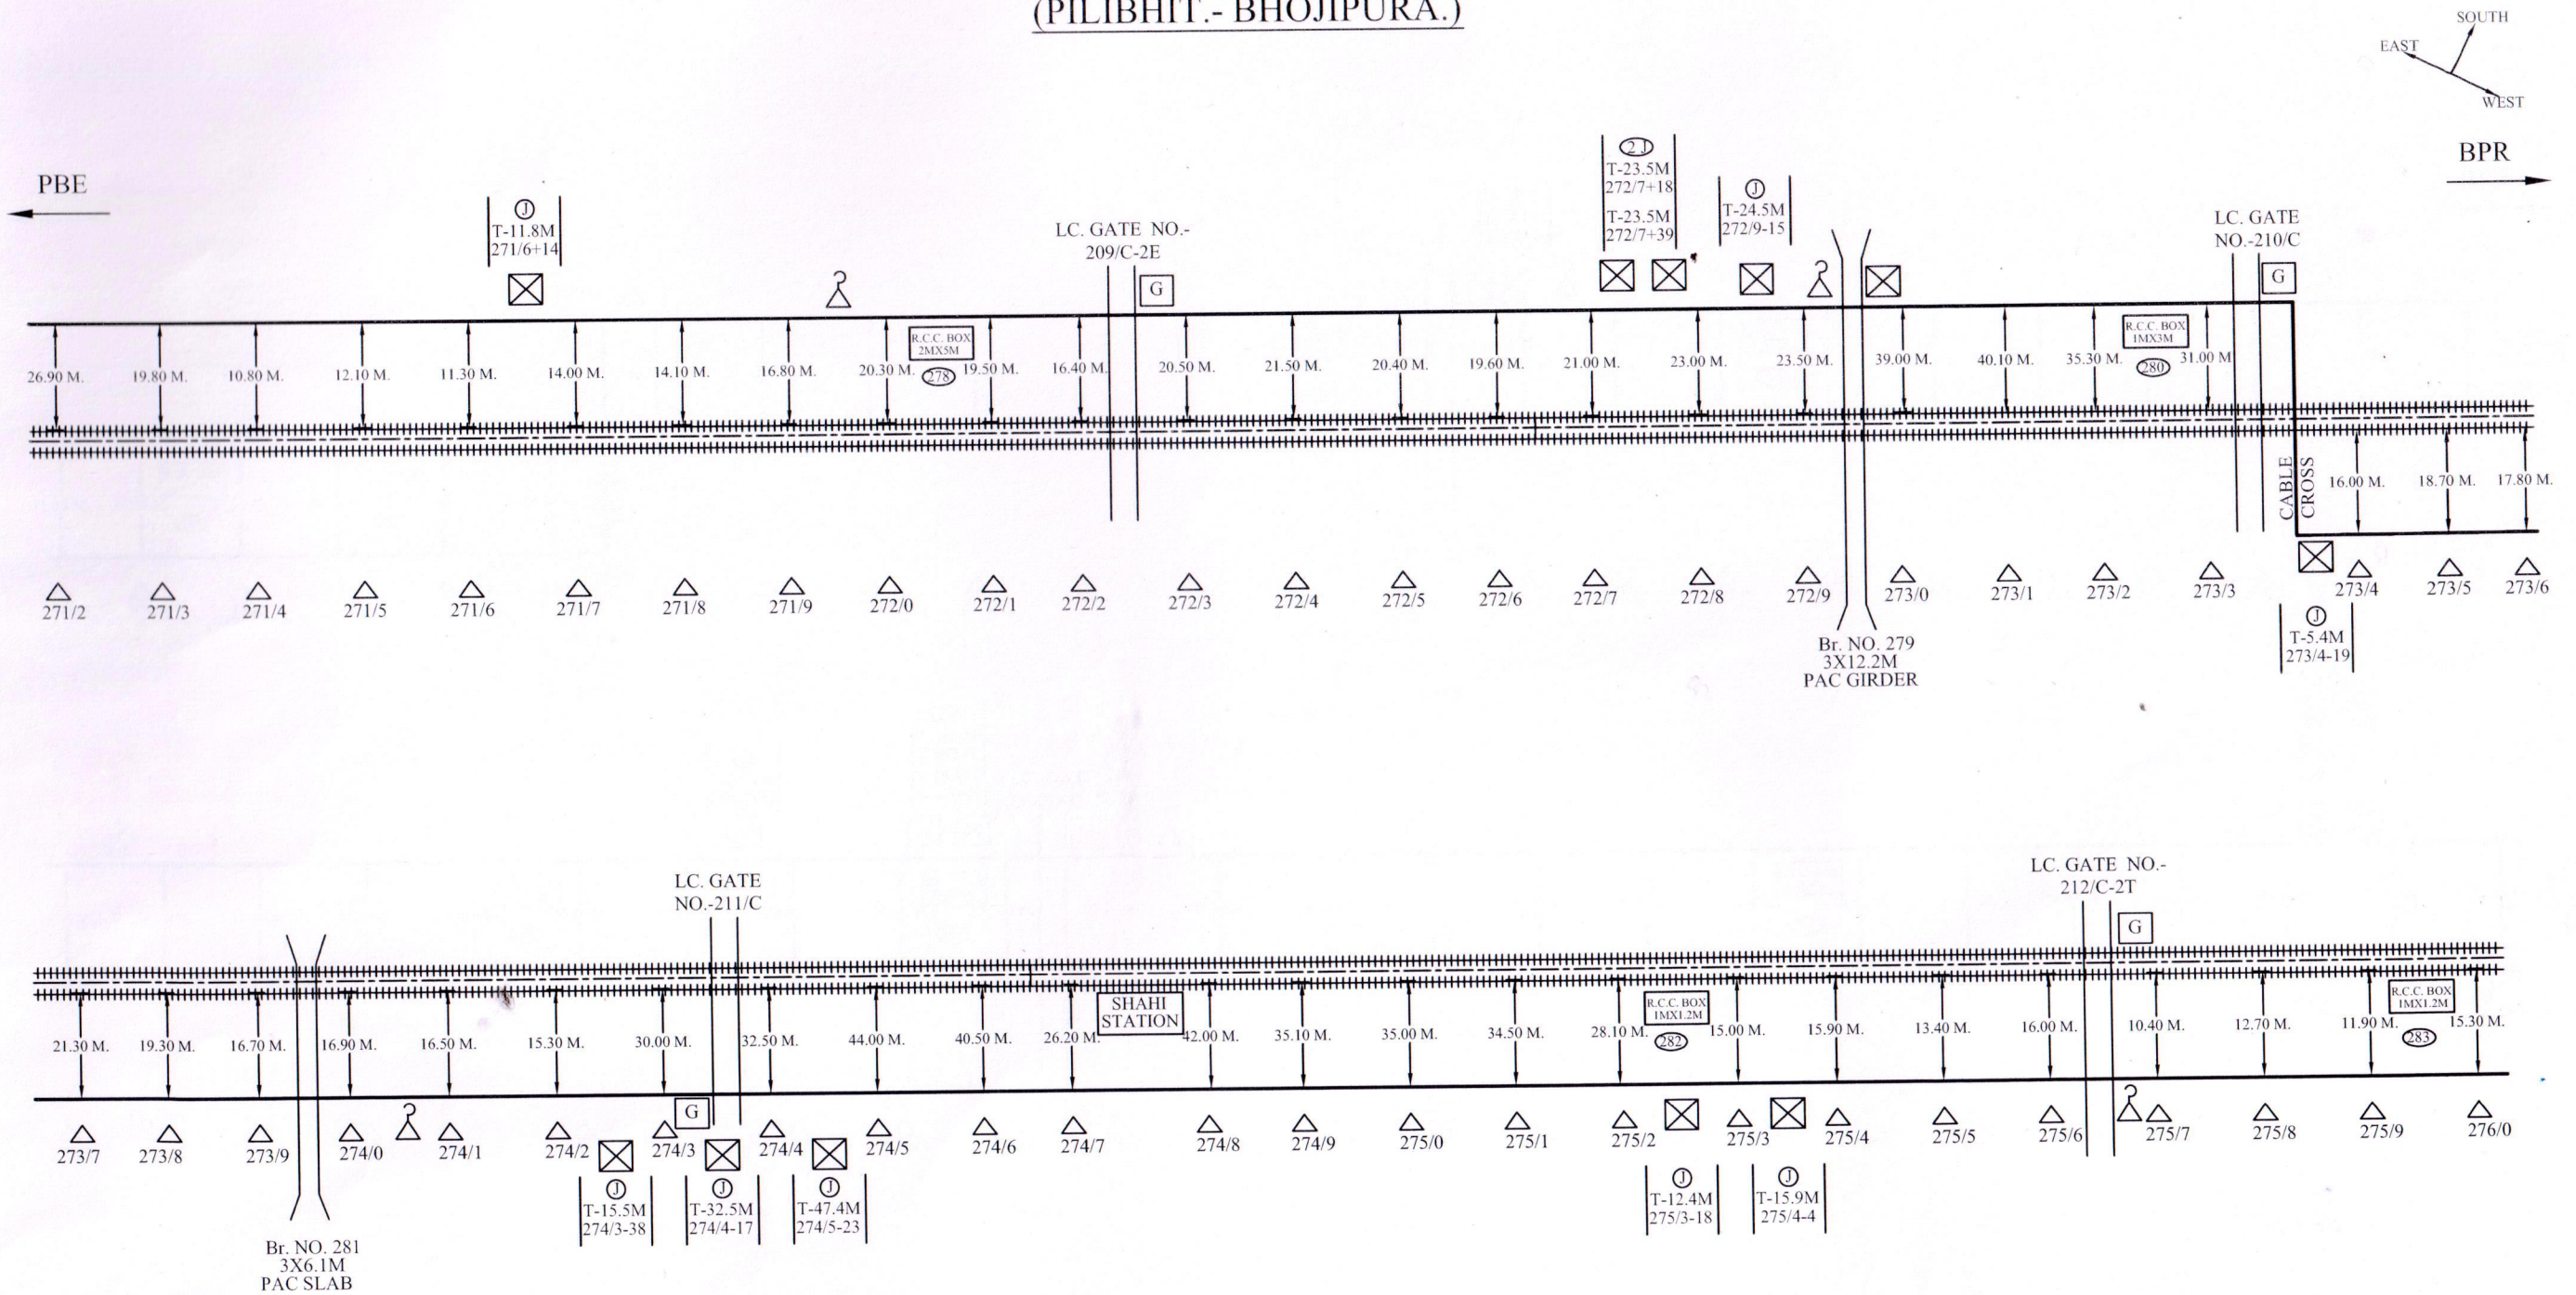

CONTRACTOR

SSE/TELE/CON/IZN


DSTE/CON/IZN

DY/CSTE/CON/IZN

CUSTOMER NAME:		N.E. RAILWAY			
PREPARED BY:		M/s. ASHOK KUMAR SINGH, JAGARNATH PUR , GORAKHPUR			
SHEET NO	03	CREATED BY		LOCATION:- PILIBHIT-BHOJIPURA	
CREATED ON		OFFERED BY			
REVISION ON		APPD. BY			
MODIFIED ON		REF:- NE/		NOT TO SCALE ALL READING IN MTR.	

	EMERGENCY SOCKET		LOCATION		OFC HUT		GATE LODGE
	LEVEL CROSSING GATE		BRIDGE		G.I./HDPE PIPE		CABLE THROUGH PIPE
	OFC JOINT		TRACK		OFC CABLE		CABLE UNDER GROUND

O.F.C. & 6 QUAD CABLE ROUTE PLAN (PILIBHIT.- BHOJIPURA.)

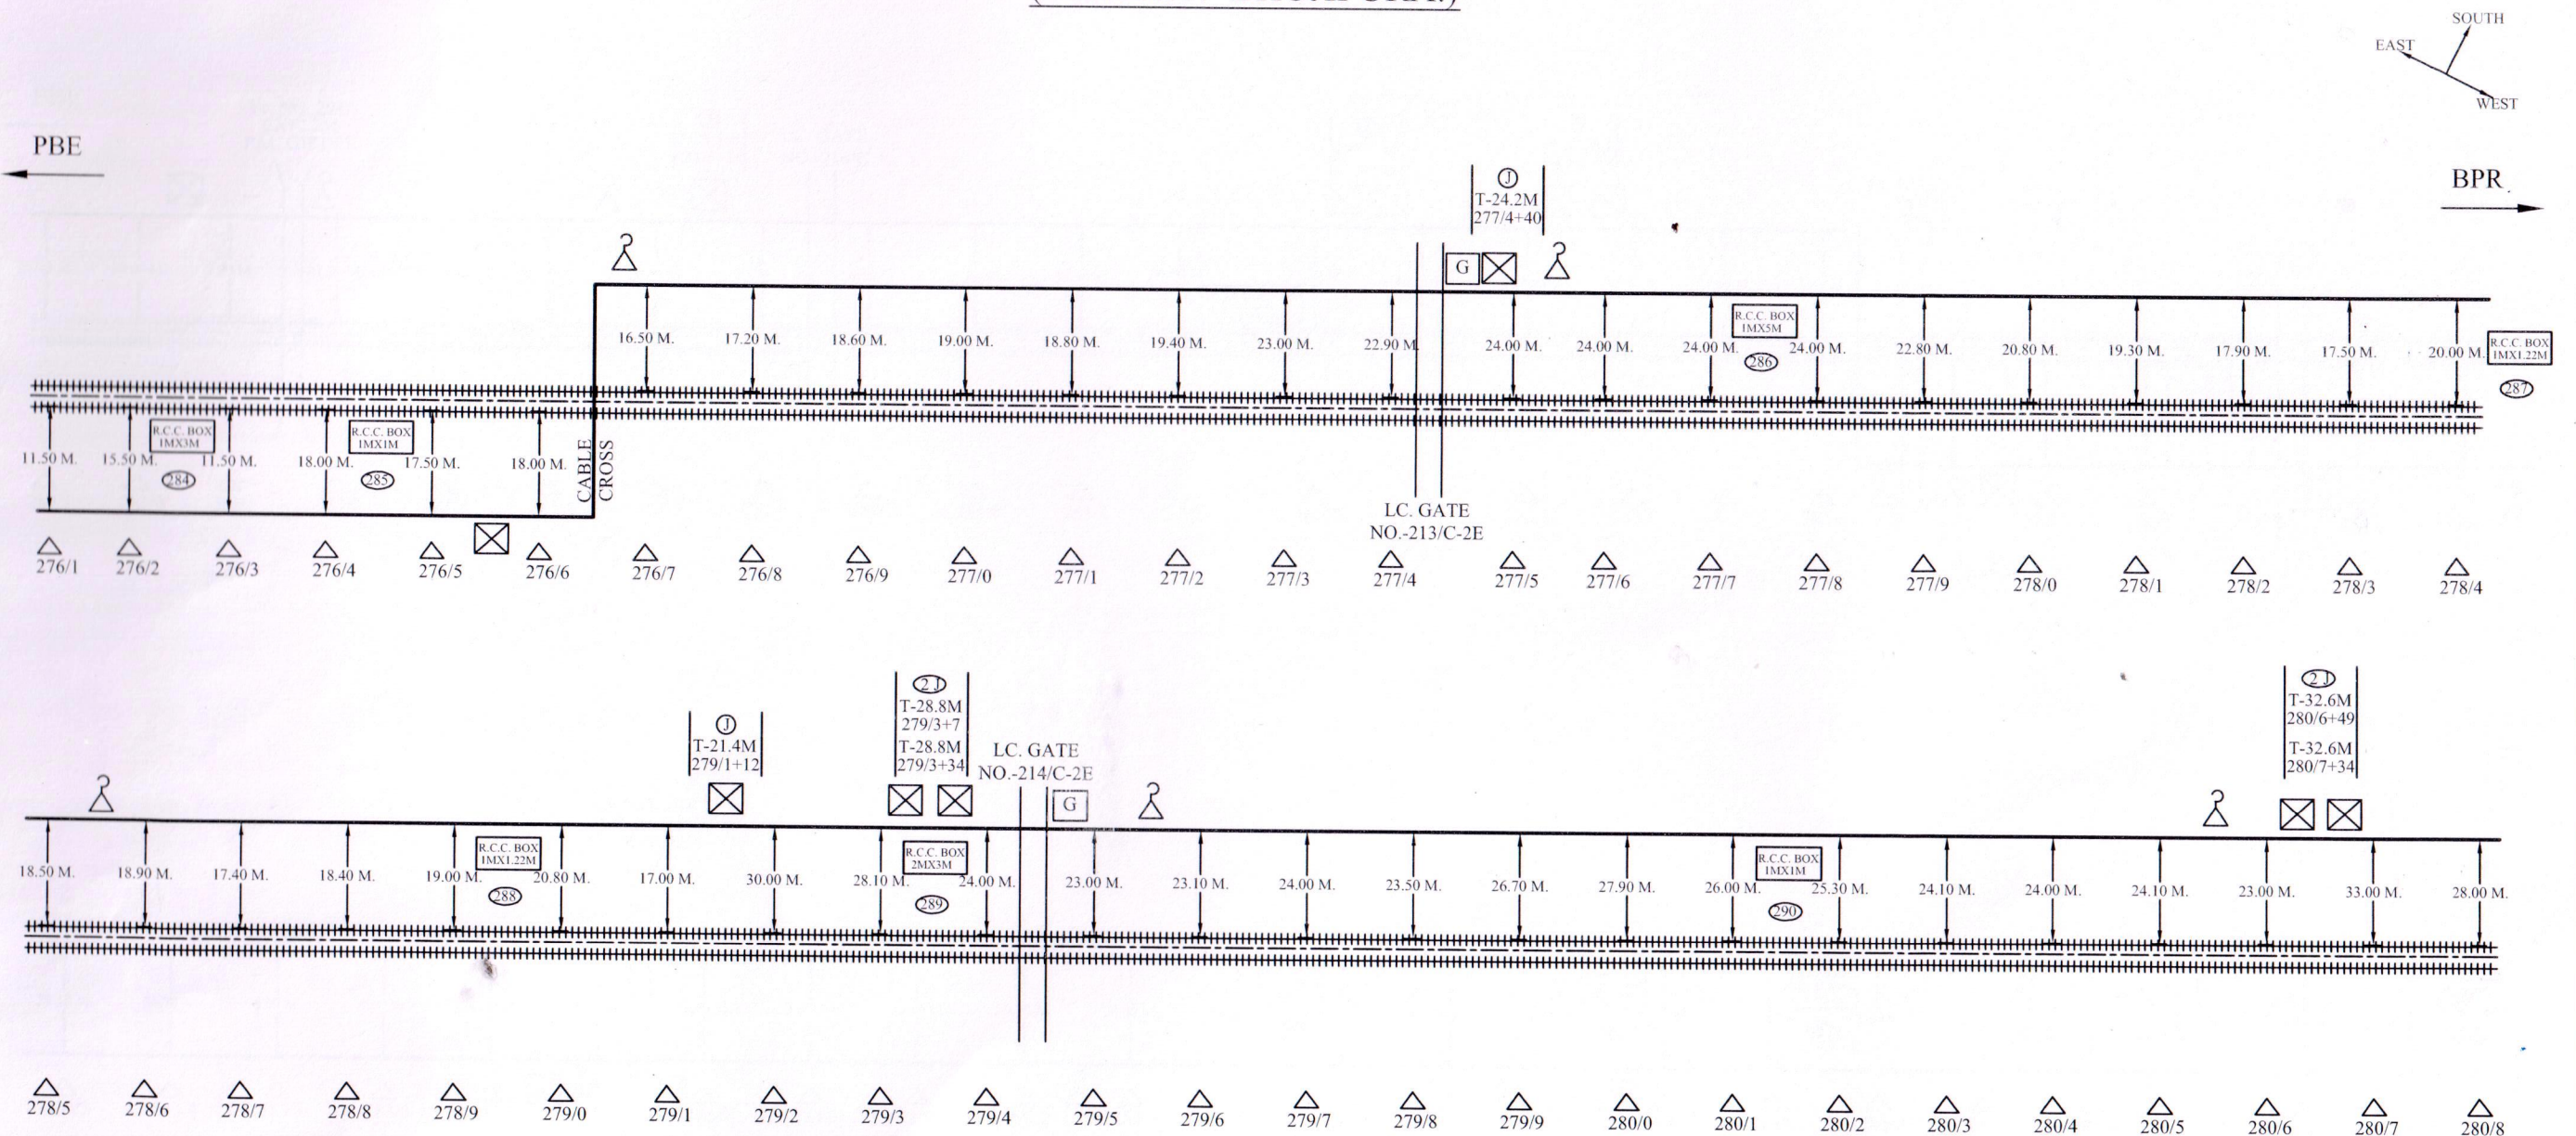

Asst. L.
CONTRACTOR

Praveen
SSE/TELE/CON/IZN


DSTE/CON/IZN

h
DY/CSTE/CON/IZN

CUSTOMER NAME:		N.E. RAILWAY	
PREPARED BY:		M/s. ASHOK KUMAR SINGH, JAGARNATH PUR, GORAKHPUR	
SHEET NO	04	CREATED BY	
CREATED ON		OFFERED BY	
REVISION ON		APPD. BY	
MODIFIED ON		REF:- NE/	
LOCATION:-			
PILIBHIT-BHOJIPURA			
NOT TO SCALE ALL READING IN MTR.			

	EMERGENCY SOCKET		LOCATION		OFC HUT		GATE LODGE
	LEVEL CROSSING GATE		BRIDGE		G.I./HDPE PIPE		CABLE THROUGH PIPE
	OFC JOINT		TRACK		OFC CABLE		CABLE UNDER GROUND

O.F.C. & 6 QUAD CABLE ROUTE PLAN (PILIBHIT.- BHOJIPURA.)

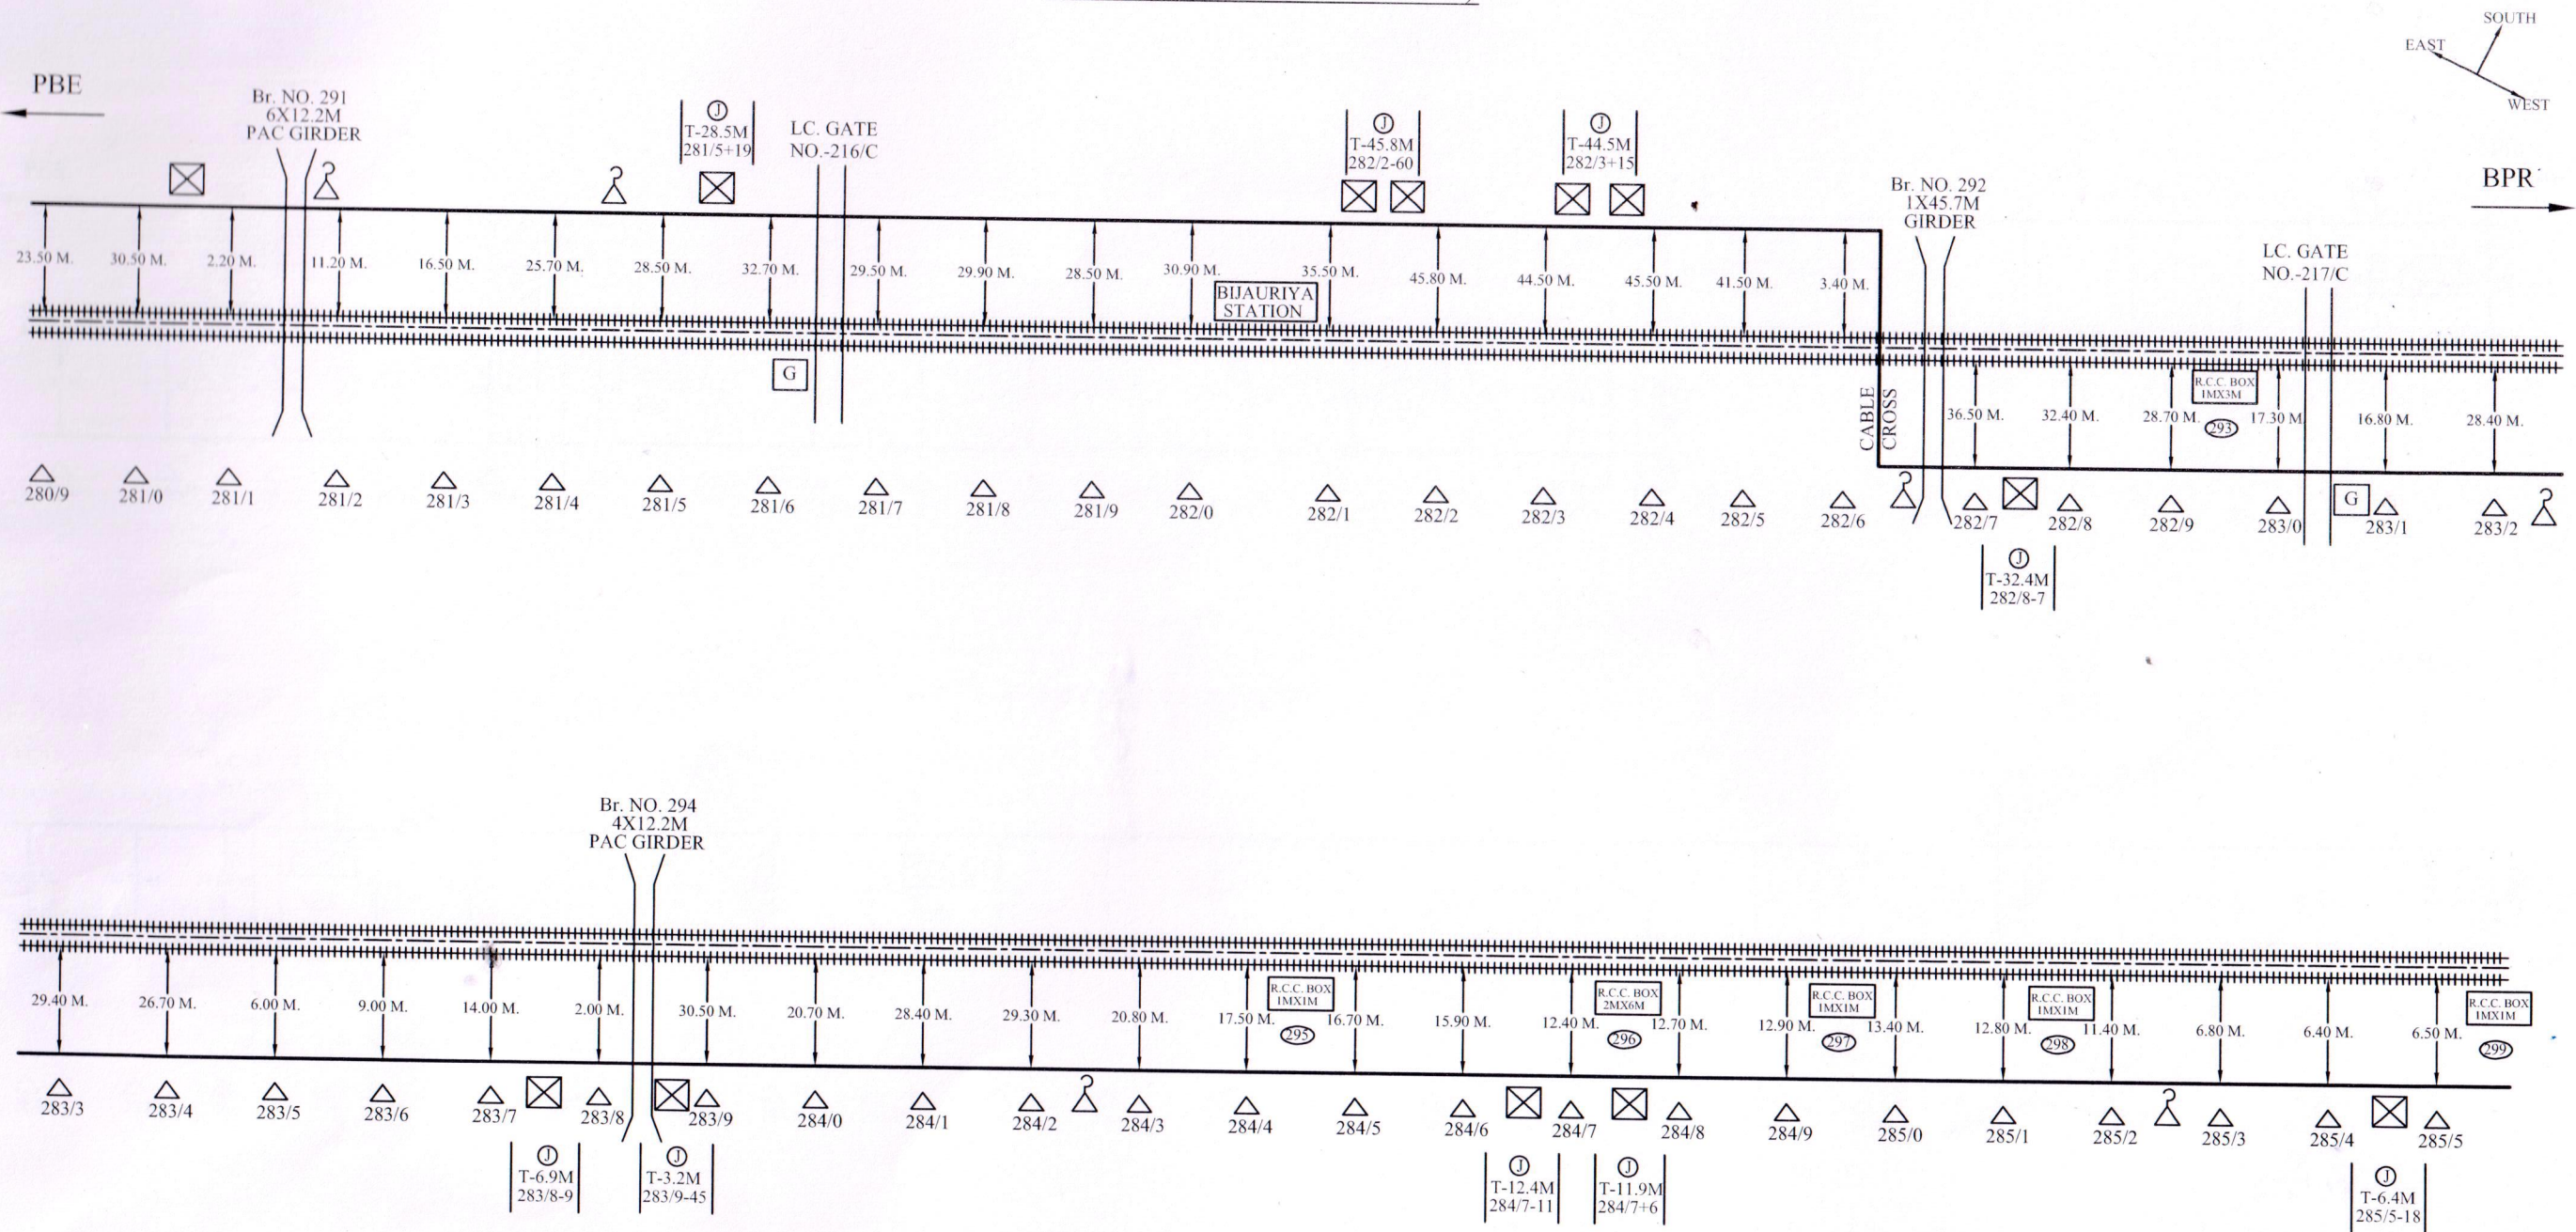

Asst. Engr.
CONTRACTOR

P. Singh
SSE/TELE/CON/IZN


DSTE/CON/IZN

W
DY/CSTE/CON/IZN

CUSTOMER NAME:		N.E. RAILWAY		
PREPARED BY:		M/s. ASHOK KUMAR SINGH, JAGARNATH PUR, GORAKHPUR		
SHEET NO	05	CREATED BY		LOCATION:- PILIBHIT-BHOJIPURA
CREATED ON		OFFERED BY		
REVISION ON		APPD. BY		
MODIFIED ON		REF:- NE/		NOT TO SCALE ALL READING IN MTR.

△	EMERGENCY SOCKET	△	LOCATION	⌂	OFC HUT	G	GATE LODGE
⊕	LEVEL CROSSING GATE	⌋	BRIDGE	⌊	G.I./HDPE PIPE	C/T/P	CABLE THROUGH PIPE
⊗	OFC JOINT		TRACK	—	OFC CABLE	C/U/G	CABLE UNDER GROUND

O.F.C. & 6 QUAD CABLE ROUTE PLAN (PILIBHIT.- BHOJIPURA.)

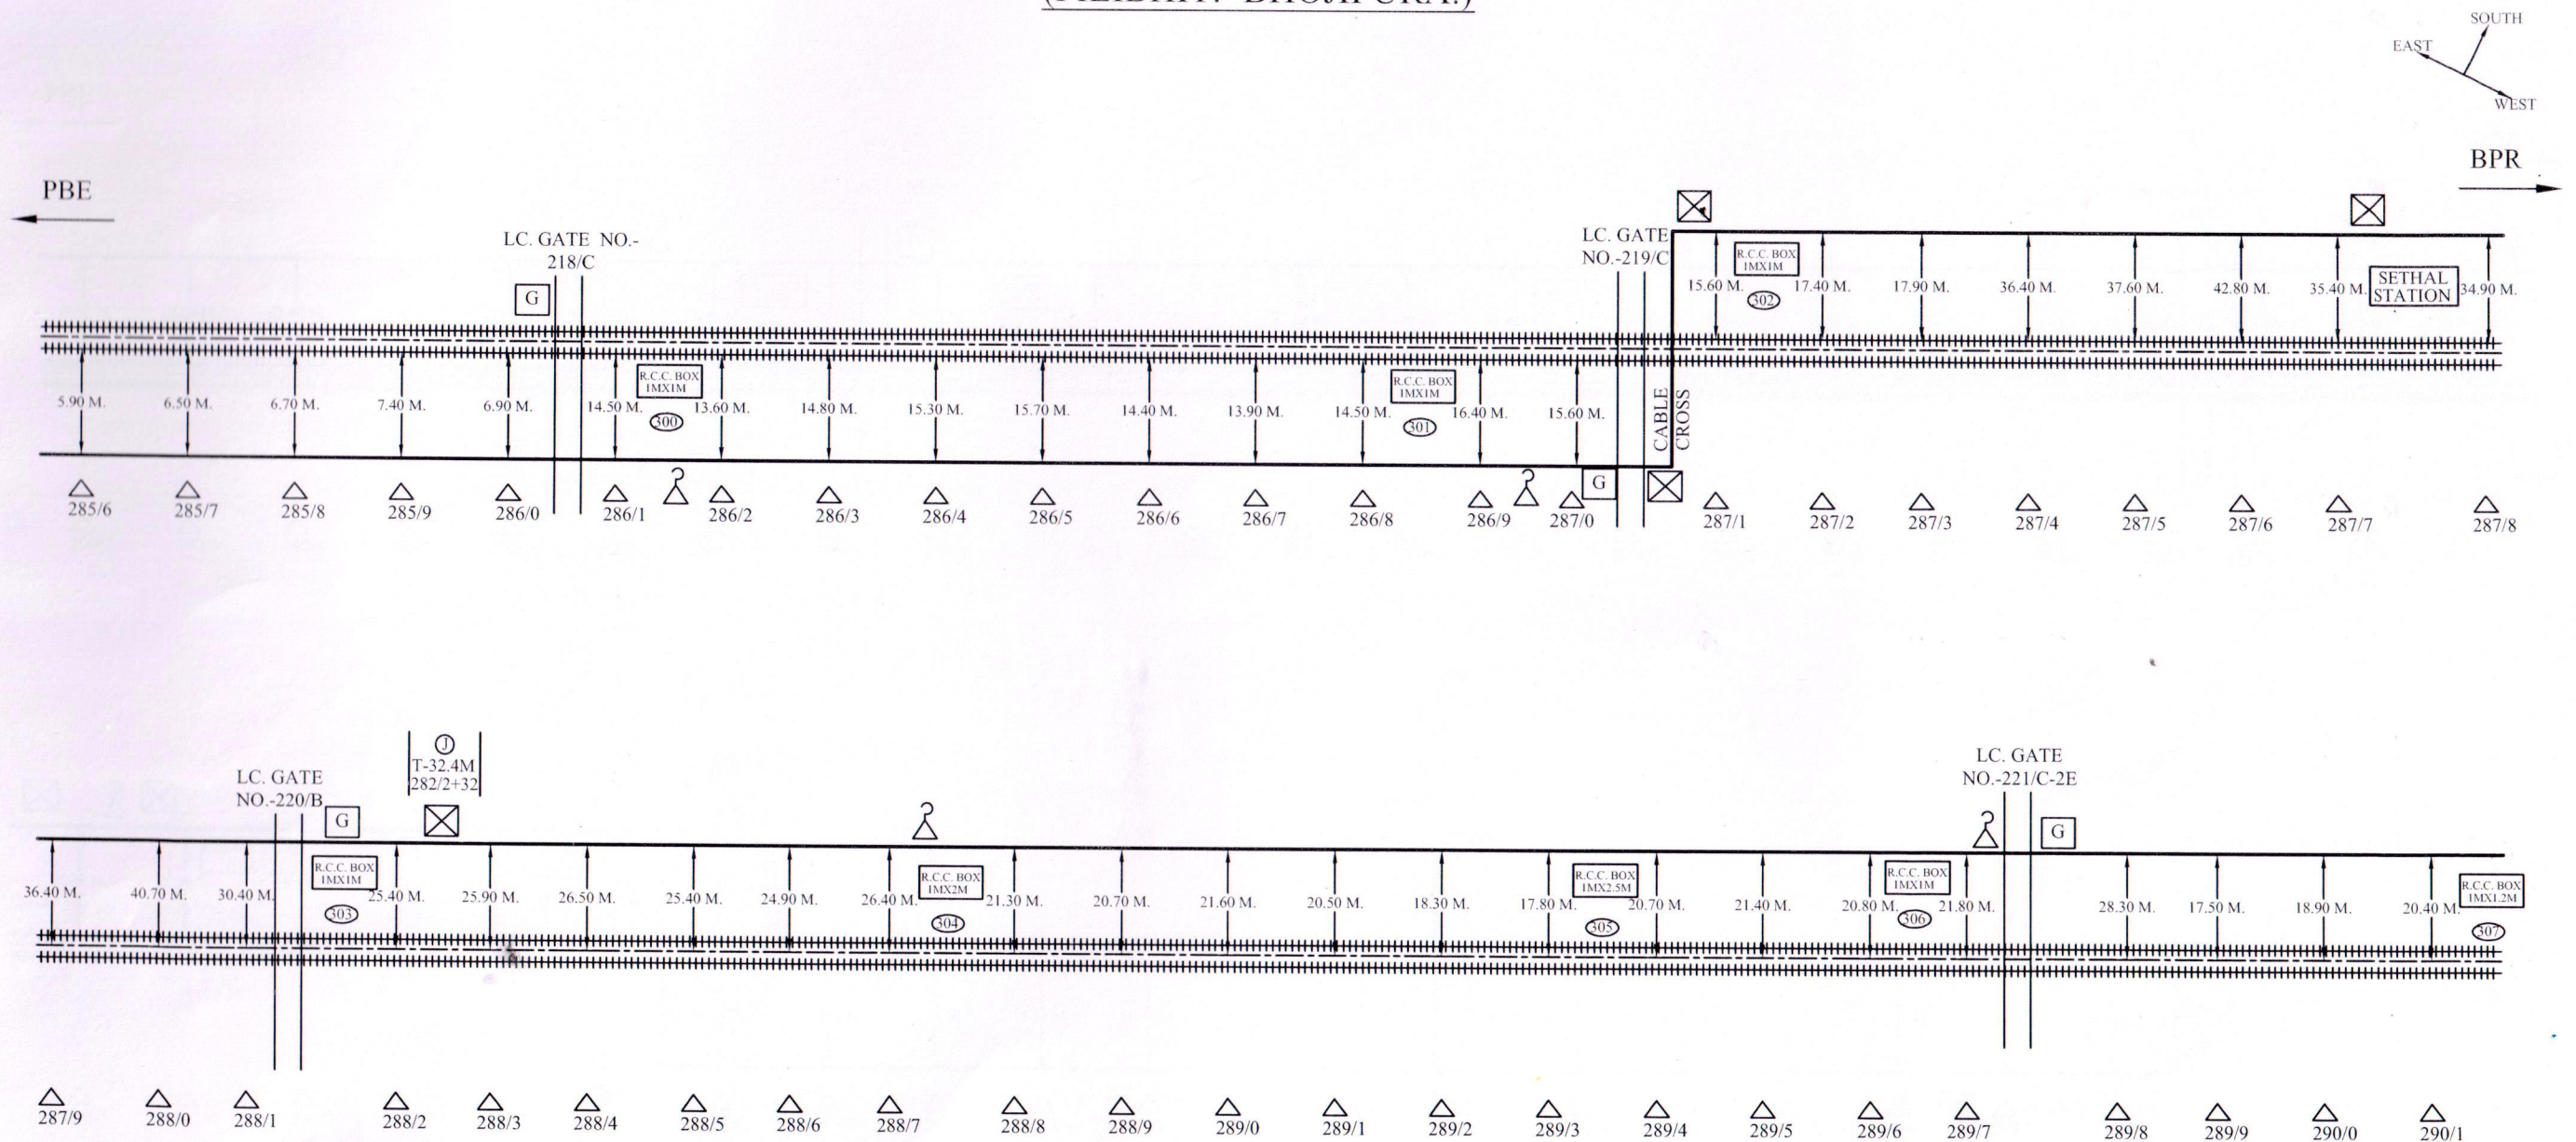

Rajh
CONTRACTAR

Queen
SSE/TELE/CON/IZN


DSTE/CON/IZN

H
DY/CSTE/CON/IZN

CUSTOMER NAME:		N.E. RAILWAY	
PREPARED BY:		M/s. ASHOK KUMAR SINGH, JAGARNATH PUR , GORAKHPUR	
SHEET NO	06	CREATED BY	LOCATION:- PILIBHIT-BHOJIPURA
CREATED ON		OFFERED BY	
REVISION ON		APPD. BY	
MODIFIED ON		REF:- NE/	NOT TO SCALE ALL READING IN MTR.

△	EMERGENCY SOCKET	△	LOCATION	△	OFC HUT	G	GATE LODGE
⊕	LEVEL CROSSING GATE	⌋	BRIDGE	⌋	G.I./HDPE PIPE	C/T/P	CABLE THROUGH PIPE
⊗	OFC JOINT		TRACK	—	OFC CABLE	C/U/G	CABLE UNDER GROUND

O.F.C. & 6 QUAD CABLE ROUTE PLAN (PILIBHIT.- BHOJIPURA.)

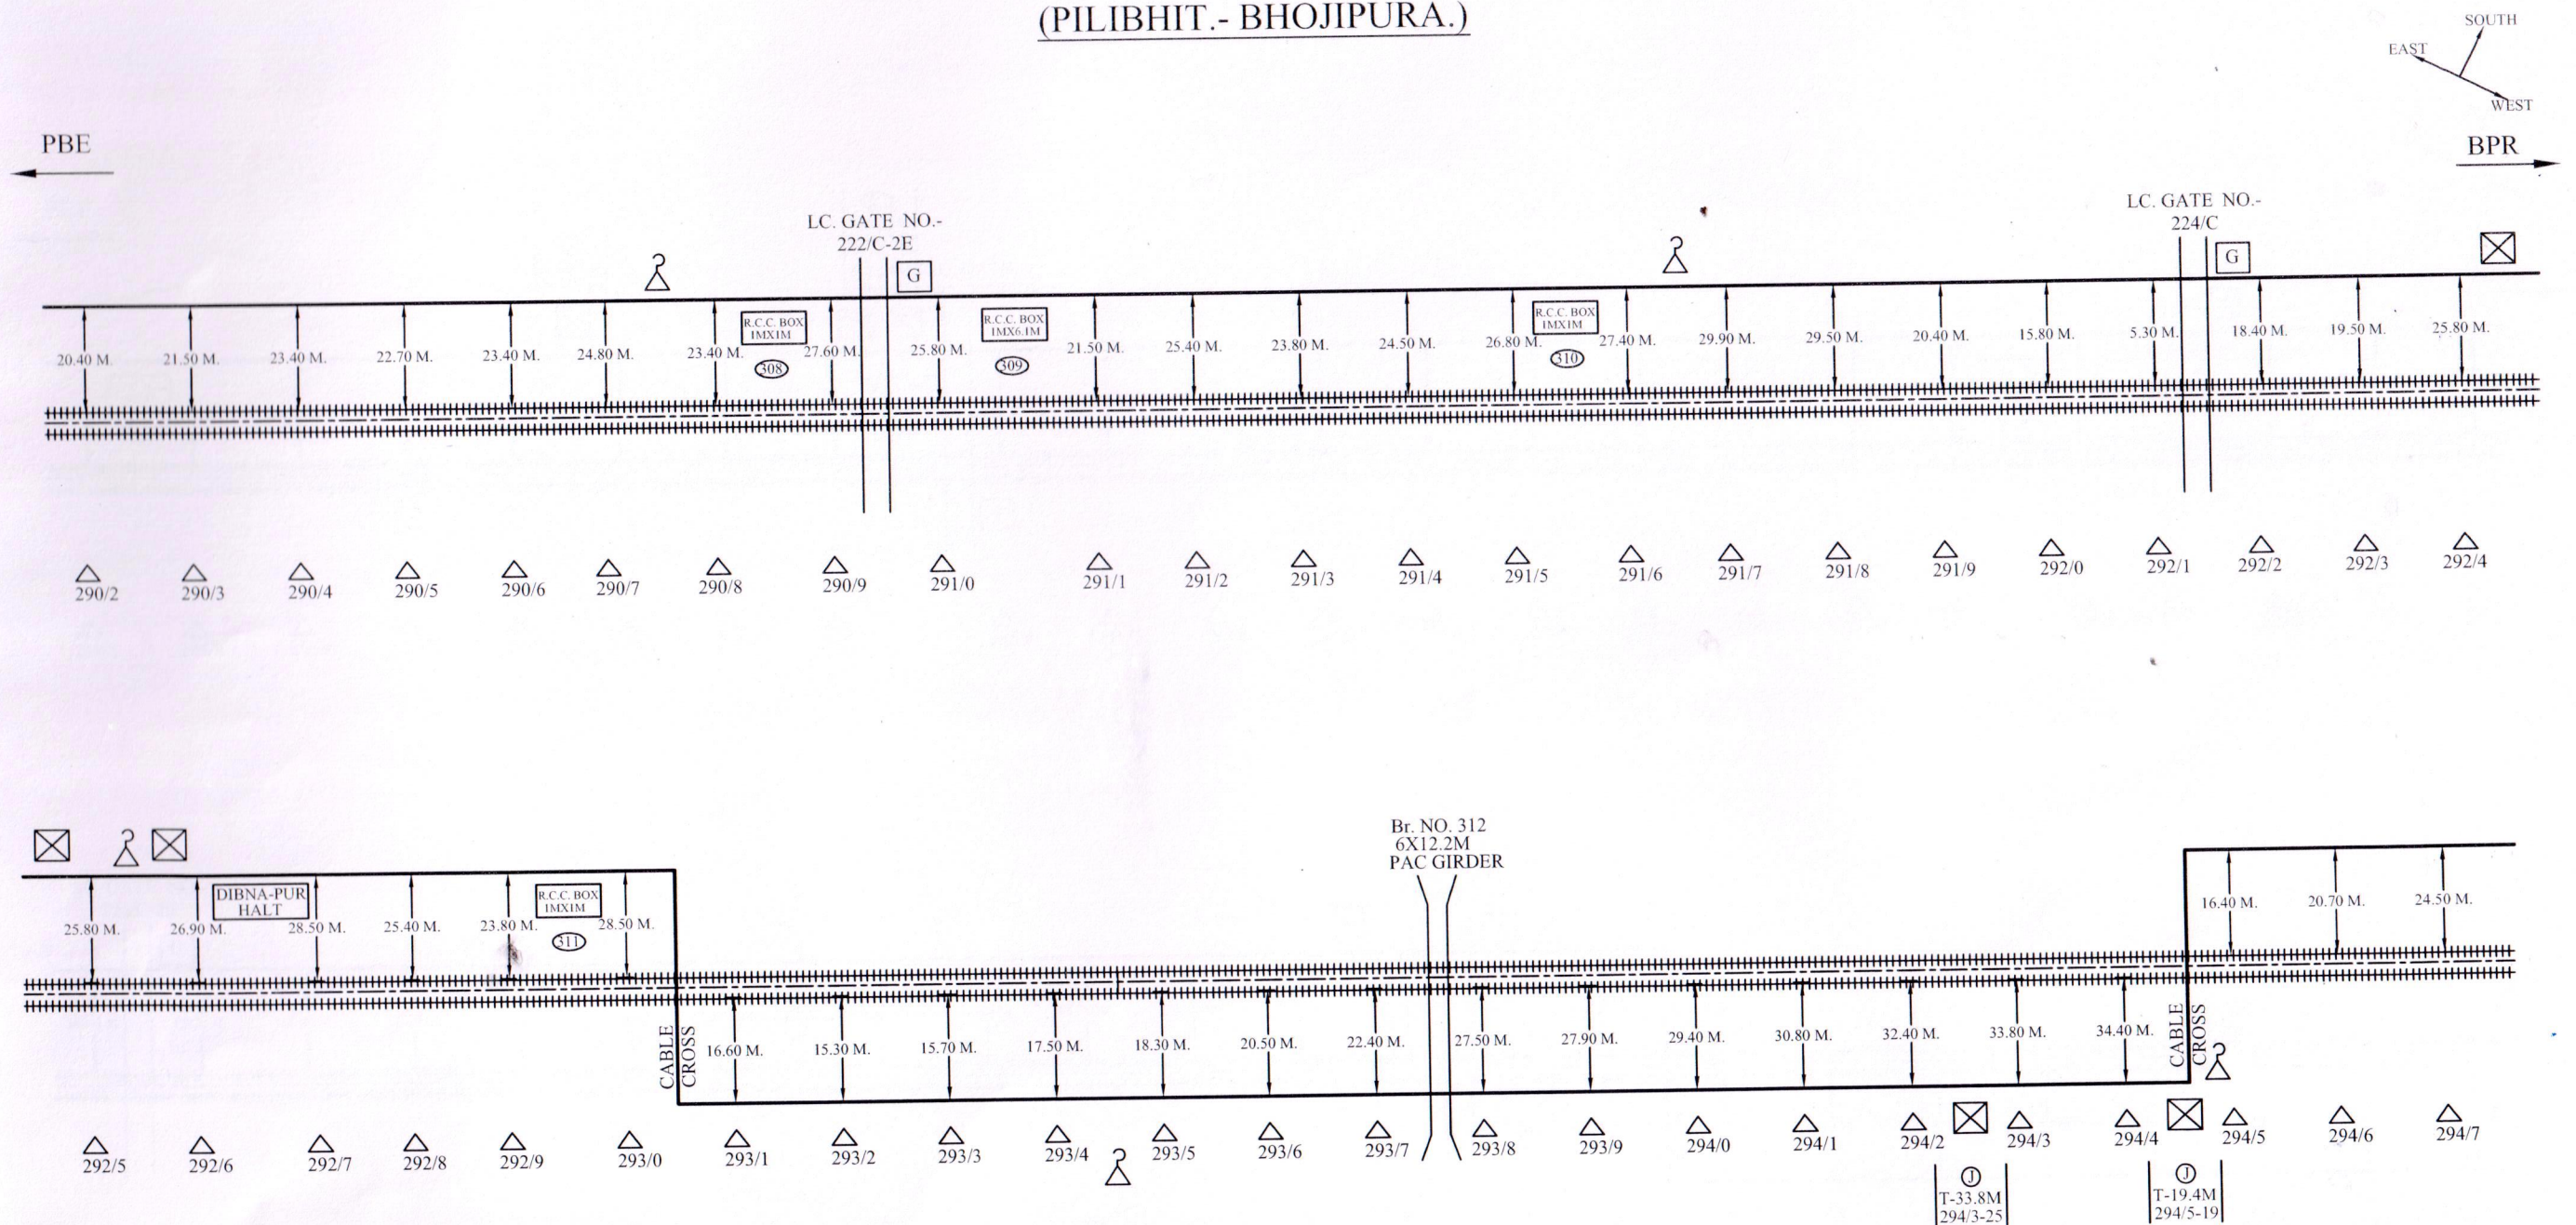

CONTRACTAR

SSE/TELE/CON/IZN


DSTE/CON/IZN

DY/CSTE/CON/IZN

CUSTOMER NAME:		N.E. RAILWAY		
PREPARED BY:		M/s. ASHOK KUMAR SINGH, JAGARNATH PUR, GORAKHPUR		
SHEET NO	07	CREATED BY		LOCATION:- PILIBHIT-BHOJIPURA
CREATED ON		OFFERED BY		
REVISION ON		APPD. BY		
MODIFIED ON		REF:- NE/		NOT TO SCALE ALL READING IN MTR.

△	EMERGENCY SOCKET	△	LOCATION	△	OFC HUT	G	GATE LODGE
⌌	LEVEL CROSSING GATE	⌌	BRIDGE	⌌	G.I./HDPE PIPE	C/T/P	CABLE THROUGH PIPE
⊠	OFC JOINT	⊠	TRACK	⊠	OFC CABLE	C/U/G	CABLE UNDER GROUND

O.F.C. & 6 QUAD CABLE ROUTE PLAN (PILIBHIT.- BHOJIPURA.)

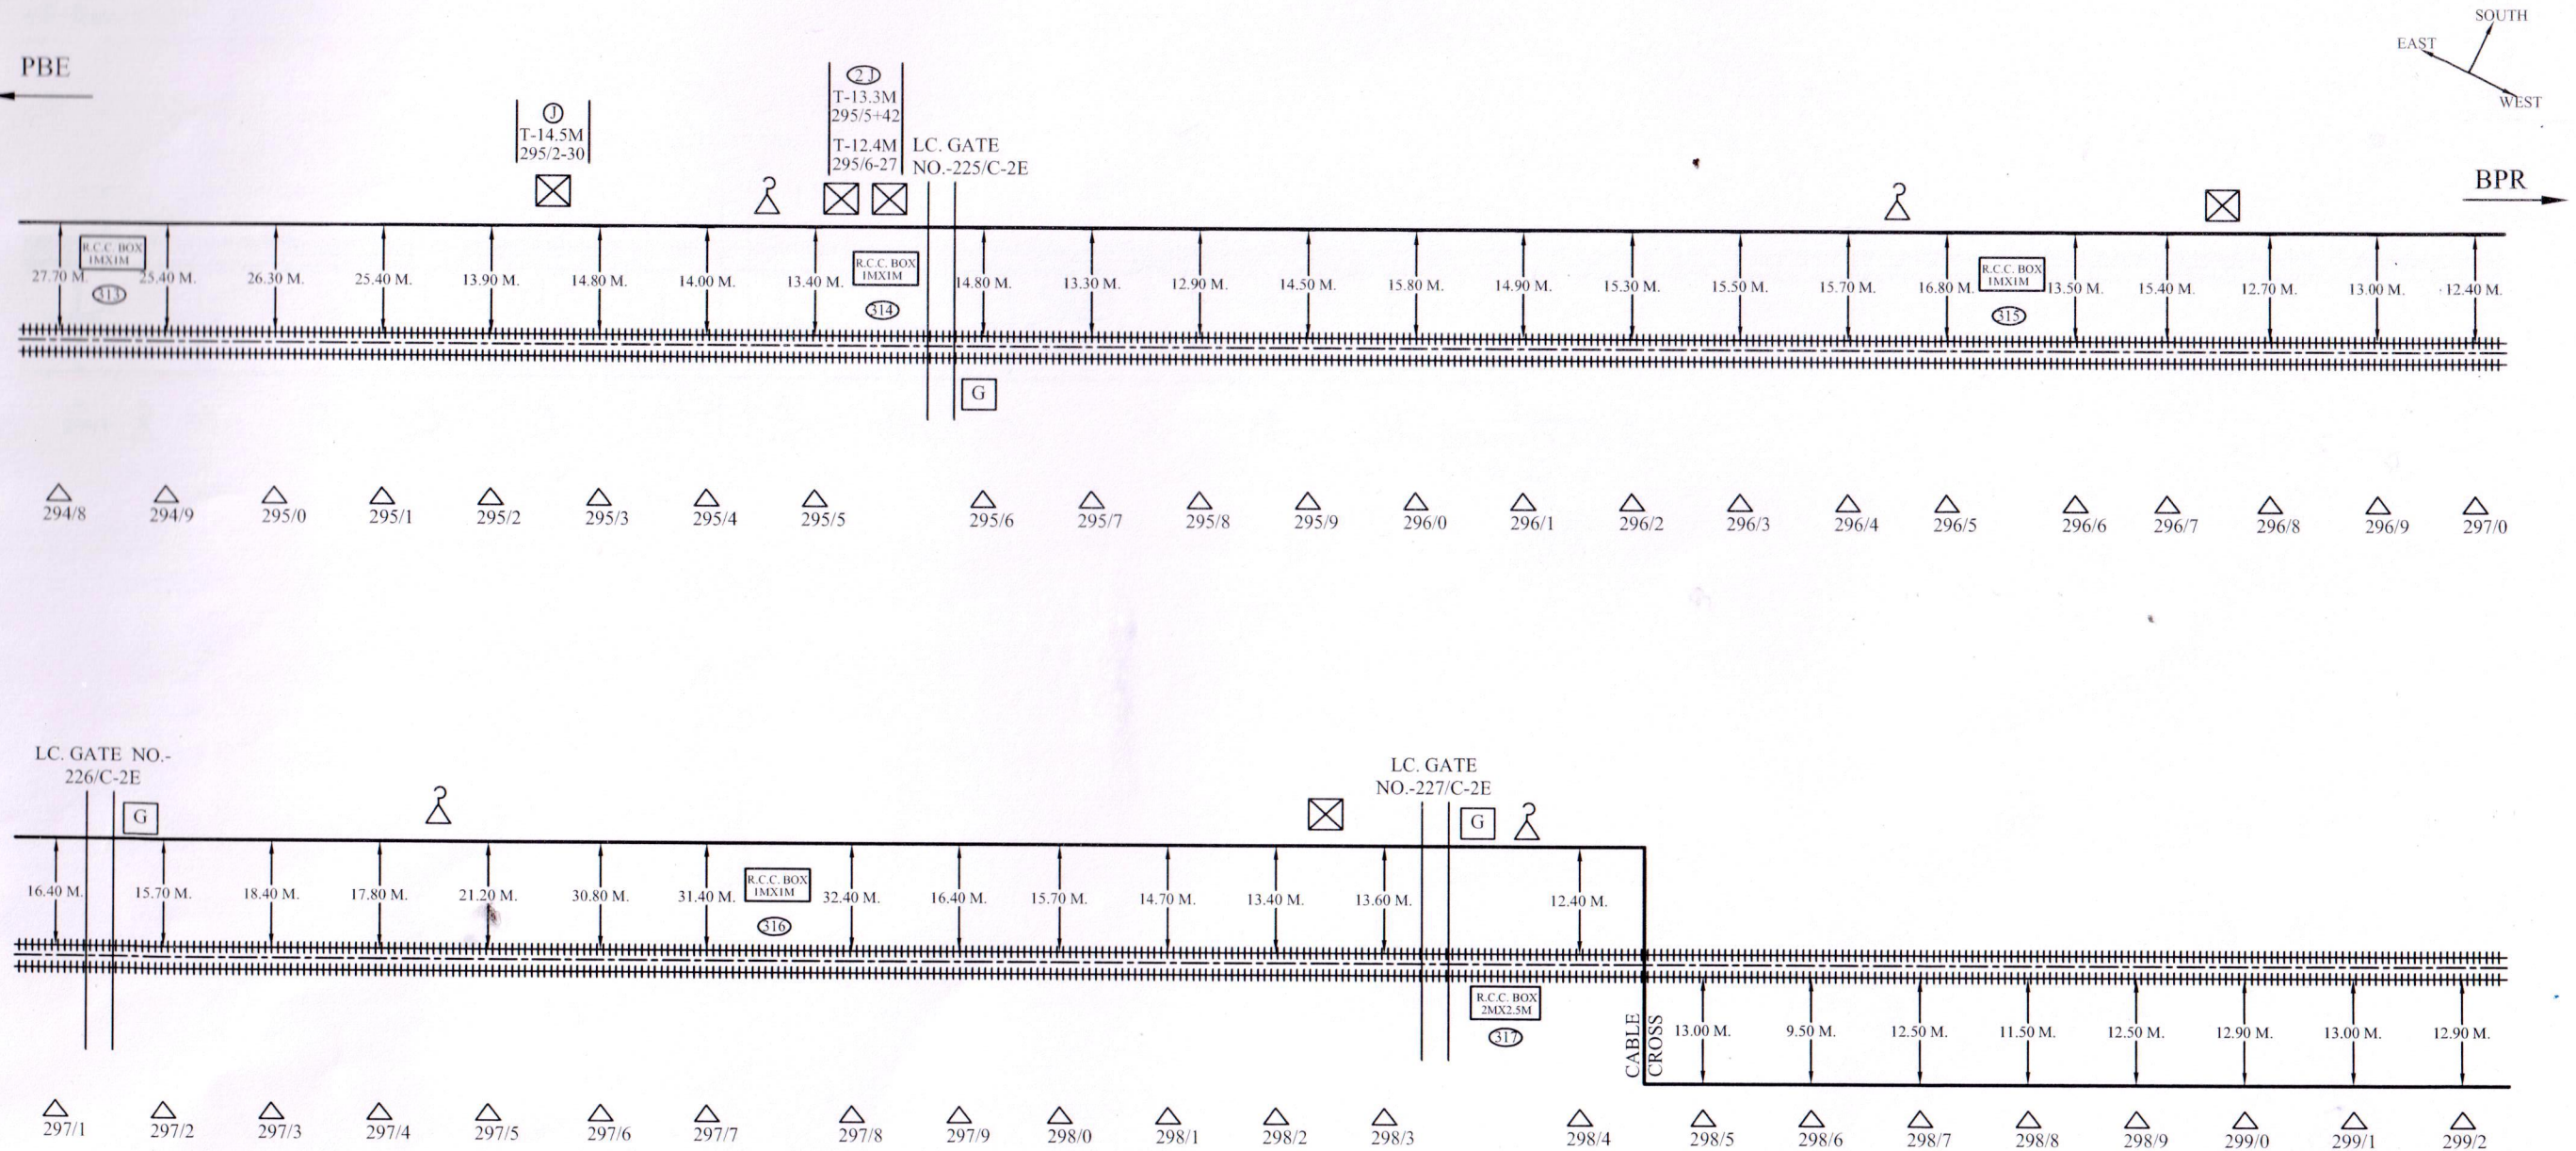

ASH
CONTRACTOR

Prerna
SSE/TELE/CON/IZN


DSTE/CON/IZN

H
DY/CSTE/CON/IZN

CUSTOMER NAME:		N.E. RAILWAY	
PREPARED BY:		M/s. ASHOK KUMAR SINGH, JAGARNATH PUR, GORAKHPUR	
SHEET NO	08	CREATED BY	
CREATED ON		OFFERED BY	
REVISION ON		APPD. BY	
MODIFIED ON		REF:- NE/	
			LOCATION:-
			PILIBHIT-BHOJIPURA
NOT TO SCALE ALL READING IN MTR.			

	EMERGENCY SOCKET		LOCATION		OFC HUT		GATE LODGE
	LEVEL CROSSING GATE		BRIDGE		G.I./HDPE PIPE		CABLE THROUGH PIPE
	OFC JOINT		TRACK		OFC CABLE		CABLE UNDER GROUND

O.F.C. & 6 QUAD CABLE ROUTE PLAN (PILIBHIT.- BHOJIPURA.)

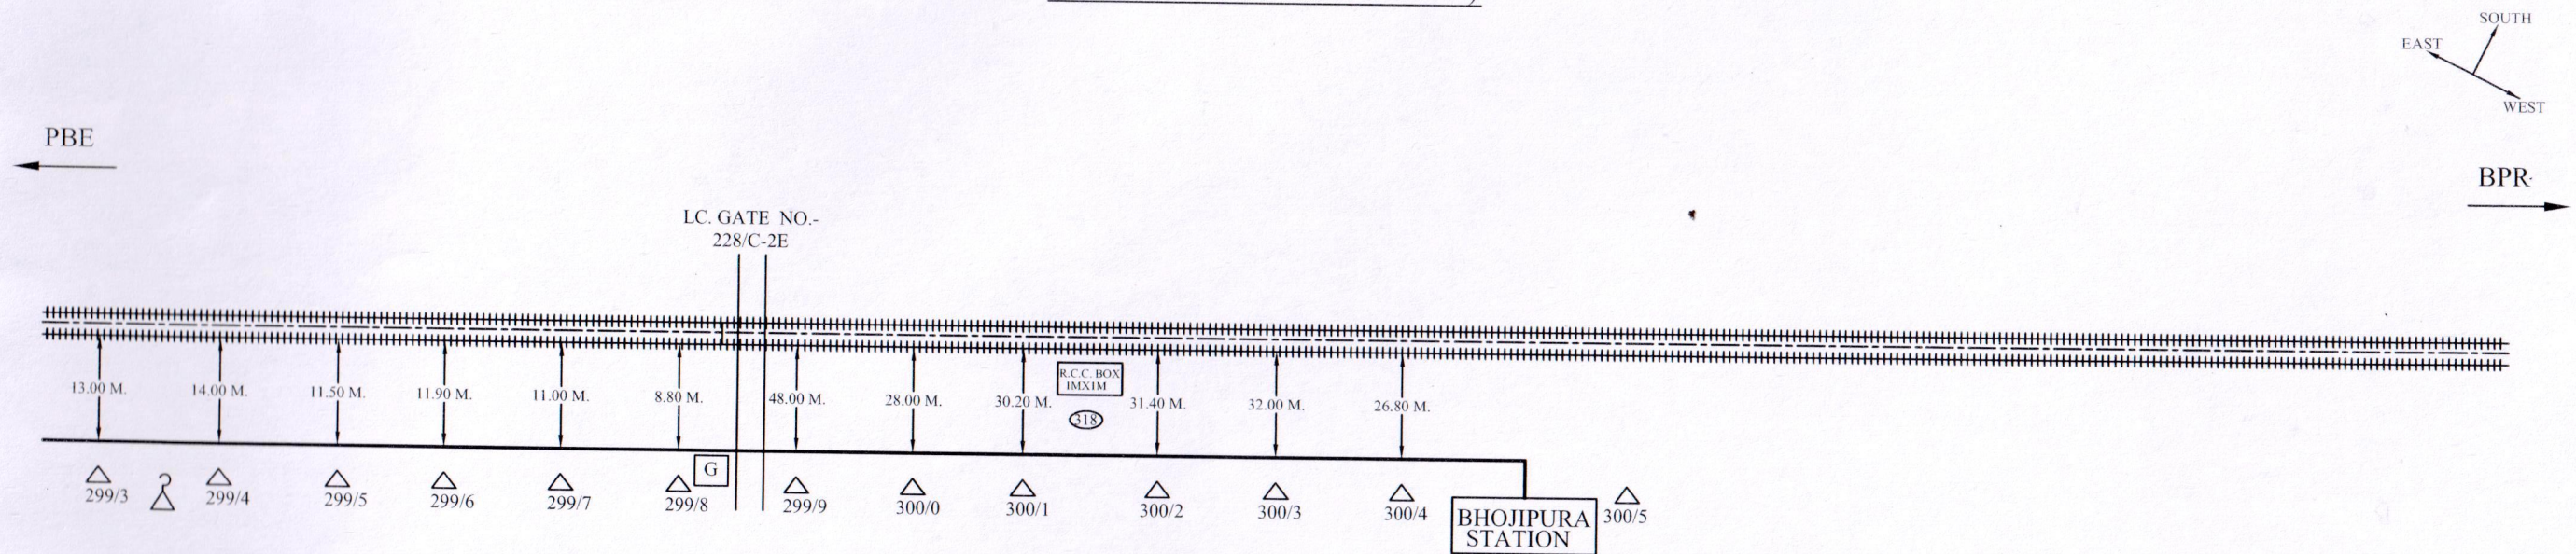

Asp/h
CONTRACTAR

Puneer
SSE/TELE/CON/IZN

DSTE/CON/IZN

H
DY/CSTE/CON/IZN

CUSTOMER NAME:		N.E. RAILWAY	
PREPARED BY:		M/s. ASHOK KUMAR SINGH, JAGARNATH PUR , GORAKHPUR	
SHEET NO	09	CREATED BY	
CREATED ON		OFFERED BY	
REVISION ON		APPD. BY	
MODIFIED ON		REF:- NE/	
LOCATION:-			
PILIBHIT-BHOJIPURA			
NOT TO SCALE ALL READING IN MTR.			

△	EMERGENCY SOCKET	△	LOCATION	△	OFC HUT	G	GATE LODGE
⊞	LEVEL CROSSING GATE	))	BRIDGE	⊞	G.I./HDPE PIPE	C/T/P	CABLE THROUGH PIPE
⊞	OFC JOINT		TRACK	—	OFC CABLE	C/U/G	CABLE UNDER GROUND