


O.F.C. CABLE ROUTE PLAN OF
PILIBHIT - TANAKPUR SECTION
NORTH EASTERN RAILWAY
(IZZATNAGAR DIVISION)

SUBMITTED BY:

M/s. ASHOK KUMAR SINGH,
JAGARNATH PUR, GORAKHPUR(UP)

O.F.C. & 6 QUAD CABLE ROUTE PLAN (PILIBHIT.- TANAKPUR.)

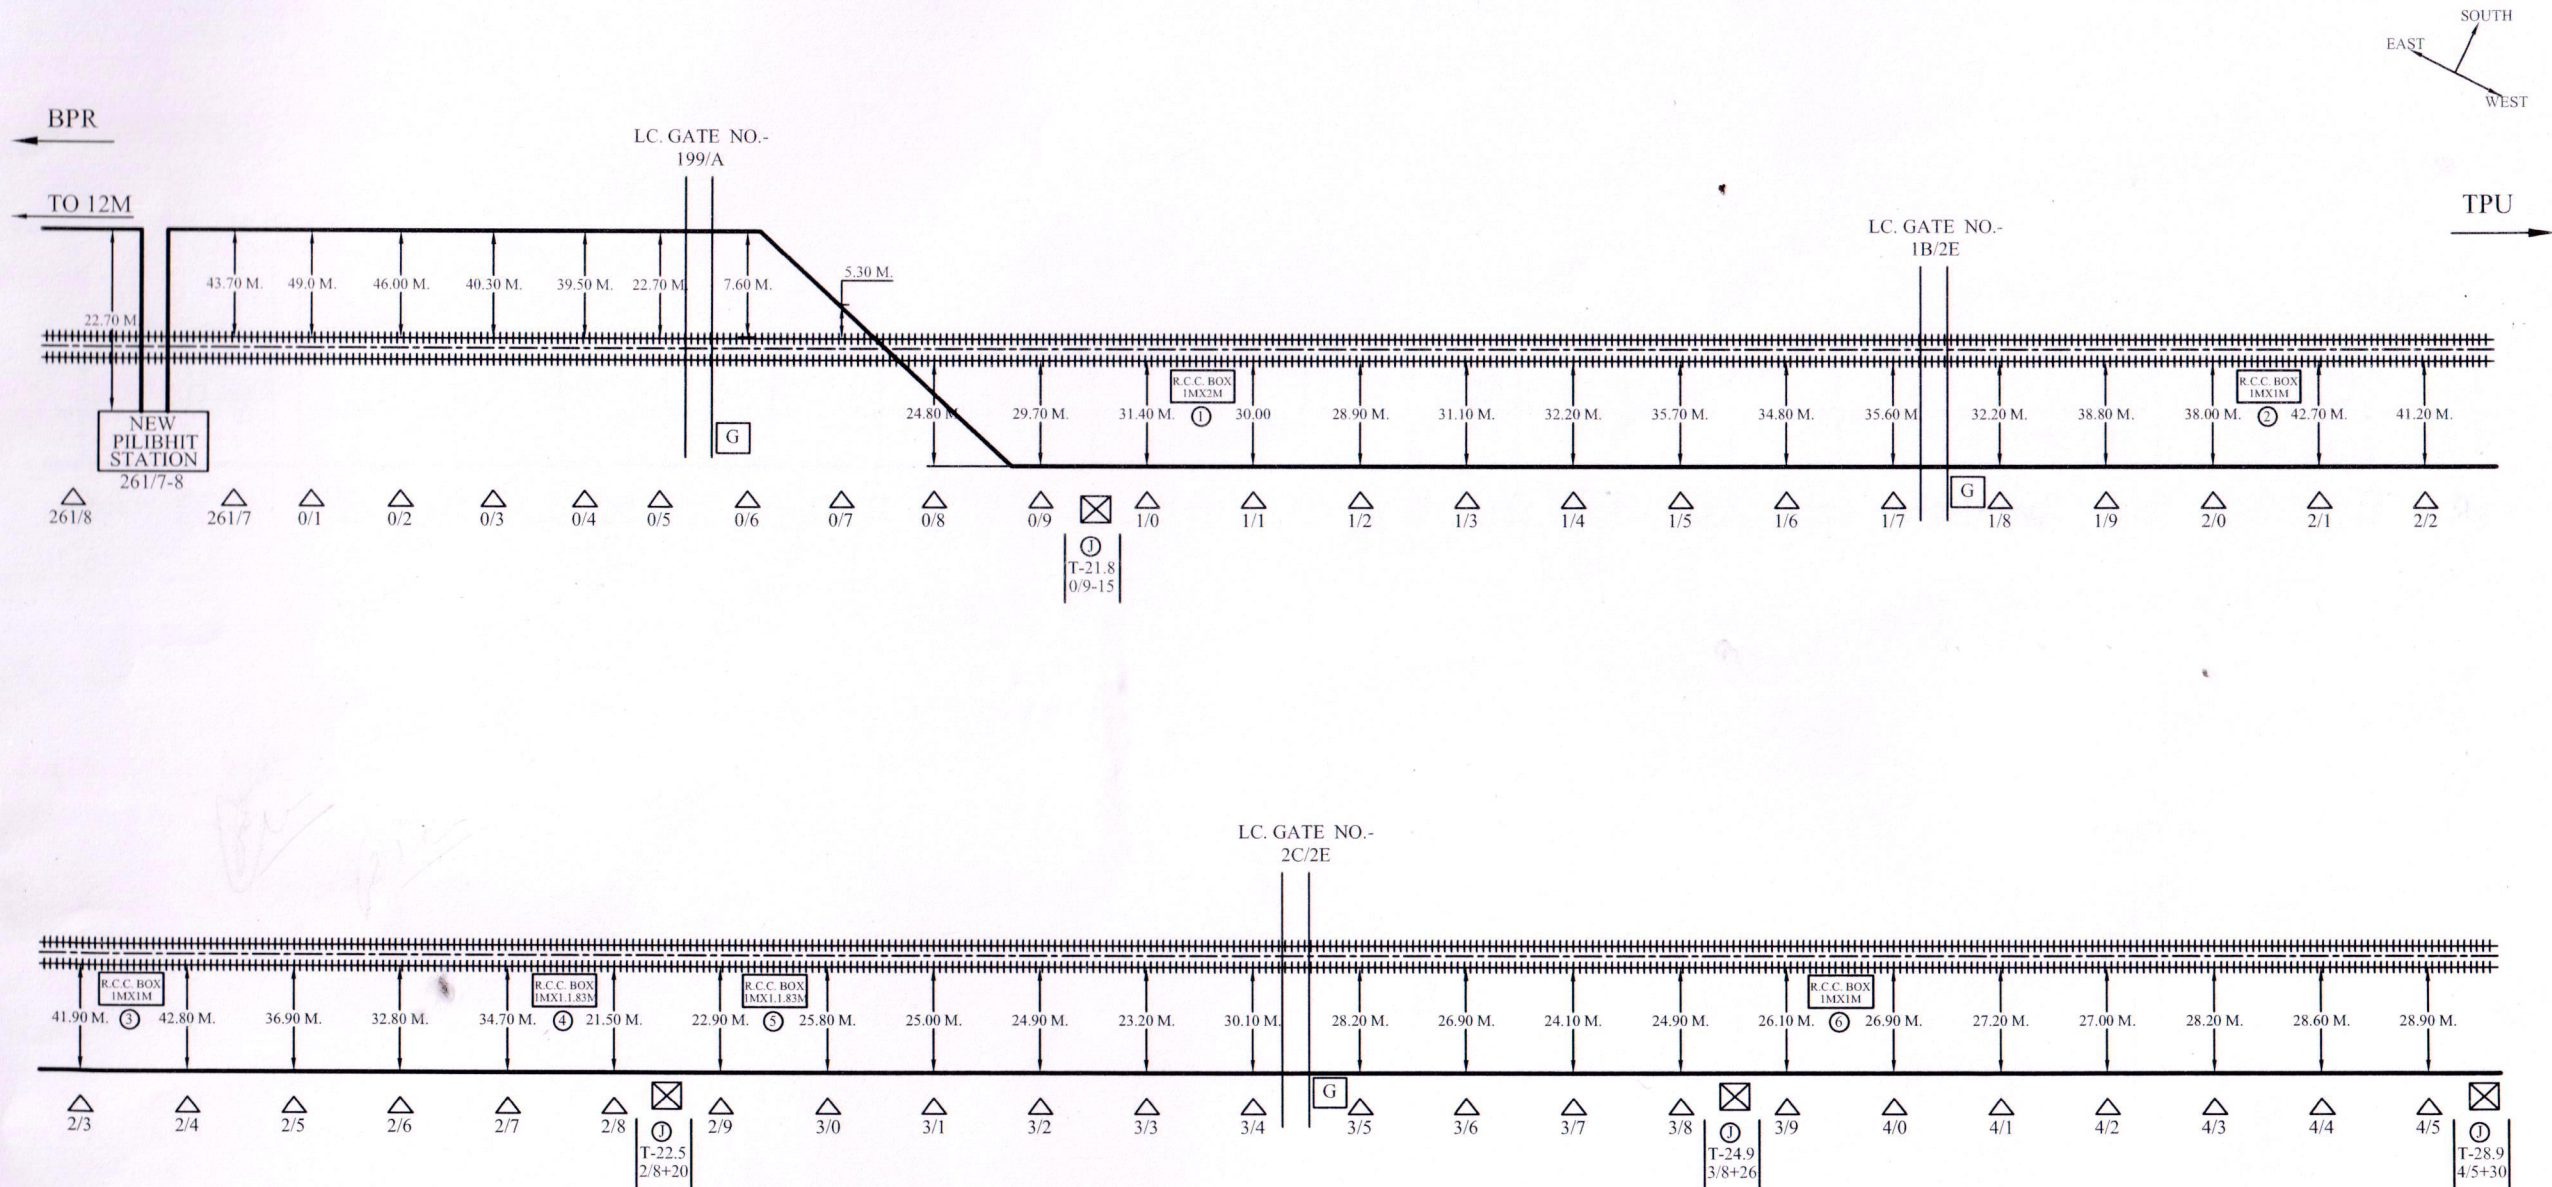

CONTRACTAR


SSE/TELE/CON/IZN

DSTE/CON/IZN

DY/CSTE/CON/IZN

CUSTOMER NAME:		N.E. RAILWAY	
PREPARED BY:		M/s. ASHOK KUMAR SINGH, JAGARNATH PUR, GORAKHPUR	
SHEET NO	01	CREATED BY	LOCATION:-
CREATED ON		OFFERED BY	PILIBHIT-TANAKPUR
REVISION ON		APPD. BY	
MODIFIED ON		REF:- NE/	NOT TO SCALE ALL READING IN MTR.

O.F.C. & 6 QUAD CABLE ROUTE PLAN (PILIBHIT.- TANAKPUR.)

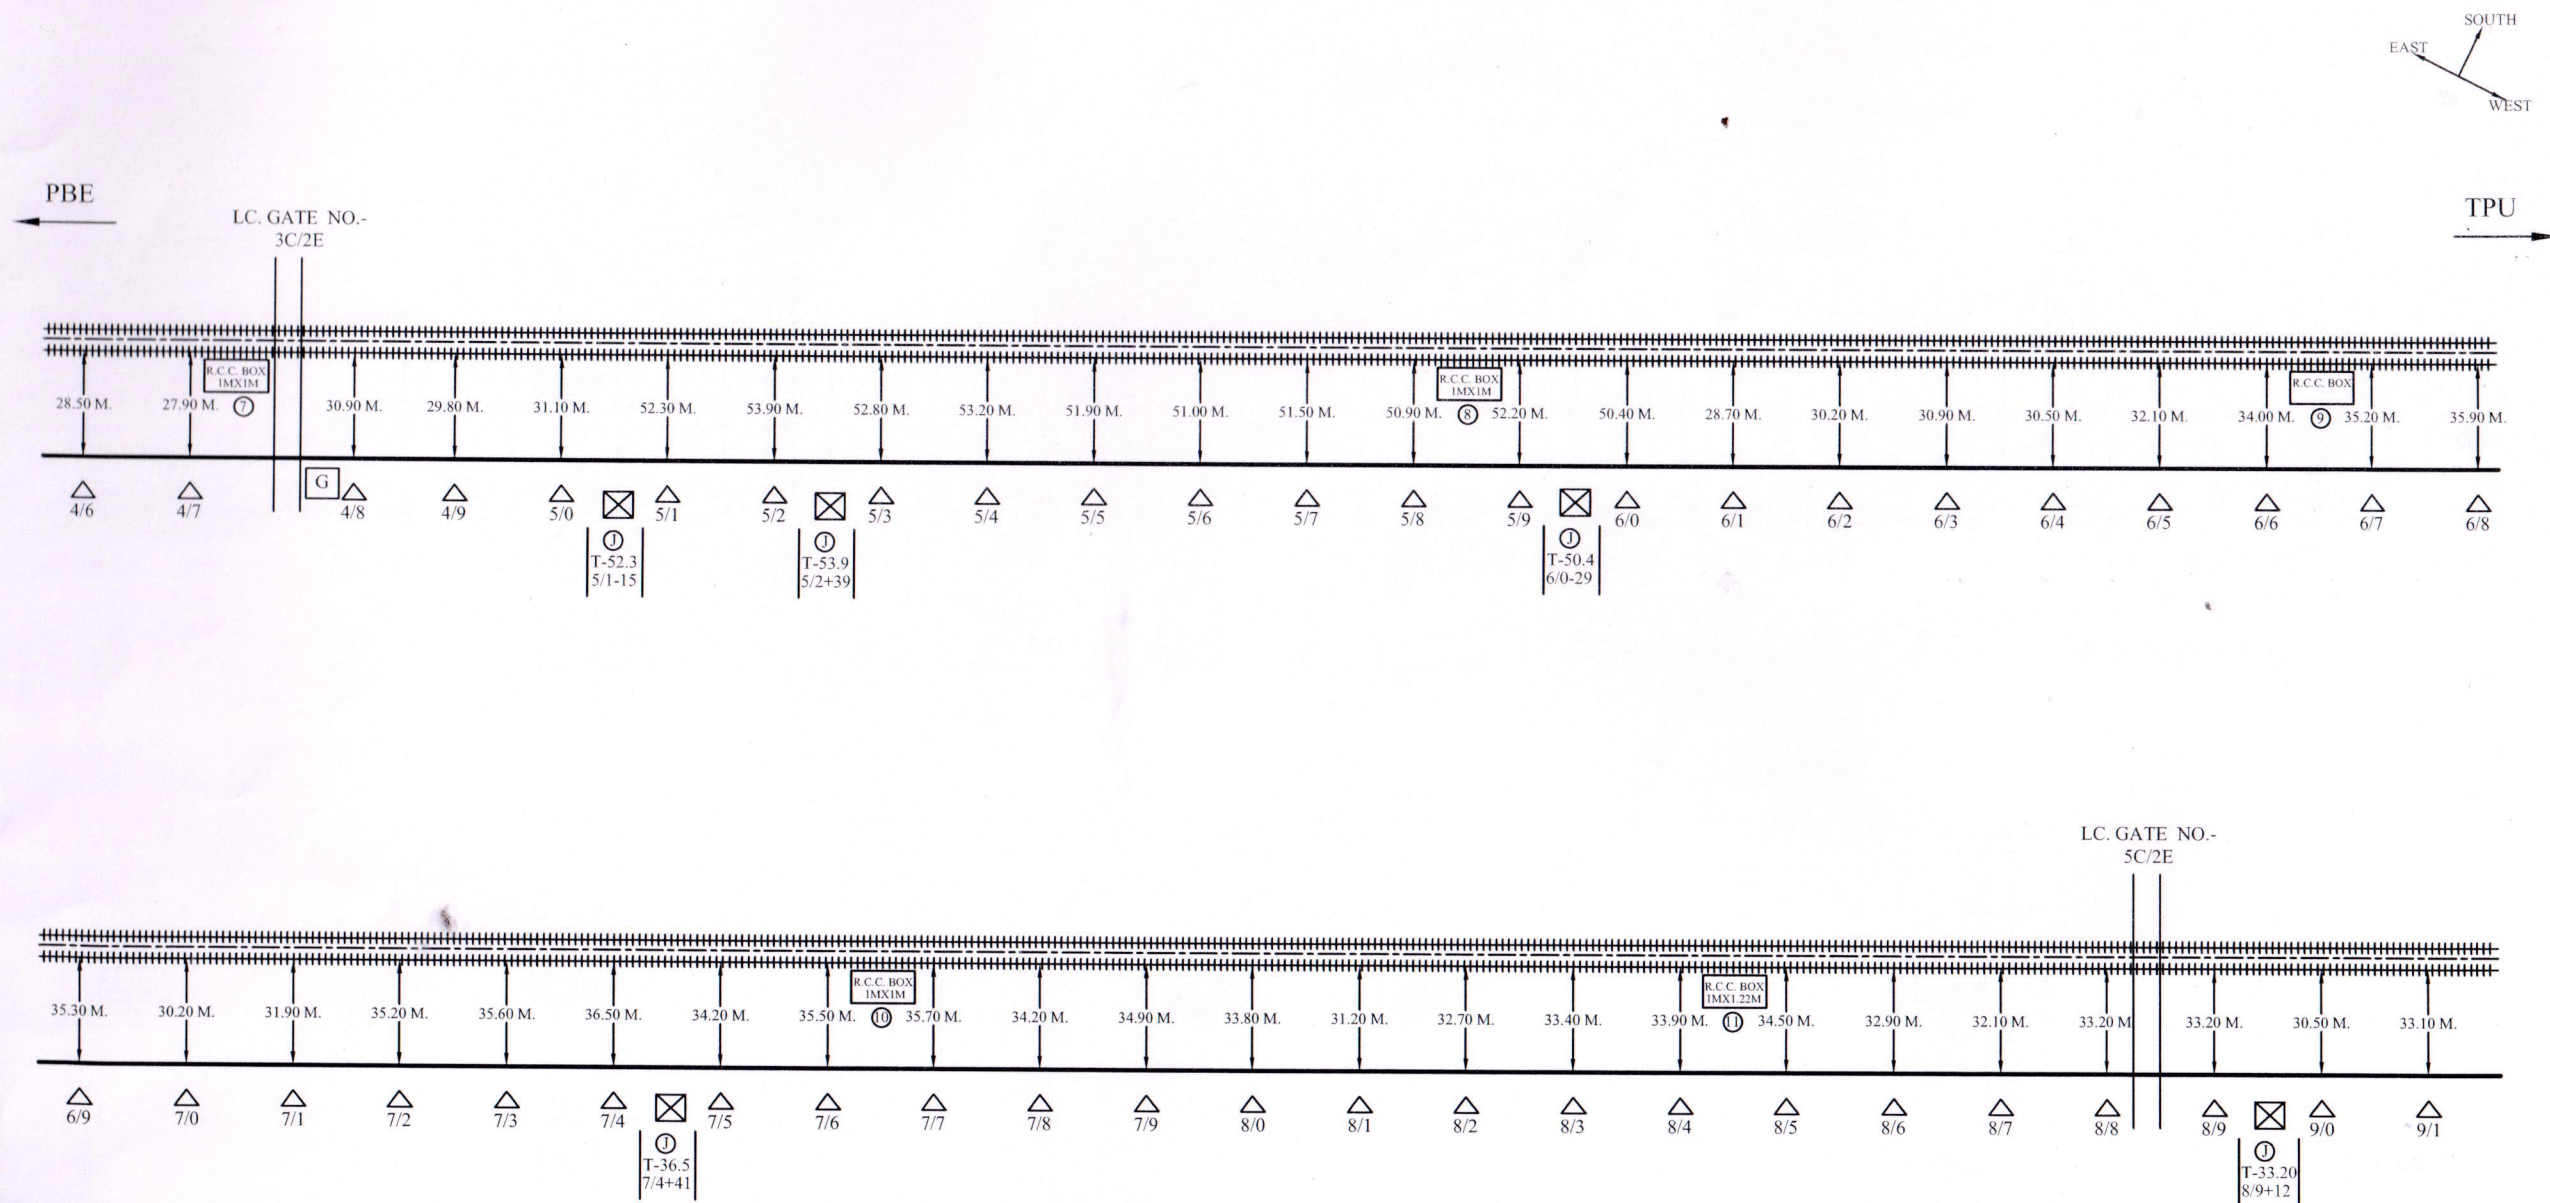

[Signature]
CONTRACTAR

[Signature]
SSE/TELE/CON/IZN



DSTE/CON/IZN

[Signature]
DY/CSTE/CON/IZN

*CUSTOMER NAME:		N.E. RAILWAY	
PREPARED BY:		M/s. ASHOK KUMAR SINGH, JAGARNATH PUR , GORAKHPUR	
SHEET NO	02	CREATED BY	LOCATION:-
CREATED ON		OFFERED BY	PILIBHIT-TANAKPUR
REVISION ON		APPD. BY	
MODIFIED ON		REF:- NE/	NOT TO SCALE ALL READING IN MTR.

	EMERGENCY SOCKET		LOCATION		OFC HUT		GATE LODGE
	LEVEL CROSSING GATE		BRIDGE		G.I./HDPE PIPE		CABLE THROUGH PIPE
	OFC JOINT		TRACK		OFC CABLE		CABLE UNDER GROUND

O.F.C. & 6 QUAD CABLE ROUTE PLAN (PILIBHIT.- TANAKPUR.)

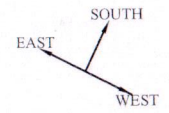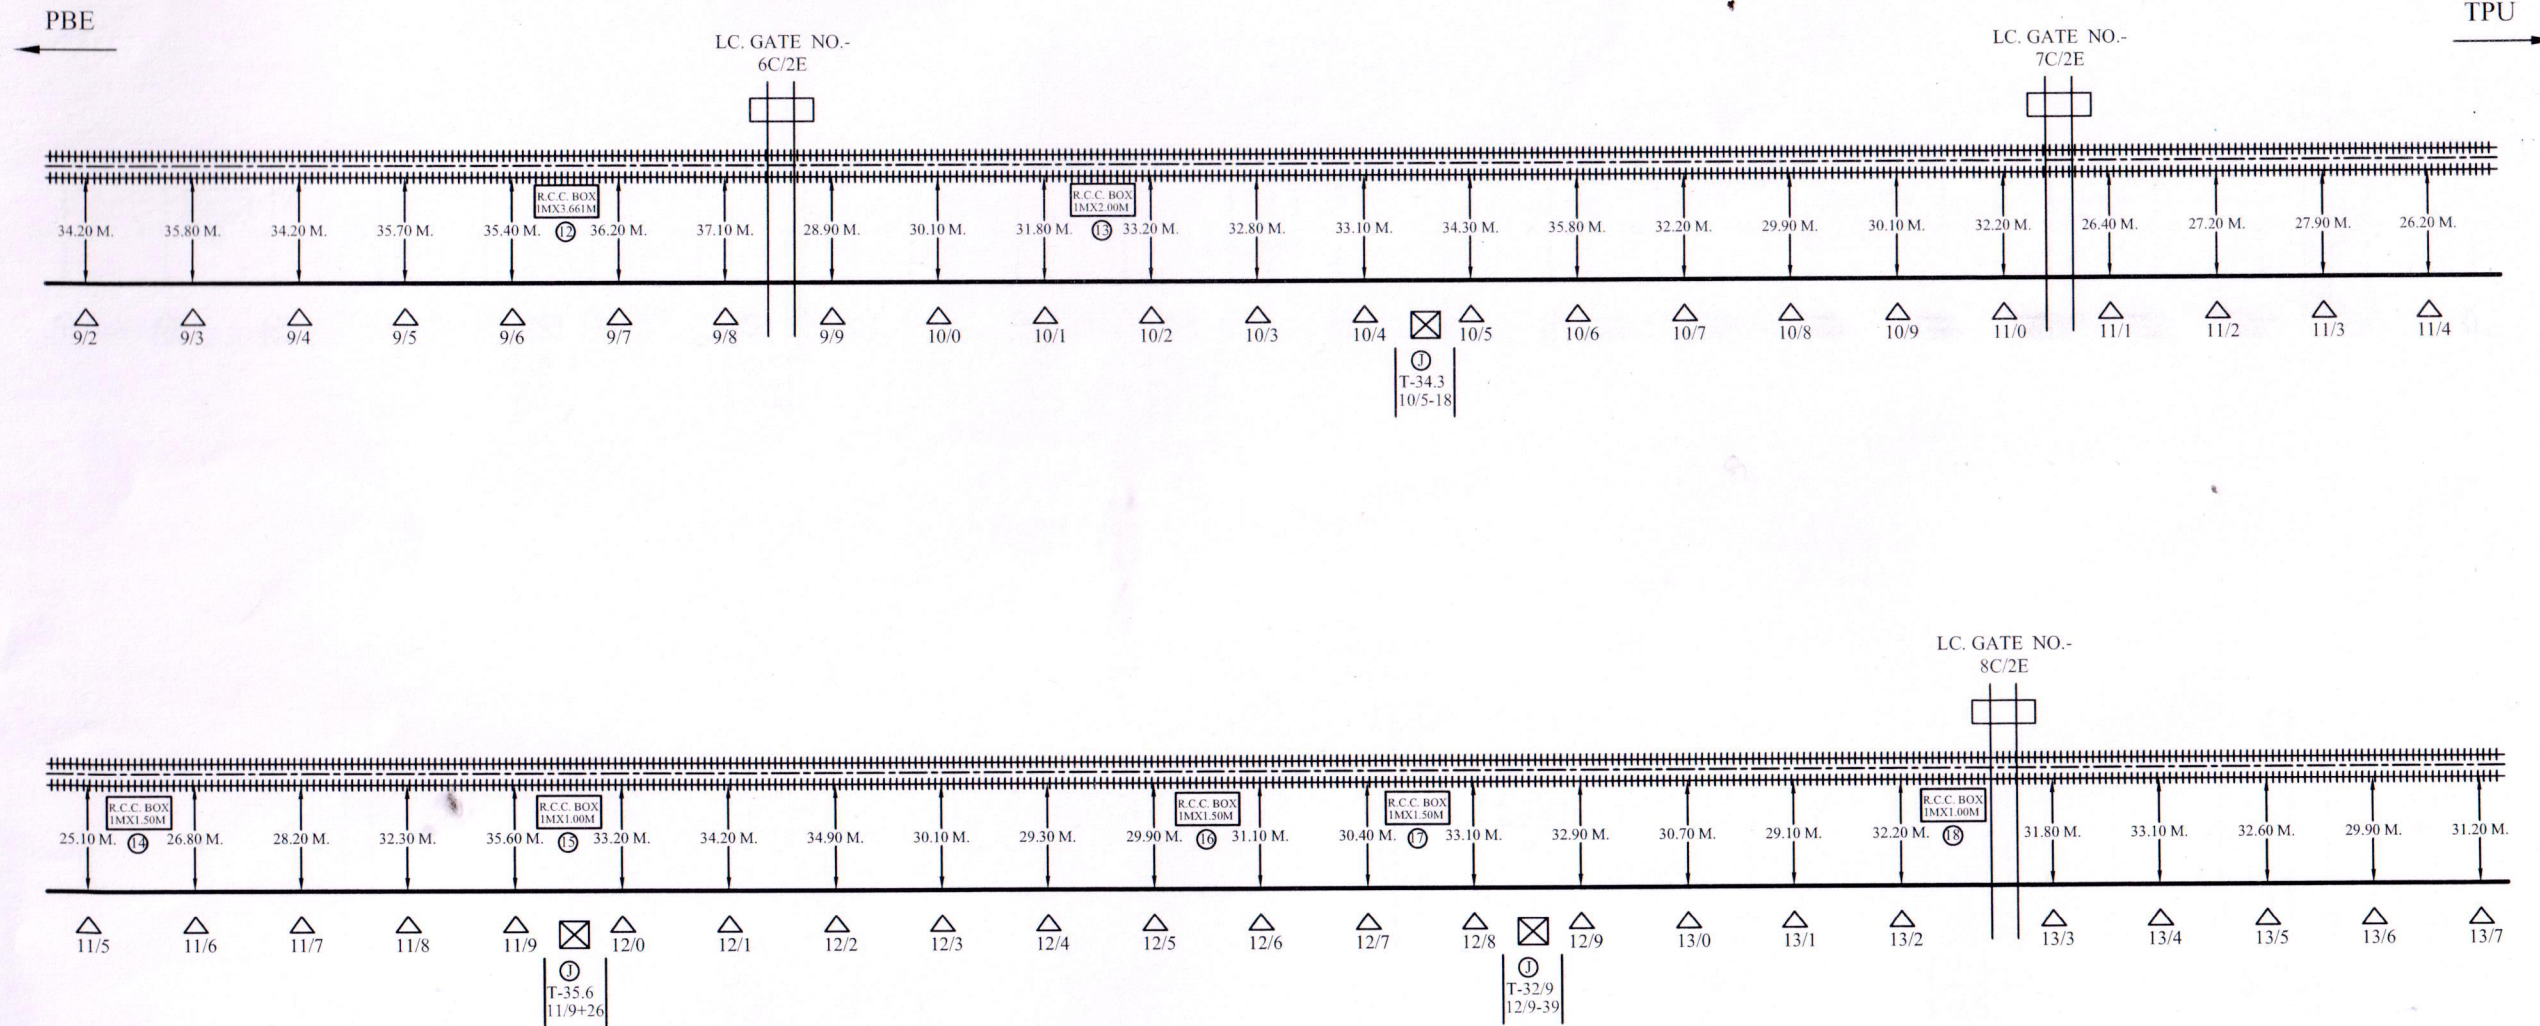

[Signature]
CONTRACTAR

[Signature]
SSE/TELE/CON/IZN



DSTE/CON/IZN

[Signature]
DY/CSTE/CON/IZN

CUSTOMER NAME:		N.E. RAILWAY	
PREPARED BY:		M/s. ASHOK KUMAR SINGH, JAGARNATH PUR , GORAKHPUR	
SHEET NO	03	CREATED BY	LOCATION:- PILIBHIT-TANAKPUR
CREATED ON		OFFERED BY	
REVISION ON		APPD. BY	
MODIFIED ON		REF:- NE/	NOT TO SCALE ALL READING IN MTR.

	EMERGENCY SOCKET		LOCATION		OFC HUT		GATE LODGE
	LEVEL CROSSING GATE		BRIDGE		G.I./HDPE PIPE		CABLE THROUGH PIPE
	OFC JOINT		TRACK		OFC CABLE		CABLE UNDER GROUND

O.F.C. & 6 QUAD CABLE ROUTE PLAN (PILIBHIT.- TANAKPUR.)

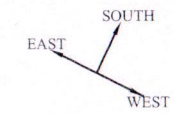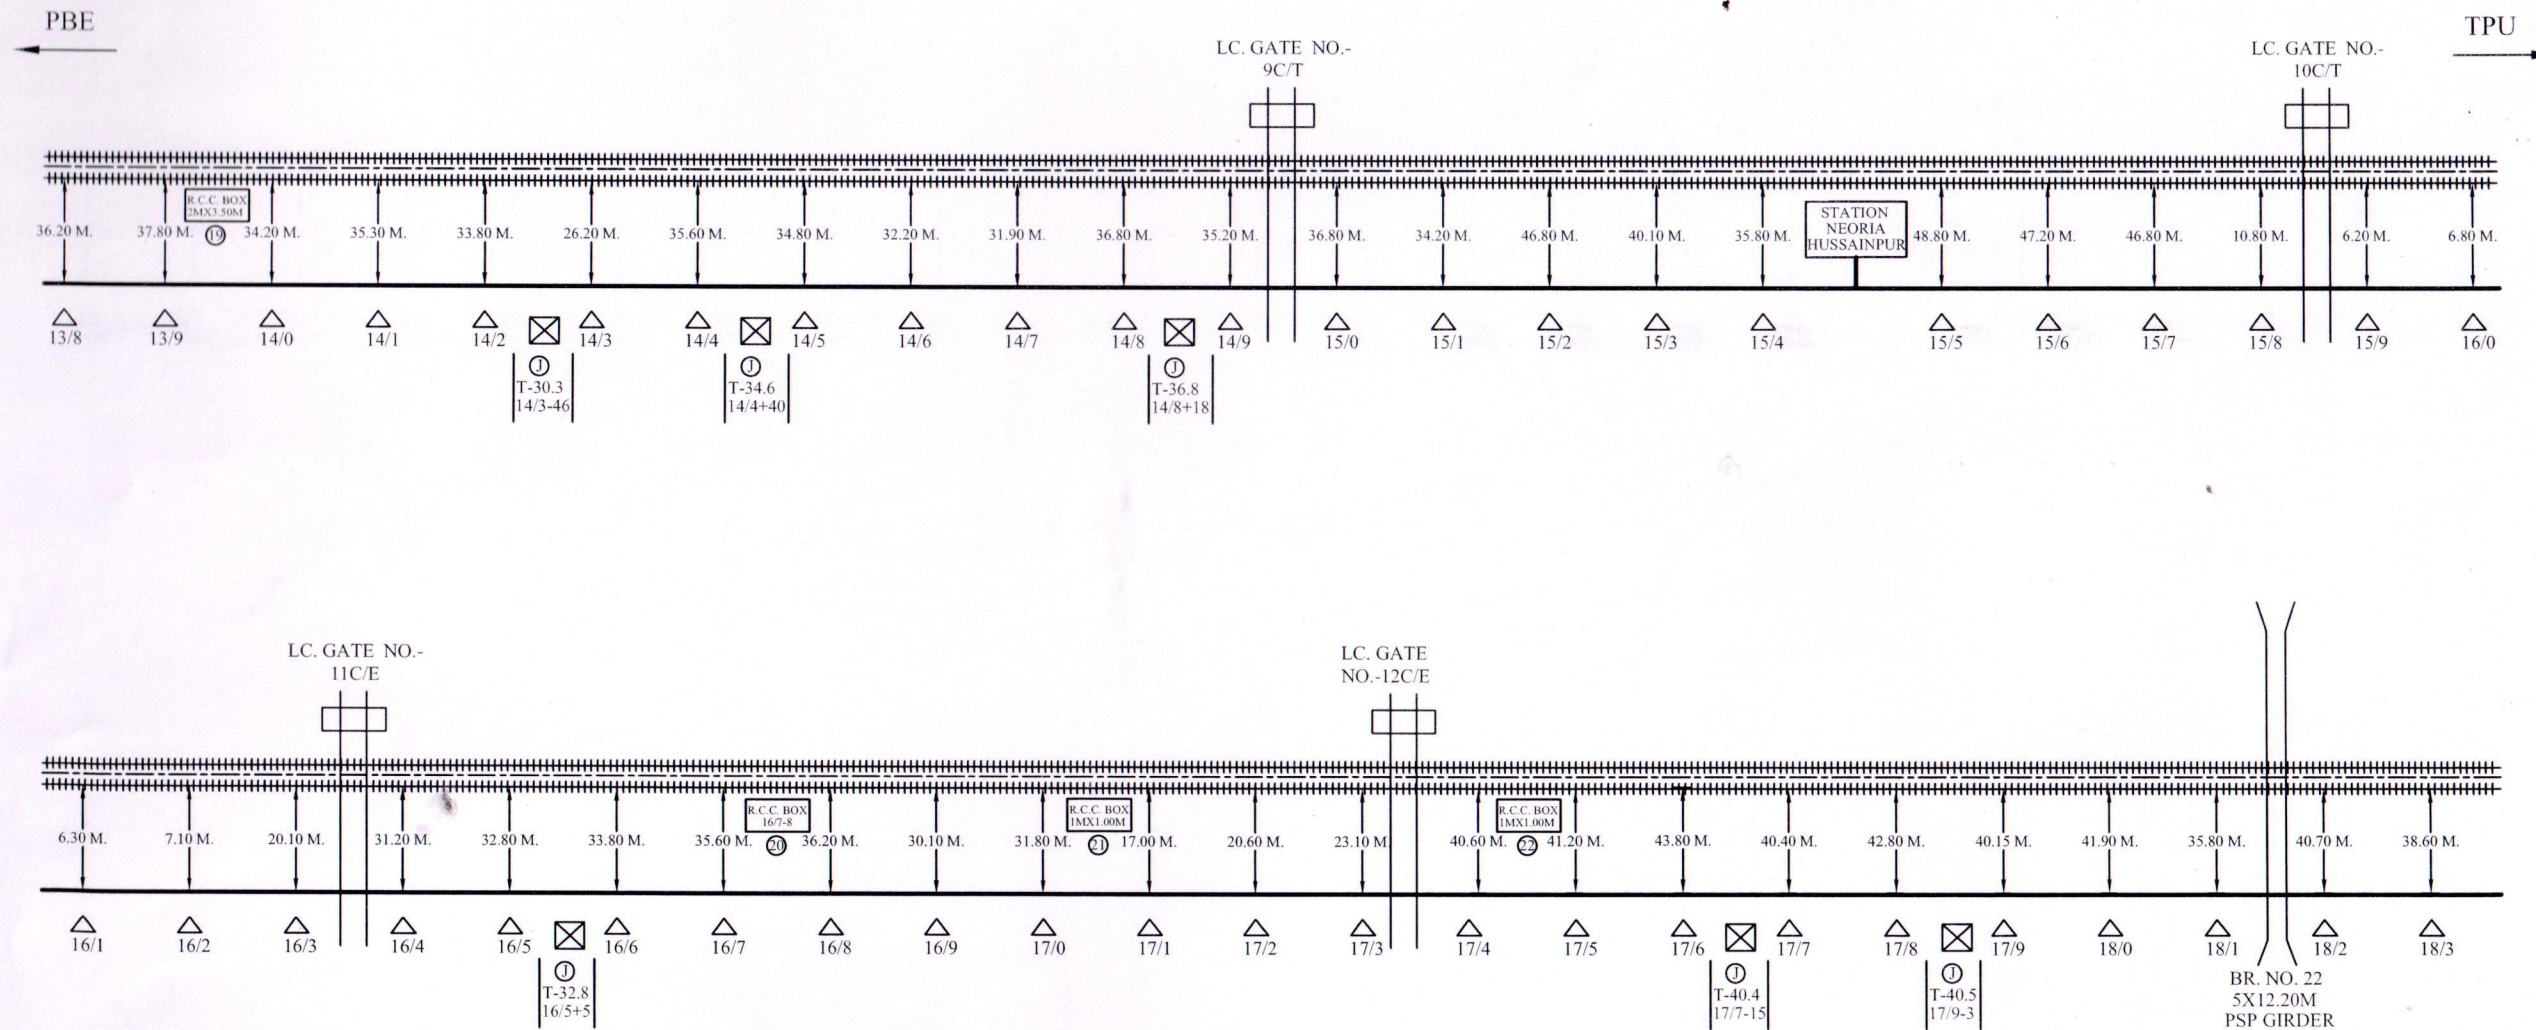

[Signature]
CONTRACTAR

[Signature]
SSE/TELE/CON/IZN


DSTE/CON/IZN

[Signature]
DY/CSTE/CON/IZN

CUSTOMER NAME:		N.E. RAILWAY		
PREPARED BY:		M/s. ASHOK KUMAR SINGH, JAGARNATH PUR , GORAKHPUR		
SHEET NO	04	CREATED BY		LOCATION:- PILIBHIT-TANAKPUR
CREATED ON		OFFERED BY		
REVISION ON		APPD. BY		
MODIFIED ON		REF:- NE/		NOT TO SCALE ALL READING IN MTR.

	EMERGENCY SOCKET		LOCATION		OFC HUT		GATE LODGE
	LEVEL CROSSING GATE		BRIDGE		G.I./HDPE PIPE		CABLE THROUGH PIPE
	OFC JOINT		TRACK		OFC CABLE		CABLE UNDER GROUND

O.F.C. & 6 QUAD CABLE ROUTE PLAN (PILIBHIT.- TANAKPUR.)

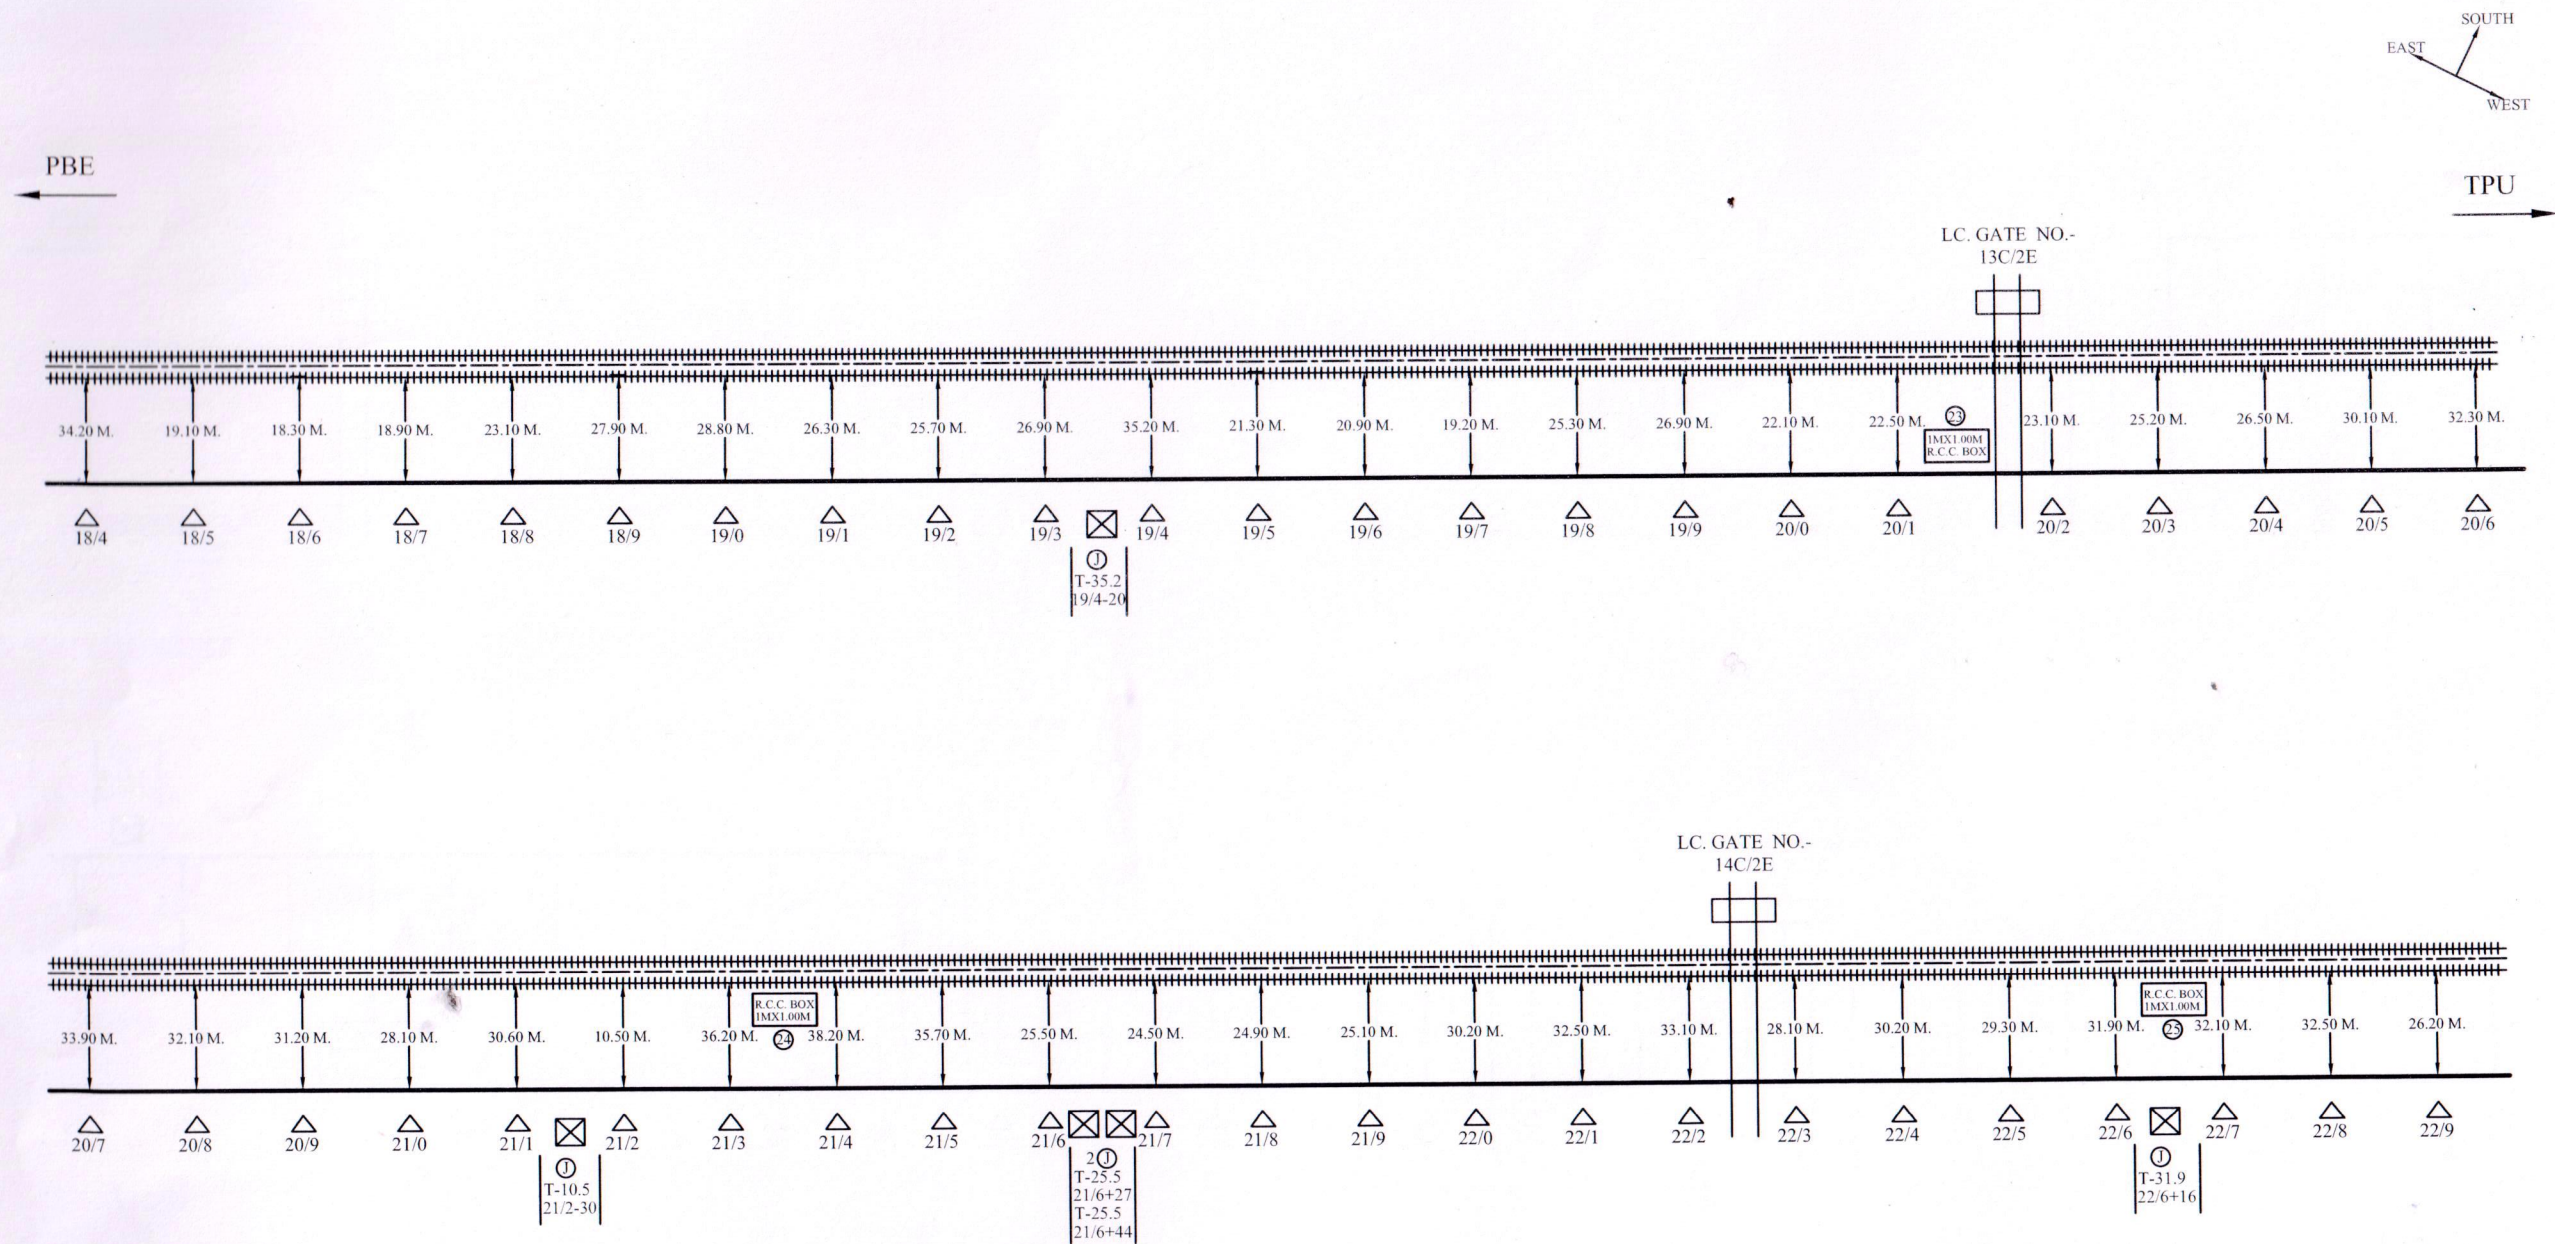

[Signature]
CONTRACTAR

[Signature]
SSE/TELE/CON/IZN


DSTE/CON/IZN

[Signature]
DY/CSTE/CON/IZN

CUSTOMER NAME:		N.E. RAILWAY	
PREPARED BY:		M/s. ASHOK KUMAR SINGH, JAGARNATH PUR , GORAKHPUR	
SHEET NO	05	CREATED BY	PILIBHIT-TANAKPUR
CREATED ON		OFFERED BY	
REVISION ON		APPD. BY	
MODIFIED ON		REF:- NE/	NOT TO SCALE ALL READING IN MTR.

△	EMERGENCY SOCKET	△	LOCATION	△	OFC HUT	G	GATE LODGE
⌘	LEVEL CROSSING GATE	⌘	BRIDGE	⌘	G.I./HDPE PIPE	C/T/P	CABLE THROUGH PIPE
⊠	OFC JOINT	⊠	TRACK	—	OFC CABLE	C/U/G	CABLE UNDER GROUND

TPU

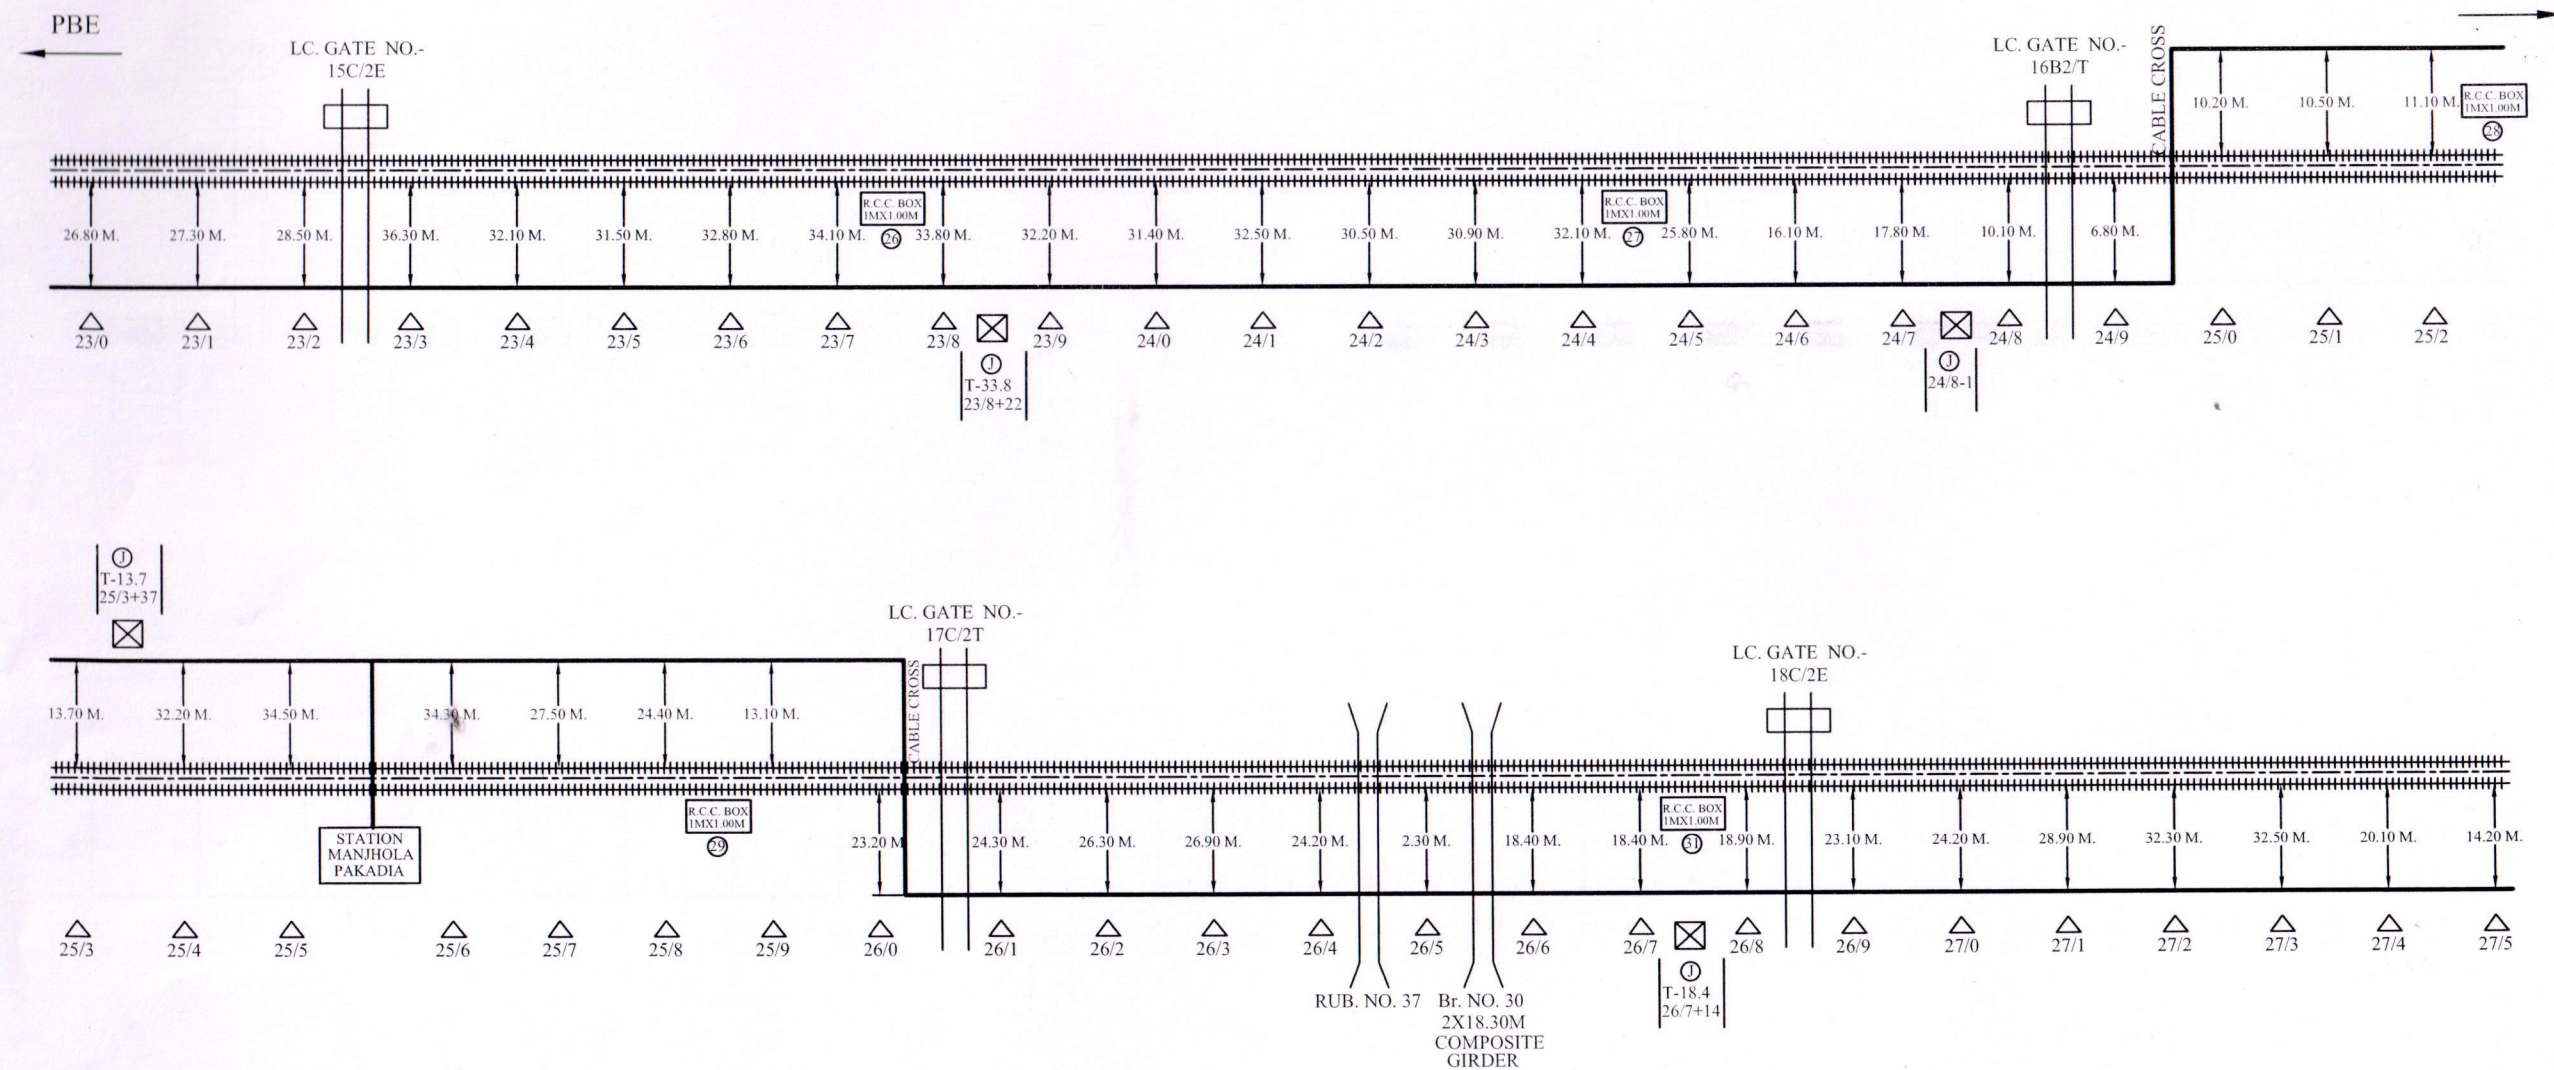


DY/CSTE/CON/IZN

* CUSTOMER NAME:		N.E. RAILWAY	
PREPARED BY:		M/s. ASHOK KUMAR SINGH, JAGARNATH PUR , GORAKHPUR	
SHEET NO	06	CREATED BY	LOCATION:- PILIBHIT-TANAKPUR
CREATED ON		OFFERED BY	
REVISION ON		APPD. BY	
MODIFIED ON		REF:- NE/	
		NOT TO SCALE ALL READING IN MTR.	

	EMERGENCY SOCKET		LOCATION		OFC HUT		GATE LODGE
	LEVEL CROSSING GATE		BRIDGE		G.I./HDPE PIPE	C/T/P	CABLE THROUGH PIPE
	OFC JOINT		TRACK		OFC CABLE	C/U/G	CABLE UNDER GROUND

O.F.C. & 6 QUAD CABLE ROUTE PLAN (PILIBHIT.- TANAKPUR.)

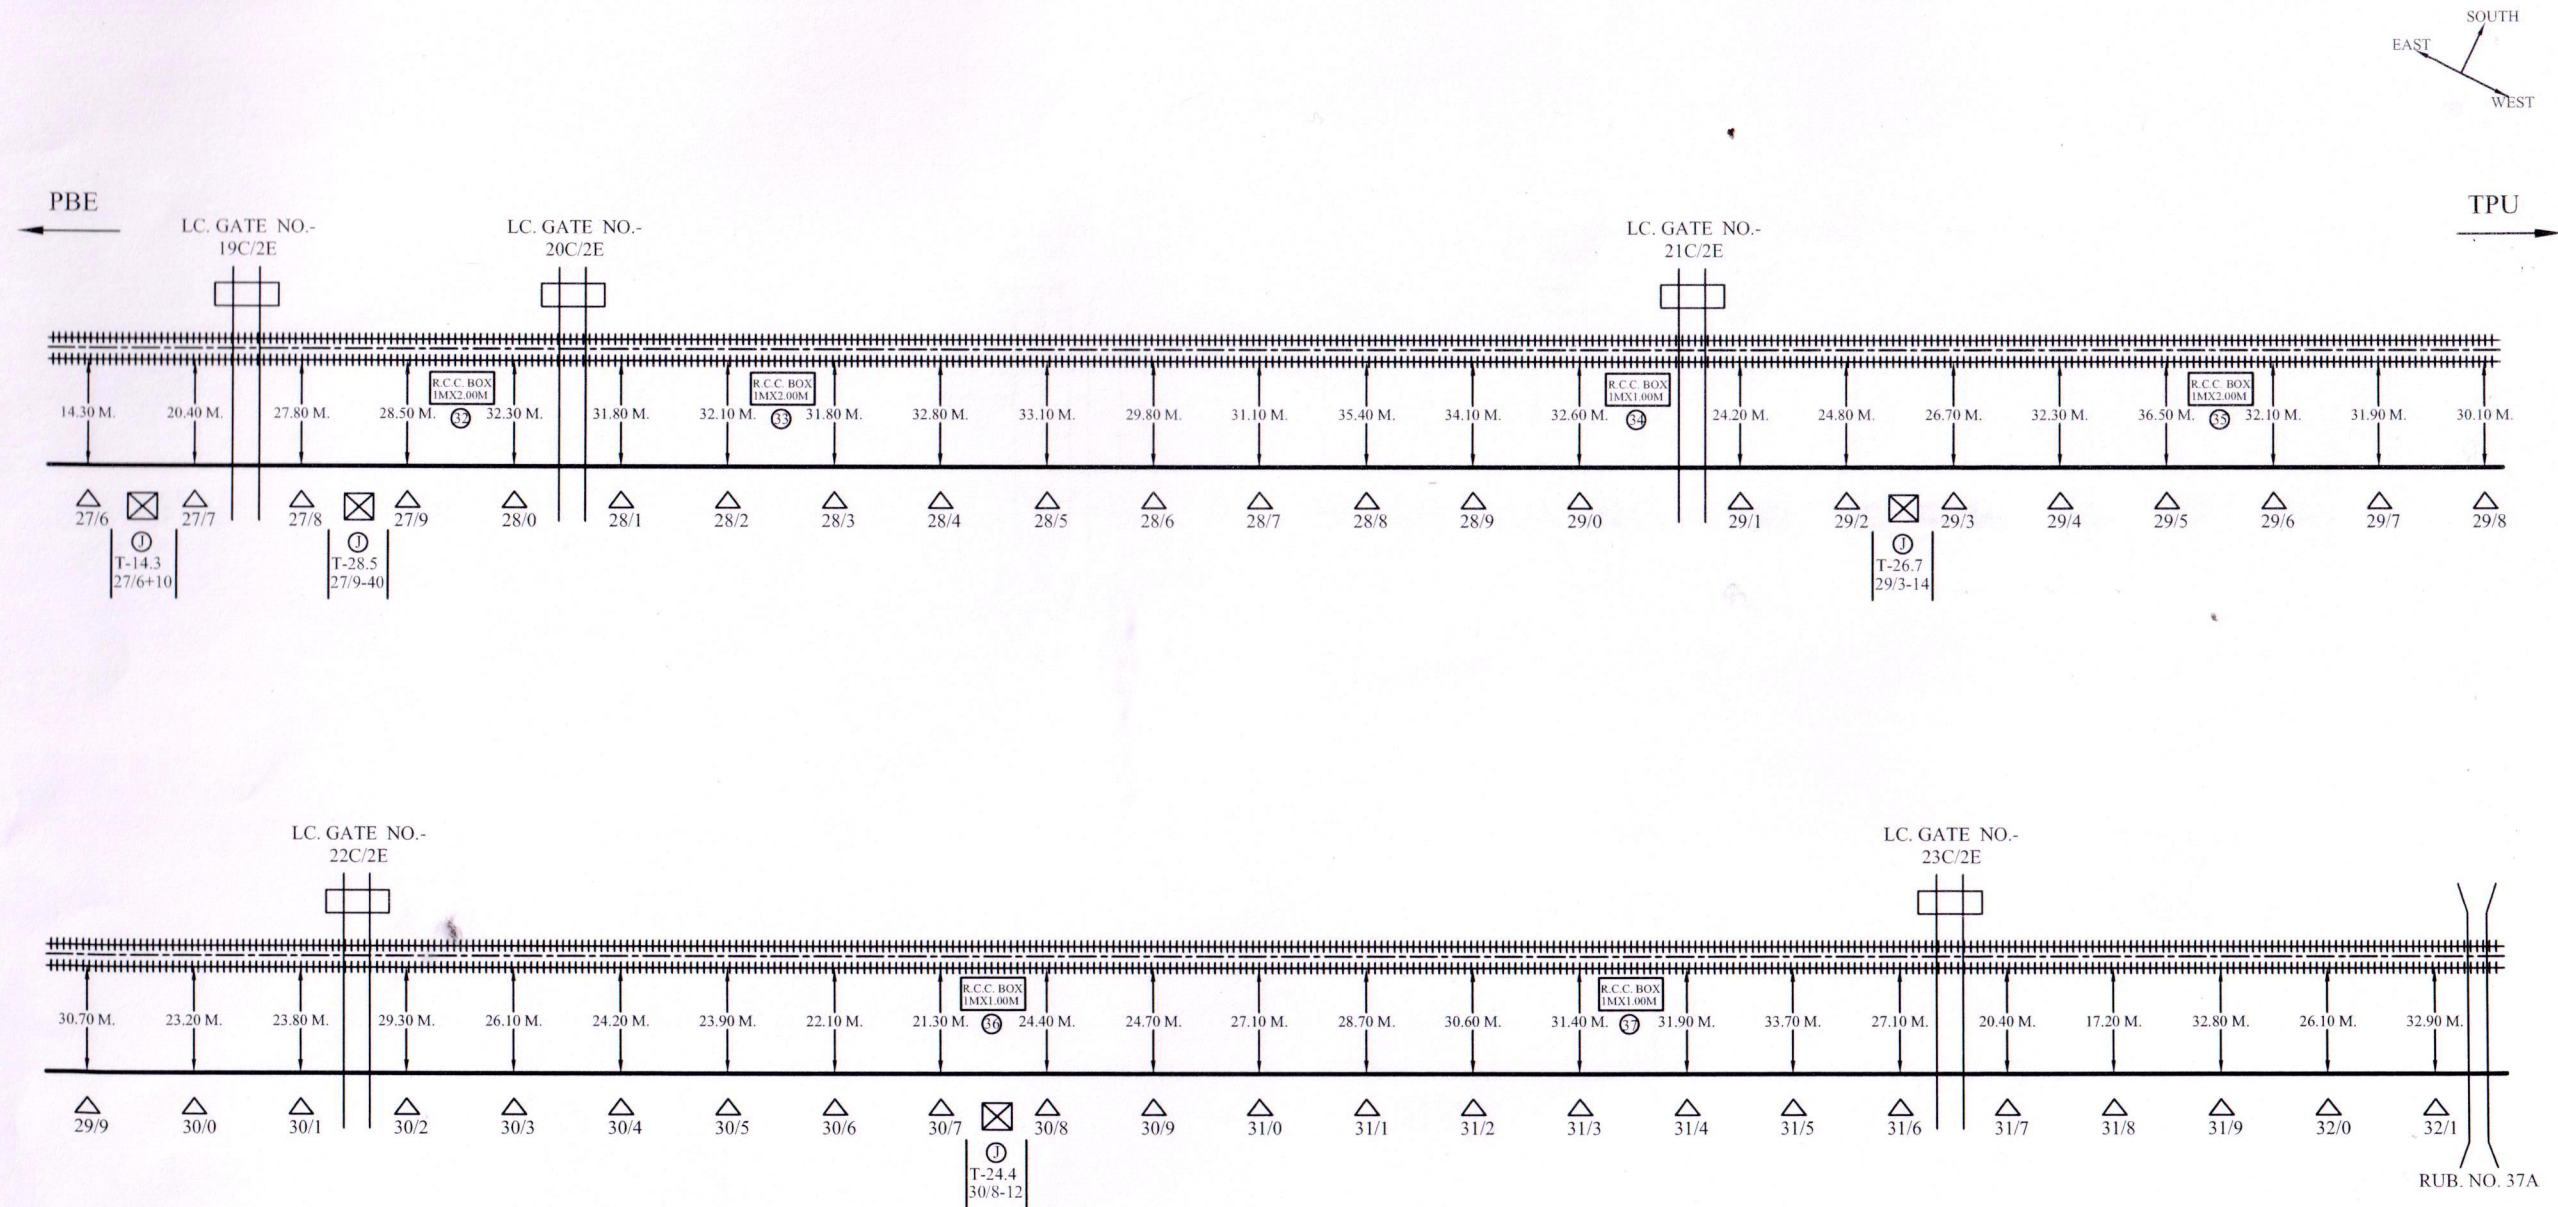

CONTRACTAR

SSE/TELE/CON/IZN


DSTE/CON/IZN

DY/CSTE/CON/IZN

CUSTOMER NAME:		N.E. RAILWAY	
PREPARED BY:		M/s. ASHOK KUMAR SINGH, JAGARNATH PUR , GORAKHPUR	
SHEET NO	07	CREATED BY	
CREATED ON		OFFERED BY	
REVISION ON		APPD. BY	
MODIFIED ON		REF:- NE/	
LOCATION:-			
PILIBHIT-TANAKPUR			
NOT TO SCALE ALL READING IN MTR.			

	EMERGENCY SOCKET		LOCATION		OFC HUT		GATE LODGE
	LEVEL CROSSING GATE		BRIDGE		G.I./HDPE PIPE		CABLE THROUGH PIPE
	OFC JOINT		TRACK		OFC CABLE		CABLE UNDER GROUND

O.F.C. & 6 QUAD CABLE ROUTE PLAN (PILIBHIT.- TANAKPUR.)

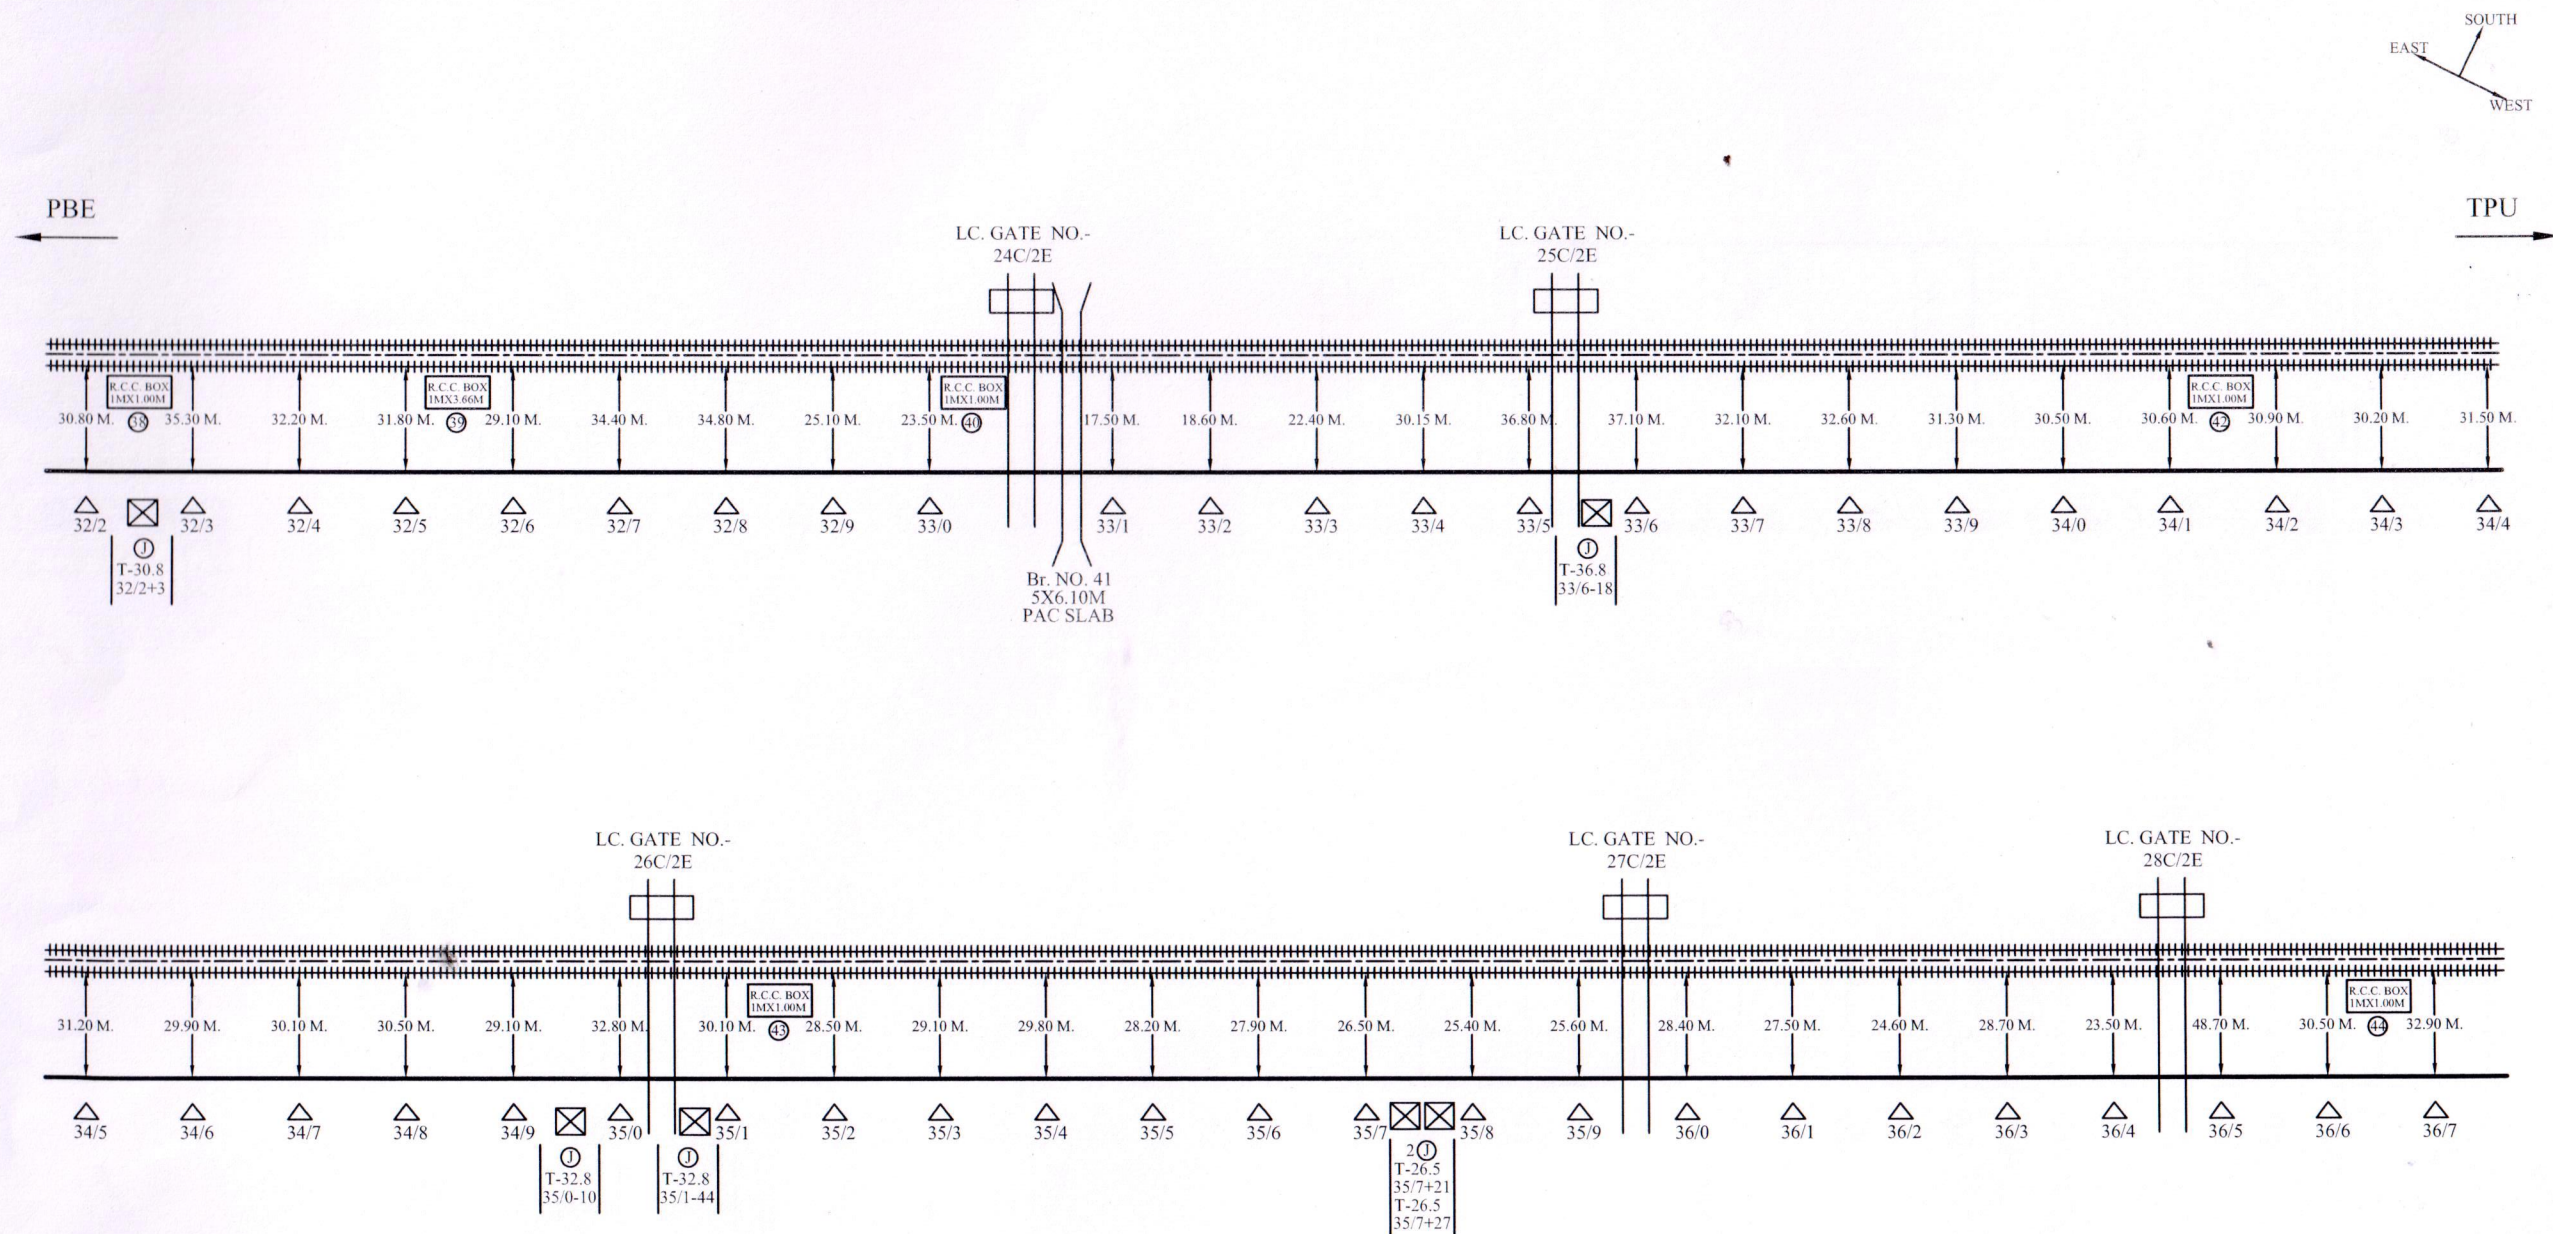

[Signature]
CONTRACTAR

[Signature]
SSE/TELE/CON/IZN


DSTE/CON/IZN

[Signature]
DY/CSTE/CON/IZN

CUSTOMER NAME:		N.E. RAILWAY		
PREPARED BY:		M/s. ASHOK KUMAR SINGH, JAGARNATH PUR, GORAKHPUR		
SHEET NO	08	CREATED BY		LOCATION:- PILIBHIT-TANAKPUR
CREATED ON		OFFERED BY		
REVISION ON		APPD. BY		
MODIFIED ON		REF:- NE/		NOT TO SCALE ALL READING IN MTR.

	EMERGENCY SOCKET		LOCATION		OFC HUT		GATE LODGE
	LEVEL CROSSING GATE		BRIDGE		G.I./HDPE PIPE		CABLE THROUGH PIPE
	OFC JOINT		TRACK		OFC CABLE		CABLE UNDER GROUND

O.F.C. & 6 QUAD CABLE ROUTE PLAN (PILIBHIT.- TANAKPUR.)

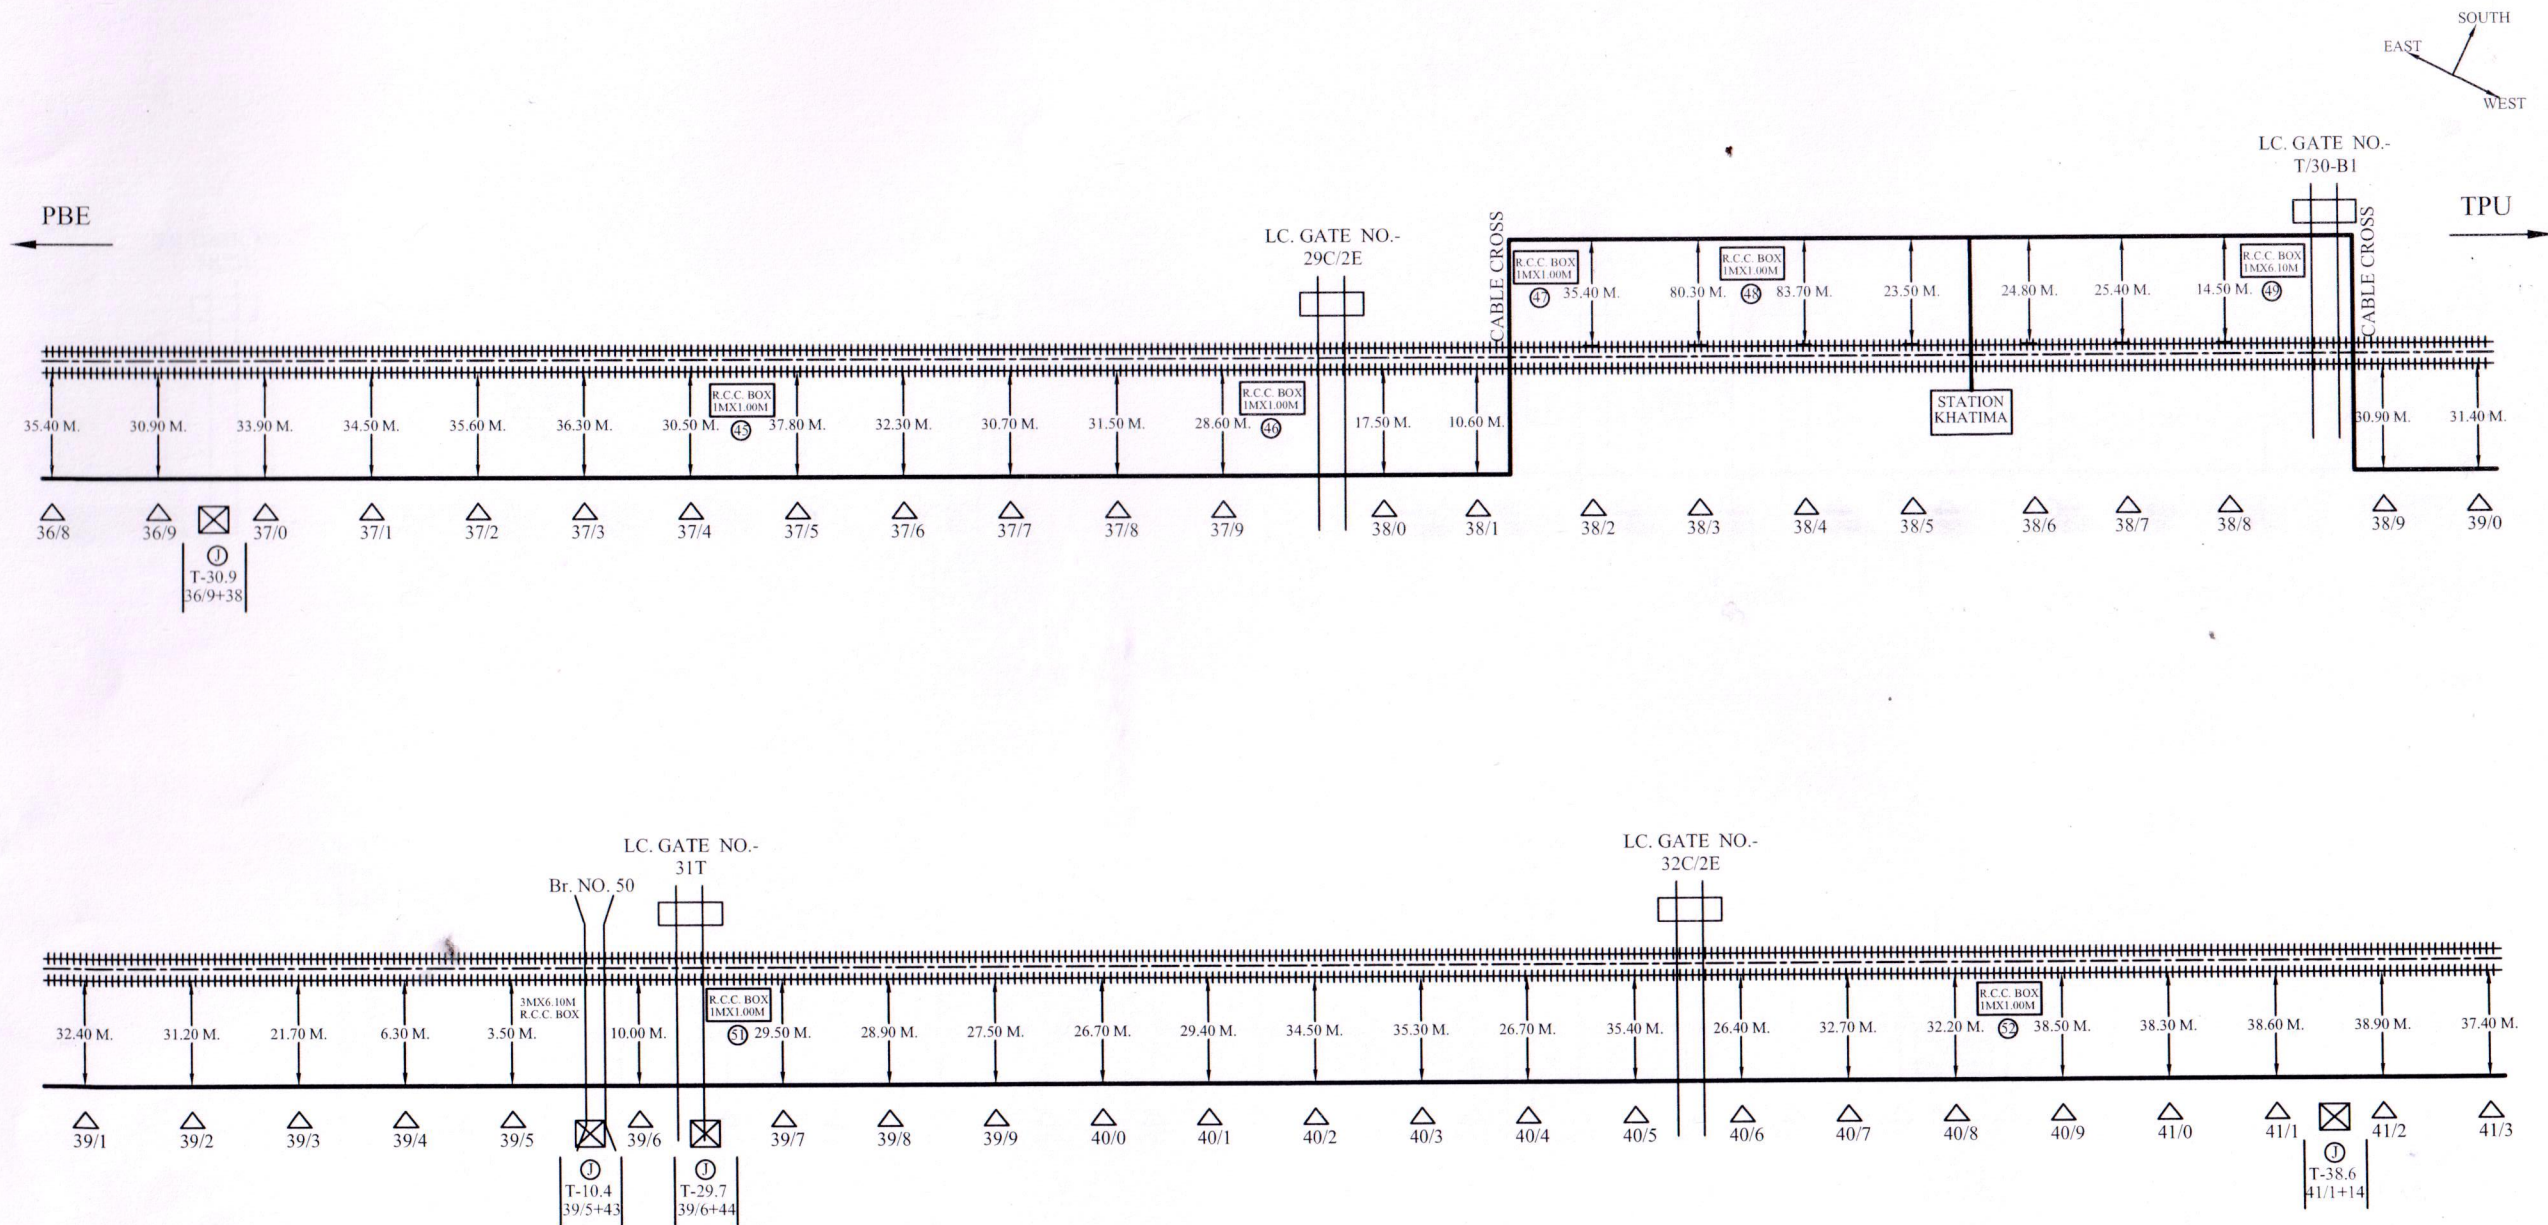

CONTRACTAR

SSE/TELE/CON/IZN



DSTE/CON/IZN

DY/CSTE/CON/IZN

CUSTOMER NAME:		N.E. RAILWAY	
PREPARED BY:		M/s. ASHOK KUMAR SINGH, JAGARNATH PUR , GORAKHPUR	
SHEET NO	09	CREATED BY	LOCATION:-
CREATED ON		OFFERED BY	PILIBHIT-TANAKPUR
REVISION ON		APPD. BY	
MODIFIED ON		REF:- NE/	NOT TO SCALE ALL READING IN MTR.

	EMERGENCY SOCKET		LOCATION		OFC HUT		GATE LODGE
	LEVEL CROSSING GATE		BRIDGE		G.I./HDPE PIPE		CABLE THROUGH PIPE
	OFC JOINT		TRACK		OFC CABLE		CABLE UNDER GROUND

O.F.C. & 6 QUAD CABLE ROUTE PLAN (PILIBHIT.- TANAKPUR.)

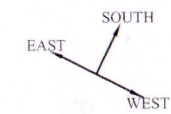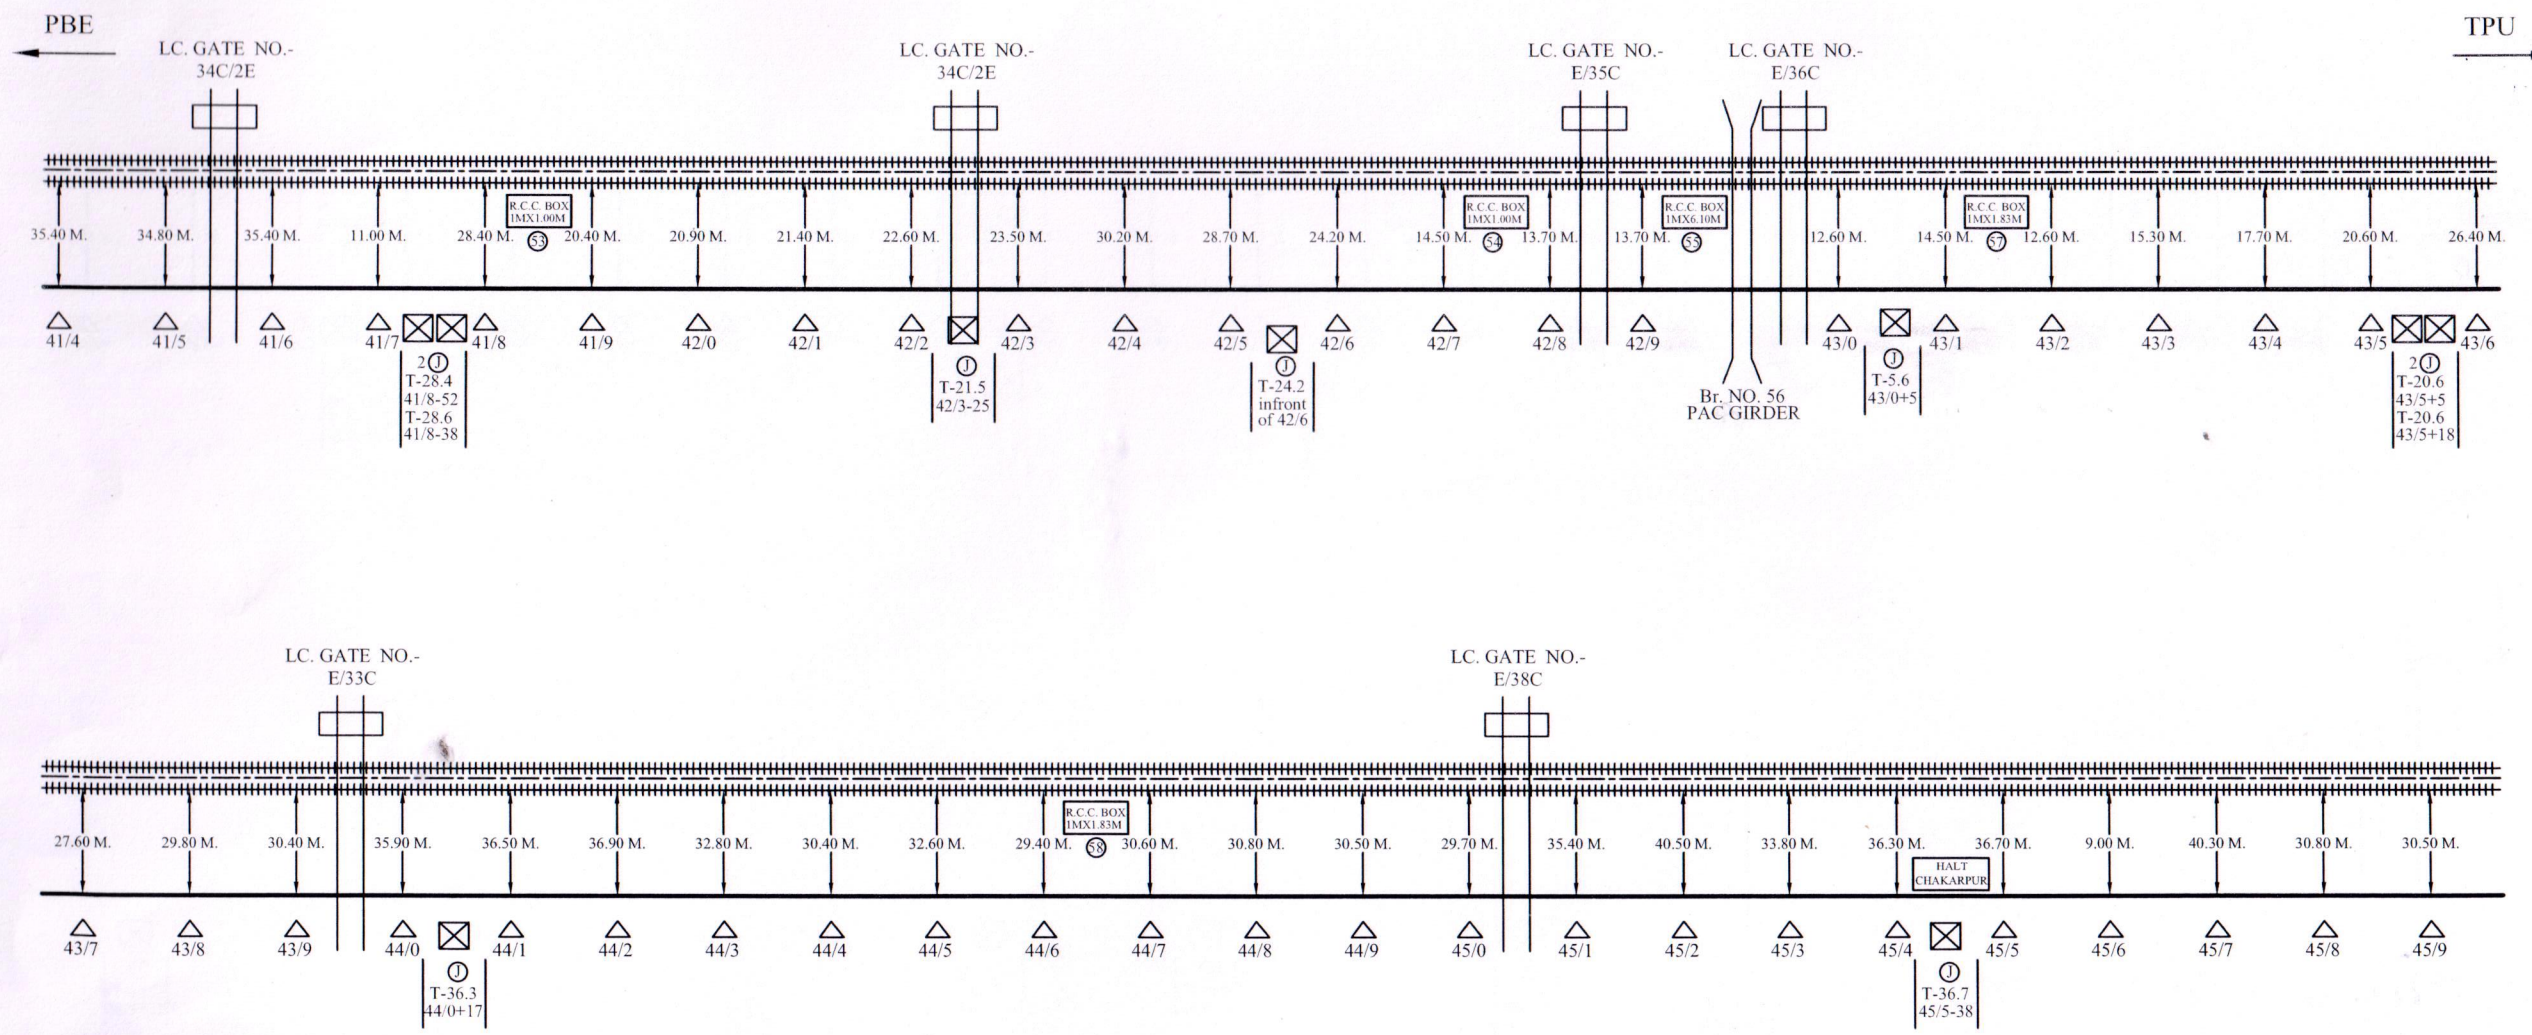

[Signature]
CONTRACTAR

[Signature]
SSE/TELE/CON/IZN


DSTE/CON/IZN

[Signature]
DY/CSTE/CON/IZN

CUSTOMER NAME:		N.E. RAILWAY		
PREPARED BY:		M/s. ASHOK KUMAR SINGH, JAGARNATH PUR, GORAKHPUR		
SHEET NO	10	CREATED BY		LOCATION:- PILIBHIT-TANAKPUR
CREATED ON		OFFERED BY		
REVISION ON		APPD. BY		
MODIFIED ON		REF:- NE/		NOT TO SCALE ALL READING IN MTR.

	EMERGENCY SOCKET		LOCATION		OFC HUT		GATE LODGE
	LEVEL CROSSING GATE		BRIDGE		G.I./HDPE PIPE		CABLE THROUGH PIPE
	OFC JOINT		TRACK		OFC CABLE		CABLE UNDER GROUND

O.F.C. & 6 QUAD CABLE ROUTE PLAN (PILIBHIT.- TANAKPUR.)

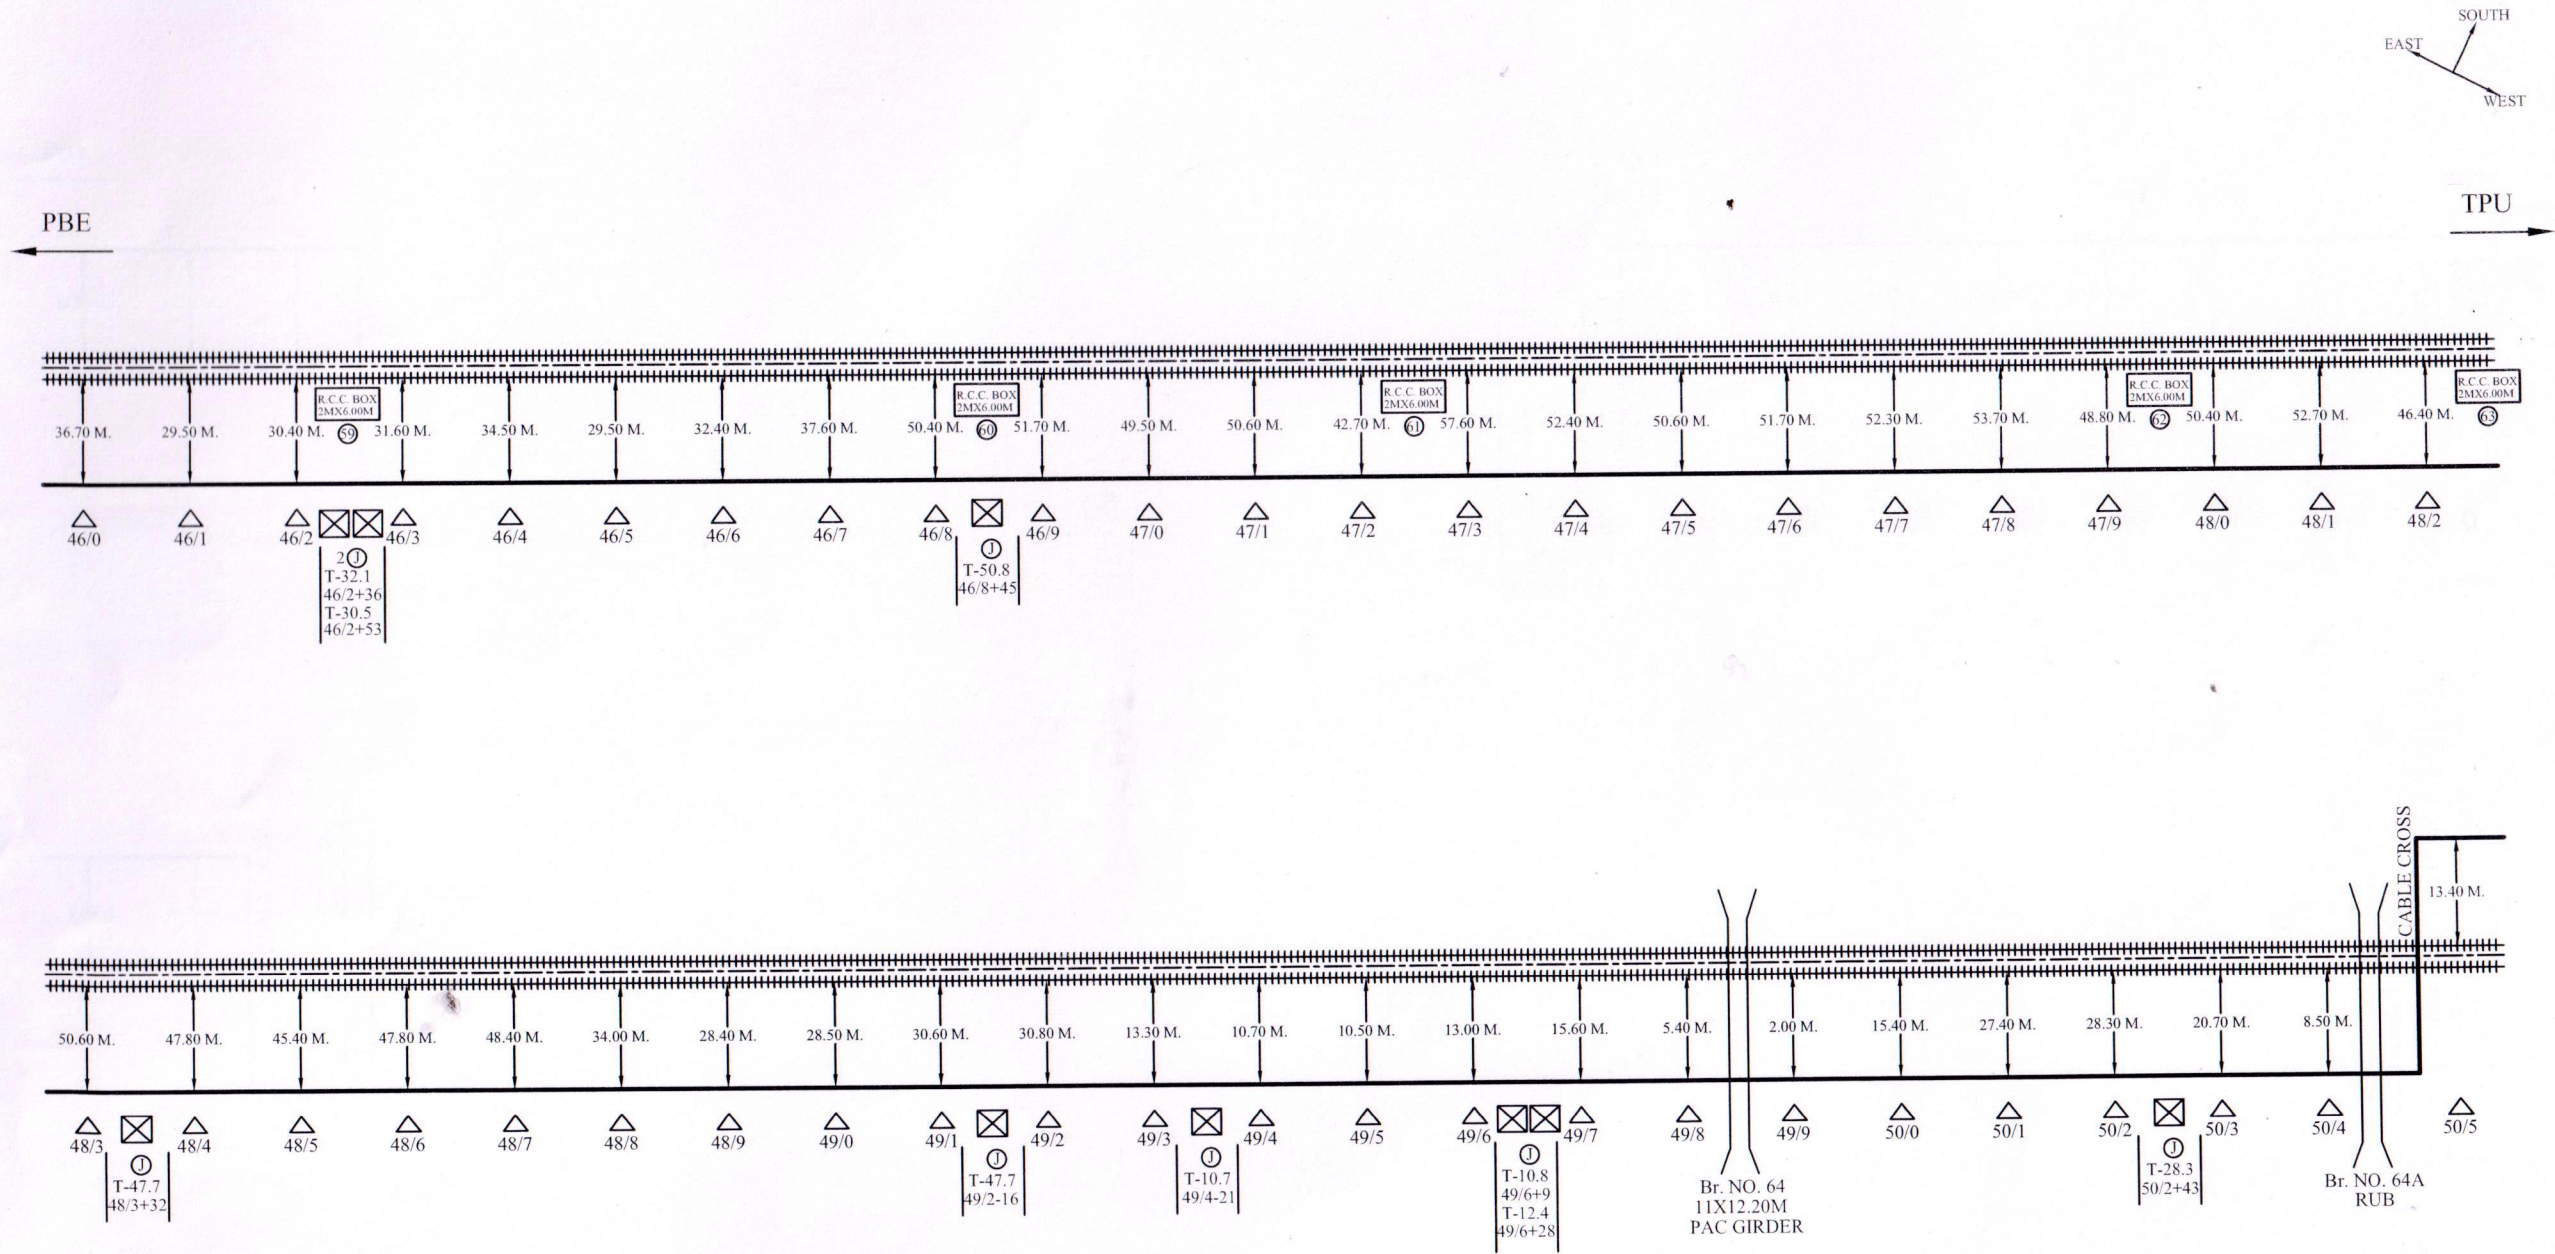

Adm
CONTRACTAR

Pilicng
SSE/TELE/CON/IZN


DSTE/CON/IZN

h
DY/CSTE/CON/IZN

CUSTOMER NAME:		N.E. RAILWAY	
PREPARED BY:		M/s. ASHOK KUMAR SINGH, JAGARNATH PUR, GORAKHPUR	
SHEET NO	11	CREATED BY	
CREATED ON		OFFERED BY	
REVISION ON		APPD. BY	
MODIFIED ON		REF:- NE/	
			LOCATION:-
			PILIBHIT-TANAKPUR
NOT TO SCALE ALL READING IN MTR.			

	EMERGENCY SOCKET		LOCATION		OFC HUT		GATE LODGE
	LEVEL CROSSING GATE		BRIDGE		G.I./HDPE PIPE		CABLE THROUGH PIPE
	OFC JOINT		TRACK		OFC CABLE		CABLE UNDER GROUND

O.F.C. & 6 QUAD CABLE ROUTE PLAN (PILIBHIT.- TANAKPUR.)

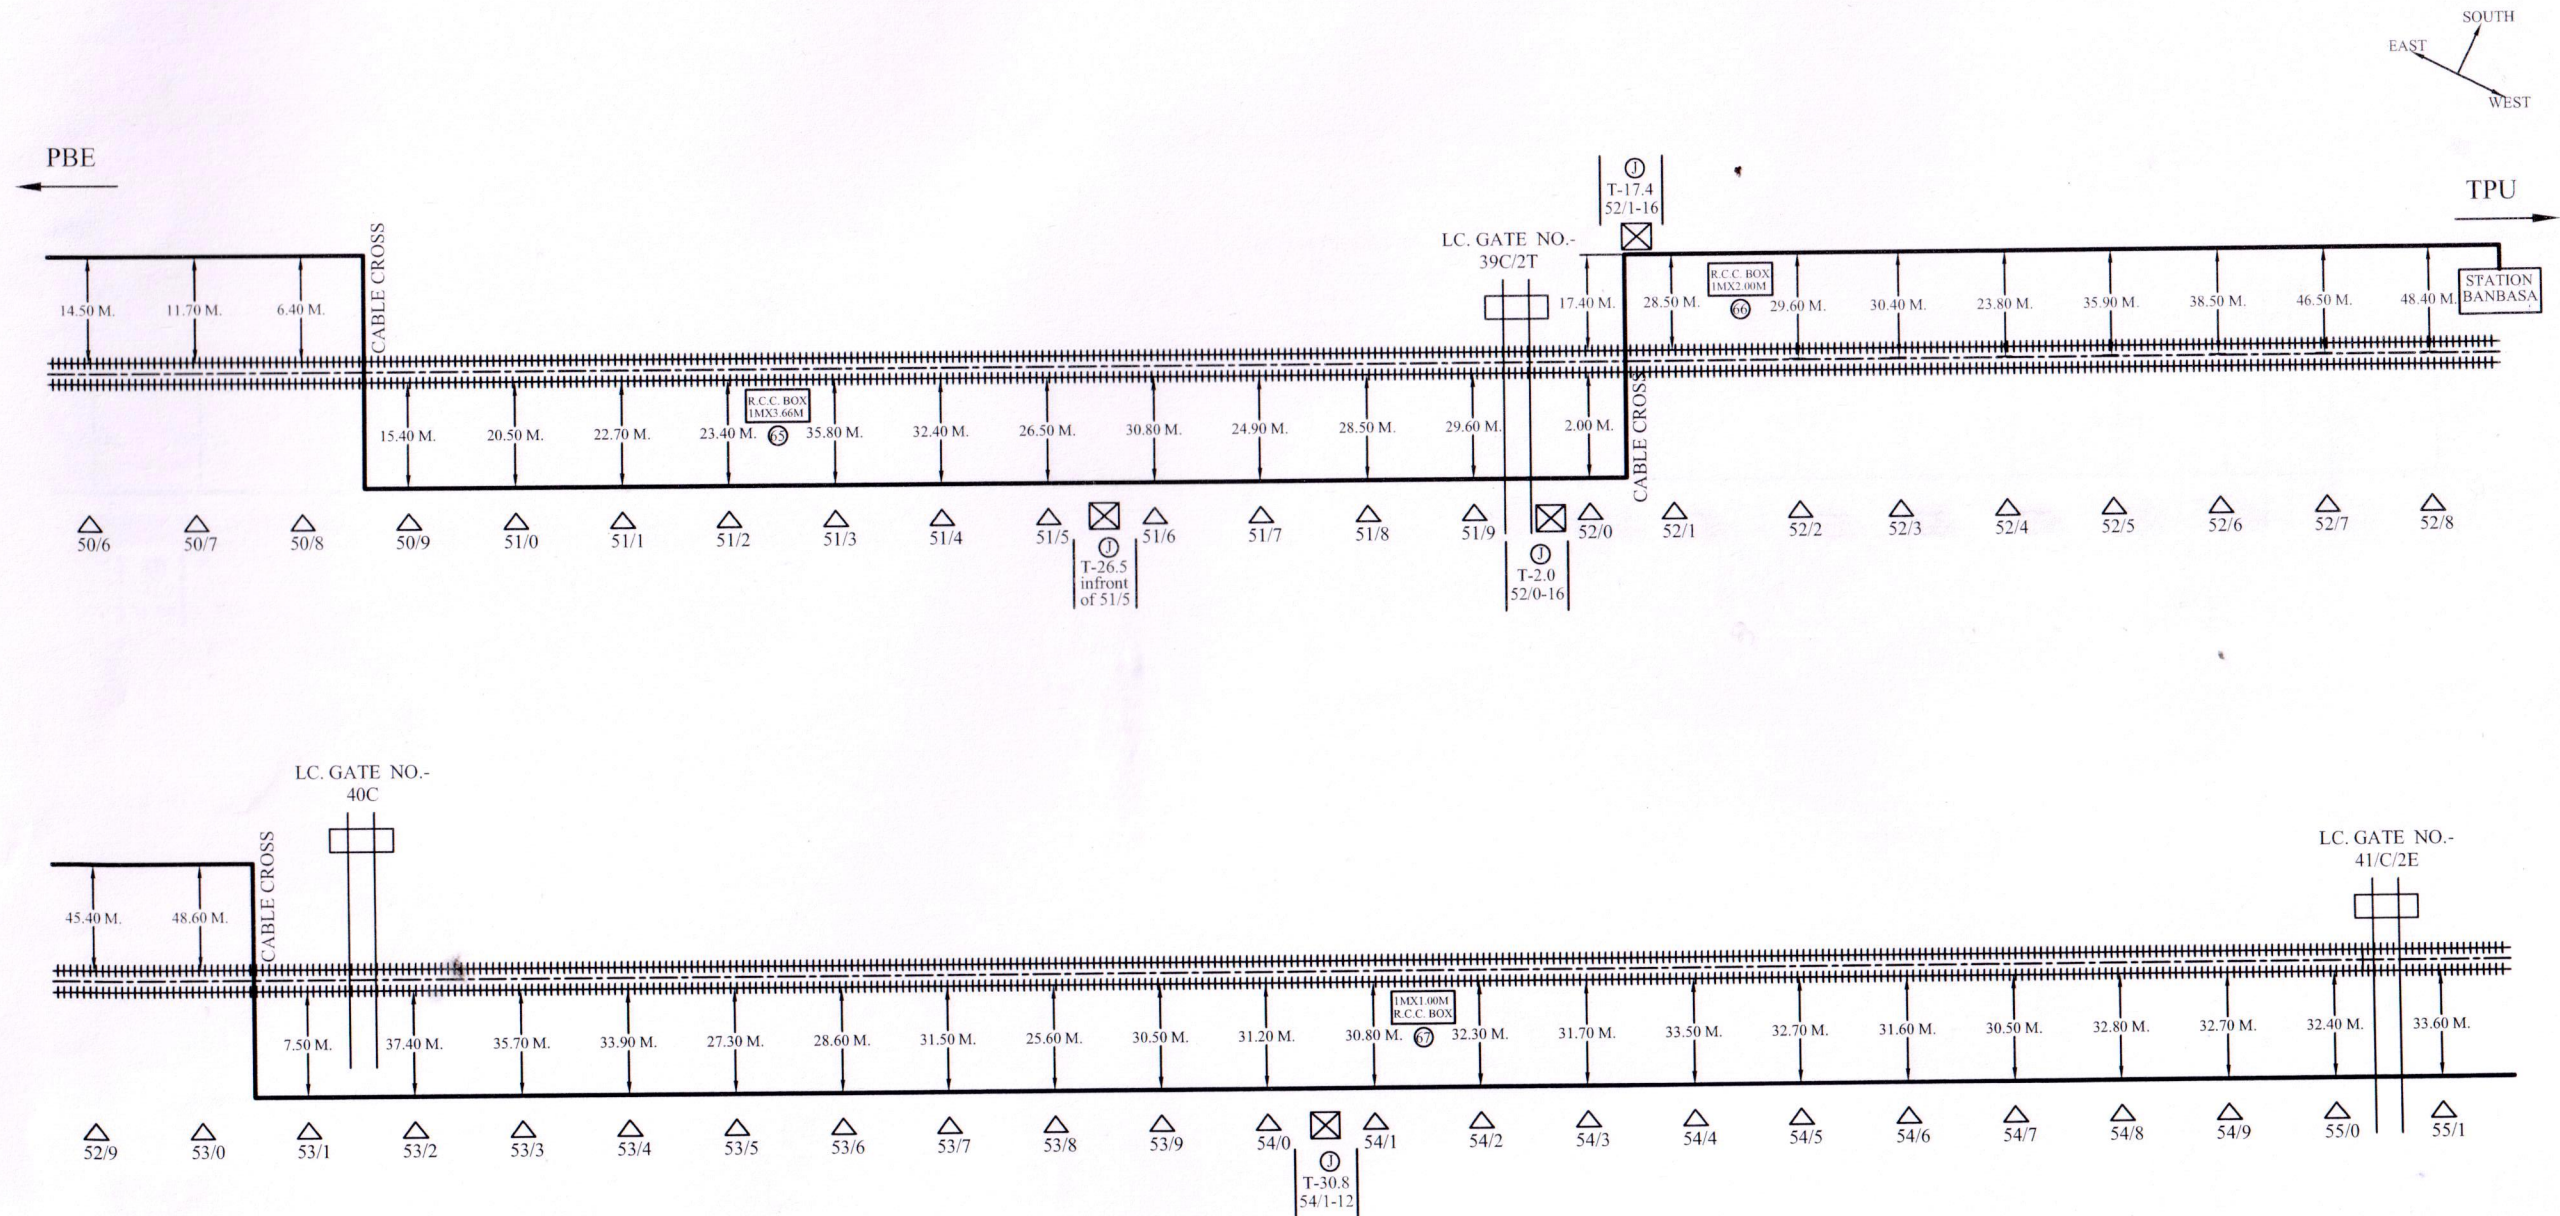

CONTRACTAR

SSE/TELE/CON/IZN


DSTE/CON/IZN

DY/CSTE/CON/IZN

CUSTOMER NAME:		N.E. RAILWAY	
PREPARED BY:		M/s. ASHOK KUMAR SINGH, JAGARNATH PUR, GORAKHPUR	
SHEET NO	12	CREATED BY	LOCATION:-
CREATED ON		OFFERED BY	PILIBHIT-TANAKPUR
REVISION ON		APPD. BY	
MODIFIED ON		REF:- NE/	NOT TO SCALE ALL READING IN MTR.


△	EMERGENCY SOCKET	△	LOCATION	△	OFC HUT	G	GATE LODGE
⊞	LEVEL CROSSING GATE	⊞	BRIDGE	⊞	G.I./HDPE PIPE	C/T/P	CABLE THROUGH PIPE
⊞	OFC JOINT	⊞	TRACK	⊞	OFC CABLE	C/U/G	CABLE UNDER GROUND

O.F.C. & 6 QUAD CABLE ROUTE PLAN (PILIBHIT.- TANAKPUR.)

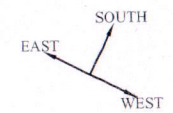

TPU

PBE

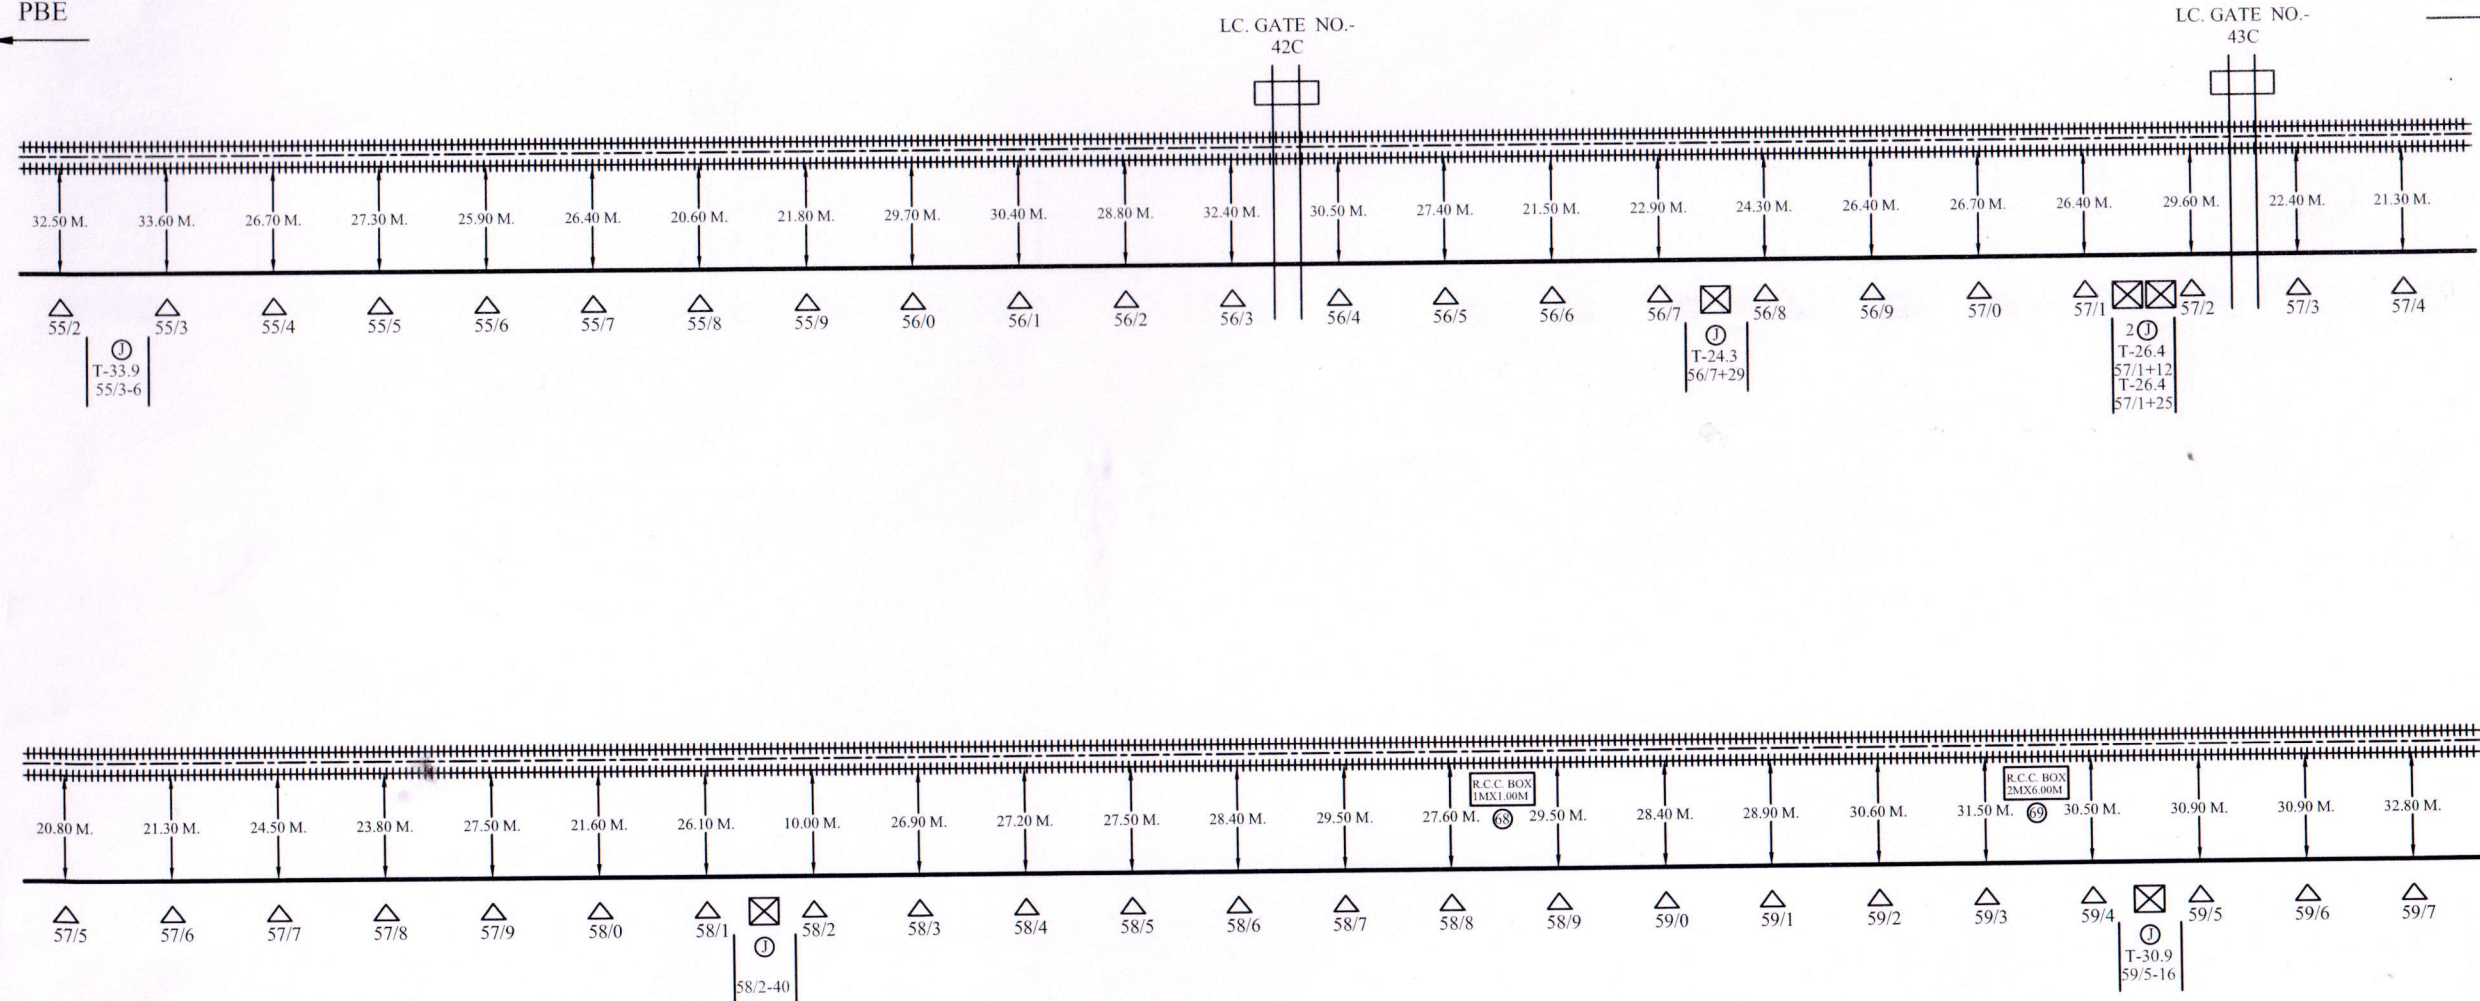

CONTRACTAR

SSE/TELE/CON/IZN


DSTE/CON/IZN

DY/CSSTE/CON/IZN

CUSTOMER NAME:		N.E. RAILWAY	
PREPARED BY:		M/s. ASHOK KUMAR SINGH, JAGARNATH PUR , GORAKHPUR	
SHEET NO	13	CREATED BY	LOCATION:-
CREATED ON		OFFERED BY	PILIBHIT-TANAKPUR
REVISION ON		APPD. BY	
MODIFIED ON		REF:- NE/	NOT TO SCALE ALL READING IN MTR.

△	EMERGENCY SOCKET	△	LOCATION	△	OFH HUT	G	GATE LODGE
⊞	LEVEL CROSSING GATE	⌋	BRIDGE	⌋	G.I./HDPE PIPE	C/T/P	CABLE THROUGH PIPE
⊞	OFH JOINT	⌋	TRACK	⌋	OFH CABLE	C/U/G	CABLE UNDER GROUND

O.F.C. & 6 QUAD CABLE ROUTE PLAN (PILIBHIT.- TANAKPUR.)

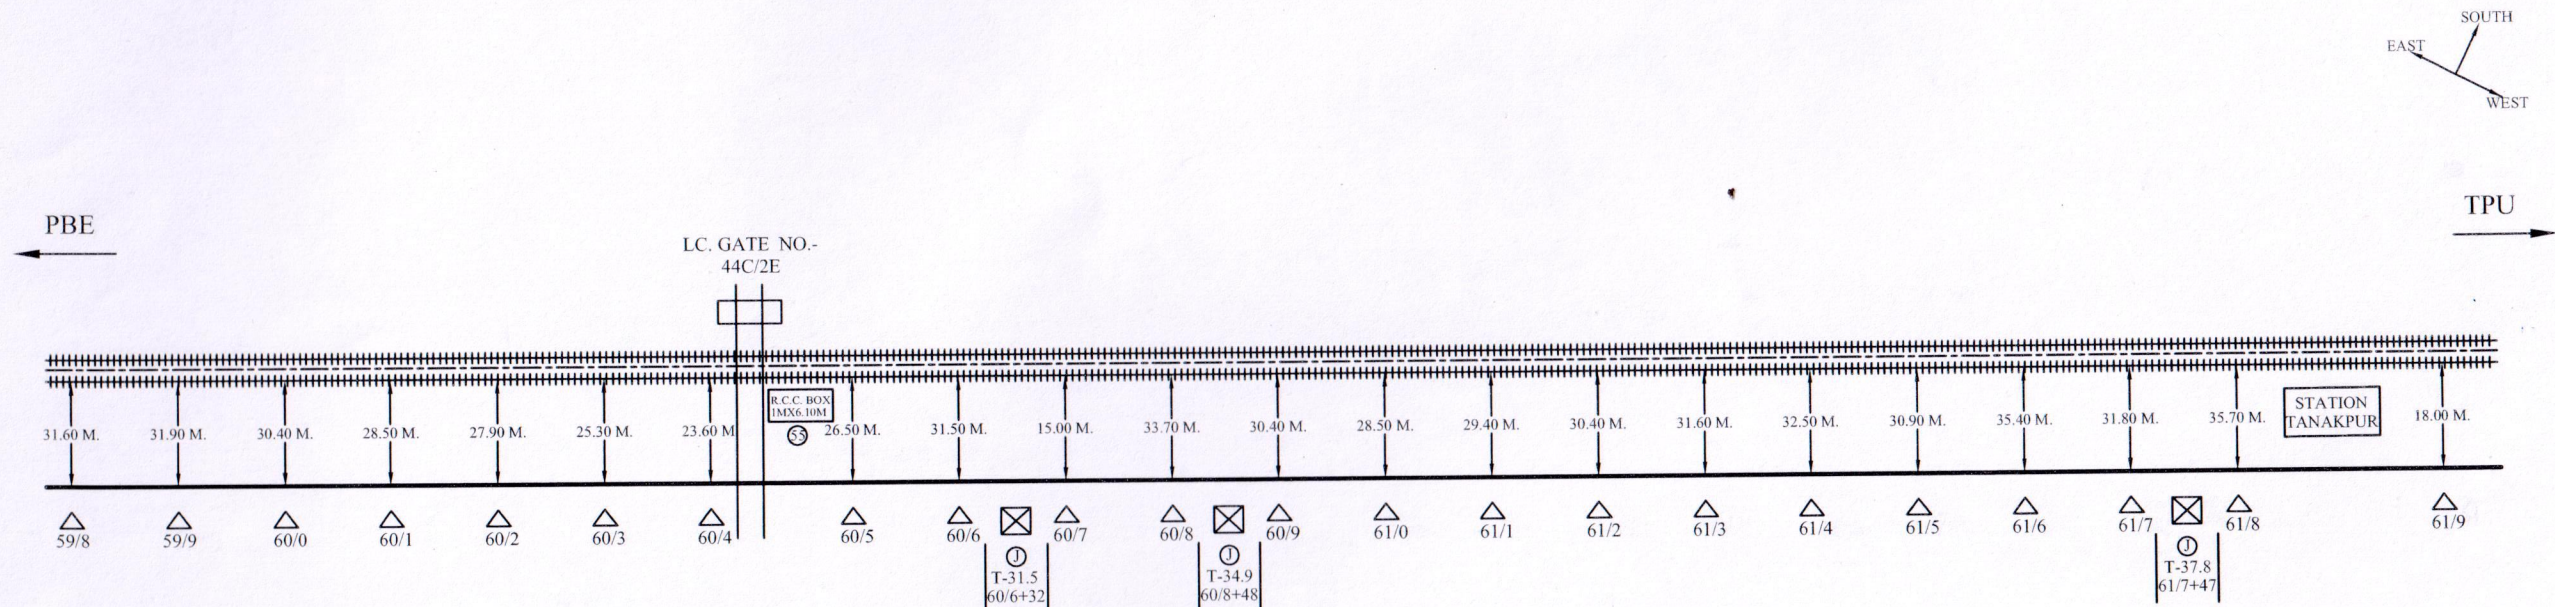

[Signature]
CONTRACTAR

[Signature]
SSE/TELE/CON/IZN

DSTE/CON/IZN

[Signature]
DY/CSTE/CON/IZN

CUSTOMER NAME:		N.E. RAILWAY		
PREPARED BY:		M/s. ASHOK KUMAR SINGH, JAGARNATH PUR, GORAKHPUR		
SHEET NO	14	CREATED BY		LOCATION:- PILIBHIT-TANAKPUR
CREATED ON		OFFERED BY		
REVISION ON		APPD. BY		
MODIFIED ON		REF:- NE/		NOT TO SCALE ALL READING IN MTR.

	EMERGENCY SOCKET		LOCATION		OFC HUT		GATE LODGE
	LEVEL CROSSING GATE		BRIDGE		G.I./HDPE PIPE	C/T/P	CABLE THROUGH PIPE
	OFC JOINT		TRACK		OFC CABLE	C/U/G	CABLE UNDER GROUND