



**Pilibhit -
Shahjahanpur
6 Quad Cable Route
Plan**

6 QUAD CABLE ROUTE PLAN PILIBHIT-BHOPATPURA

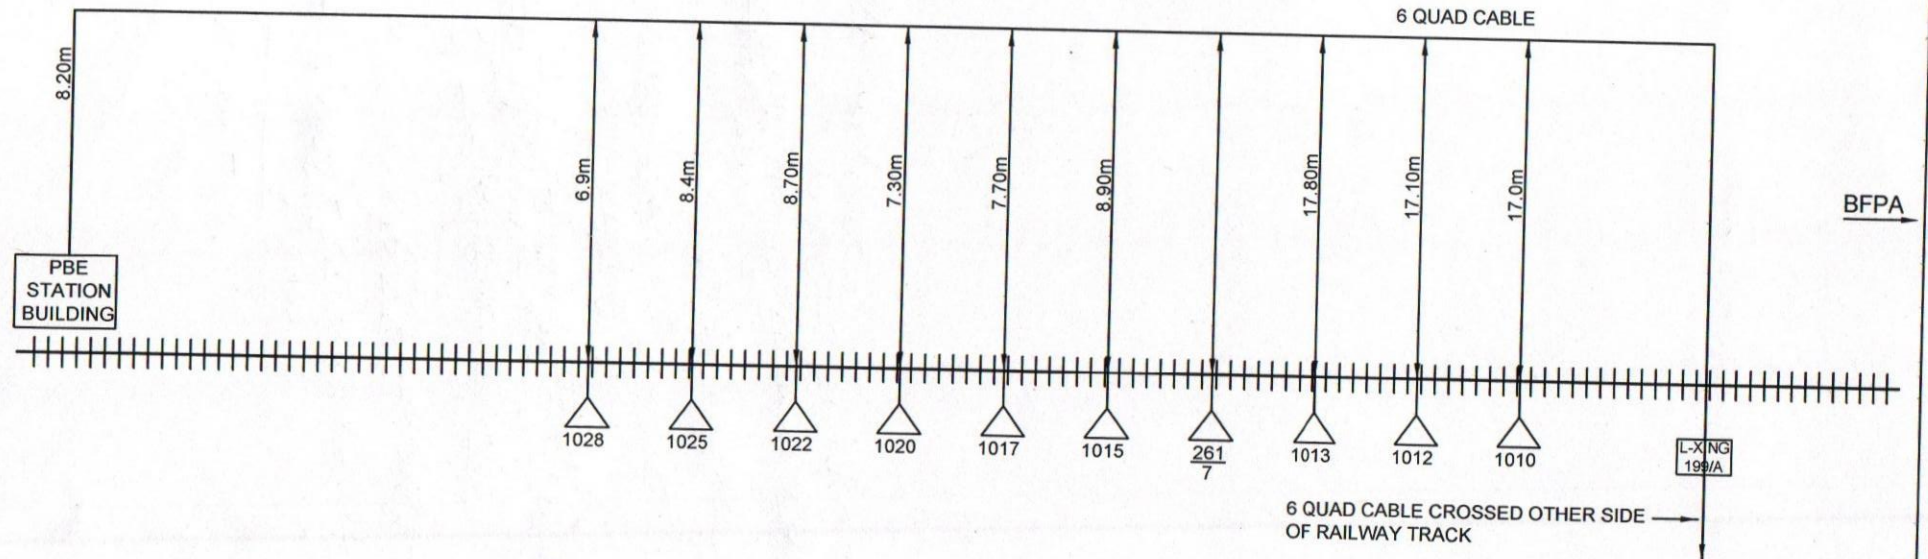

	EMERGENCY SOCKET & JOINT		OHE MAST	Auto CAD Drawing By  (ARIEL KANDULNA) SSE/DRG/IZN	SSE/TELE/PBE		ADSTE/IZN		Sr.DSTE/IZN	DIVISION	IZZATNAGAR
	LEVEL CROSSING GATE									SHEET No.	LOCATION:
	B.G. TRACK									1	PILIBHIT-BHOPATPURA

6 QUAD CABLE ROUTE PLAN **PILIBHIT-BHOPATPURA**

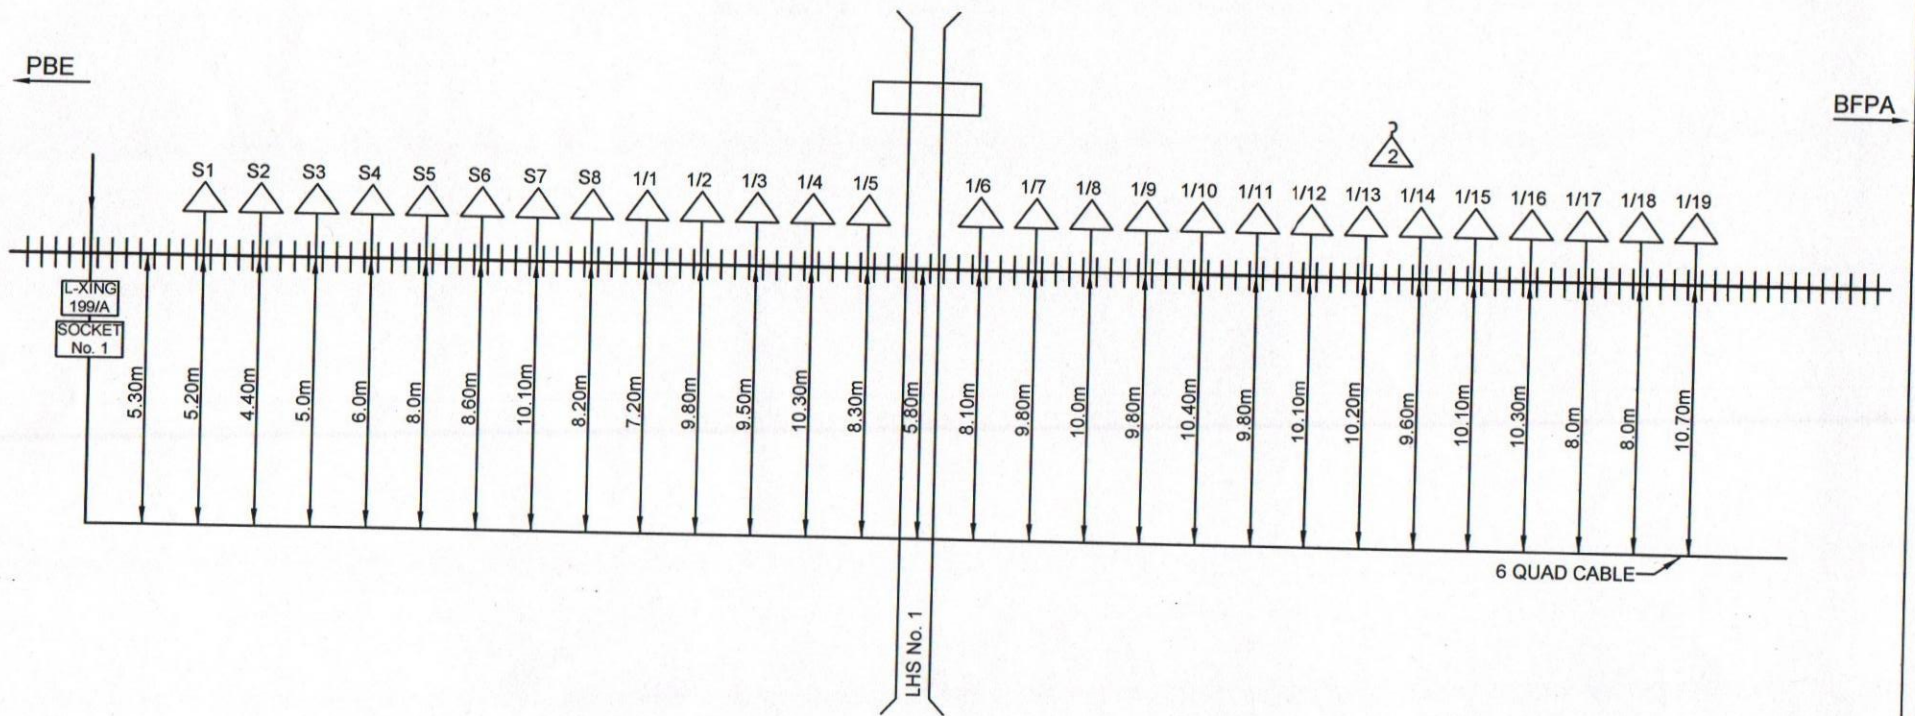

				NORTH EASTERN RAILWAY		
	EMERGENCY SOCKET & JOINT		OHE MAST	DIVISION		
	LEVEL CROSSING GATE			IZZATNAGAR		
	B.G. TRACK			SHEET No.		
				2		
				LOCATION:		
				PILIBHIT-BHOPATPURA		


Auto CAD Drawing By
(ARIEL KANDULNA)
SSE/DRG/IZN

SSE/TELE/PBE

ADSTE/IZN

Sr.DSTE/IZN


6 QUAD CABLE ROUTE PLAN PILIBHIT-BHOPATPURA

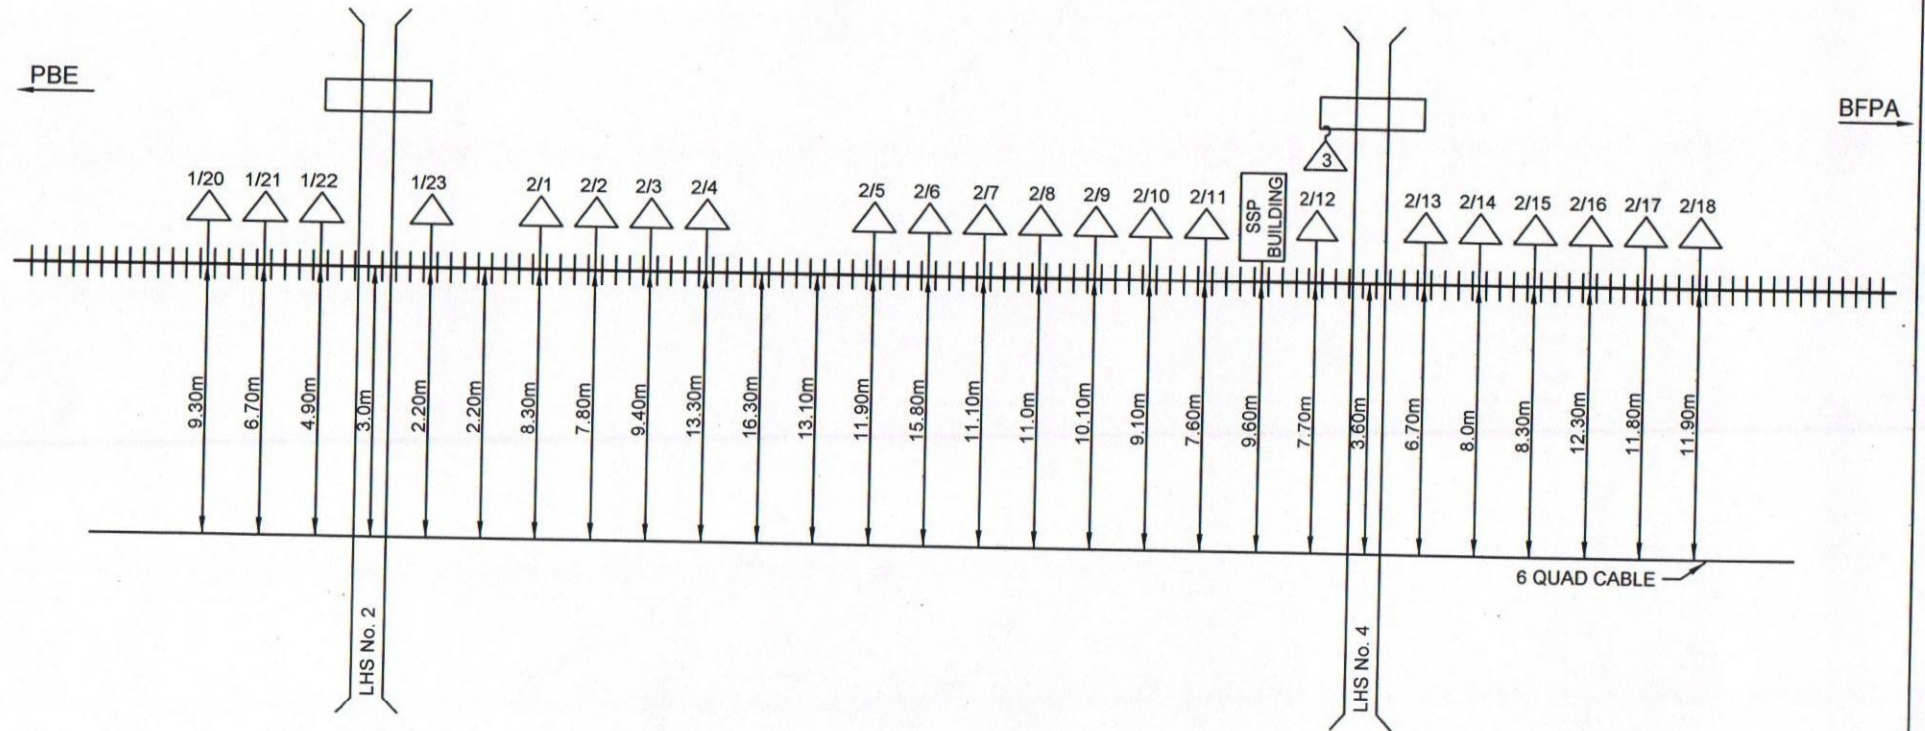

				NORTH EASTERN RAILWAY			
				DIVISION			IZZATNAGAR
				SHEET No.			LOCATION:
				3			PILIBHIT-BHOPATPURA

	EMERGENCY SOCKET & JOINT		OHE MAST	Auto CAD Drawing By (ARIEL KANDULNA) SSE/DRG/IZN			
	LEVEL CROSSING GATE						
	B.G. TRACK						

6 QUAD CABLE ROUTE PLAN **PILIBHIT-BHOPATPURA**

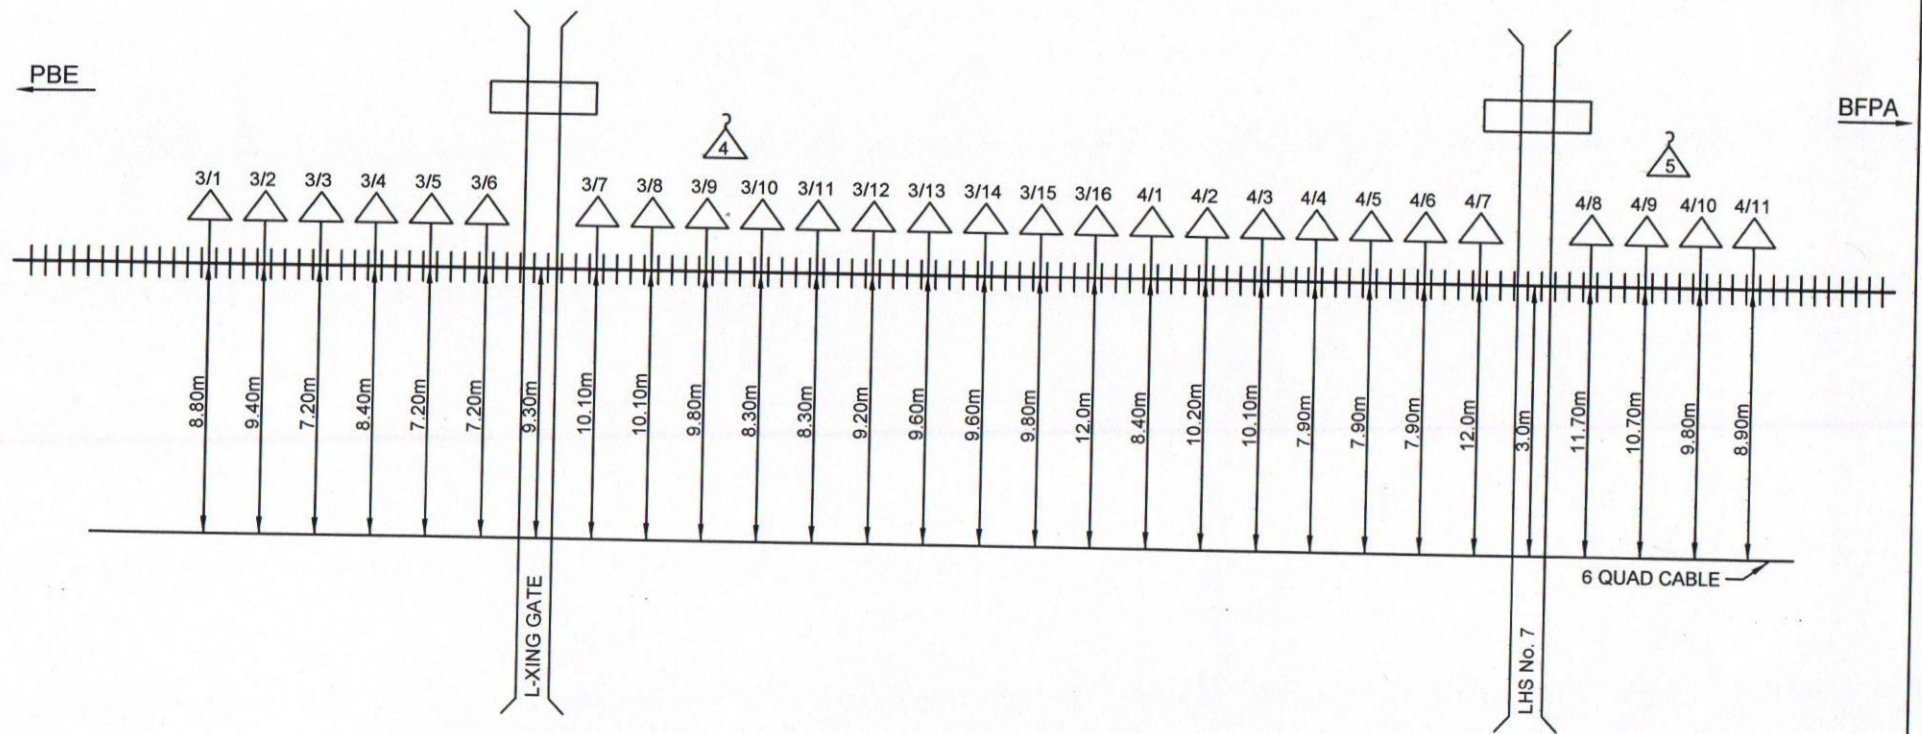


				NORTH EASTERN RAILWAY	
	EMERGENCY SOCKET & JOINT		OHE MAST	DIVISION	IZZATNAGAR
	LEVEL CROSSING GATE			SHEET No.	4
	B.G. TRACK			LOCATION: PILIBHIT-BHOPATPURA	
Auto CAD Drawing By (ARIEL KANDULNA) SSE/DRG/IZN				SSE/TELE/PBE	ADSTE/IZN
				Sr.DSTE/IZN	

6 QUAD CABLE ROUTE PLAN PILIBHIT-BHOPATPURA

PBE

BFPA

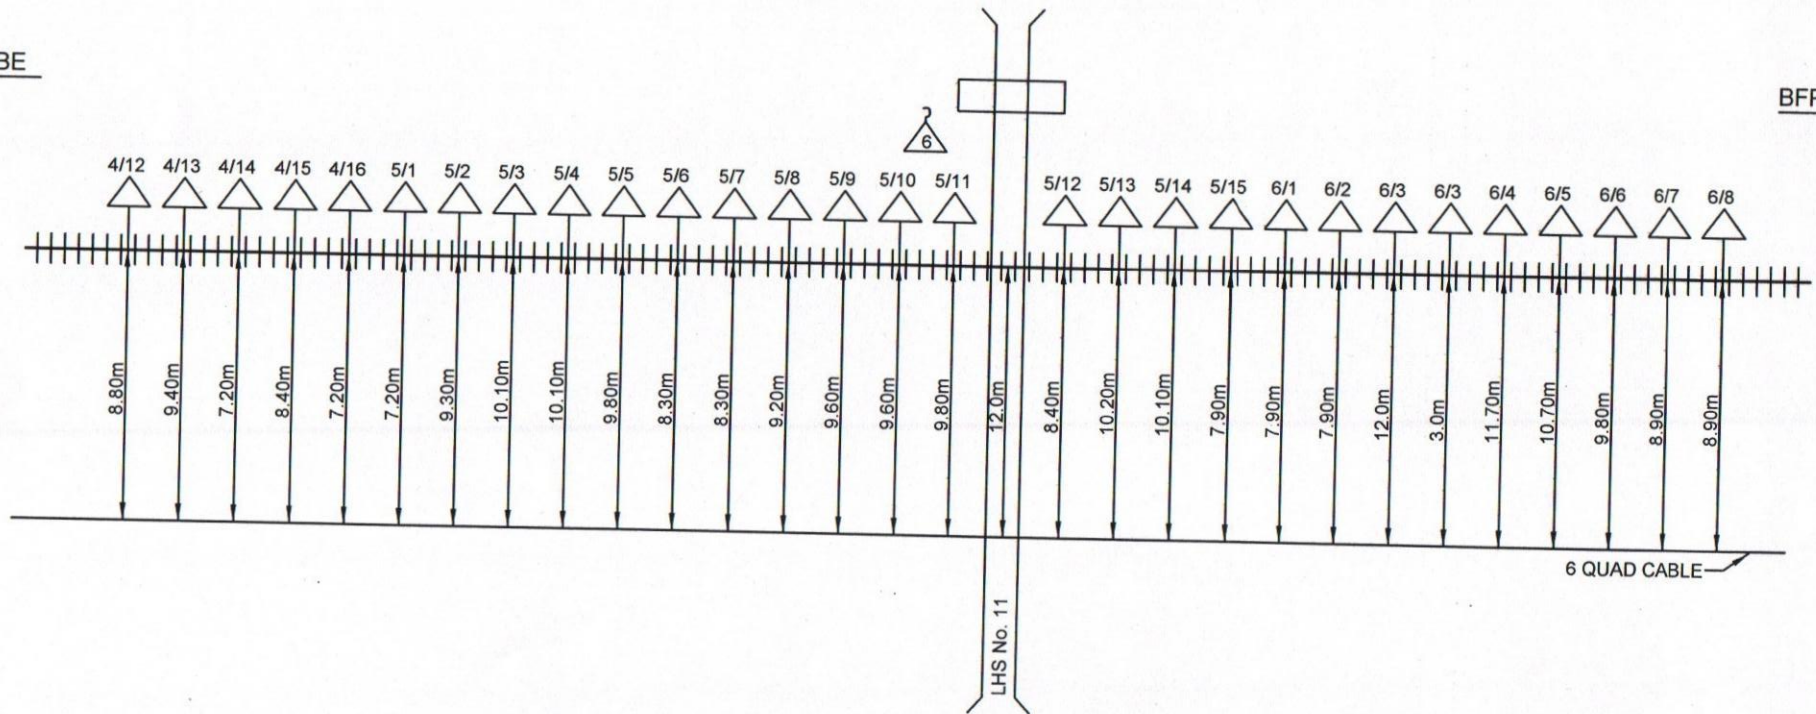

				NORTH EASTERN RAILWAY		
	EMERGENCY SOCKET & JOINT		OHE MAST	DIVISION		
	LEVEL CROSSING GATE			IZZATNAGAR		
	B.G. TRACK			SHEET No.		
				5		
				LOCATION:		
				PILIBHIT-BHOPATPURA		

Auto CAD Drawing By
(ARIEL KANDULNA)
SSE/DRG/IZN

SSE/TELE/PBE


ADSTE/IZN

Sr.DSTE/IZN

6 QUAD CABLE ROUTE PLAN PILIBHIT-BHOPATPURA

PBE

BFPA

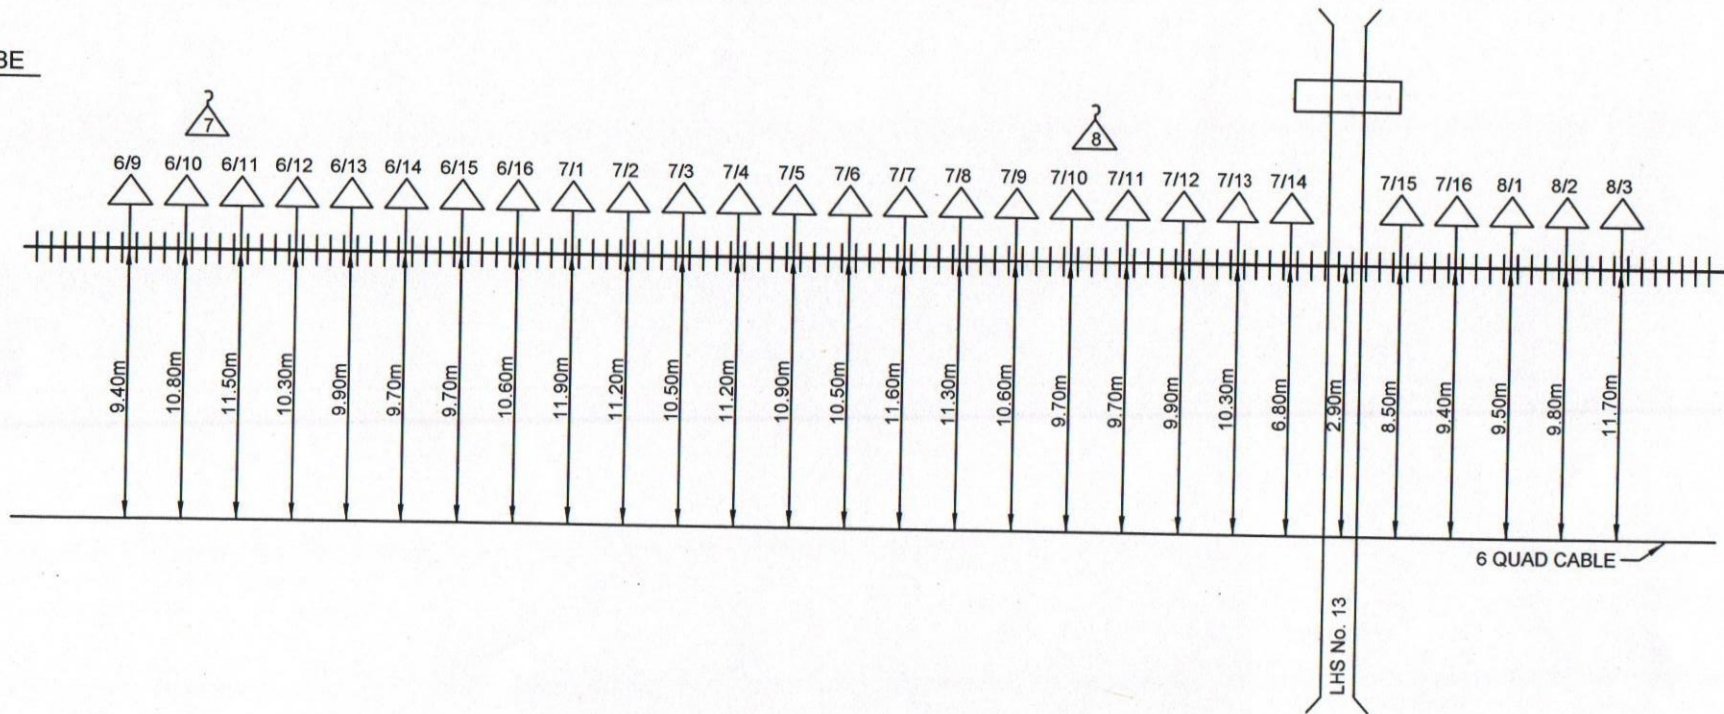


				NORTH EASTERN RAILWAY		
	EMERGENCY SOCKET & JOINT		OHE MAST	Auto CAD Drawing By		DIVISION
	LEVEL CROSSING GATE			(ARIEL KANDULNA)		IZZATNAGAR
	B.G. TRACK			SSE/DRG/IZN	Sr.DSTE/IZN	LOCATION:
				SSE/TELE/PBE	ADSTE/IZN	PILIBHIT-BHOPATPURA
						SHEET No.
						6

6 QUAD CABLE ROUTE PLAN PILIBHIT-BHOPATPURA


PBE

BFPA

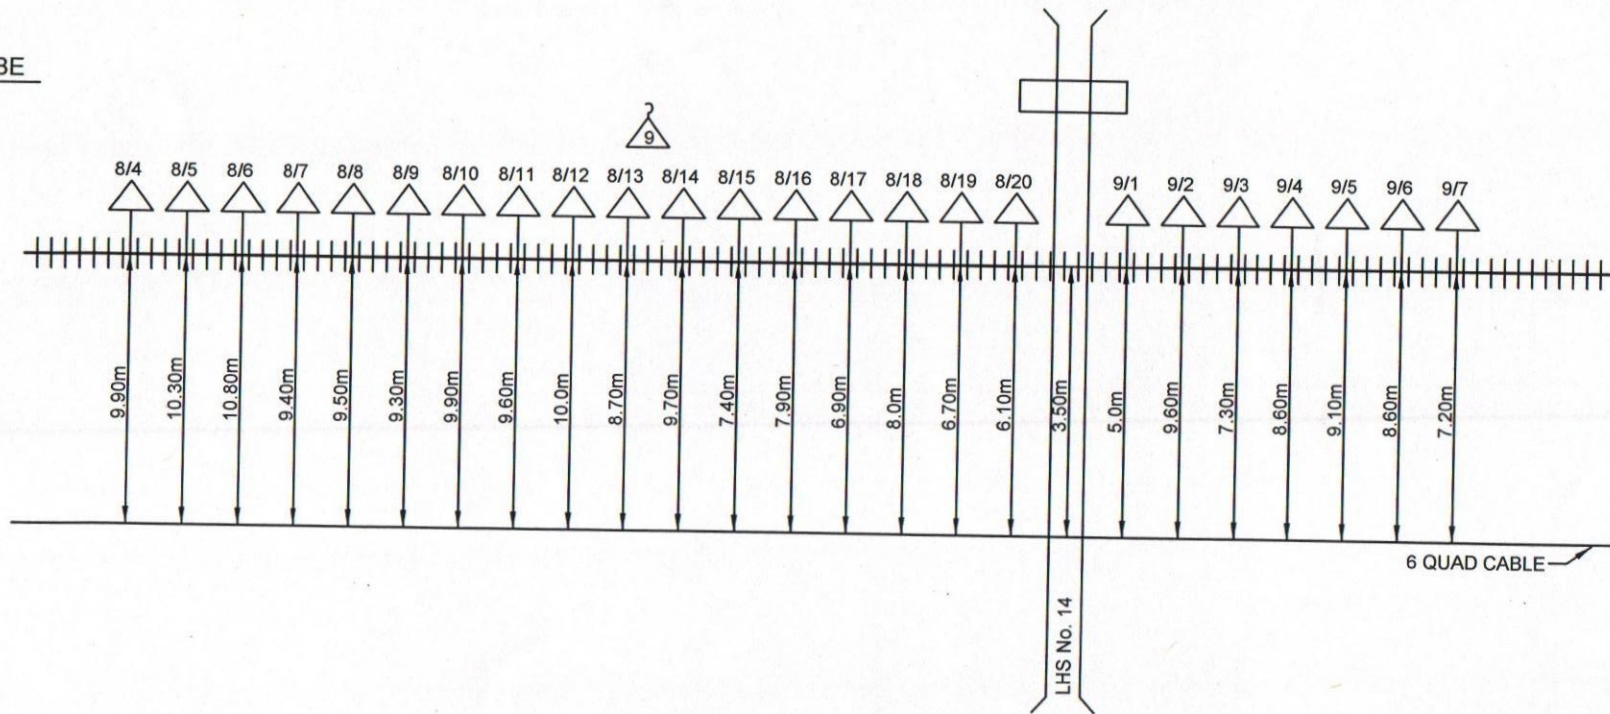


				NORTH EASTERN RAILWAY			
	EMERGENCY SOCKET & JOINT		OHE MAST	DIVISION			IZZATNAGAR
	LEVEL CROSSING GATE			SHEET No.			7
	B.G. TRACK			Sr.DSTE/IZN			LOCATION: PILIBHIT-BHOPATPURA
Auto CAD Drawing By (ARIEL KANDULNA) SSE/DRG/IZN				SSE/TELE/PBE	ADSTE/IZN		

6 QUAD CABLE ROUTE PLAN PILIBHIT-BHOPATPURA

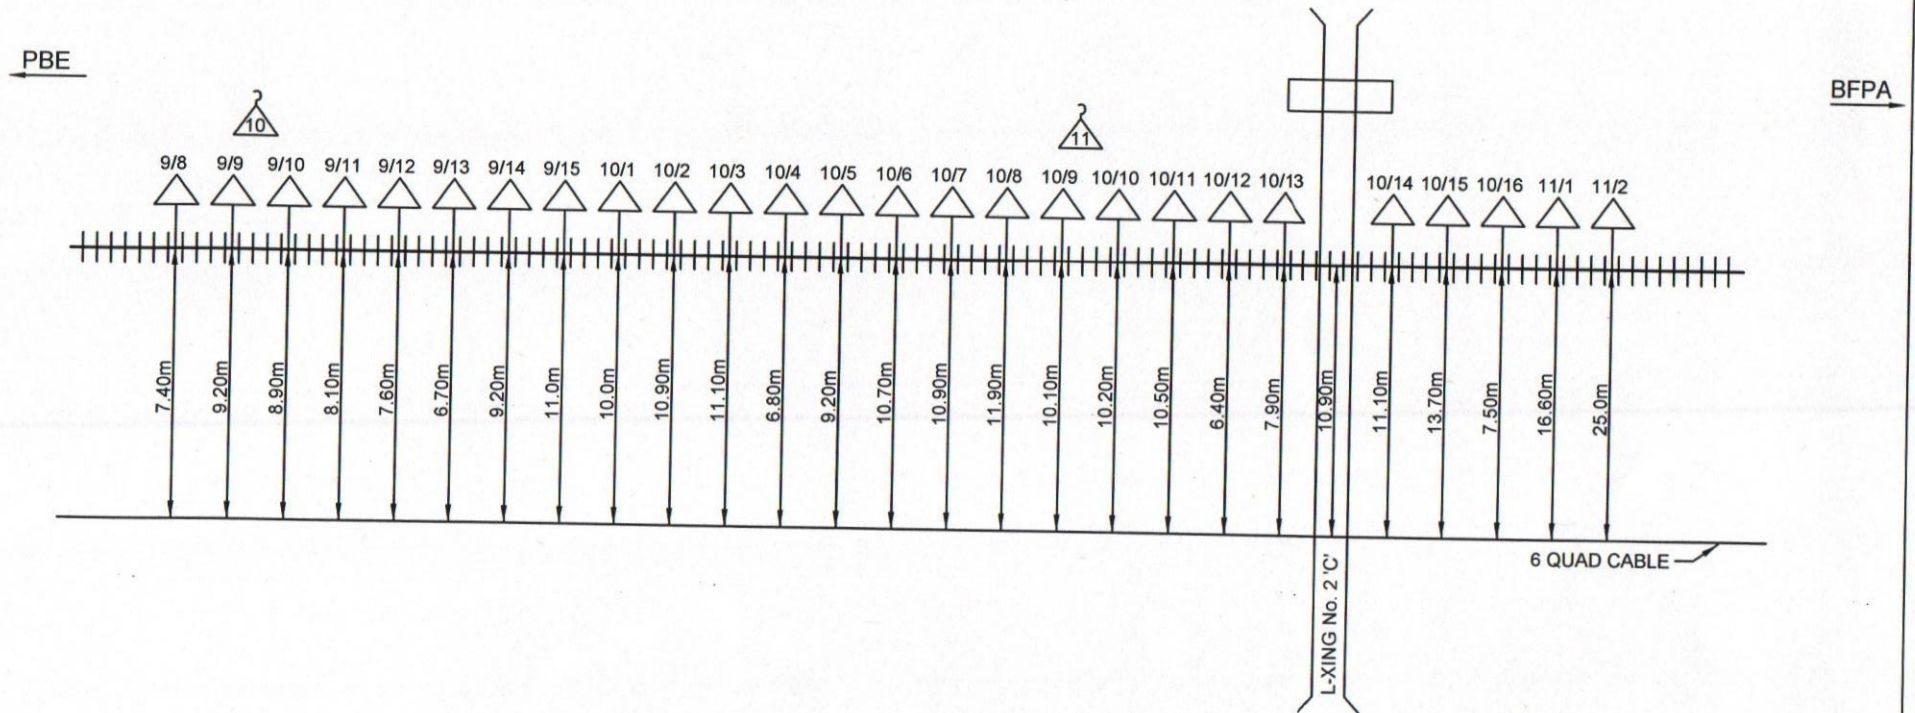


						NORTH EASTERN RAILWAY			
		EMERGENCY SOCKET & JOINT			OHE MAST	DIVISION		IZZATNAGAR	
		LEVEL CROSSING GATE				SHEET No.		LOCATION:	
		B.G. TRACK				8		PILIBHIT-BHOPATPURA	
Auto CAD Drawing By									
(ARIEL KANDULNA) SSE/DRG/IZN						SSE/TELE/PBE		ADSTE/IZN	
								Sr.DSTE/IZN	

6 QUAD CABLE ROUTE PLAN PILIBHIT-BHOPATPURA

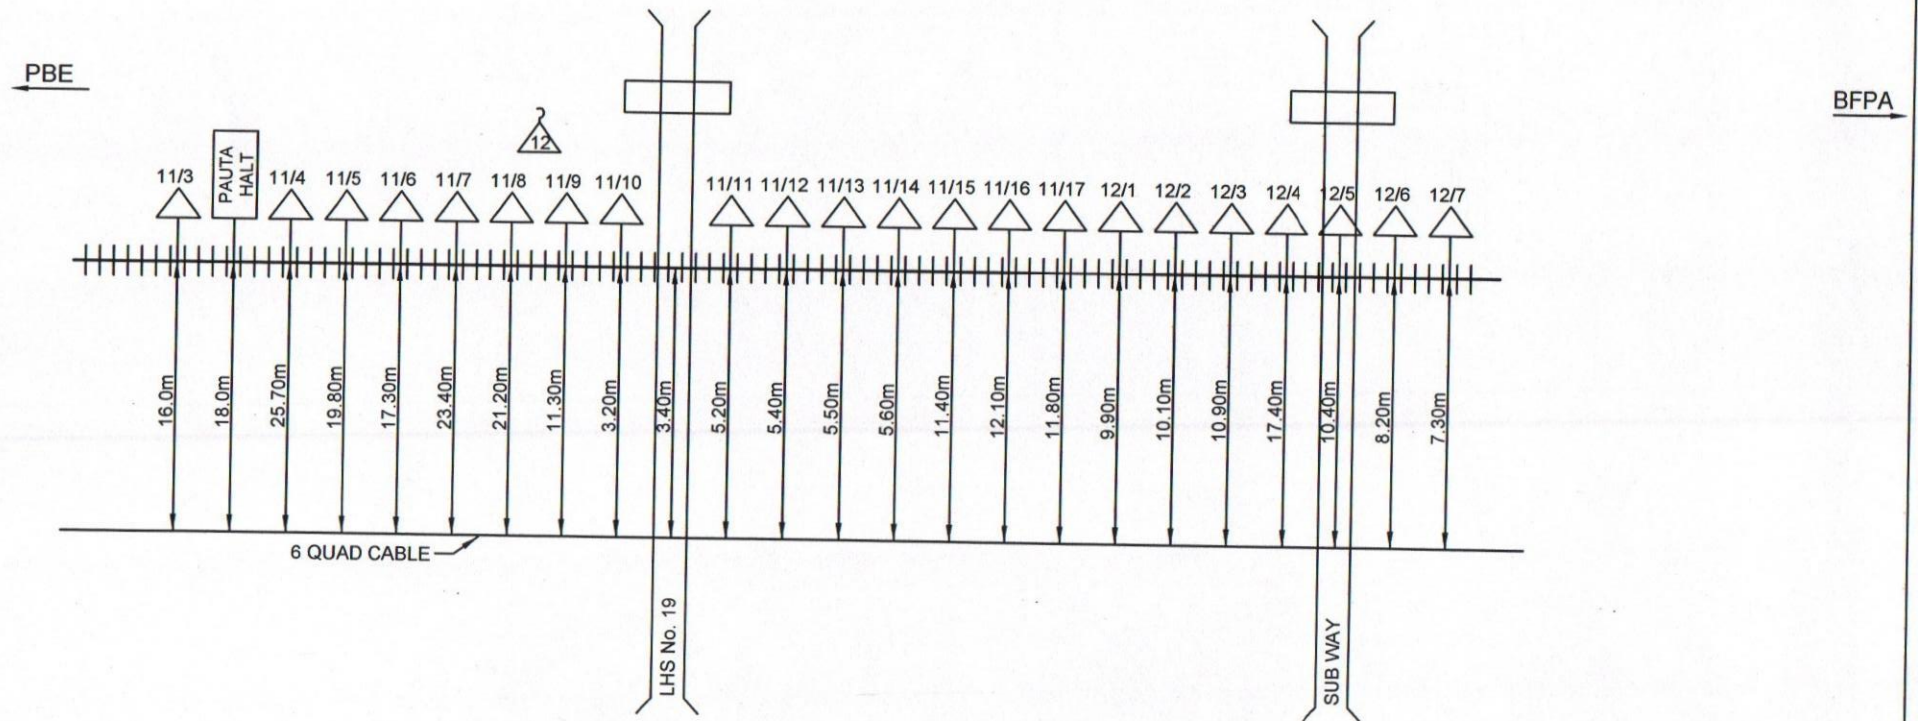

				NORTH EASTERN RAILWAY			
	EMERGENCY SOCKET & JOINT		OHE MAST	DIVISION		IZZATNAGAR	
	LEVEL CROSSING GATE			SHEET No.		LOCATION:	
	B.G. TRACK			9		PILIBHIT-BHOPATPURA	
Auto CAD Drawing By							
(ARIEL KANDULNA) SSE/DRG/IZN				SSE/TELE/PBE		Sr.DSTE/IZN	
				ADSTE/IZN			

6 QUAD CABLE ROUTE PLAN PILIBHIT-BHOPATPURA

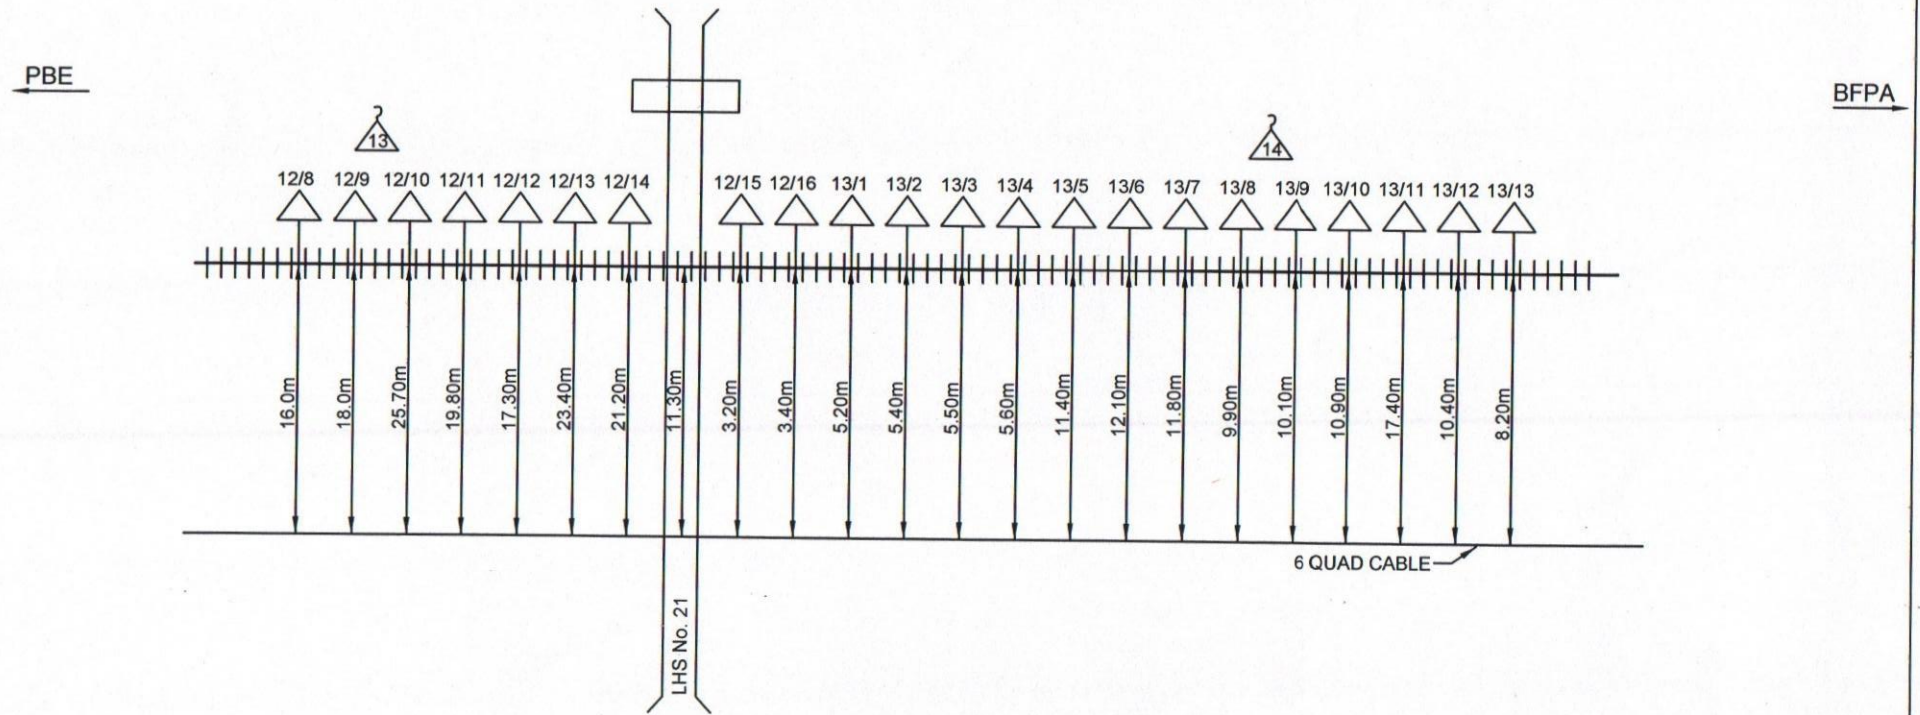

				NORTH EASTERN RAILWAY		
	EMERGENCY SOCKET & JOINT		OHE MAST	DIVISION		
	LEVEL CROSSING GATE			IZZATNAGAR		
	B.G. TRACK			SHEET No.		
				10		
				LOCATION:		
				PILIBHIT-BHOPATPURA		

Auto CAD Drawing By


(ARIEL KANDULNA)
SSE/DRG/IZN

SSE/TELE/PBE

ADSTE/IZN

Sr.DSTE/IZN

6 QUAD CABLE ROUTE PLAN PILIBHIT-BHOPATPURA

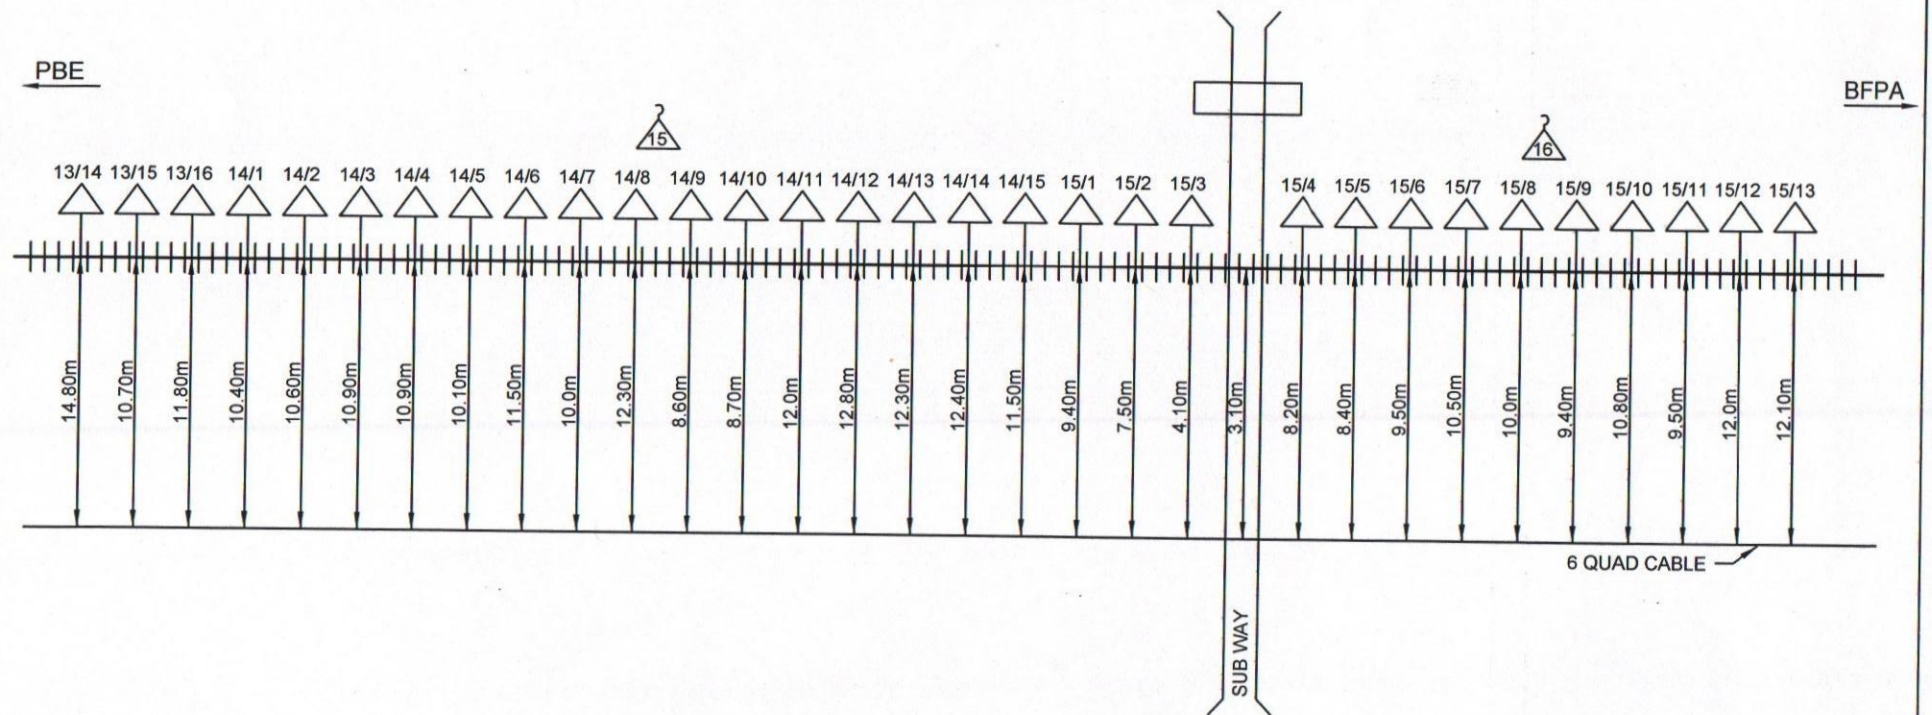


			NORTH EASTERN RAILWAY				
			DIVISION			IZZATNAGAR	
			SHEET No.			LOCATION:	
			11			PILIBHIT-BHOPATPURA	

	EMERGENCY SOCKET & JOINT		OHE MAST	Auto CAD Drawing By (ARIEL KANDULNA) SSE/DRG/IZN	 ADSTE/IZN	 Sr.DSTE/IZN
	LEVEL CROSSING GATE					
	B.G. TRACK					

6 QUAD CABLE ROUTE PLAN **PILIBHIT-BHOPATPURA**

PBE

BFPA

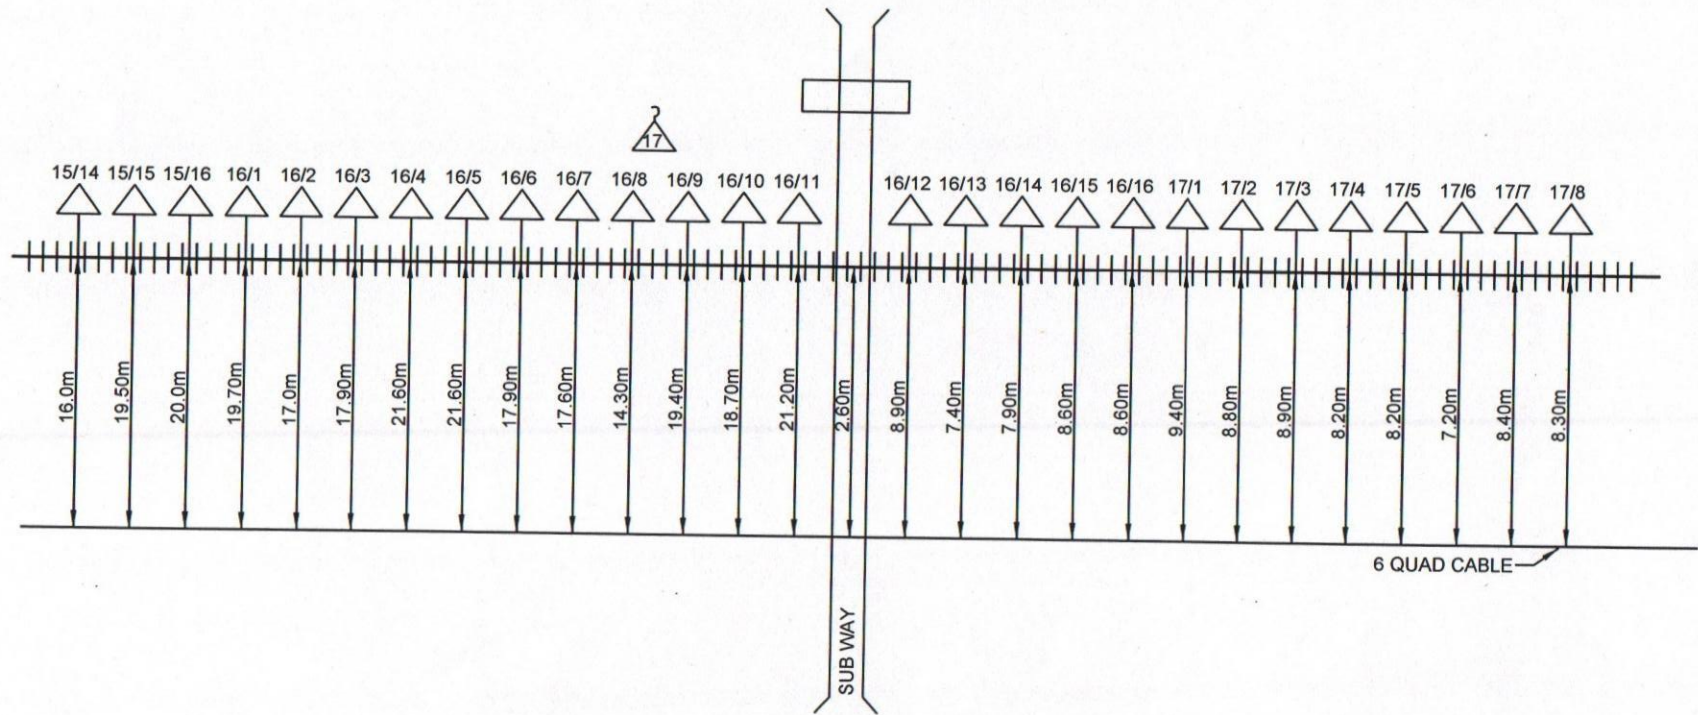


				NORTH EASTERN RAILWAY	
	EMERGENCY SOCKET & JOINT		OHE MAST	DIVISION	IZZATNAGAR
	LEVEL CROSSING GATE			SHEET No.	12
	B.G. TRACK			LOCATION: PILIBHIT-BHOPATPURA	
Auto CAD Drawing By				SSE/TELE/PBE	ADSTE/IZN
(ARIEL KANDULNA) SSE/DRG/IZN				Sr.DSTE/IZN	

6 QUAD CABLE ROUTE PLAN PILIBHIT-BHOPATPURA

PBE

BFPA

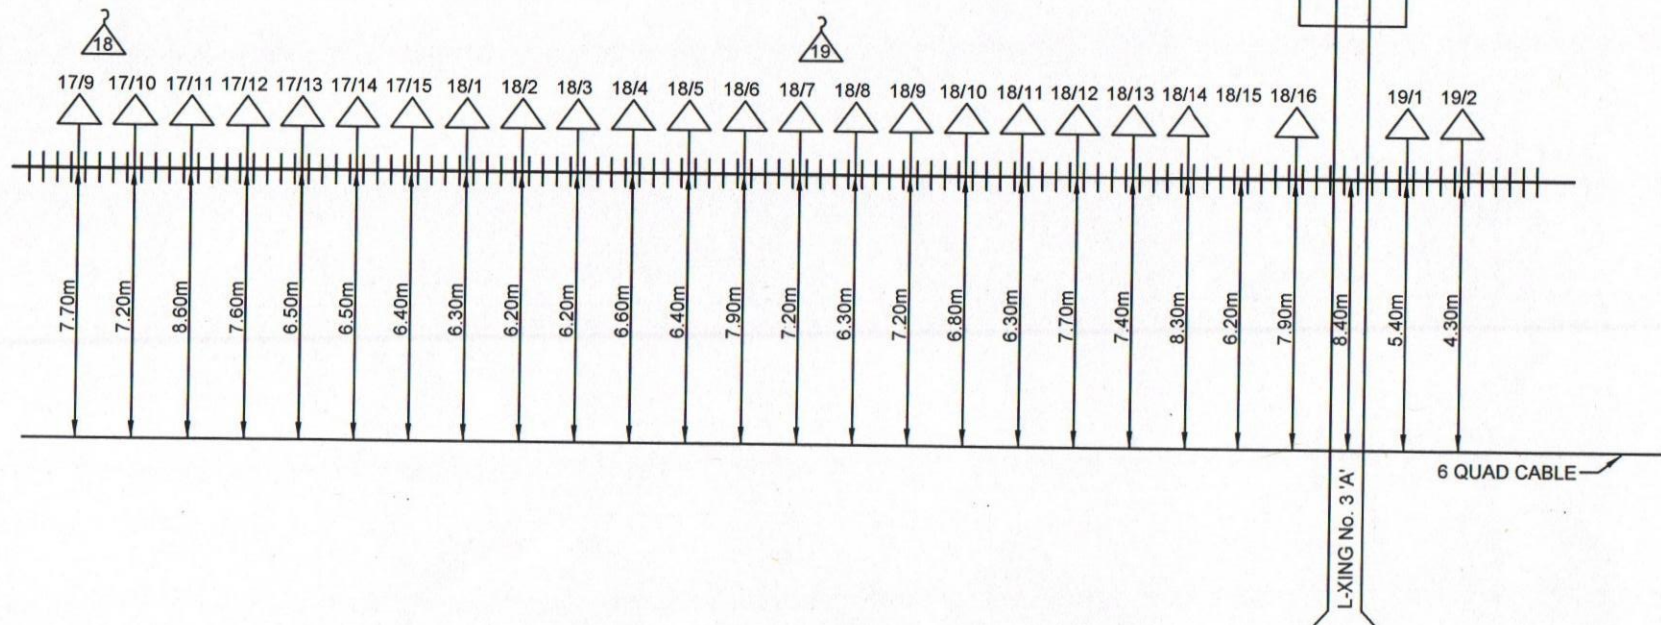


	EMERGENCY SOCKET & JOINT		OHE MAST	Auto CAD Drawing By  (ARIEL KANDULNA) SSE/DRG/IZN	 SSE/TELE/PBE	 ADSTE/IZN	 Sr.DSTE/IZN	DIVISION	IZZATNAGAR
	LEVEL CROSSING GATE							SHEET No.	LOCATION:
	B.G. TRACK							13	PILIBHIT-BHOPATPURA

6 QUAD CABLE ROUTE PLAN PILIBHIT-BHOPATPURA-BISALPUR

PBE ←

BSUR →

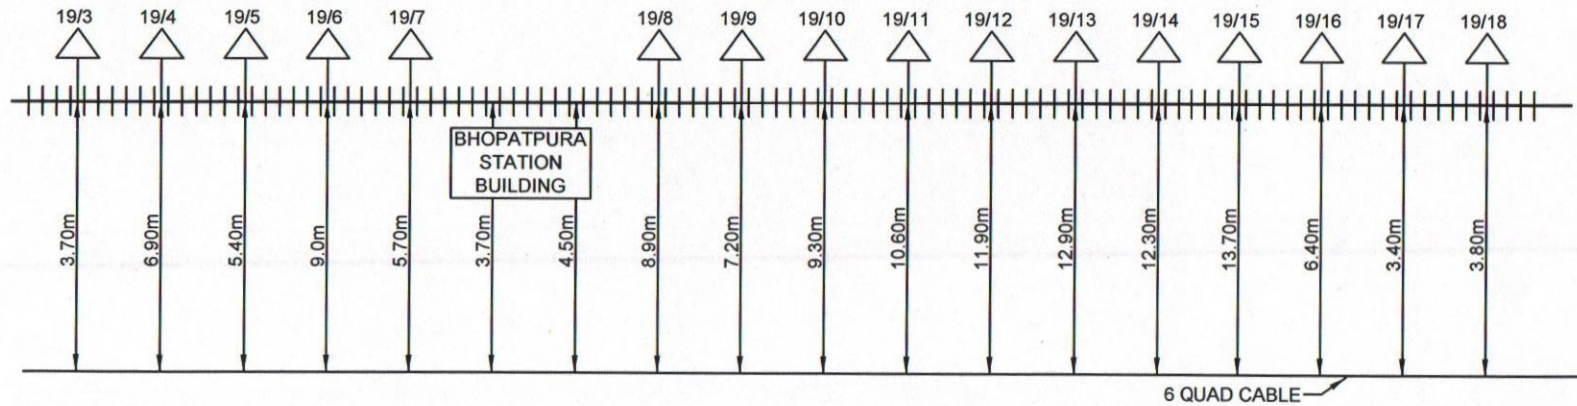


				NORTH EASTERN RAILWAY		
				DIVISION	IZZATNAGAR	
				SHEET No.	LOCATION:	
				14	PILIBHIT-BHOPATPURA-BISALPUR	

	EMERGENCY SOCKET & JOINT		OHE MAST	Auto CAD Drawing By			
	LEVEL CROSSING GATE			(ARIEL KANDULNA)	SSE/TELE/PBE	ADSTE/IZN	Sr.DSTE/IZN
	B.G. TRACK			SSE/DRG/IZN			

6 QUAD CABLE ROUTE PLAN BHOPATPURA-BISALPUR

BFPA

BSUR

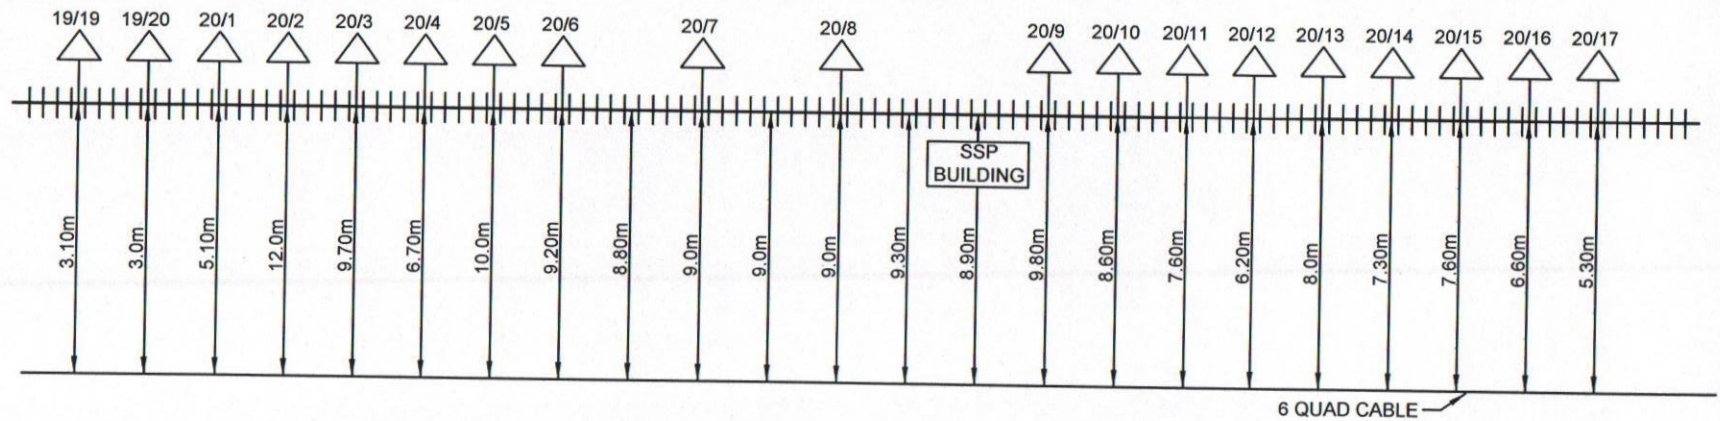


				NORTH EASTERN RAILWAY		
	EMERGENCY SOCKET & JOINT		OHE MAST	DIVISION		
	LEVEL CROSSING GATE			SHEET No.		
	B.G. TRACK			15		
Auto CAD Drawing By				LOCATION:		
(ARIEL KANDULNA) SSE/DRG/IZN						
SSE/TELE/PBE						
AD STE/IZN						
				Sr.DSTE/IZN		

6 QUAD CABLE ROUTE PLAN **BHOPATPURA-BISALPUR**

BFPA

BSUR

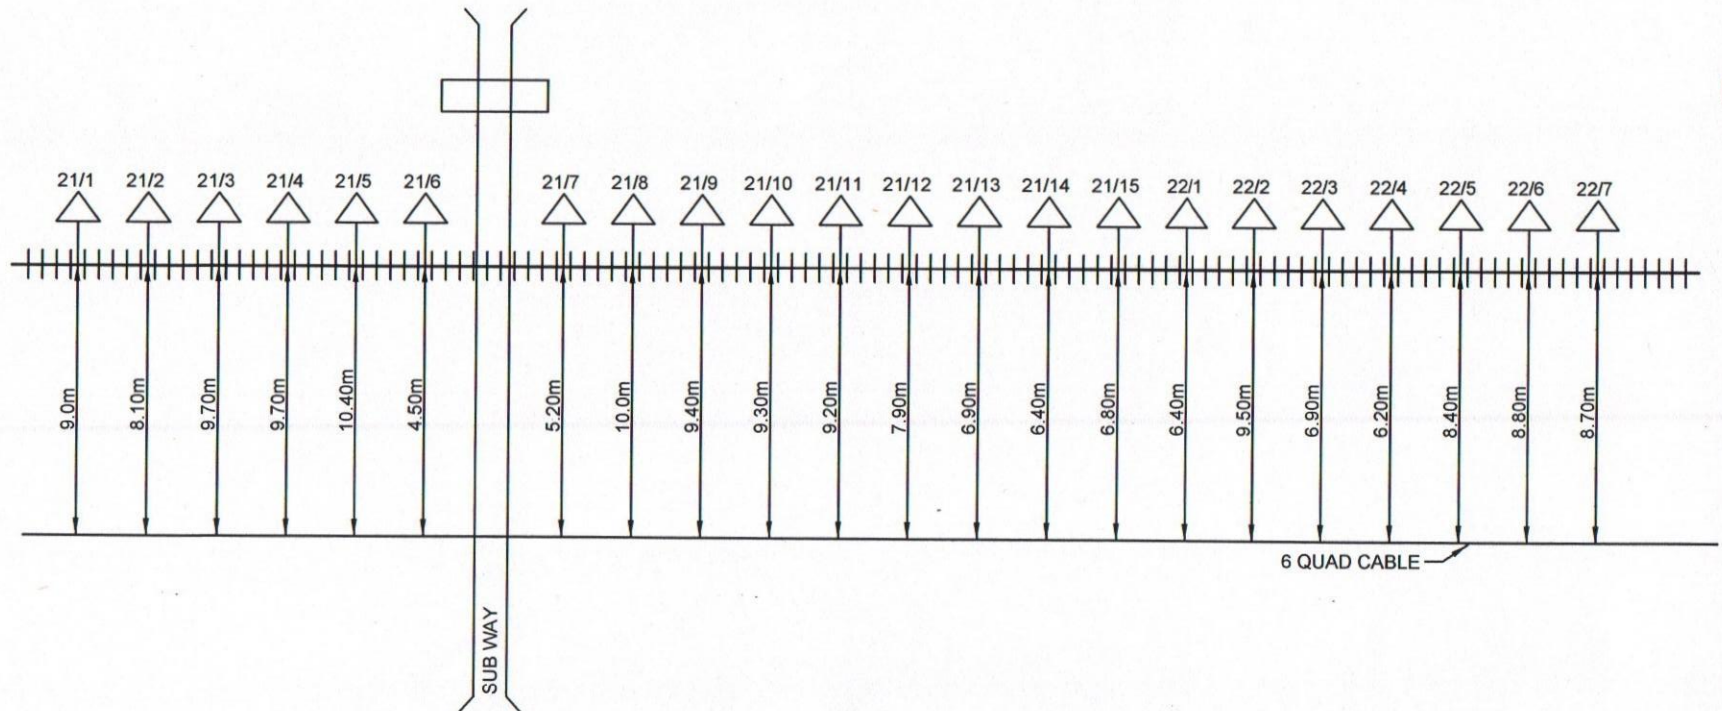


			NORTH EASTERN RAILWAY		
			DIVISION	IZZATNAGAR	
			SHEET No.	LOCATION:	
			16	BHOPATPURA-BISALPUR	

	EMERGENCY SOCKET & JOINT		OHE MAST	Auto CAD Drawing By			
	LEVEL CROSSING GATE			(ARIEL KANDULNA)	SSE/TELE/PBE	ADSTE/IZN	Sr.DSTE/IZN
	B.G. TRACK			SSE/DRG/IZN			

6 QUAD CABLE ROUTE PLAN BHOPATPURA-BISALPUR

BFPA

BSUR

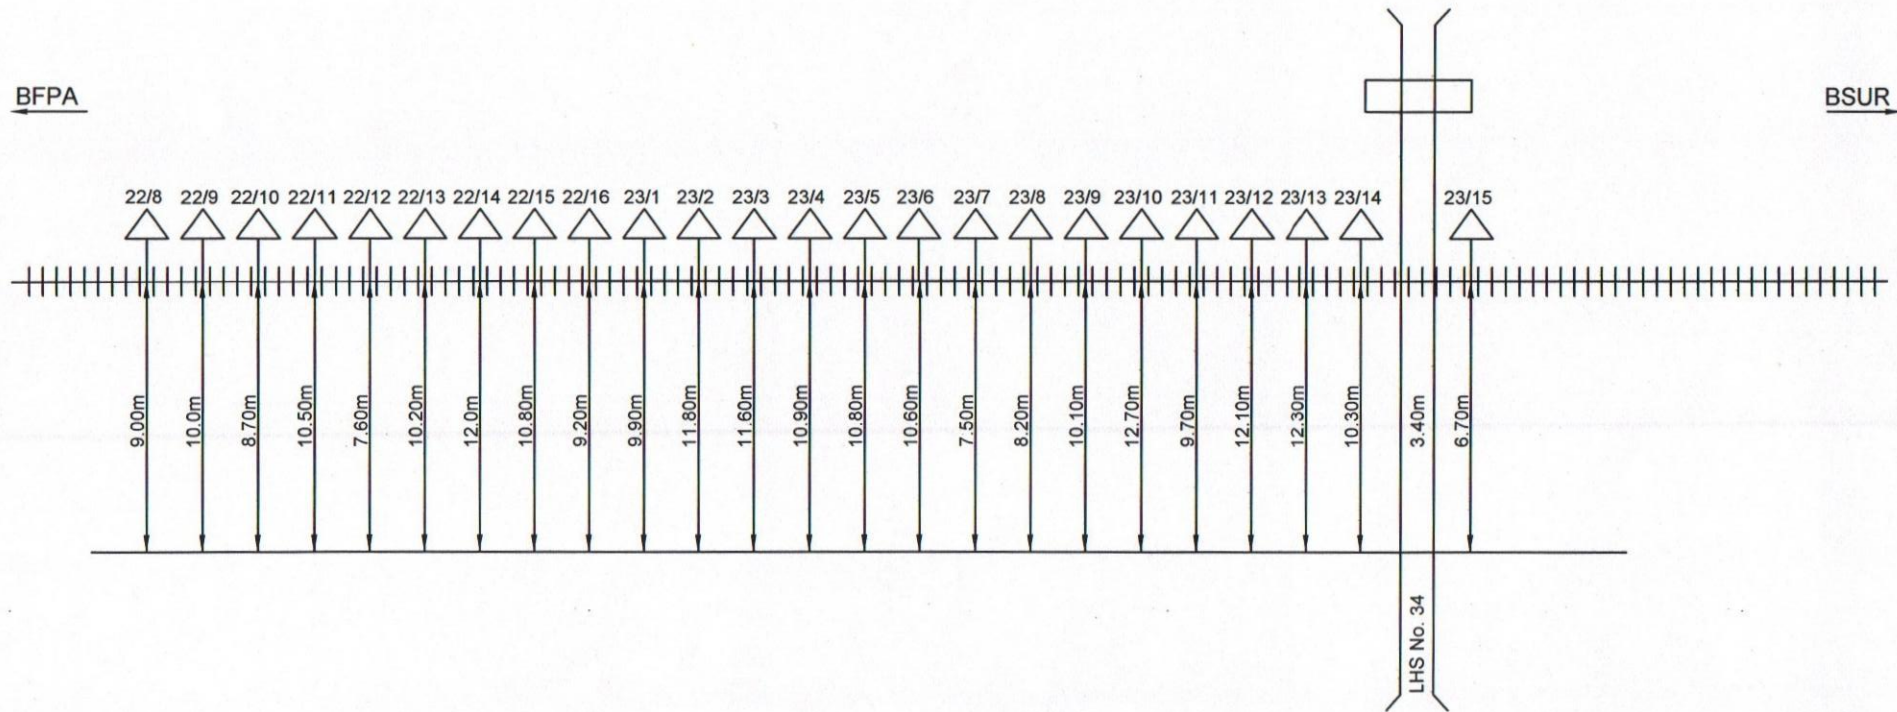

NORTH EASTERN RAILWAY

DIVISION

IZZATNAGAR

SHEET No.

17

LOCATION:


BHOPATPURA-BISALPUR

	EMERGENCY SOCKET & JOINT		OHE MAST	Auto CAD Drawing By			
	LEVEL CROSSING GATE			(DEEPAK KUMAR)	SSE/TELE/PBE	ADSTE/IZN	Sr.DSTE/IZN
	B.G. TRACK			ESM/I/IZN			

6 QUAD CABLE ROUTE PLAN BHOPATPURA-BISALPUR


BFPA

BSUR

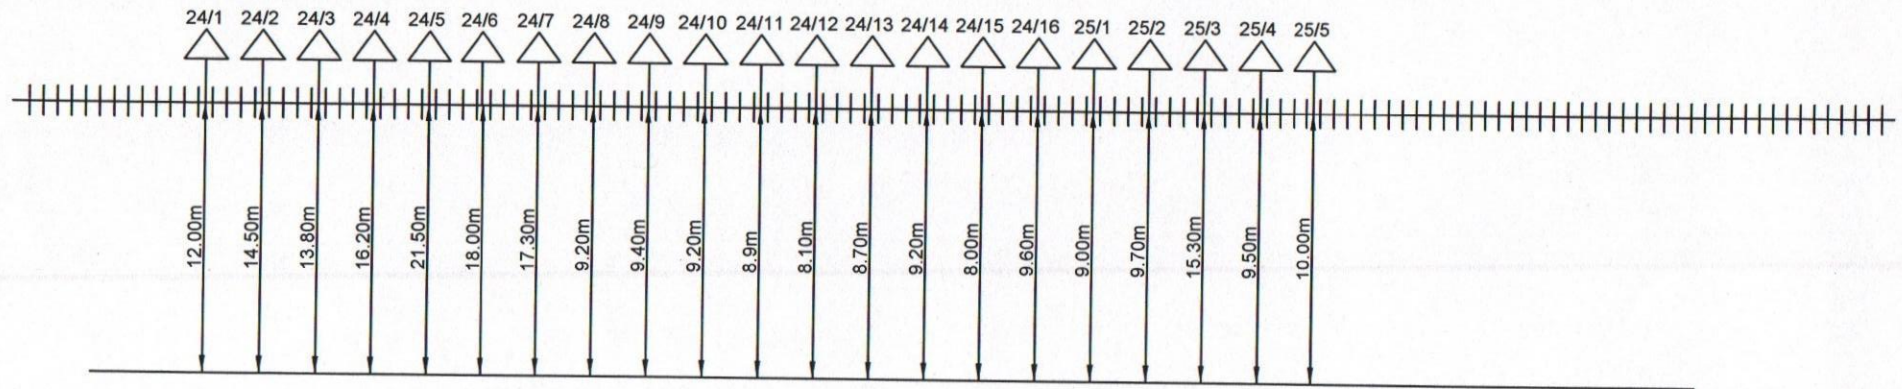

			NORTH EASTERN RAILWAY				
	EMERGENCY SOCKET & JOINT		OHE MAST	Auto CAD Drawing By		DIVISION	IZZATNAGAR
	LEVEL CROSSING GATE					SHEET No.	LOCATION:
	B.G. TRACK			(DEEPAK KUMAR) ESM/IIZN		18	BHOPATPURA-BISALPUR
			SSE/TELE/PBE	ADSTE/IZN	Sr.DSTE/IZN		

6 QUAD CABLE ROUTE PLAN **BHOPATPURA-BISALPUR**

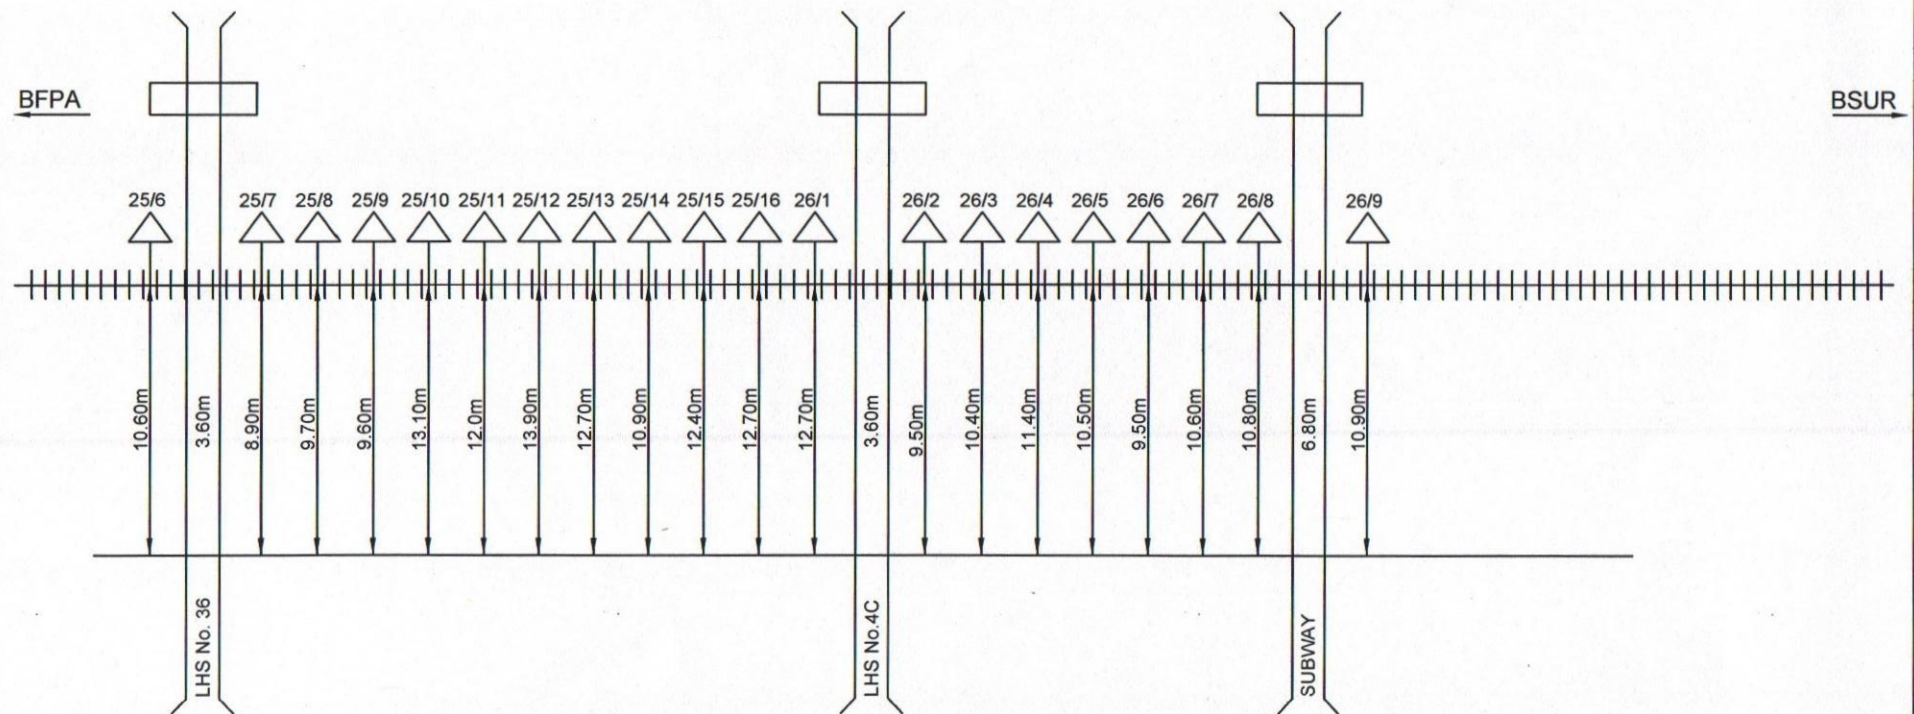


				NORTH EASTERN RAILWAY		
				DIVISION	IZZATNAGAR	
				SHEET No.	LOCATION:	
				19	BHOPATPURA-BISALPUR	
	EMERGENCY SOCKET & JOINT		OHE MAST	Auto CAD Drawing By		
	LEVEL CROSSING GATE			(DEEPAK KUMAR)	SSE/TELE/PBE	ADSTE/IZN
	B.G. TRACK			ESM/I/IZN		Sr.DSTE/IZN

6 QUAD CABLE ROUTE PLAN BHOPATPURA-BISALPUR

BFPA


BSUR

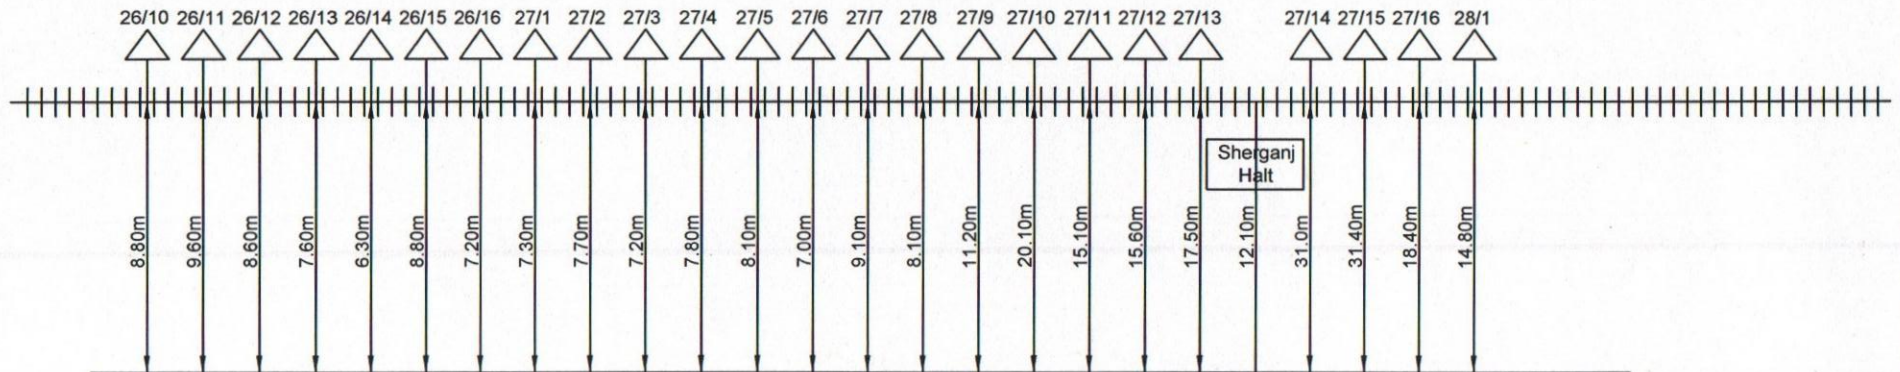

				NORTH EASTERN RAILWAY		
				DIVISION		IZZATNAGAR
				SHEET No.		LOCATION:
				20		BHOPATPURA-BISALPUR

	EMERGENCY SOCKET & JOINT		OHE MAST	Auto CAD Drawing By			
	LEVEL CROSSING GATE			(DEEPAK KUMAR)	SSE/TELE/PBE		
	B.G. TRACK			ESM/I/IZN			

6 QUAD CABLE ROUTE PLAN BHOPATPURA-BISALPUR

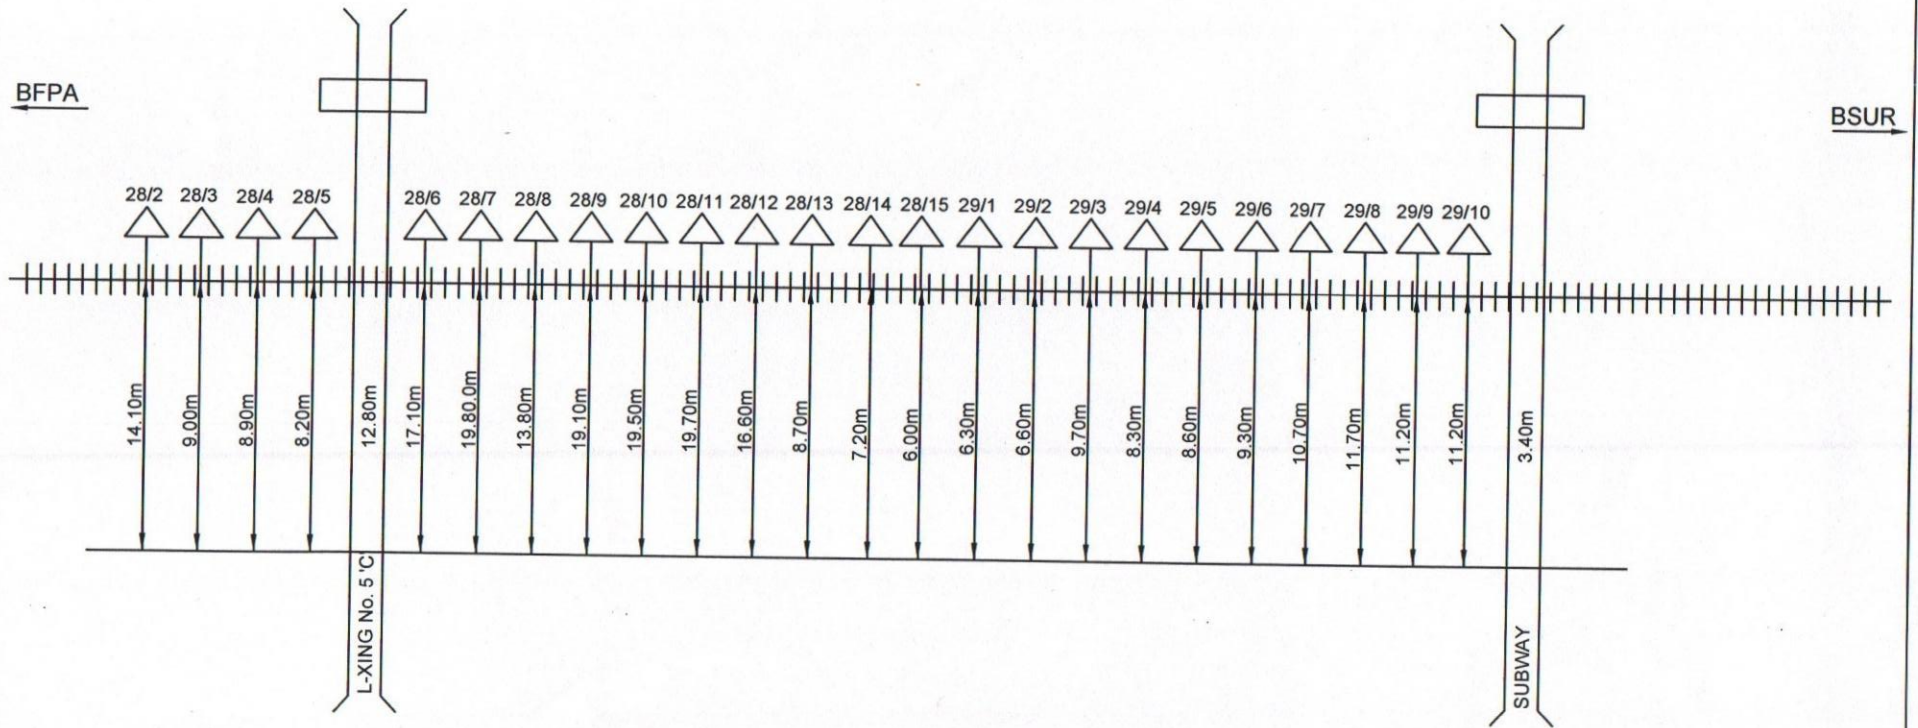


			NORTH EASTERN RAILWAY				
			DIVISION			IZZATNAGAR	
			SHEET No.			LOCATION:	
			21			BHOPATPURA-BISALPUR	

	EMERGENCY SOCKET & JOINT		OHE MAST	Auto CAD Drawing By (DEEPAK KUMAR) ESM/IIZN	 SSE/TELE/PBE	 ADSTE/IZN	 Sr.DSTE/IZN
	LEVEL CROSSING GATE						
	B.G. TRACK						

6 QUAD CABLE ROUTE PLAN BHOPATPURA-BISALPUR


BFPA

BSUR

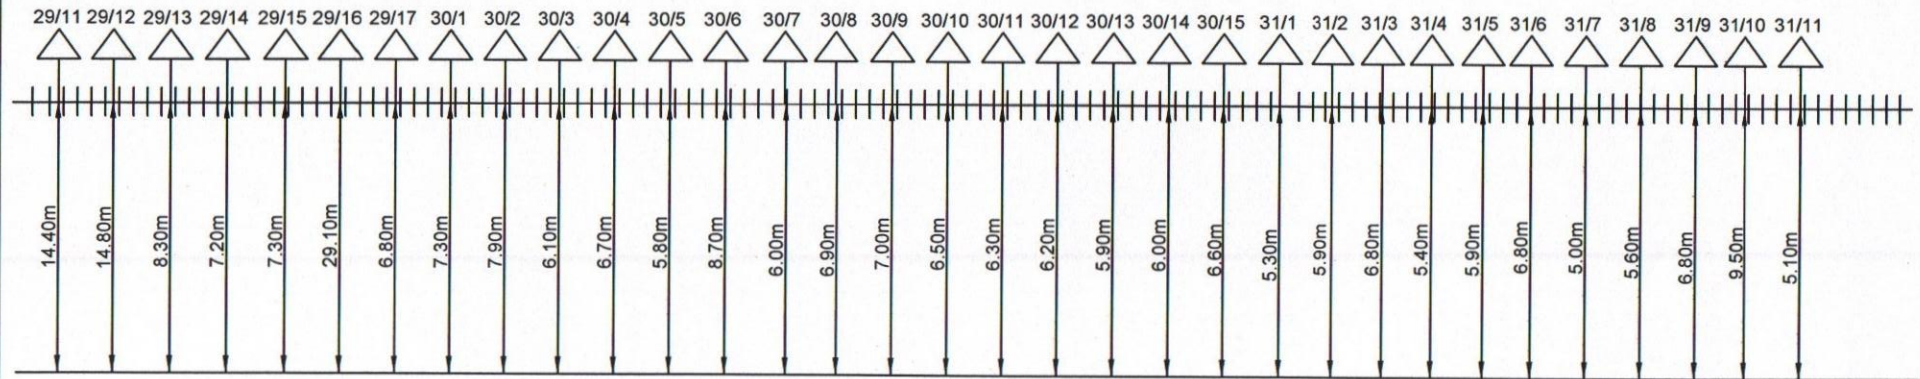


						NORTH EASTERN RAILWAY	
						DIVISION	IZZATNAGAR
						SHEET No.	LOCATION:
						22	BHOPATPURA-BISALPUR
	EMERGENCY SOCKET & JOINT		OHE MAST	Auto CAD Drawing By			
	LEVEL CROSSING GATE			(DEEPAK KUMAR)	SSE/TELE/PBE	ADSTE/IZN	Sr.DSTE/IZN
	B.G. TRACK			ESM/IZN			

6 QUAD CABLE ROUTE PLAN BHOPATPURA-BISALPUR

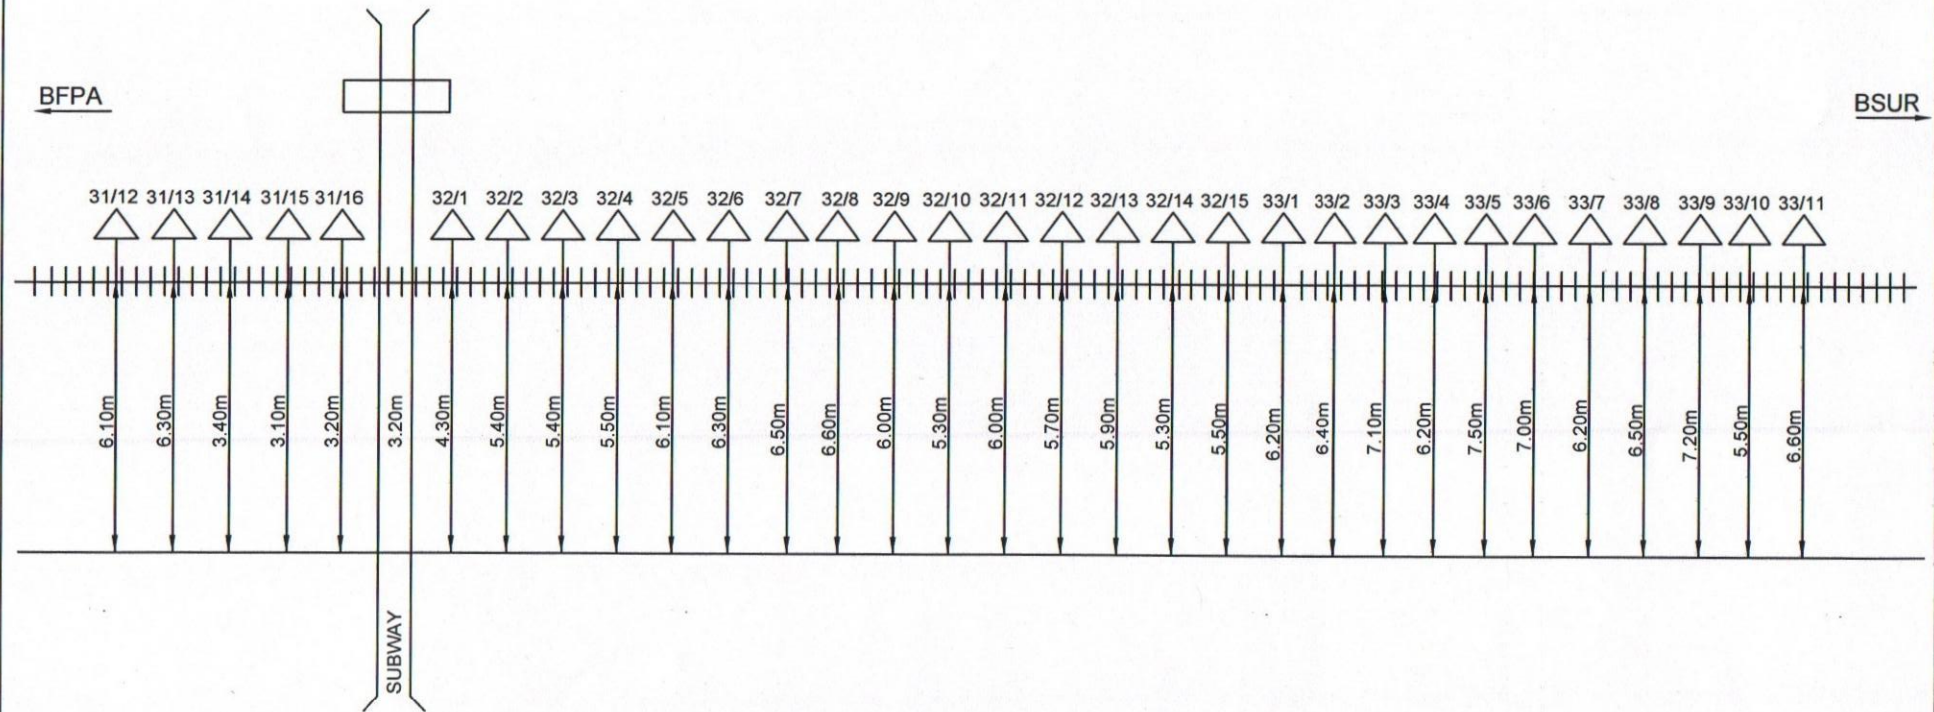

								NORTH EASTERN RAILWAY	
								DIVISION	IZZATNAGAR
	EMERGENCY SOCKET & JOINT		OHE MAST	Auto CAD Drawing By				SHEET No.	LOCATION:
	LEVEL CROSSING GATE			(DEEPAK KUMAR) ESM/IIZN	SSE/TELE/PBE	ADSTE/IZN	Sr.DSTE/IZN	23	BHOPATPURA-BISALPUR
	B.G. TRACK								


6 QUAD CABLE ROUTE PLAN BHOPATPURA-BISALPUR

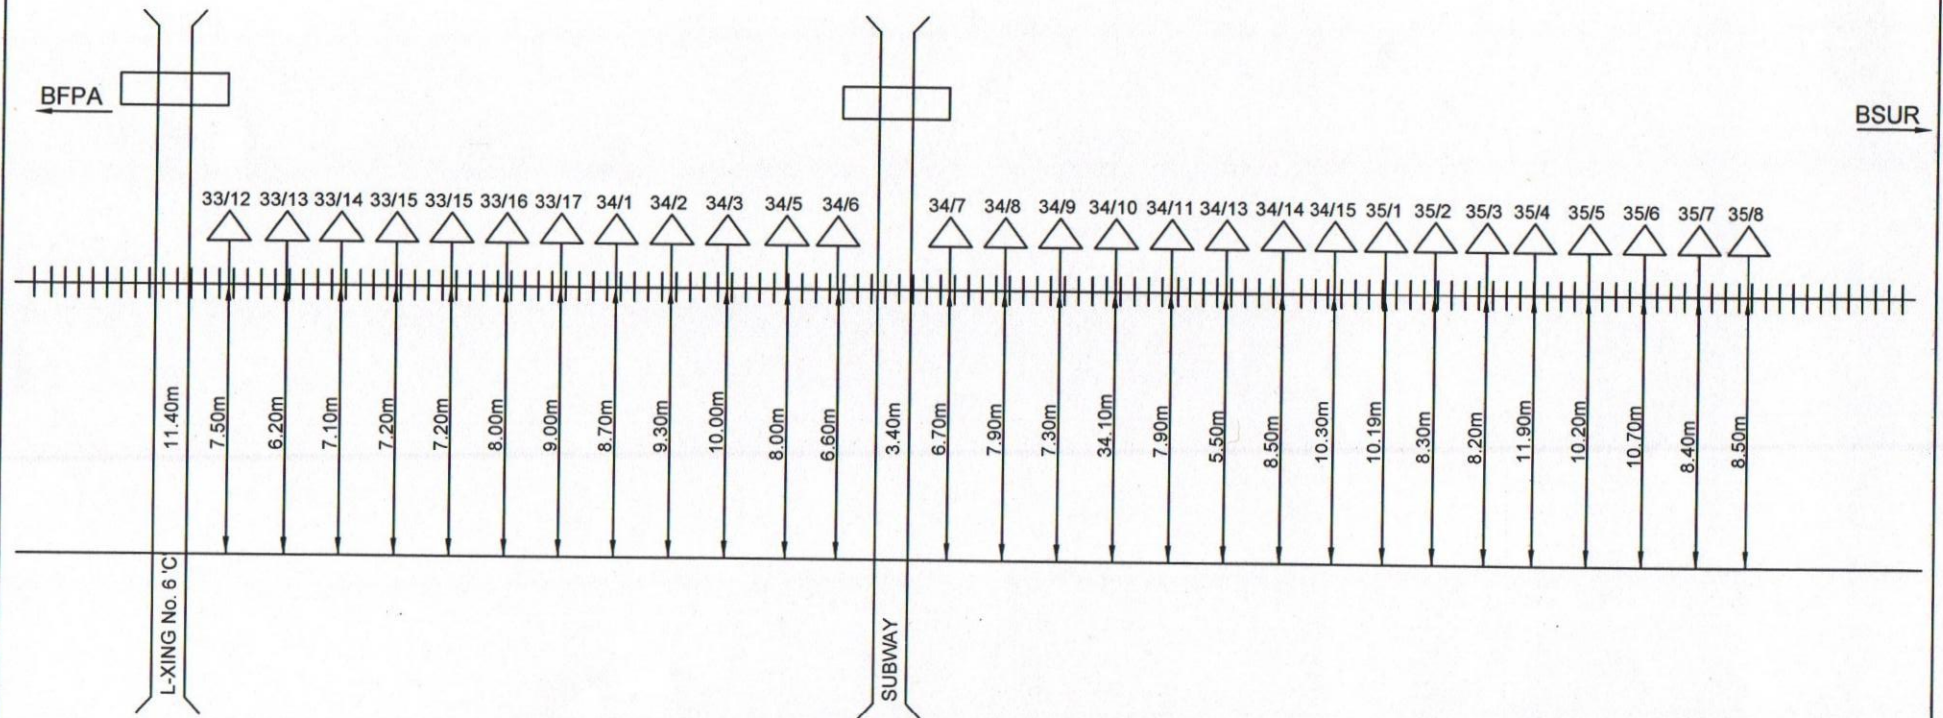

				NORTH EASTERN RAILWAY			
				DIVISION		IZZATNAGAR	
				SHEET No.		LOCATION:	
				24		BHOPATPURA-BISALPUR	

	EMERGENCY SOCKET & JOINT		OHE MAST	Auto CAD Drawing By (DEEPAK KUMAR) ESM/IIZN	 SSE/TELE/PBE	 ADSTE/IZN	 Sr.DSTE/IZN
	LEVEL CROSSING GATE						
	B.G. TRACK						


6 QUAD CABLE ROUTE PLAN **BHOPATPURA-BISALPUR**

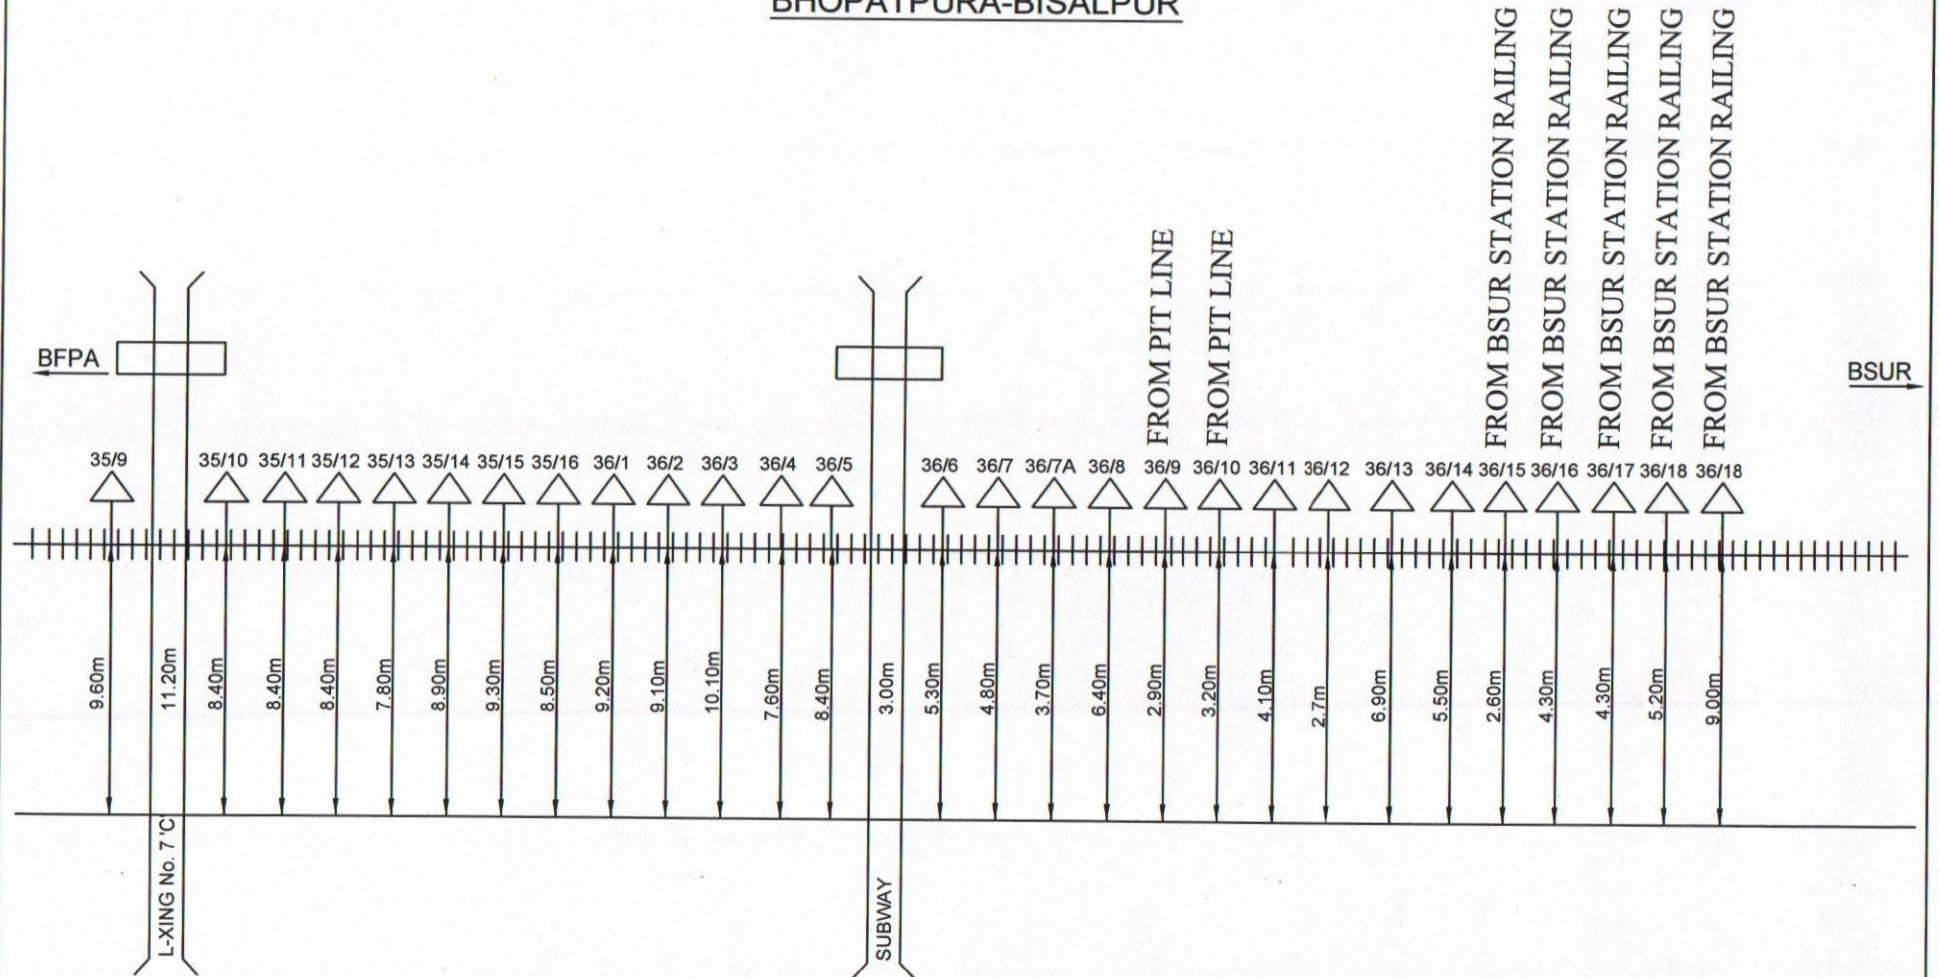

				NORTH EASTERN RAILWAY		
				DIVISION	IZZATNAGAR	
				SHEET No.	LOCATION:	
				25	BHOPATPURA-BISALPUR	

	EMERGENCY SOCKET & JOINT		OHE MAST	Auto CAD Drawing By (DEEPAK KUMAR) ESM/IZN	 SSE/TELE/PBE	 ADSTE/IZN	 Sr.DSTE/IZN
	LEVEL CROSSING GATE						
	B.G. TRACK						


6 QUAD CABLE ROUTE PLAN BHOPATPURA-BISALPUR

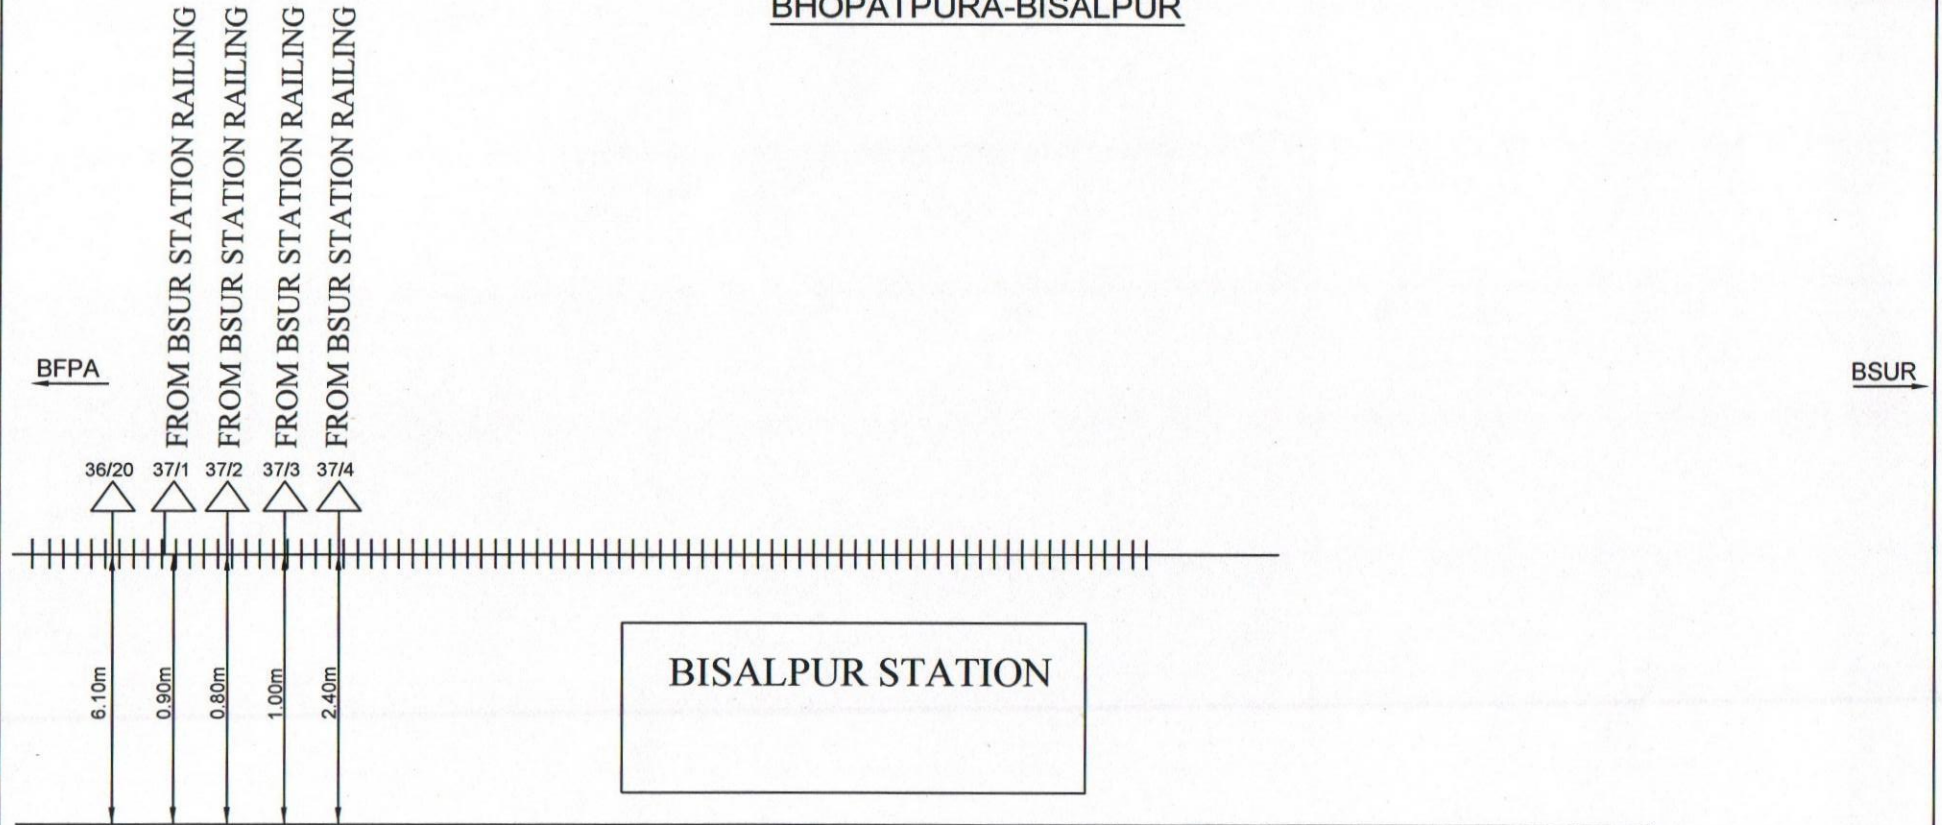

				NORTH EASTERN RAILWAY		
				DIVISION	IZZATNAGAR	
				SHEET No.	LOCATION:	
				26	BHOPATPURA-BISALPUR	
	EMERGENCY SOCKET & JOINT		OHE MAST	Auto CAD Drawing By		
	LEVEL CROSSING GATE			(DEEPAK KUMAR)		
	B.G. TRACK			ESM/IIZN	SSE/TELE/PBE	ADSTE/IZN
						Sr.DSTE/IZN

CABLE ROUTE PLAN SZN-BSUR

CABLE-1 O F C SIG ○
CABLE-2 O F C MAIN □
CABLE-3 QUAD CABLE △
E/S- EMERGENCY SOCKET
O H E NO. - $\frac{37}{3}$ TO $\frac{79}{5}$

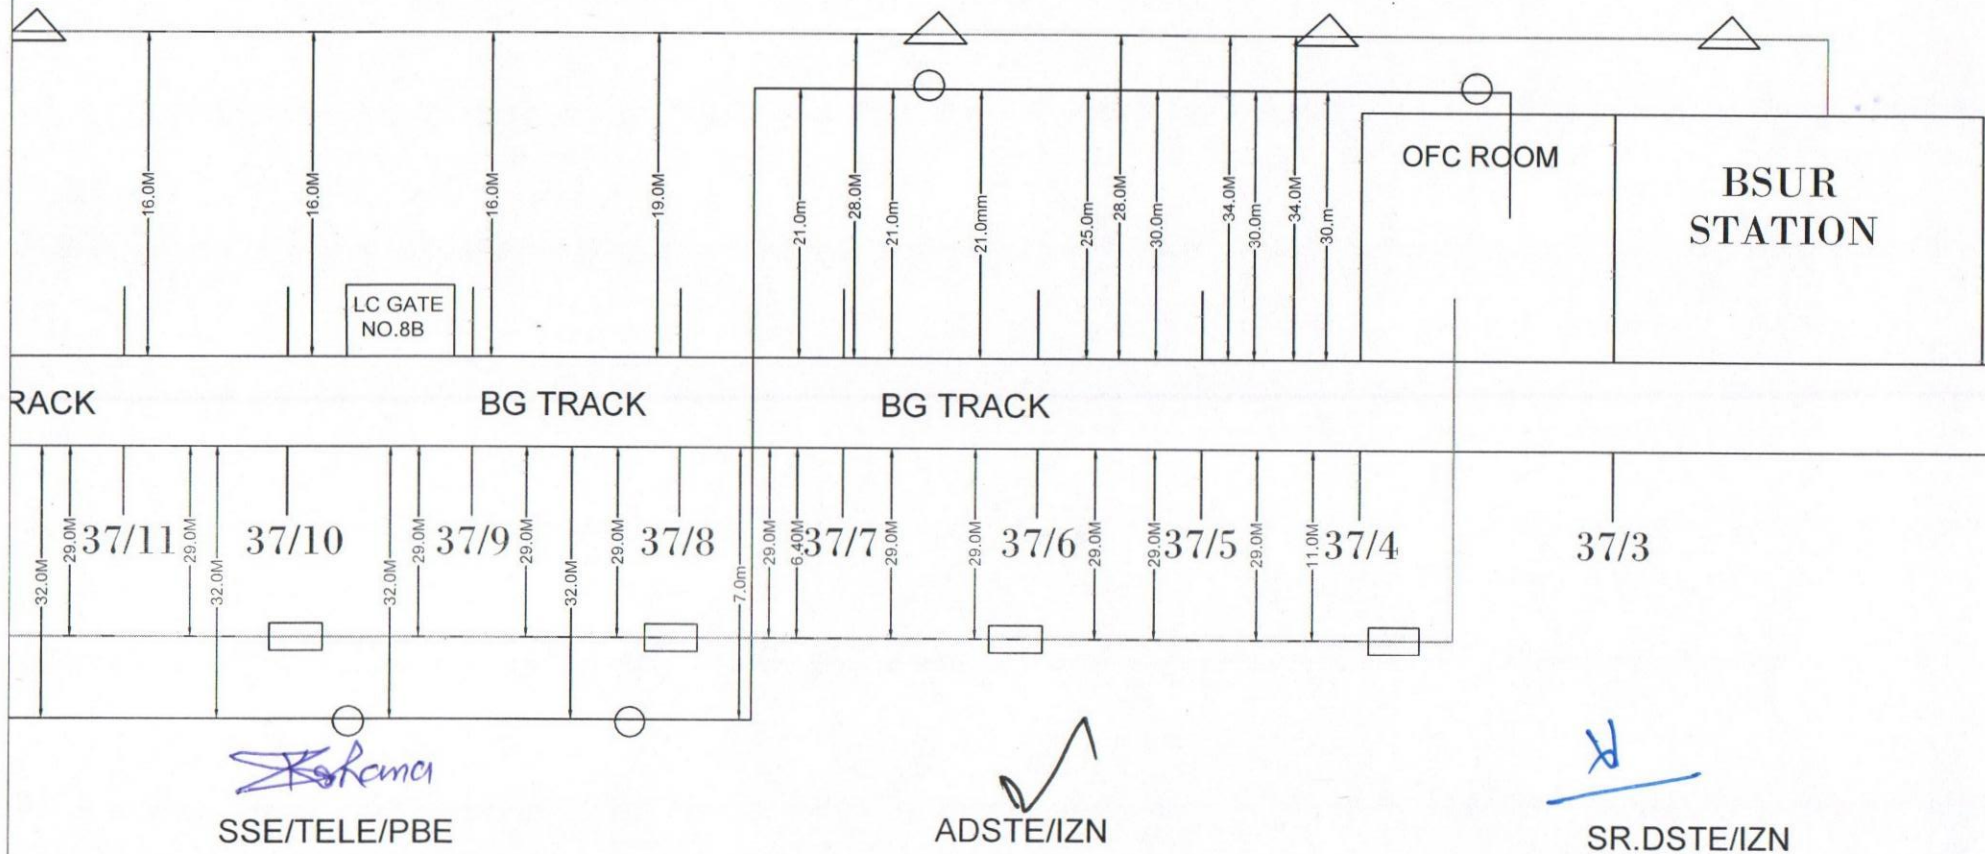

CABLE ROUTE PLAN SZN-BSUR


CABLE-1 O F C SIG ○

CABLE-2 O F C MAIN □

CABLE-3 QUAD CABLE △

E/S- EMERGENCY SOCKET

O H E NO. - $\frac{37}{3}$ TO $\frac{79}{5}$

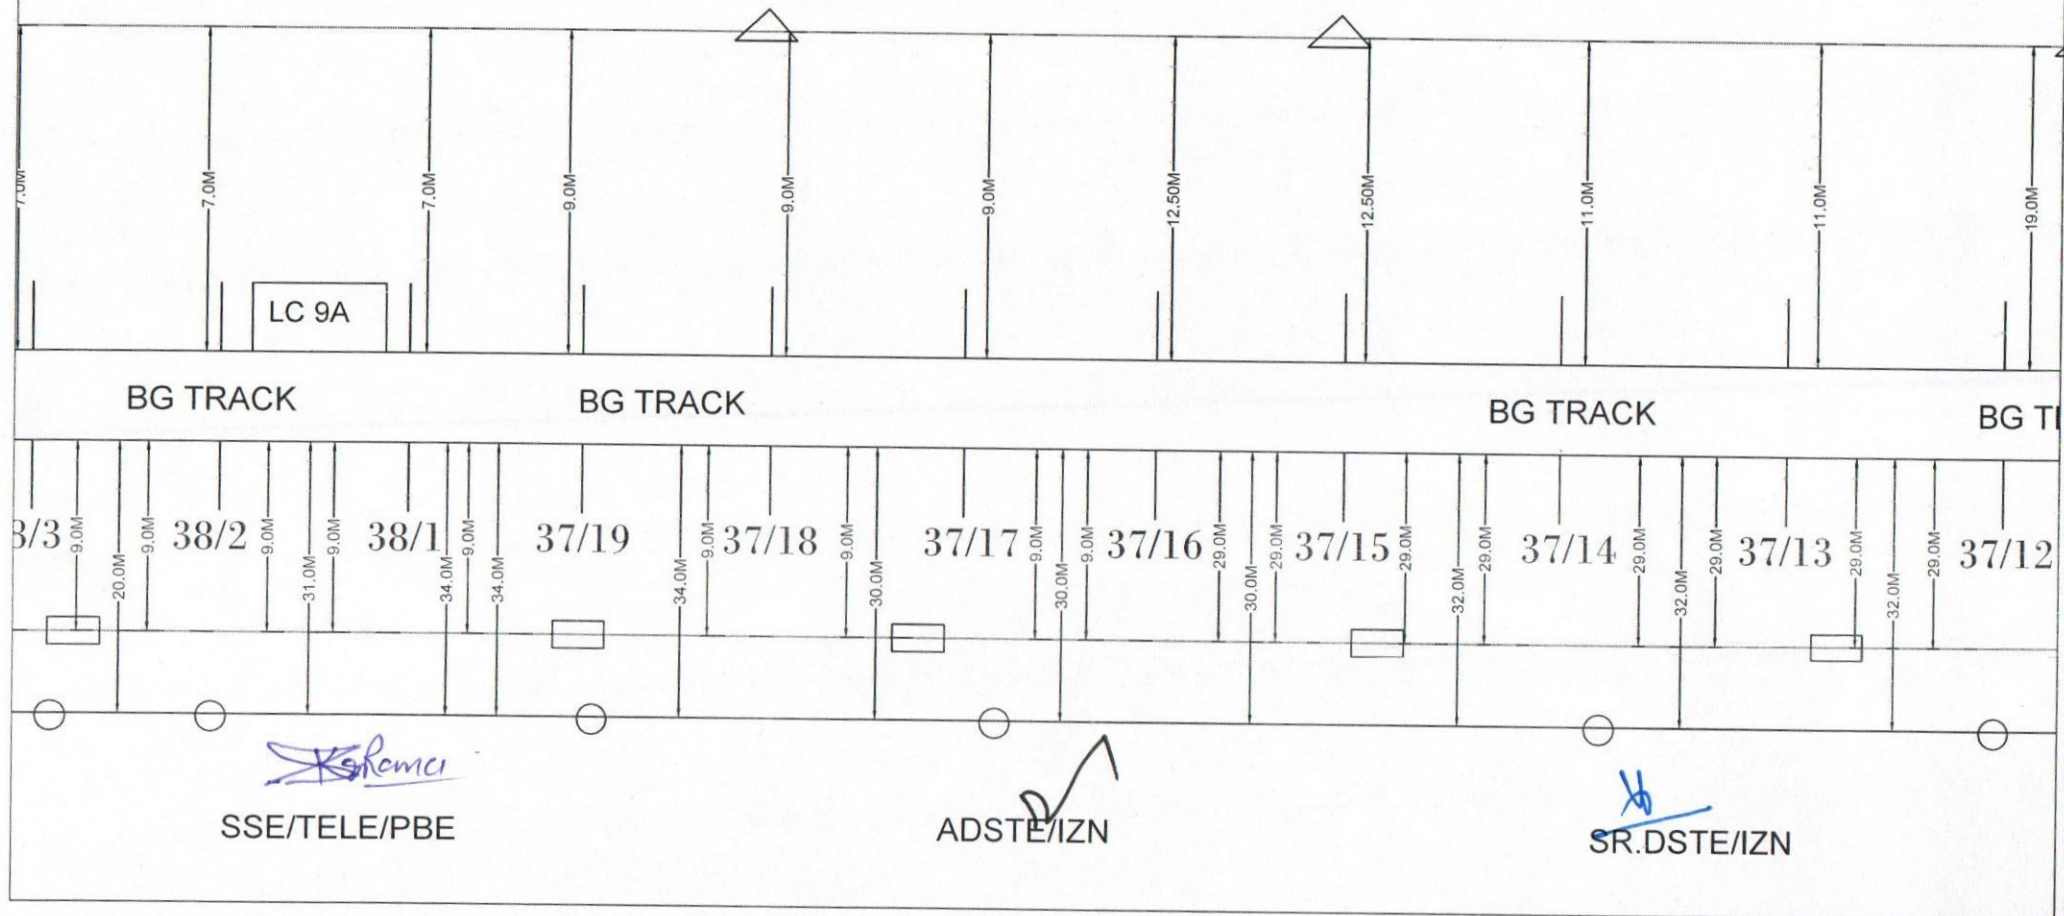

CABLE ROUTE PLAN SZN-BSUR


CABLE-1 O F C SIG ○

CABLE-2 O F C MAIN □

CABLE-3 QUAD CABLE △


E/S- EMERGENCY SOCKET

O H E NO. - $\frac{37}{3}$ TO $\frac{79}{5}$

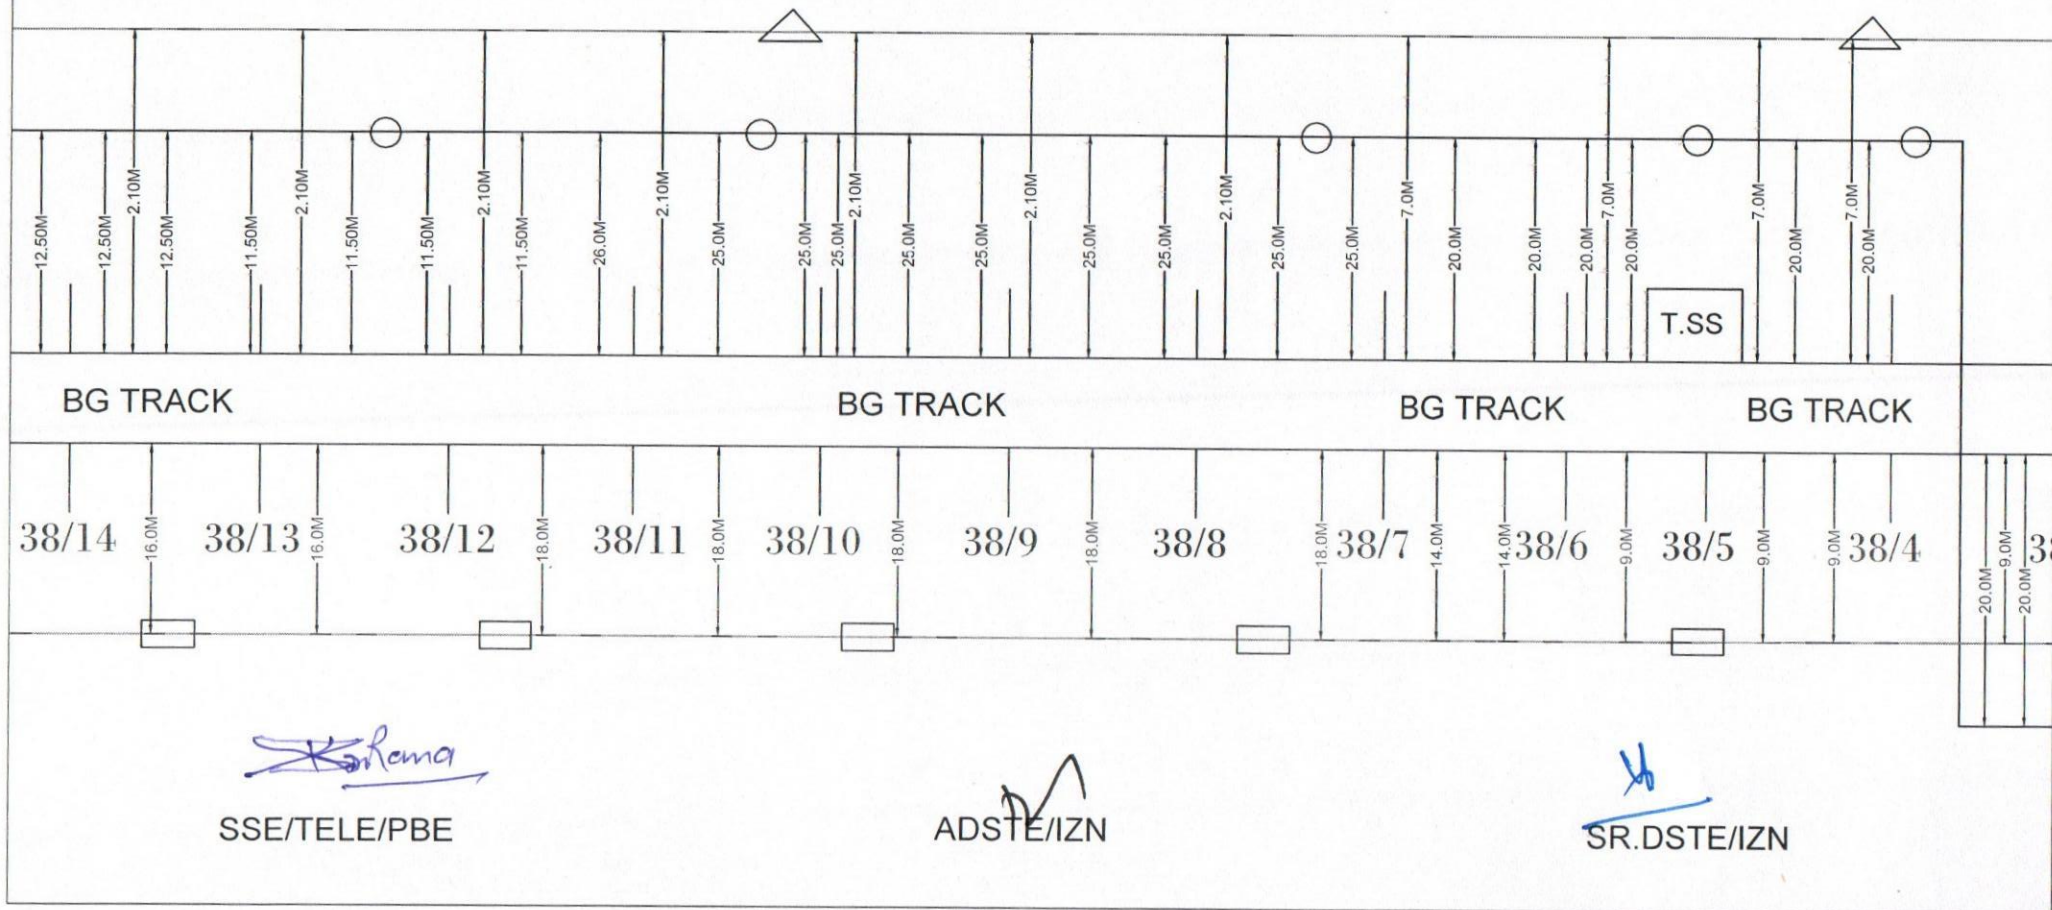

CABLE-1 O F C SIG ○
CABLE-2 O F C MAIN □
CABLE-3 QUAD CABLE △
E/S- EMERGENCY SOCKET
O H E NO. - $\frac{37}{3}$ TO $\frac{79}{5}$

O H E NO. - $\frac{37}{3}$ TO $\frac{79}{5}$

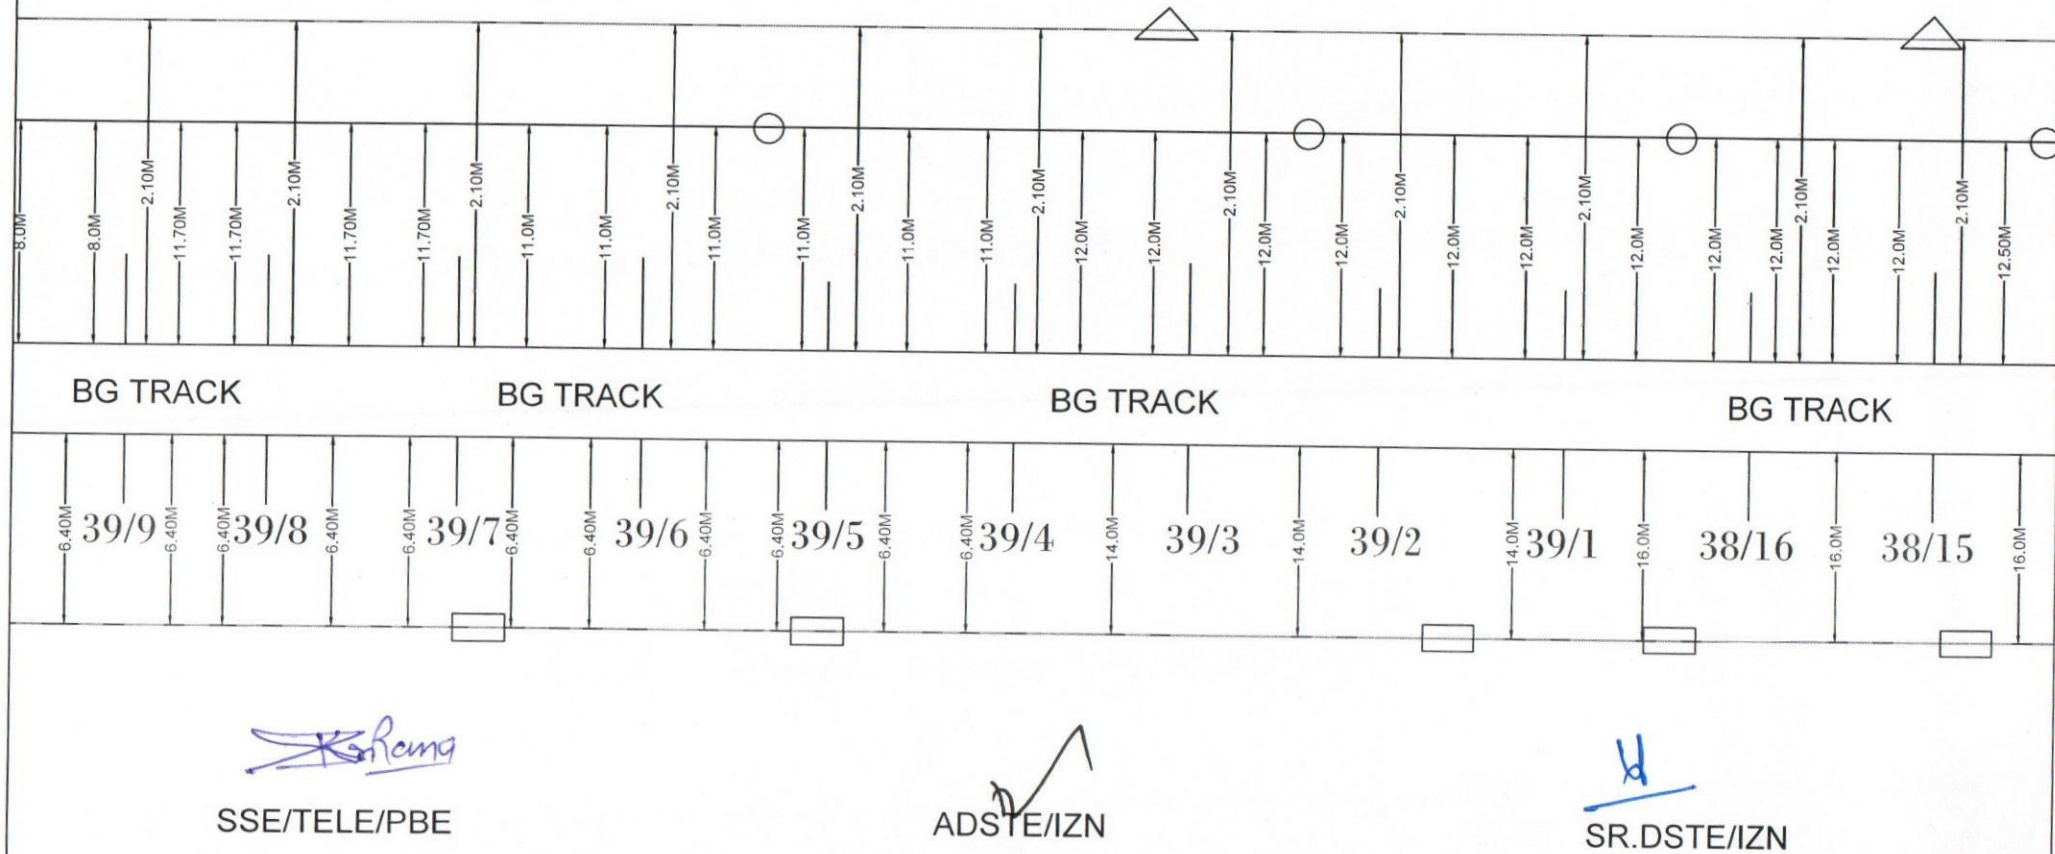

CABLE ROUTE PLAN SZN-BSUR


CABLE-1 O F C SIG ○

CABLE-2 O F C MAIN □

CABLE-3 QUAD CABLE △

E/S- EMERGENCY SOCKET

O H E NO. - $\frac{37}{3}$ TO $\frac{79}{5}$

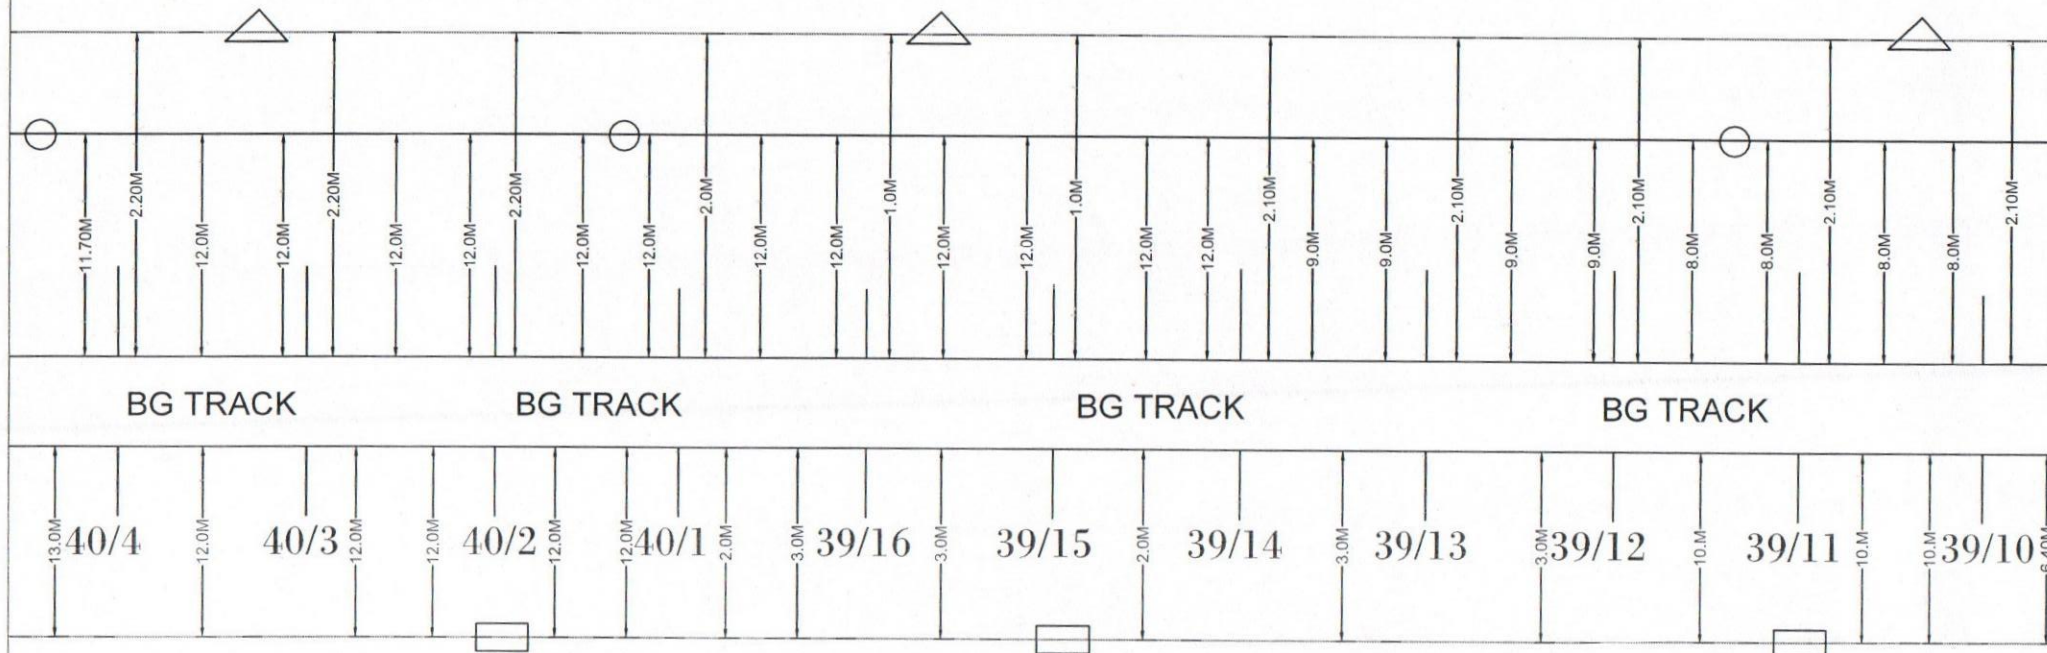

[Signature]
SSE/TELE/PBE

[Signature]
ADSTE/IZN

[Signature]
SR.DSTE/IZN

CABLE ROUTE PLAN SZN-BSUR


CABLE-1 O F C SIG ○

CABLE-2 O F C MAIN □

CABLE-3 QUAD CABLE △

E/S- EMERGENCY SOCKET

O H E NO. - $\frac{37}{3}$ TO $\frac{79}{5}$

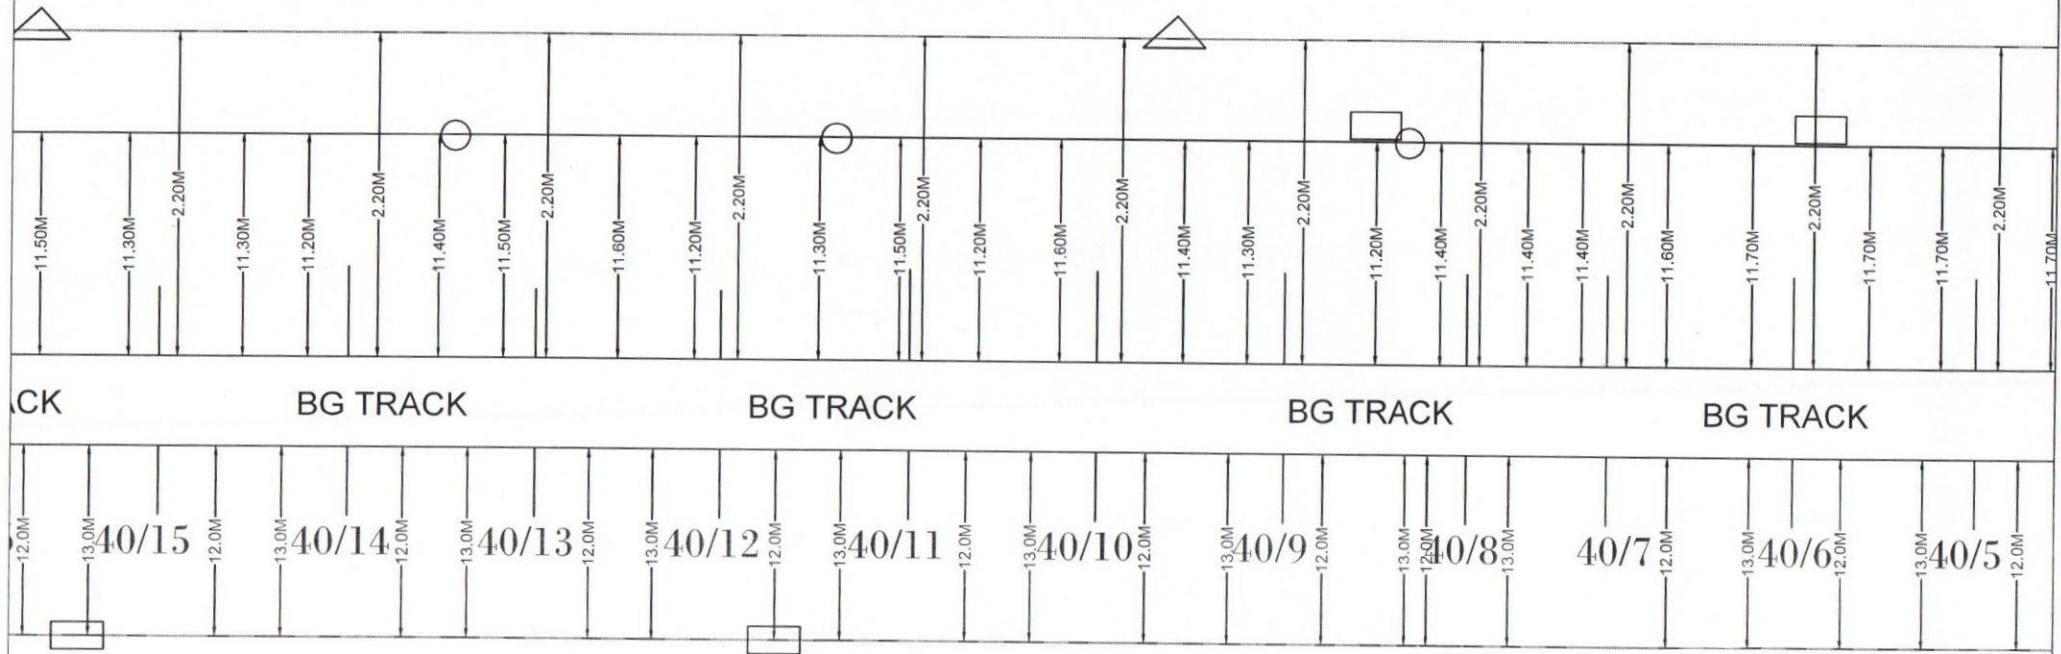

[Signature]
SSE/TELE/PBE

[Signature]
ADSTE/IZN

[Signature]
SR.DSTE/IZN

CABLE ROUTE PLAN SZN-BSUR


CABLE-1 O F C SIG ○

CABLE-2 O F C MAIN □

CABLE-3 QUAD CABLE △

E/S- EMERGENCY SOCKET

O H E NO. - $\frac{37}{3}$ TO $\frac{79}{5}$

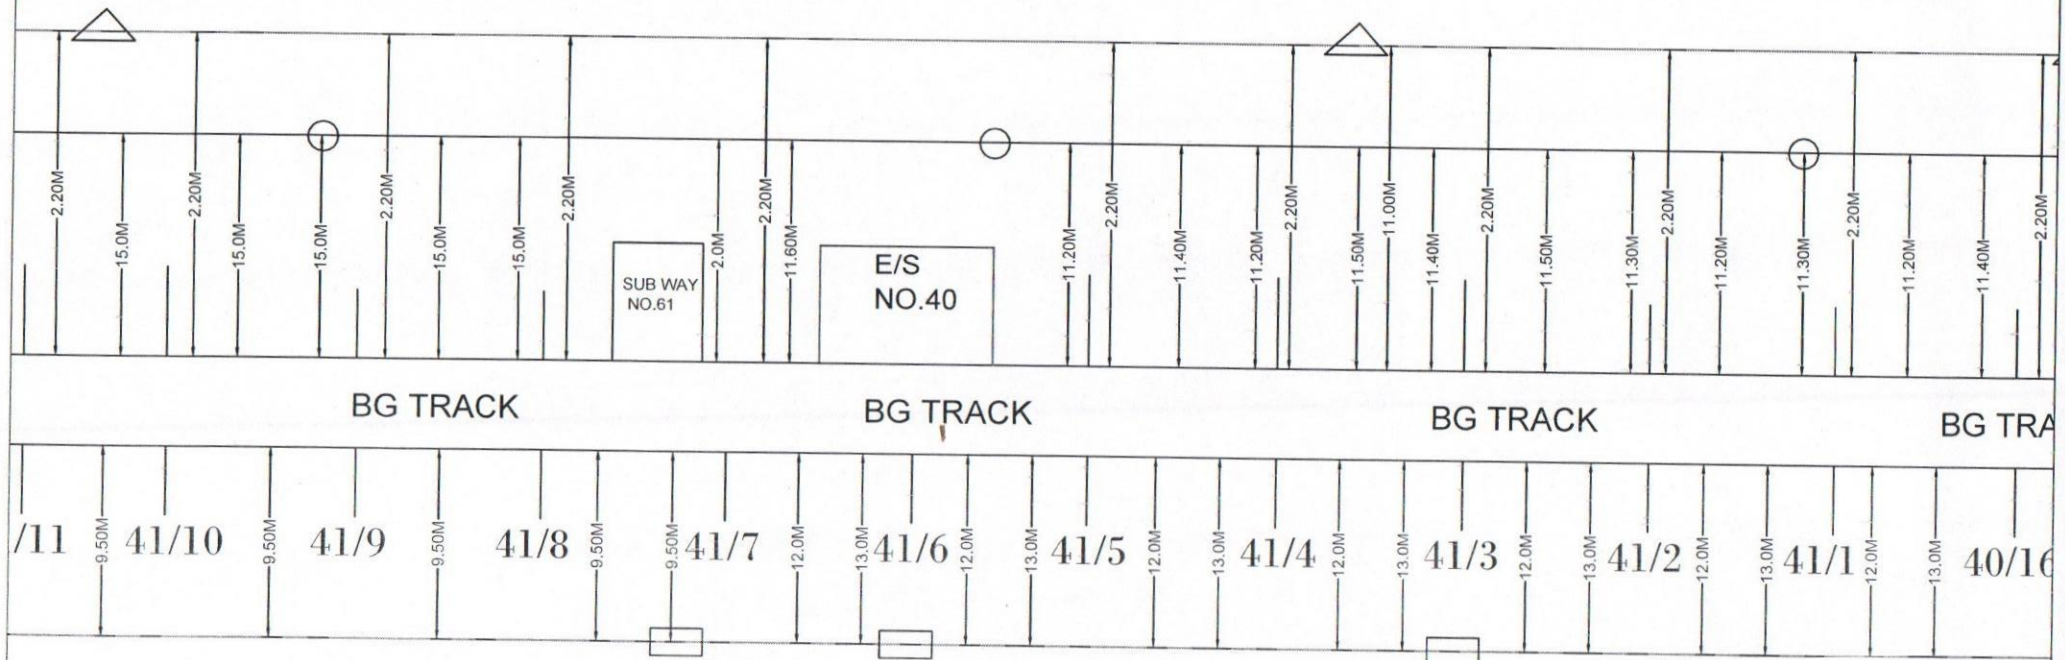

[Signature]
SSE/TELE/PBE

[Signature]
ADSTE/IZN

[Signature]
SR.DSTE/IZN

CABLE ROUTE PLAN SZN-BSUR


CABLE-1 O F C SIG ○

CABLE-2 O F C MAIN □

CABLE-3 QUAD CABLE △

E/S- EMERGENCY SOCKET

O H E NO. - $\frac{37}{3}$ TO $\frac{79}{5}$

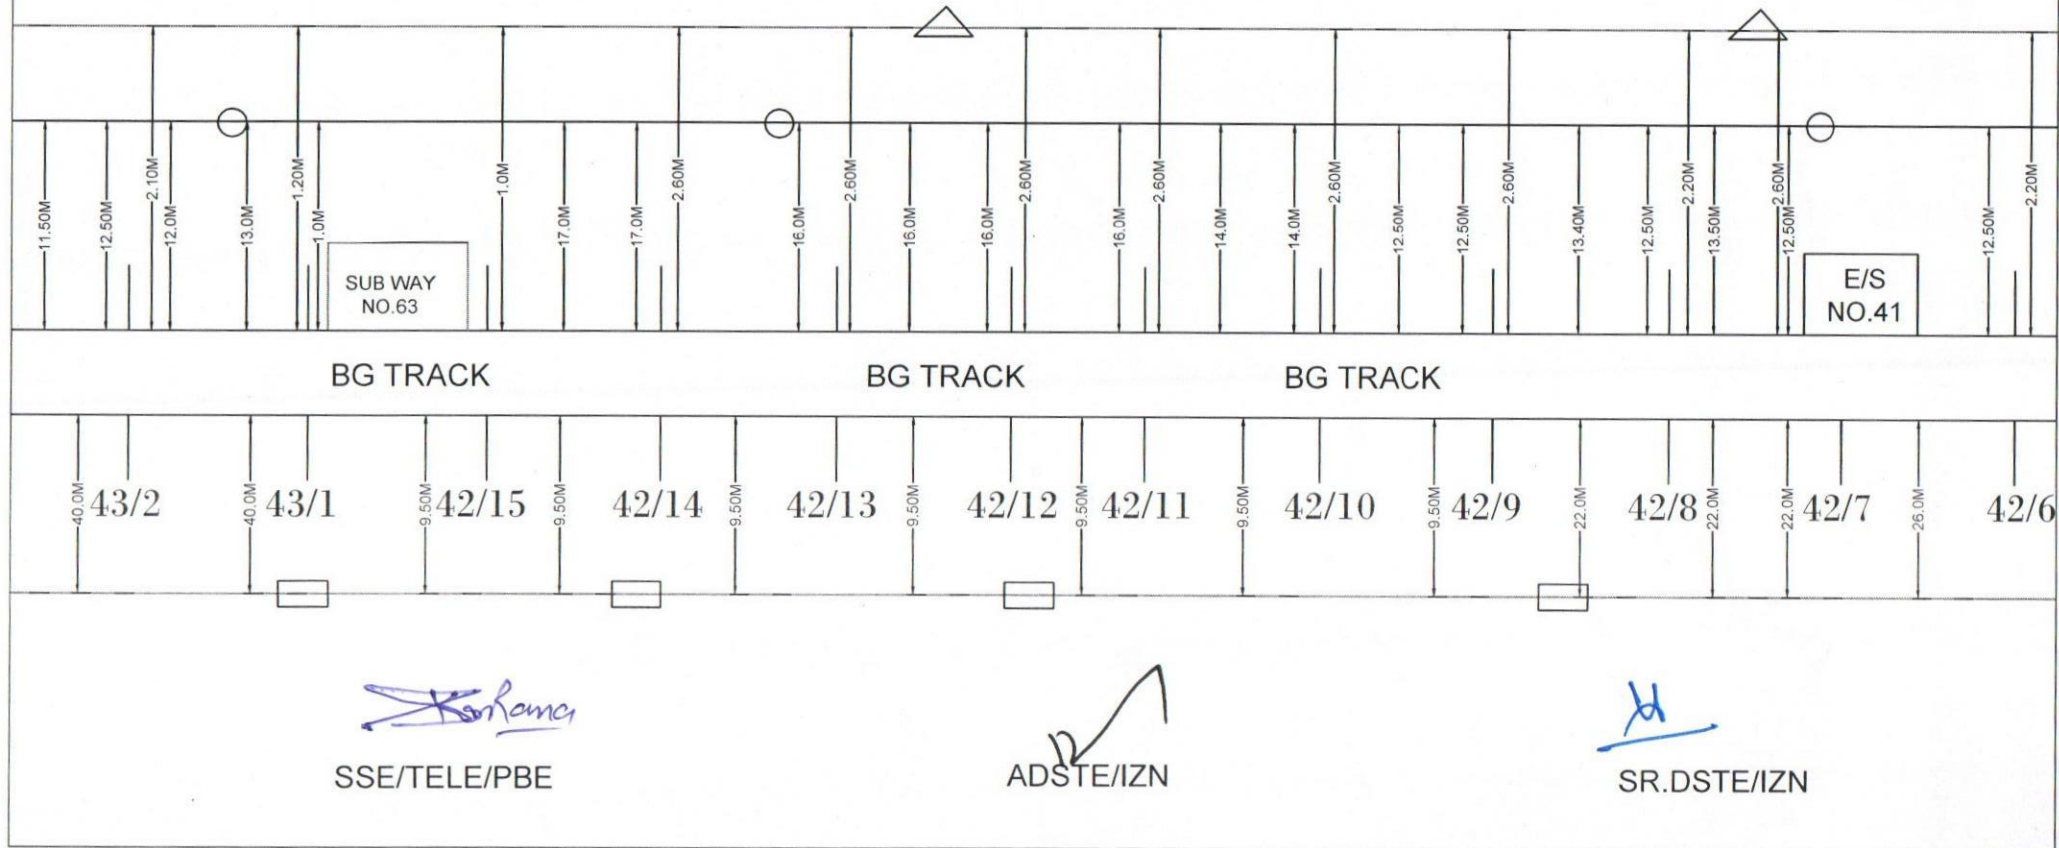

CABLE-1 O F C SIG ○
CABLE-2 O F C MAIN □
CABLE-3 QUAD CABLE △
E/S- EMERGENCY SOCKET
O H E NO. - $\frac{37}{3}$ TO $\frac{79}{5}$

O H E NO. - $\frac{37}{3}$ TO $\frac{79}{5}$



CABLE ROUTE PLAN SZN-BSUR


CABLE-1 O F C SIG ○

CABLE-2 O F C MAIN □

CABLE-3 QUAD CABLE △

E/S- EMERGENCY SOCKET

O H E NO. - $\frac{37}{3}$ TO $\frac{79}{5}$

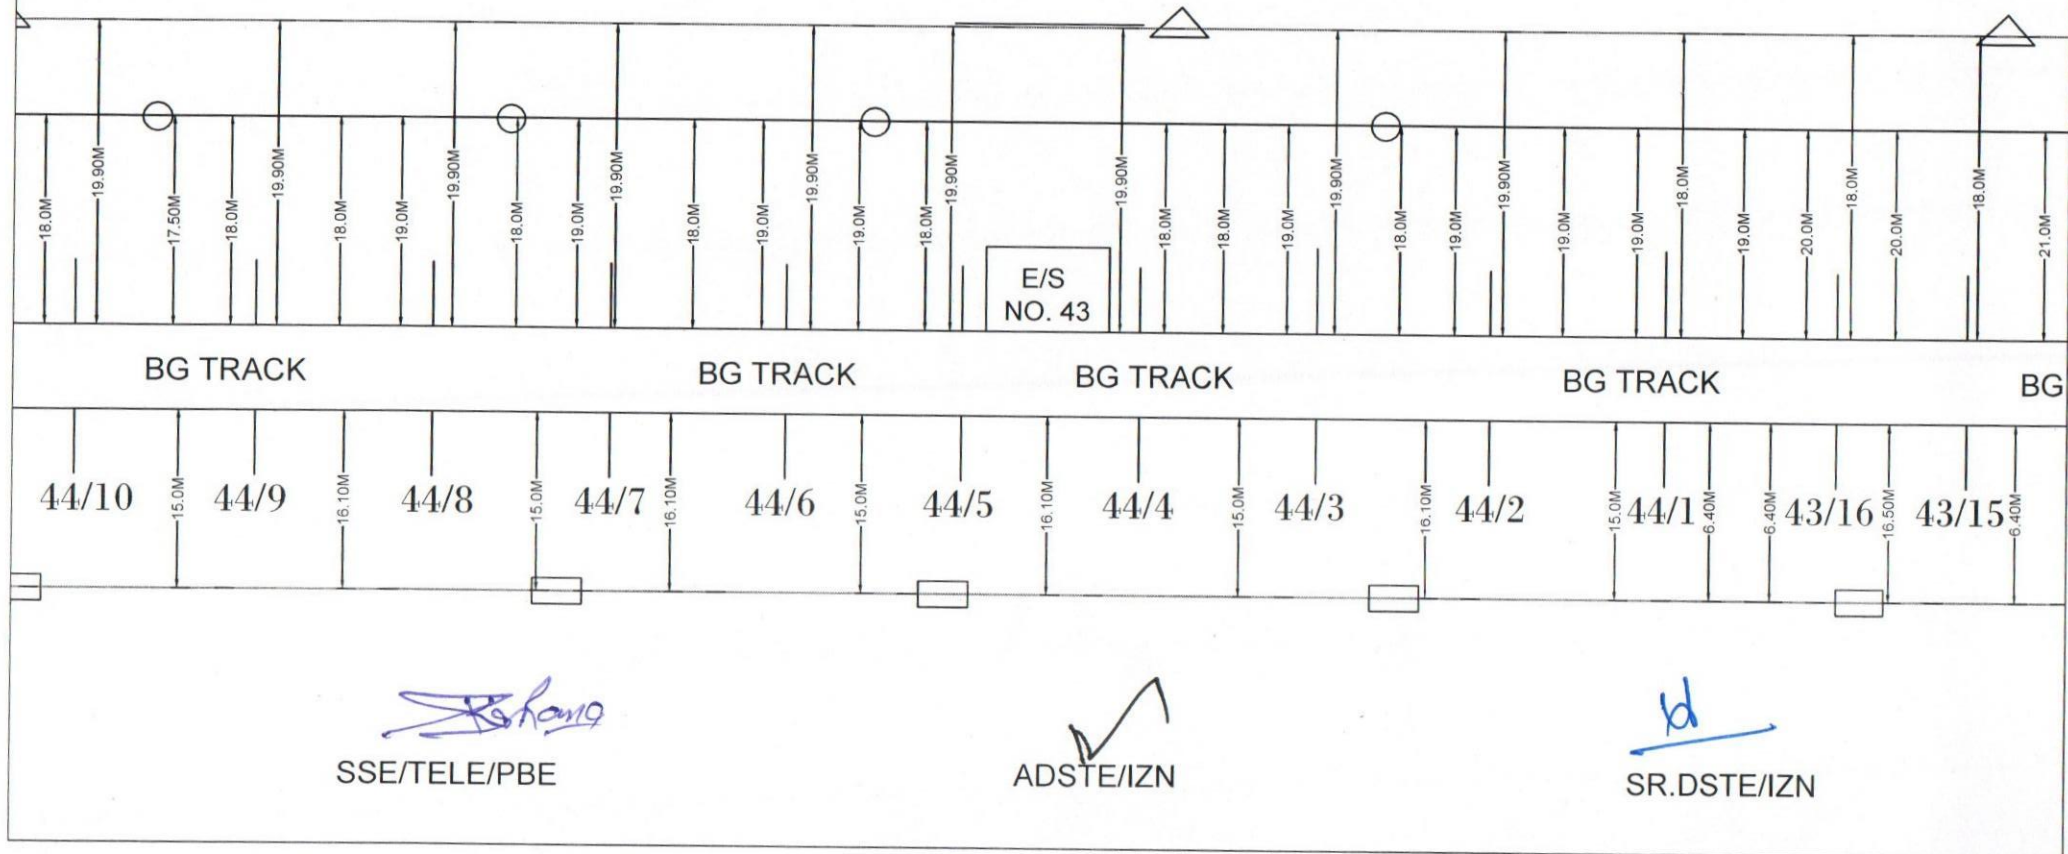

CABLE ROUTE PLAN SZN-BSUR


CABLE-1 O F C SIG ○

CABLE-2 O F C MAIN □

CABLE-3 QUAD CABLE △

E/S- EMERGENCY SOCKET

O H E NO. - $\frac{37}{3}$ TO $\frac{79}{5}$

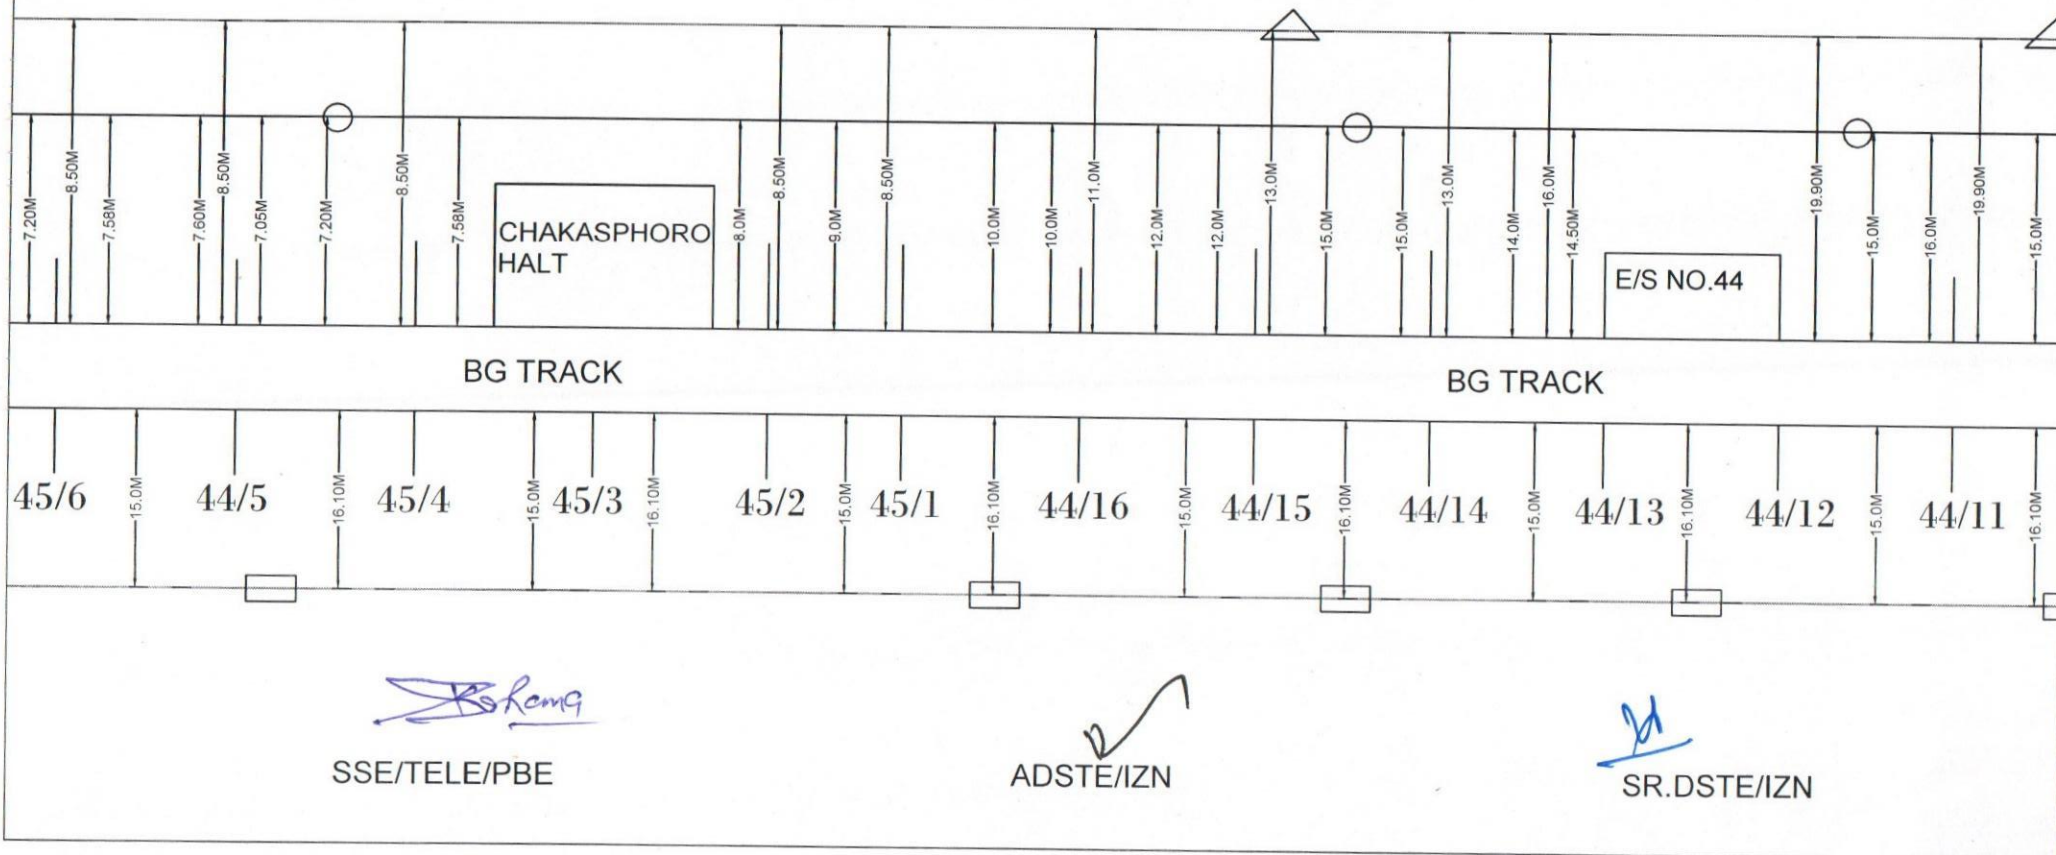

CABLE-1 O F C SIG ○
CABLE-2 O F C MAIN □
CABLE-3 QUAD CABLE △
E/S- EMERGENCY SOCKET
O H E NO. - $\frac{37}{3}$ TO $\frac{79}{5}$

O H E NO. - $\frac{37}{3}$ TO $\frac{79}{5}$



CABLE ROUTE PLAN SZN-BSUR


CABLE-1 O F C SIG ○

CABLE-2 O F C MAIN □

CABLE-3 QUAD CABLE △


E/S- EMERGENCY SOCKET

O H E NO. - $\frac{37}{3}$ TO $\frac{79}{5}$

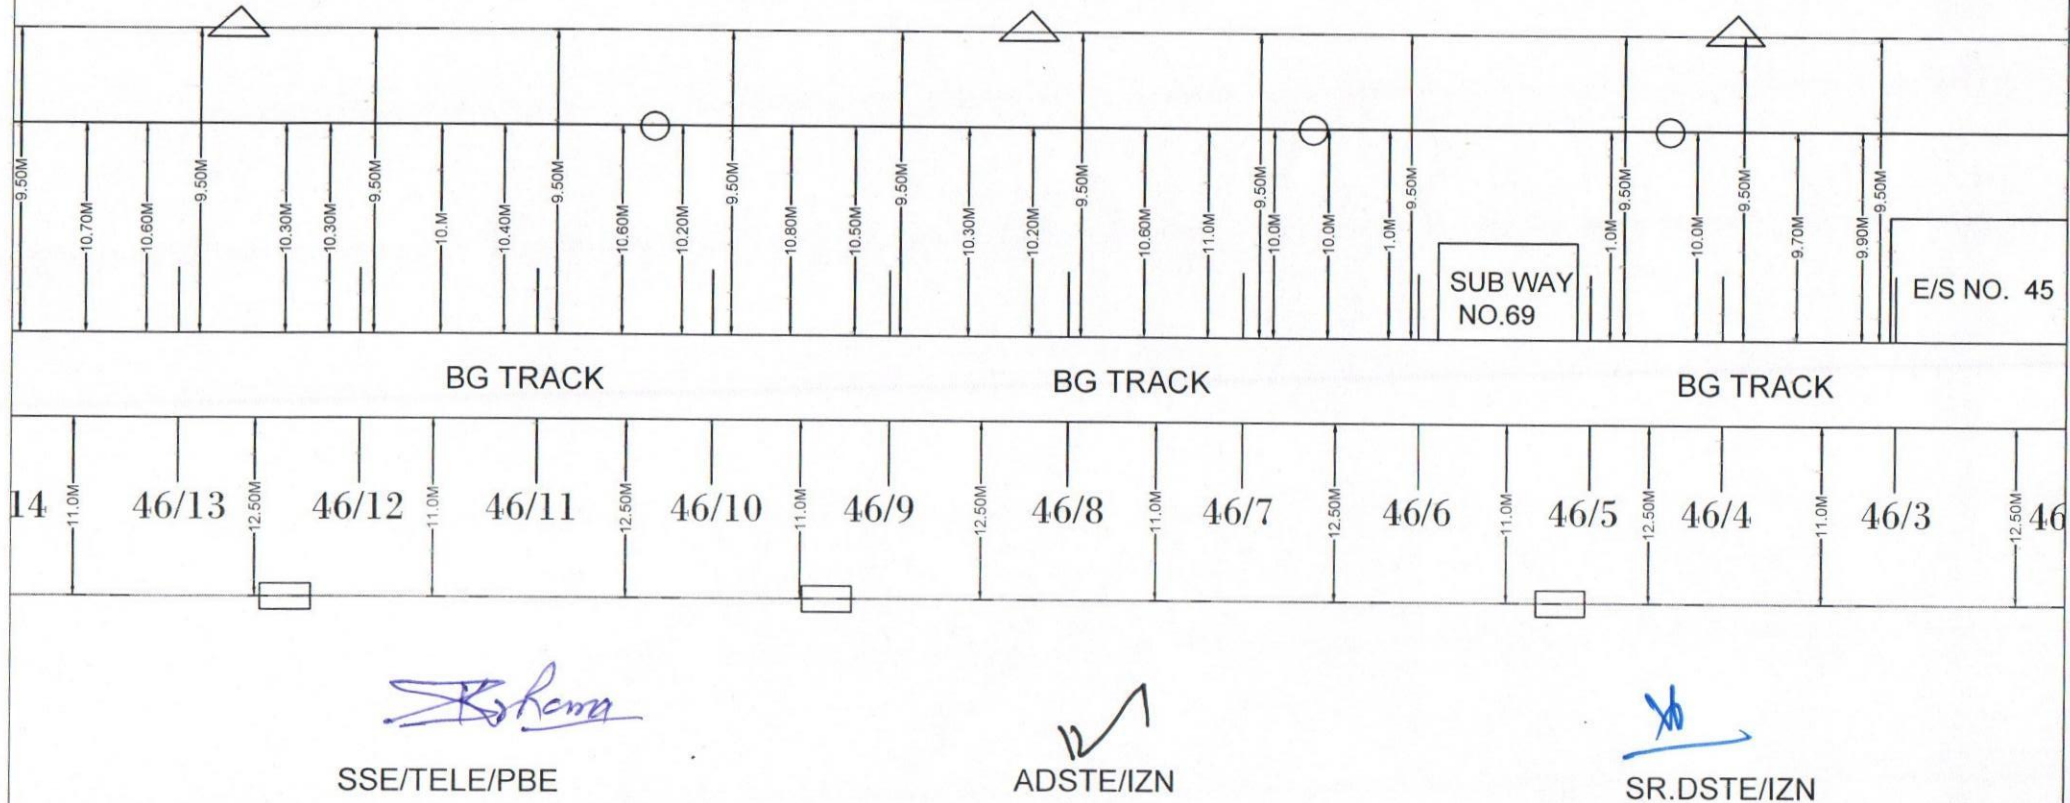

CABLE-1 O F C SIG ○
CABLE-2 O F C MAIN □
CABLE-3 QUAD CABLE △
E/S- EMERGENCY SOCKET
O H E NO. - $\frac{37}{3}$ TO $\frac{79}{5}$

O H E NO. - $\frac{37}{3}$ TO $\frac{79}{5}$

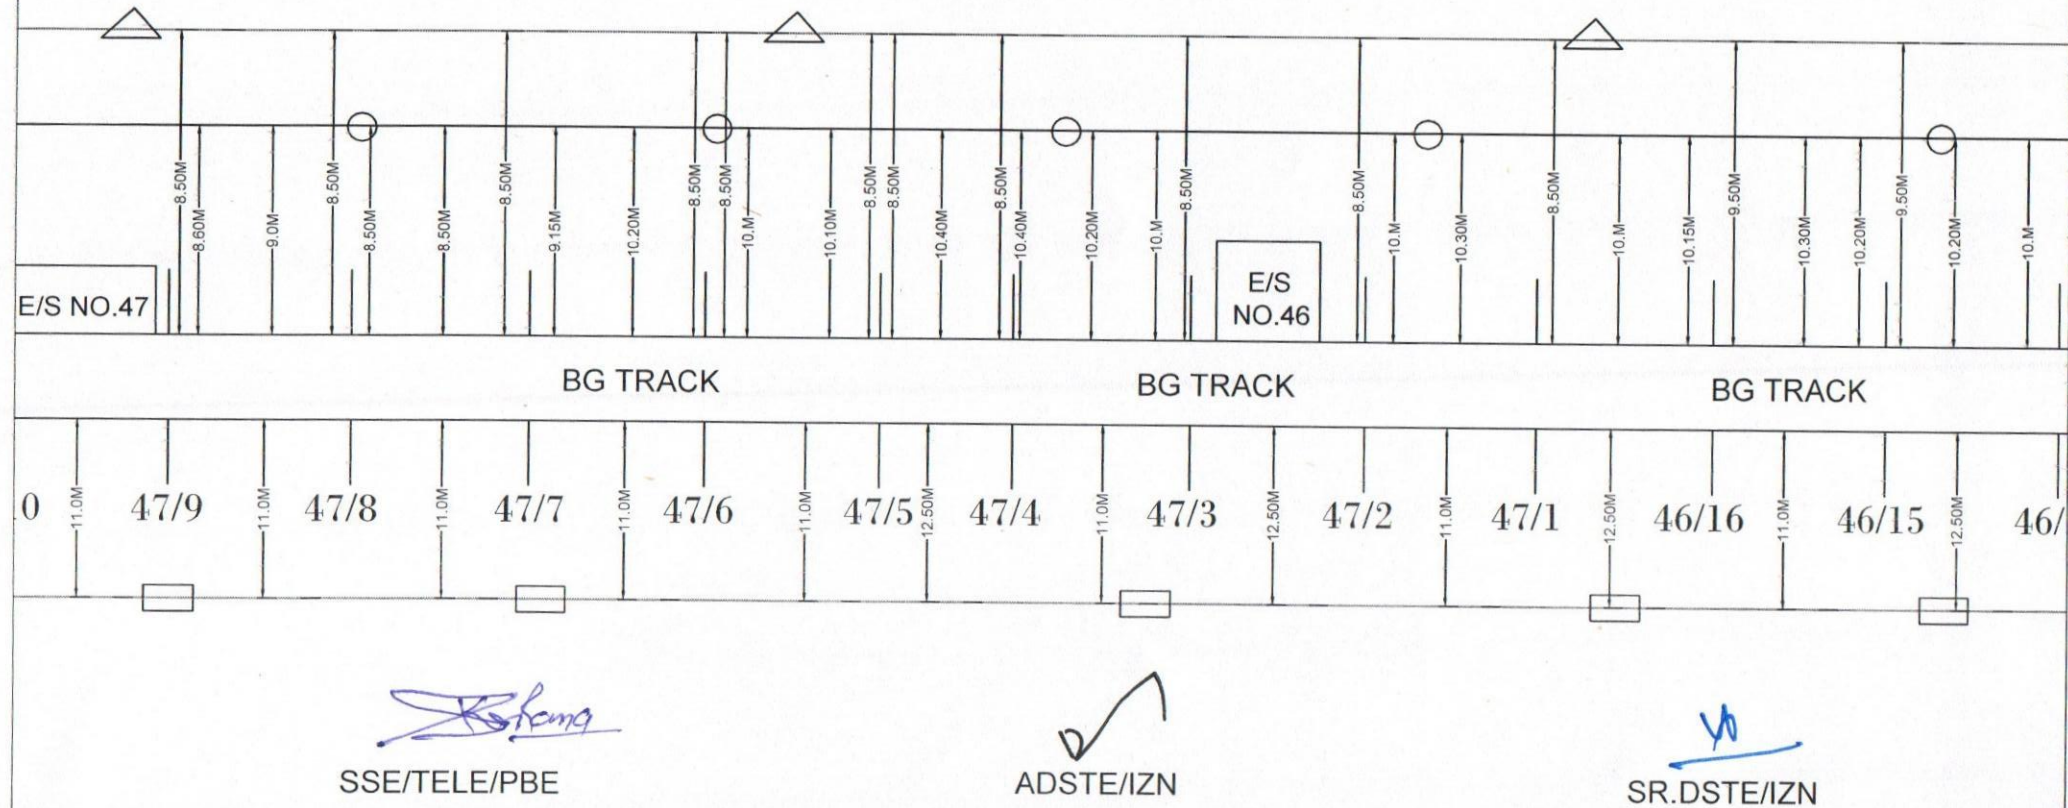

CABLE ROUTE PLAN SZN-BSUR


CABLE-1 O F C SIG ○

CABLE-2 O F C MAIN □

CABLE-3 QUAD CABLE △

E/S- EMERGENCY SOCKET

O H E NO. - $\frac{37}{3}$ TO $\frac{79}{5}$

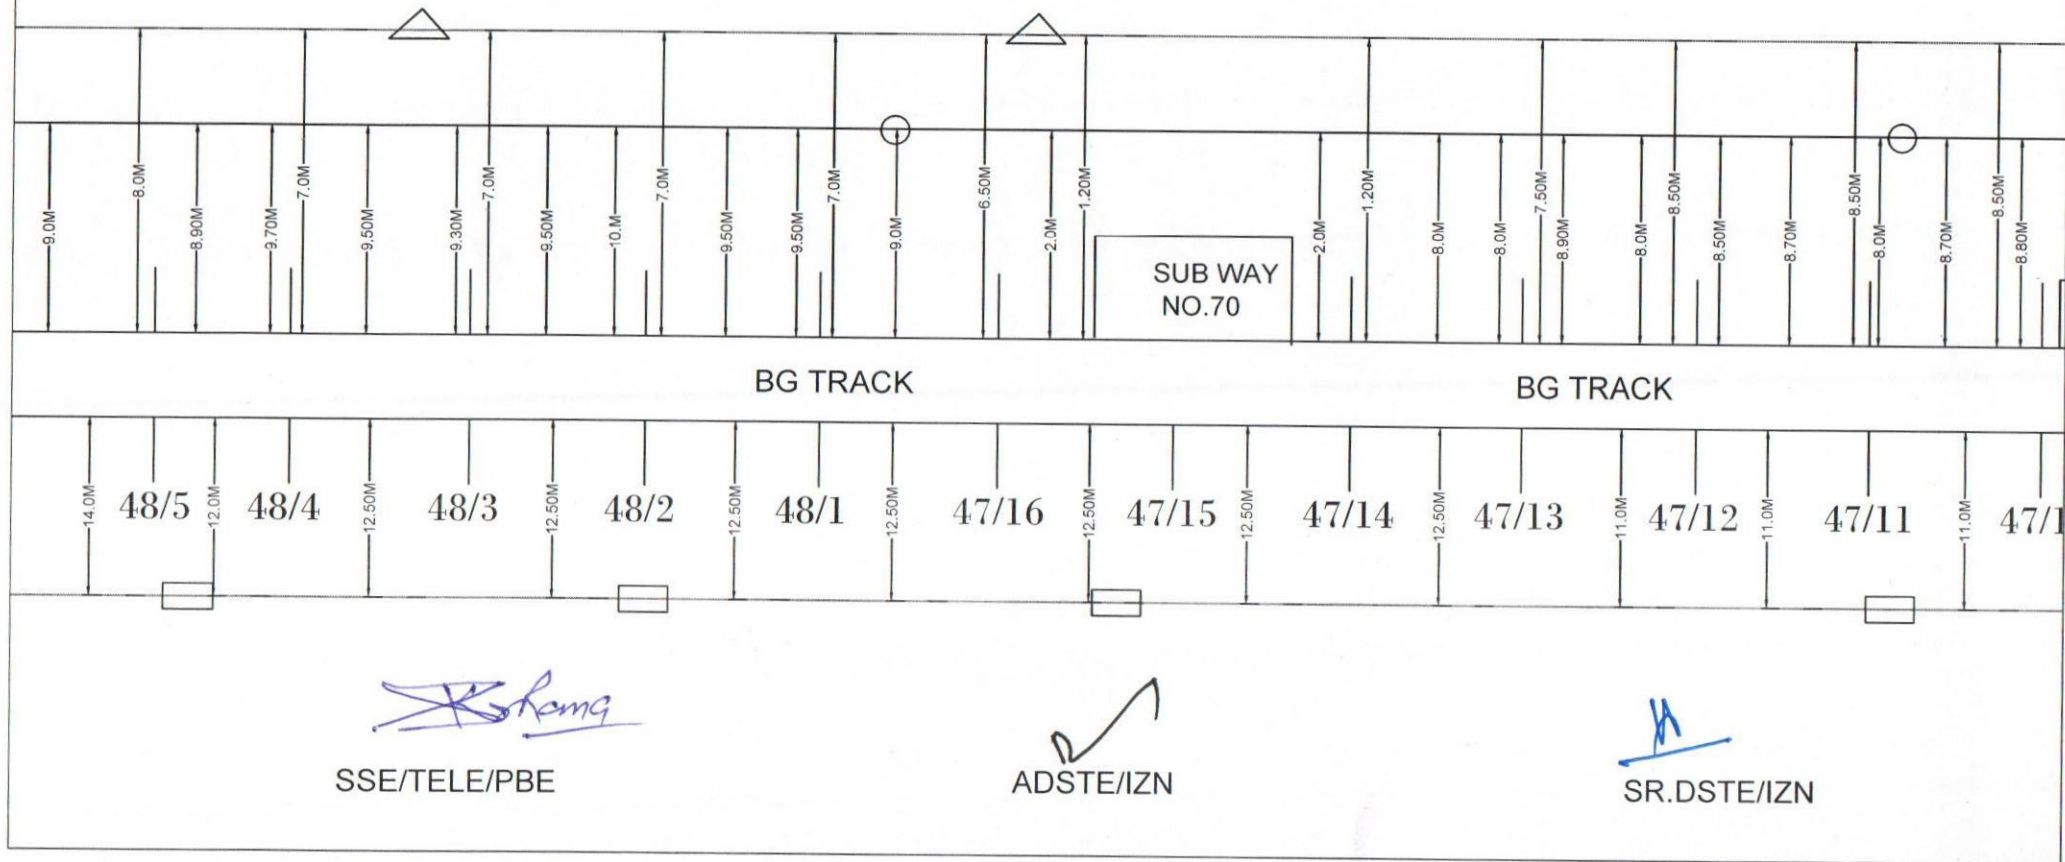

CABLE ROUTE PLAN SZN-BSUR


CABLE-1 O F C SIG ○

CABLE-2 O F C MAIN □

CABLE-3 QUAD CABLE △

E/S- EMERGENCY SOCKET

O H E NO. - $\frac{37}{3}$ TO $\frac{79}{5}$

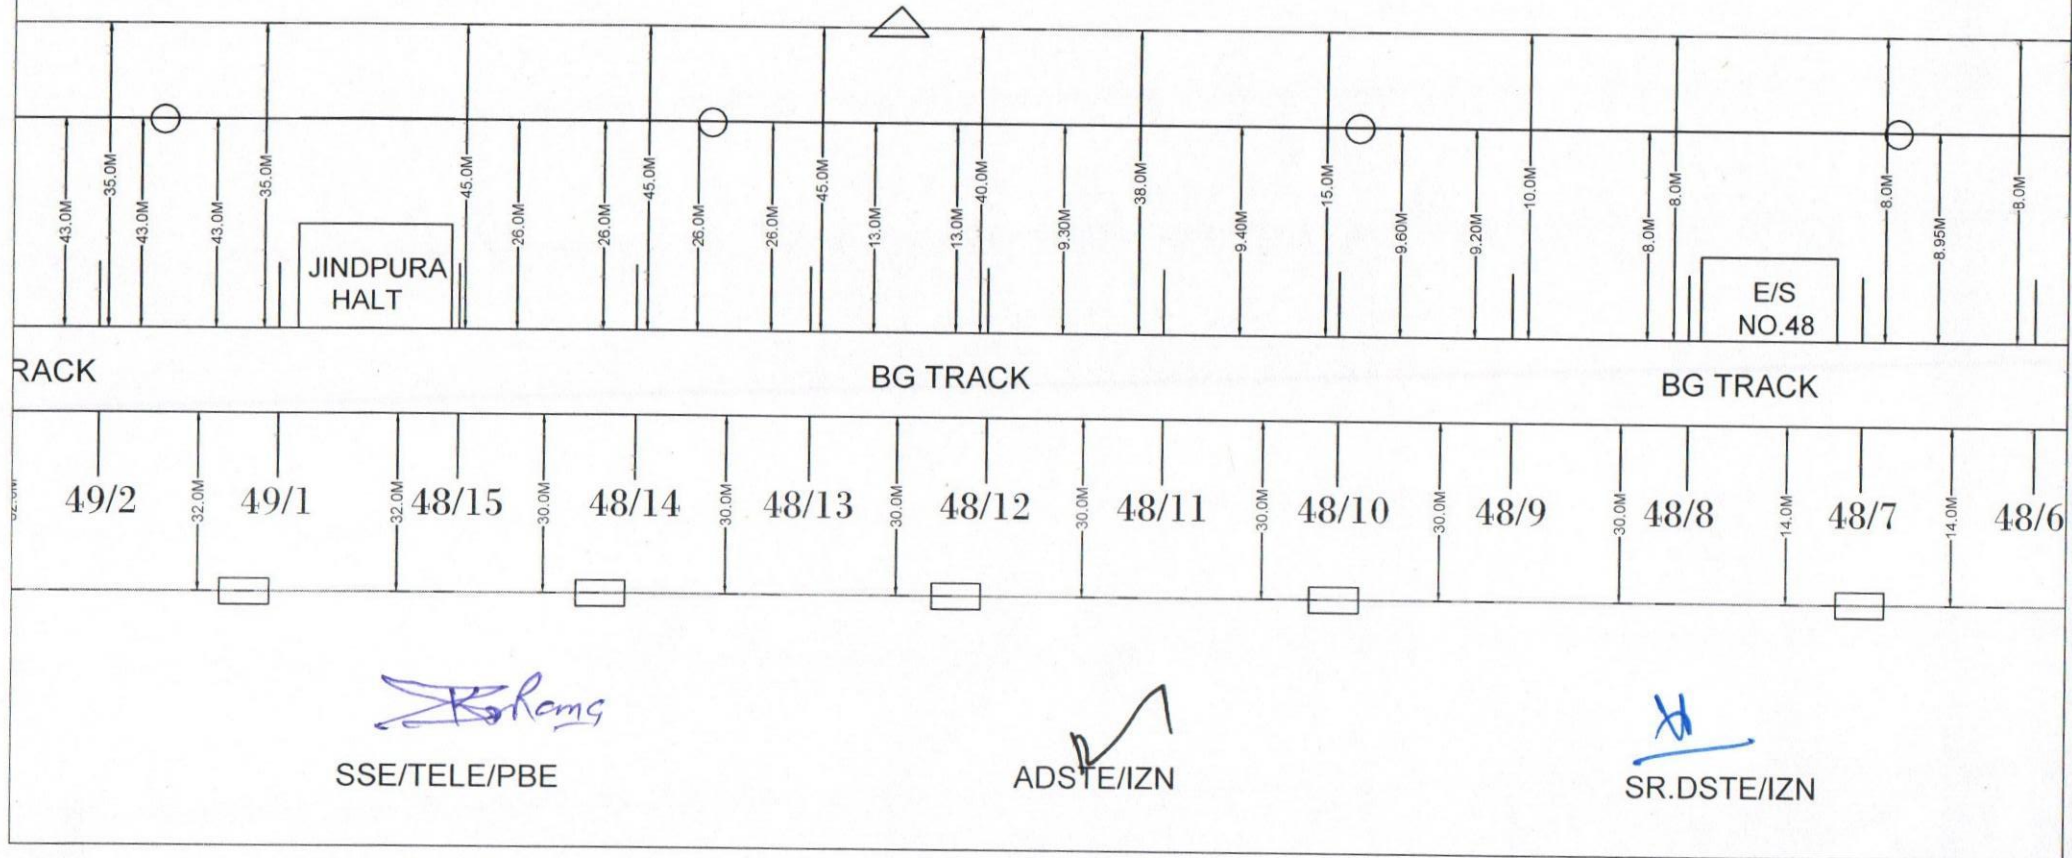

CABLE ROUTE PLAN SZN-BSUR


CABLE-1 O F C SIG ○

CABLE-2 O F C MAIN □

CABLE-3 QUAD CABLE △

E/S- EMERGENCY SOCKET

O H E NO. - $\frac{37}{3}$ TO $\frac{79}{5}$

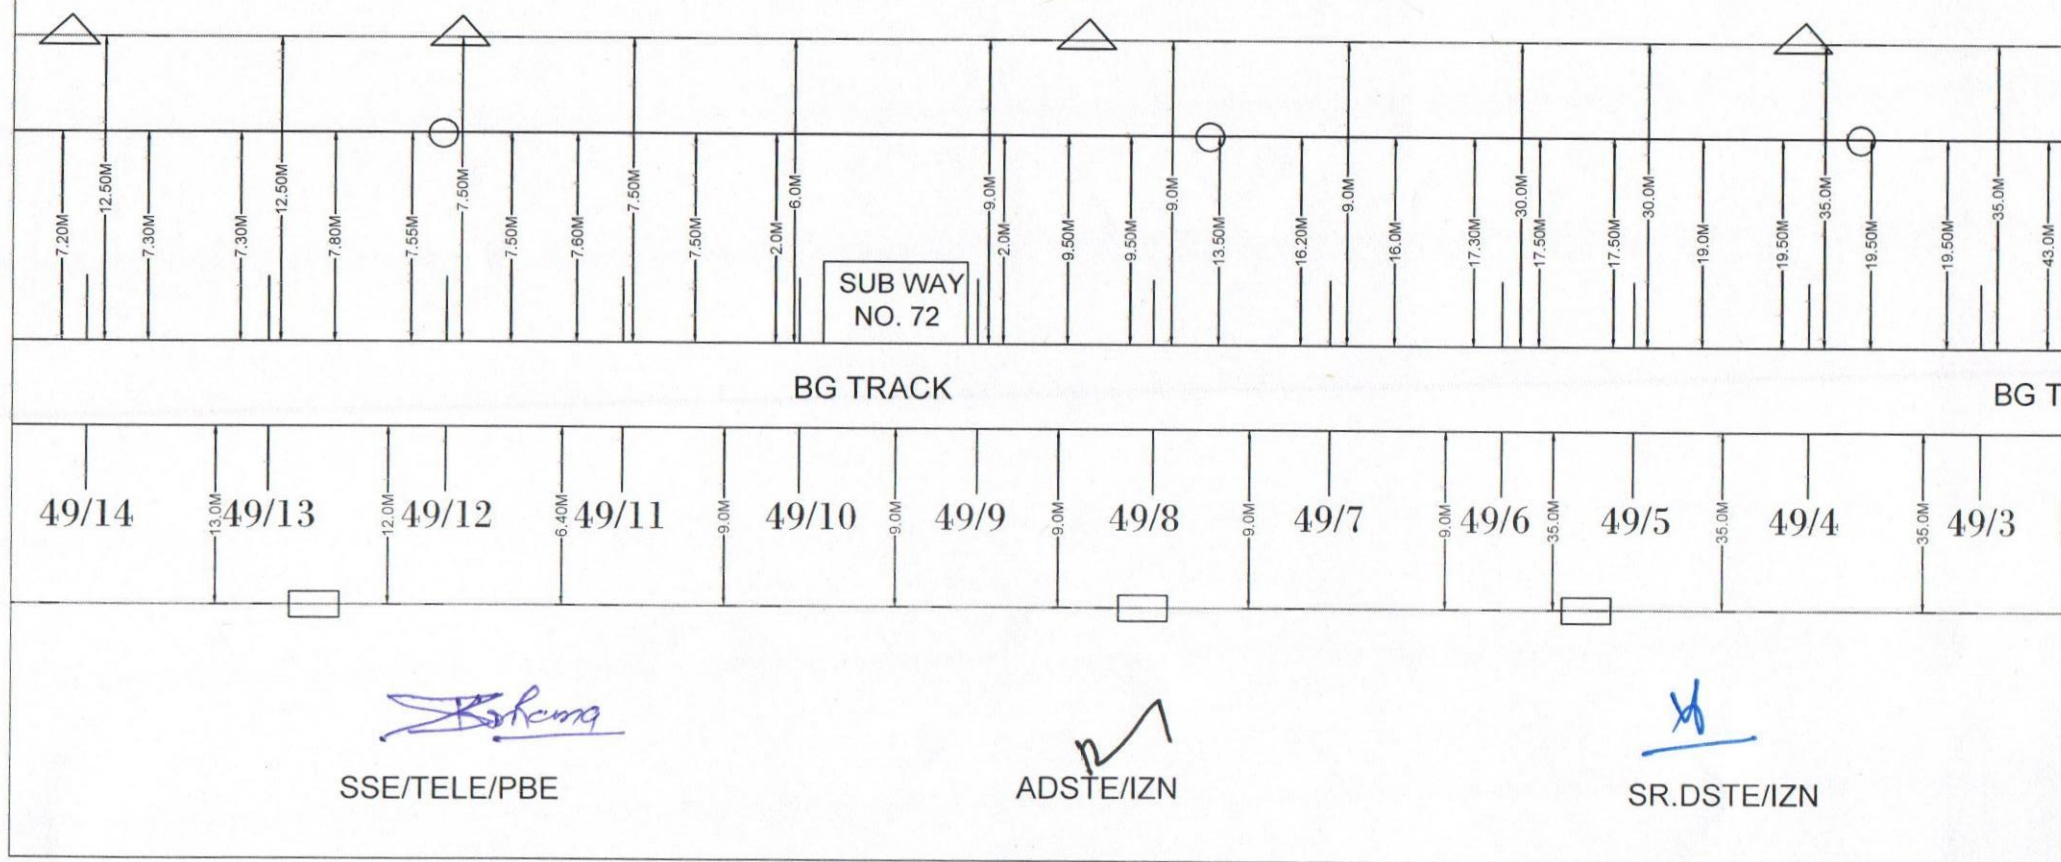

CABLE ROUTE PLAN SZN-BSUR


CABLE-1 O F C SIG ○

CABLE-2 O F C MAIN □

CABLE-3 QUAD CABLE △

E/S- EMERGENCY SOCKET

O H E NO. - $\frac{37}{3}$ TO $\frac{79}{5}$

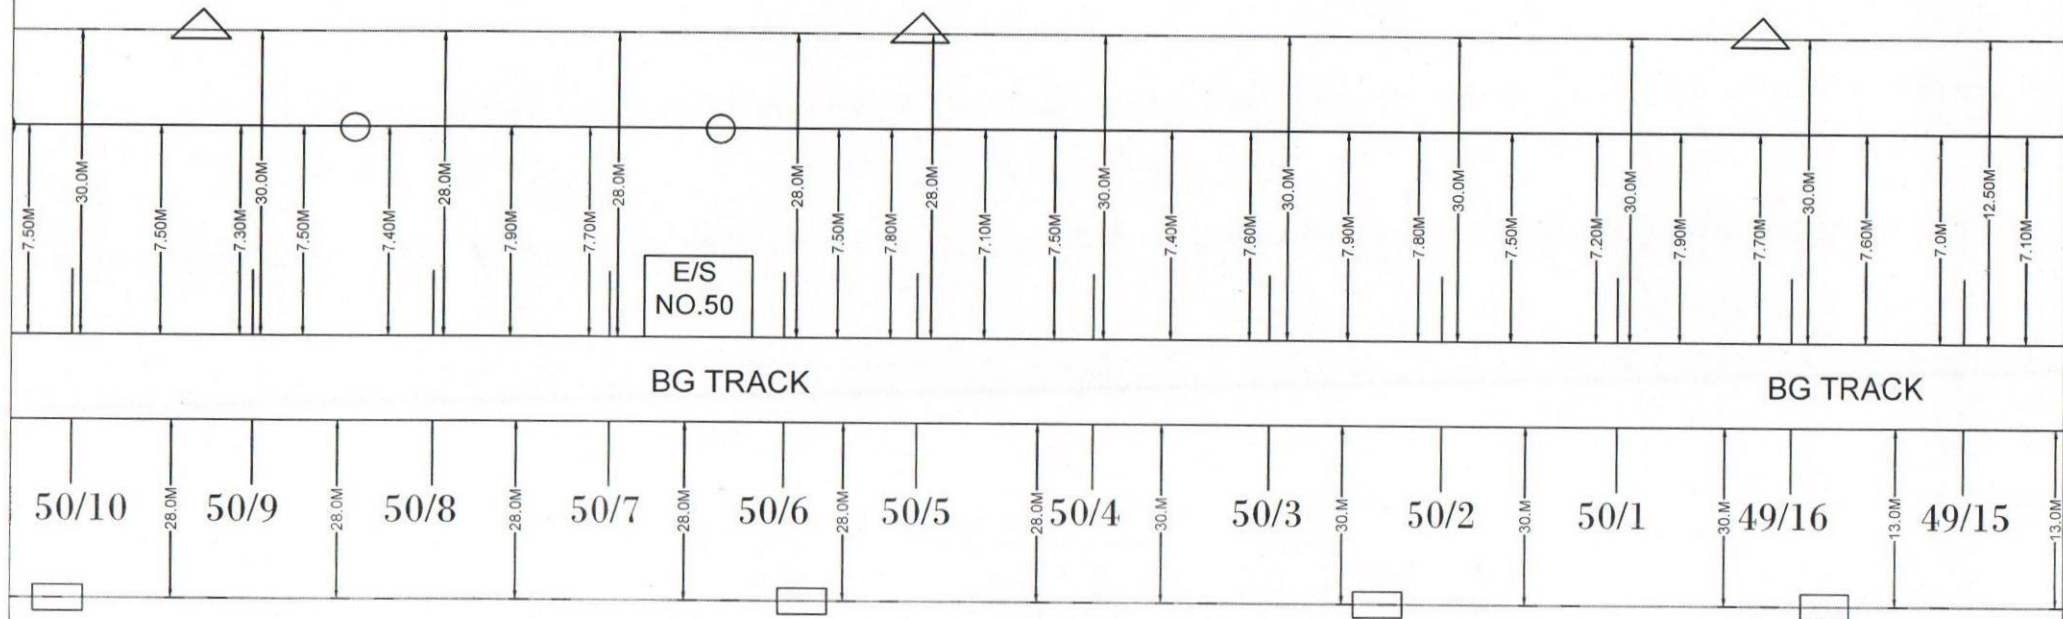


[Signature]
SSE/TELE/PBE

[Signature]
ADSTE/IZN

[Signature]
SR.DSTE/IZN

O H E NO. - $\frac{37}{3}$ TO $\frac{79}{5}$

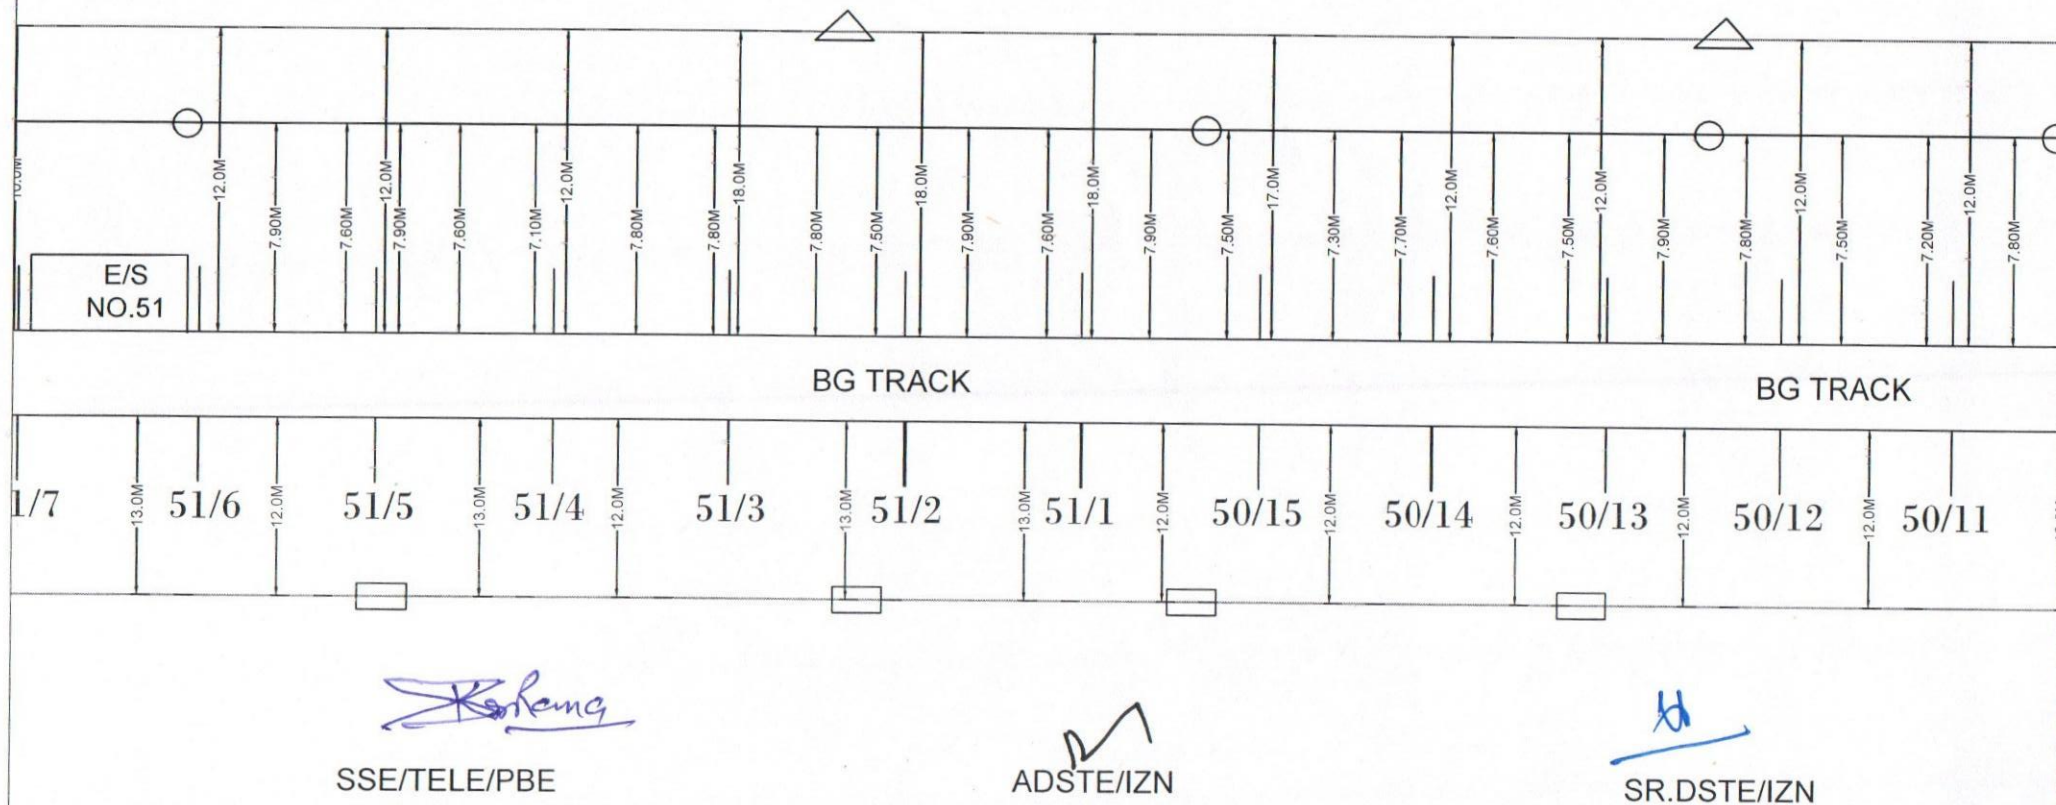

CABLE ROUTE PLAN SZN-BSUR


CABLE-1 O F C SIG ○

CABLE-2 O F C MAIN □

CABLE-3 QUAD CABLE △

E/S- EMERGENCY SOCKET

O H E NO. - $\frac{37}{3}$ TO $\frac{79}{5}$

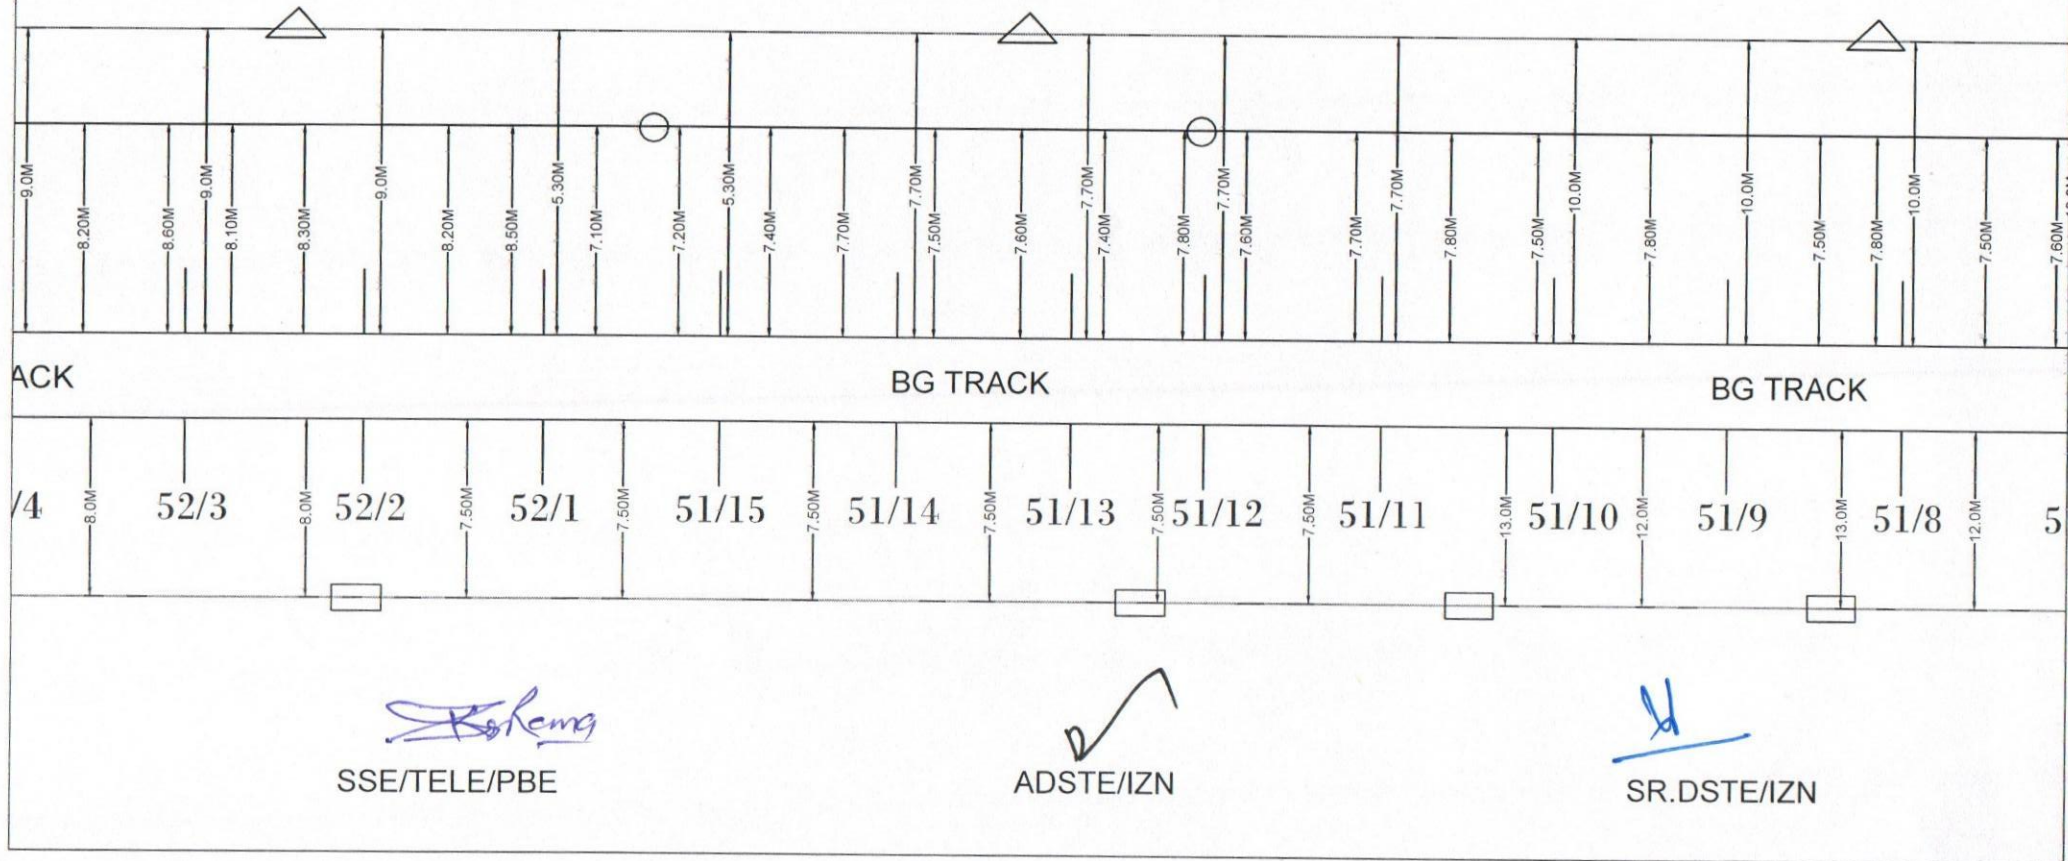

CABLE ROUTE PLAN SZN-BSUR


CABLE-1 O F C SIG ○

CABLE-2 O F C MAIN □

CABLE-3 QUAD CABLE △

E/S- EMERGENCY SOCKET

O H E NO. - $\frac{37}{3}$ TO $\frac{79}{5}$

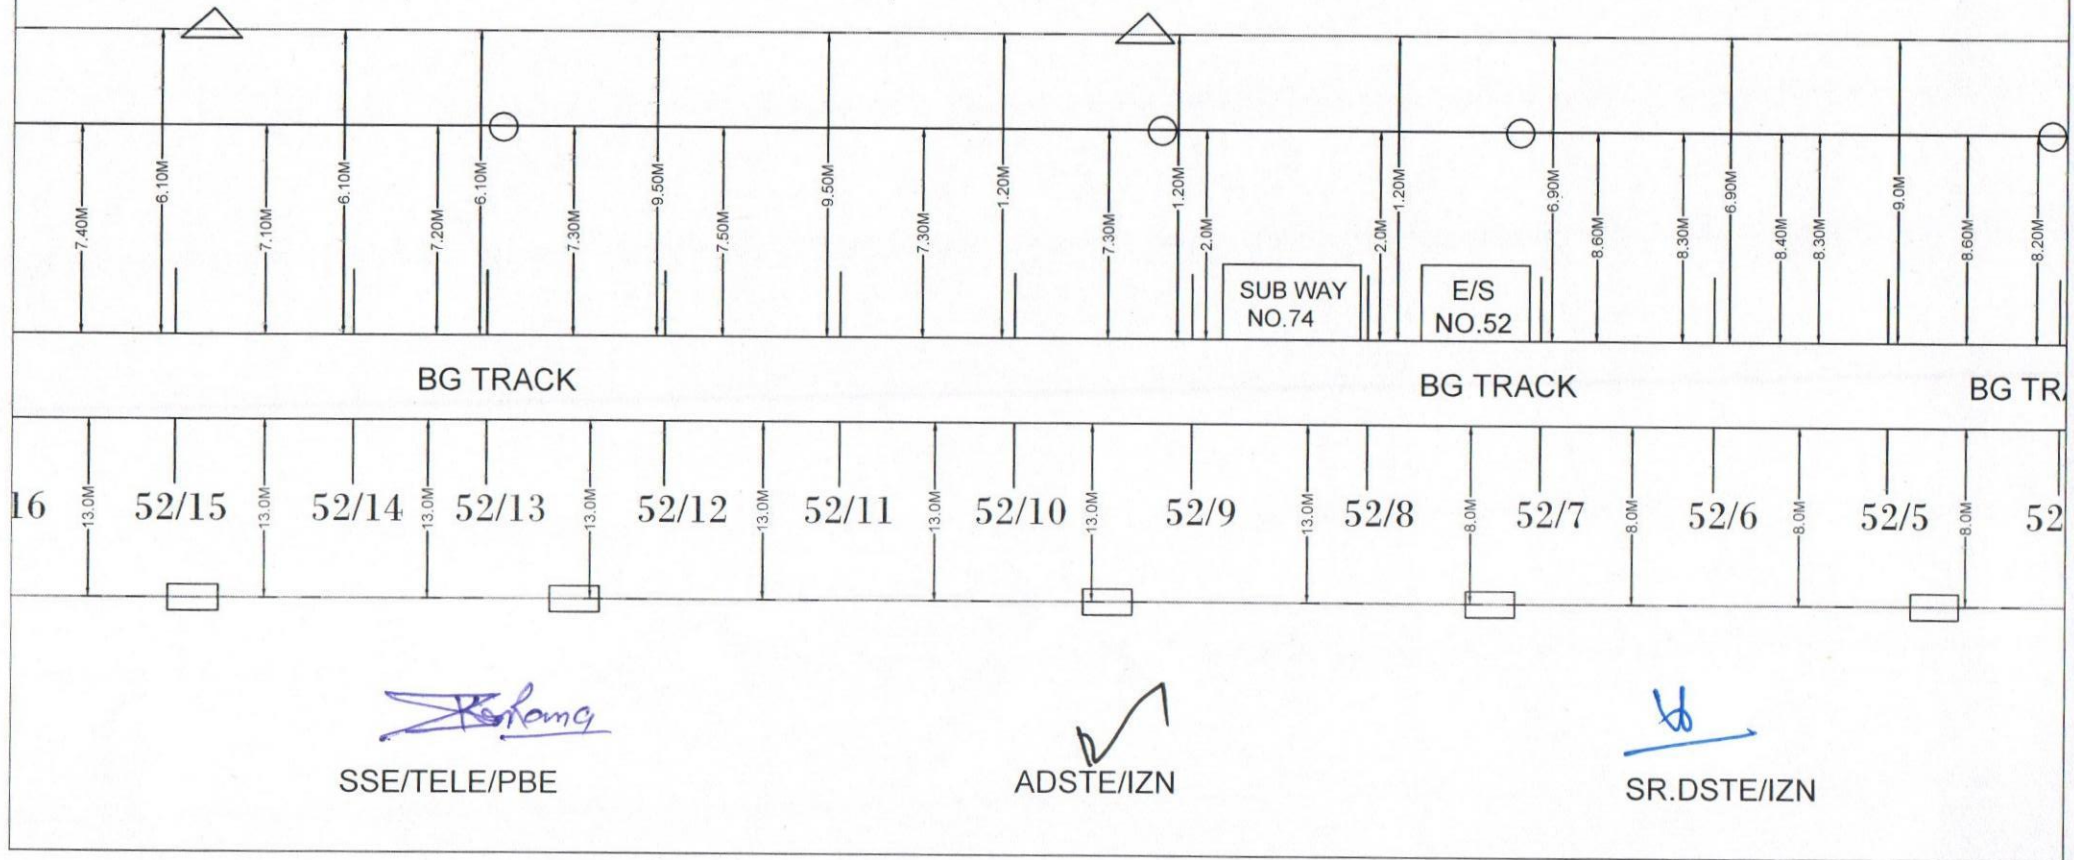

CABLE ROUTE PLAN SZN-BSUR


CABLE-1 O F C SIG ○

CABLE-2 O F C MAIN □

CABLE-3 QUAD CABLE △

E/S- EMERGENCY SOCKET

O H E NO. - $\frac{37}{3}$ TO $\frac{79}{5}$

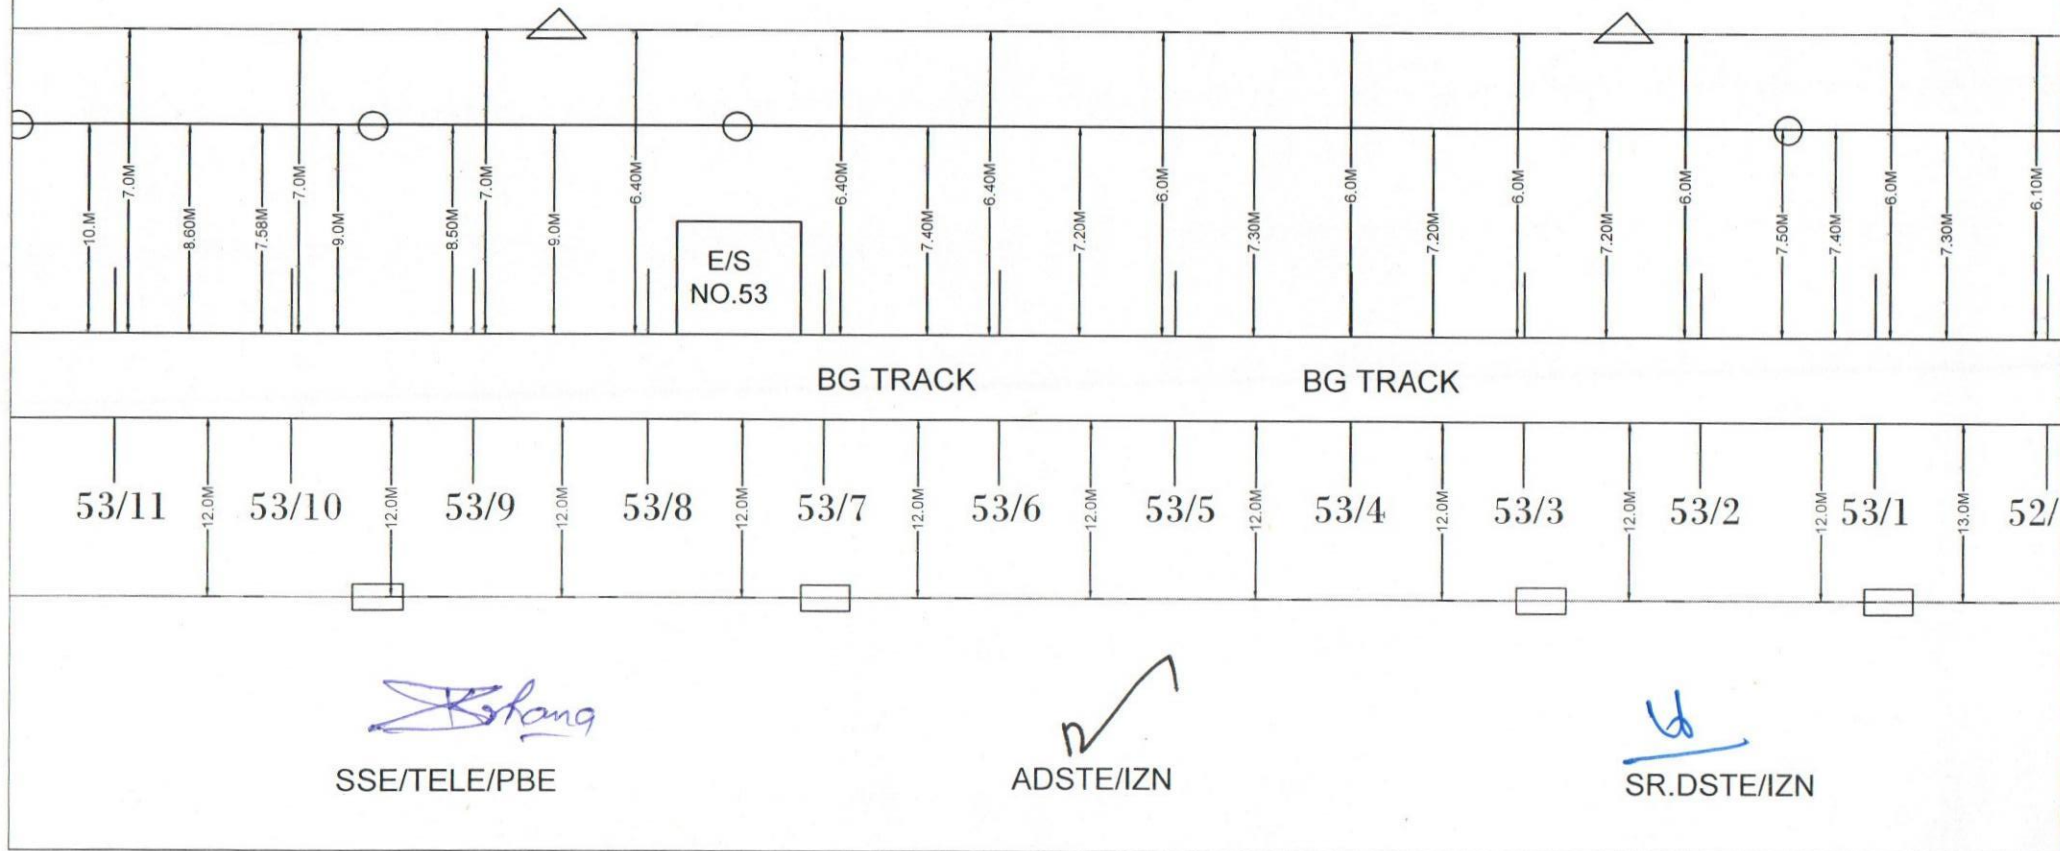

CABLE-1 O F C SIG ○
CABLE-2 O F C MAIN □
CABLE-3 QUAD CABLE △
E/S- EMERGENCY SOCKET
O H E NO. - $\frac{37}{3}$ TO $\frac{79}{5}$


O H E NO. - $\frac{37}{3}$ TO $\frac{79}{5}$



SR.DSTE/IZN

CABLE ROUTE PLAN SZN-BSUR

E/S- EMERGENCY SOCKET

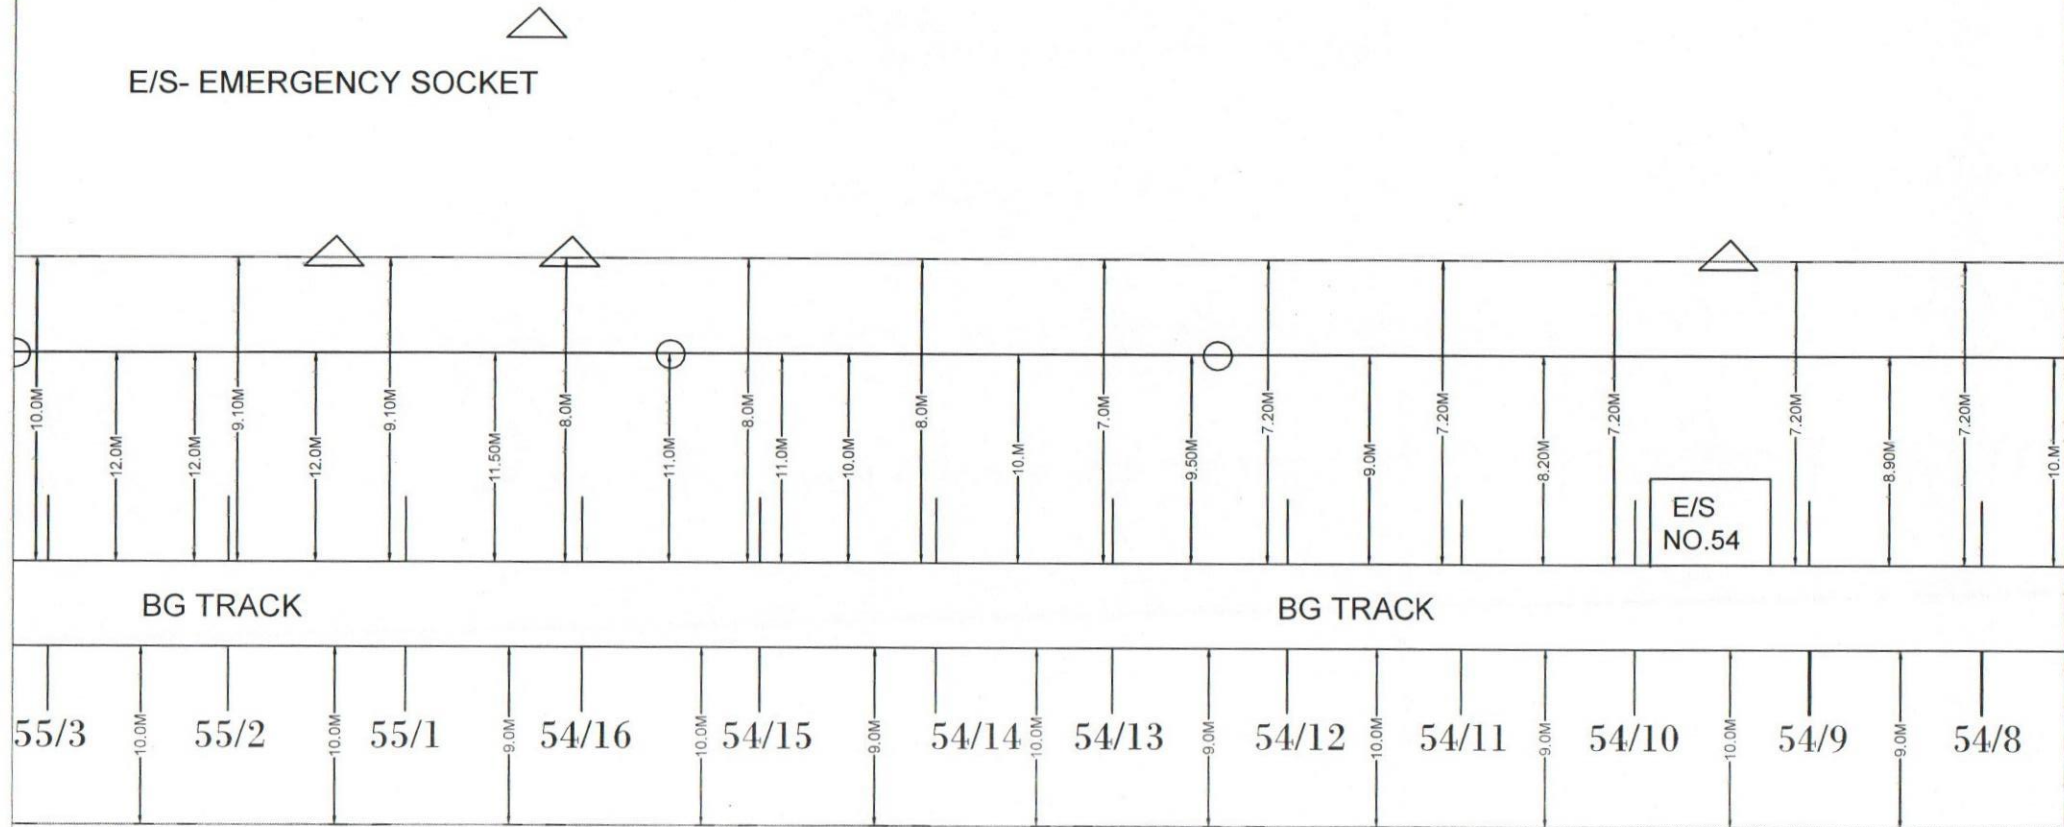

[Signature]
SSE/TELE/PBE

[Signature]
ADSTE/IZN

[Signature]
SR.DSTE/IZN

CABLE ROUTE PLAN SZN-BSUR

CABLE-1 O F C SIG ○


CABLE-2 O F C MAIN □

CABLE-3 QUAD CABLE △

E/S- EMERGENCY SOCKET

O H E NO. - $\frac{37}{3}$ TO $\frac{79}{5}$

O H E NO. - $\frac{37}{3}$ TO $\frac{79}{5}$

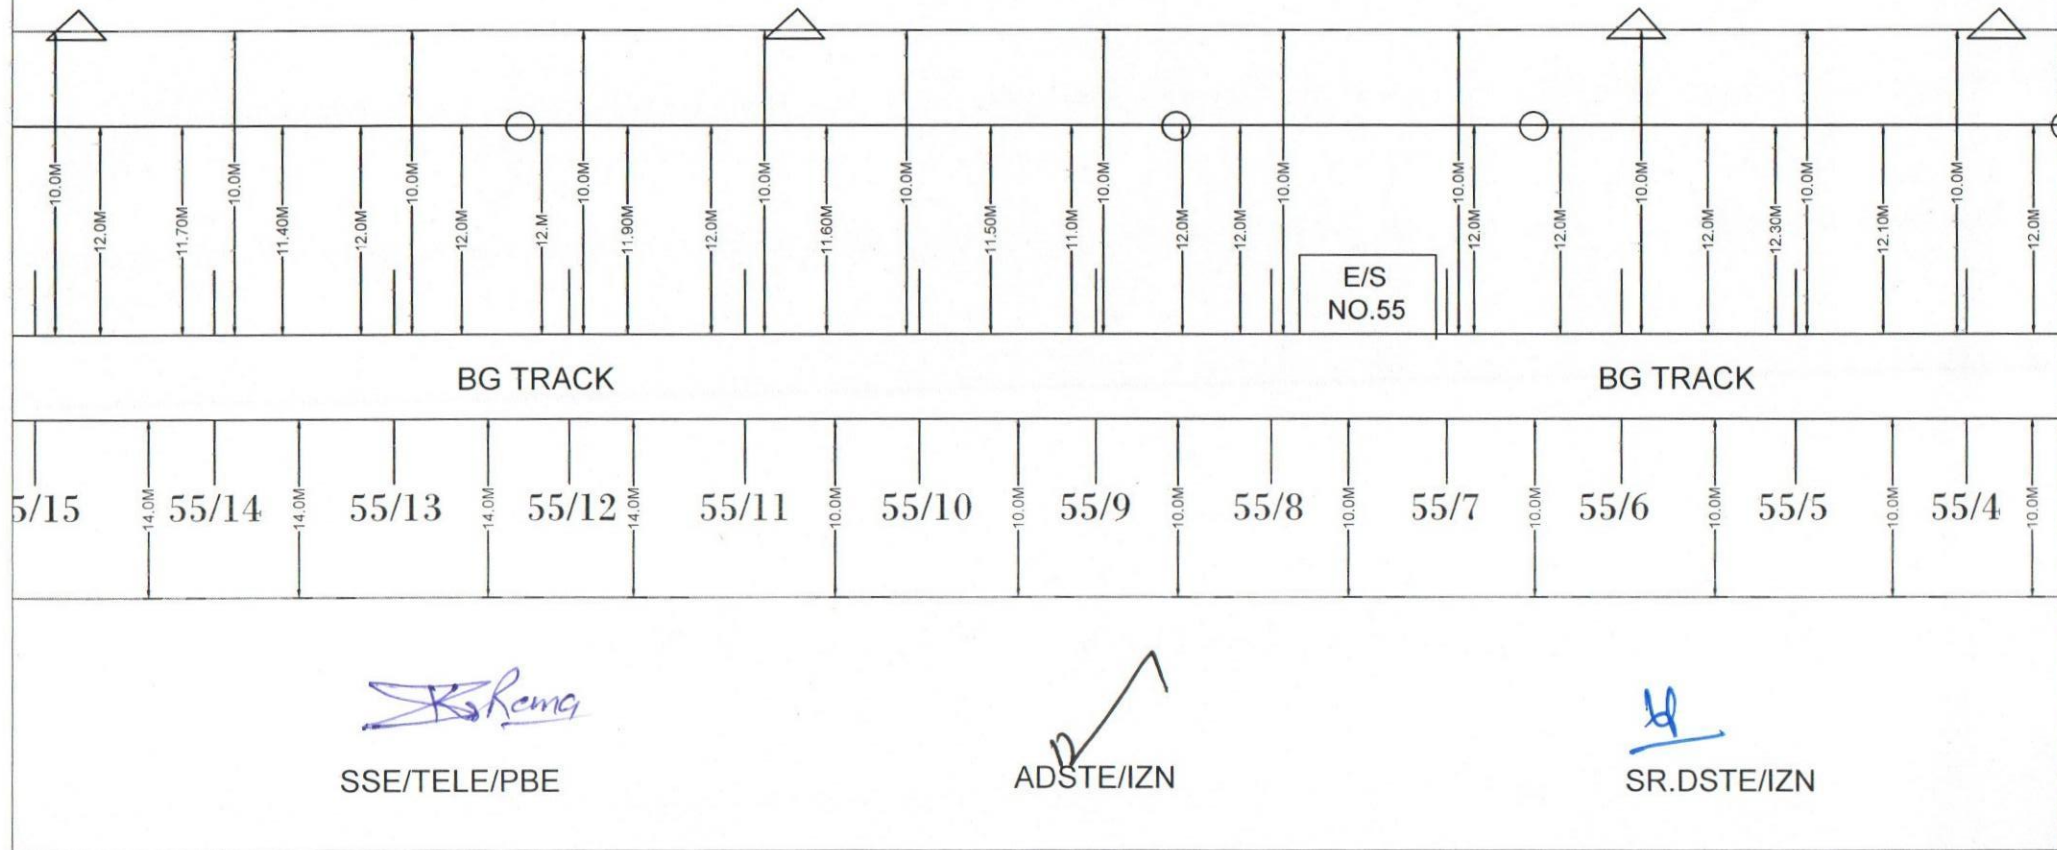


CABLE-1 O F C SIG ○

CABLE-2 O F C MAIN □

CABLE-3 QUAD CABLE △

E/S- EMERGENCY SOCKET

O H E NO. - $\frac{37}{3}$ TO $\frac{79}{5}$

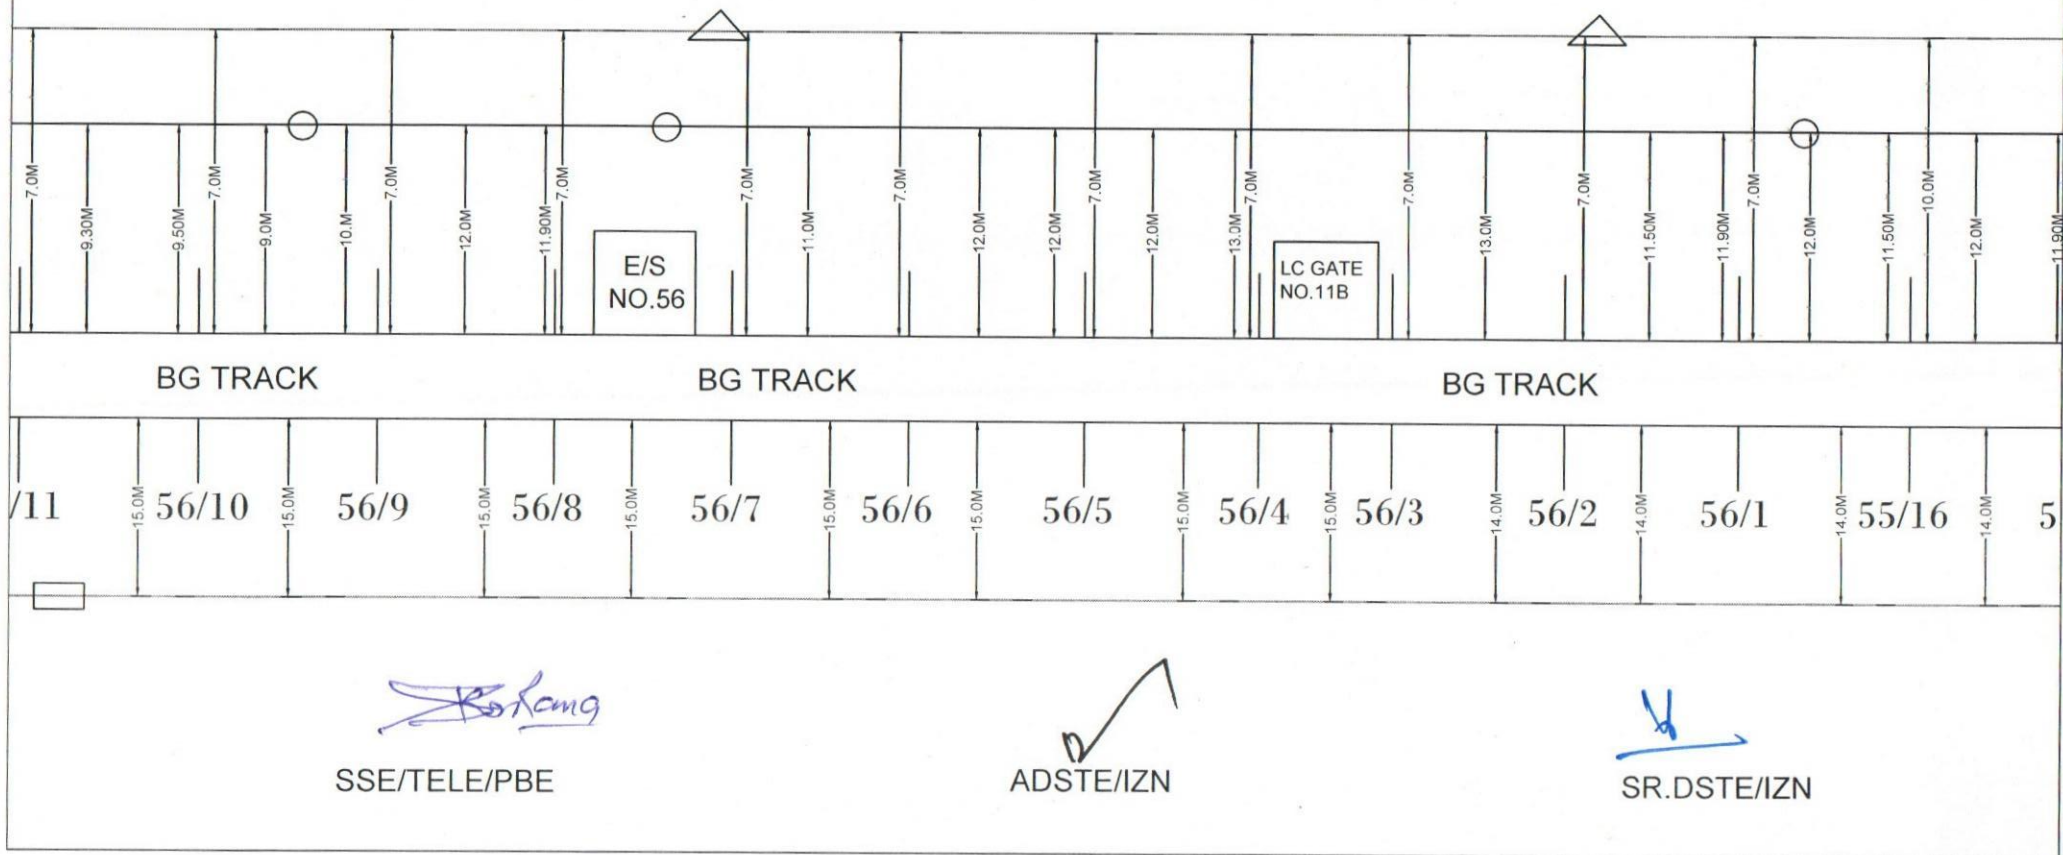

CABLE ROUTE PLAN SZN-BSUR


CABLE-1 O F C SIG ○

CABLE-2 O F C MAIN □

CABLE-3 QUAD CABLE △

E/S- EMERGENCY SOCKET

O H E NO. - $\frac{37}{3}$ TO $\frac{79}{5}$

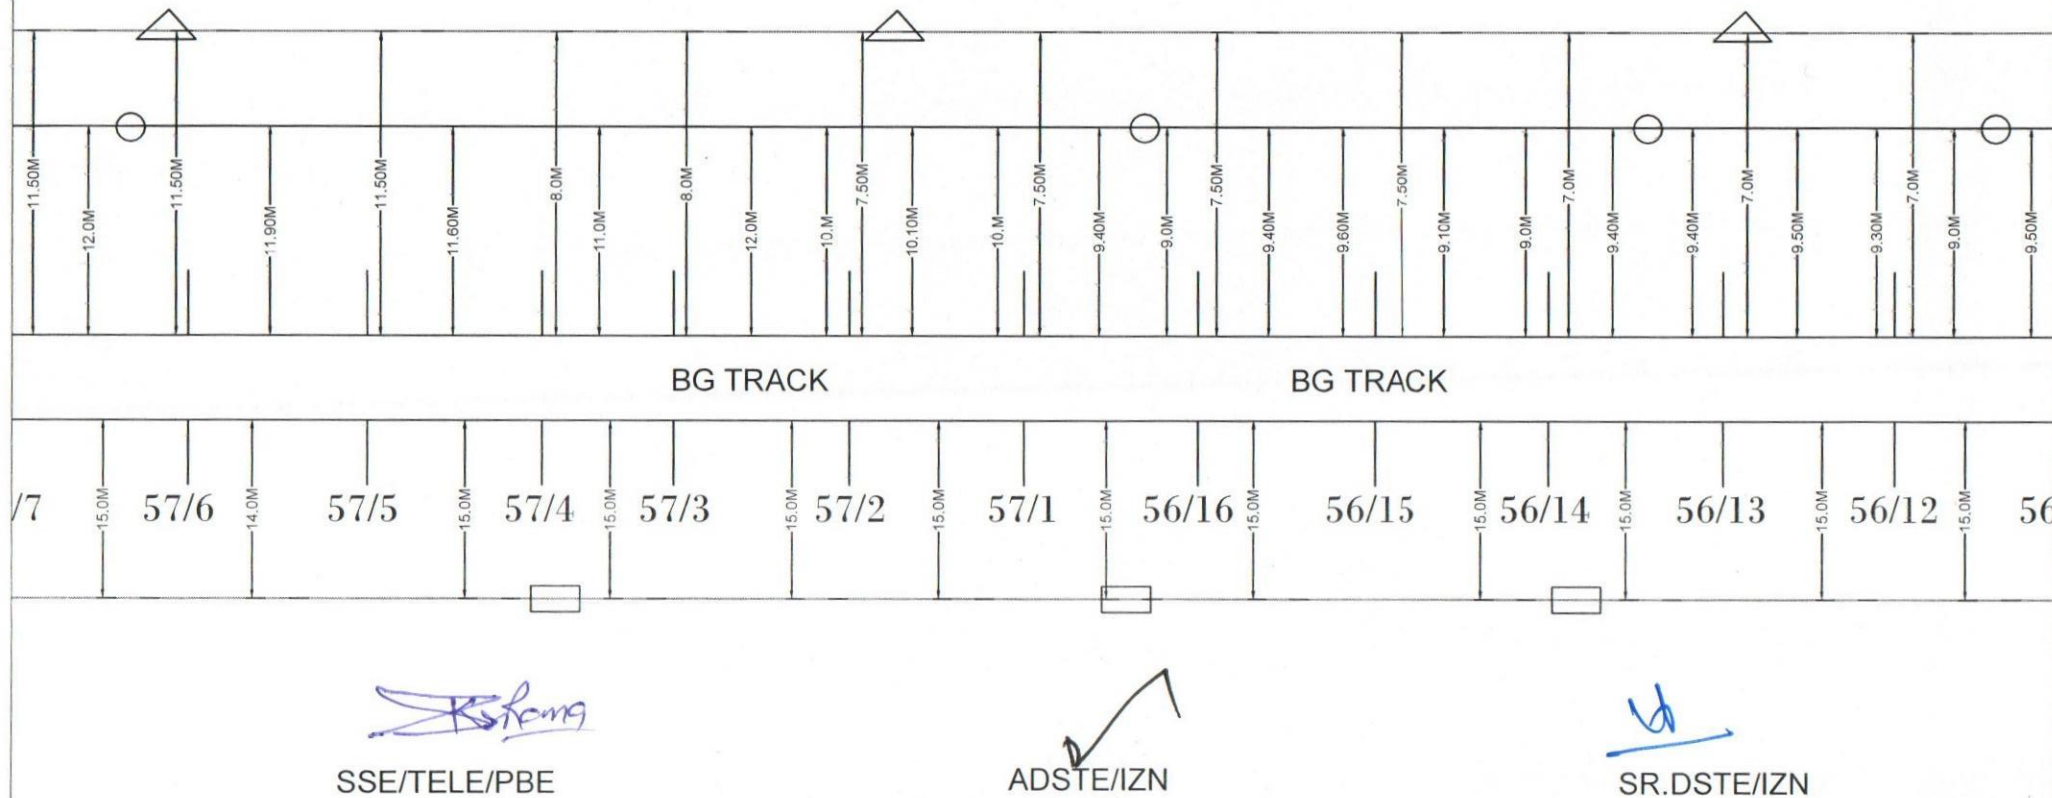

CABLE-1 O F C SIG ○
CABLE-2 O F C MAIN □
CABLE-3 QUAD CABLE △
E/S- EMERGENCY SOCKET
O H E NO. - $\frac{37}{3}$ TO $\frac{79}{5}$

O H E NO. - $\frac{37}{3}$ TO $\frac{79}{5}$



CABLE ROUTE PLAN SZN-BSUR


CABLE-1 O F C SIG ○

CABLE-2 O F C MAIN □

CABLE-3 QUAD CABLE △

E/S- EMERGENCY SOCKET

O H E NO. - $\frac{37}{3}$ TO $\frac{79}{5}$

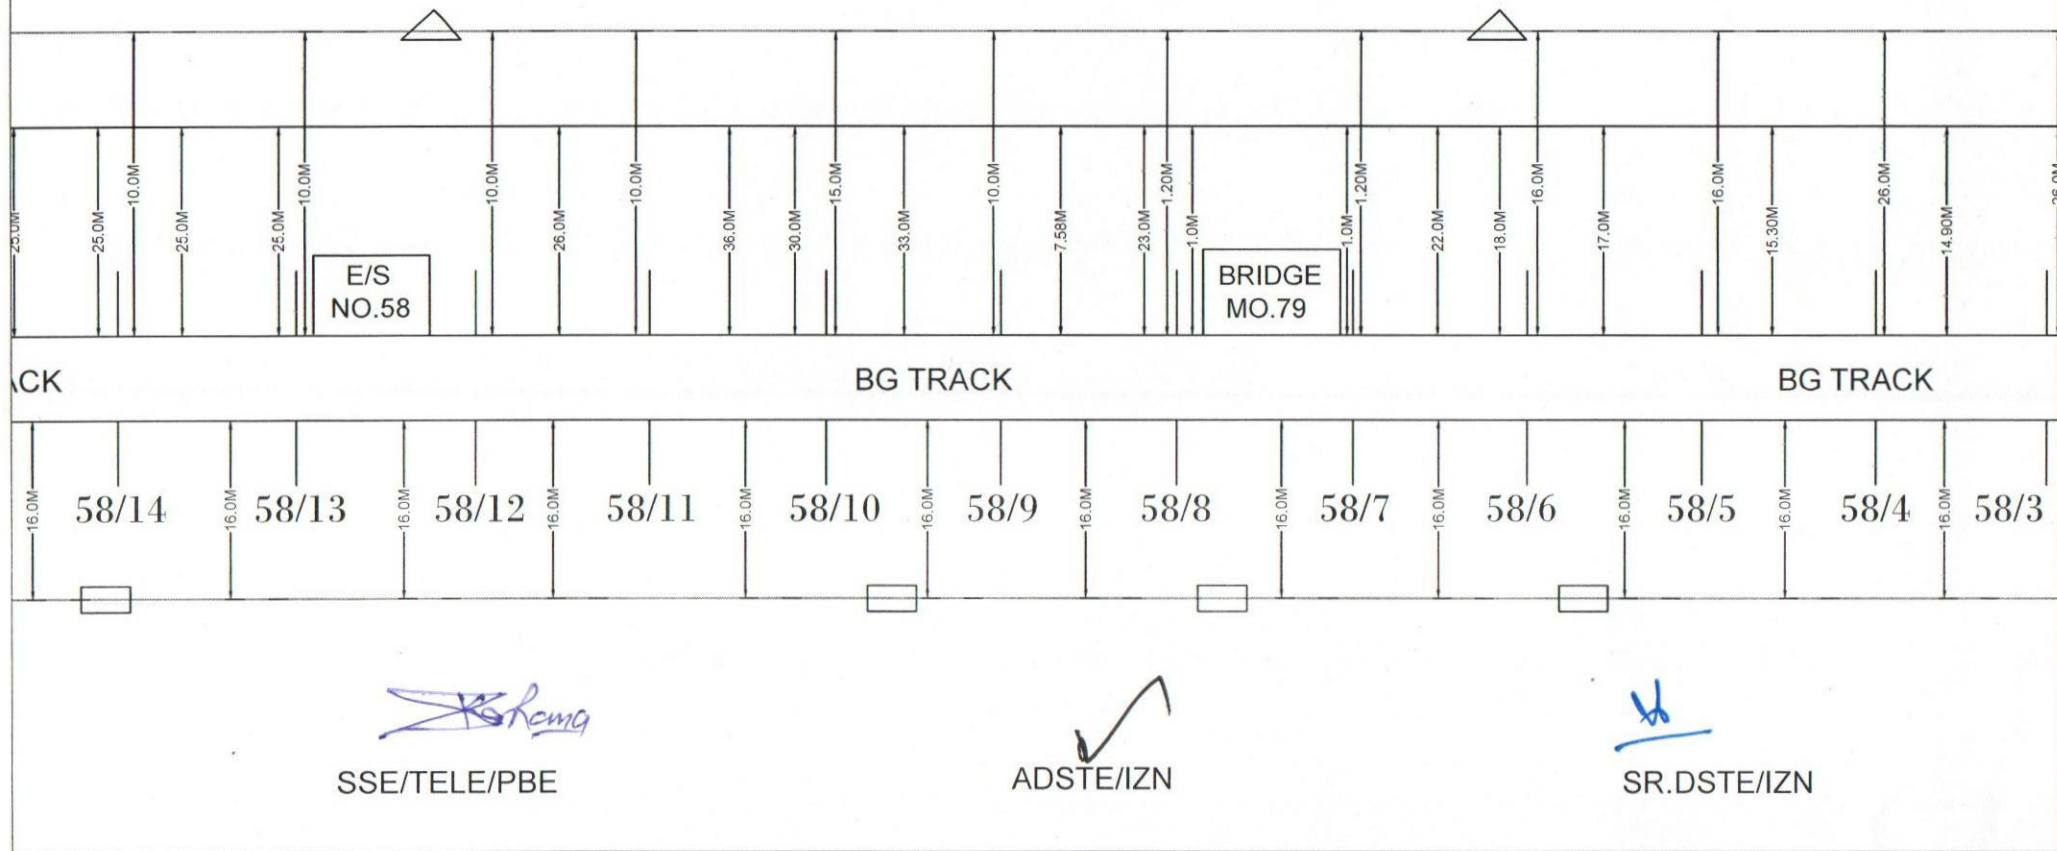

CABLE ROUTE PLAN SZN-BSUR


CABLE-1 O F C SIG ○

CABLE-2 O F C MAIN □

CABLE-3 QUAD CABLE △

E/S- EMERGENCY SOCKET

O H E NO. - $\frac{37}{3}$ TO $\frac{79}{5}$

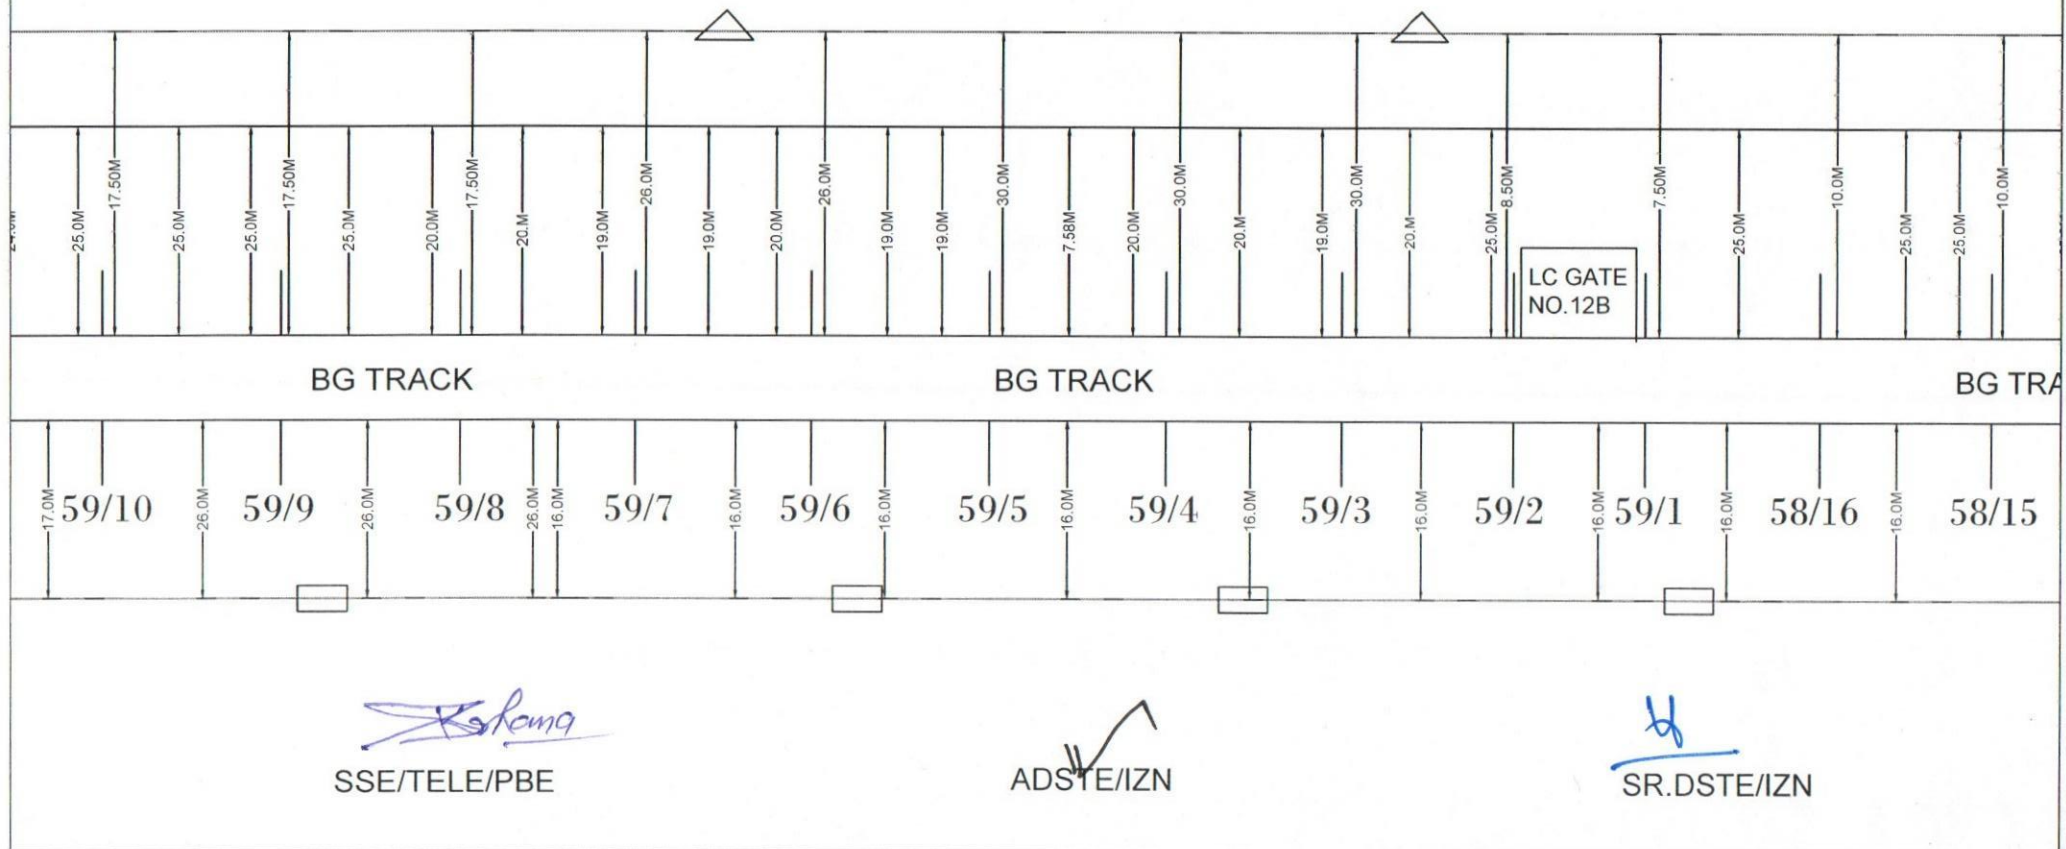

CABLE ROUTE PLAN SZN-BSUR


CABLE-1 O F C SIG ○

CABLE-2 O F C MAIN □

CABLE-3 QUAD CABLE △

E/S- EMERGENCY SOCKET

O H E NO. - $\frac{37}{3}$ TO $\frac{79}{5}$

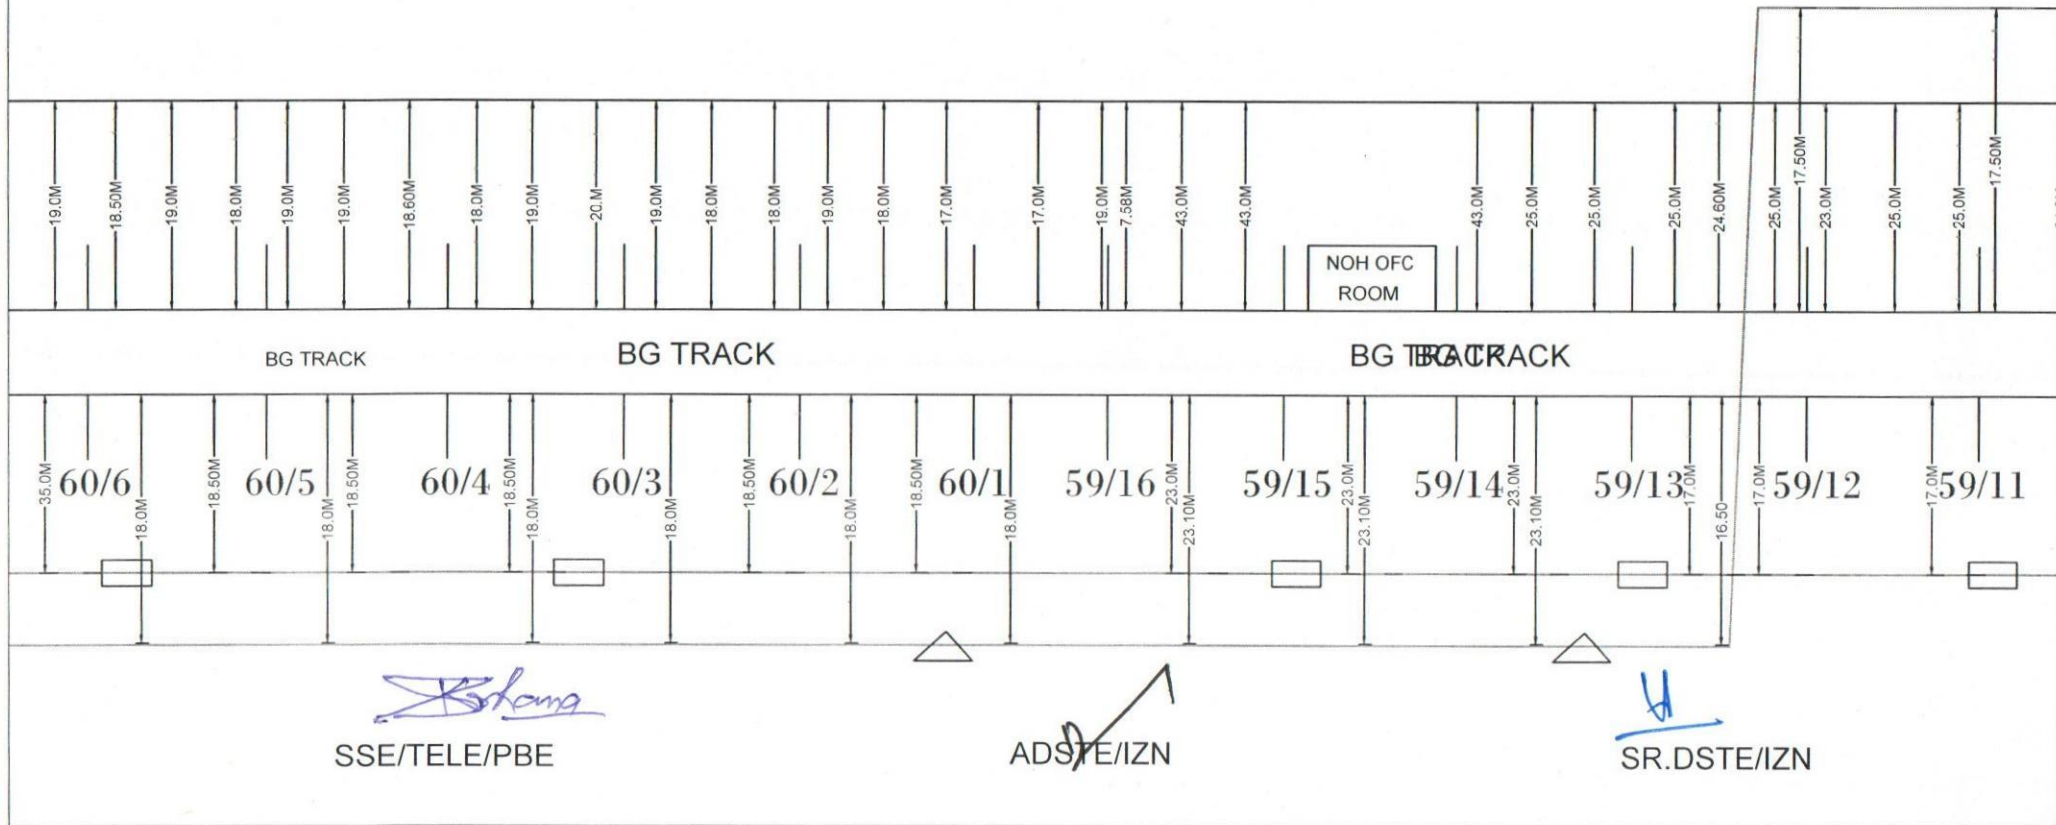

CABLE ROUTE PLAN SZN-BSUR


CABLE-1 O F C SIG ○

CABLE-2 O F C MAIN □

CABLE-3 QUAD CABLE △

E/S- EMERGENCY SOCKET

O H E NO. - $\frac{37}{3}$ TO $\frac{79}{5}$

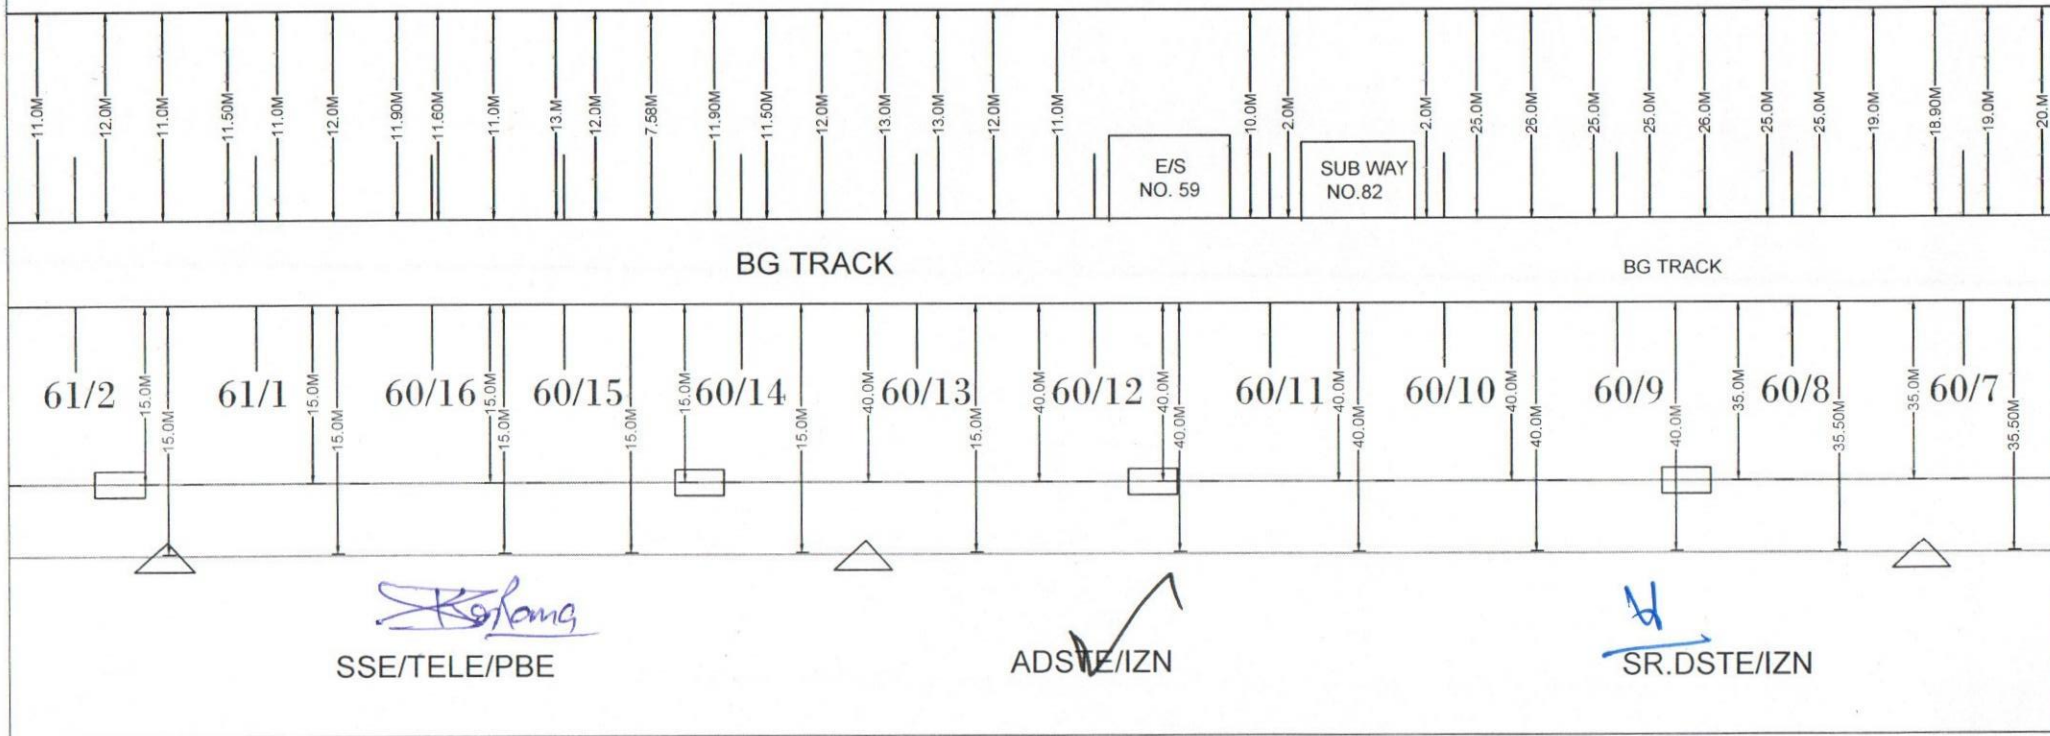

CABLE ROUTE PLAN SZN-BSUR


CABLE-1 O F C SIG ○

CABLE-2 O F C MAIN □

CABLE-3 QUAD CABLE △


E/S- EMERGENCY SOCKET

O H E NO. - $\frac{37}{3}$ TO $\frac{79}{5}$

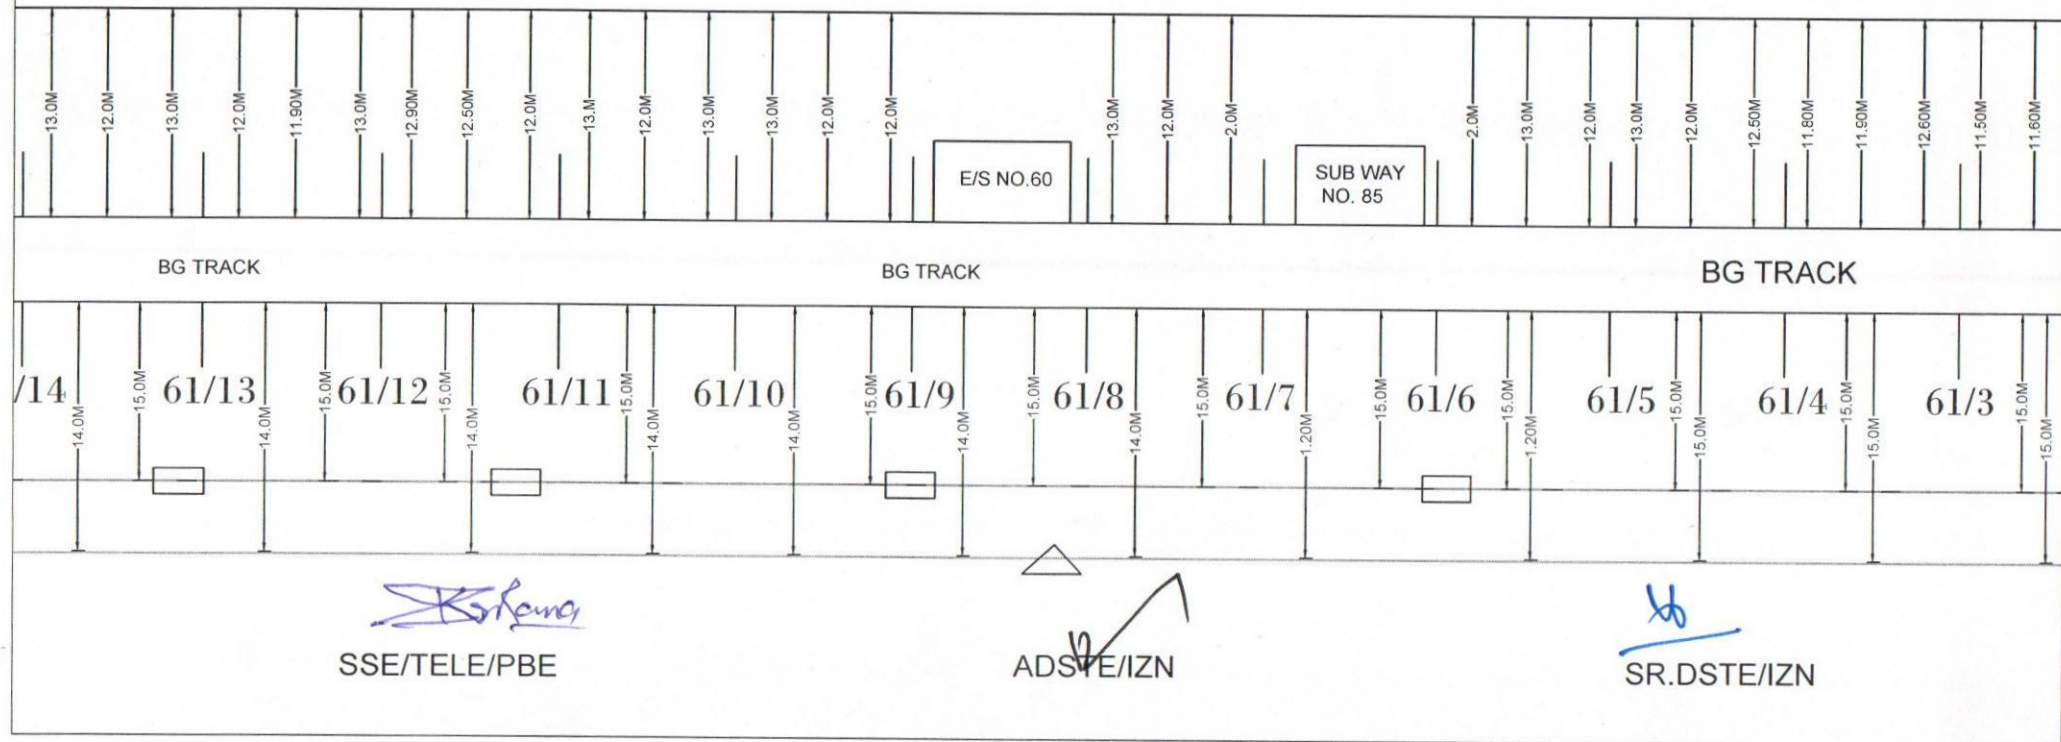

CABLE-1 O F C SIG ○
CABLE-2 O F C MAIN □
CABLE-3 QUAD CABLE △
E/S- EMERGENCY SOCKET
O H E NO. - $\frac{37}{3}$ TO $\frac{79}{5}$

O H E NO. - $\frac{37}{3}$ TO $\frac{79}{5}$

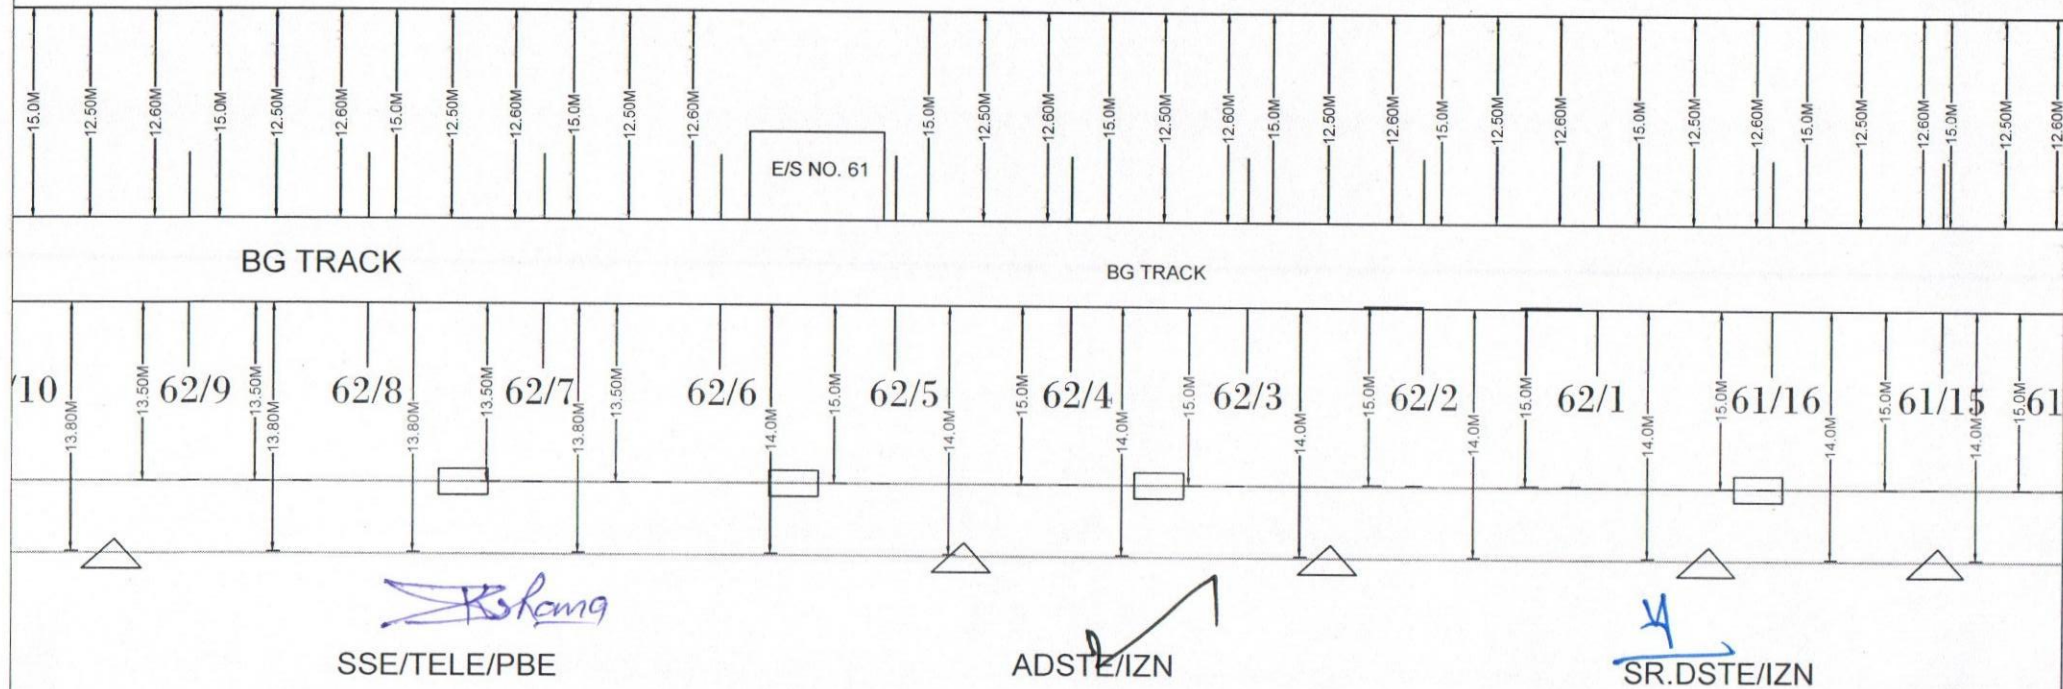

CABLE ROUTE PLAN SZN-BSUR


CABLE-1 O F C SIG ○

CABLE-2 O F C MAIN □


CABLE-3 QUAD CABLE △

E/S- EMERGENCY SOCKET

O H E NO. - $\frac{37}{3}$ TO $\frac{79}{5}$

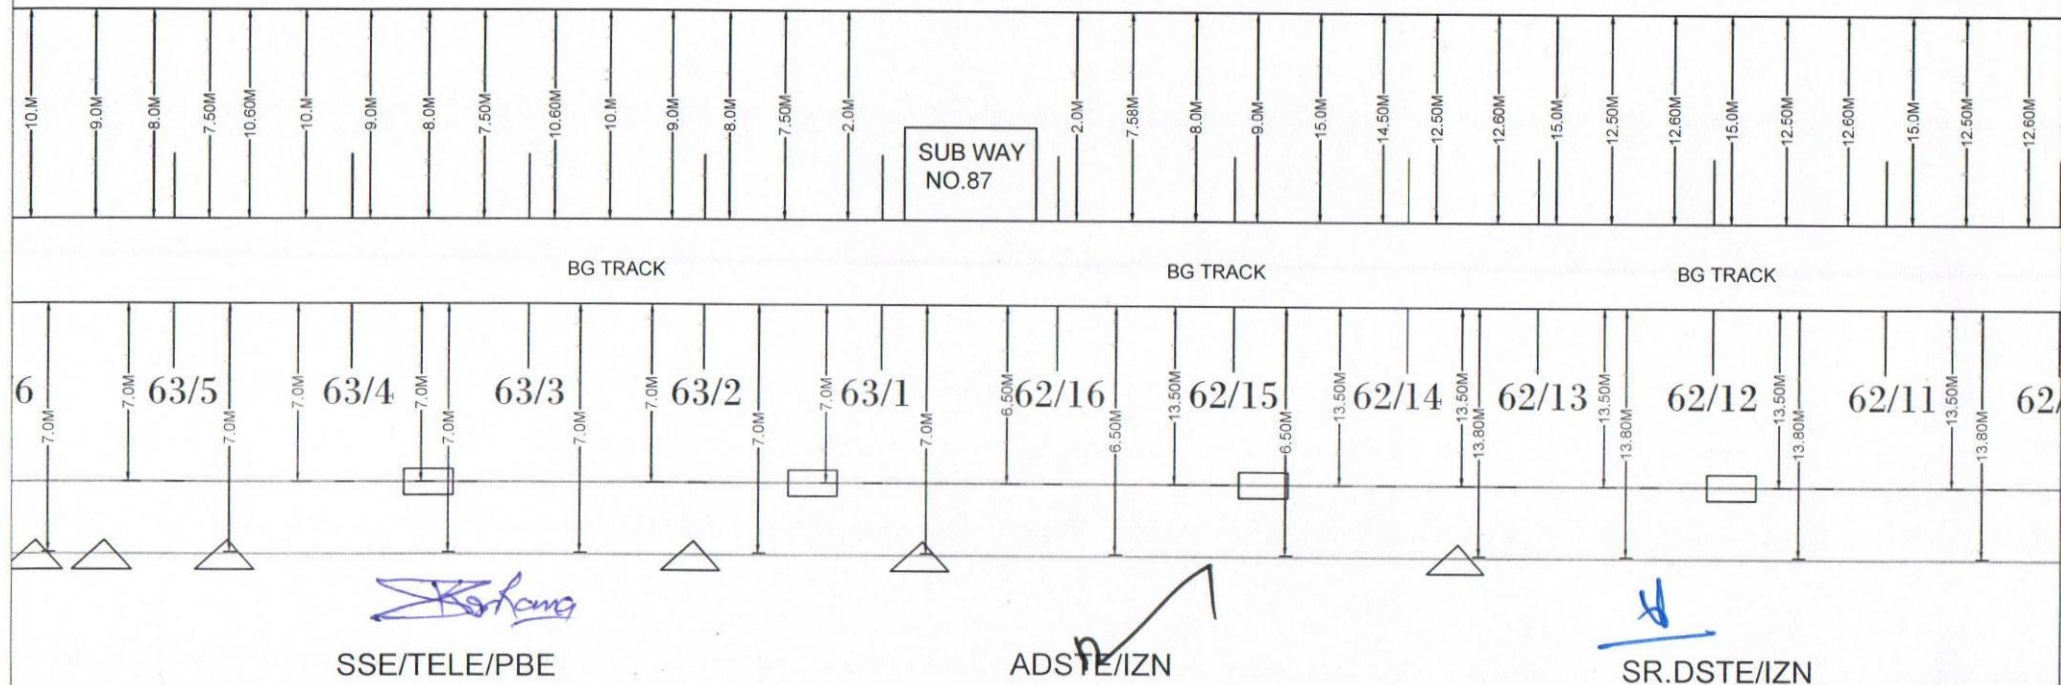

CABLE-1 O F C SIG ○
CABLE-2 O F C MAIN □
CABLE-3 QUAD CABLE △
E/S- EMERGENCY SOCKET
O H E NO. - $\frac{37}{3}$ TO $\frac{79}{5}$

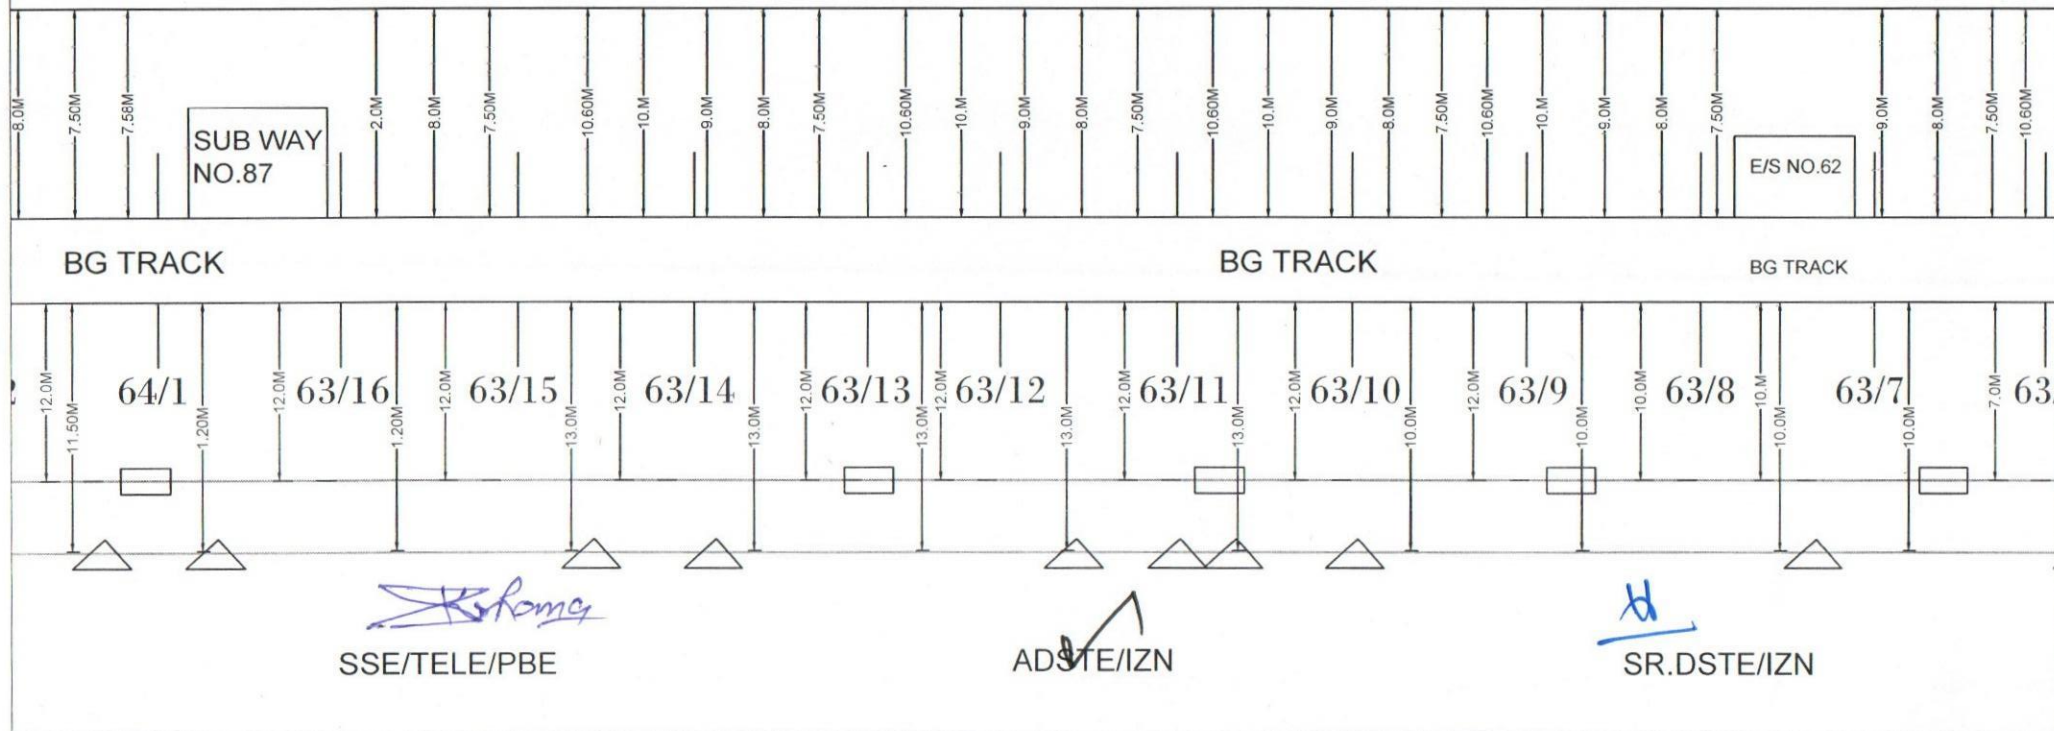

CABLE ROUTE PLAN SZN-BSUR


CABLE-1 O F C SIG ○

CABLE-2 O F C MAIN □

CABLE-3 QUAD CABLE △

E/S- EMERGENCY SOCKET

O H E NO. - $\frac{37}{3}$ TO $\frac{79}{5}$

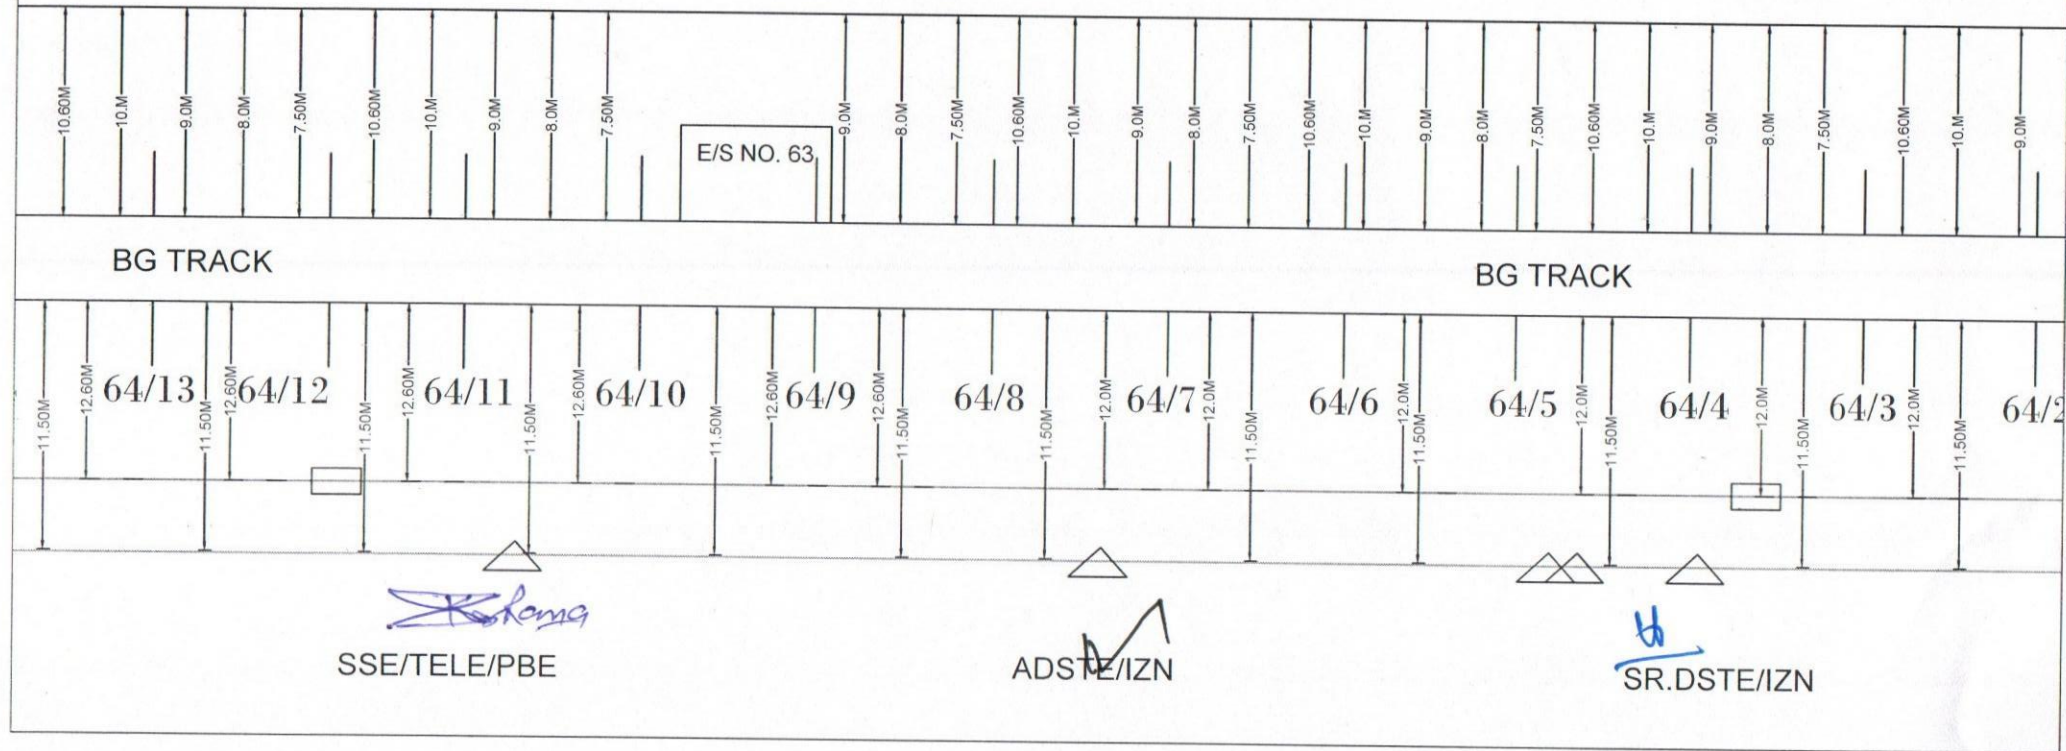


CABLE-1 O F C SIG ○
CABLE-2 O F C MAIN □
CABLE-3 QUAD CABLE △
E/S- EMERGENCY SOCKET
O H E NO. - $\frac{37}{3}$ TO $\frac{79}{5}$

CABLE-3 QUAD CABLE 

E/S- EMERGENCY SOCKET

O H E NO. - $\frac{37}{3}$ TO $\frac{79}{5}$

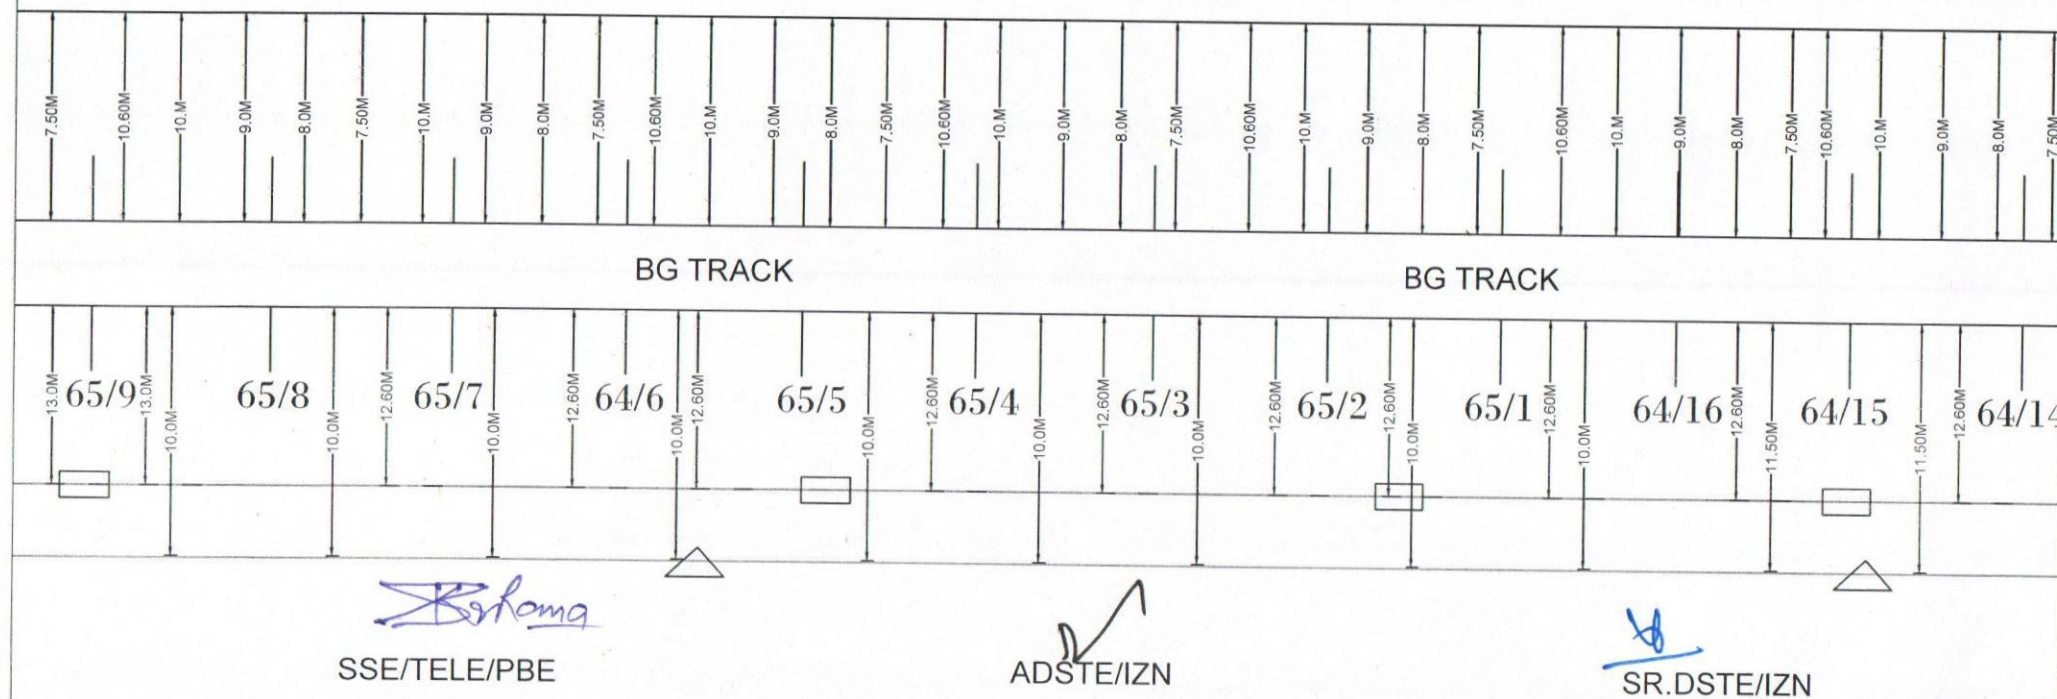

CABLE ROUTE PLAN SZN-BSUR


CABLE-1 O F C SIG ○

CABLE-2 O F C MAIN □

CABLE-3 QUAD CABLE △

E/S- EMERGENCY SOCKET

O H E NO. - $\frac{37}{3}$ TO $\frac{79}{5}$

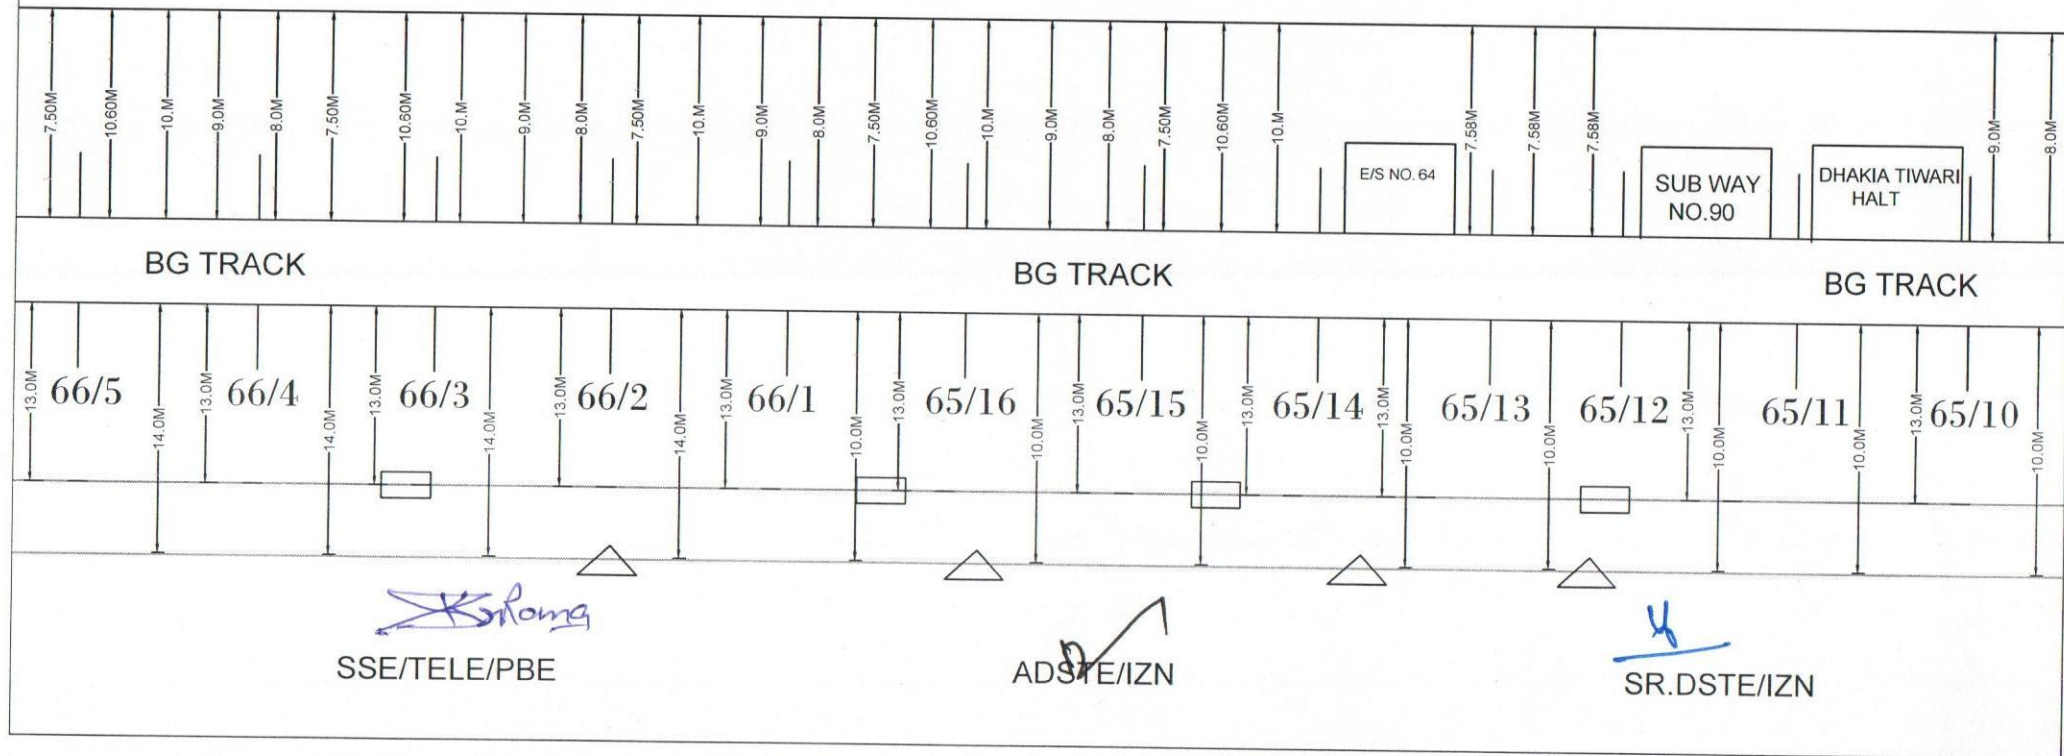

CABLE ROUTE PLAN
SZN-BSUR


CABLE-1 O F C SIG ○

CABLE-2 O F C MAIN □

CABLE-3 QUAD CABLE △


E/S- EMERGENCY SOCKET

O H E NO. - $\frac{37}{3}$ TO $\frac{79}{5}$

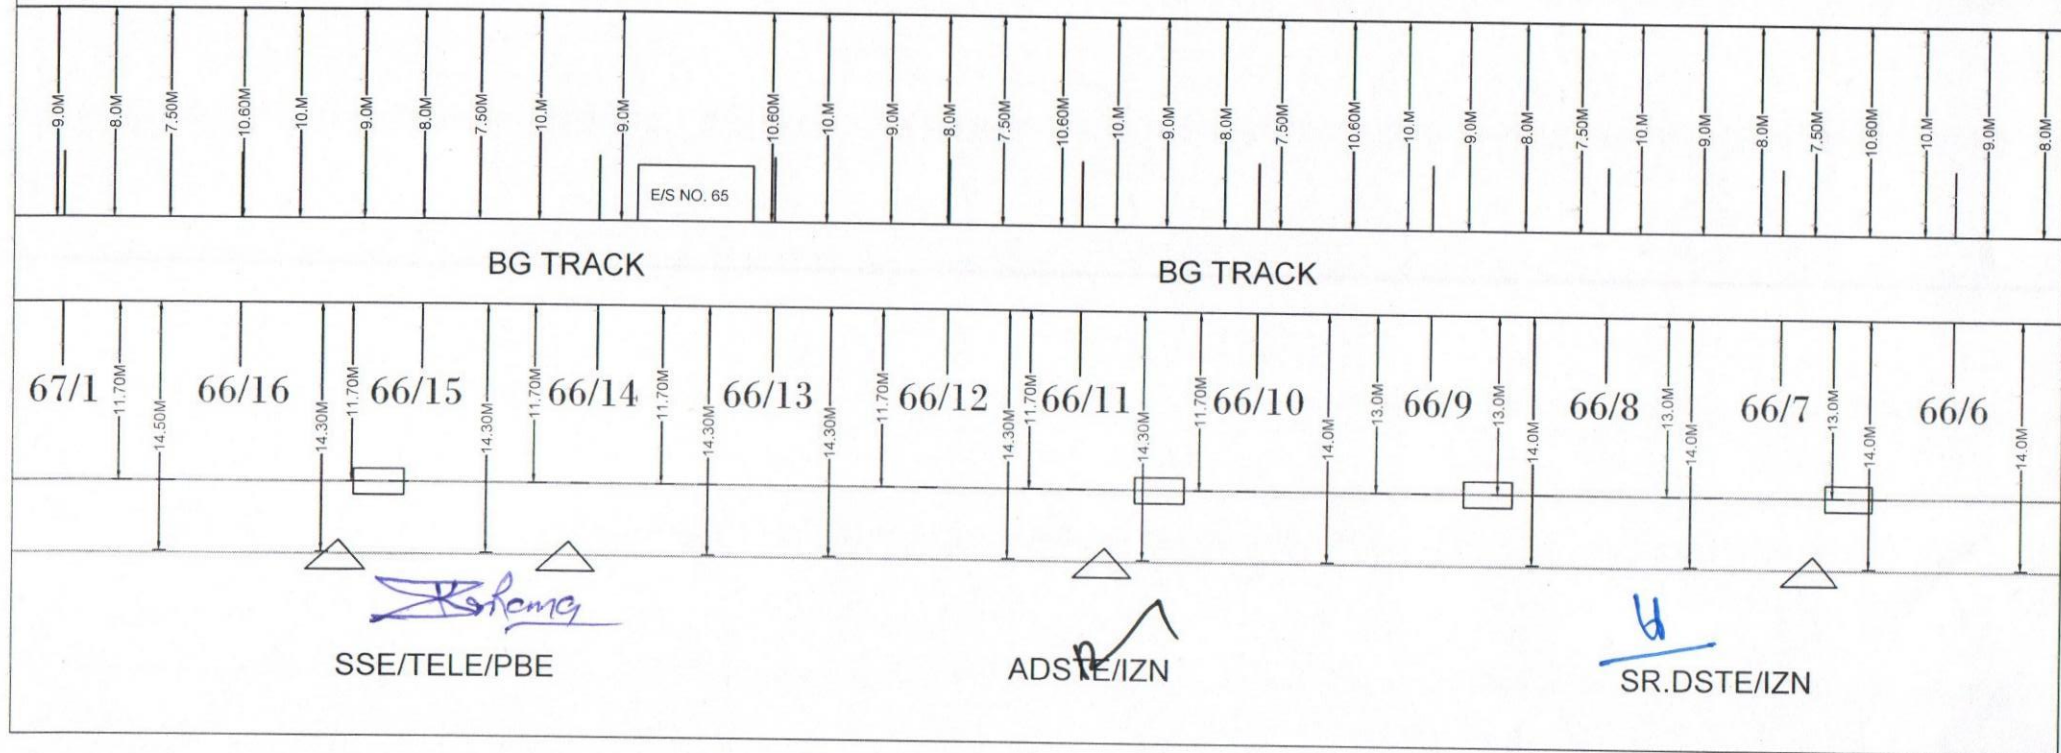


CABLE-1 O F C SIG ○
CABLE-2 O F C MAIN □
CABLE-3 QUAD CABLE △
E/S- EMERGENCY SOCKET
O H E NO. - $\frac{37}{3}$ TO $\frac{79}{5}$

O H E NO. - $\frac{37}{3}$ TO $\frac{79}{5}$

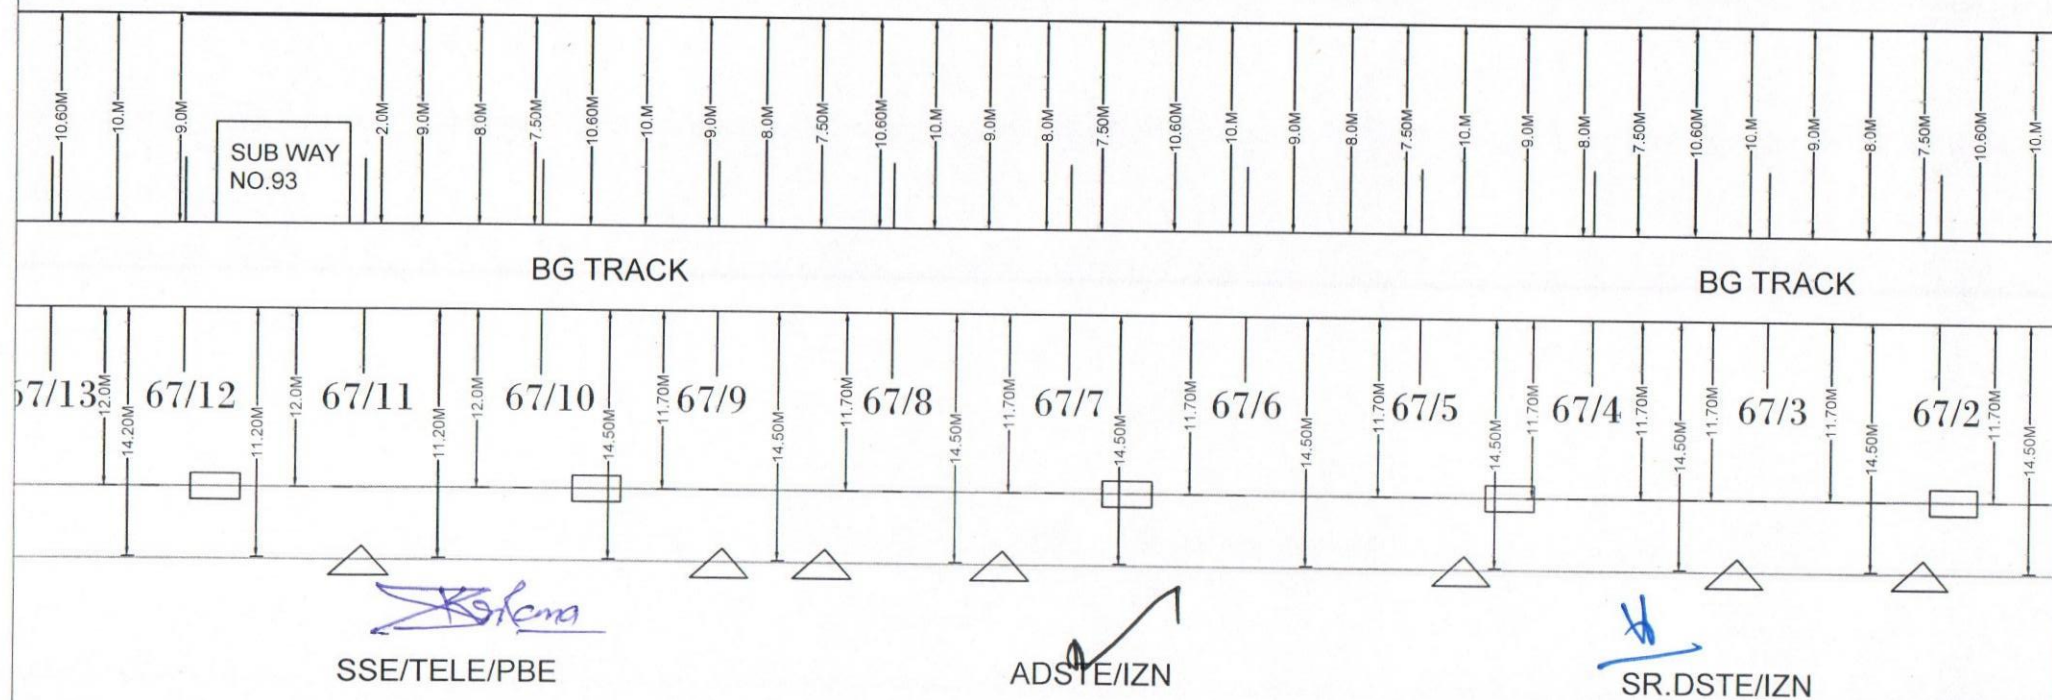


CABLE-1 O F C SIG ○
CABLE-2 O F C MAIN □
CABLE-3 QUAD CABLE △
E/S- EMERGENCY SOCKET
O H E NO. - $\frac{37}{3}$ TO $\frac{79}{5}$

O H E NO. - $\frac{37}{3}$ TO $\frac{79}{5}$

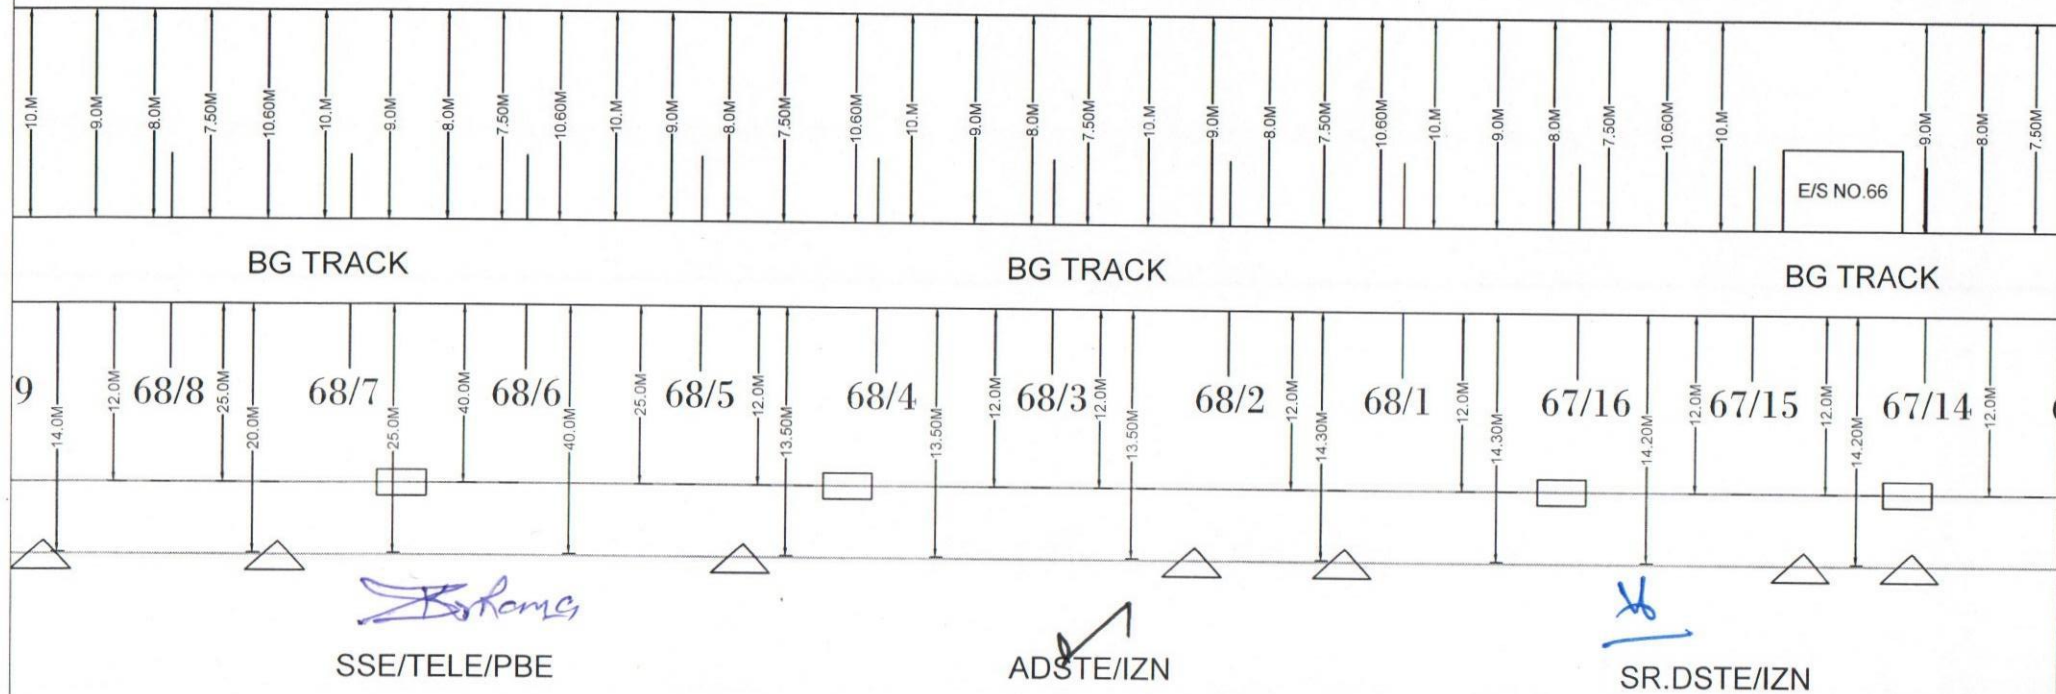

CABLE-1 O F C SIG ○
CABLE-2 O F C MAIN □
CABLE-3 QUAD CABLE △
E/S- EMERGENCY SOCKET
O H E NO. - $\frac{37}{3}$ TO $\frac{79}{5}$

O H E NO. - $\frac{37}{3}$ TO $\frac{79}{5}$

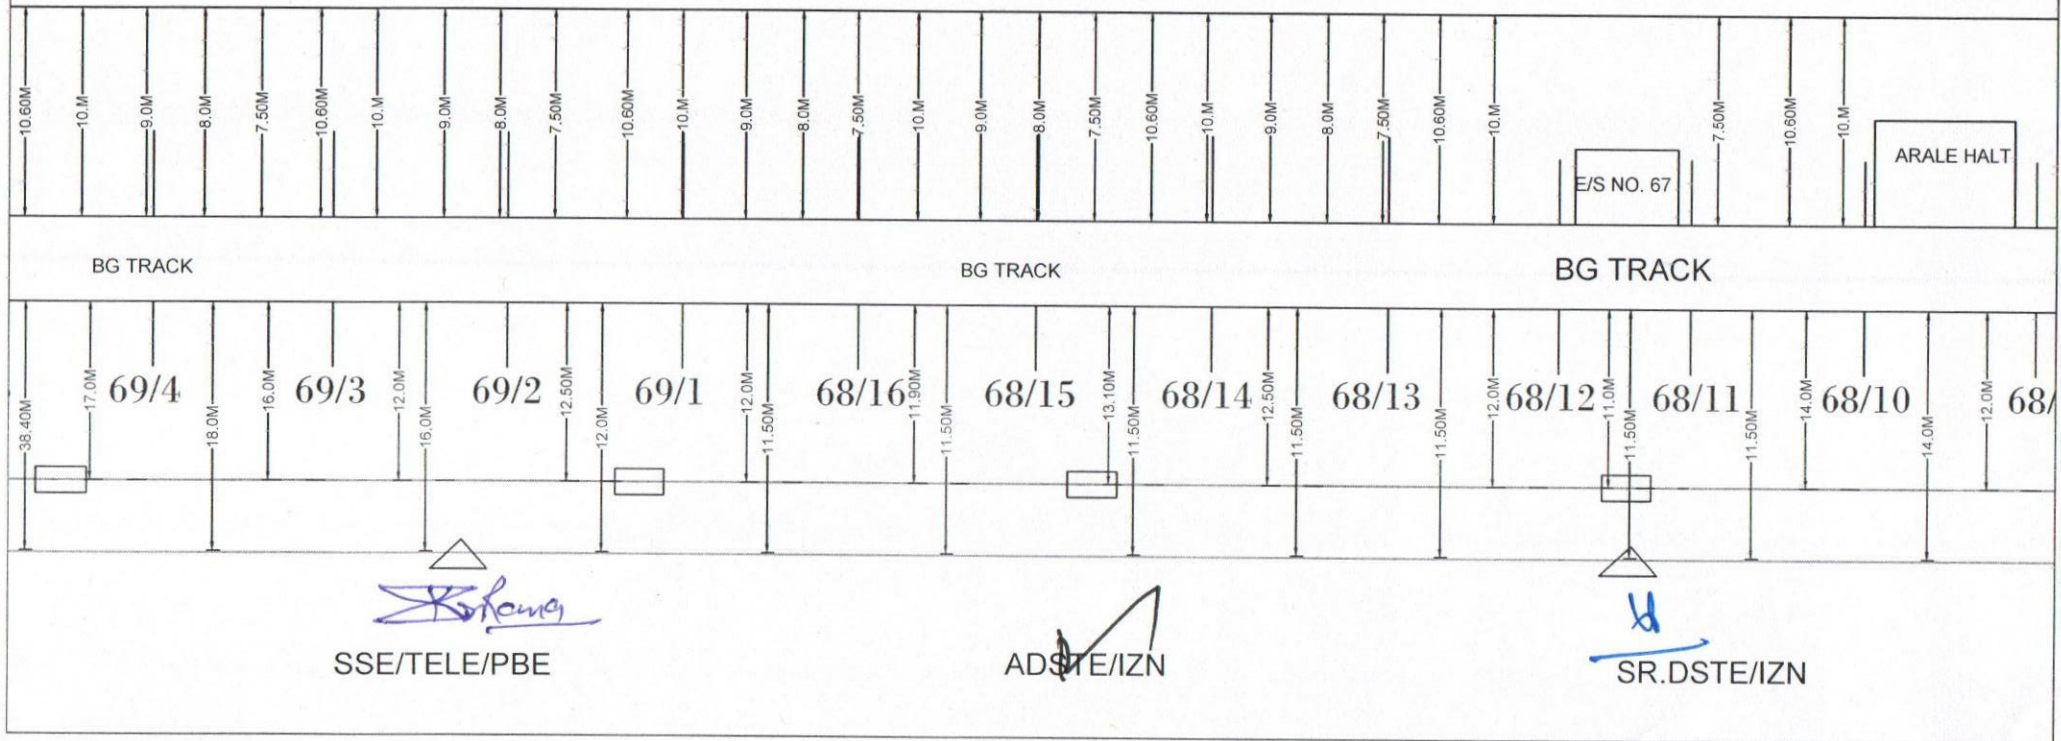

CABLE ROUTE PLAN SZN-BSUR


CABLE-1 O F C SIG ○

CABLE-2 O F C MAIN □

CABLE-3 QUAD CABLE △

E/S- EMERGENCY SOCKET

O H E NO. - $\frac{37}{3}$ TO $\frac{79}{5}$

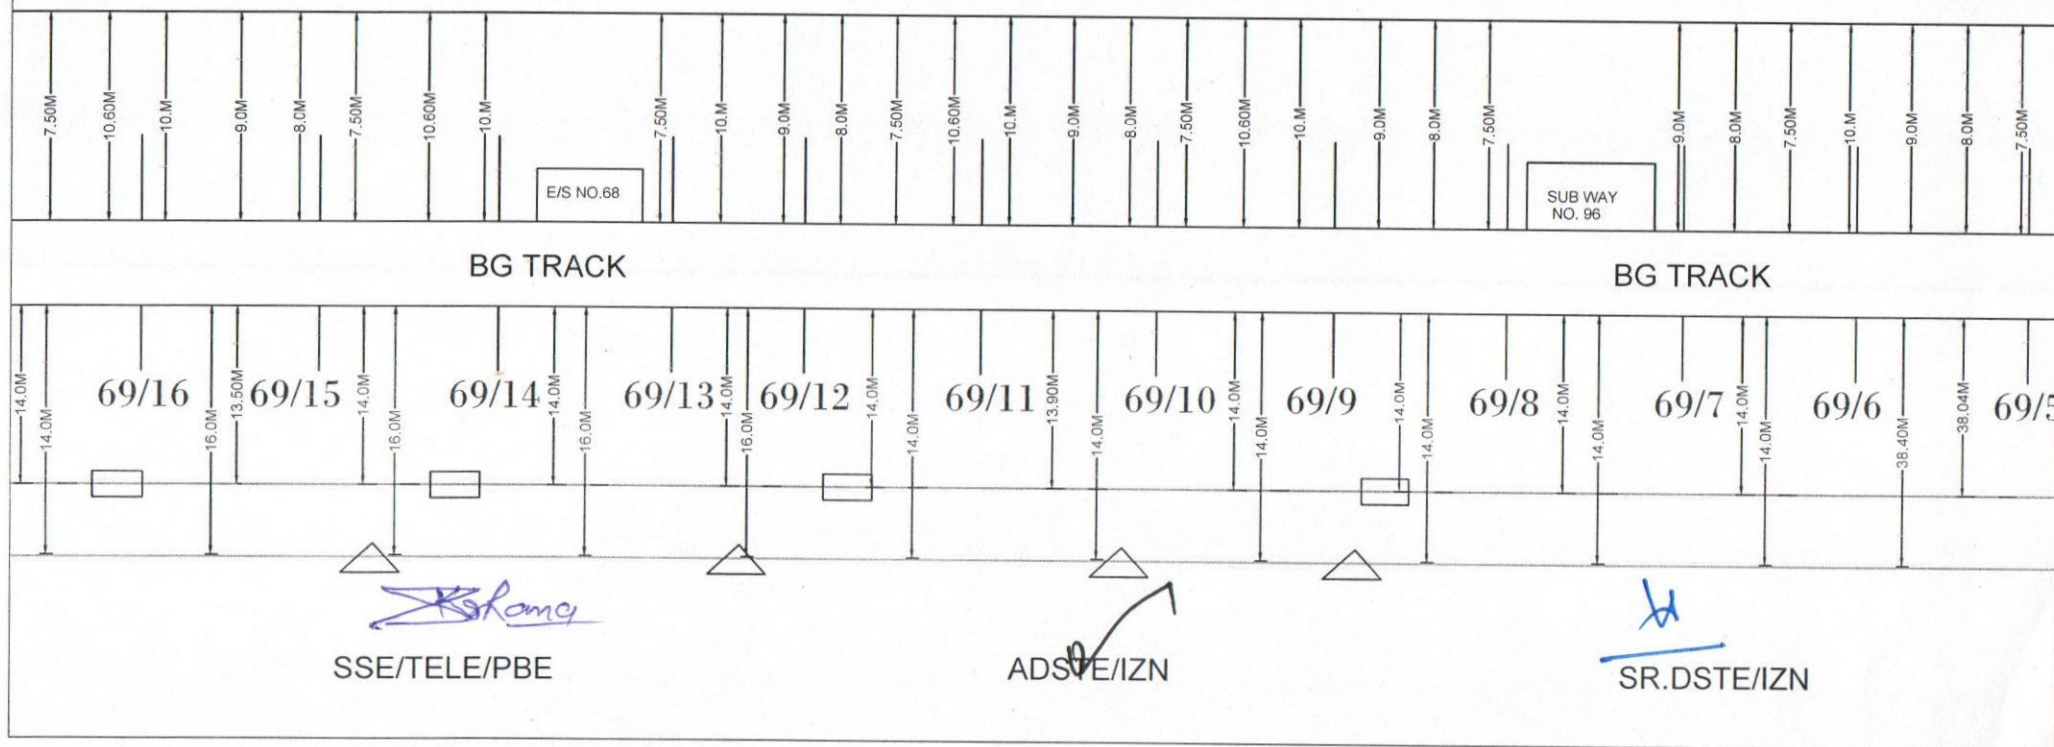

CABLE-1 O F C SIG ○
CABLE-2 O F C MAIN □
CABLE-3 QUAD CABLE △
E/S- EMERGENCY SOCKET
O H E NO. - $\frac{37}{3}$ TO $\frac{79}{5}$

O H E NO. - $\frac{37}{3}$ TO $\frac{79}{5}$



CABLE ROUTE PLAN SZN-BSUR


CABLE-1 O F C SIG ○

CABLE-2 O F C MAIN □

CABLE-3 QUAD CABLE △

E/S- EMERGENCY SOCKET

O H E NO. - $\frac{37}{3}$ TO $\frac{79}{5}$

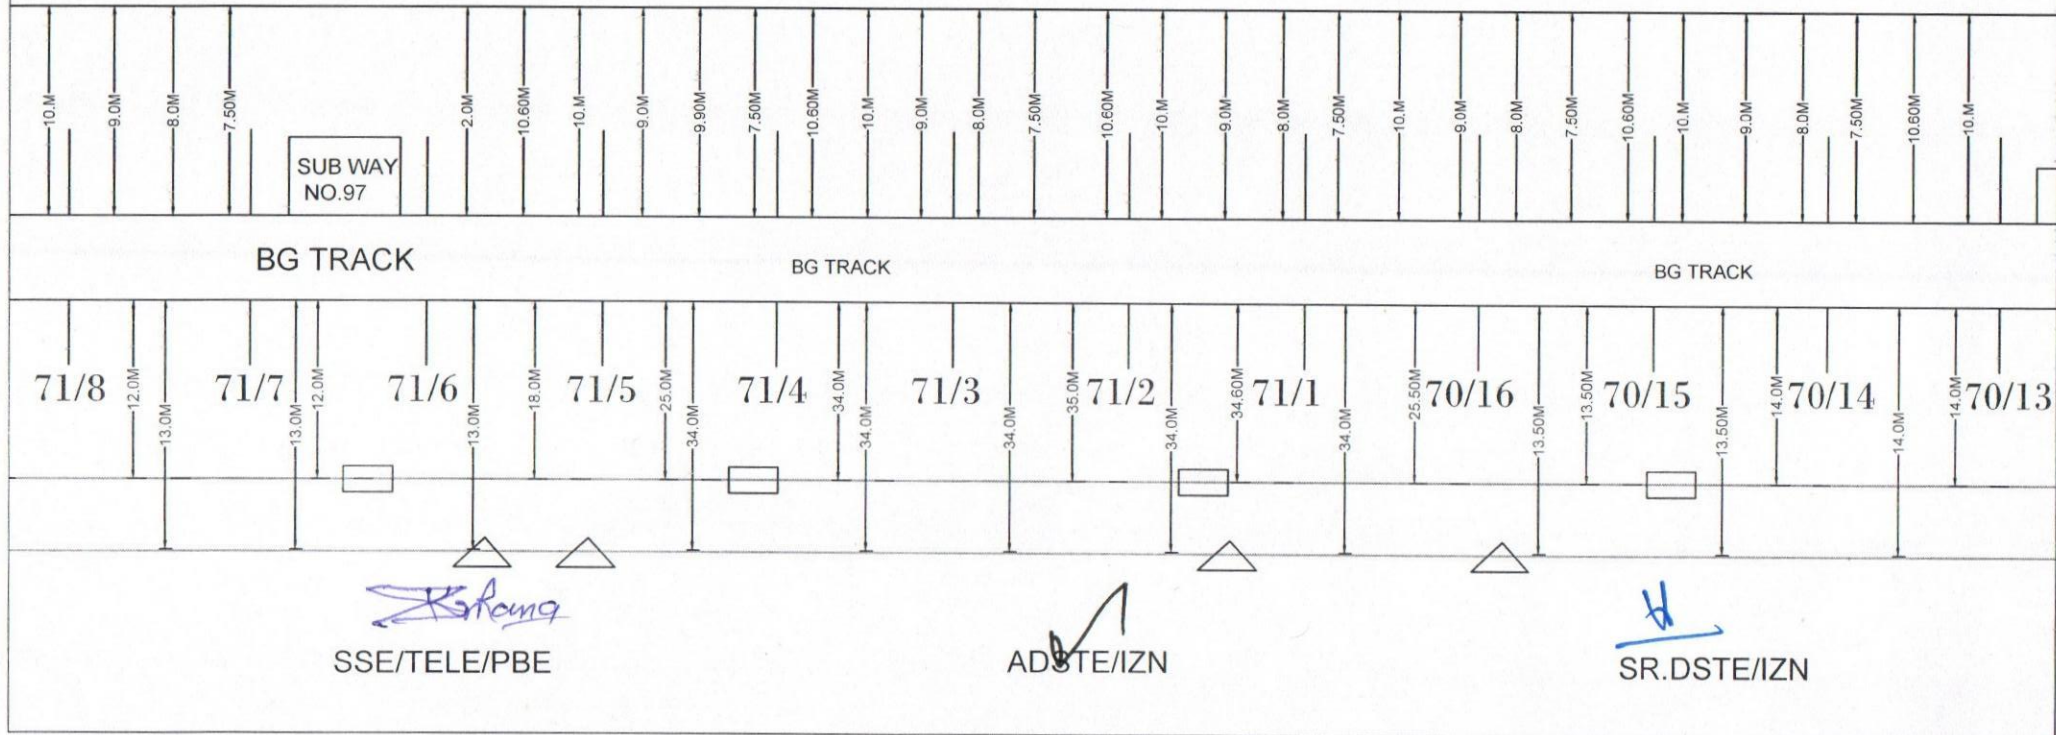

CABLE-1 O F C SIG ○
CABLE-2 O F C MAIN □
CABLE-3 QUAD CABLE △
E/S- EMERGENCY SOCKET
O H E NO. - $\frac{37}{3}$ TO $\frac{79}{5}$

O H E NO. - $\frac{37}{3}$ TO $\frac{79}{5}$



CABLE-1 O F C SIG ○
CABLE-2 O F C MAIN □
CABLE-3 QUAD CABLE △
E/S- EMERGENCY SOCKET
O H E NO. - $\frac{37}{3}$ TO $\frac{79}{5}$

CABLE-2 OF C MAIN ☐

CABLE-3 QUAD CABLE 

E/S- EMERGENCY SOCKET

O H E NO. - $\frac{37}{3}$ TO $\frac{79}{5}$




ADSTE/IZN

SR.DSTE/IZN

CABLE-1 O F C SIG ○
CABLE-2 O F C MAIN □
CABLE-3 QUAD CABLE △
E/S- EMERGENCY SOCKET
O H E NO. - $\frac{37}{3}$ TO $\frac{79}{5}$

O H E NO. - $\frac{37}{3}$ TO $\frac{79}{5}$

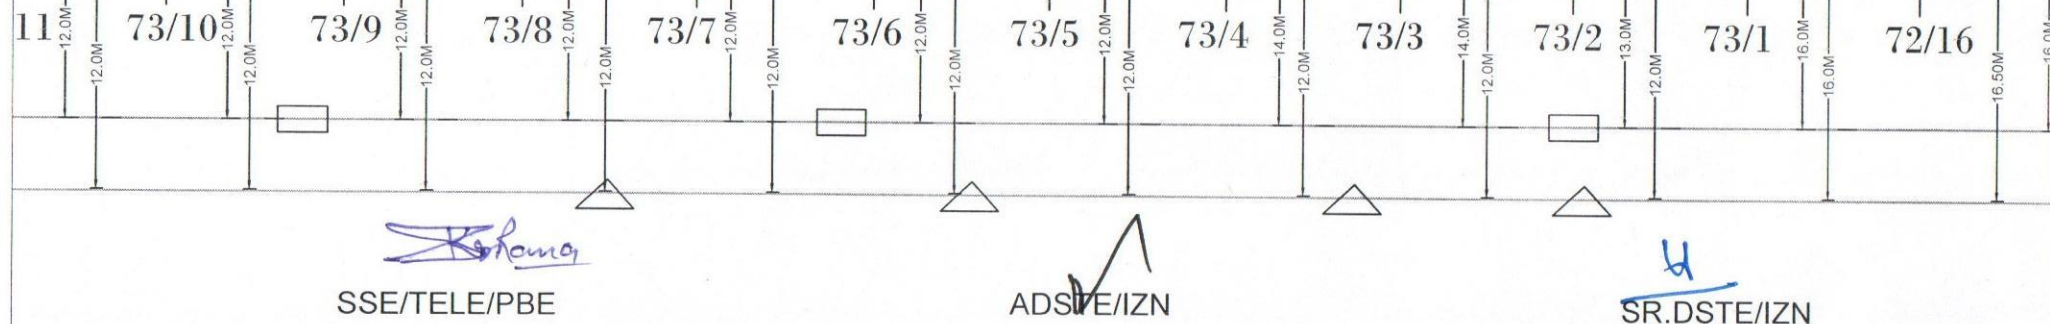

CABLE ROUTE PLAN SZN-BSUR


CABLE-1 O F C SIG ○

CABLE-2 O F C MAIN □

CABLE-3 QUAD CABLE △

E/S- EMERGENCY SOCKET

O H E NO. - $\frac{37}{3}$ TO $\frac{79}{5}$

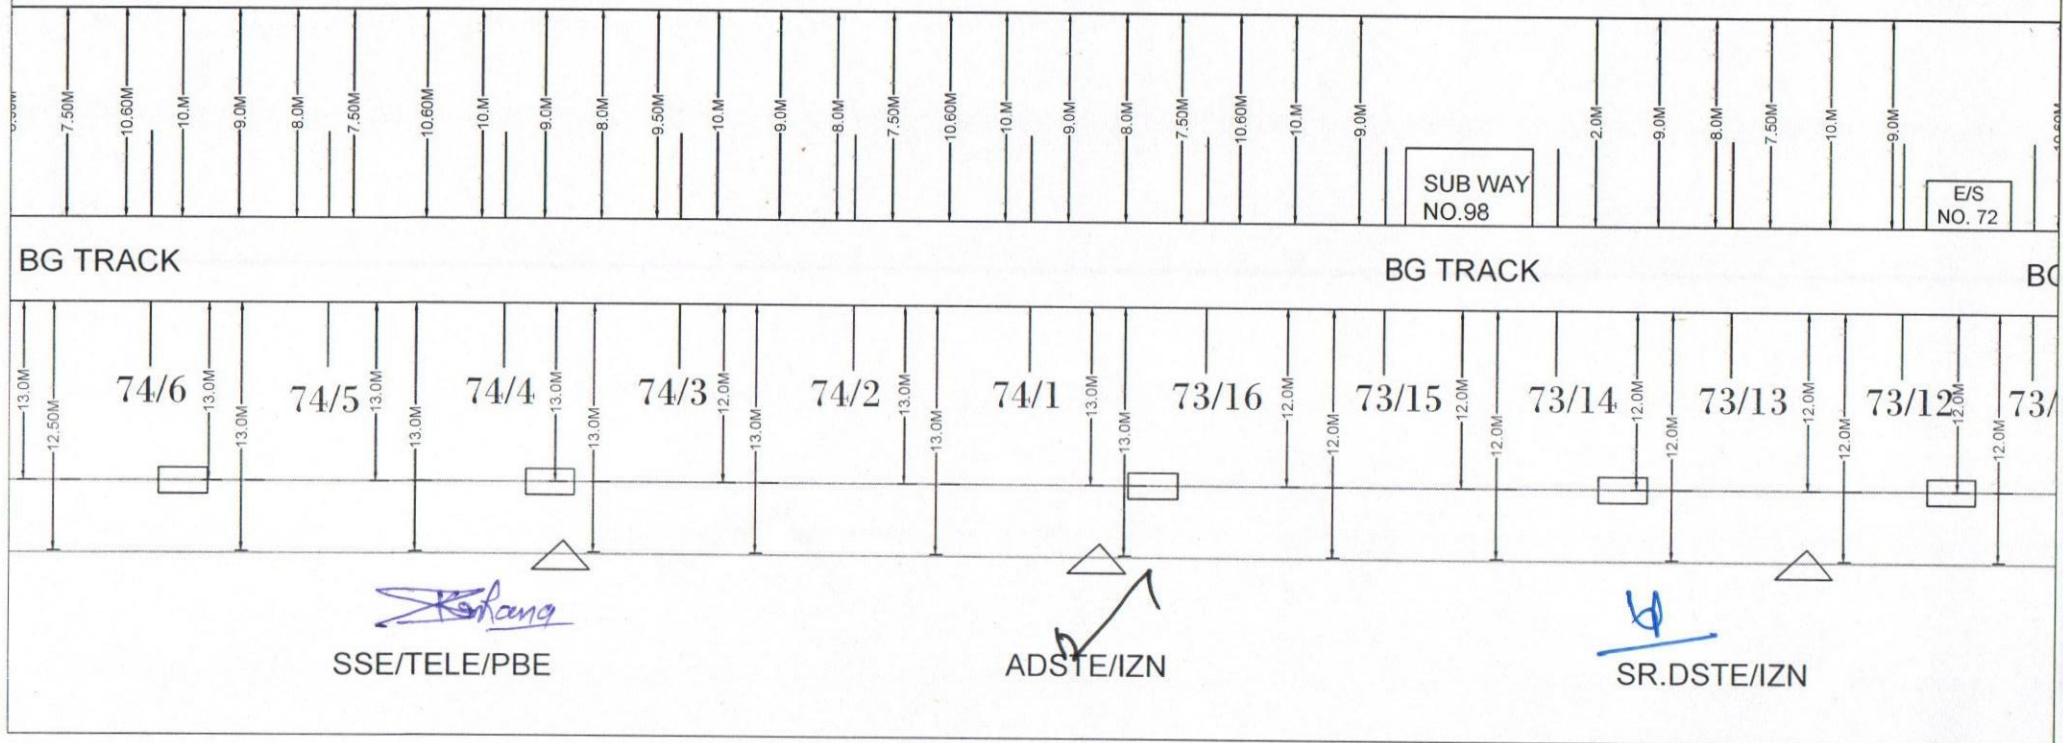

CABLE ROUTE PLAN SZN-BSUR


CABLE-1 O F C SIG ○

CABLE-2 O F C MAIN □


CABLE-3 QUAD CABLE △

E/S- EMERGENCY SOCKET

O H E NO. - $\frac{37}{3}$ TO $\frac{79}{5}$

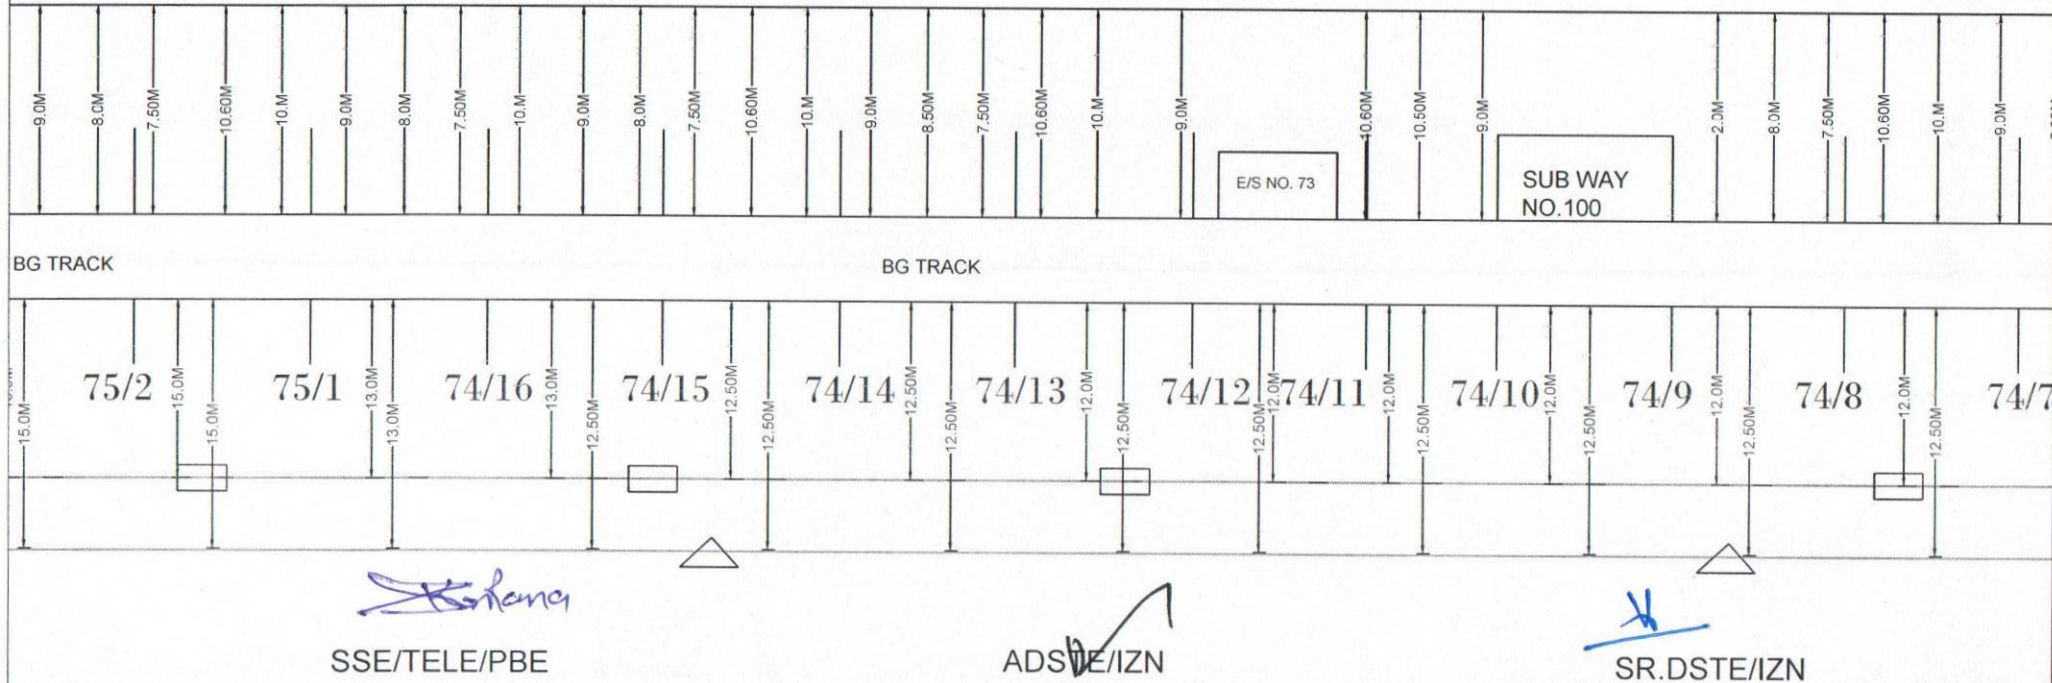

CABLE-1 O F C SIG ○
CABLE-2 O F C MAIN □
CABLE-3 QUAD CABLE △
E/S- EMERGENCY SOCKET
O H E NO. - $\frac{37}{3}$ TO $\frac{79}{5}$

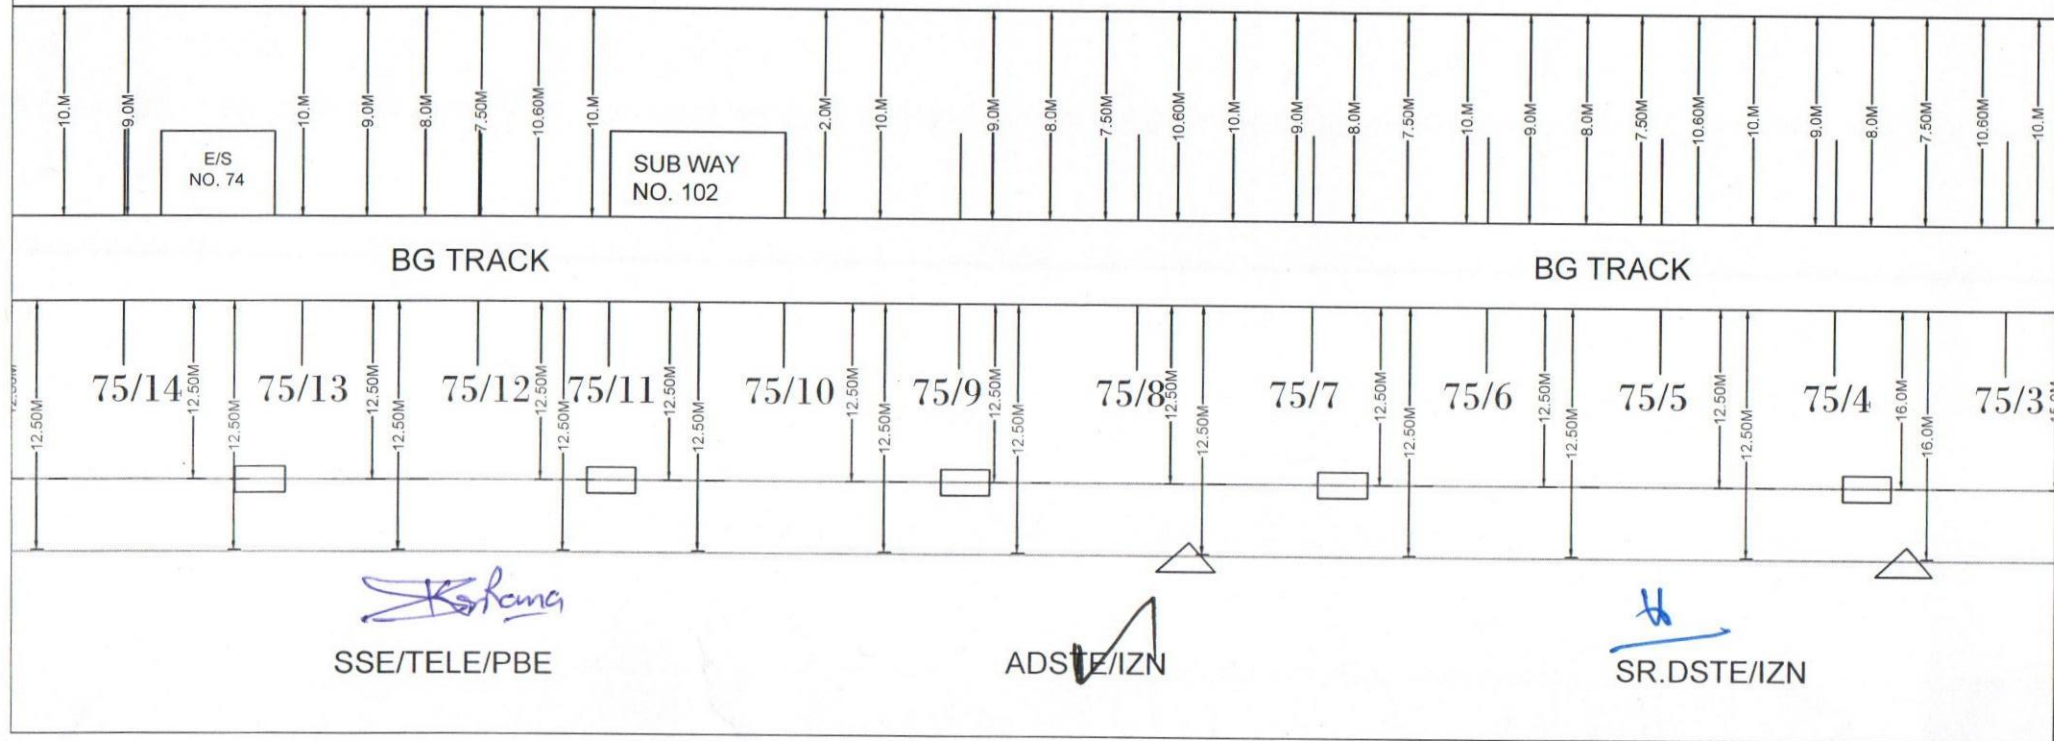

CABLE-1 O F C SIG ○
CABLE-2 O F C MAIN □
CABLE-3 QUAD CABLE △
E/S- EMERGENCY SOCKET
O H E NO. - $\frac{37}{3}$ TO $\frac{79}{5}$

O H E NO. - $\frac{37}{3}$ TO $\frac{79}{5}$



CABLE ROUTE PLAN SZN-BSUR


CABLE-1 O F C SIG ○

CABLE-2 O F C MAIN □

CABLE-3 QUAD CABLE △


E/S- EMERGENCY SOCKET

O H E NO. - $\frac{37}{3}$ TO $\frac{79}{5}$

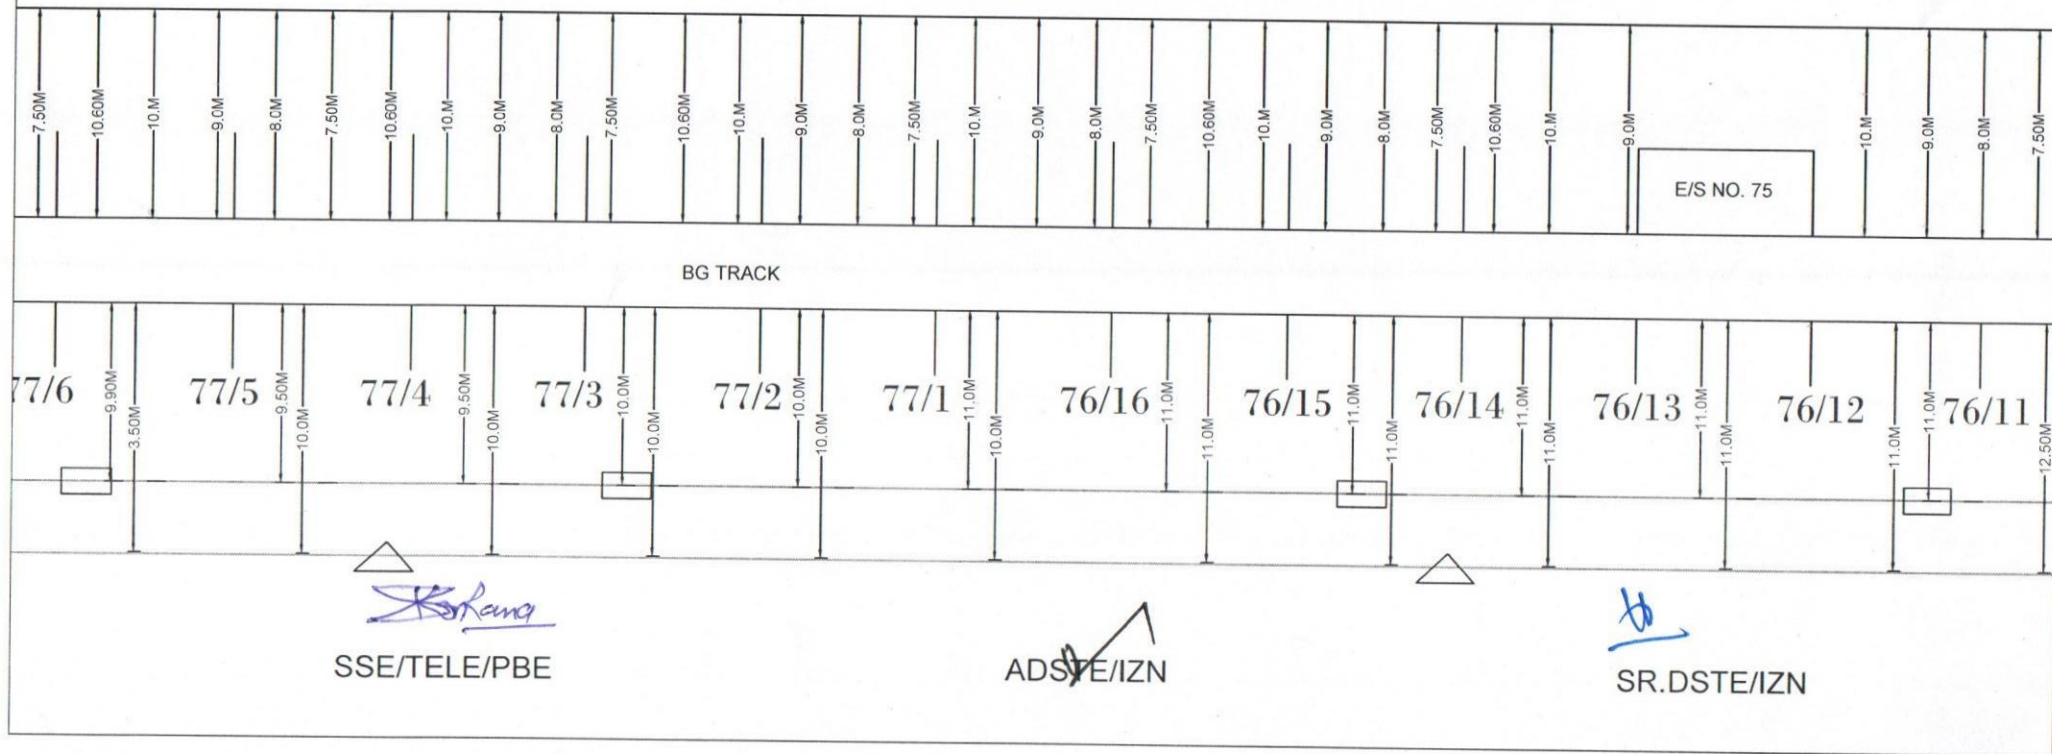

CABLE-1 O F C SIG ○
CABLE-2 O F C MAIN □
CABLE-3 QUAD CABLE △
E/S- EMERGENCY SOCKET
O H E NO. - $\frac{37}{3}$ TO $\frac{79}{5}$

O H E NO. - $\frac{37}{3}$ TO $\frac{79}{5}$

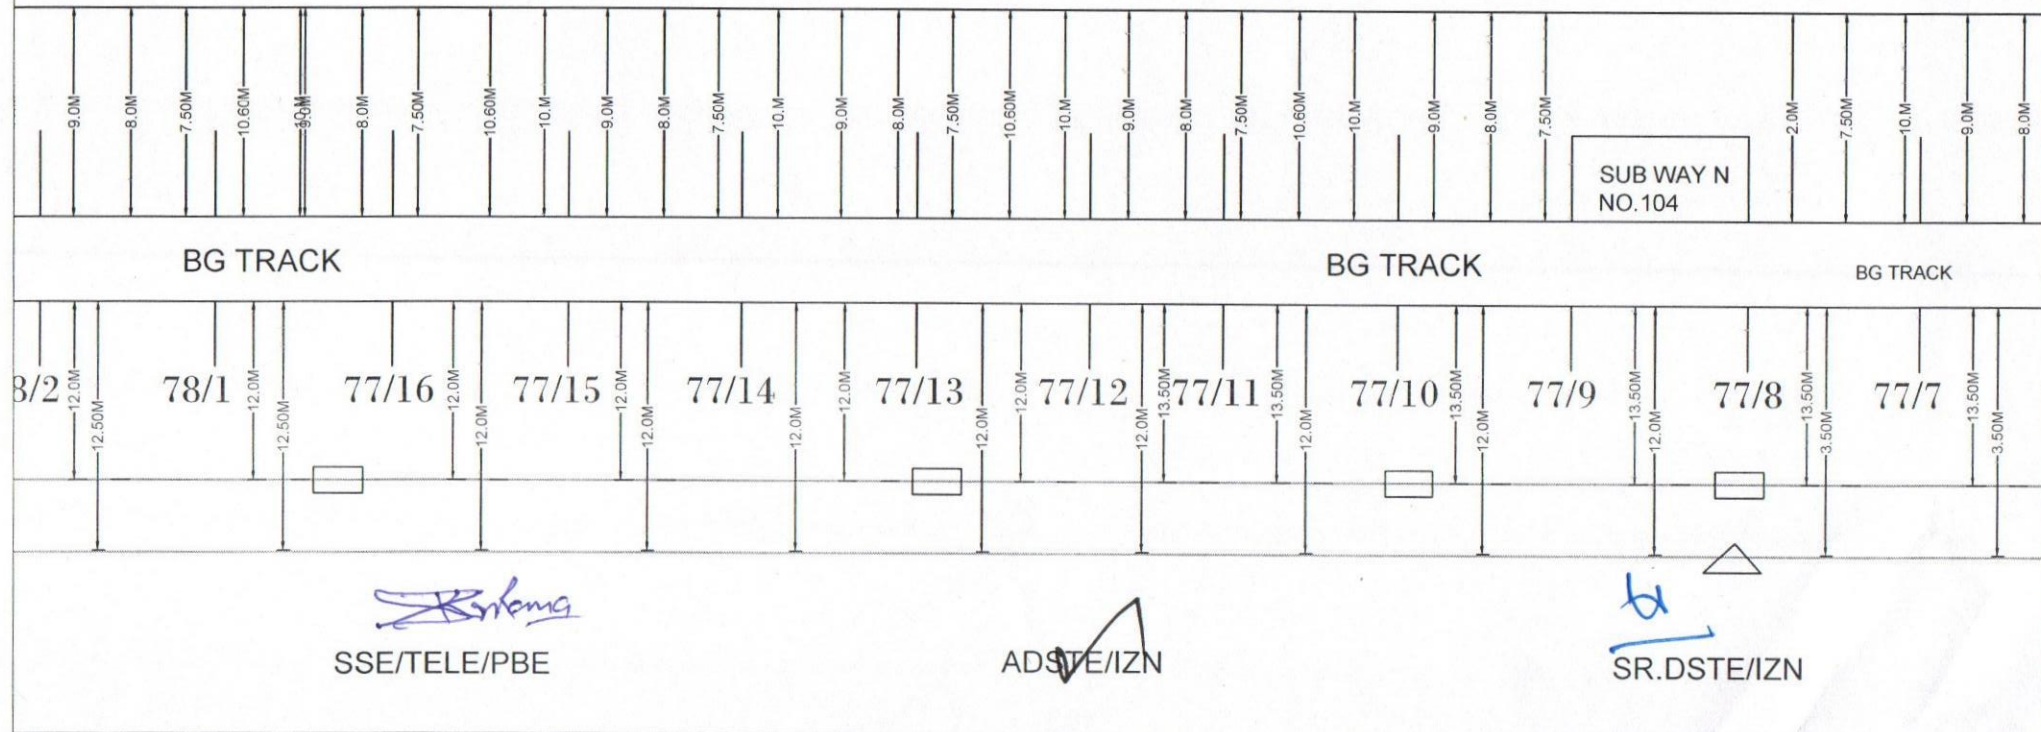

CABLE ROUTE PLAN SZN-BSUR


CABLE-1 O F C SIG ○

CABLE-2 O F C MAIN □

CABLE-3 QUAD CABLE △

E/S- EMERGENCY SOCKET

O H E NO. - $\frac{37}{3}$ TO $\frac{79}{5}$

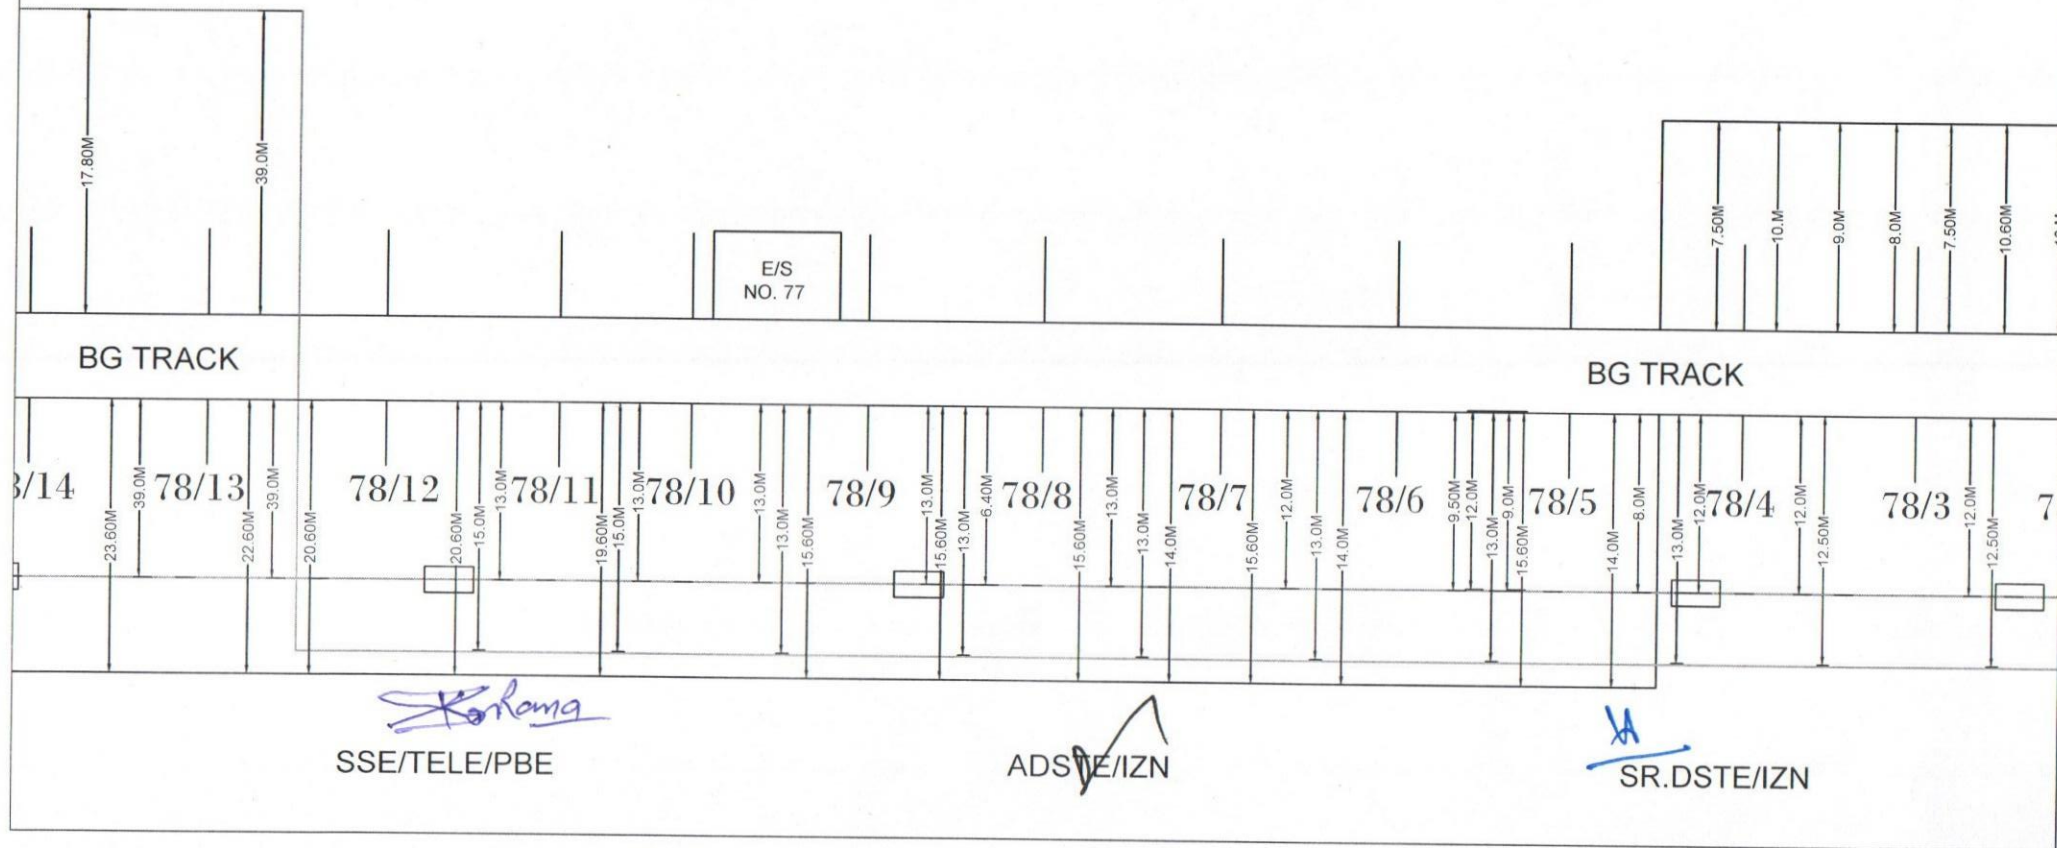

CABLE ROUTE PLAN SZN-BSUR


CABLE-1 O F C SIG ○

CABLE-2 O F C MAIN □

CABLE-3 QUAD CABLE △

E/S- EMERGENCY SOCKET

O H E NO. - $\frac{37}{3}$ TO $\frac{79}{5}$

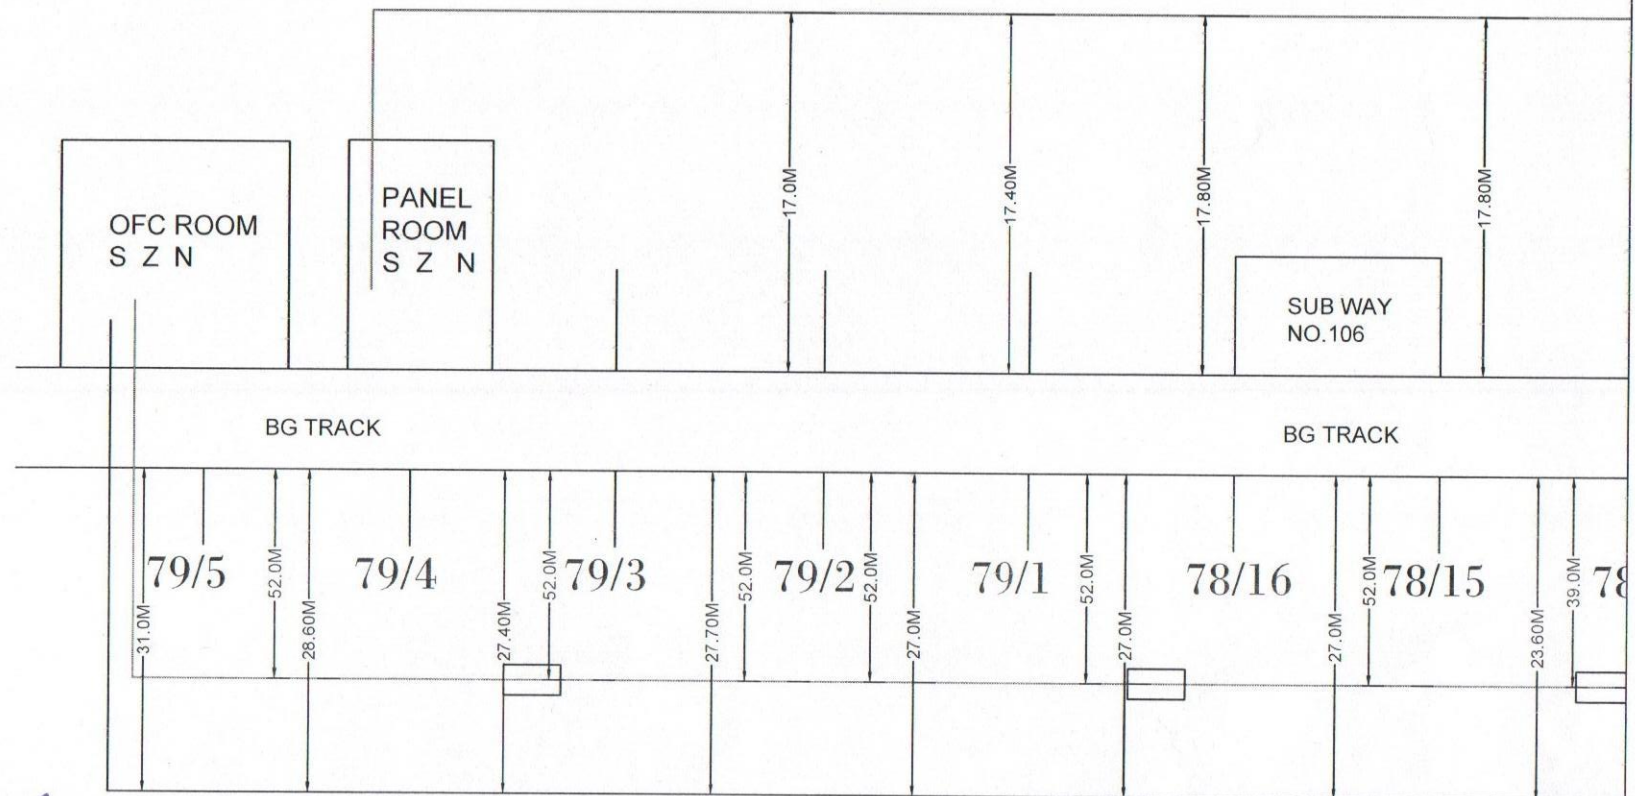


[Signature]
SSE/TELE/PBE

ADSTE/IZN

[Signature]
SR.DSTE/IZN

6 QUAD CABLE ROUTE PLAN SHAHBAZNAGAR-SHAHJAHANPUR

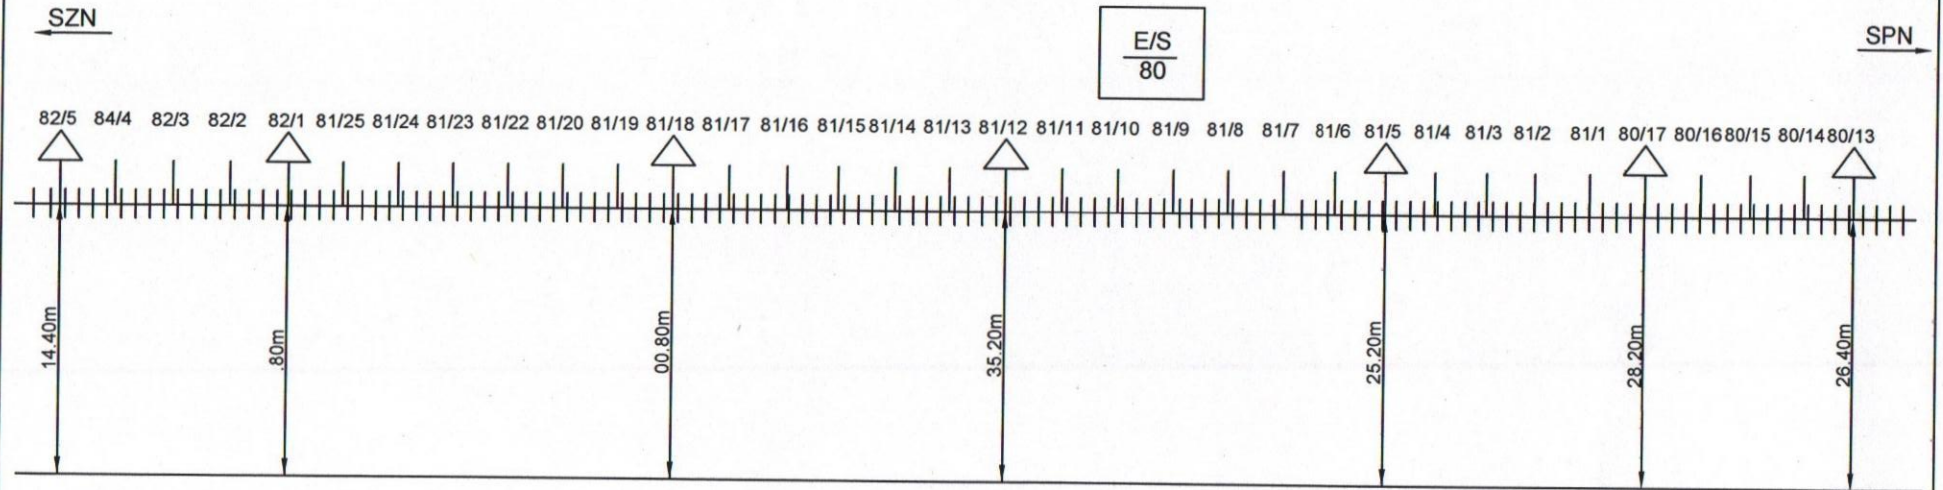

				NORTH EASTERN RAILWAY			
	EMERGENCY SOCKET & JOINT		OHE MAST	DIVISION			IZZATNAGAR
	LEVEL CROSSING GATE			SHEET No.			LOCATION:
	B.G. TRACK			27			SHAHBAZNAGAR-SHAHJAHANPUR
Auto CAD Drawing By							
(DEEPAK KUMAR) ESM/I/IZN				SSE/TELE/PBE	ADSTE/IZN	Sr.DSTE/IZN	

