


Mailani - Shahgarh
6 Quad & OFC
Cable Route Plan

6QUAD & O.F.C. CABLE ROUTE PLAN (MAILANI-SEHRAMAU)

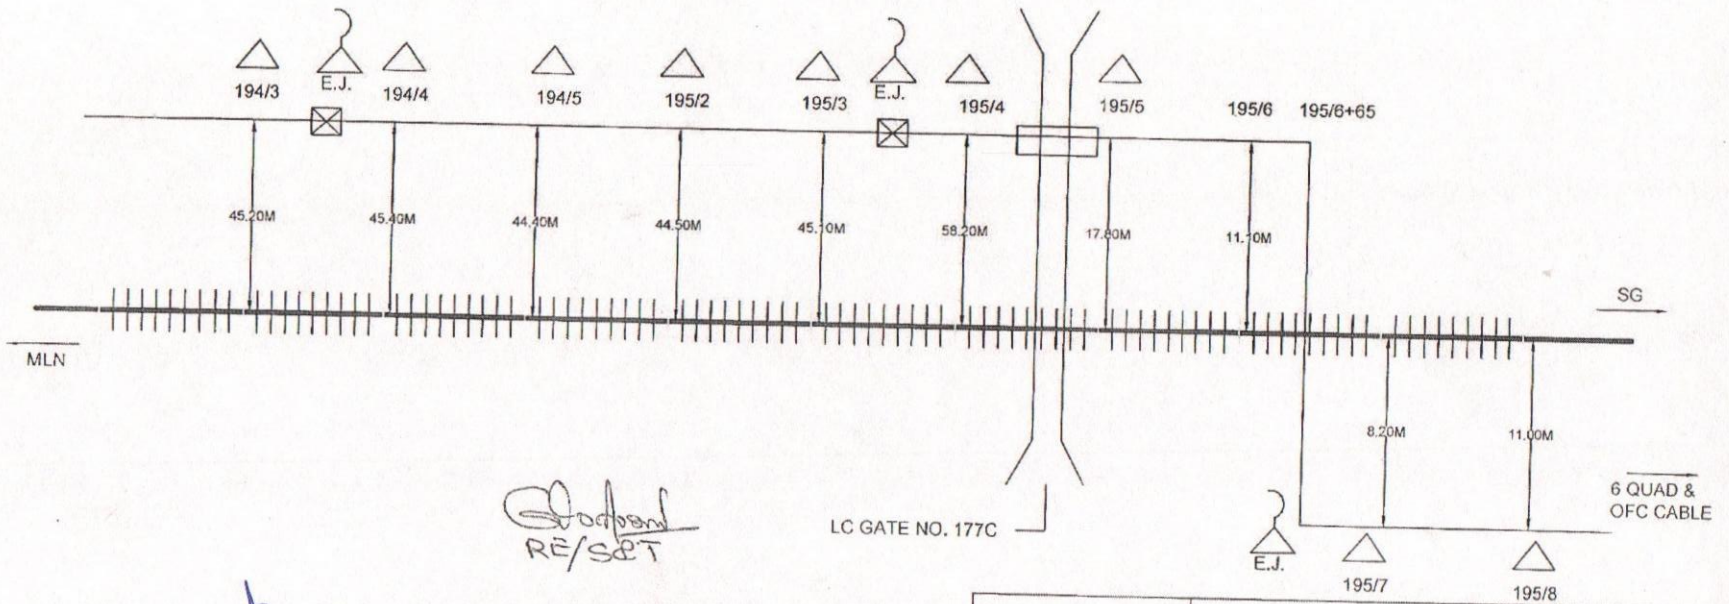

Rashmi Interprises
CONTRACTOR

[Signature]
SSE/TELE/PBE

[Signature]
EXPERTS/T/PMC

[Signature]
SR.DGM/S&T/RVNL/LKO


	EMERGENCY SOCKET & JOINT		GATE LODGE		REPEATER HUT		L.C. PHONE
	LEVEL CROSSING GATE		MAJOR BRIDGE		OHE MAST		C/T/P CABLE THROUGH PIPE
	6QD JOINT		B.G. TRACK		HDPE PIPE		C/U/G CABLE UNDER GROUND

CUSTOMER NAME		N. E. RAILWAY	
PREPARED BY		RASHMI INTERPRISES ALLAHABAD	
SHEET NO.	1	CREATED BY	
CREATED ON		OFFERED BY	
REVISION ON		APPROVED BY	
MODIFIED ON		REF:	
		LOCATION: MAILANI-SEHRAMAU	
		NOT TO SCALE ALL READING IN MTR	

समसिद्ध पूरा रेडो, इज्जतनगर
A.DSTE/NER/IZN

वरिष्ठ मॉडल सिगनेचर दूगल एनबी
पूर्वोत्तर रेलवे/इज्जत नगर
Sr. DSTE/NER/Izat Nagar

6QUAD & O.F.C. CABLE ROUTE PLAN (MAILANI-SEHRAMAU)

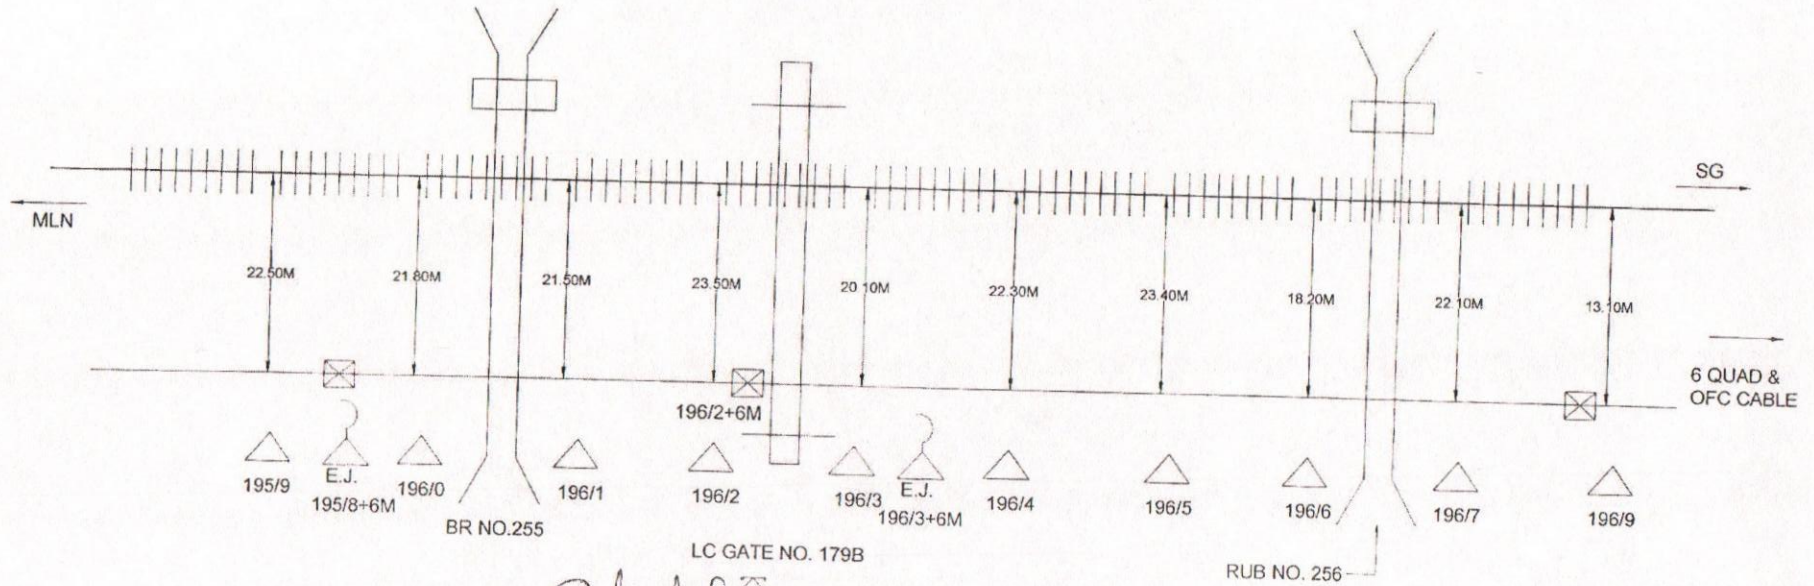

Rashmi Enterprises
CONTRACTOR

SSE/TELE/PBE

EXPERT/S&T/PMC

SR.DGM/S&T/RVNL/LKO


	EMERGENCY SOCKET & JOINT		GATE LODGE		REPEATER HUT		L.C. PHONE
	LEVEL CROSSING GATE		MAJOR BRIDGE		OHE MAST		C/T/P CABLE THROUGH PIPE
	6QD JOINT		B.G. TRACK		HDPE PIPE		C/U/G CABLE UNDER GROUND

CUSTOMER NAME		N. E. RAILWAY	
PREPARED BY		RASHMI ENTERPRISES ALLAHABAD	
SHEET NO.	2	CREATED BY	
CREATED ON		OFFERED BY	
REVISION ON		APPROVED BY	
MODIFIED ON		REF:	
			LOCATION: MAILANI-SEHRAMAU
NOT TO SCALE ALL READING IN MTR			

समसिद्ध पूर्वोक्त, इज्जतनगर
A.DSTE/NER/IZN

शारद मण्डल सिगएव दमो इज्जत
पूर्वोक्त रेलवे/इज्जतनगर
Sr. DSTE/NER/Izat Nagar

6QUAD & O.F.C. CABLE ROUTE PLAN (MAILANI-SEHRAMAU)

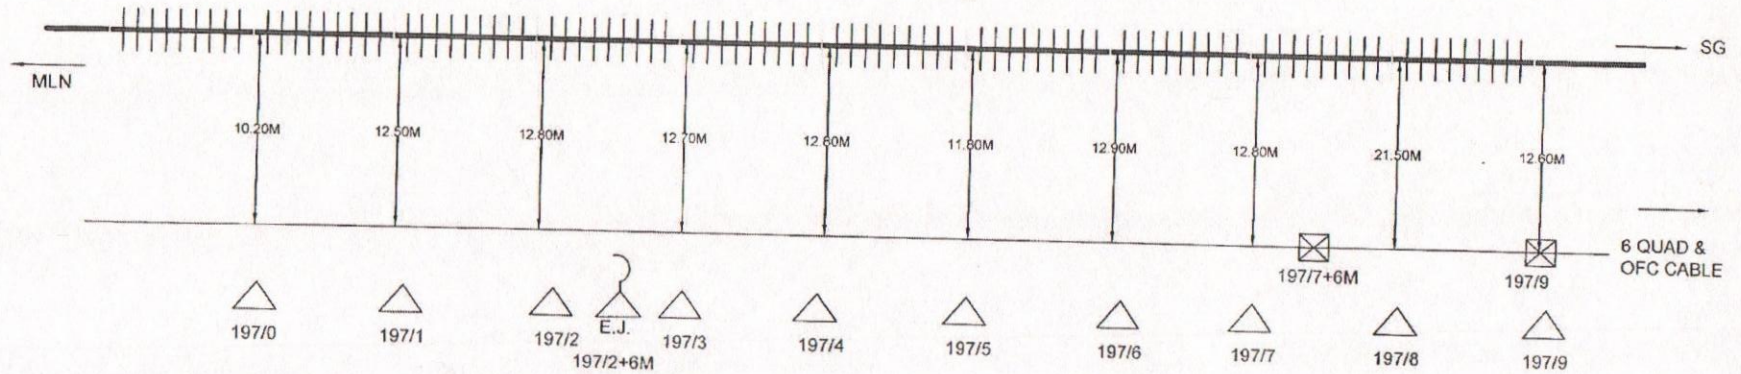

Rashmi Saini
CONTRACTOR

[Signature]
SSE/TELE/PBE

[Signature]
EXPERT/S&T/PMC

[Signature]
SR.DGM/S&T/RVNL/LKO


	EMERGENCY SOCKET & JOINT		GATE LODGE		REPEATER HUT		L.C. PHONE
	LEVEL CROSSING GATE		MAJOR BRIDGE		OHE MAST		C/T/P CABLE THROUGH PIPE
	6QD JOINT		B.G. TRACK		HDPE PIPE		C/U/G CABLE UNDER GROUND

CUSTOMER NAME		N. E. RAILWAY	
PREPARED BY		RASHMI INTERPRISES ALLAHABAD	
SHEET NO.	3	CREATED BY	LOCATION: MAILANI-SEHRAMAU
CREATED ON		OFFERED BY	
REVISION ON		APPROVED BY	
MODIFIED ON		REF:	
			NOT TO SCALE ALL READING IN MTR

समसिद्ध पू० उ० र०, इज्जतनगर
A.DSTE/NER/IZN

वॉरिष्ठ मण्डल सिग० एवं टू० स० र० न०
पूर्वोत्तर रेलवे/इज्जतनगर
Sr DSTE/NER/Izat Nagar

6QUAD & O.F.C. CABLE ROUTE PLAN (MAILANI-SEHRAMAU)

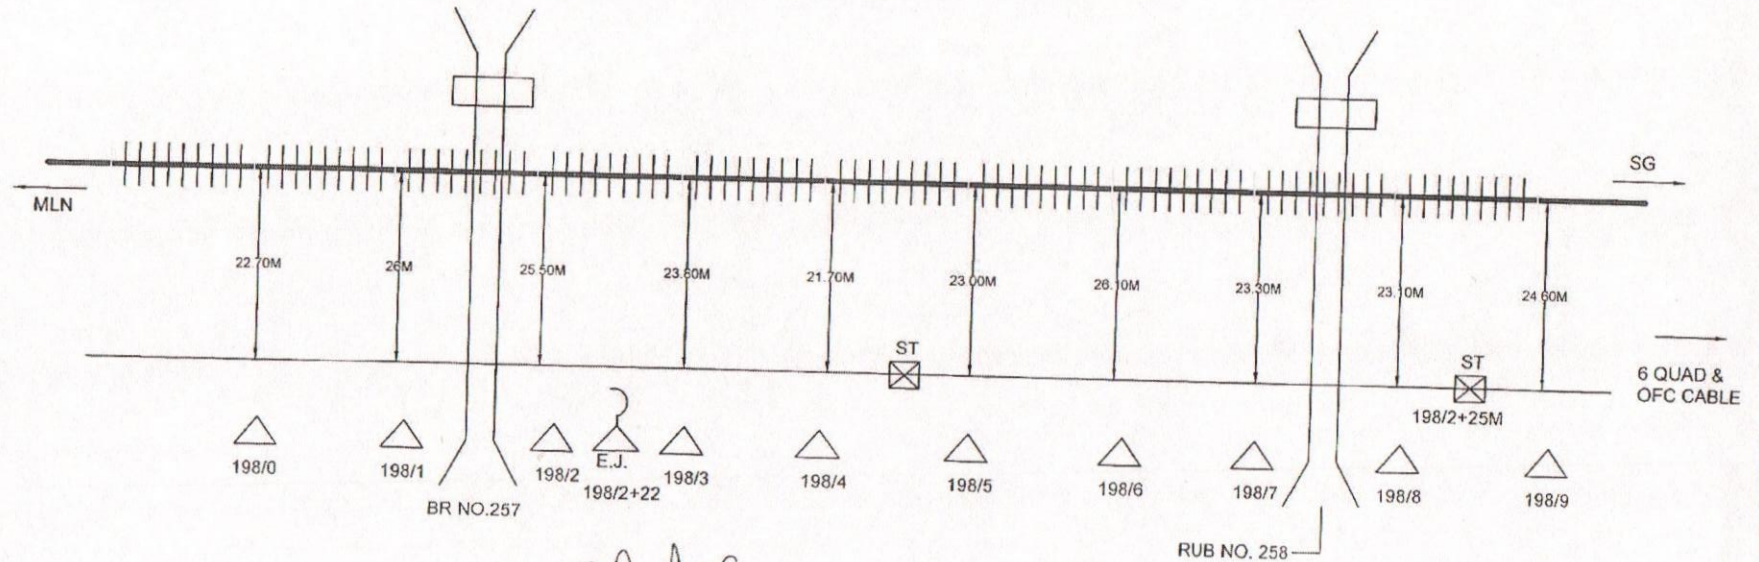

Rashmi Singh
 CONTRACTOR
SSE/TELE/PBE
 SSE/TELE/PBE
RE/S&T
 RE/S&T
SR.DGM/S&T/RVNL/LKO
 SR.DGM/S&T/RVNL/LKO


CUSTOMER NAME		N. E. RAILWAY	
PREPARED BY		RASHMI INTERPRISES ALLAHABAD	
SHEET NO.	4	CREATED BY	
CREATED ON		OFFERED BY	
REVISION ON		APPROVED BY	
MODIFIED ON		REF:	
		LOCATION: MAILANI-SEHRAMAU	
		NOT TO SCALE ALL READING IN MTR	

	EMERGENCY SOCKET & JOINT		GATE LODGE		REPEATER HUT		L.C. PHONE
	LEVEL CROSSING GATE		MAJOR BRIDGE		OHE MAST		C/T/P CABLE THROUGH PIPE
	6QD JOINT		B.G. TRACK		HDPE PIPE		C/U/G CABLE UNDER GROUND

समसिद्ध पू 0 30 20, इज्जतनगर
 A.DSTE/NER/IZN

4
 वरिष्ठ मण्डल सिगएवं दू 0 म 0 इज्जतनगर
 पूर्वोत्तर रेलवे/इज्जतनगर
 Sr. DSTE/NER/Izat Nagar

6QUAD & O.F.C. CABLE ROUTE PLAN (MAILANI-SEHRAMAU)

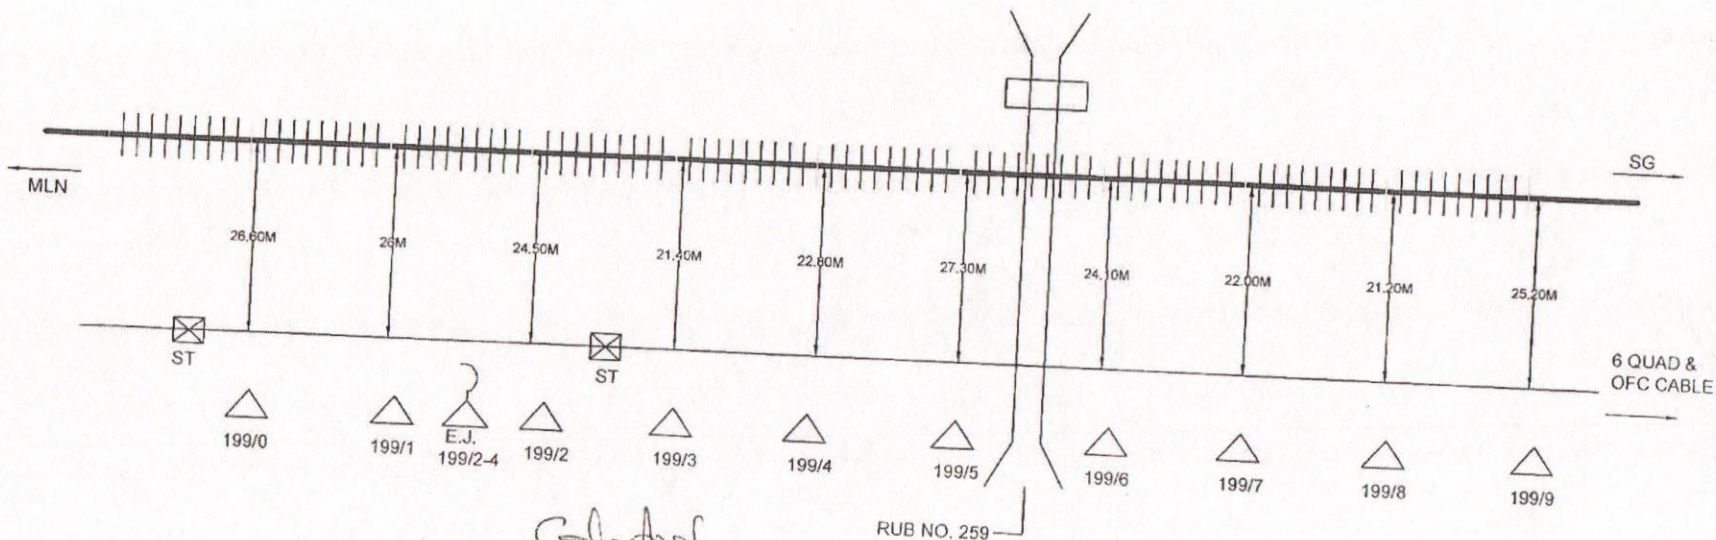

Rashmi Interprises
CONTRACTOR

SSE/TELE/PBE

Global
RE/S&T
EXPERT/S&T/PMC

SR.DGM/S&T/RVNL/LKO


SR.DGM/S&T/RVNL/L.KO		RASHMI INTERPRISES ALLAHABAD										
	EMERGENCY SOCKET & JOINT		GATE LODGE		REPEATER HUT		L.C. PHONE	SHEET NO.	5	CREATED BY		LOCATION: MAILANI-SEHRAMAU
	LEVEL CROSSING GATE		MAJOR BRIDGE		OHE MAST	C/T/P	CABLE THROUGH PIPE	CREATED ON		OFFERED BY		
	6QD JOINT		B.G. TRACK		HDPE PIPE	C/U/G	CABLE UNDER GROUND	REVISION ON		APPROVED BY		
								MODIFIED ON		REF:		
												NOT TO SCALE ALL READING IN MTR

समसिद्ध पृ 30 र 30, इज्जतनगर
A.DSTE/NER/IZN

4
वरिष्ठ मण्डल सिगनेचर दोगली दोगली
पूर्वोत्तर रेलवे/इज्जतनगर
Sr. DSTE/NER/IZat Naga

(5)

6QUAD & O.F.C. CABLE ROUTE PLAN (MAILANI-SEHRAMAU)

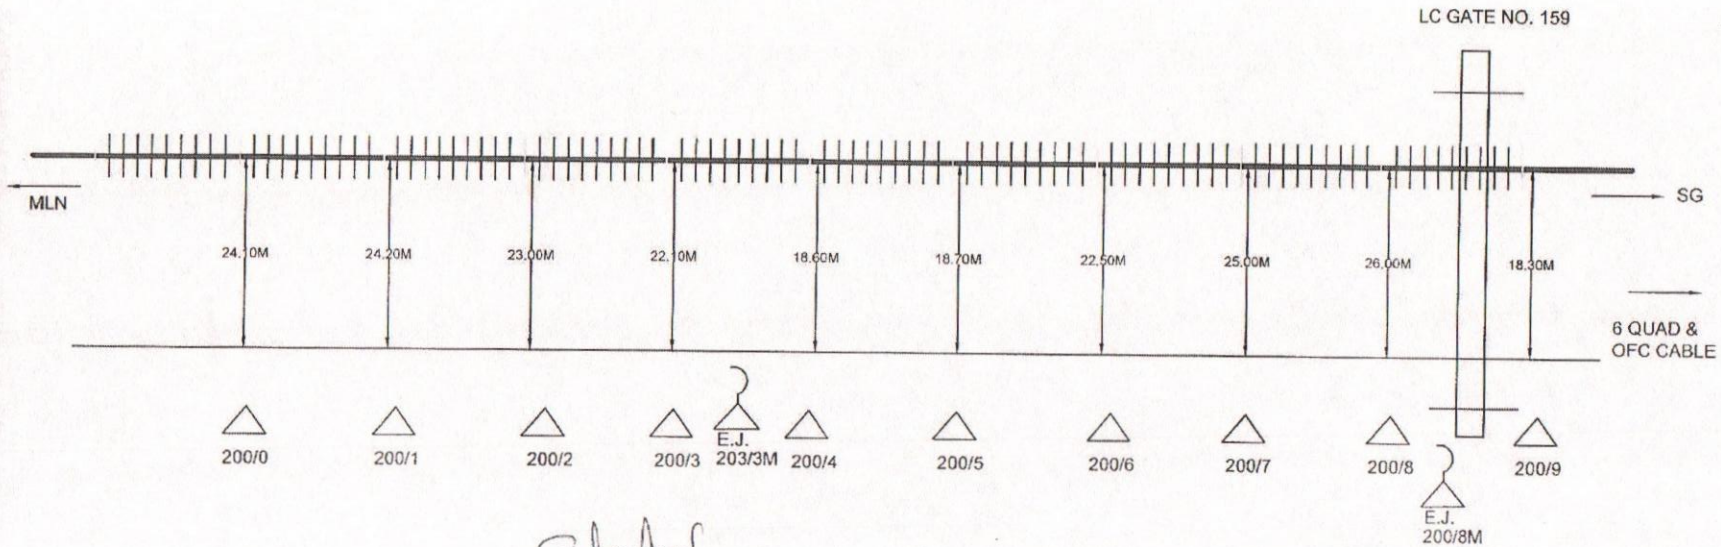

Signature
CONTRACTOR

Signature
SSE/TELE/PBE

Signature
RE/S&T
EXPERT/S&T/PMC

Signature
SR.DGM/S&T/RVNL/LKO


CUSTOMER NAME		N. E. RAILWAY	
PREPARED BY		RASHMI INTERPRISES ALLAHABAD	
SHEET NO.	6	CREATED BY	
CREATED ON		OFFERED BY	
REVISION ON		APPROVED BY	
MODIFIED ON		REF:	
		LOCATION: MAILANI-SEHRAMAU	
		NOT TO SCALE ALL READING IN MTR	

	EMERGENCY SOCKET & JOINT		GATE LODGE		REPEATER HUT		L.C. PHONE
	LEVEL CROSSING GATE		MAJOR BRIDGE		OHE MAST		C/T/P CABLE THROUGH PIPE
	6QD JOINT		B.G. TRACK		HDPE PIPE		C/U/G CABLE UNDER GROUND

समसिद्ध पू० जे० रे०, इज्जतनगर
A.DSTE/NER/IZN

विराट मण्डल सिग० एव द० म० इज्जतनगर
पूर्वोत्तर रेलवे/इज्जतनगर
Sr. DSTE/NER/Izat Nagar

6QUAD & O.F.C. CABLE ROUTE PLAN (MAILANI-SEHRAMAU)

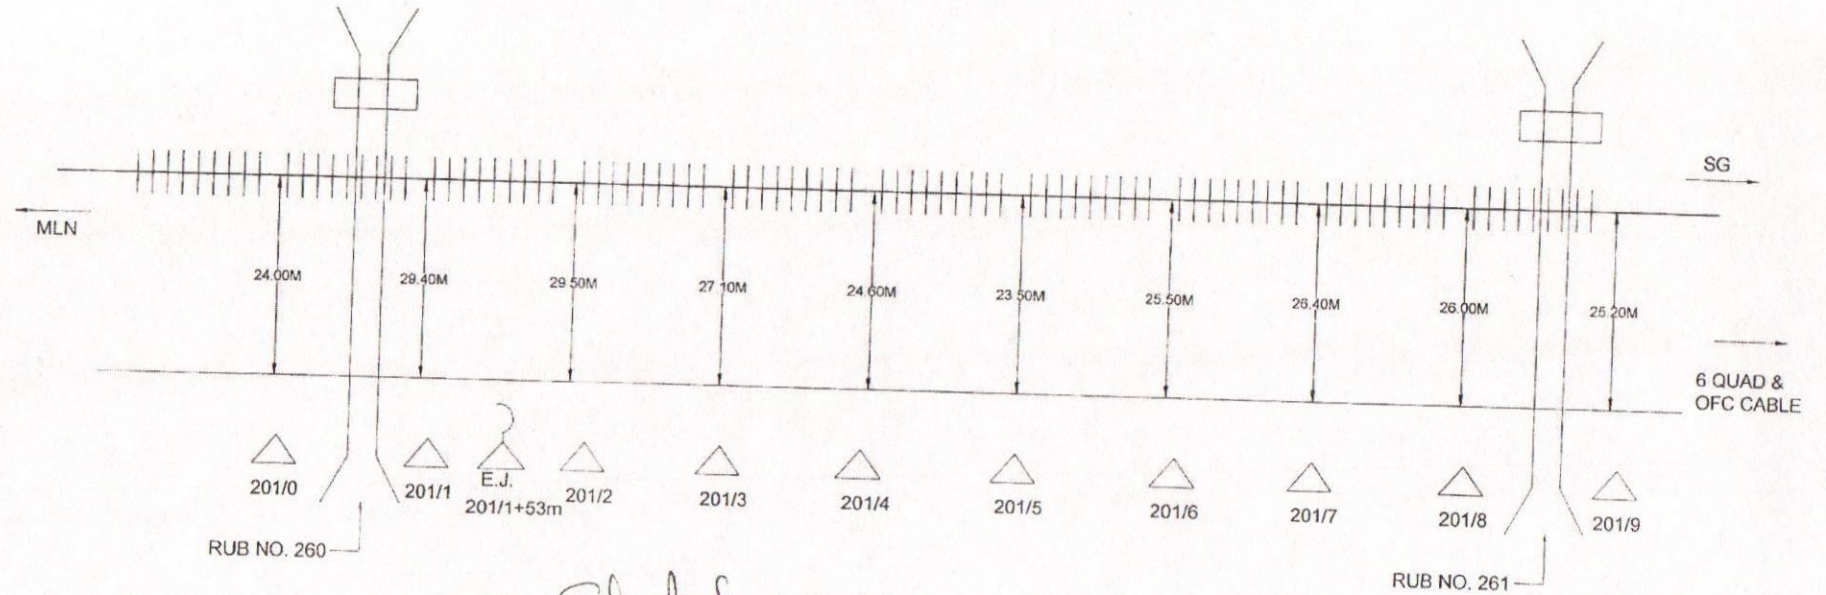

Rashmi Sinha
CONTRACTOR

[Signature]
SSE/TELE/PBE

[Signature]
RE/S&T
[Signature]
EXPERT/S&T/PMC

[Signature]
SR.DGM/S&T/RVN/LKO


	EMERGENCY SOCKET & JOINT		GATE LODGE		REPEATER HUT		L.C. PHONE
	LEVEL CROSSING GATE		MAJOR BRIDGE		OHE MAST		C/T/P CABLE THROUGH PIPE
	6QD JOINT		B.G. TRACK		HDPE PIPE		C/U/G CABLE UNDER GROUND

CUSTOMER NAME		N. E. RAILWAY	
PREPARED BY		RASHMI INTERPRISES ALLAHABAD	
SHEET NO.	7	CREATED BY	LOCATION: MAILANI-SEHRAMAU
CREATED ON		OFFERED BY	
REVISION ON		APPROVED BY	
MODIFIED ON		REF:	
			NOT TO SCALE ALL READING IN MTR

समसिद्ध पूरा है, इज्जतनगर
A.DSTE/NER/IZN

4
इरिष्ठ मण्डल सिगनेचर दृश्य है
पूर्वोत्तर रेलवे/इज्जतनगर
Sr DSTE/NER/Izar Nagpur

6QUAD & O.F.C. CABLE ROUTE PLAN (MAILANI-SEHRAMAU)

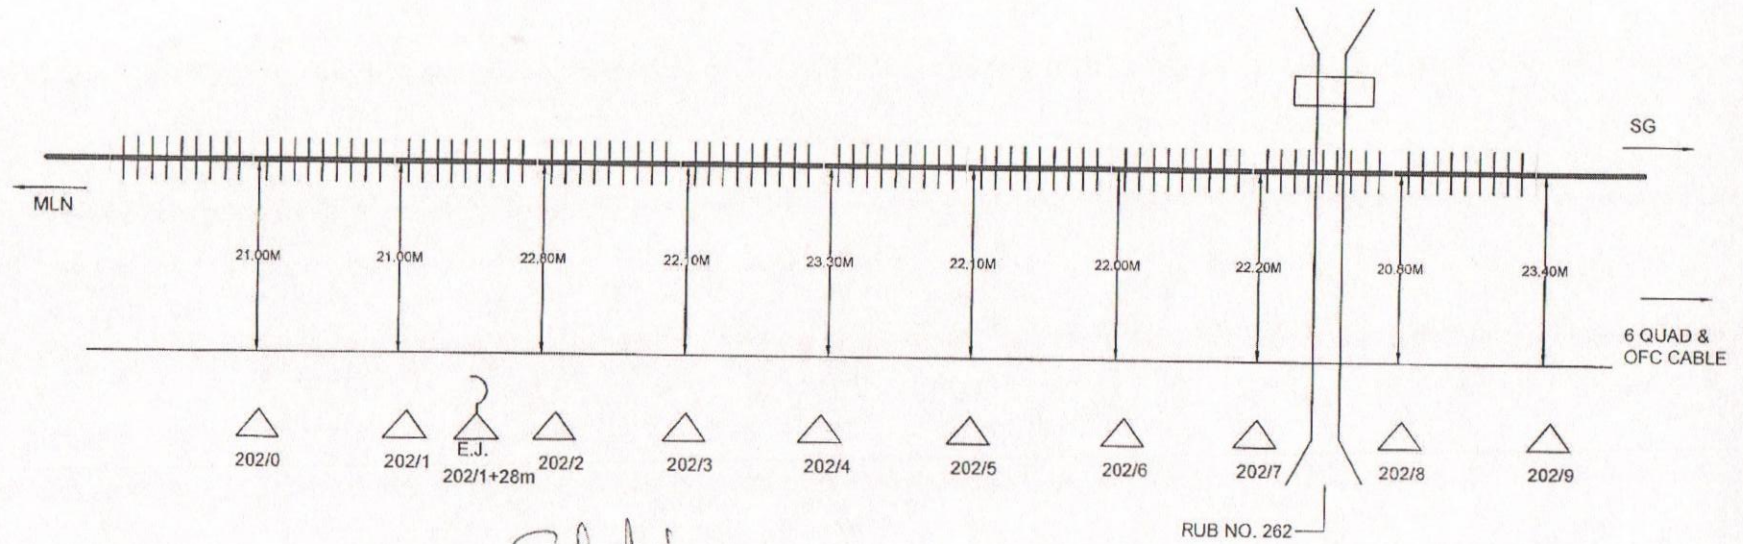

Rashmi Srinivas
CONTRACTOR

[Signature]
SSE/TE/E/PBE

[Signature]
RE/S&T
[Signature]
EXPERT/S&T/PMC


[Signature]
SR.DGM/S&T/RVNL/LKO

CUSTOMER NAME		N. E. RAILWAY	
PREPARED BY		RASHMI INTERPRISES ALLAHABAD	
SHEET NO.	8	CREATED BY	
CREATED ON		OFFERED BY	
REVISION ON		APPROVED BY	
MODIFIED ON		REF:	
		LOCATION: MAILANI-SEHRAMAU	
		NOT TO SCALE ALL READING IN MTR	

समस्तितु पू 0 30/10, इज्जतनगर
A.DSTE/NER/IZN

हरिष्ठ पण्डित सिगोएवं दू 0 30/10 इज्जतनगर
पूर्वोत्तर नेतवे/इज्जतनगर
Sr DSTE/NER/IZN Nagar

6QUAD & O.F.C. CABLE ROUTE PLAN (MAILANI-SEHRAMAU)

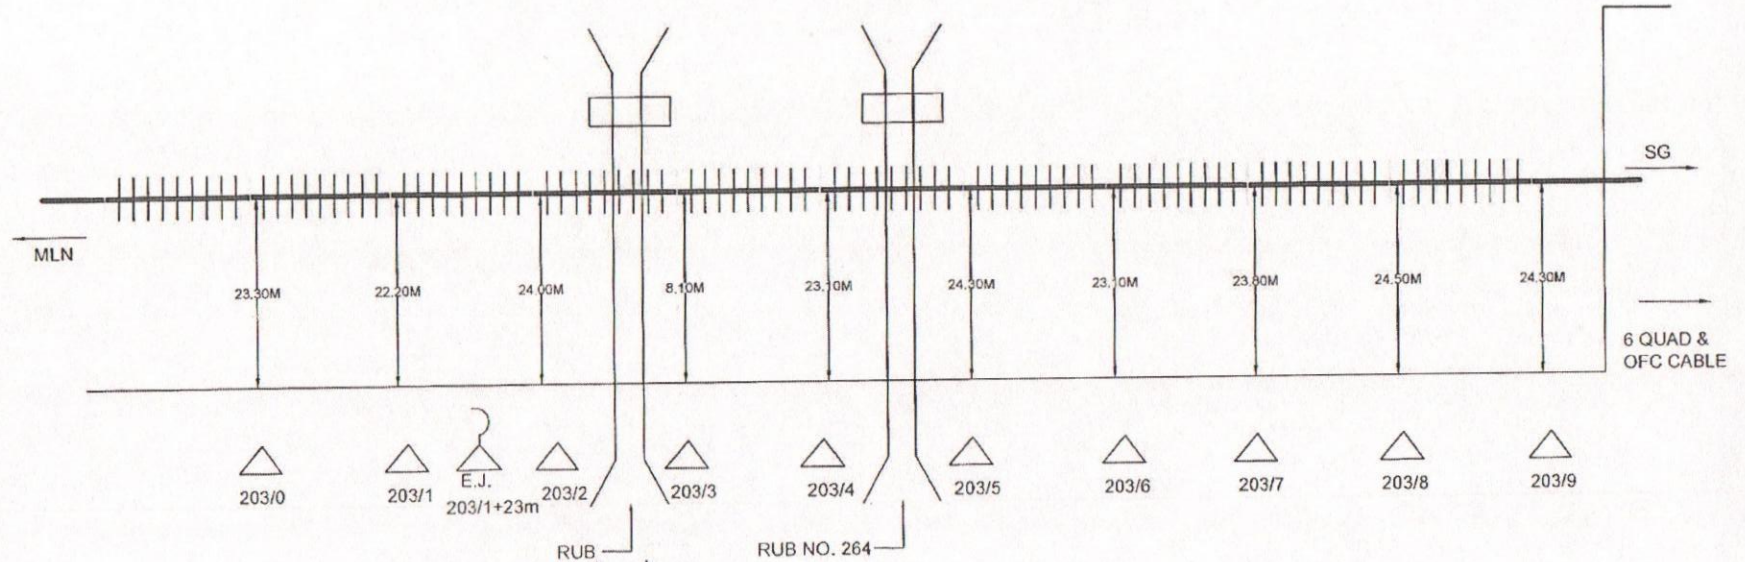

Rashmi Enterprises
CONTRACTOR

SSE/TELE/PBE

RE/S&T
EXPERT/S&T/PMC


SR.DGM/S&T/RVNL/LKO

	EMERGENCY SOCKET & JOINT		GATE LODGE		REPEATER HUT		L.C. PHONE	CUSTOMER NAME	N. E. RAILWAY
	LEVEL CROSSING GATE		MAJOR BRIDGE		OHE MAST	C/T/P	CABLE THROUGH PIPE	PREPARED BY	RASHMI INTERPRISES ALLAHABAD
	6QD JOINT		B.G. TRACK		HDPE PIPE	C/U/G	CABLE UNDER GROUND	SHEET NO.	9
								CREATED ON	
								OFFERED BY	
								APPROVED BY	
								MODIFIED ON	
								REF:	
									LOCATION: MAILANI-SEHRAMAU
									NOT TO SCALE ALL READING IN MTR

समसिद्ध पृष्ठ 30 से, इज्जतनगर
A.DSTE/NER/IZN

वीरगढ मण्डल सिगरेट्स दूरी 0 से 100 मीटर
पूर्वोत्तर रेलवे/इज्जतनगर
Sr DSTE/NER/IZN No 22

6QUAD & O.F.C. CABLE ROUTE PLAN (MAILANI-SEHRAMAU)

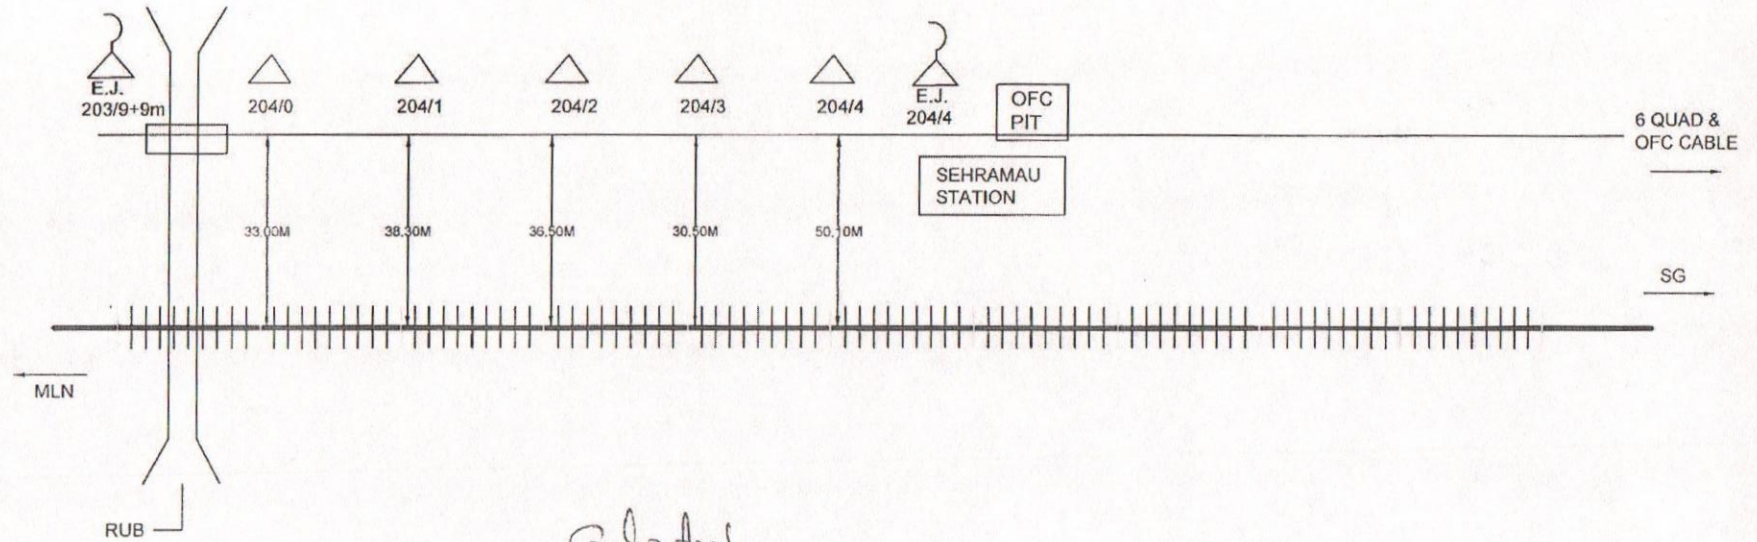

Global
RE/SET

Rashmi Enterprises
CONTRACTOR

SSE/TELE/PBE

Expert/S&T/PMC


SR.DGM/S&T/RVNL/LKO

CUSTOMER NAME		N. E. RAILWAY	
PREPARED BY		RASHMI INTERPRISES ALLAHABAD	
SHEET NO.	10	CREATED BY	
CREATED ON		OFFERED BY	
REVISION ON		APPROVED BY	
MODIFIED ON		REF:	
		LOCATION: MAILANI-SEHRAMAU	
		NOT TO SCALE ALL READING IN MTR	

समसिद्ध पू० उ० ३०३०, इज्जतनगर
A.DSTE/NER/IZN

वरिष्ठ मण्डल सिगनलिंग द. ०. ३०३० इज्जतनगर
पूर्वोत्तर रेलवे/इज्जतनगर
Sr DSTE/NER/Izat Nagar

6QUAD & O.F.C. CABLE ROUTE PLAN (SEHRAMAU-DUDHIYA KHURD)

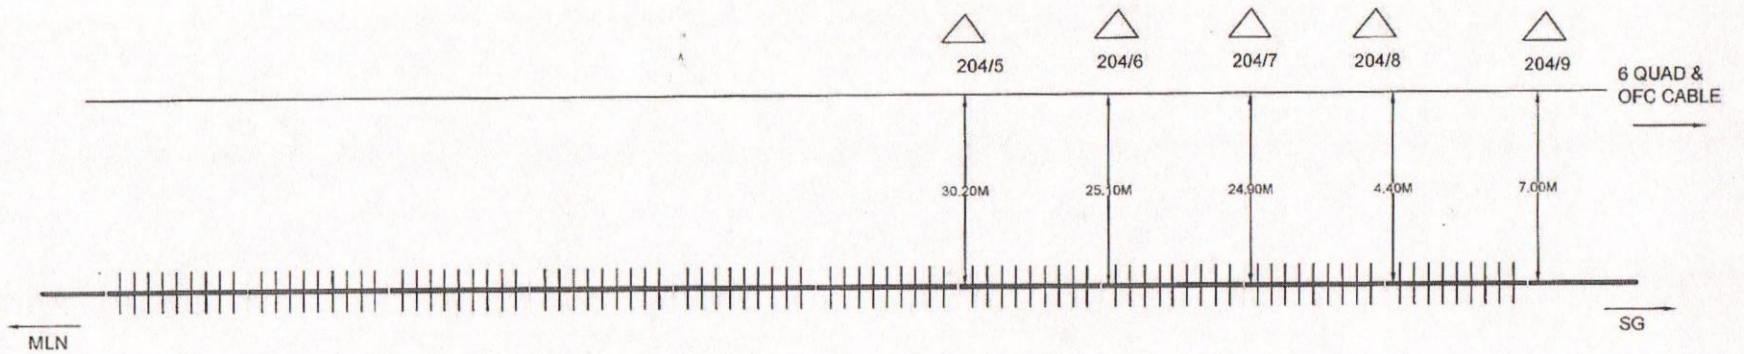

Gloabal
RE/S&T

Rashmi Saini
CONTRACTOR

[Signature]
SSE/TELE/PBE

[Signature]
EXPERT/S&T/PMC

[Signature]
SR.DGM/S&T/RVNL/LKO


CUSTOMER NAME		N. E. RAILWAY			
PREPARED BY		RASHMI INTERPRISES ALLAHABAD			
SHEET NO.	11	CREATED BY		LOCATION:	
CREATED ON		OFFERED BY		SEHRAMAU-DUDHIYA KHURD	
REVISION ON		APPROVED BY			
MODIFIED ON		REF:		NOT TO SCALE ALL READING IN MTR	

	EMERGENCY SOCKET & JOINT		GATE LODGE		REPEATER HUT		L.C. PHONE
	LEVEL CROSSING GATE		MAJOR BRIDGE		OHE MAST		C/T/P CABLE THROUGH PIPE
	6QD JOINT		B.G. TRACK		HDPE PIPE		C/U/G CABLE UNDER GROUND

समसिद्ध पूरा है, इज्जतनगर
A.DSTE/NER/IZN

ह
वांरष्ठ मण्डल सिगोएवं दृग्गो इन्वा
पूर्वोत्तर रेलवे/इज्जतनगर
Sr. DSTE/NER/IZat Nagda

6QUAD & O.F.C. CABLE ROUTE PLAN (SEHRAMAU-DUDHIYA KHURD)

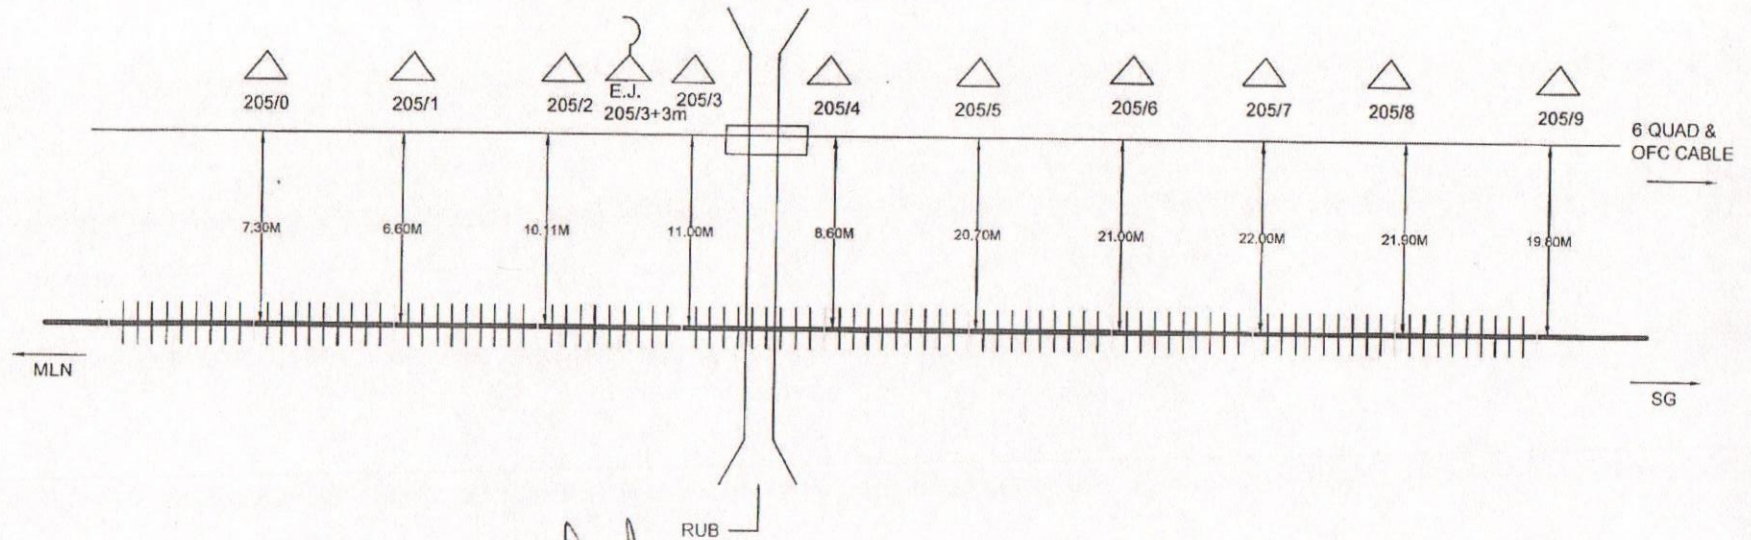

Rashmi Interprises
CONTRACTOR

[Signature]
SSE/TELE/PBE

[Signature]
RE/S&T
EXPERT/S&T/PMC

[Signature]
SR.DGM/S&T/RVNL/LKO


	EMERGENCY SOCKET & JOINT		GATE LODGE		REPEATER HUT		L.C. PHONE
	LEVEL CROSSING GATE		MAJOR BRIDGE		OHE MAST		C/T/P
	6QD JOINT		B.G. TRACK		HDPE PIPE		C/U/G

CUSTOMER NAME		N. E. RAILWAY	
PREPARED BY		RASHMI INTERPRISES ALLAHABAD	
SHEET NO.	12	CREATED BY	
CREATED ON		OFFERED BY	
REVISION ON		APPROVED BY	
MODIFIED ON		REF:	
		LOCATION: SEHRAMAU-DUDHIYA KHURD	
		NOT TO SCALE ALL READING IN MTR	

समसिद्ध प्र. 30 रे०, इज्जतनगर
A.DSTE/NER/IZN

4
वारं मण्डल सिगनेचर दृष्टातः
पूर्वोत्तर रेलवे/इज्जतनगर
Sr. DSTE/NER/IZN नमस्ते

6QUAD & O.F.C. CABLE ROUTE PLAN **(SEHRAMAU-DUDHIYA KHURD)**

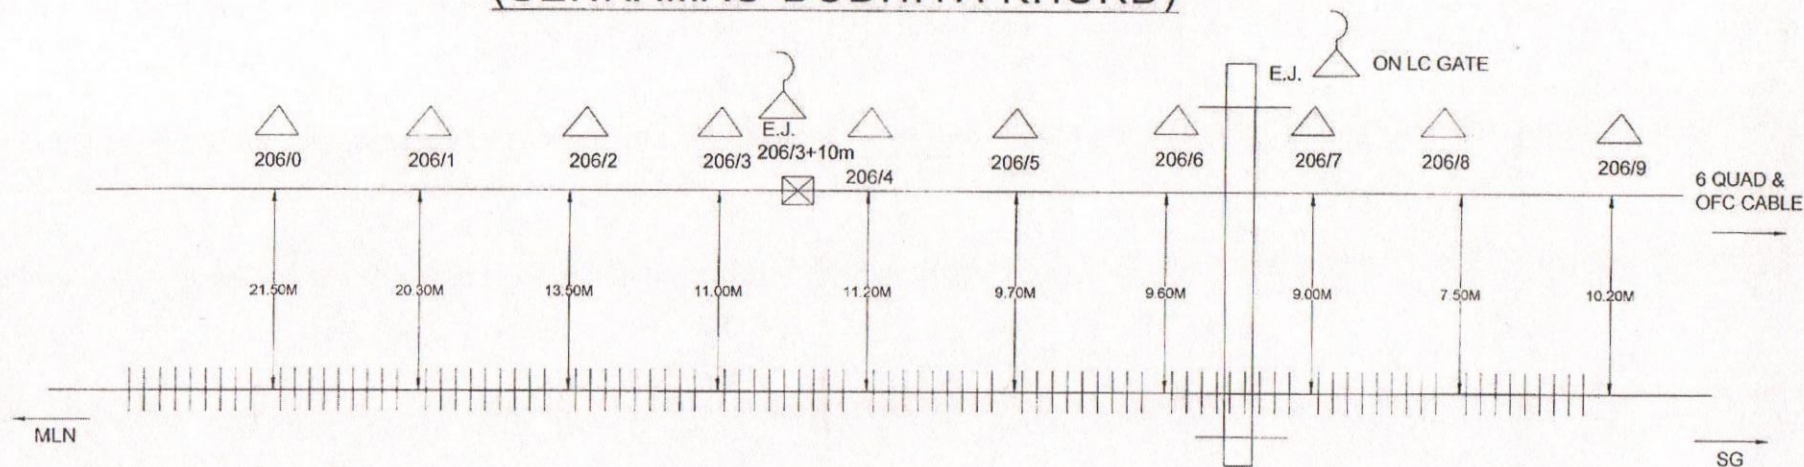

LC GATE NO. 164AC

Rashmi Srivastava
CONTRACTOR

[Signature]
SSE/TELE/PBE

[Signature]
EXPERT/S&T/PMC

[Signature]
SR.DGM/S&T/RVNL/LKO

Chief of RE/S&T


	EMERGENCY SOCKET & JOINT		GATE LODGE		REPEATER HUT		L.C. PHONE	CUSTOMER NAME	N. E. RAILWAY
	LEVEL CROSSING GATE		MAJOR BRIDGE		OHE MAST		CABLE THROUGH PIPE	PREPARED BY	RASHMI INTERPRISES ALLAHABAD
	6QD JOINT		B.G. TRACK		HDPE PIPE		CABLE UNDER GROUND	SHEET NO.	13
								CREATED BY	
								OFFERED BY	
								APPROVED BY	
								REF:	
								LOCATION:	SEHRAMAU-DUDHIYA KHURD
								NOT TO SCALE ALL READING IN MTR	

समसिद्ध पूरा रे०, इज्जतनगर
A.DSTE/NER/IZN

वरिष्ठ मण्डल सिग० एवं द० ग० इ० नगर
पूर्वोत्तर रेलवे/इज्जतनगर
Sr. DSTE/NER/Izat Nagar

(13)

6QUAD & O.F.C. CABLE ROUTE PLAN (SEHRAMAU-DUDHIYA KHURD)

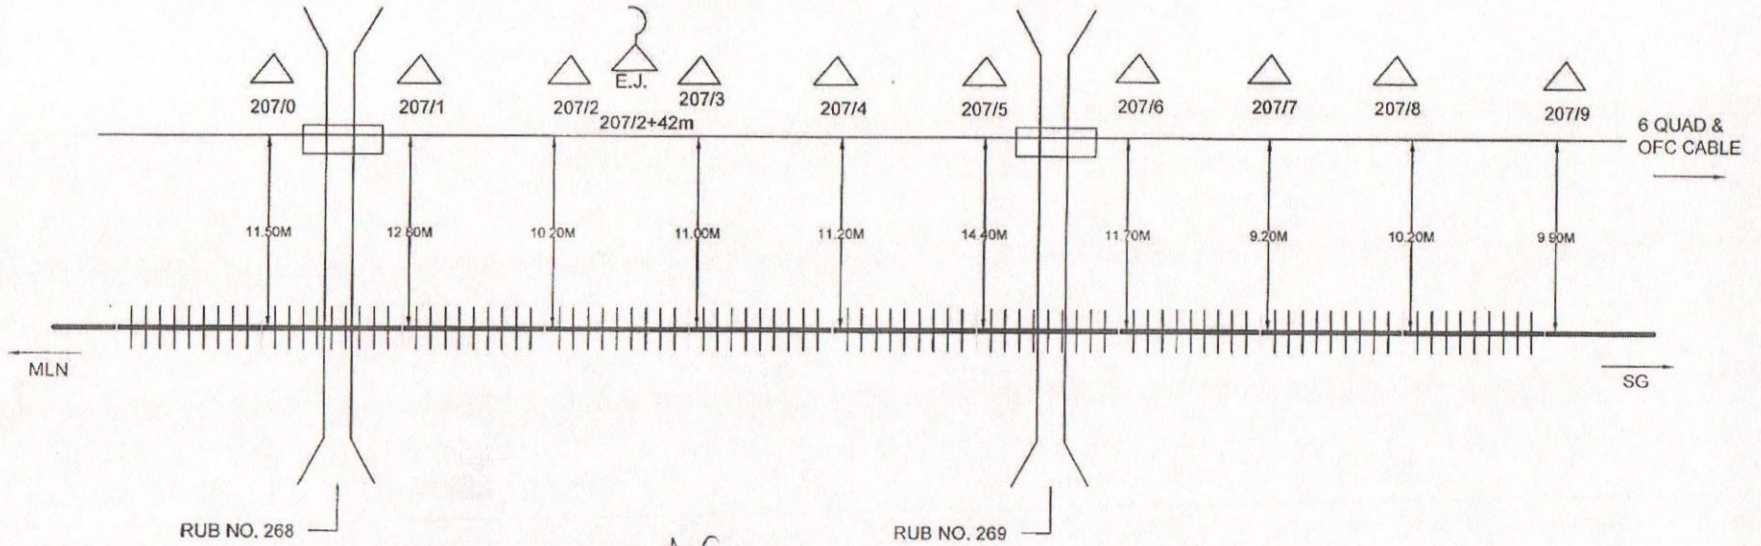

Rashmi Enterprises
CONTRACTOR

[Signature]
SSE/TELE/PBE

[Signature]
EXPERT/S&T/PMC

[Signature]
SR.DGM/S&T/RVNL/LKO


CUSTOMER NAME		N. E. RAILWAY	
PREPARED BY		RASHMI ENTERPRISES ALLAHABAD	
SHEET NO.	14	CREATED BY	
CREATED ON		OFFERED BY	
REVISION ON		APPROVED BY	
MODIFIED ON		REF:	
		LOCATION: SEHRAMAU-DUDHIYA KHURD	
		NOT TO SCALE ALL READING IN MTR	

समसिद्ध पू० १०२०, इज्जतनगर
A.DSTE/NER/IZN

वरिष्ठ मण्डल सिग० एवं दूर० इन्जिनियर
पूर्वोत्तर रेलवे/इज्जतनगर
A.DSTE/NER/IZN Nagari

(14)

6QUAD & O.F.C. CABLE ROUTE PLAN (SEHRAMAU-DUDHIYA KHURD)

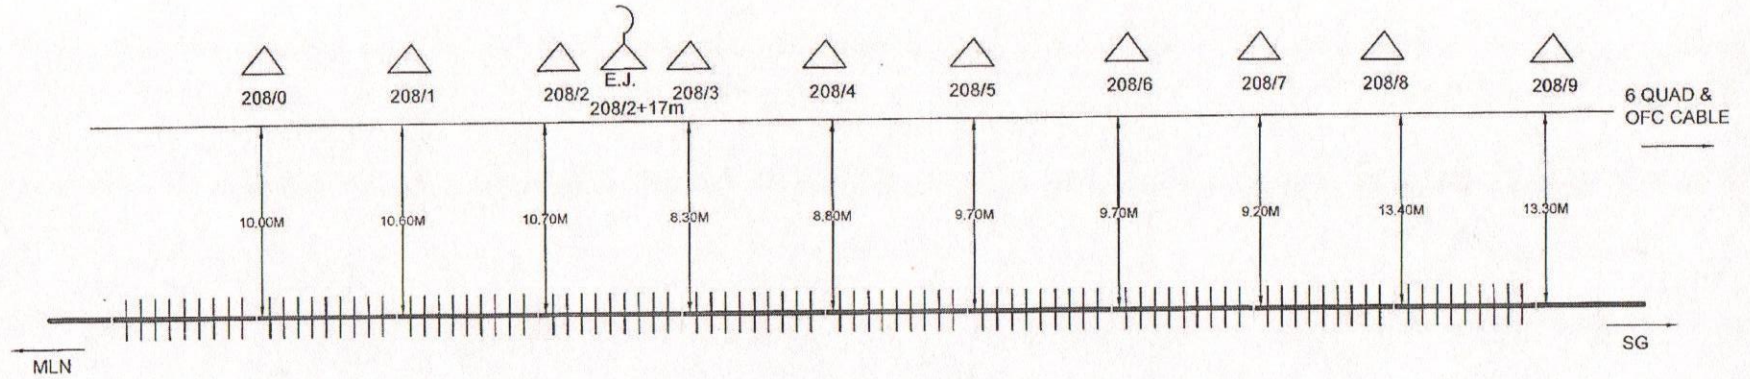

Global
RE/S&T

Rashmi Singh
 CONTRACTOR

[Signature]
 SSE/TELE/PBE


[Signature]
 EXPERT/S&T/PMC

[Signature]
 SR.DGM/S&T/RVNL/LKO

	EMERGENCY SOCKET & JOINT		GATE LODGE		REPEATER HUT		L.C. PHONE	CUSTOMER NAME	N. E. RAILWAY	
	LEVEL CROSSING GATE		MAJOR BRIDGE		OHE MAST		CABLE THROUGH PIPE	PREPARED BY	RASHMI INTERPRISES ALLAHABAD	
	6QD JOINT		B.G. TRACK		HDPE PIPE		CABLE UNDER GROUND	SHEET NO.	15	CREATED BY
								CREATED ON		OFFERED BY
								REVISION ON		APPROVED BY
								MODIFIED ON		REF:
										LOCATION: SEHRAMAU-DUDHIYA KHURD
										NOT TO SCALE ALL READING IN MTR

समसिद्ध पू० 30 रू०, इज्जतनगर वीरग मण्डल सिग० एवं द०म० इ०ज०।
 A.DSTE/NER/IZN
 पूर्वोत्तर रेलवे/इज्जतनगर
 Sr DSTE/NER/Izat Nagar

6QUAD & O.F.C. CABLE ROUTE PLAN (SEHRAMAU-DUDHIYA KHURD)

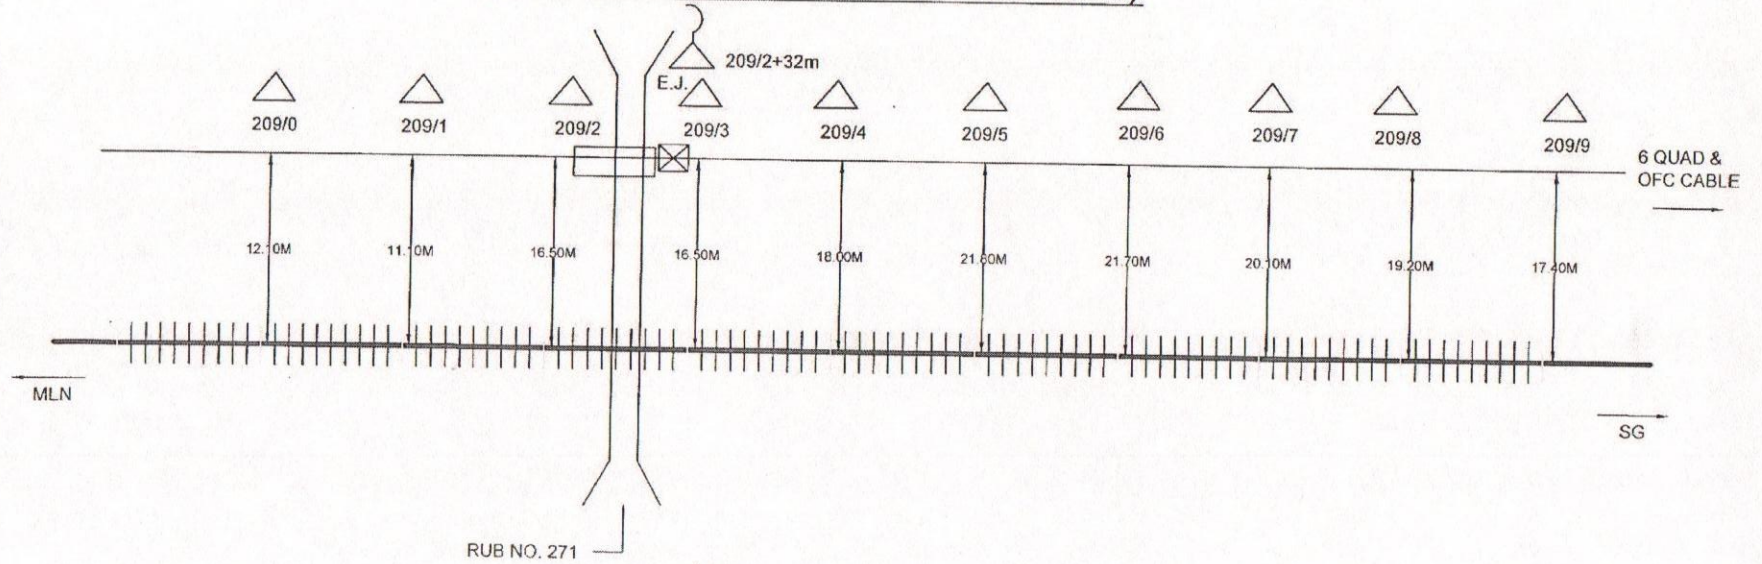

Rashmi Interprises
 CONTRACTOR

R. S. S.
 SSE/TELE/PBE

K. S. S.
 EXPERT/S&T/PMC

S. D. G. M.
 SR.DGM/S&T/RVNL/LKO


Chakradhar
 RE/S&T

△	EMERGENCY SOCKET & JOINT	□	GATE LODGE	⌂	REPEATER HUT	☒	L.C. PHONE	CUSTOMER NAME	N. E. RAILWAY		
⊕	LEVEL CROSSING GATE	≡	MAJOR BRIDGE	△	OHE MAST	C/T/P	CABLE THROUGH PIPE	PREPARED BY	RASHMI INTERPRISES ALLAHABAD		
⊗	6QD JOINT	—	B.G. TRACK	○	HDPE PIPE	C/U/G	CABLE UNDER GROUND	SHEET NO.	16	CREATED BY	LOCATION: SEHRAMAU-DUDHIYA KHURD
								CREATED ON		OFFERED BY	
								REVISION ON		APPROVED BY	
								MODIFIED ON		REF:	NOT TO SCALE ALL READING IN MTR

समसिद्ध पू 30 रे 0, इज्जतनगर
 A.DSTE/NER/IZN

4
 श्रीरंठ मण्डल सिग 0 एव दू 0 एव इ 0 एव
 पूर्वोत्तर रेलवे/इज्जतनगर
 Sr DSTE/NER/Izat Nagar

6QUAD & O.F.C. CABLE ROUTE PLAN (SEHRAMAU-DUDHIYA KHURD)

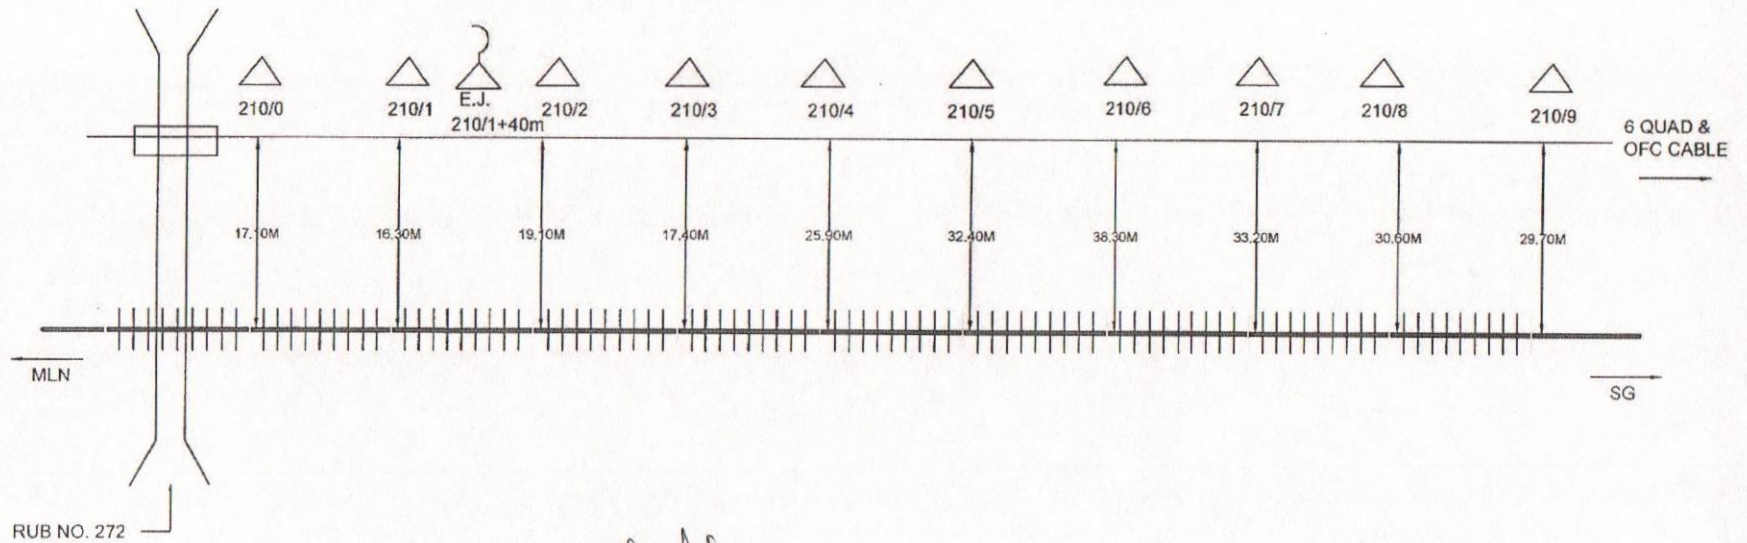

Clouded
RE/S&T

Rashmi Srinath
CONTRACTOR

SSE/TELE/PBE

Expert/S&T/PMC


SR.DGM/S&T/RVNL/LKO

CUSTOMER NAME		N. E. RAILWAY	
PREPARED BY		RASHMI INTERPRISES ALLAHABAD	
SHEET NO.	17	CREATED BY	
CREATED ON		OFFERED BY	
REVISION ON		APPROVED BY	
MODIFIED ON		REF:	
		LOCATION: SEHRAMAU-DUDHIYA KHURD	
		NOT TO SCALE ALL READING IN MTR	

समसिद्ध पुं 30 से. इ. जलनगर
A.DSTE/NER/IZN

वरिष्ठ मण्डल सिगनेचर द. 0 म. 0 इ. न. 1
पूर्वोत्तर रेलवे/इ. जलनगर
Sr DSTE/NER/IZat Nagr

6QUAD & O.F.C. CABLE ROUTE PLAN (SEHRAMAU-DUDHIYA KHURD)

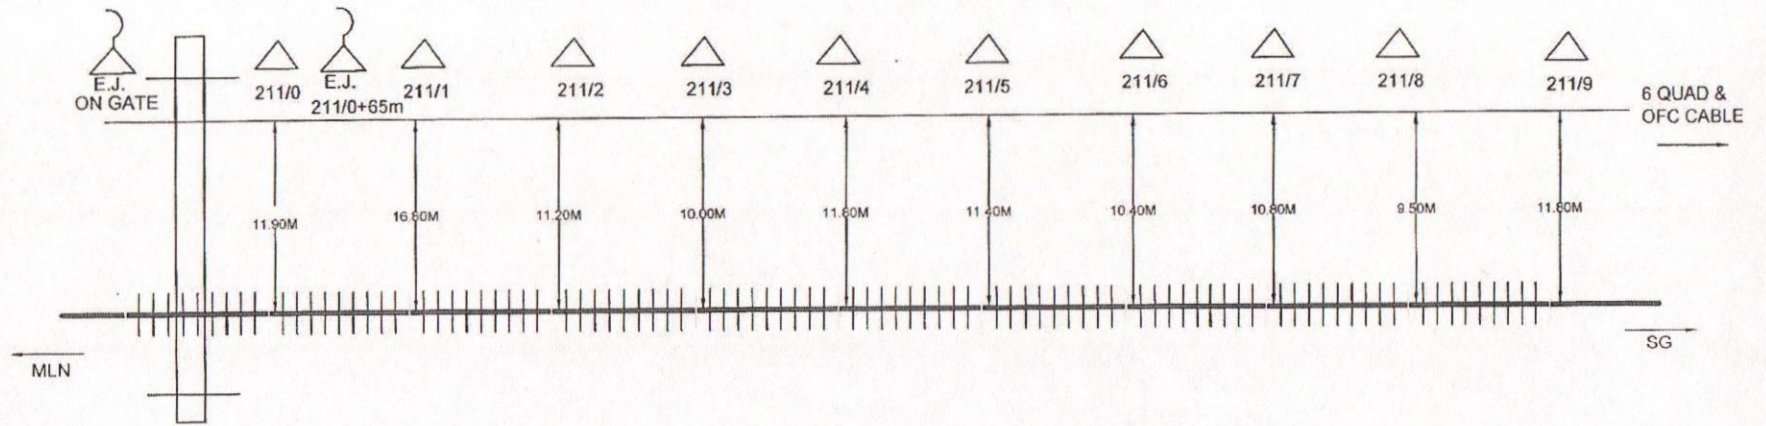

LC GATE NO. 169

Rashmi Saini
CONTRACTOR

[Signature]
SSE/TELE/PBE

[Signature]
EXPERT/S&T/PMC

[Signature]
SR.DGM/S&T/RVNL/LKO

clock
RE/S&T


	EMERGENCY SOCKET & JOINT		GATE LODGE		REPEATER HUT		L.C. PHONE	CUSTOMER NAME	N. E. RAILWAY
	LEVEL CROSSING GATE		MAJOR BRIDGE		OHE MAST		C/T/P	PREPARED BY	RASHMI INTERPRISES ALLAHABAD
	6QD JOINT		B.G. TRACK		HDPE PIPE		C/U/G	SHEET NO.	18
								CREATED ON	
								OFFERED BY	
								APPROVED BY	
								MODIFIED ON	
								REF:	
									LOCATION: SEHRAMAU-DUDHIYA KHURD
									NOT TO SCALE ALL READING IN MTR

समसिद्ध पूरु रे०, इज्जतनगर
A.DSTE/NER/IZN

शरणा मण्डल सिग०एव द०एम० इ०
पूर्वोत्तर रेलवे/इज्जतनगर
Sr. DSTE/NER/Izat Nagar

(18)

6QUAD & O.F.C. CABLE ROUTE PLAN (SEHRAMAU-DUDHIYA KHURD)

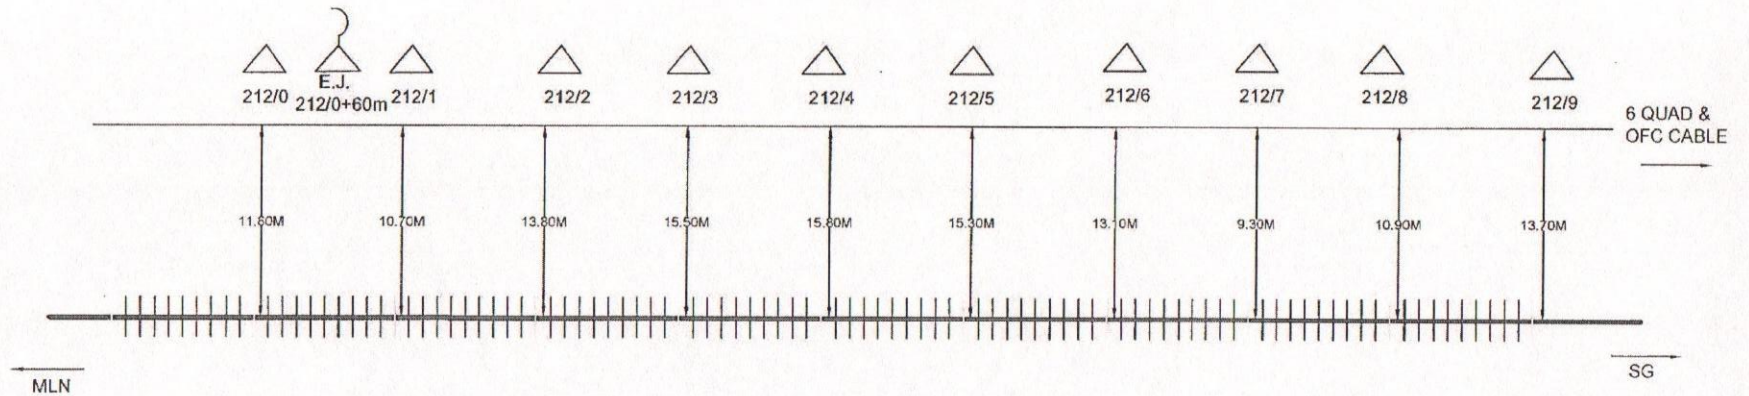

Rashmi Srivastava
CONTRACTOR

[Signature]
SSE/TELE/PBE

[Signature]
EXPERT/S&T/PMC

[Signature]
SR.DGM/S&T/RVNL/LKO

[Signature]
RE/S&T

	EMERGENCY SOCKET & JOINT		GATE LODGE		REPEATER HUT		L.C. PHONE	CUSTOMER NAME	N. E. RAILWAY
	LEVEL CROSSING GATE		MAJOR BRIDGE		OHE MAST	C/T/P	CABLE THROUGH PIPE	PREPARED BY	RASHMI INTERPRISES ALLAHABAD
	6QD JOINT		B.G. TRACK		HDPE PIPE	C/U/G	CABLE UNDER GROUND	SHEET NO.	19
								CREATED ON	
								OFFERED BY	
								REVISION ON	
								APPROVED BY	
								MODIFIED ON	
								REF:	NOT TO SCALE ALL READING IN MTR

समसिद्ध पं० रो. इज्जतनगर
A.D. [Signature]

परिपठ मण्डल सिग० एवं द० म० र० ज०
पूर्वोत्तर रेलवे/इज्जतनगर
Sr DSTE/NER/Izat Nagra

(19)

6QUAD & O.F.C. CABLE ROUTE PLAN (SEHRAMAU-DUDHIYA KHURD)

6 QUAD & OFC CABLE

MLN

SG

RUB NO. 273

213/0 213/1-12m 213/1 213/2 213/3 213/4 213/5 213/6 213/7 213/8 213/9

13.70M 14.50M 12.40M 13.30M 12.00M 13.40M 6.60M 7.20M 8.30M 9.60M

Rashmi Sinha
CONTRACTOR

[Signature]
SSE/TELE/PBE

[Signature]
RE/S&T

[Signature]
SR.DGM/S&T/RVNL/LKO

CUSTOMER NAME		N. E. RAILWAY	
PREPARED BY		RASHMI INTERPRISES ALLAHABAD	
SHEET NO.	20	CREATED BY	
CREATED ON		OFFERED BY	
REVISION ON		APPROVED BY	
MODIFIED ON		REF:	

EMERGENCY SOCKET & JOINT	GATE LODGE	REPEATER HUT	L.C. PHONE
LEVEL CROSSING GATE	MAJOR BRIDGE	OHE MAST	C/T/P CABLE THROUGH PIPE
6QD JOINT	B.G. TRACK	HDPE PIPE	C/U/G CABLE UNDER GROUND

LOCATION:

SEHRAMAU-DUDHIYA KHURD

NOT TO SCALE ALL READING IN MTR


SR.DGM/S&T/RVNL/LKO

	EMERGENCY SOCKET & JOINT		GATE LODGE		REPEATER HUT		L.C. PHONE	CREATED ON		OFFERED BY		LOCATION: SEHRAMAU-DUDHIYA KHURD
	LEVEL CROSSING GATE		MAJOR BRIDGE		OHE MAST	C/T/P	CABLE THROUGH PIPE	REVISION ON		APPROVED BY		
	6QD JOINT		B.G. TRACK		HDPE PIPE	C/U/G	CABLE UNDER GROUND	MODIFIED ON		REF:		

समसिद्ध पू० ३० र०, इज्जतनगर
A.DSTE/NER/IZN

श्रीरध मण्डल सिंगोएव दूमा इत्यादि
पूर्वोत्तर रेलवे/इज्जतनगर
Sr. DSTE/NER/Izat Nagar

6QUAD & O.F.C. CABLE ROUTE PLAN (SEHRAMAU-DUDHIYA KHURD)

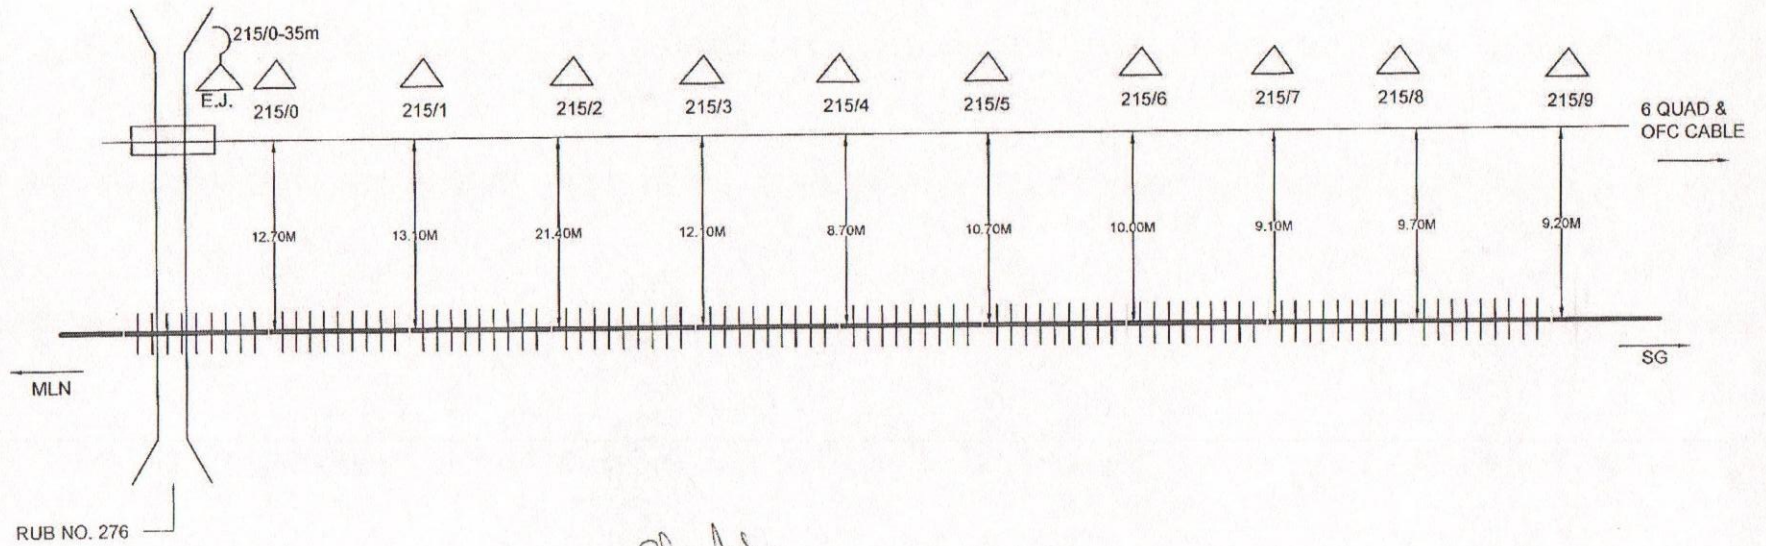

Rashmi Sinha
CONTRACTOR

[Signature]
SSE/TELE/PBE

[Signature]
RE/S&T
EXPERT/S&T/PMC

[Signature]
SR.DGM/S&T/RVNL/LKO

	EMERGENCY SOCKET & JOINT		GATE LODGE		REPEATER HUT		L.C. PHONE
	LEVEL CROSSING GATE		MAJOR BRIDGE		OHE MAST		C/T/P CABLE THROUGH PIPE
	6QD JOINT		B.G. TRACK		HDPE PIPE		C/U/G CABLE UNDER GROUND


CUSTOMER NAME		N. E. RAILWAY	
PREPARED BY		RASHMI INTERPRISES ALLAHABAD	
SHEET NO.	22	CREATED BY	
CREATED ON		OFFERED BY	
REVISION ON		APPROVED BY	
MODIFIED ON		REF:	
		LOCATION: SEHRAMAU-DUDHIYA KHURD	
		NOT TO SCALE ALL READING IN MTR	

समसिद्ध पुं 10/10/20, इज्जतनगर
A.DSTE/NER/IZN

4
परिपठ मण्डल सिगनेचर दृष्टिगत
पूर्वोत्तर रेलवे/इज्जतनगर
Sr. DSTE/NER/Izat Nagar

(22)

6QUAD & O.F.C. CABLE ROUTE PLAN (SEHRAMAU-DUDHIYA KHURD)

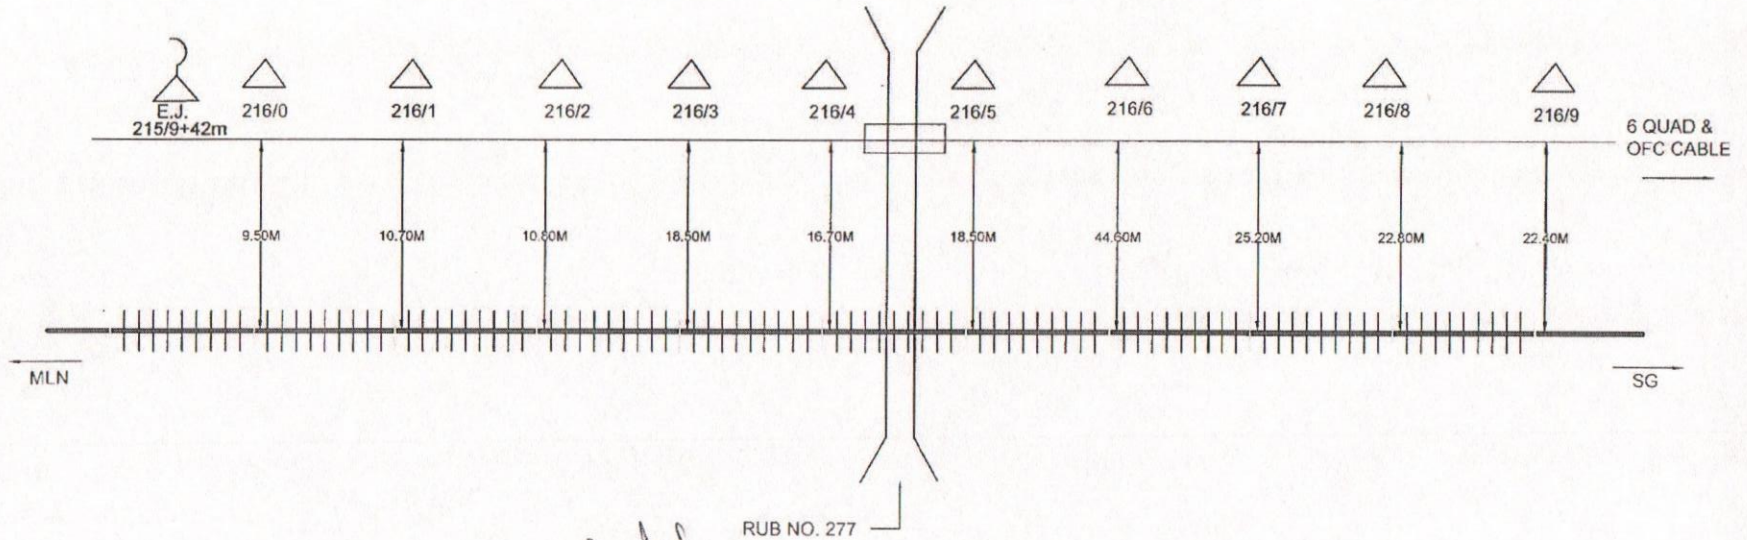

Rashmi Srivastava
CONTRACTOR

SSE/TELE/PBE

Expert
EXPERT/S&T/PMC

SR.DGM/S&T/RVNL/LKO


CUSTOMER NAME		N. E. RAILWAY	
PREPARED BY		RASHMI INTERPRISES ALLAHABAD	
SHEET NO.	23	CREATED BY	
CREATED ON		OFFERED BY	
REVISION ON		APPROVED BY	
MODIFIED ON		REF:	
		LOCATION: SEHRAMAU-DUDHIYA KHURD	
		NOT TO SCALE ALL READING IN MTR	




समसिद्ध पूरा 30 रोज, इज्जतनगर
A.DSTE/NER/IZN

शरिष्ठ मण्डल सिगनेचर दृश्यमान है-
पूर्वोक्त रेसवे/इज्जतनगर
Sr DSTE/NER/Izat Nagar

(23)

6QUAD & O.F.C. CABLE ROUTE PLAN (SEHRAMAU-DUDHIYA KHURD)

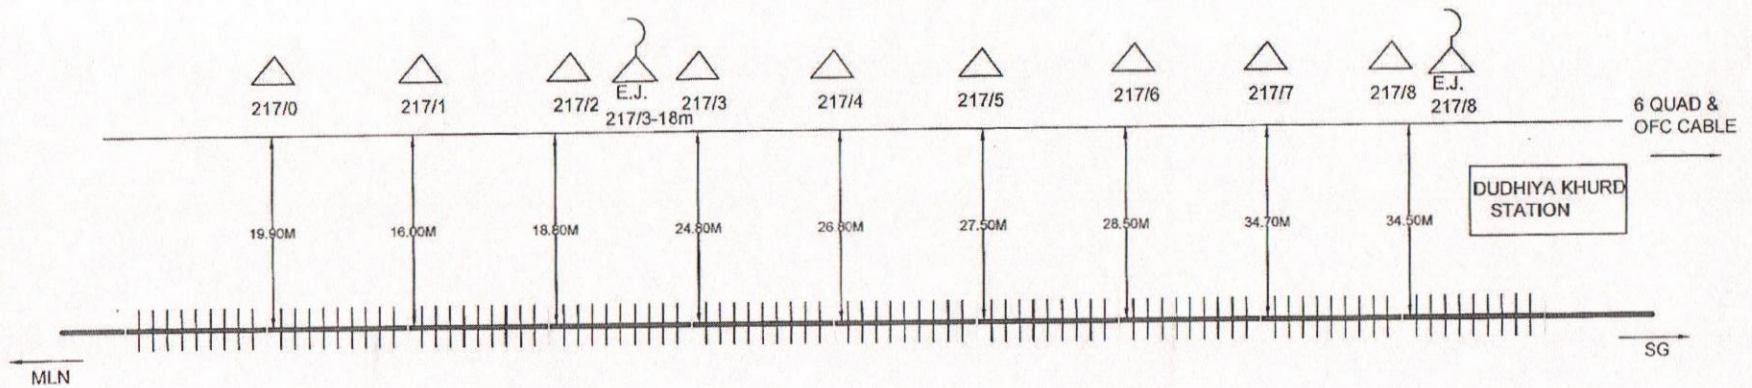

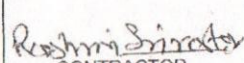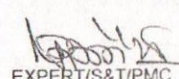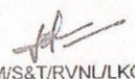
 CONTRACTOR
 SSE/TELE/PBE
 EXPERT/S&T/PMC
 SR.DGM/S&T/RVNL/LKO

CUSTOMER NAME		N. E. RAILWAY	
PREPARED BY		RASHMI INTERPRISES ALLAHABAD	
SHEET NO.	24	CREATED BY	
CREATED ON		OFFERED BY	
REVISION ON		APPROVED BY	
MODIFIED ON		REF:	
		LOCATION: SEHRAMAU-DUDHIYA KHURD	
		NOT TO SCALE ALL READING IN MTR	

समसिद्ध पू ३० री०, इज्जतनगर
A.DSTE/NER/IZN

वारंछ मण्डल सिगनेचर दृश्य १० री०
पूर्वोत्तर रेलवे/इज्जतनगर
Sr DSTE/NER/Izar Naga.

6QUAD & O.F.C. CABLE ROUTE PLAN (DUDHIYA KHURD-PURANPUR)

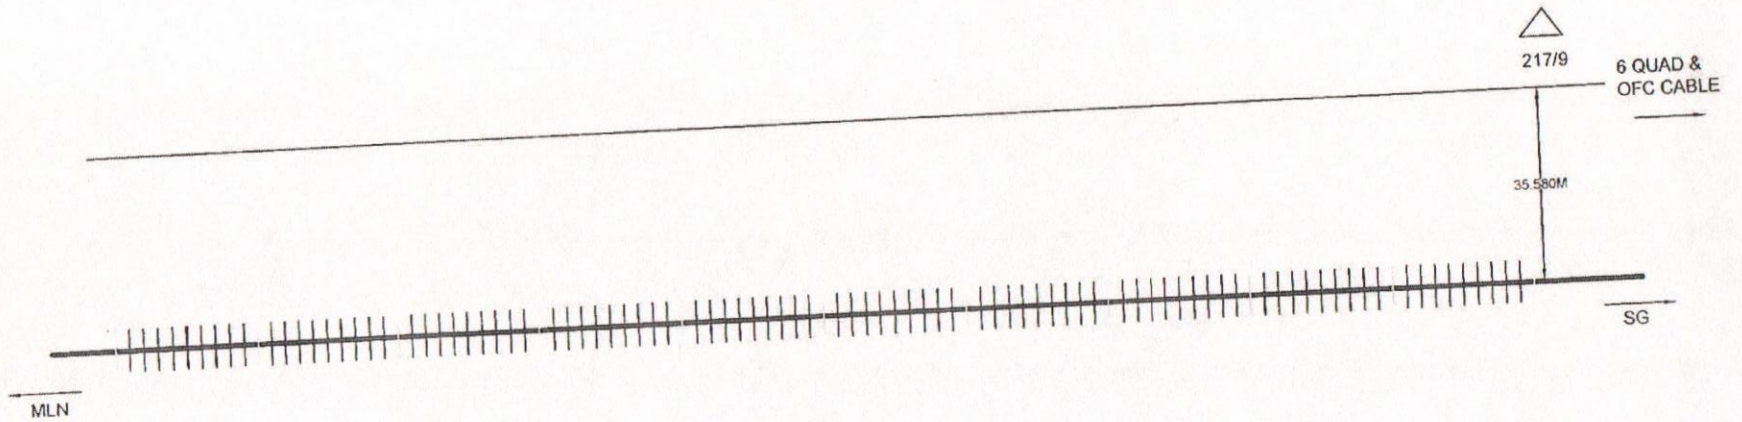

Rashmi Srinivas
 CONTRACTOR

[Signature]
 SSE/TELE/PBE

[Signature]
 EXPERT/S&T/PMC

[Signature]
 SR.DGM/S&T/RVNL/LKO


[Signature]
 RE/S&T

CUSTOMER NAME		N. E. RAILWAY			
PREPARED BY		RASHMI INTERPRISES ALLAHABAD			
SHEET NO.	25	CREATED BY		LOCATION:	
CREATED ON		OFFERED BY		DUDHIYA KHURD-PURANPUR	
REVISION ON		APPROVED BY		NOT TO SCALE ALL READING IN MTR	
MODIFIED ON		REF:			

समसिद्ध पु. 30.20, इज्जतनगर
 A.DSTE/NER/IZN

श्रीरघु मण्डल सिग.एच. दु.म. १०००, इ.म. १०००
 पूर्वोत्तर रेलवे/इज्जतनगर
 Sr DSTE/NER/IZN

6QUAD & O.F.C. CABLE ROUTE PLAN (DUDHIYA KHURD-PURANPUR)

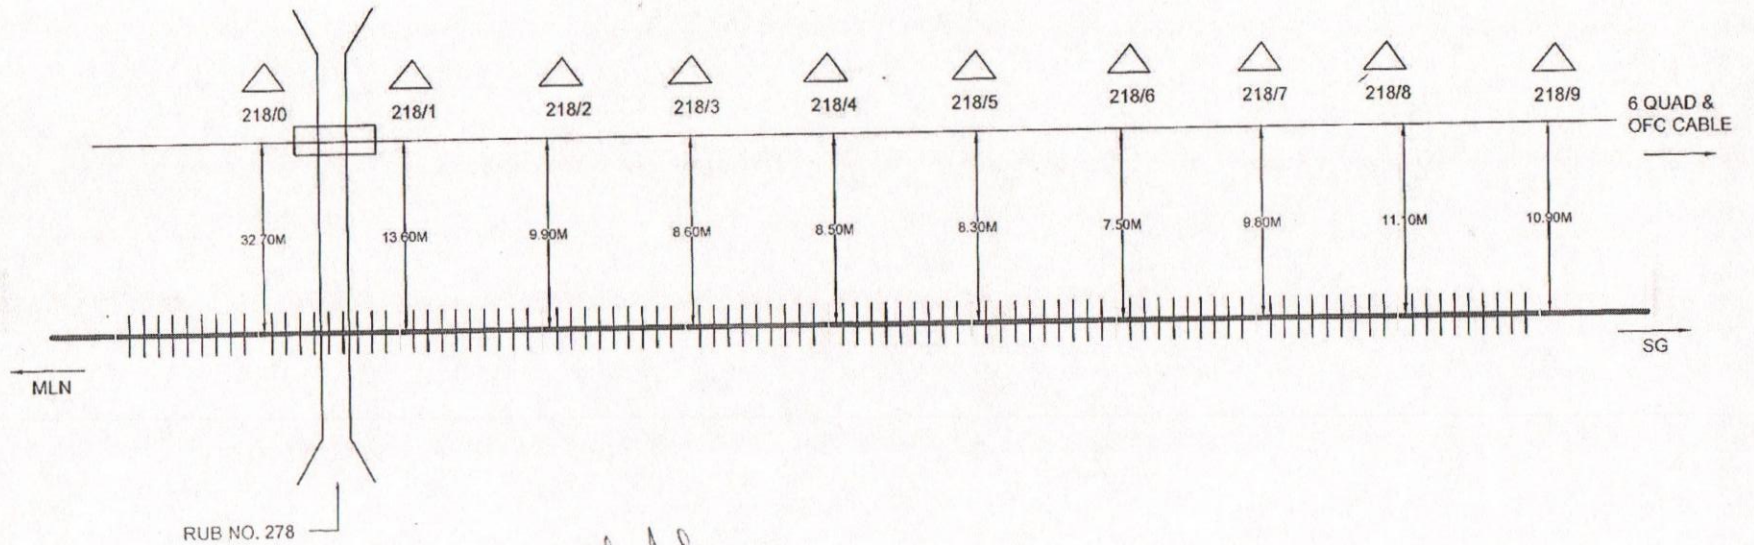

Rashmi Srivastava
 CONTRACTOR

[Signature]
 SSE/TELE/PBE

[Signature]
 RE/S&T

[Signature]
 EXPERT/S&T/PMC

[Signature]
 SR.DGM/S&T/RVNL/LKO

CUSTOMER NAME		N. E. RAILWAY	
PREPARED BY		RASHMI INTERPRISES ALLAHABAD	
SHEET NO.	26	CREATED BY	LOCATION:
CREATED ON		OFFERED BY	DUDHIYA KHURD-PURANPUR
REVISION ON		APPROVED BY	
MODIFIED ON		REF:	NOT TO SCALE ALL READING IN MTR

समसिद्ध पू० उ० र०, इज्जतनगर
 A.DSTE/NER/IZN

श्रीरमेश मण्डल सिग० एव० द० र० उ० र०
 पूर्वोत्तर रेलवे/इज्जतनगर
 Sr. DSTE/NER/IZN Nagpur

6QUAD & O.F.C. CABLE ROUTE PLAN (DUDHIYA KHURD-PURANPUR)

6 QUAD & OFC CABLE

SG

MLN

RUB NO. 279

RE/S&T

SR.DGM/S&T/RVNL/LKO

CUSTOMER NAME		N. E. RAILWAY	
PREPARED BY		RASHMI INTERPRISES ALLAHABAD	
SHEET NO.	27	CREATED BY	
CREATED ON		OFFERED BY	
REVISION ON		APPROVED BY	
MODIFIED ON		REF:	
LOCATION:			
DUDHIYA KHURD-PURANPUR			
NOT TO SCALE ALL READING IN MTR			

	EMERGENCY SOCKET & JOINT		GATE LODGE		REPEATER HUT		L.C. PHONE
	LEVEL CROSSING GATE		MAJOR BRIDGE		OHE MAST		CABLE THROUGH PIPE
	6QD JOINT		B.G. TRACK		HDPE PIPE		CABLE UNDER GROUND

Rashmi Sinha
CONTRACTOR


SSE/TELE/PBE


RE/S&T

SR.DGM/S&T/RVNL/LKO

श्रीरंठ मण्डल सिंगो एवं दू.म.० द.प्र.०
पूर्वोत्तर रेलवे/इज्जतनगर
Sr DSTE/NER/Izat Nagar

6QUAD & O.F.C. CABLE ROUTE PLAN (DUDHIYA KHURD-PURANPUR)

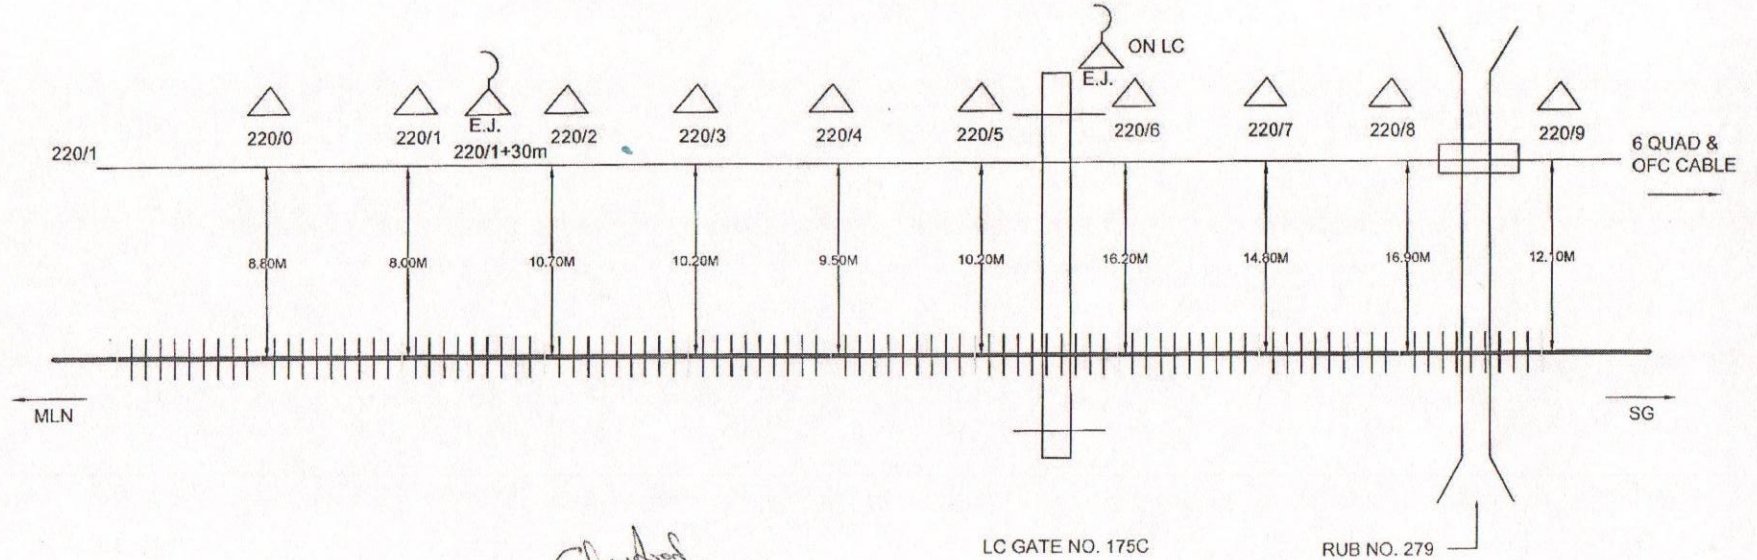

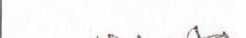
 CONTRACTOR				 SSE/TELE/PBE		 EXPERT/S&T/PMC		 SR.DGM/S&T/RVNL/LKO	
CUSTOMER NAME				N. E. RAILWAY					
PREPARED BY				RASHMI INTERPRISES ALLAHABAD					
SHEET NO.		28		CREATED BY				LOCATION:	
CREATED ON				OFFERED BY				DUDHIYA KHURD-PURANPUR	
REVISION ON				APPROVED BY					
MODIFIED ON				REF:				NOT TO SCALE ALL READING IN MTR	
	EMERGENCY SOCKET & JOINT		GATE LODGE		REPEATER HUT		L.C. PHONE		
	LEVEL CROSSING GATE		MAJOR BRIDGE		OHE MAST	C/T/P	CABLE THROUGH PIPE		
	6QD JOINT		B.G. TRACK		HDPE PIPE	C/U/G	CABLE UNDER GROUND		

समस्तितु पू 30 20, इज्जतनगर
A.DSTE/NER/IZN

दरपठ मण्डल सिगएव द 0 म 0 इज्जत
पूर्वोत्तर रेलवे/इज्जतनगर
Sr DSTE/NER/Izat Nagar

(28)

6QUAD & O.F.C. CABLE ROUTE PLAN (DUDHIYA KHURD-PURANPUR)

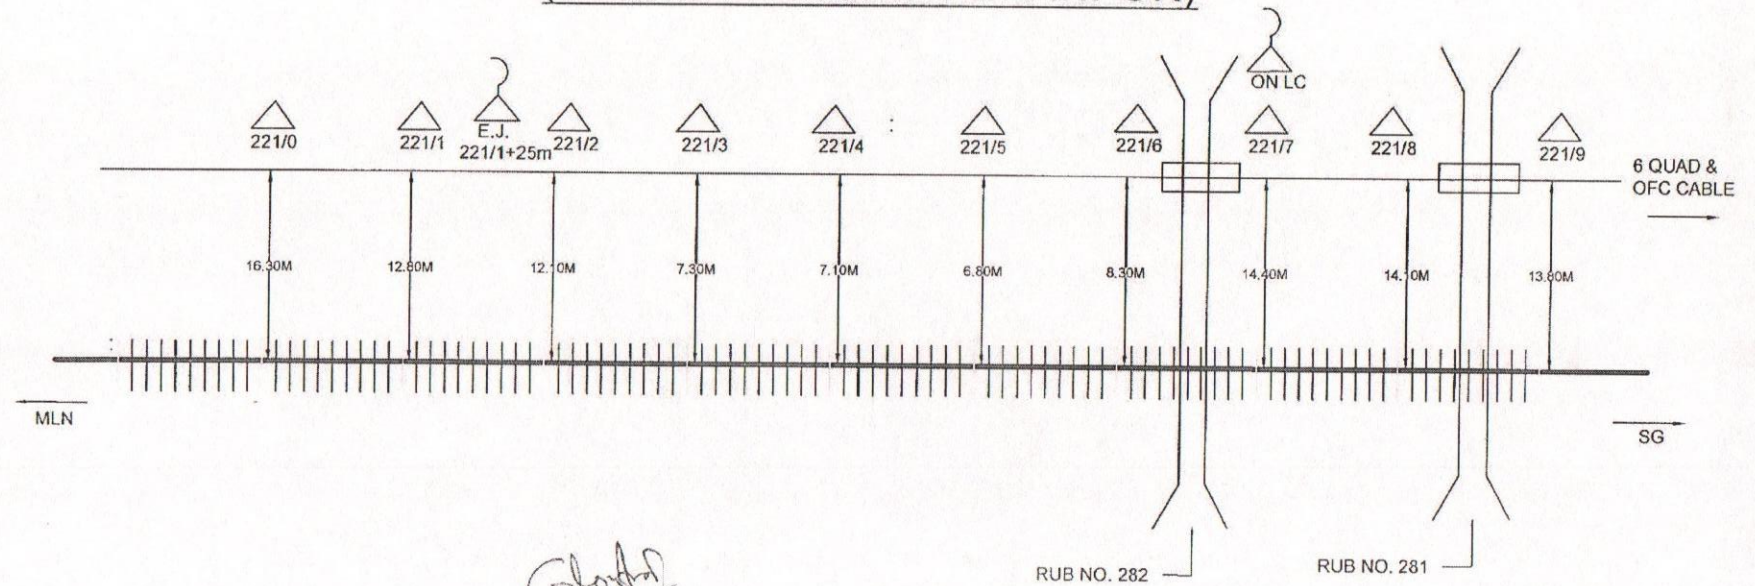

Rashmi Srivastava
CONTRACTOR

[Signature]
SSE/TELE/PBE

[Signature]
EXPERT/S&T/PMC

[Signature]
SR.DGM/S&T/RVNL/LKO


	EMERGENCY SOCKET & JOINT		GATE LODGE		REPEATER HUT		L.C. PHONE
	LEVEL CROSSING GATE		MAJOR BRIDGE		OHE MAST		C/T/P
	6QD JOINT		B.G. TRACK		HDPE PIPE		C/U/G

CUSTOMER NAME		N. E. RAILWAY	
PREPARED BY		RASHMI INTERPRISES ALLAHABAD	
SHEET NO.	29	CREATED BY	
CREATED ON		OFFERED BY	
REVISION ON		APPROVED BY	
MODIFIED ON		REF:	
		LOCATION: DUDHIYA KHURD-PURANPUR	
		NOT TO SCALE ALL READING IN MTR	

रश्मि सिंघाव पुत्र अशोक, इज्जतनगर
A.DSTE/NER/IZN

श्रीरमेश मण्डल सिंगारवा दूधिया खुरद
पूर्वोत्तर रेलवे/इज्जतनगर
Sr. DSTE/NER/Izat Nagar

6QUAD & O.F.C. CABLE ROUTE PLAN (DUDHIYA KHURD-PURANPUR)

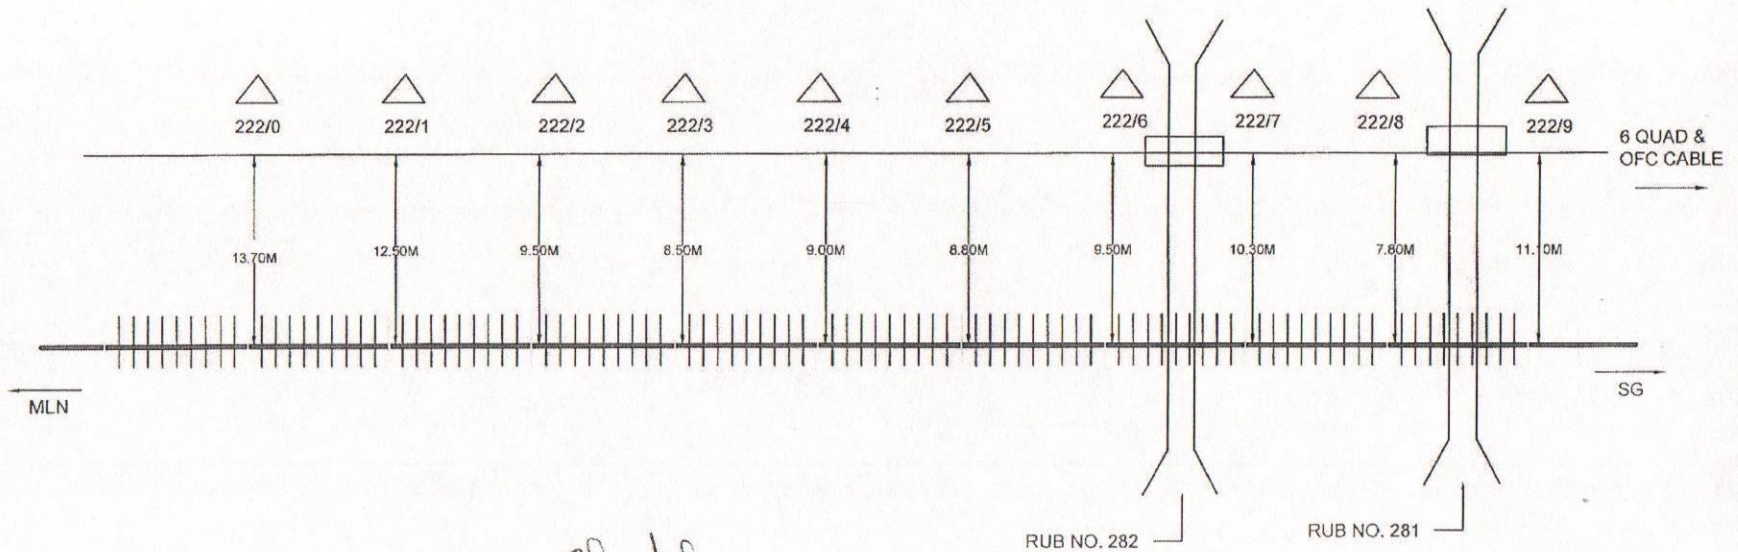

Rashmi Sirovetya
CONTRACTOR

[Signature]
SSE/TELE/PBE

[Signature]
EXPERT/S&T/PMC

[Signature]
SR.DGM/S&T/RVNL/LKO

*Clouded
RE/S&T*


	EMERGENCY SOCKET & JOINT		GATE LODGE		REPEATER HUT		L.C. PHONE
	LEVEL CROSSING GATE		MAJOR BRIDGE		OHE MAST	C/T/P	CABLE THROUGH PIPE
	6QD JOINT		B.G. TRACK		HDPE PIPE	C/U/G	CABLE UNDER GROUND

CUSTOMER NAME		N. E. RAILWAY	
PREPARED BY		RASHMI INTERPRISES ALLAHABAD	
SHEET NO.	30	CREATED BY	LOCATION: DUDHIYA KHURD-PURANPUR
CREATED ON		OFFERED BY	
REVISION ON		APPROVED BY	
MODIFIED ON		REF:	NOT TO SCALE ALL READING IN MTR

समसिद्ध पू 3020, इज्जतनगर
A.DSTE/NER/IZN

वारणसी मण्डल सिगनलिंग द.म.स. र. म.स.
पूर्वोत्तर रेलवे/इज्जतनगर
Sr. DSTE/NER/Izat Nagar

6QUAD & O.F.C. CABLE ROUTE PLAN (DUDHIYA KHURD-PURANPUR)

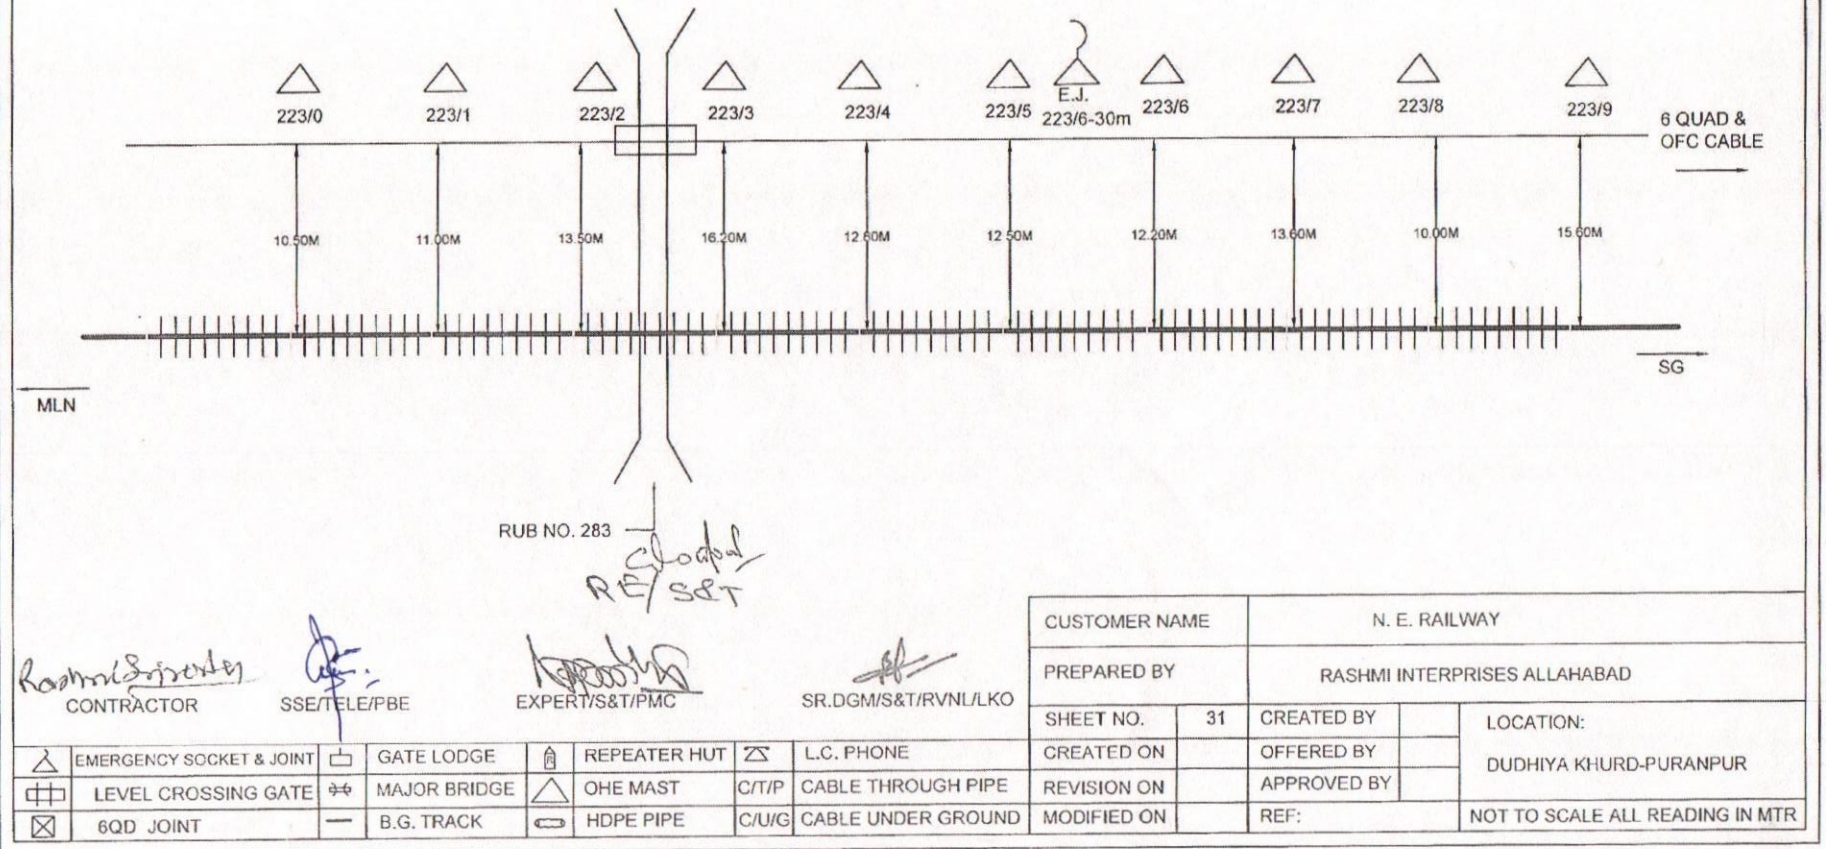


समसिद्ध पू० उ० रेल इन्जिनगर
A.DSTE/NER/IZN

रिपट मण्डल सिग० एव दृश्य इन्जिनगर
पूर्वोत्तर रेलवे/इन्जिनगर
Sr. DSTE/NER/Izat Naga

(31)

6QUAD & O.F.C. CABLE ROUTE PLAN (DUDHIYA KHURD-PURANPUR)

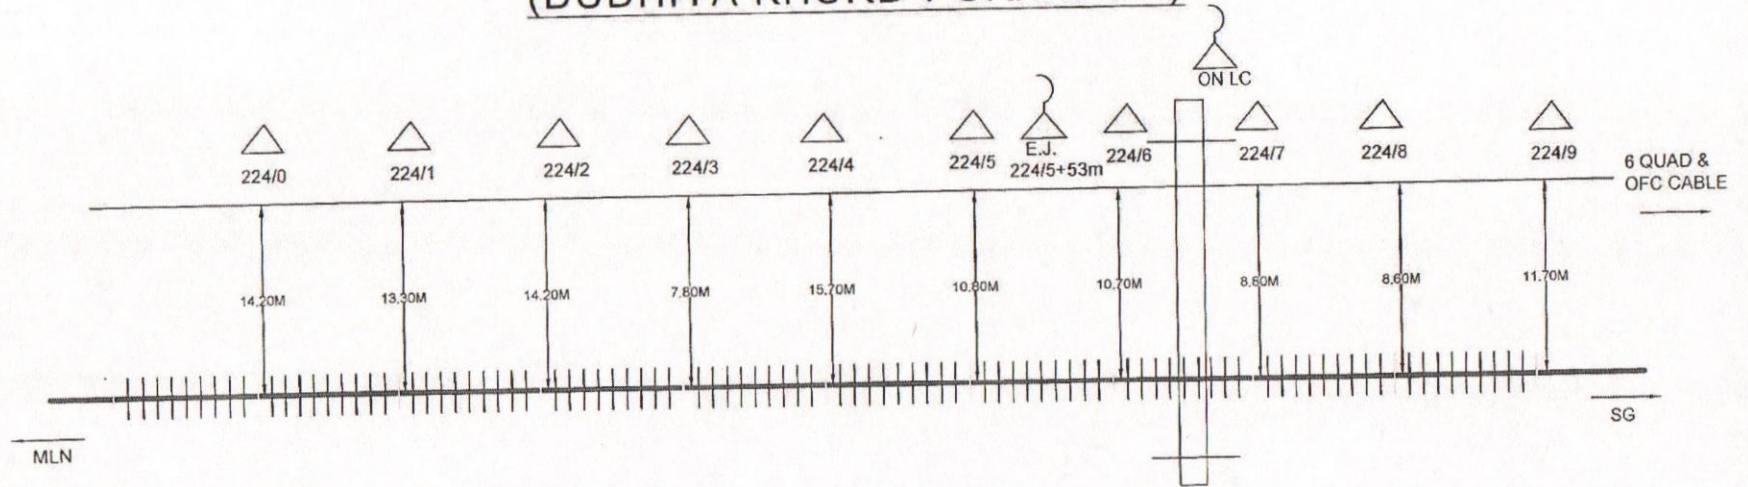

LC GATE NO. 178

Rashmi Enterprises
CONTRACTOR

[Signature]
SSE/TELE/PBE

[Signature]
EXPERT/S&T/PMC


[Signature]
SR.DGM/S&T/RVNL/LKO

[Signature]
RE/S&T

	EMERGENCY SOCKET & JOINT		GATE LODGE		REPEATER HUT		L.C. PHONE	CUSTOMER NAME	N. E. RAILWAY
	LEVEL CROSSING GATE		MAJOR BRIDGE		OHE MAST	C/T/P	CABLE THROUGH PIPE	PREPARED BY	RASHMI INTERPRISES ALLAHABAD
	6QD JOINT		B.G. TRACK		HDPE PIPE	C/U/G	CABLE UNDER GROUND	SHEET NO.	32
								CREATED BY	
								OFFERED BY	
								APPROVED BY	
								REVISION ON	
								MODIFIED ON	
								REF:	NOT TO SCALE ALL READING IN MTR

समस्तिसिद्ध पुरा उ०२०, इज्जतनगर
A.DSTE/NER/IZN
हार्दय मण्डल सिग०एब द०२०, इज्जतनगर
पूर्वोत्तर रेलवे/इज्जतनगर
Sr DSTE/NER/Izat Nagar

6QUAD & O.F.C. CABLE ROUTE PLAN (DUDHIYA KHURD-PURANPUR)

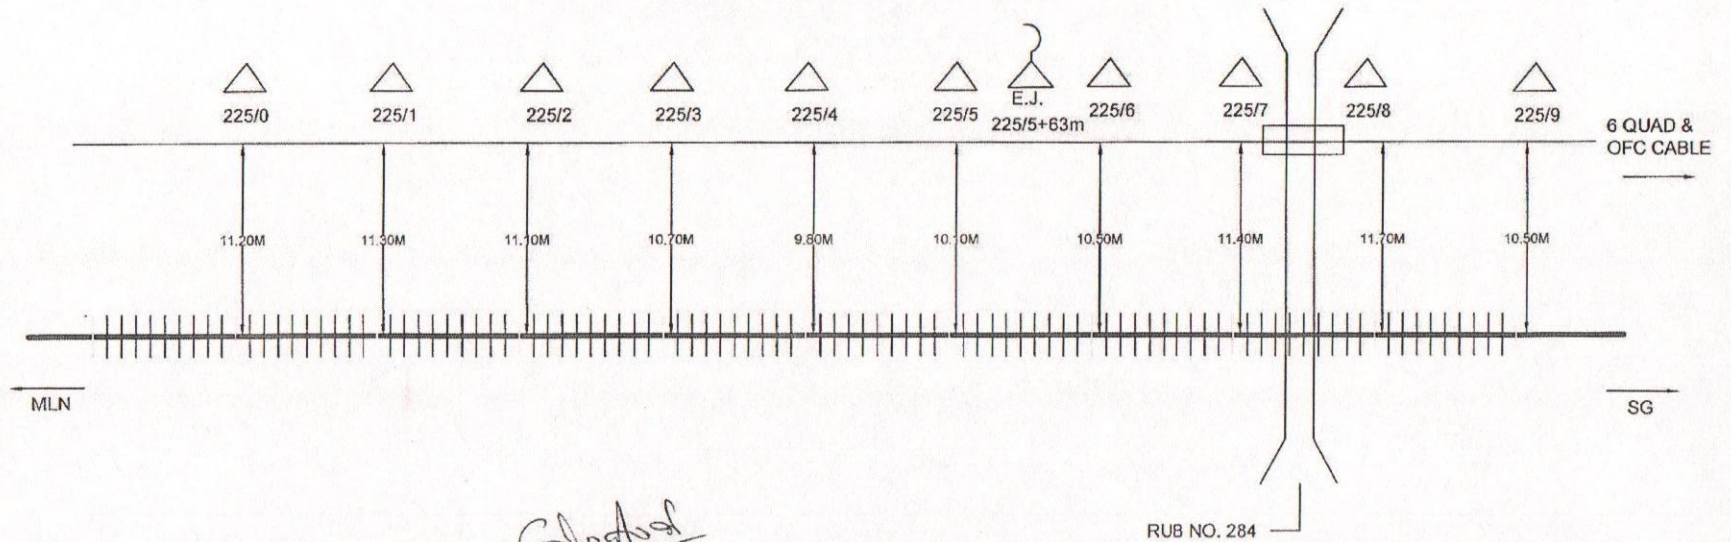

Ghosh
RE/S&T

Rashmi Sinha
CONTRACTOR

[Signature]
SSE/TE/PBE

[Signature]
EXPERT/S&T/PMC

[Signature]
SR.DGM/S&T/RVN/LKO


CUSTOMER NAME		N. E. RAILWAY	
PREPARED BY		RASHMI INTERPRISES ALLAHABAD	
SHEET NO.	33	CREATED BY	LOCATION: DUDHIYA KHURD-PURANPUR
CREATED ON		OFFERED BY	
REVISION ON		APPROVED BY	
MODIFIED ON		REF:	NOT TO SCALE ALL READING IN MTR

	EMERGENCY SOCKET & JOINT		GATE LODGE		REPEATER HUT		L.C. PHONE
	LEVEL CROSSING GATE		MAJOR BRIDGE		OHE MAST	C/T/P	CABLE THROUGH PIPE
	6QD JOINT		B.G. TRACK		HDPE PIPE	C/U/G	CABLE UNDER GROUND

समसिद्ध पू 0 30 20, इज्जतनगर
A.DSTE/NER/IZN

दिए गए मॉडल सिगनेचर दृश्य में दर्शाया गया है
पूर्वोक्त रेलवे/इज्जतनगर
Sr DSTE/NER/IZN Nagari

6QUAD & O.F.C. CABLE ROUTE PLAN (DUDHIYA KHURD-PURANPUR)

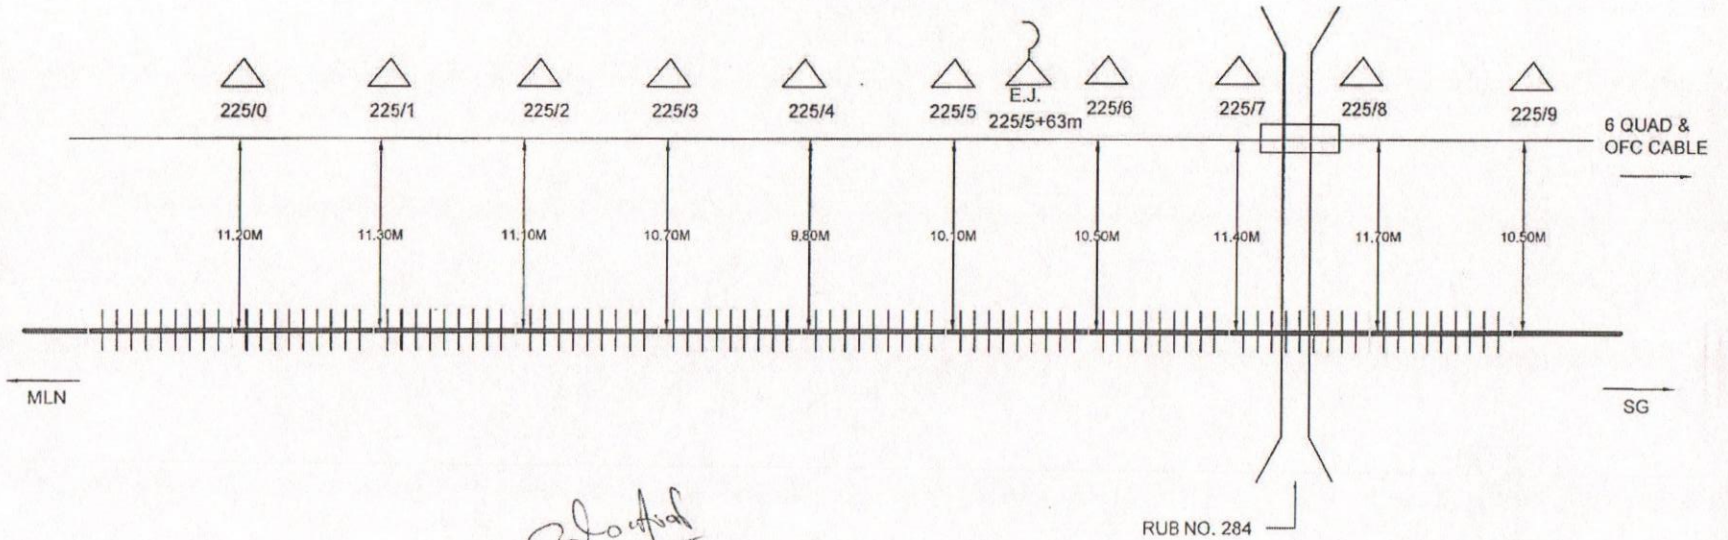

Rashmi Siroasta
CONTRACTOR

[Signature]
SSE/TELE/PBE

[Signature]
EXPERT/S&T/PMC

[Signature]
SR.DGM/S&T/RVNL/LKO

[Signature]
RE/S&T


CUSTOMER NAME		N. E. RAILWAY	
PREPARED BY		RASHMI INTERPRISES ALLAHABAD	
SHEET NO.	33	CREATED BY	
CREATED ON		OFFERED BY	
REVISION ON		APPROVED BY	
MODIFIED ON		REF:	
		LOCATION: DUDHIYA KHURD-PURANPUR	
		NOT TO SCALE ALL READING IN MTR	

	EMERGENCY SOCKET & JOINT		GATE LODGE		REPEATER HUT		L.C. PHONE
	LEVEL CROSSING GATE		MAJOR BRIDGE		OHE MAST	C/T/P	CABLE THROUGH PIPE
	BOD JOINT		B.G. TRACK		HDPE PIPE	C/U/G	CABLE UNDER GROUND

समसिद्ध पू० उ० रे०, इज्जतनगर
A.DSTE/NER/IZN

शरद मण्डल सिग०एव द०म० इ०म०
पूर्वोत्तर रेलवे/इज्जतनगर
Sr DSTE/NER/Izar Nagar

6QUAD & O.F.C. CABLE ROUTE PLAN (DUDHIYA KHURD-PURANPUR)

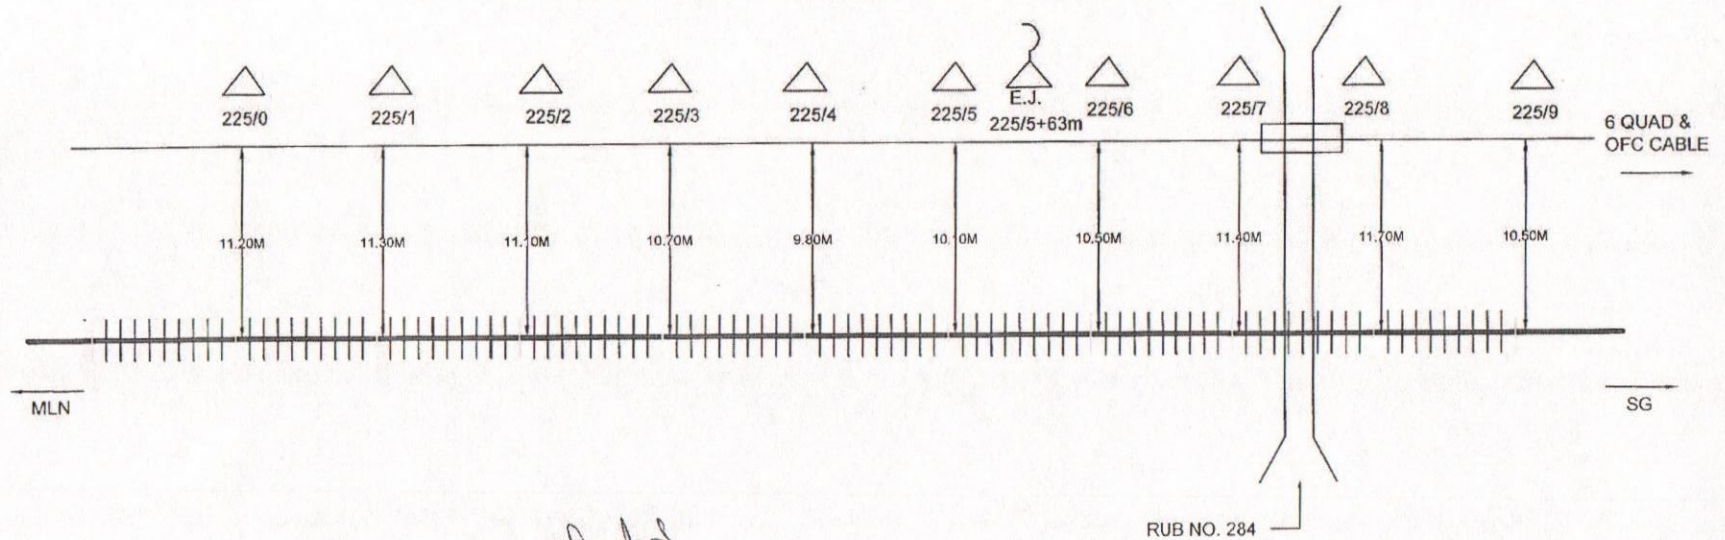

Rashmi Prakash
CONTRACTOR

[Signature]
SSE/ELE/PBE


[Signature]
EXPERT/S&T/PMC

[Signature]
SR.DGM/S&T/RVNL/LKO

	EMERGENCY SOCKET & JOINT		GATE LODGE		REPEATER HUT		L.C. PHONE	CREATED ON		CREATED BY		LOCATION:	
	LEVEL CROSSING GATE		MAJOR BRIDGE		OHE MAST	C/T/P	CABLE THROUGH PIPE	REVISION ON		OFFERED BY		DUDHIYA KHURD-PURANPUR	
	6QD JOINT		B.G. TRACK		HDPE PIPE	C/U/G	CABLE UNDER GROUND	MODIFIED ON		REF:		NOT TO SCALE ALL READING IN MTR	

समसिद्ध पूरा ३० रोज, इज्जतनगर
A.DSTE/NER/IZN
पूरवतनर रेलवे/इज्जतनगर
Sr DSTE/NER/Izat Nagar

6QUAD & O.F.C. CABLE ROUTE PLAN (DUDHIYA KHURD-PURANPUR)

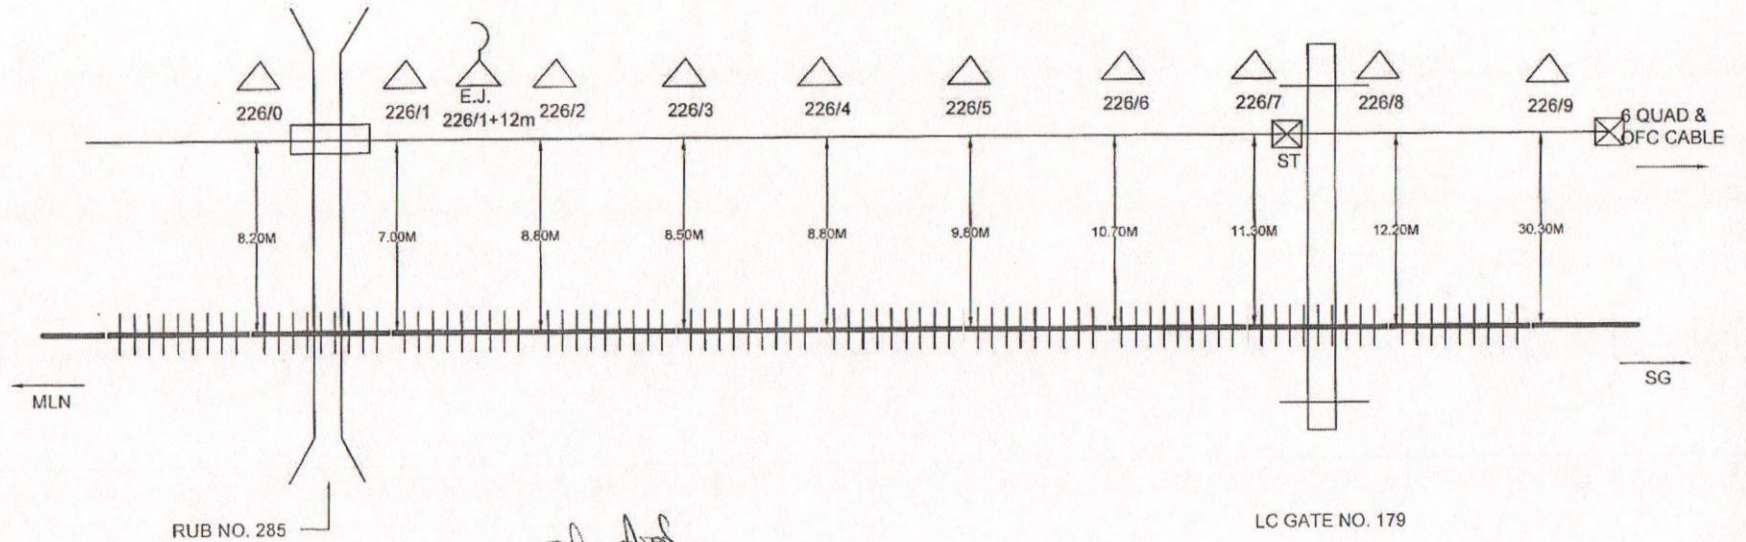

Rashmi Sinha
CONTRACTOR

[Signature]
SSE/TELE/PBE

[Signature]
EXPERT/S&T/PMC

[Signature]
SR.DGM/S&T/RVNL/LKO


Global
RE/S&T

CUSTOMER NAME		N. E. RAILWAY	
PREPARED BY		RASHMI INTERPRISES ALLAHABAD	
SHEET NO.	34	CREATED BY	
CREATED ON		OFFERED BY	
REVISION ON		APPROVED BY	
MODIFIED ON		REF:	
		LOCATION: DUDHIYA KHURD-PURANPUR	
		NOT TO SCALE ALL READING IN MTR	

समसिद्ध पू० उ० रे० इज्जतनगर
A.DSTE/NER/IZN

शरणा मण्डल सिग० एव दृ० ग० इ० न०
पूर्वोत्तर रेलवे/इज्जतनगर
Sr DSTE/NER/IZN N. E. RAILWAY

6QUAD & O.F.C. CABLE ROUTE PLAN (DUDHIYA KHURD-PURANPUR)

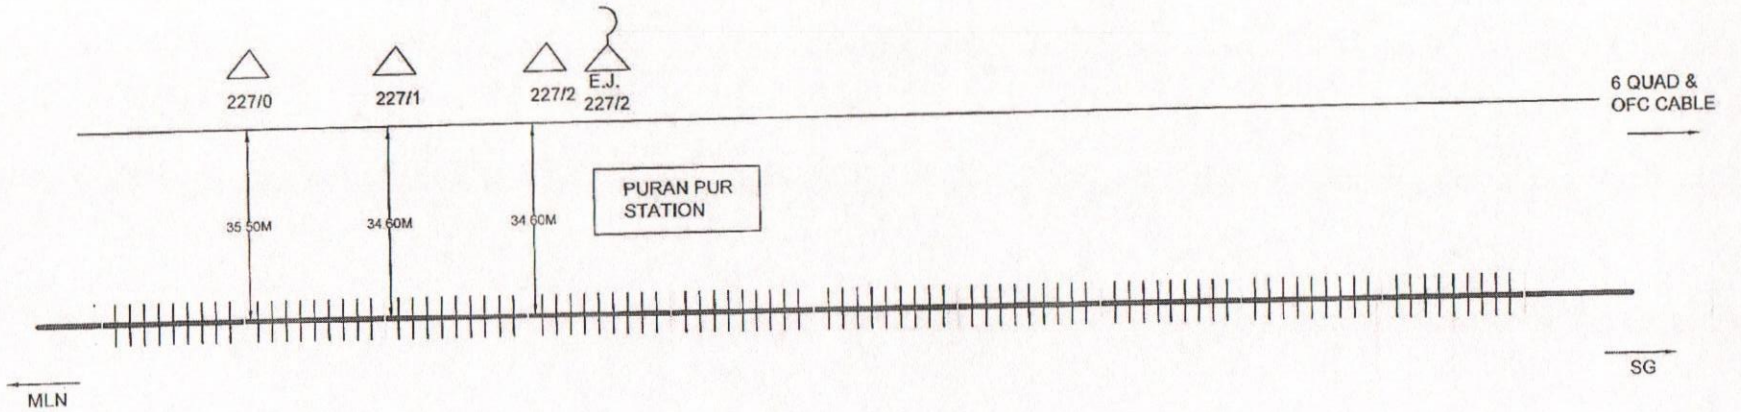

Rashmi Sirota
CONTRACTOR

[Signature]
SSE/TELE/PBE

[Signature]
EXPERT/S&T/PMC


[Signature]
SR.DGM/S&T/RVNL/LKO

	EMERGENCY SOCKET & JOINT		GATE LODGE		REPEATER HUT		L.C. PHONE	SHEET NO.	35	CREATED BY		LOCATION:	
	LEVEL CROSSING GATE		MAJOR BRIDGE		OHE MAST	C/T/P	CABLE THROUGH PIPE	CREATED ON		OFFERED BY		DUDHIYA KHURD-PURANPUR	
	6QD JOINT		B.G. TRACK		HDPE PIPE	C/U/G	CABLE UNDER GROUND	REVISION ON		APPROVED BY		NOT TO SCALE ALL READING IN MTR	
								MODIFIED ON		REF:			

समसिद्ध पू 30 रेड इज्जतनगर
A.DSTE/NER/IZN

बारण्ठ मण्डल सिगएव द...
पूर्वोत्तर रेलवे/इज्जतनगर
Sr DSTE/NER/Izat Nagar

6QUAD & O.F.C. CABLE ROUTE PLAN (PURANPUR-SHAHGARH)

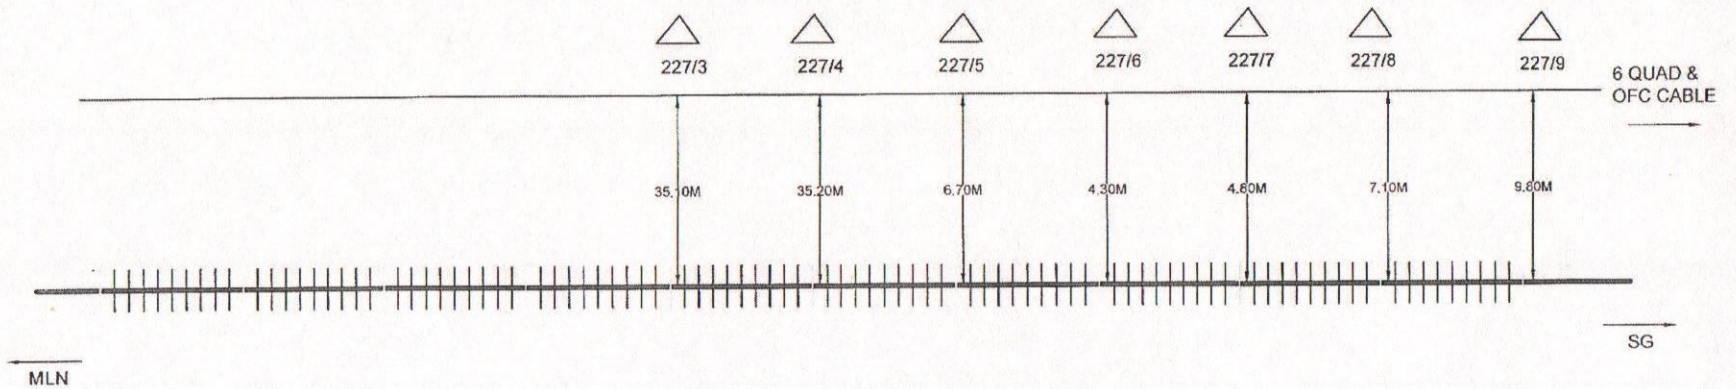

Rashmi Interprises
CONTRACTOR

[Signature]
SSE/TELE/PBE

[Signature]
EXPERT/S&T/PMC

[Signature]
SR.DGM/S&T/RVNL/LKO


Global
RE/S&T

	EMERGENCY SOCKET & JOINT		GATE LODGE		REPEATER HUT		L.C. PHONE	CUSTOMER NAME	N. E. RAILWAY
	LEVEL CROSSING GATE		MAJOR BRIDGE		OHE MAST		CABLE THROUGH PIPE	PREPARED BY	RASHMI INTERPRISES ALLAHABAD
	6QD JOINT		B.G. TRACK		HDPE PIPE		CABLE UNDER GROUND	SHEET NO.	36
								CREATED BY	
								OFFERED BY	
								APPROVED BY	
								REF:	
								LOCATION:	PURANPUR-SHAHGARH
								NOT TO SCALE ALL READING IN MTR.	

समसिद्ध पू 30 १०, इज्जतनगर
A.DSTE/NER/IZN

श्रीरध मण्डल सिगनेचर
पूर्वोत्तर रेलवे/इज्जतनगर
Sr DSTE/NER/IZN Nagda

6QUAD & O.F.C. CABLE ROUTE PLAN (PURANPUR-SHAHGARH)

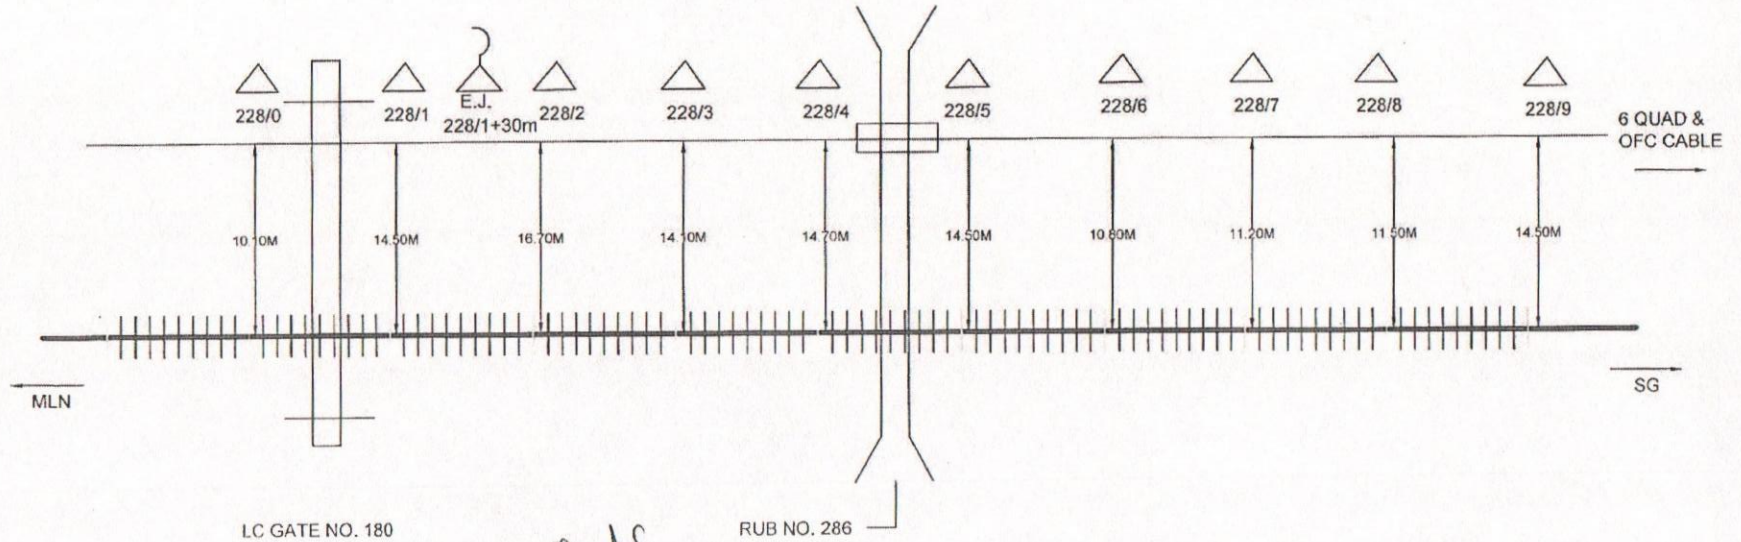

Rashmi Interprises
CONTRACTOR

SSE/TELE/PBE

RE/S&T
EXPERT/S&T/PMC


SR.DGM/S&T/RVNL/LKO

	EMERGENCY SOCKET & JOINT		GATE LODGE		REPEATER HUT		L.C. PHONE	CUSTOMER NAME	N. E. RAILWAY
	LEVEL CROSSING GATE		MAJOR BRIDGE		OHE MAST		CABLE THROUGH PIPE	PREPARED BY	RASHMI INTERPRISES ALLAHABAD
	6QD JOINT		B.G. TRACK		HDPE PIPE		CABLE UNDER GROUND	SHEET NO.	37
								CREATED ON	
								OFFERED BY	
								REVISION ON	
								APPROVED BY	
								MODIFIED ON	
								REF:	
								LOCATION:	PURANPUR-SHAHGARH
									NOT TO SCALE ALL READING IN MTR

समसिद्ध पू० ३० रे०, इज्जतनगर
A.DSTE/NER/IZN

शरणा मण्डल सिग० एवं दृ० म० १०००
वर्तमान रेलवे/इज्जतनगर
A.DSTE/NER/IZN

6QUAD & O.F.C. CABLE ROUTE PLAN (PURANPUR-SHAHGARH)

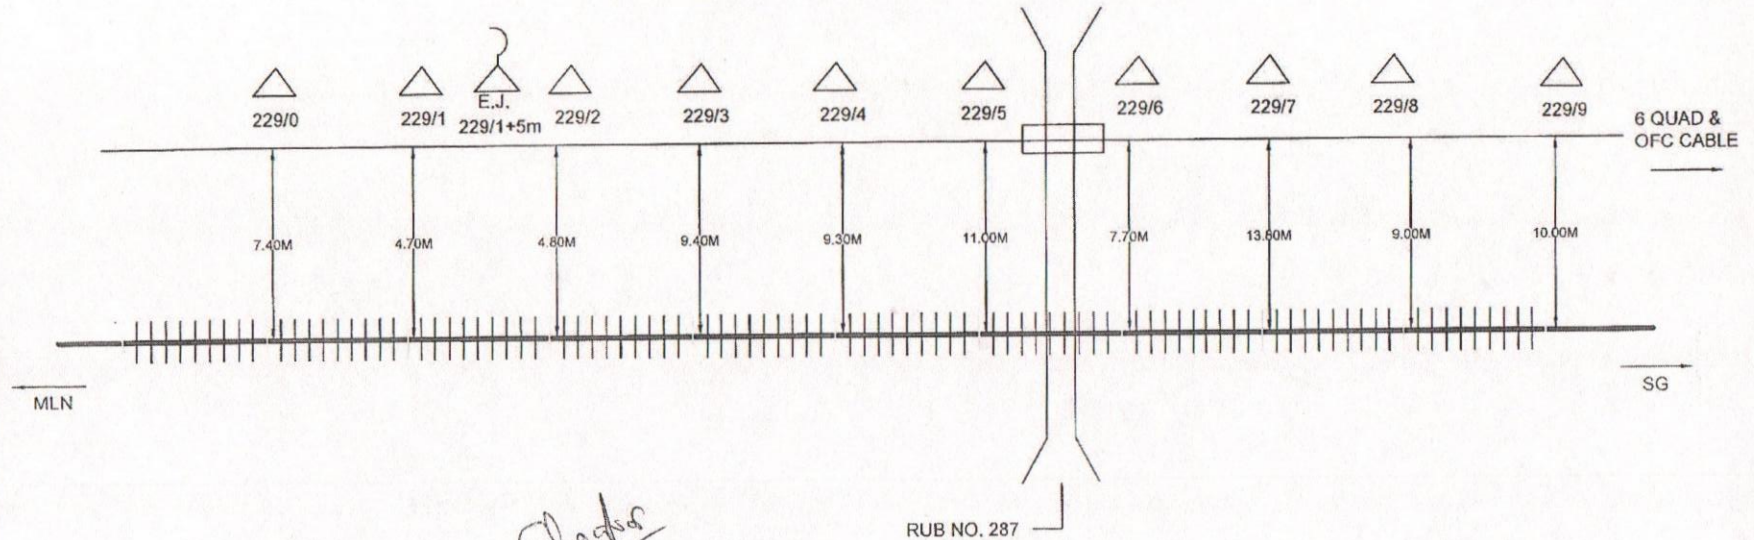

Rashmi Sinha
CONTRACTOR

[Signature]
SSE/TELE/PBE

[Signature]
EXPERT/S&T/PMC


[Signature]
SR.DGM/S&T/RVNI/LKO

CUSTOMER NAME		N. E. RAILWAY	
PREPARED BY		RASHMI INTERPRISES ALLAHABAD	
SHEET NO.	38	CREATED BY	LOCATION: PURANPUR-SHAHGARH
CREATED ON		OFFERED BY	
REVISION ON		APPROVED BY	
MODIFIED ON		REF:	NOT TO SCALE ALL READING IN MTR

समसिद्ध पू० ३० रे०, इज्जतनगर
A.DSTE/NER/IZN

शरिष्ठ मण्डल सिग०एव दू०एव इ०आ०
पूर्वोत्तर रेलवे/इज्जतनगर
Sr. DSTE/NER/IZN N^o287

6QUAD & O.F.C. CABLE ROUTE PLAN (PURANPUR-SHAHGARH)

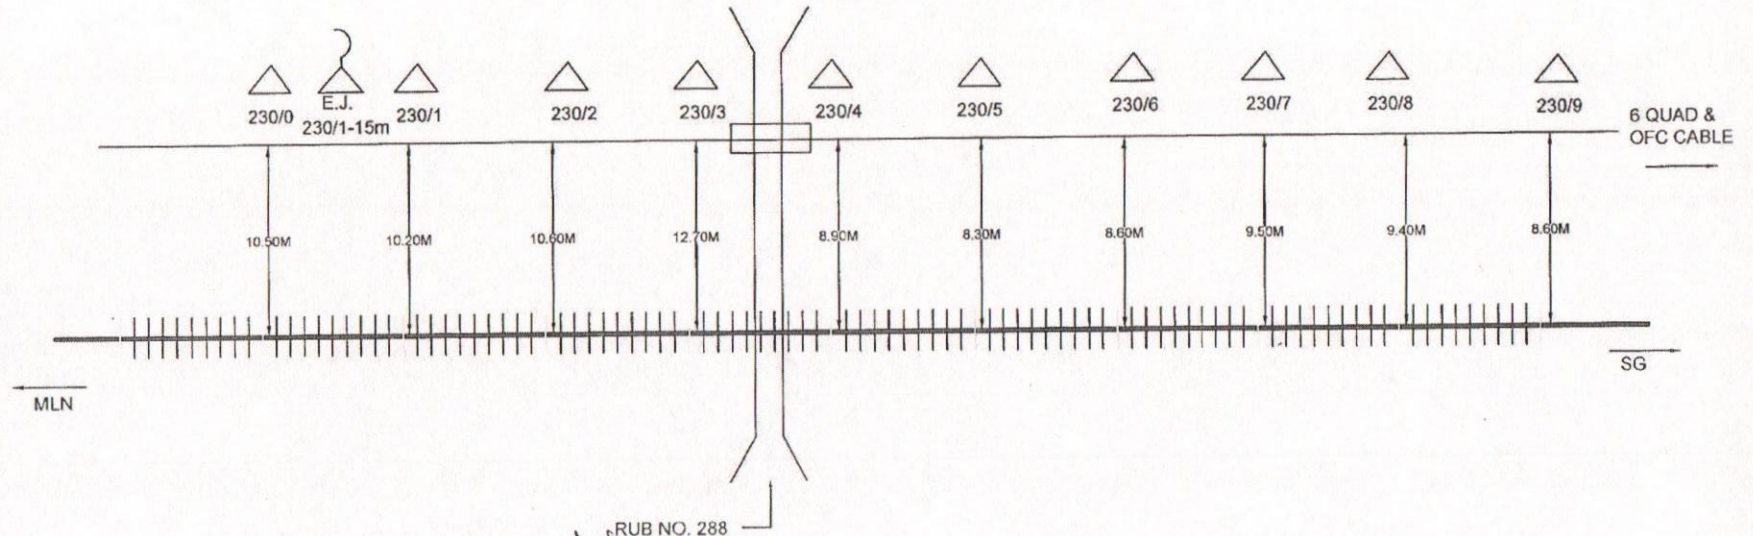

Roomi Srinatesh
 CONTRACTOR

SSE/TELE/PBE

RE/S&T
Expert/S&T/PMC

SR.DGM/S&T/RVNL/LKO


CUSTOMER NAME		N. E. RAILWAY	
PREPARED BY		RASHMI INTERPRISES ALLAHABAD	
SHEET NO.	39	CREATED BY	
CREATED ON		OFFERED BY	
REVISION ON		APPROVED BY	
MODIFIED ON		REF:	
			LOCATION: PURANPUR-SHAHGARH
			NOT TO SCALE ALL READING IN MTR

सहायक प्रभु 3000, इज्जतनगर
 A.DSTE/NER/IZN

शिरोष्ठ मण्डल सिगरेट दुकान, इज्जतनगर
 पूर्वोत्तर रेलवे/इज्जतनगर
 Sr. DSTE/NER/Izat Nagar

(39)

6QUAD & O.F.C. CABLE ROUTE PLAN (PURANPUR-SHAHGARH)

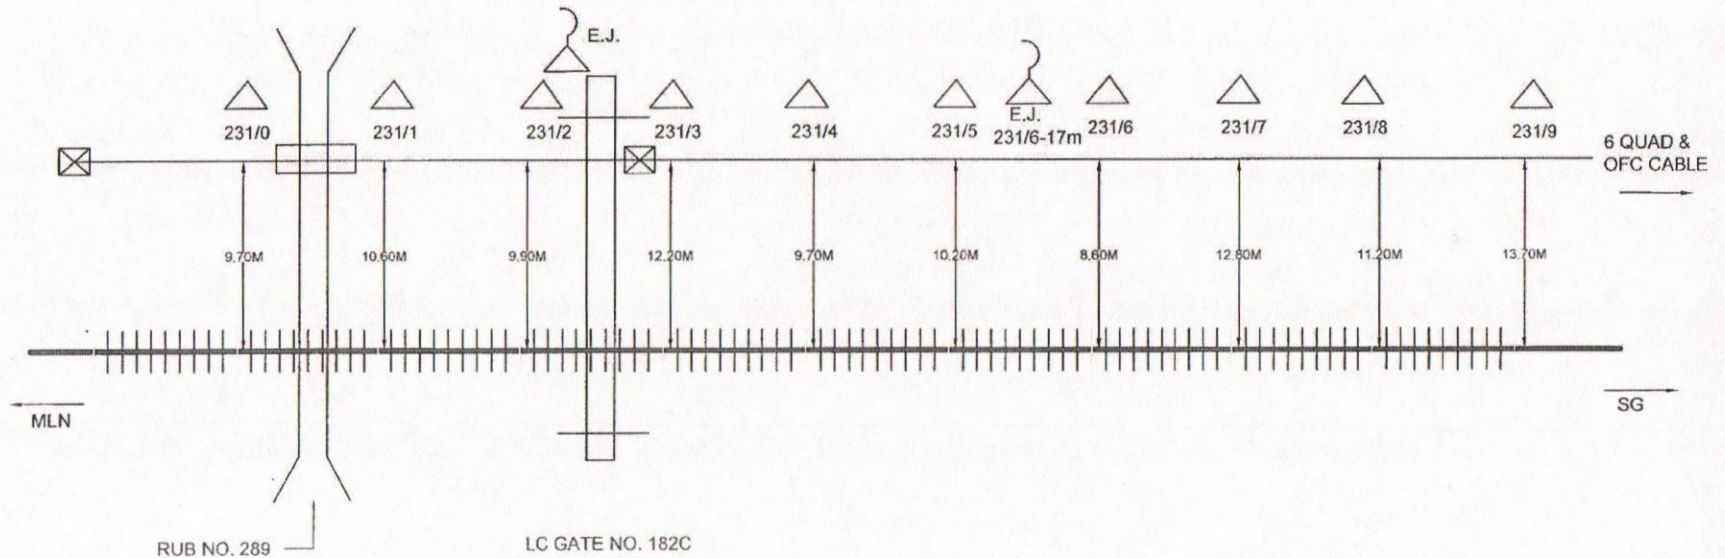

Rashmi Sharma
 CONTRACTOR

[Signature]
 SSE/TELE/PBE

[Signature]
 RE/S&T
 EXPERT/S&T/PMC

[Signature]
 SR.DGM/S&T/RVNL/LKO


CUSTOMER NAME		N. E. RAILWAY	
PREPARED BY		RASHMI INTERPRISES ALLAHABAD	
SHEET NO.	40	CREATED BY	
CREATED ON		OFFERED BY	
REVISION ON		APPROVED BY	
MODIFIED ON		REF:	
		LOCATION: PURANPUR-SHAHGARH	
		NOT TO SCALE ALL READING IN MTR	

सप्तशिव १०३० रेड, इज्जतनगर
 A.DSTE/NER/IZN

गारुड मण्डल सिगएव दस्तावेज
 पूर्वोत्तर रेलवे/इज्जत
 Sr DSTE/NER/Izat Nagar

Can

6QUAD & O.F.C. CABLE ROUTE PLAN (PURANPUR-SHAHGARH)

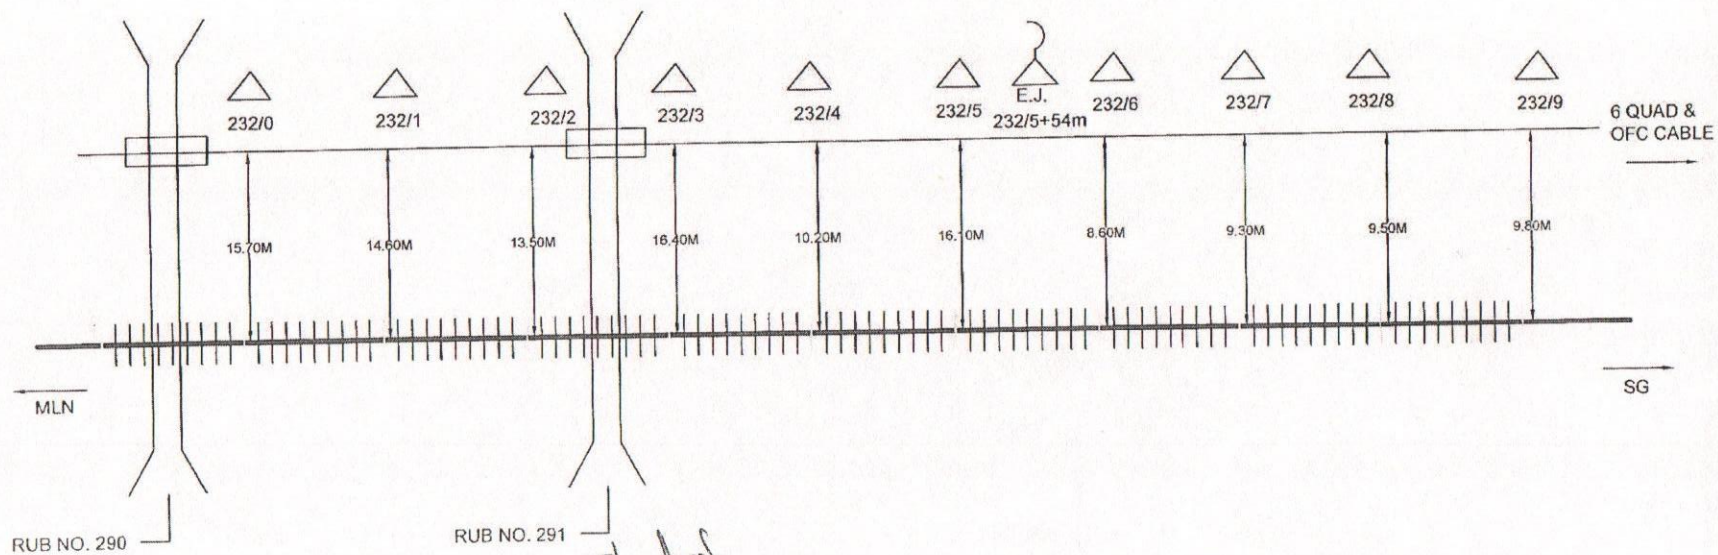

Rashmi Enterprises
CONTRACTOR

[Signature]
SSE/TELE/PBE

[Signature]
EXPERT/S&T/PMC

SR.DGM/S&T/RVNL/LKO


	EMERGENCY SOCKET & JOINT		GATE LODGE		REPEATER HUT		L.C. PHONE
	LEVEL CROSSING GATE		MAJOR BRIDGE		OHE MAST		C/T/P CABLE THROUGH PIPE
	6QD JOINT		B.G. TRACK		HDPE PIPE		C/U/G CABLE UNDER GROUND

CUSTOMER NAME		N. E. RAILWAY		
PREPARED BY		RASHMI INTERPRISES ALLAHABAD		
SHEET NO.	41	CREATED BY		LOCATION: PURANPUR-SHAHGARH
CREATED ON		OFFERED BY		
REVISION ON		APPROVED BY		
MODIFIED ON		REF:		
		NOT TO SCALE ALL READING IN MTR		

समासिद्ध पू० रेलवे, इज्जतनगर
A.DSTE/NER/IZN

शरद मण्डल सिगरेट दू...
पूर्वोत्तर रेलवे/इज्जतनगर
Sr. DSTE/NER/Izat Nagar

6QUAD & O.F.C. CABLE ROUTE PLAN (PURANPUR-SHAHGARH)

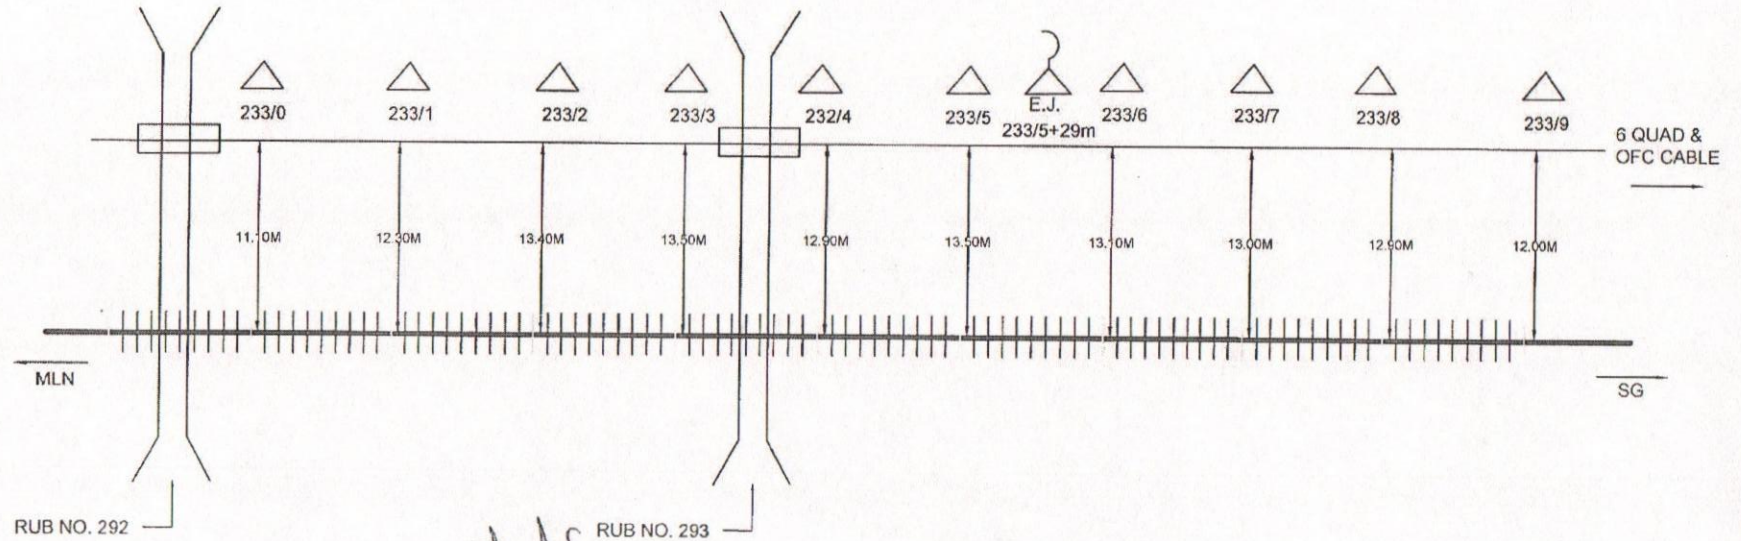

Rashmi Srinivas
CONTRACTOR

[Signature]
SSE/TELE/PBE

[Signature]
RE/S&T

[Signature]
EXPERT/S&T/PMC


[Signature]
SR.DGM/S&T/RVNL/LKO




CUSTOMER NAME		N. E. RAILWAY		
PREPARED BY		RASHMI INTERPRISES ALLAHABAD		
SHEET NO.	42	CREATED BY		LOCATION: PURANPUR-SHAHGARH
CREATED ON		OFFERED BY		
REVISION ON		APPROVED BY		
MODIFIED ON		REF:		
				NOT TO SCALE ALL READING IN MTR

समसिद्ध पू 0 30 रे, इज्जतनगर
A DSTE/NER/IZN

परिपठ मण्डल सिग 0 एव द 0 म 1 इग्ना 0
पूर्वोत्तर रेलवे/इज्जतनगर
Sr. DSTE/NER/IZat Nalga

6QUAD & O.F.C. CABLE ROUTE PLAN (PURANPUR-SHAHGARH)

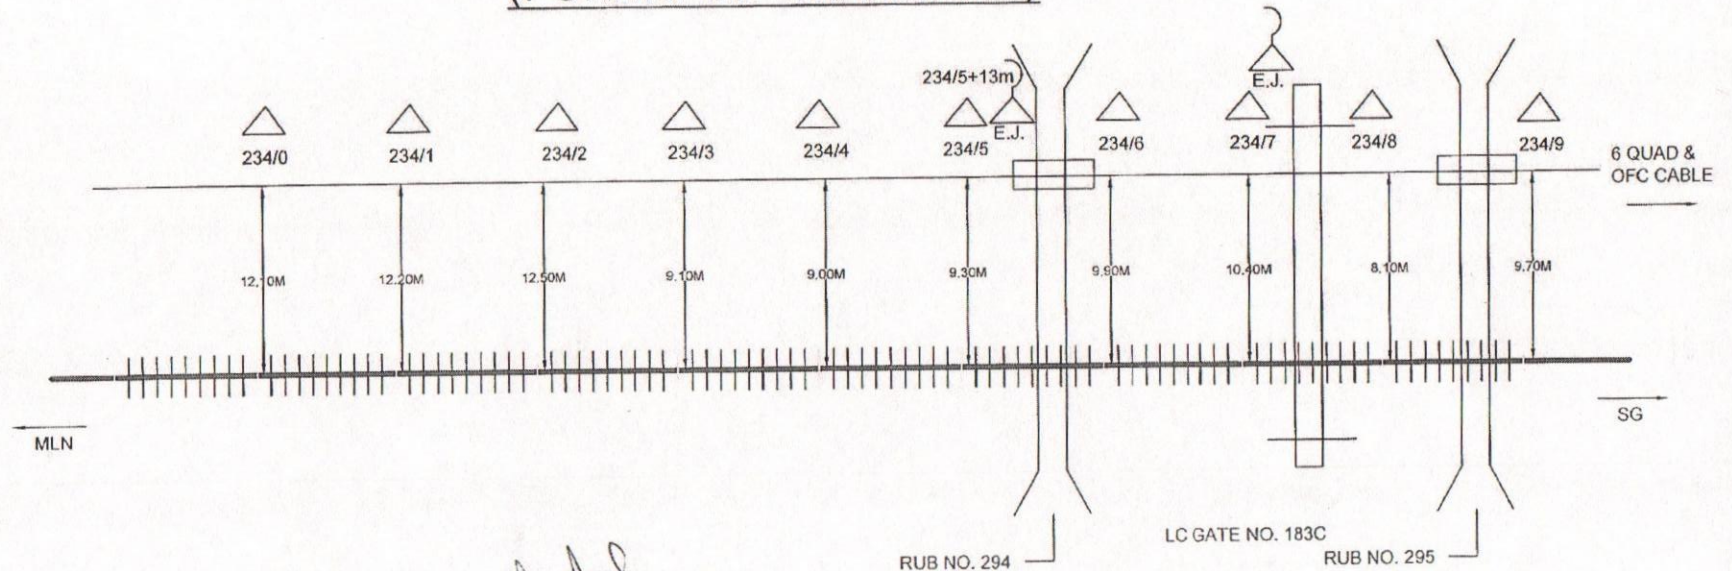

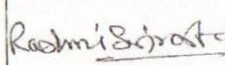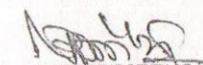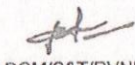
   
 CONTRACTOR S.S.E. TELE/PBE EXPERT/S&T/PMC SR.DGM/S&T/RVNL/LKO



CUSTOMER NAME		N. E. RAILWAY	
PREPARED BY		RASHMI INTERPRISES ALLAHABAD	
SHEET NO.	43	CREATED BY	LOCATION: PURANPUR-SHAHGARH
CREATED ON		OFFERED BY	
REVISION ON		APPROVED BY	
MODIFIED ON		REF:	NOT TO SCALE ALL READING IN MTR

समसिद्ध पू० ३० रे०, इज्जतनगर
A.DSTE/NER/IZN


श्रीरम मण्डल सिग० एव द...
पूर्वोत्तर रेलवे/इज्जत
Sr. DSTE/NER/IZN

6QUAD & O.F.C. CABLE ROUTE PLAN (PURANPUR-SHAHGARH)

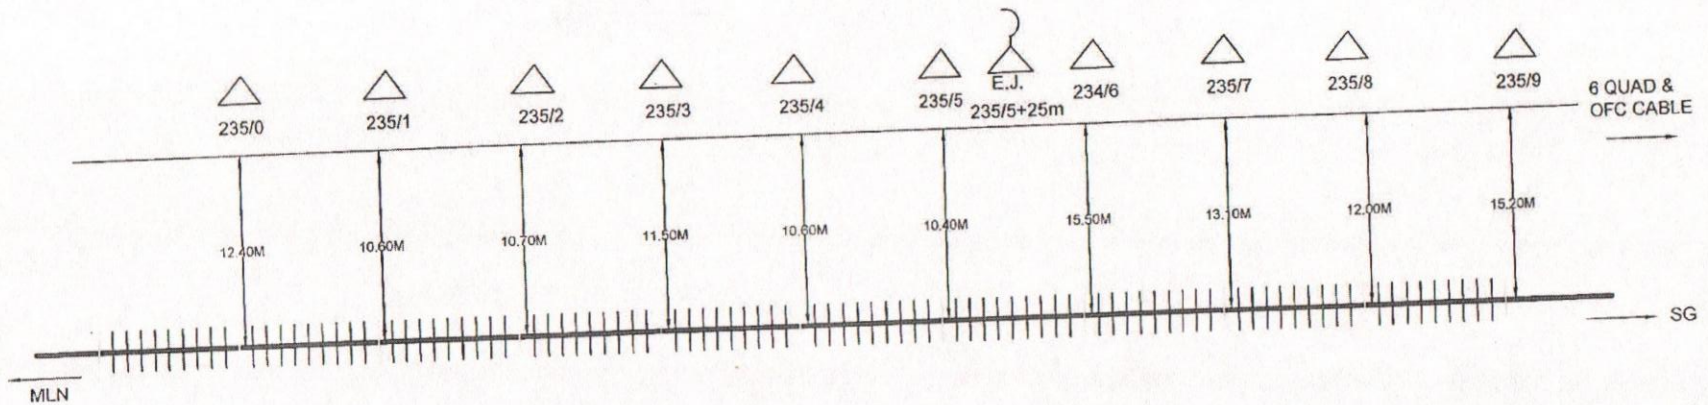

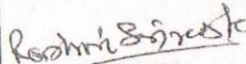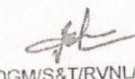
 **CONTRACTOR**
 **SSE/TELE/PBE**
 **EXPERT/S&T/PMC**
 **SR.DGM/S&T/RVNL/LKO**

CUSTOMER NAME		N. E. RAILWAY	
PREPARED BY		RASHMI INTERPRISES ALLAHABAD	
SHEET NO.	44	CREATED BY	LOCATION: PURANPUR-SHAHGARH
CREATED ON		OFFERED BY	
REVISION ON		APPROVED BY	
MODIFIED ON		REF:	
			NOT TO SCALE ALL READING IN MTR

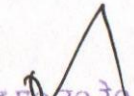
 समसिद्ध पृष्ठ 30 रेड, इज्जतनगर
 A.DSTE/NER/IZN


 वारण मण्डल सिगएवं दृष्ट
 पूर्वोत्तर रेलवे/इज्जतनगर
 Sr DSTE/NER/IZN Nagar

6QUAD & O.F.C. CABLE ROUTE PLAN (PURANPUR-SHAHGARH)

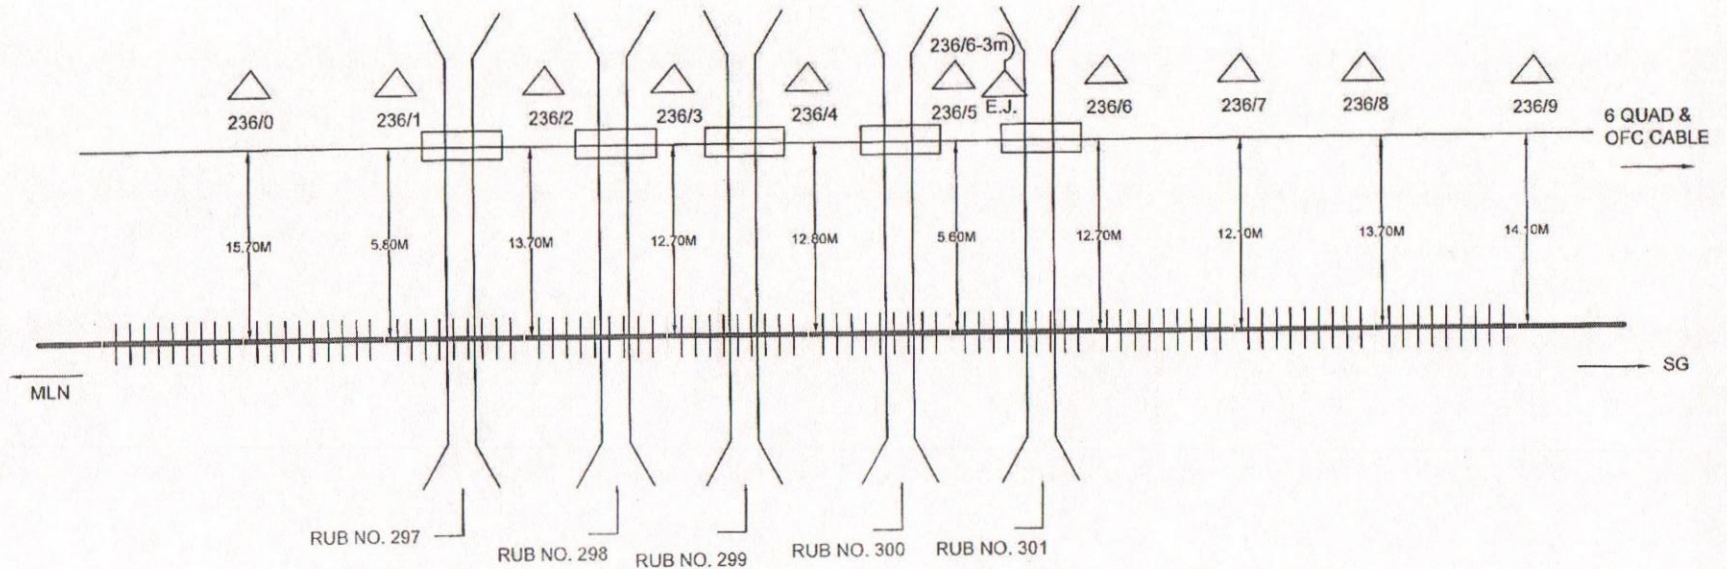


 CONTRACTOR		 EXPERT/S&T/PMC		 SR.DGM/S&T/RVNL/KO	
 SSE/TELE/PBE					
CUSTOMER NAME			N. E. RAILWAY		
PREPARED BY			RASHMI INTERPRISES ALLAHABAD		
SHEET NO.		45		CREATED BY	
CREATED ON		OFFERED BY		LOCATION:	
REVISION ON		APPROVED BY		PURANPUR-SHAHGARH	
MODIFIED ON		REF:		NOT TO SCALE ALL READING IN MTR	

△	EMERGENCY SOCKET & JOINT	□	GATE LODGE	⌂	REPEATER HUT
⊞	LEVEL CROSSING GATE	≡≡	MAJOR BRIDGE	△	OHE MAST
⊠	6QD JOINT	—	B.G. TRACK	—	HDPE PIPE

समसिद्ध १०/१०/२०, इज्जतनगर
 A.DSTE/NER/IZN

हरिष्ठ मण्डल सिगोएव द.०
 पूर्वोत्तर रेलवे/इज्जतनगर
 Sr DSTE/NER/Izat Nagar

6QUAD & O.F.C. CABLE ROUTE PLAN (PURANPUR-SHAHGARH)

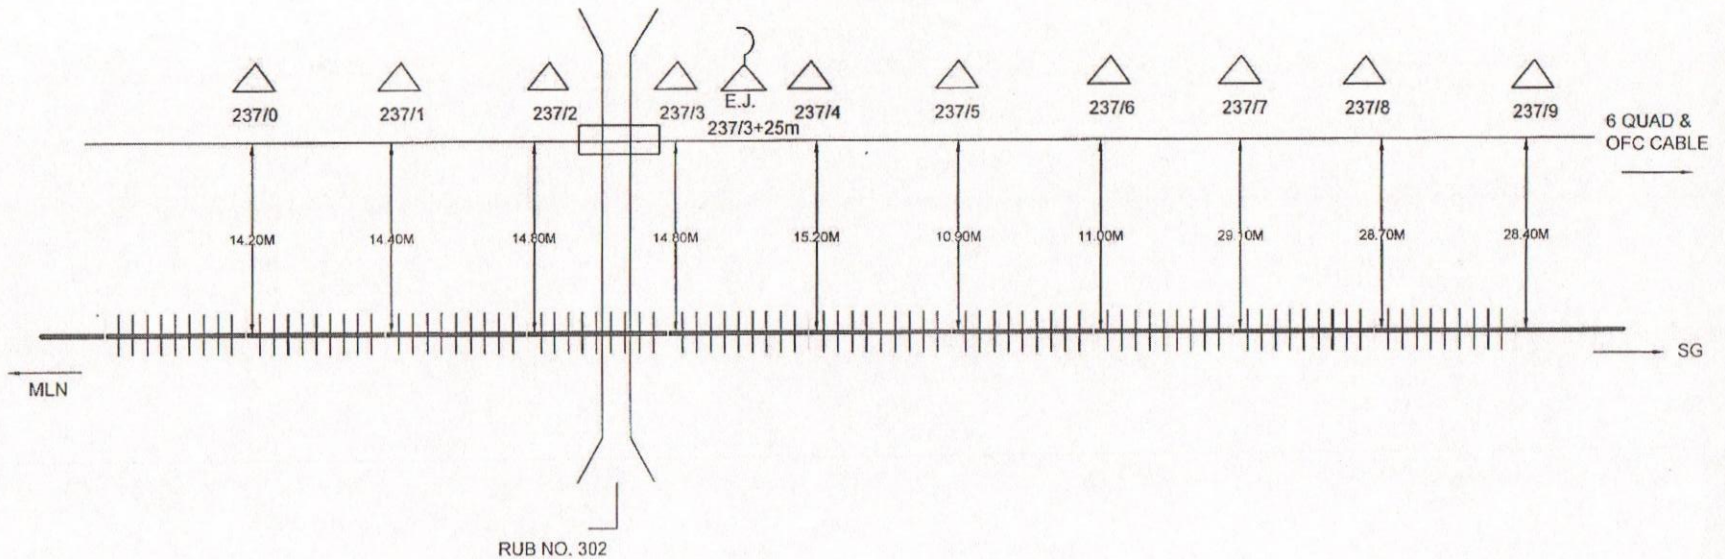

Rashmi Enterprises
 CONTRACTOR

[Signature]
 SSE/TELE/PBE

Global
 RE/S&T
[Signature]
 EXPERT/S&T/PMC

[Signature]
 SR.DGM/S&T/RVNL/LKO


CUSTOMER NAME		N. E. RAILWAY	
PREPARED BY		RASHMI INTERPRISES ALLAHABAD	
SHEET NO.	46	CREATED BY	
CREATED ON		OFFERED BY	
REVISION ON		APPROVED BY	
MODIFIED ON		REF:	
		LOCATION: PURANPUR-SHAHGARH	
		NOT TO SCALE ALL READING IN MTR	

	EMERGENCY SOCKET & JOINT		GATE LODGE		REPEATER HUT		L.C. PHONE
	LEVEL CROSSING GATE		MAJOR BRIDGE		OHE MAST		CABLE THROUGH PIPE
	6QD JOINT		B.G. TRACK		HDPE PIPE		CABLE UNDER GROUND

समसिद्ध पूरा 30 रेड, इज्जतनगर
 A.DSTE/NER/IZN

गारण्ड मण्डल सिगनल द...
 पूर्वोत्तर रेलवे/इज्जत
 Sr. DSTE/NER/Izat Nagar

6QUAD & O.F.C. CABLE ROUTE PLAN (PURANPUR-SHAHGARH)

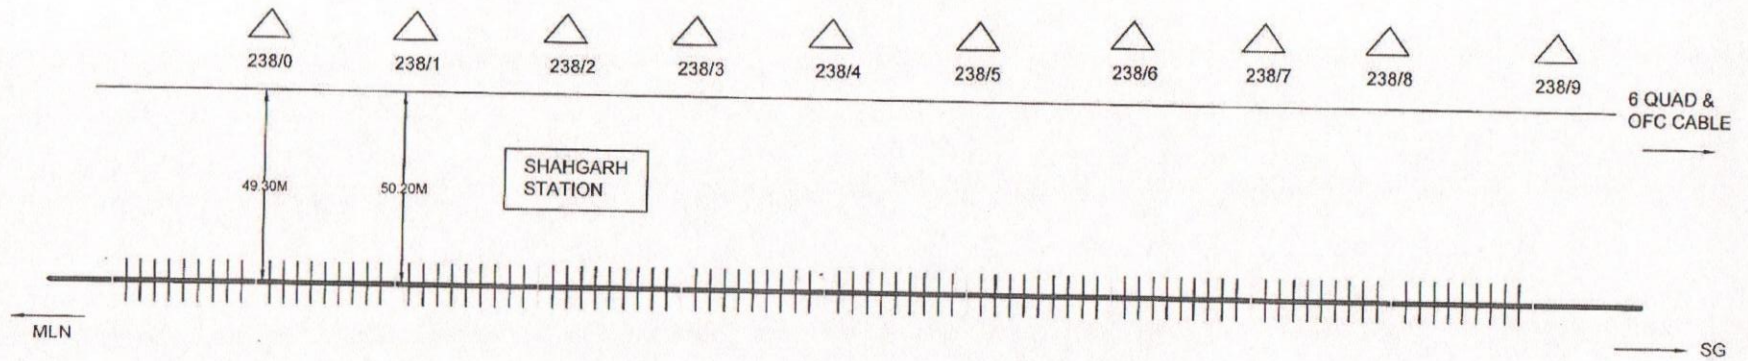

Rashmi S...
 CONTRACTOR

SSE/TELE/PBE
 SSE/TELE/PBE

RE/S&T
 RE/S&T

SR.DGM/S&T/RVNL/LKO
 SR.DGM/S&T/RVNL/LKO

							SHEET NO.	47	CREATED BY		LOCATION: PURANPUR-SHAHGARH	
	EMERGENCY SOCKET & JOINT		GATE LODGE		REPEATER HUT		L.C. PHONE	CREATED ON		OFFERED BY		
	LEVEL CROSSING GATE		MAJOR BRIDGE		OHE MAST	C/T/P	CABLE THROUGH PIPE	REVISION ON		APPROVED BY		
	6QD JOINT		B.G. TRACK		HDPE PIPE	C/U/G	CABLE UNDER GROUND	MODIFIED ON		REF: \	NOT TO SCALE ALL READING IN MTR	

समसिद्ध पुर्वो २०, इज्जतनगर
 A.DSTE/NER/IZN

शिष्ट मण्डल सिगएव दू ० म...
 पूर्वोत्तर रेलवे/इज्जतनगर
 Sr DSTE/NER/Izat