


6-QUAD CABLE ROUTE PLAN (KASGANJ- KASGANJ CITY)

BRY →

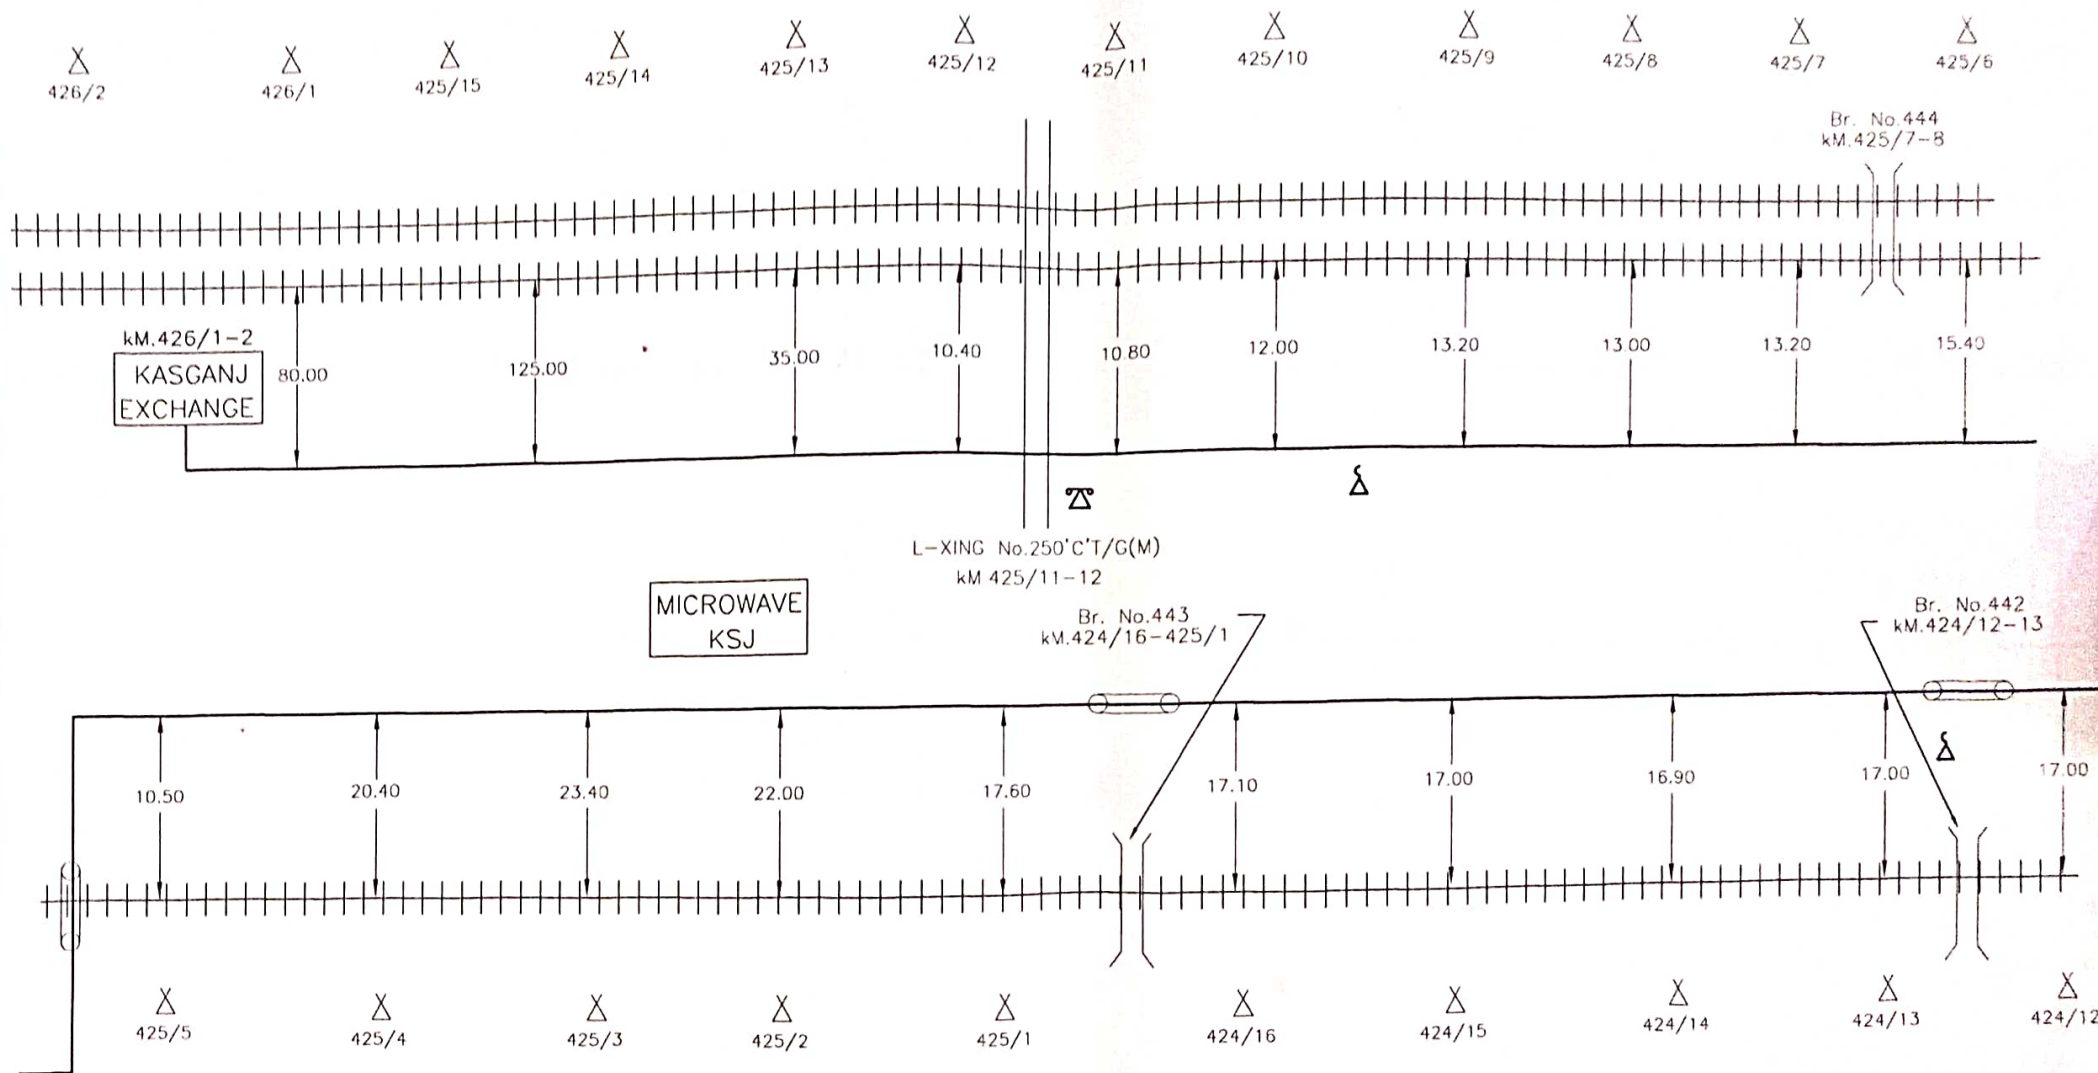

Not to Scale
All reading in mts

SSE
12/1/10
SSE/TELE/CON/LJN

DSTE
16.1.10
DSTE/CON/LJN


Customer Name		N. E. RAILWAY			
Prepared By :		M/S ASHOK KUMAR SINGH, JACARNATH PUR, GORAKHPUR & ANUP KUMAR, MANAGING PARTNER			
SHEET NO.	01	CREATED BY	ANUP	Location : -- KASGANJ Jn.- BAREILLY Jn.	
CREATED ON		OFFERED BY	ANUP		
RVISION NO.		APPR. BY	N.E.RLY		
MODIFIED ON		Ref.no:- NE/			

☒	OFC JOINT MAIN HOLE	+++	RAILWAY TRACK	—●—	T.J.(THROUGH JOINT)	⚡	L.C. GATE PHONE
⚡	RAILWAY CROSSING	⚡	HDPE	□	'Km' STONE ON BANK	Δ	EMERGENCY POST
))	CULVERT/CANAL/BRIDGE	—○—	G.I. PIPE	Δ	POLE	—	6 QUAD CABLE

6-QUAD CABLE ROUTE PLAN (KASGANJ- KASGANJ CITY)

← KSJ

BRY →

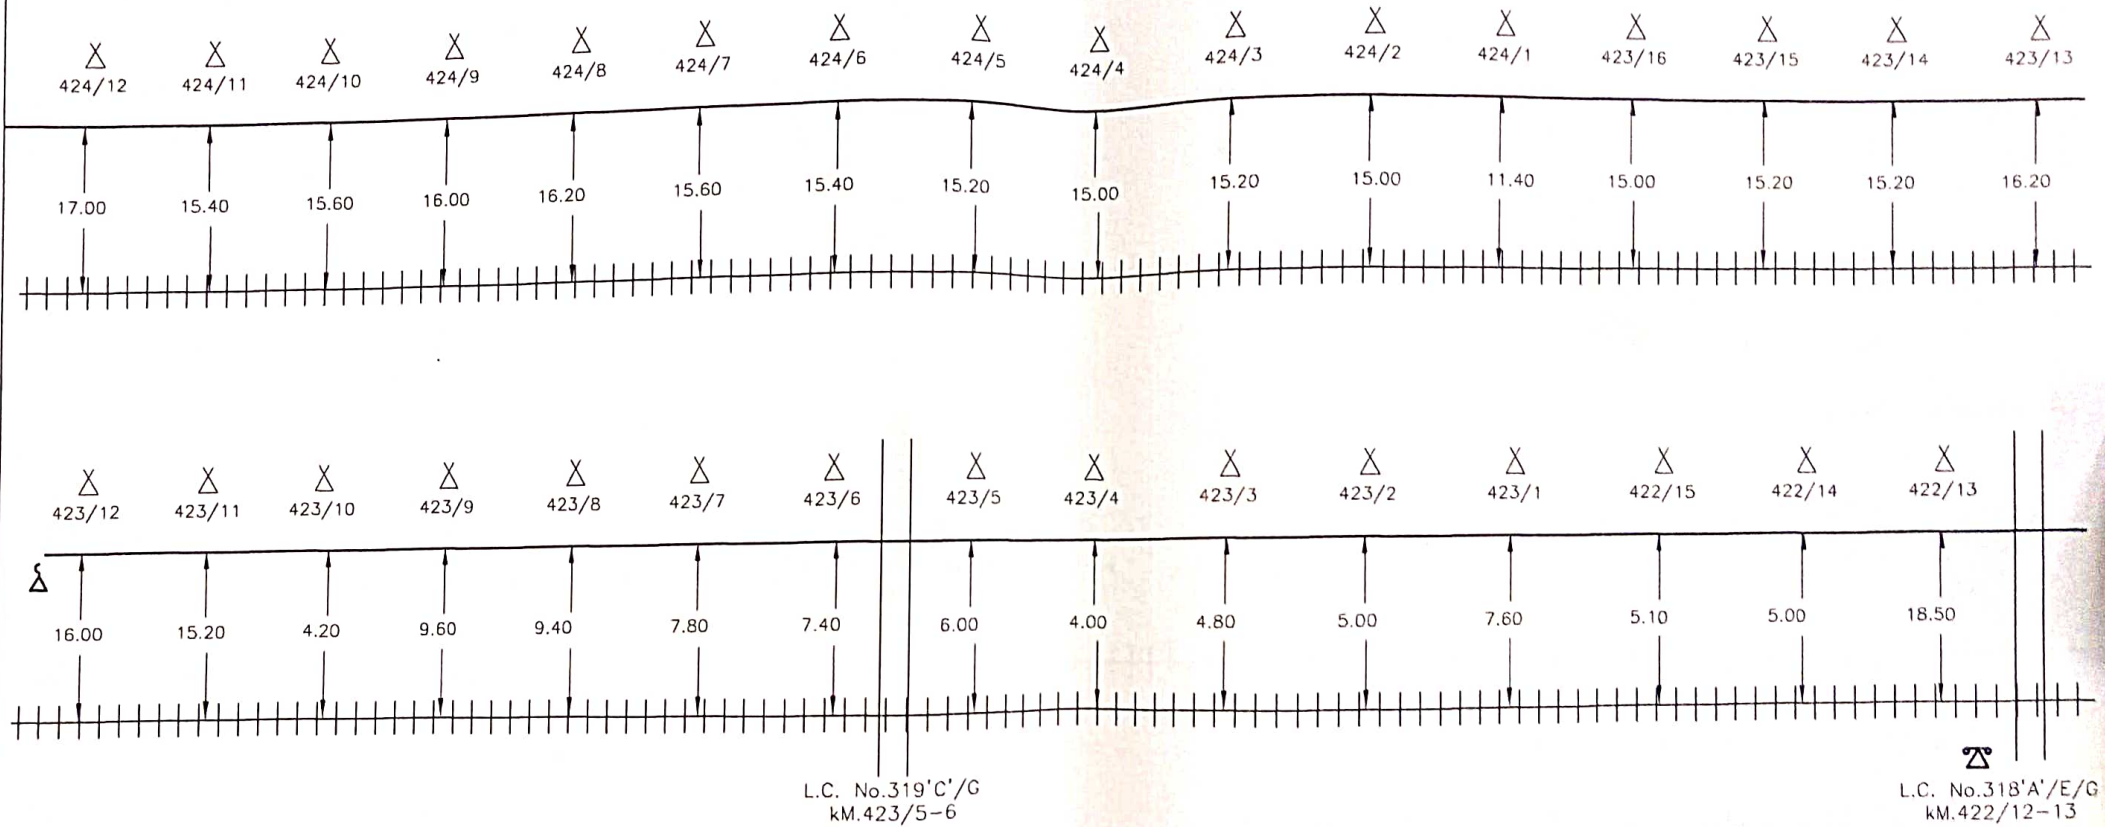

Not to Scale
All reading in mts

SSE
12/1/90
SSE/TELE/CON/LJN

DSTE
16/1/90
DSTE/CON/LJN

☒	OFC JOINT MAIN HOLE	≡≡	RAILWAY TRACK	—●—	T.J.(THROUGH JOINT)
≡≡	RAILWAY CROSSING	⋈	HDPE	□	'Km' STONE ON BANK
))((	CULVERT/CANAL/BRIDGE	—○—	G.I. PIPE	⋈	POLE

⋈	L.C. GATE PHONE
⋈	EMERGENCY POST
—	6 QUAD CABLE


Customer Name		N. E. RAILWAY			
Prepared By :		M/S ASHOK KUMAR SINGH, JAGARNATH PUR, GORAKHPUR & ANUP KUMAR, MANAGING PARTNER			
SHEET NO.	02	CREATED BY	ANUP		Location :-- KASGANJ Jn.- BAREILLY Jn.
CREATED ON		OFFERED BY	ANUP		
RIVISION NO.		APPR. BY	N.E.RLY		
MODIFIED ON		Ref.no.:- NE/			

6-QUAD CABLE ROUTE PLAN (KASGANJ - KASGANJ CITY)

← KSI

L.C. No 315'C'(U/M)
KM.421/16-422/1

L.C. No.314'C'(U/M) BRY →
KM.421/14-15

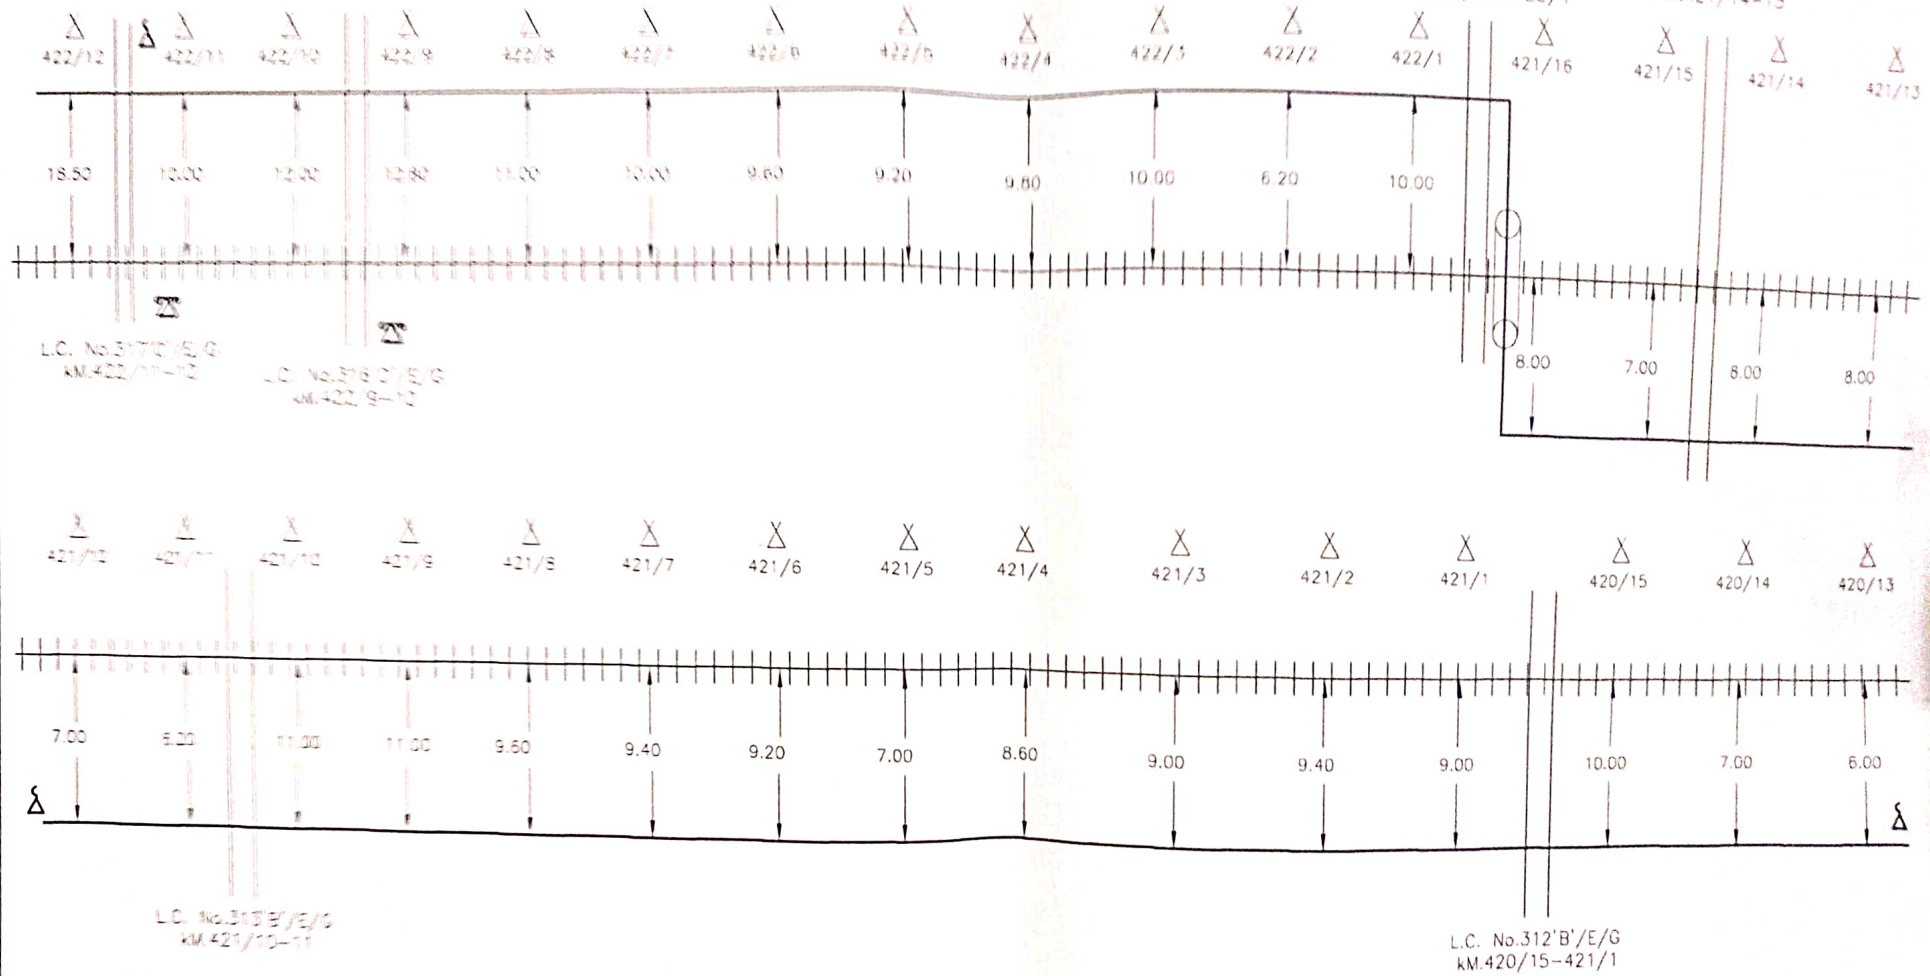

Not to Scale
All reading in mts

Customer Name		N. E. RAILWAY	
Prepared By :		M/S ASHOK KUMAR SINGH, JAGARNATH PUR, GORAKHPUR & ANUP KUMAR, MANAGING PARTNER	
SHEET NO.	03	CREATED BY	ANUP
CREATED ON		OFFERED BY	ANUP
REVISION NO.		APPR. BY	N. E. RLY
MODIFIED ON		Ref.no.:- NE/	
Location :-		KASGANJ Jn.- BAREILLY Jn.	

☒	OFC JOINT MAIN HOLE	+++	RAILWAY TRACK	—●—	T.J.(THROUGH JOINT)	⚡	L.C. GATE PHONE
⊕	RAILWAY CROSSING	~~~~~	HDPE	□	'Km' STONE ON BANK	Δ	EMERGENCY POST
))	CULVERT/CANAL/BRIDGE	□	G.I. PIPE	Δ	POLE	—	6 QUAD CABLE

SSE/TELE/CON/LUN
12/11/10



DSTE/CON/LUN
16/11/10

6-QUAD CABLE ROUTE PLAN (KASGANJ- KASGANJ CITY)

← KSJ

BRY →

L.C. No.311'C'(U/M)
KM.420/10-11

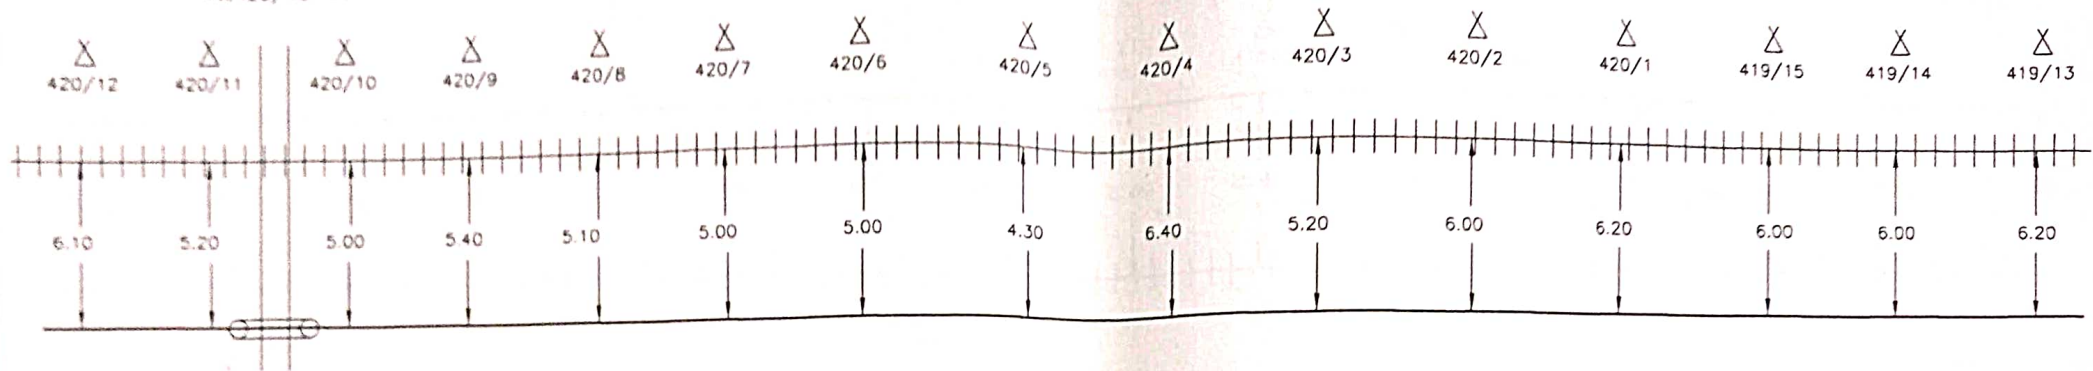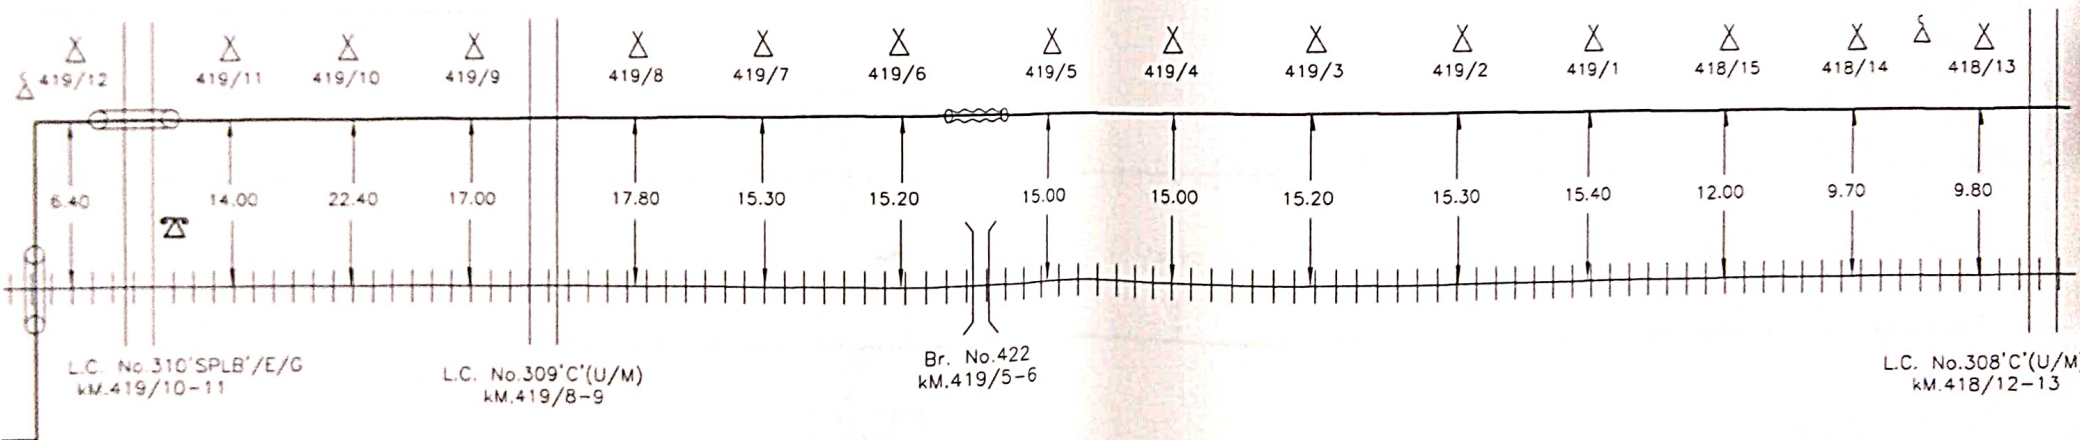

L.C. No.310'SPLB'E/G
KM.419/10-11

L.C. No.309'C'(U/M)
KM.419/8-9

Br. No.422
KM.419/5-6

L.C. No.308'C'(U/M)
KM.418/12-13

Not to Scale
All reading in mts

	OFC JOINT MAIN HOLE		RAILWAY TRACK		T.J.(THROUGH JOINT)
	RAILWAY CROSSING		HDPE		'Km' STONE ON BANK
	CULVERT/CANAL/BRIDGE		G.I. PIPE		POLE

	L.C. GATE PHONE
	EMERGENCY POST
	6 QUAD CABLE

Customer Name		N. E. RAILWAY			
Prepared By :		M/S ASHOK KUMAR SINGH, JAGARNATH PUR, GORAKHPUR & ANUP KUMAR, MANAGING PARTNER			
SHEET NO.	04	CREATED BY	ANUP		Location : -- KASGANJ Jn. - BAREILLY Jn.
CREATED ON		OFFERED BY	ANUP		
RIVISION NO.		APPR. BY	N.E.RLY		
MODIFIED ON		Ref.no :- NE/			

SSE/TELE/CON/LJN



DSTE/CON/LJN

6-QUAD CABLE ROUTE PLAN (KASGANJ- KASGANJ CITY-SORONSUKAR KSHETRA)

← KSJ

BRY →

L.C. No.311'C'(U/M)
km.418/10-11

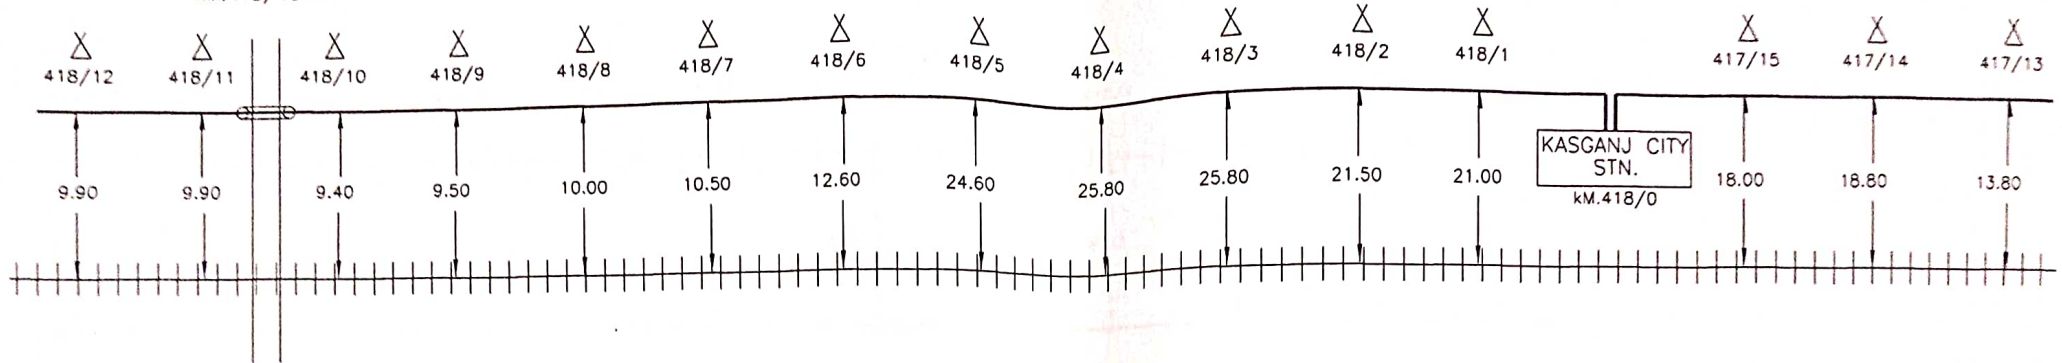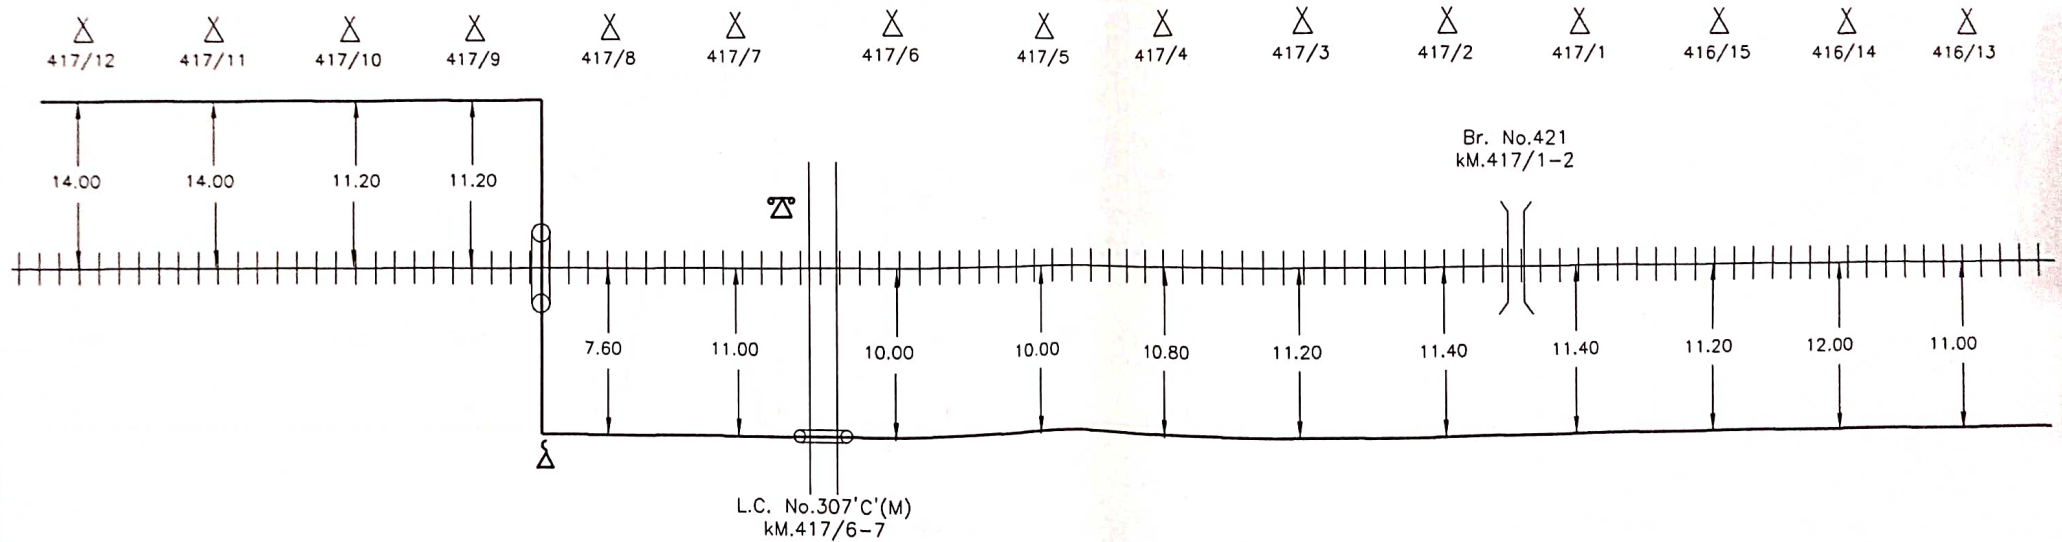

Not to Scale
All reading in mts

☒	OFC JOINT MAIN HOLE	≡	RAILWAY TRACK	—●—	T.J.(THROUGH JOINT)	⚡	L.C. GATE PHONE
≡	RAILWAY CROSSING	⋈	HDPE	□	'Km' STONE ON BANK	⚡	EMERGENCY POST
) (	CULVERT/CANAL/BRIDGE	—○—	G.I. PIPE	⚡	POLE	—	6 QUAD CABLE

SSE/TELE/CON/LJN


DSTE/CON/LJN

Customer Name		N. E. RAILWAY			
Prepared By :		M/S ASHOK KUMAR SINGH, JAGARNATH PUR, GORAKHPUR & ANUP KUMAR, MANAGING PARTNER			
SHEET NO.	05	CREATED BY	ANUP		Location : -- KASGANJ Jn.- BAREILLY Jn.
CREATED ON		OFFERED BY	ANUP		
REVISION NO.		APPR. BY	N.E.RLY		
MODIFIED ON		Ref.no.: - NE/			


6-QUAD CABLE ROUTE PLAN (KASGANJ CITY-SORONSUKAR KSHETRA)

← KSJ

BRY →

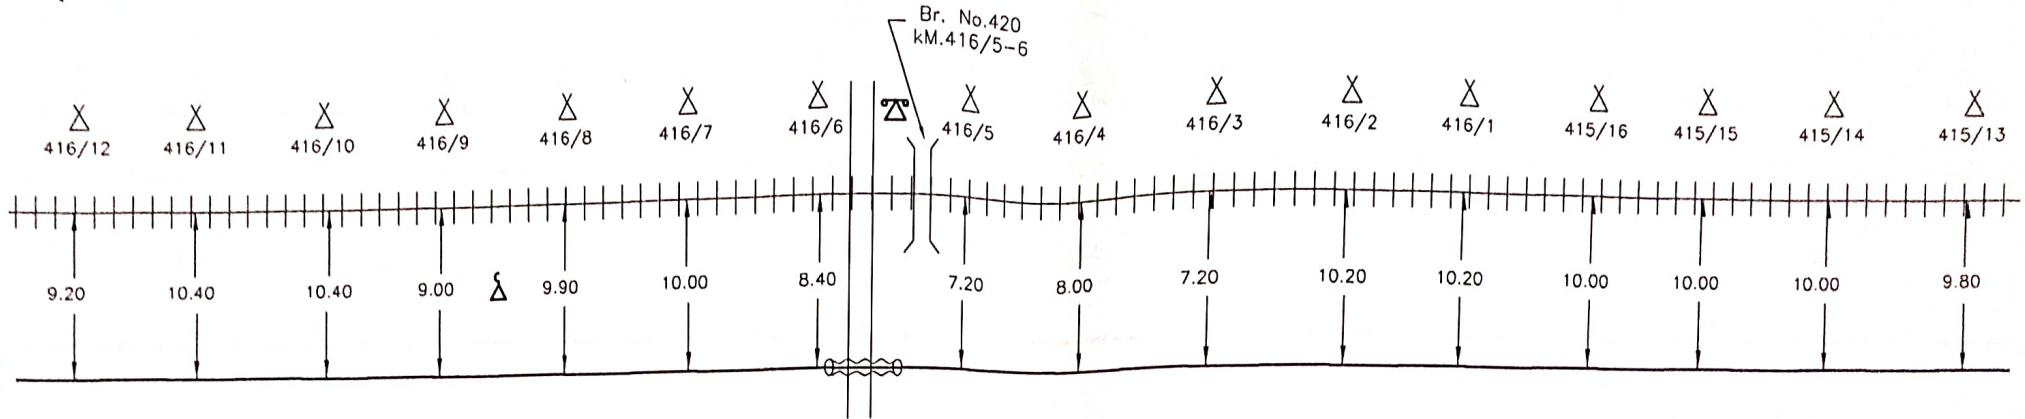

L.C. No. 306'C'(M)
km. 416/5-6

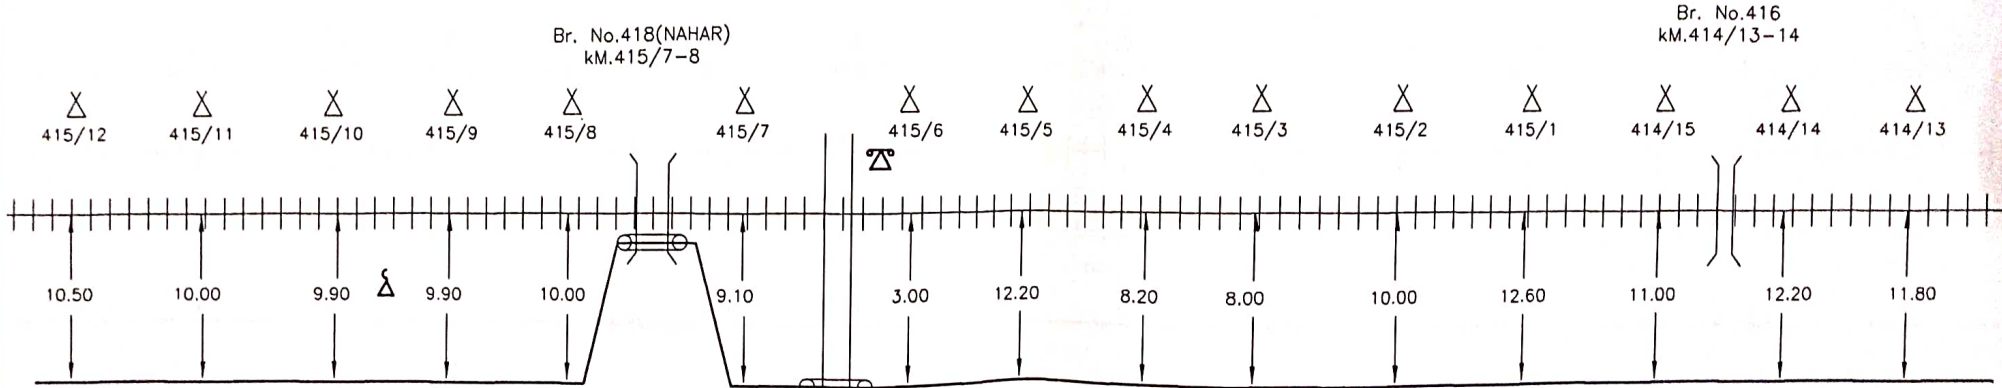

L.C. No. 305'B'/E/G(M)
km. 415/6-7

Not to Scale
All reading in mts

SSE/TELE/CON/LJN

DSTE/CON/LJN

☒	OFC JOINT MAIN HOLE	≡	RAILWAY TRACK	—●—	T.J.(THROUGH JOINT)
≡	RAILWAY CROSSING	⋈	HDPE	□	'Km' STONE ON BANK
))	CULVERT/CANAL/BRIDGE	⊖	G.I. PIPE	Δ	POLE

Σ	L.C. GATE PHONE
Δ	EMERGENCY POST
—	6 QUAD CABLE


Customer Name		N. E. RAILWAY			
Prepared By :		M/S ASHOK KUMAR SINGH, JAGARNATH PUR, GORAKHPUR & ANUP KUMAR, MANAGING PARTNER			
SHEET NO.	06	CREATED BY	ANUP	Location :-- KASGANJ Jn.- BAREILLY Jn.	
CREATED ON		OFFERED BY	ANUP		
REVISION NO.		APPR. BY	N.E.RLY		
MODIFIED ON		Ref.no.:- NE/			

6-QUAD CABLE ROUTE PLAN (KASGANJ CITY-SORONSUKAR KSHETRA)


← KSJ

BRY →

L.C. No.304'C'(M)
KM.412/5-6

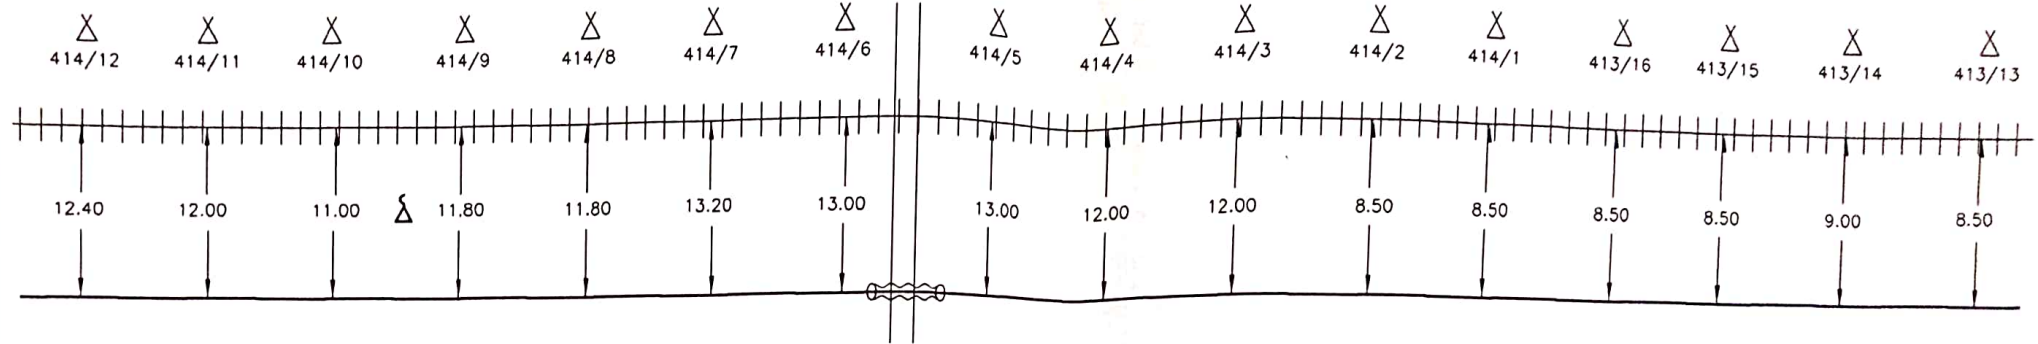

Br. No.418(NAHAR)
KM.413/7-8

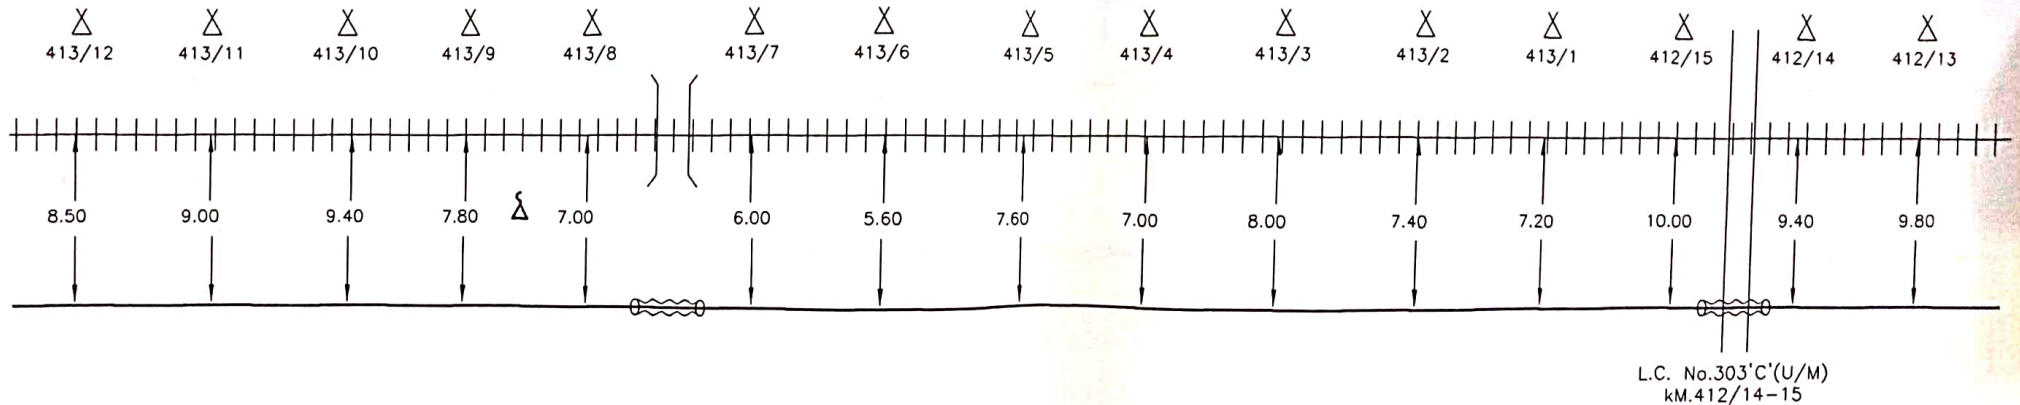

L.C. No.303'C'(U/M)
KM.412/14-15

Not to Scale
All reading in mts

Customer Name		N. E. RAILWAY			
Prepared By :		M/S ASHOK KUMAR SINGH, JAGARNATH PUR, GORAKHPUR & ANUP KUMAR, MANAGING PARTNER			
SHEET NO.	07	CREATED BY	ANUP	Location : -- KASGANJ Jn.- BAREILLY Jn.	
CREATED ON		OFFERED BY	ANUP		
RIVISION NO.		APPR. BY	N.E.RLY		
MODIFIED ON		Ref.no.:-- NE/			

SSE/TELE/CON/LJN
13/1/10

DSTE/CON/LJN
13/1/10


☒	OFC JOINT MAIN HOLE	+++	RAILWAY TRACK	—●—	T.J.(THROUGH JOINT)
⊞	RAILWAY CROSSING	⊞	HDPE	□	'Km' STONE ON BANK
) (	CULVERT/CANAL/BRIDGE	⊞	G.I. PIPE	△	POLE

△	L.C. GATE PHONE
△	EMERGENCY POST
—	6 QUAD CABLE

6-QUAD CABLE ROUTE PLAN (KASGANJ CITY-SORONSUKAR KSHETRA)

← KSJ

BRY →

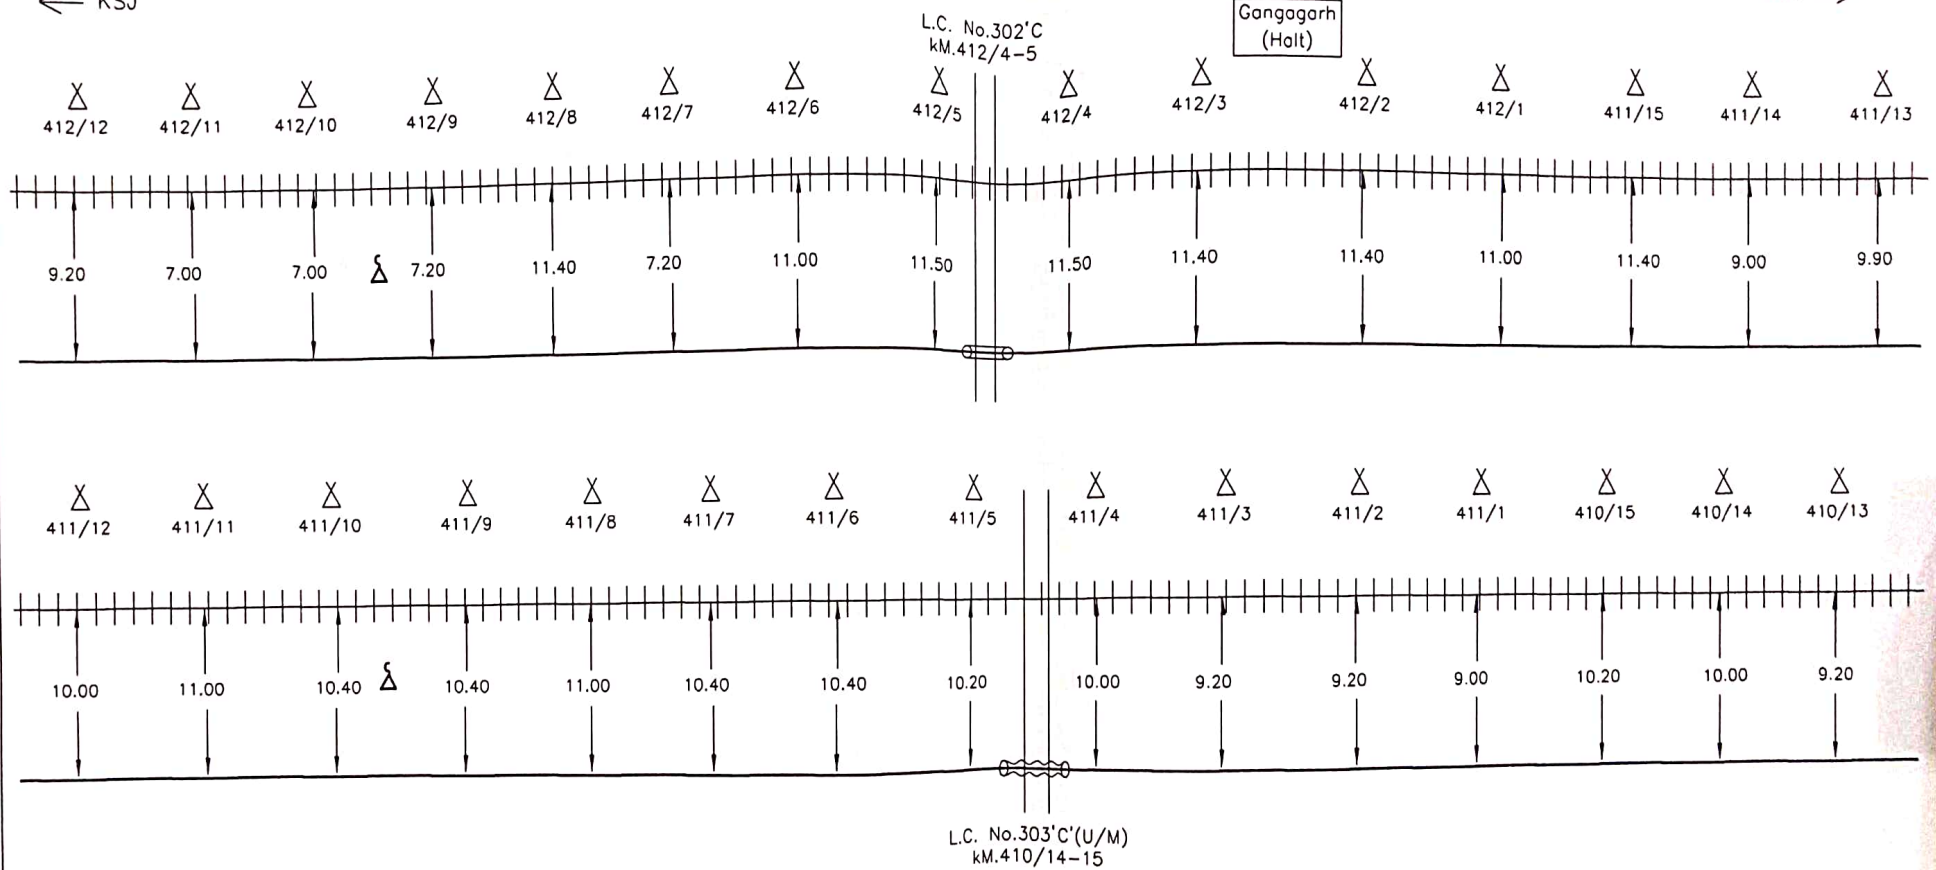

Not to Scale
All reading in mts

SSE/TELE/CON/LJN		DSTE/CON/LJN	
☒	OFC JOINT MAIN HOLE	≡	RAILWAY TRACK
≡	RAILWAY CROSSING	⊞	HDPE
)(	CULVERT/CANAL/BRIDGE	⊞	G.I. PIPE
—●—	T.J.(THROUGH JOINT)	⊞	'Km' STONE ON BANK
⊞	L.C. GATE PHONE	⊞	POLE
⊞	EMERGENCY POST	—	6 QUAD CABLE

Customer Name		N. E. RAILWAY	
Prepared By :		M/S ASHOK KUMAR SINGH, JAGARNATH PUR, GORAKHPUR & ANUP KUMAR, MANAGING PARTNER	
SHEET NO.	08	CREATED BY	ANUP
CREATED ON		OFFERED BY	ANUP
RIVISION NO.		APPR. BY	N.E.RLY
MODIFIED ON		Ref.no.:-	NE/

Location :--
KASGANJ Jn.-
BAREILLY Jn.


6-QUAD CABLE ROUTE PLAN (KASGANJ CITY-SORONSUKAR KSHETRA)

← KSJ


BRY →

Br. No.415
km.410/7-8

km.408/5-6

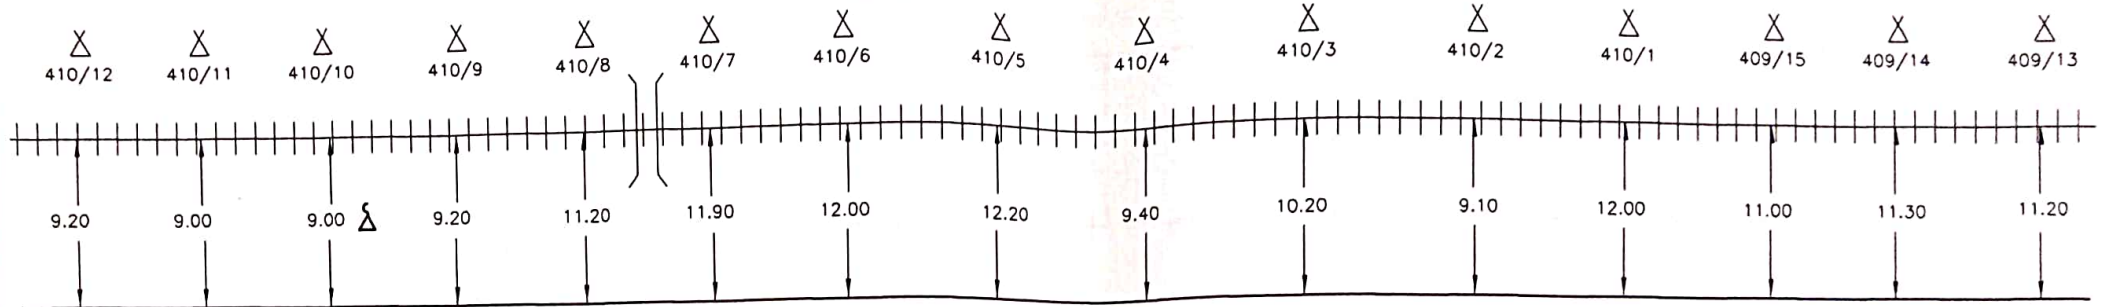

Br. No.414
km.408/14-15

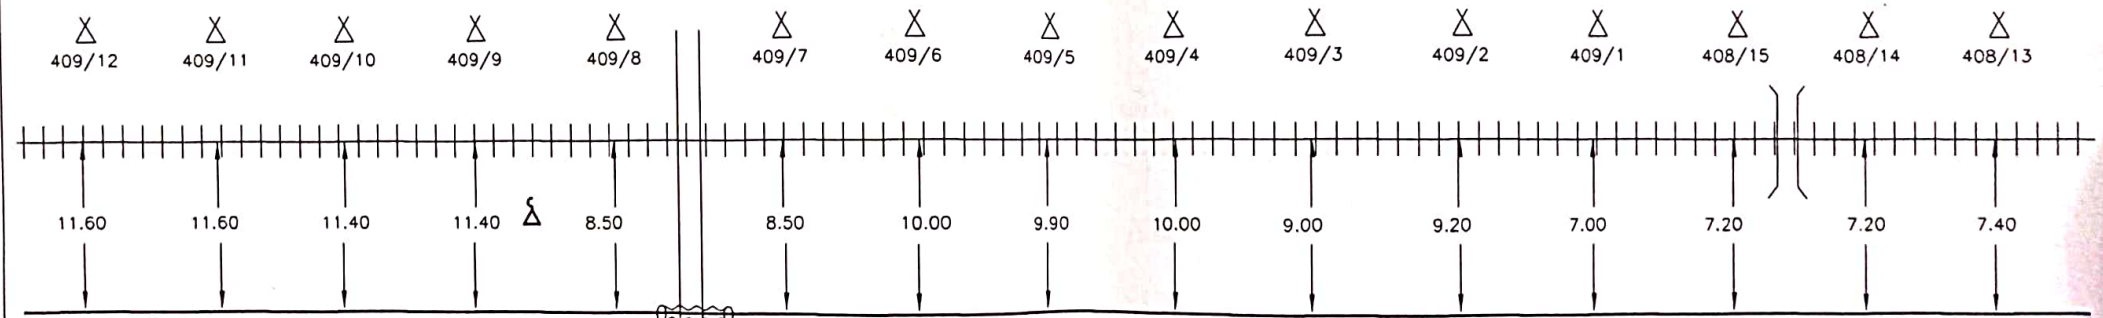

L.C. No.300A'C'(U/M)
km.409/7-8

Not to Scale
All reading in mts


SSE/TELE/CON/LJN

DSTE/CON/LJN

☒	OFC JOINT MAIN HOLE	≡≡	RAILWAY TRACK	—●—	T.J.(THROUGH JOINT)	Σ	L.C. GATE PHONE	Customer Name	N. E. RAILWAY		
≡≡	RAILWAY CROSSING	⊞⊞	HDPE	□	'Km' STONE ON BANK	Δ	EMERGENCY POST	Prepared By :	M/S ASHOK KUMAR SINGH, JAGARNATH PUR, GORAKHPUR & ANUP KUMAR, MANAGING PARTNER		
) (	CULVERT/CANAL/BRIDGE	⊞⊞	G.I. PIPE	Δ	POLE	—	6 QUAD CABLE	SHEET NO.	09	CREATED BY	ANUP
								CREATED ON		OFFERED BY	ANUP
								RVISION NO.		APPR. BY	N.E.RLY
								MODIFIED ON		Ref.no.:- NE/	

Location :--
KASGANJ Jn.-
BAREILLY Jn.

6-QUAD CABLE ROUTE PLAN (KASGANJ CITY-SORONSUKAR KSHETRA-MANPURNAGRIA)

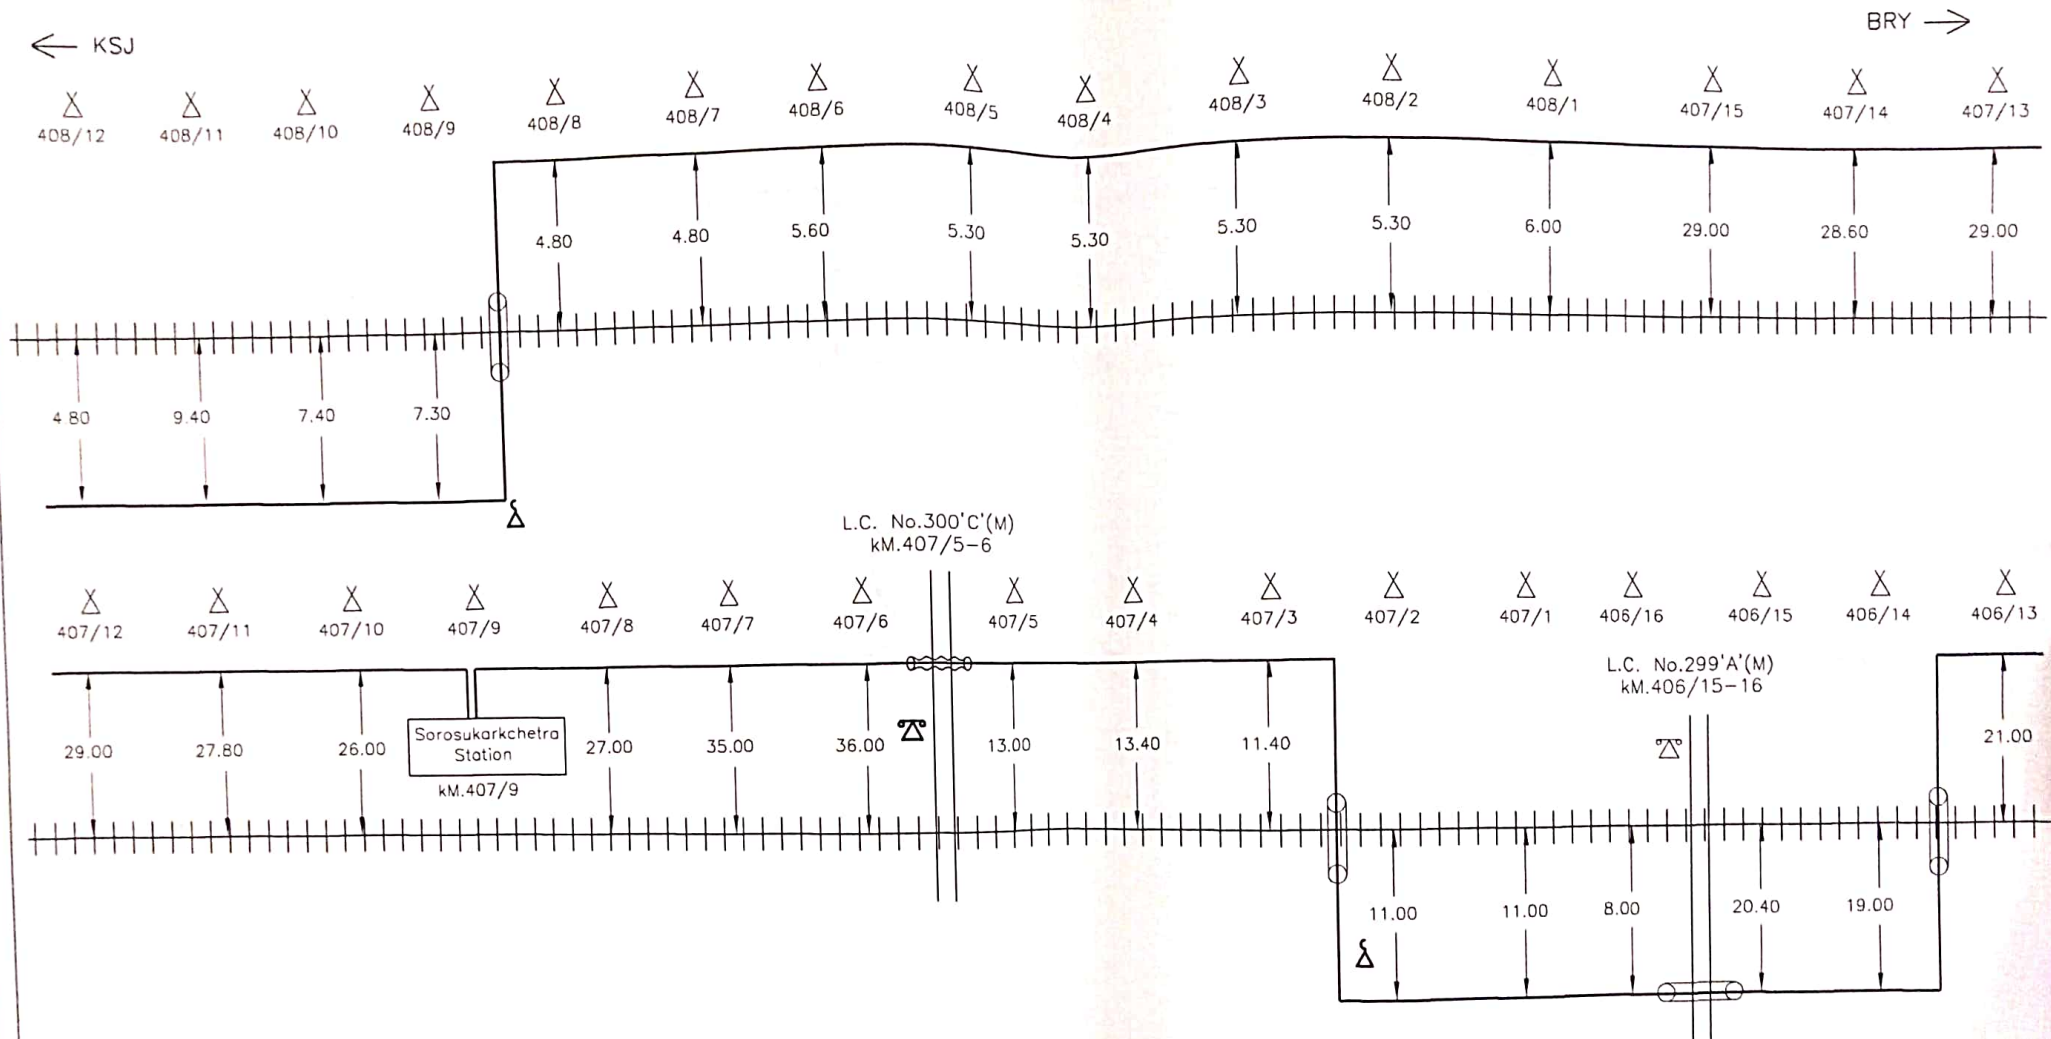

Not to Scale
All reading in mts

Customer Name		N. E. RAILWAY			
Prepared By :		M/S ASHOK KUMAR SINGH, JAGARNATH PUR, GORAKHPUR & ANUP KUMAR, MANAGING PARTNER			
SHEET NO.	10	CREATED BY	ANUP	Location : -- KASGANJ Jn.- BAREILLY Jn.	
CREATED ON		OFFERED BY	ANUP		
REVISION NO.		APPR. BY	N.E.RLY		
MODIFIED ON		Ref.no.:-- NE/			

☒	OFC JOINT MAIN HOLE	+++	RAILWAY TRACK	—●—	T.J.(THROUGH JOINT)	⚡	L.C. GATE PHONE
⊕	RAILWAY CROSSING	⊞	HDPE	□	'Km' STONE ON BANK	Δ	EMERGENCY POST
) (	CULVERT/CANAL/BRIDGE	○	G.I. PIPE	Δ	POLE	—	6 QUAD CABLE



SSE/TELE/CON/LJN

DSTE/CON/LJN

6-QUAD CABLE ROUTE PLAN (SORONSUKAR KSHETRA-MANPUKARNAGRIA)

← KSJ

BRY →

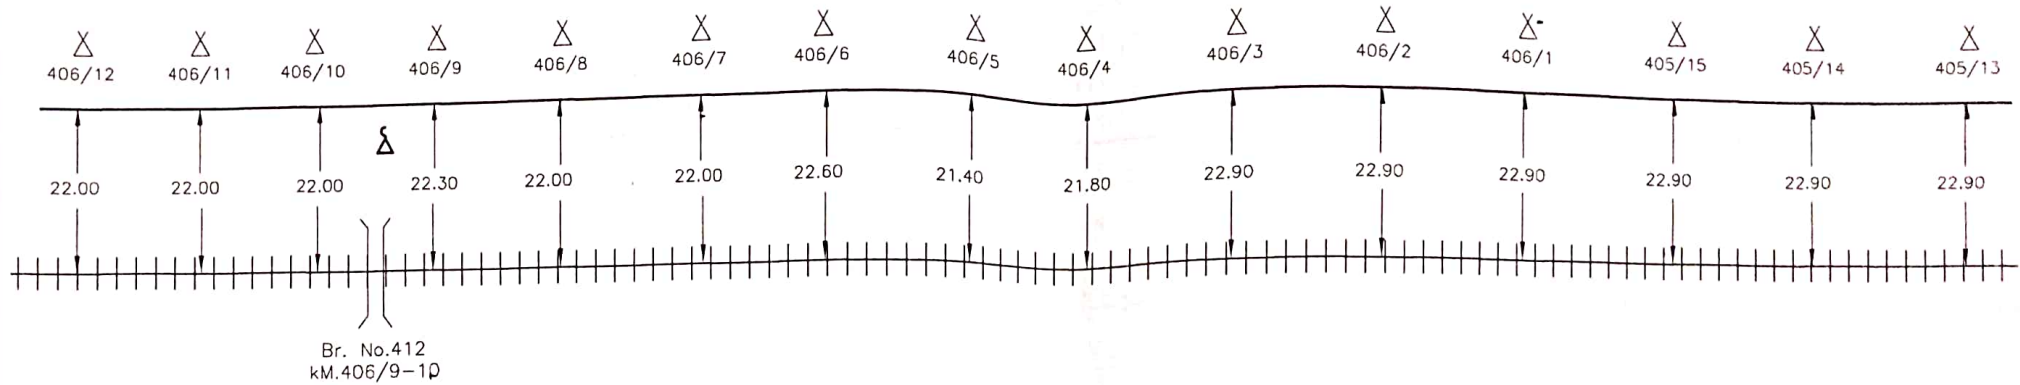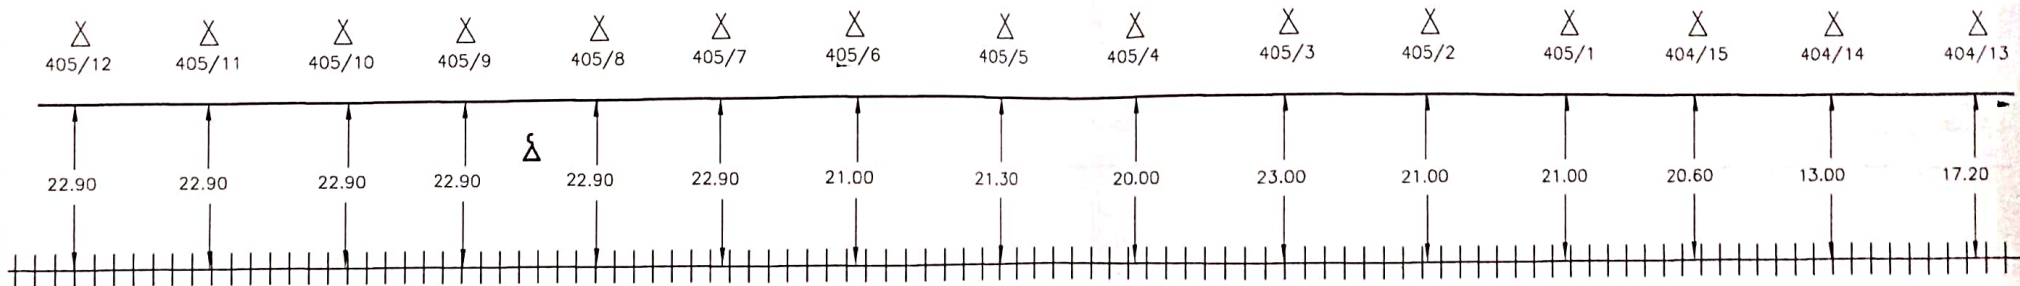

Not to Scale
All reading in mts

[Signature]
12/1/10
SSE/TELE/CON/LJN

[Signature]
16/1/10
DSTE/CON/LJN

☒	OFC JOINT MAIN HOLE	+++	RAILWAY TRACK	—●—	T.J.(THROUGH JOINT)	Σ	L.C. GATE PHONE
☒	RAILWAY CROSSING	~~~~~	HDPE	□	'Km' STONE ON BANK	Δ	EMERGENCY POST
☒	CULVERT/CANAL/BRIDGE	—O—O—	G.I. PIPE	Δ	POLE	—	6 QUAD CABLE

Customer Name		N. E. RAILWAY			
Prepared By :		M/S ASHOK KUMAR SINGH, JACARNATH PUR, GORAKHPUR & ANUP KUMAR, MANAGING PARTNER			
SHEET NO.	11	CREATED BY	ANUP		Location :— KASGANJ Jn.— BAREILLY Jn.
CREATED ON		OFFERED BY	ANUP		
RIVISION NO.		APPR BY	N.E.RLY		
MODIFIED ON		Ref.no.:— NE/			

← KSJ

BRY $\rightarrow$

Not to Scale
All reading in mts

DSTE/CON/LJN

	OFC JOINT MAIN HOLE		RAILWAY TRACK		T.J.(THROUGH JOINT)		L.C. GATE PHONE	SHEET NO.	OFFERED BY	ANUP	KASGANJ Jn. - BAREILLY Jn.
	RAILWAY CROSSING		HDPE		'Km' STONE ON BANK		EMERGENCY POST	CREATED ON	APPR. BY	N.E.RLY	
	CULVERT/CANAL/BRIDGE		G.I. PIPE		POLE		6 QUAD CABLE	REVISION NO.	Ref.no.: - NE/		
								MODIFIED ON			



Customer Name		N. E. RAILWAY		
Prepared By :		M/S ASHOK KUMAR SINGH, JAGARNATH PUR, GORAKHPUR & ANUP KUMAR, MANAGING PARTNER		
SHEET NO.	12	CREATED BY	ANUP	Location :-- KASGANJ Jn.- BAREILLY Jn.
CREATED ON		OFFERED BY	ANUP	
RIVISION NO.		APPR. BY	N.E.R.LY	
MODIFIED ON		Ref.no.:- NE/		

6-QUAD CABLE ROUTE PLAN (SORONSUKAR KSHETRA-MANPURNAGRIA)

← KSJ

BRY →

L.C. No.297'C'(U/V)
KM.402/7-8

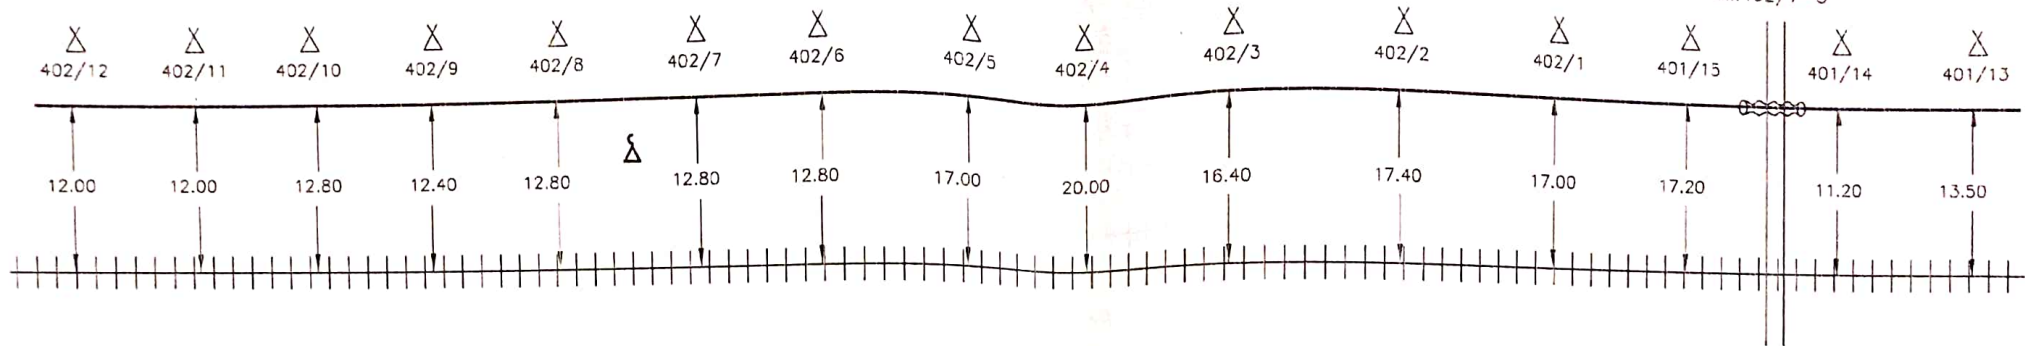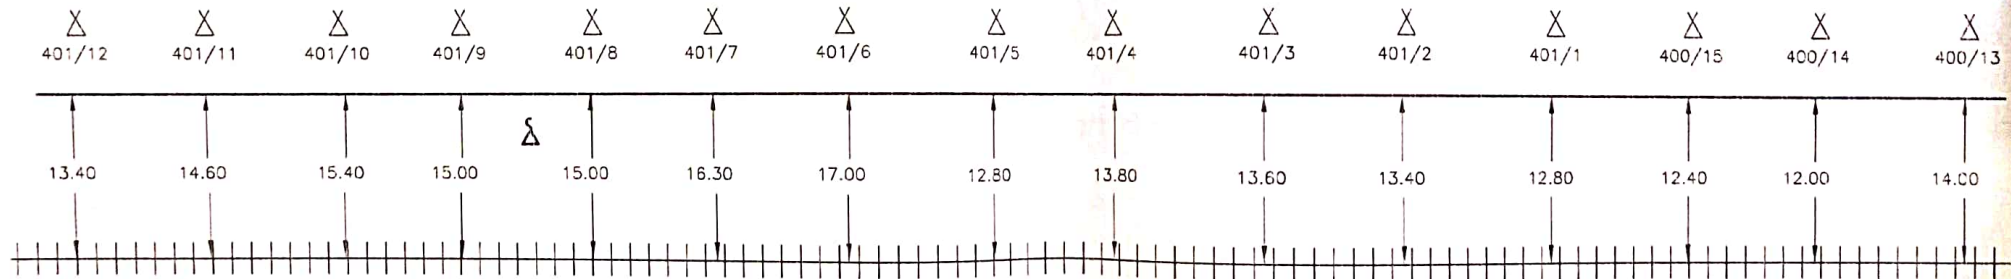

Not to Scale
All reading in mts

SSE/TELE/CON/LUN

DSTE/CON/LUN


☒	OFC JOINT MAIN HOLE	⚡	RAILWAY TRACK	—●—	T.J.(THROUGH JOINT)		L.C. GATE PHONE	Customer Name	N. E. RAILWAY		
	RAILWAY CROSSING		HDPE		'Km' STONE ON BANK		EMERGENCY POST	Prepared By :	M/S ASHOK KUMAR SINGH, JAGARNATH PUR, GORAKHPUR & ANUP KUMAR, MANAGING PARTNER		
	CULVERT/CANAL/BRIDGE		G.I. PIPE		POLE		6 QUAD CABLE	SHEET NO.	13	CREATED BY	ANUP
								CREATED ON		OFFERED BY	ANUP
								REVISION NO.		APPR. BY	N.E.RLY
								MODIFIED ON		Ref no.:- NE/	

Location :--
KASGANJ Jn.-
BAREILLY Jn.

6-QUAD CABLE ROUTE PLAN (SORONSUKAR KSHETRA-MANPURNAGARIA)

← KSJ

BRY →

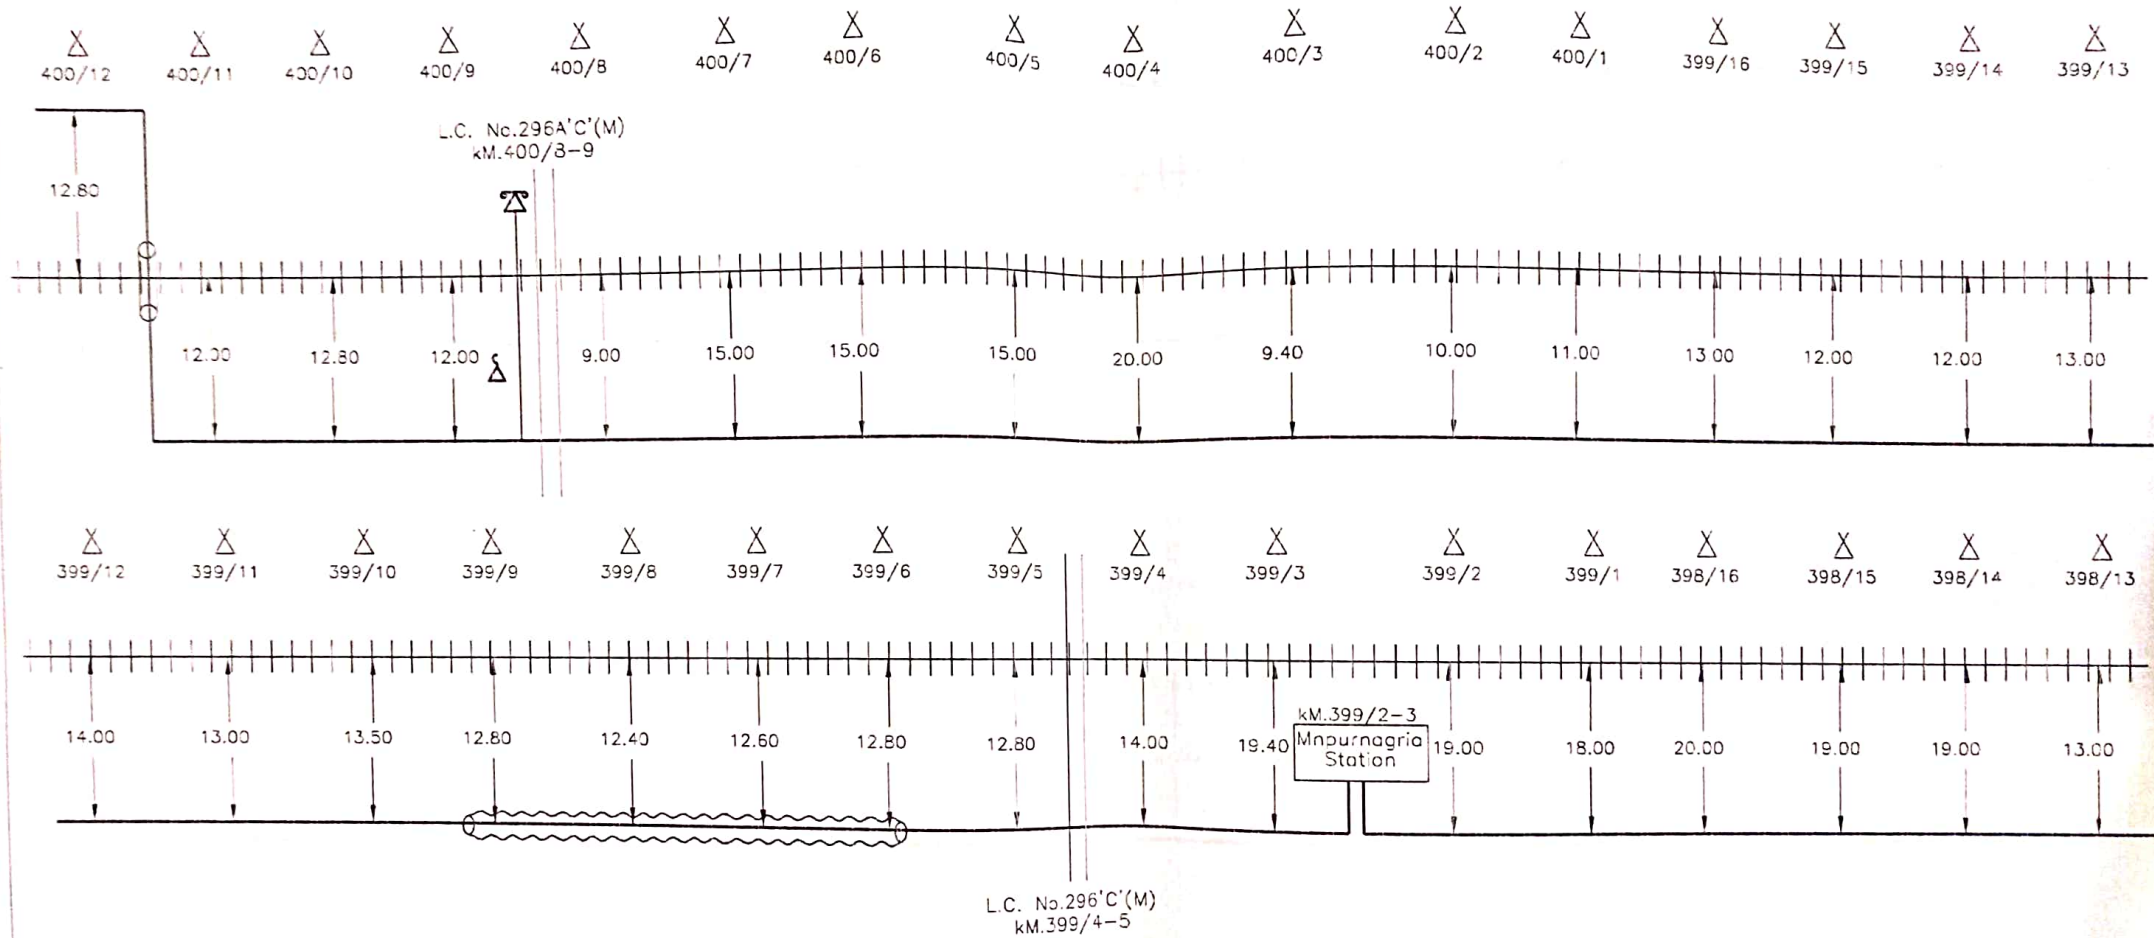

Not to Scale
All reading in mts

[Signature]
SSE/TELE/CON/LJN

[Signature]
DSTE/CON/LJN

☒	OFC JOINT MAIN HOLE	⦶	RAILWAY TRACK	—●—	T.J.(THROUGH JOINT)	☒	L.C. GATE PHONE
☒	RAILWAY CROSSING	⦶	H.D.P.E.	□	'Km' STONE ON BANK	☒	EMERGENCY POST
☒	CULVERT/CANAL/BRIDGE	⦶	G.I. PIPE	△	POLE	☒	6 QUAD CABLE

Customer Name		N. E. RAILWAY			
Prepared By :		M/S ASHOK KUMAR SINGH, JAGARNATH PUR, GORAKHPUR & ANUP KUMAR, MANAGING PARTNER			
SHEET NO.	14	CREATED BY	ANUP	Location :-- KASGANJ Jn.- BAREILLY Jn.	
CREATED ON		OFFERED BY	ANUP		
RIVISION NO.		APPR. BY	N.E.RLY		
MODIFIED ON		Ref.no.:-- NE/			

6-QUAD CABLE ROUTE PLAN (MANPURNAGARIA-BITROI)


← KSJ

BRY →

398/12 398/11 398/10 398/9 398/8 398/7 398/6 398/5 398/4 398/3 398/2 398/1 397/15 397/14 397/13



397/12 397/11 397/10 397/9 397/8 397/7 397/6 397/5 397/4 397/3 397/2 397/1 396/15 396/14 396/13

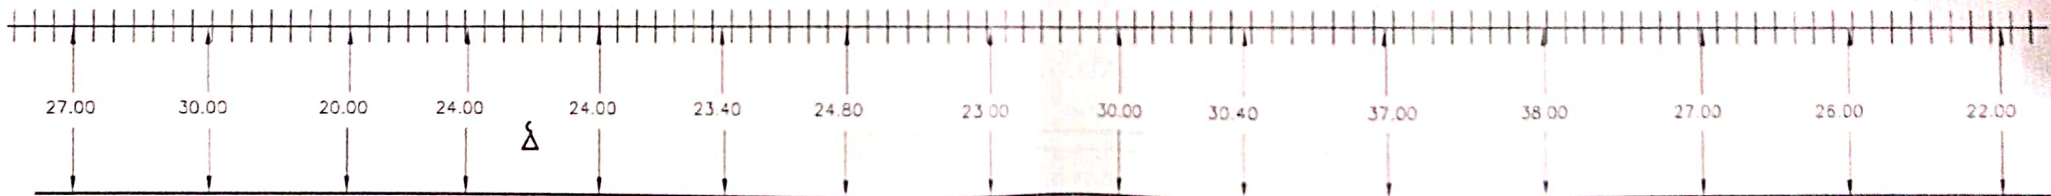

Not to Scale
All reading in mts


SSE/TELE/CON/LJN
12/1/10

DSTE/CON/LJN
16/1/10


☒	OFC JOINT MAIN HOLE	++	RAILWAY TRACK	—●—	T.J.(THROUGH JOINT)	☒	L.C. GATE PHONE	Customer Name	N. E. RAILWAY		
☒	RAILWAY CROSSING	~~~~~	HDPE	□	'Km' STONE ON BANK	☒	EMERGENCY POST	Prepared By :	M/S ASHOK KUMAR SINGH, JAGARNATH PUR, CORAKHPUR & ANUP KUMAR, MANAGING PARTNER		
☒	CULVERT/CANAL/BRIDGE	—O—O—	G.I. PIPE	△	POLE	☒	6 QUAD CABLE	SHEET NO.	15	CREATED BY	ANUP
								CREATED ON		OFFERED BY	ANUP
								REVISION NO.		APPR BY	N.E.RLY
								MODIFIED ON		Ref no. — NE/	
										Location : — KASGANJ Jn. — BAREILLY Jn.	

← KSJ

BRY $\rightarrow$

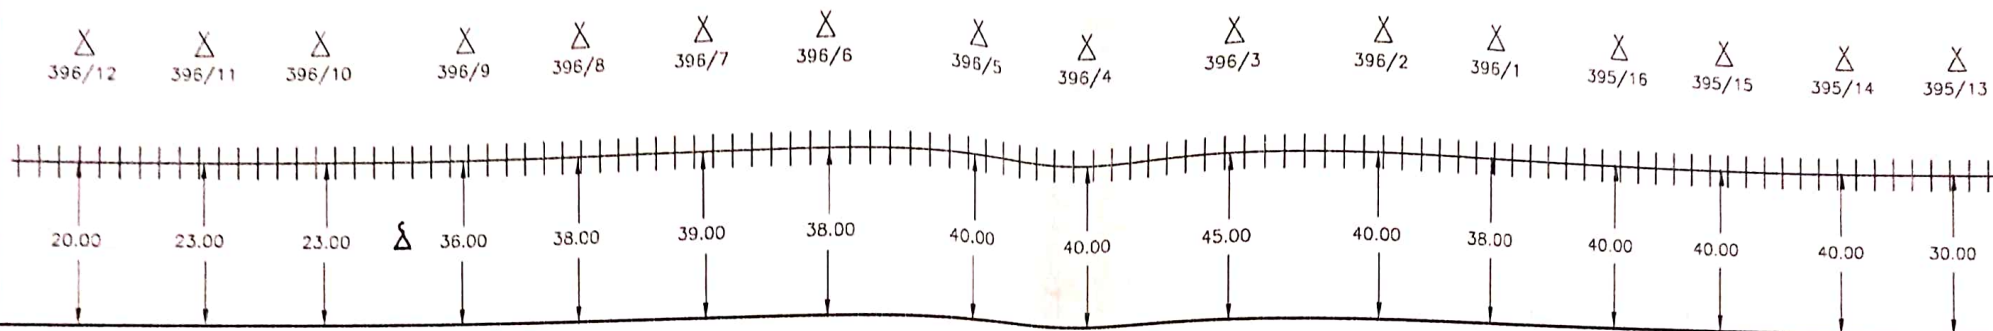

Br. No.410(20X30.48mtr) GANGA BRIDGGE
KM.394/11-395/8

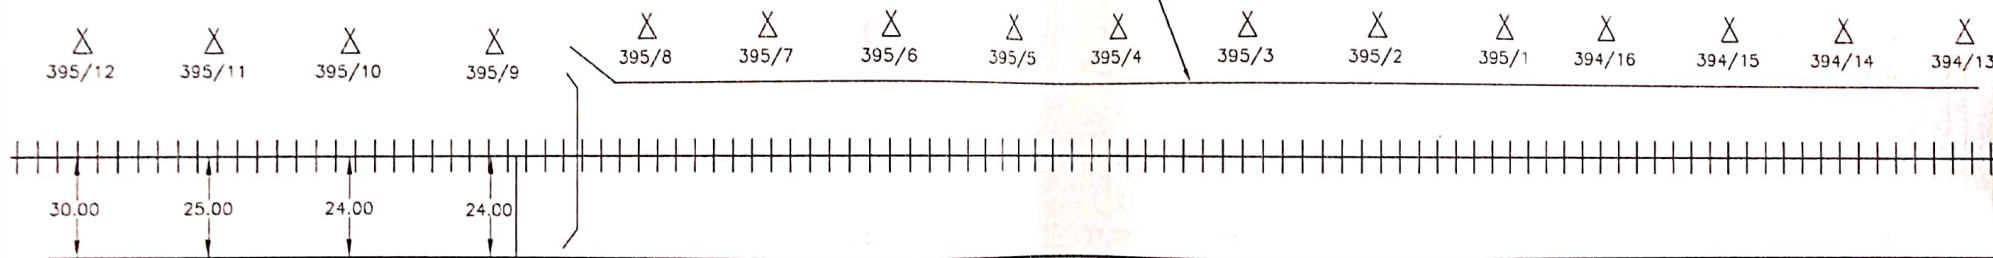

LC. No.295'A'(S)
KM.395/9-10

Not to Scale
All reading in mts



	OFC JOINT MAIN HOLE		RAILWAY TRACK		T.J. (THROUGH JOINT)		L.C. GATE PHONE
	RAILWAY CROSSING		HOPE		'Km' STONE ON BANK		EMERGENCY POST
	CULVERT/CANAL/BRIDGE		G.I. PIPE		POLE		6 QUAD CABLE

Customer Name		N. E. RAILWAY			
Prepared By :		M/S ASHOK KUMAR SINGH, JAGARNATH PUR, GORAKHPUR & ANUP KUMAR, MANAGING PARTNER			
SHEET NO.	16	CREATED BY	ANUP		Location :-- KASGANJ Jn.- BAREILLY Jn.
CREATED ON		OFFERED BY	ANUP		
REVISION NO.		APPR. BY	N.E.RLY		
MODIFIED ON		Ref.no.:-- NE/			

6-QUAD CABLE ROUTE PLAN (MANPURNAGARIA-BITROI)

← KSJ

BRY →

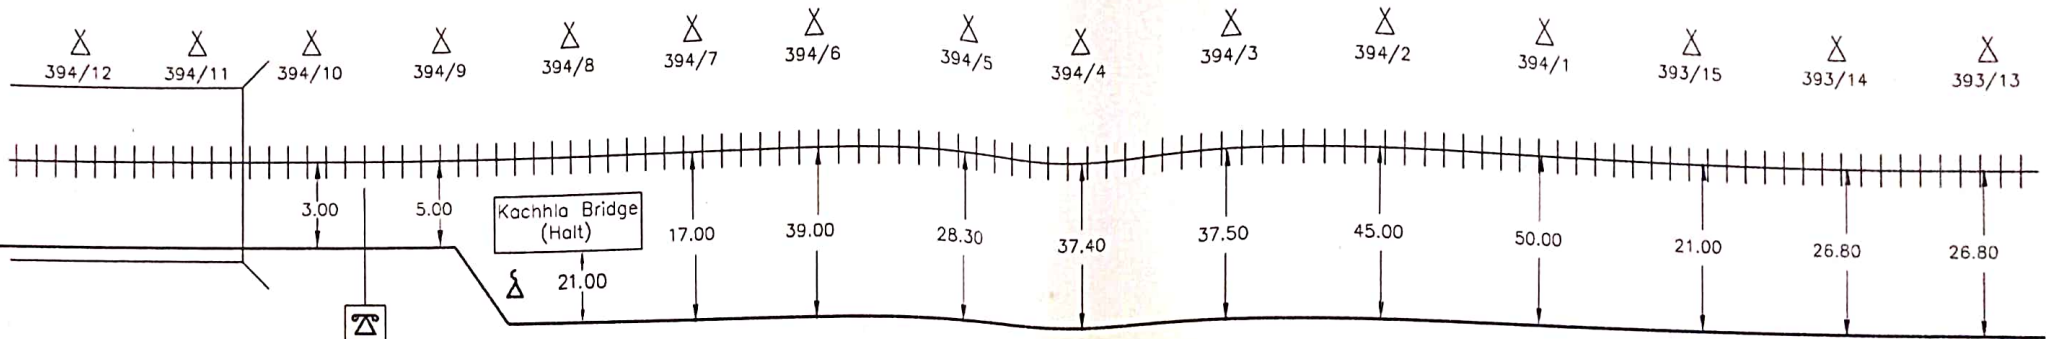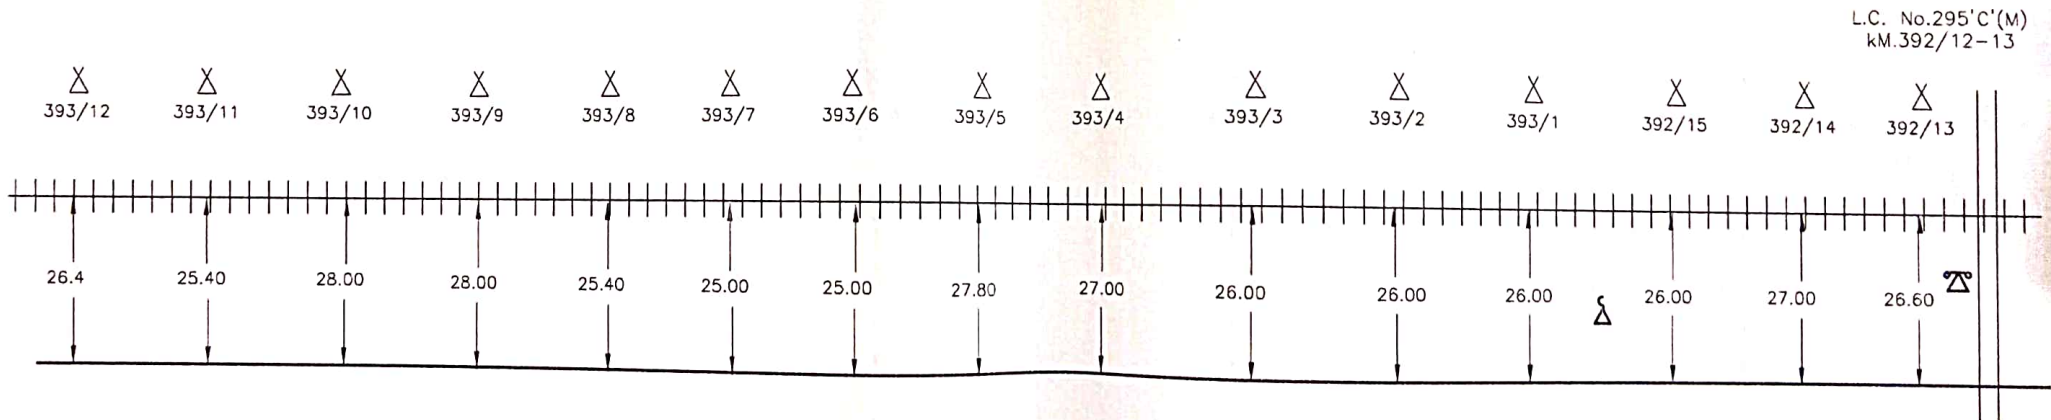

Not to Scale
All reading in mts

SSE/TELE/CON/LJN

DSTE/CON/LJN

Customer Name		N. E. RAILWAY	
Prepared By :		M/S ASHOK KUMAR SINGH, JAGARNATH PUR, GORAKHPUR & ANUP KUMAR, MANAGING PARTNER	
SHEET NO.	17	CREATED BY	ANUP
CREATED ON		OFFERED BY	ANUP
RIVISION NO.		APPR. BY	N.E.RLY
MODIFIED ON		Ref.no.:- NE/	



☒	OFC JOINT MAIN HOLE	≡	RAILWAY TRACK	—●—	T.J.(THROUGH JOINT)	⚡	L.C. GATE PHONE
≡	RAILWAY CROSSING	⋈	HDPE	□	'Km' STONE ON BANK	Δ	EMERGENCY POST
) (	CULVERT/CANAL/BRIDGE	○—○	G.I. PIPE	Δ	POLE	—	6 QUAD CABLE

Location :--
KASGANJ Jn.-
BAREILLY Jn.

6-QUAD CABLE ROUTE PLAN (MANPURNAGARIA-BITROI)

BRY →

← KSJ

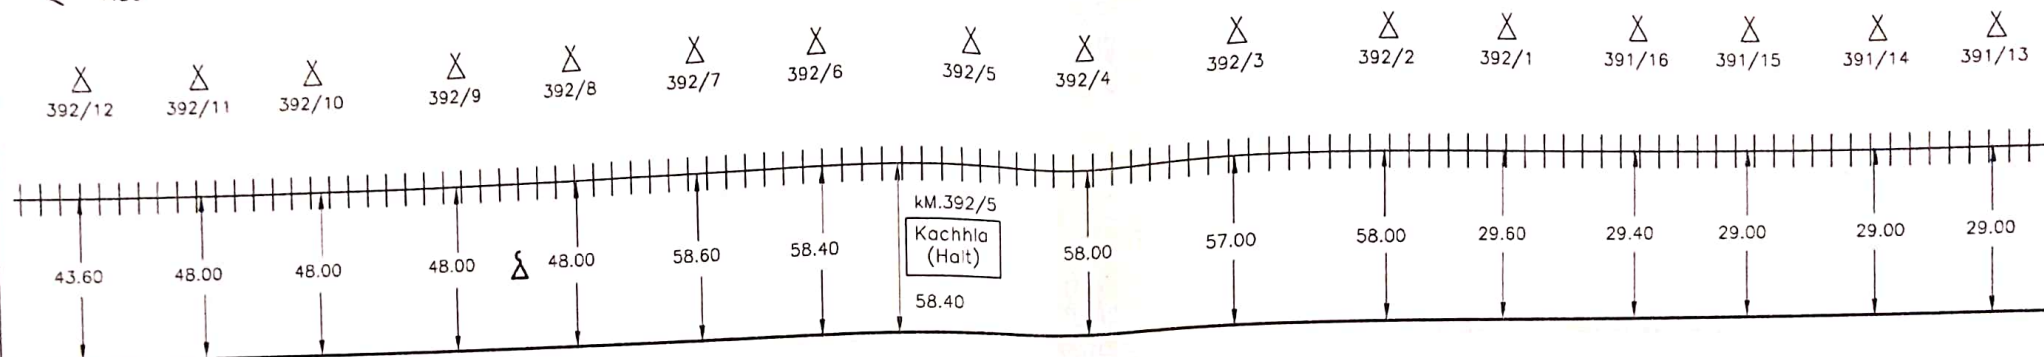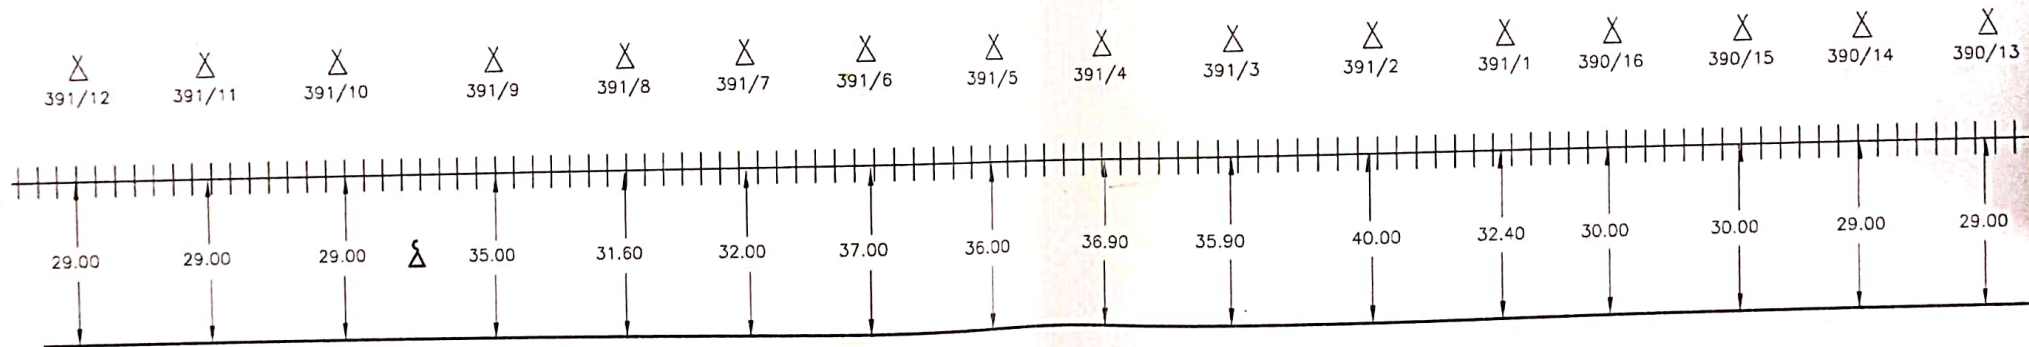

Not to Scale
All reading in mts

SSE/TELE/CON/LJN

DSTE/CON/LJN

☒	OFC JOINT MAIN HOLE	++	RAILWAY TRACK	—●—	T.J.(THROUGH JOINT)	⚡	L.C. GATE PHONE
☒	RAILWAY CROSSING	⋈	HOPE	□	'Km' STONE ON BANK	Δ	EMERGENCY POST
☒	CULVERT/CANAL/BRIDGE	⊖	G.I. PIPE	⊗	POLE	—	6 QUAD CABLE


Customer Name		N. E. RAILWAY			
Prepared By :		M/S ASHOK KUMAR SINGH, JAGARNATH PUR, GORAKHPUR & ANUP KUMAR, MANAGING PARTNER			
SHEET NO.	18	CREATED BY	ANUP	Location :-- KASGANJ Jn.- BAREILLY Jn.	
CREATED ON		OFFERED BY	ANUP		
RIVISION NO.		APPR. BY	N.E.RLY		
MODIFIED ON		Ref.no.: - NE/			

6-QUAD CABLE ROUTE PLAN (MANPURNAGARIA-BITROI)


← KSJ

BRY →

Br. No.408
KM.390/5-6

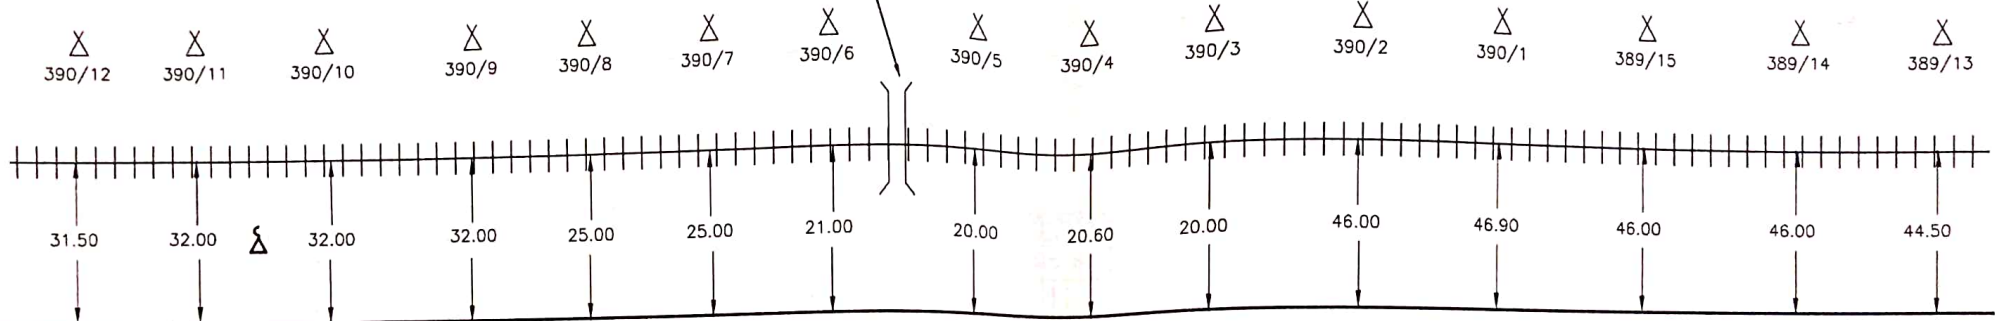

Br. No.407-A
KM.389/3-4

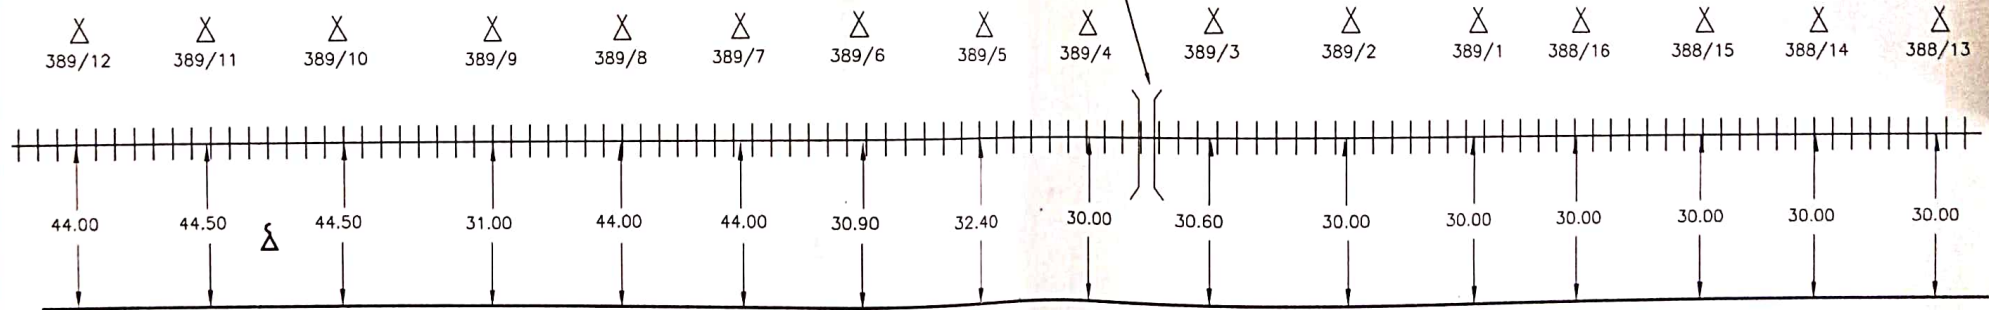

Not to Scale
All reading in mts

SSE/TELE/CON/LJN

DSTE/CON/LJN

☒	OFC JOINT MAIN HOLE	≡	RAILWAY TRACK	—	T.J.(THROUGH JOINT)
☒	RAILWAY CROSSING	⋈	HDPE	⏏	'Km' STONE ON BANK
☒	CULVERT/CANAL/BRIDGE	⌒	G.I. PIPE	⋈	POLE



☒	L.C. GATE PHONE
☒	EMERGENCY POST
☒	6 QUAD CABLE

Customer Name		N. E. RAILWAY			
Prepared By :		M/S ASHOK KUMAR SINGH, JAGARNATH PUR, GORAKHPUR & ANUP KUMAR, MANAGING PARTNER			
SHEET NO.	19	CREATED BY	ANUP	Location :-- KASGANJ Jn.- BAREILLY Jn.	
CREATED ON		OFFERED BY	ANUP		
REVISION NO.		APPR. BY	N.E.RLY		
MODIFIED ON		Ref.no.:- NE/			

6-QUAD CABLE ROUTE PLAN (MANPURNAGARIA-BITROI-UJHANI)

← KSJ

BRY →

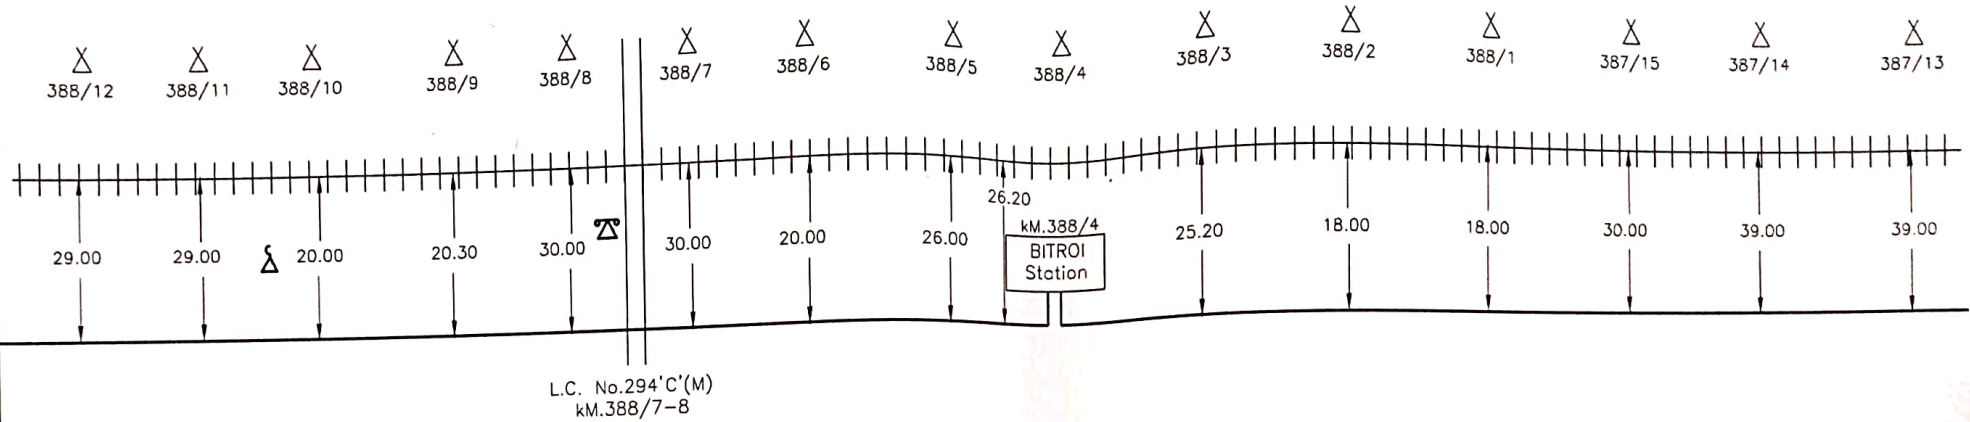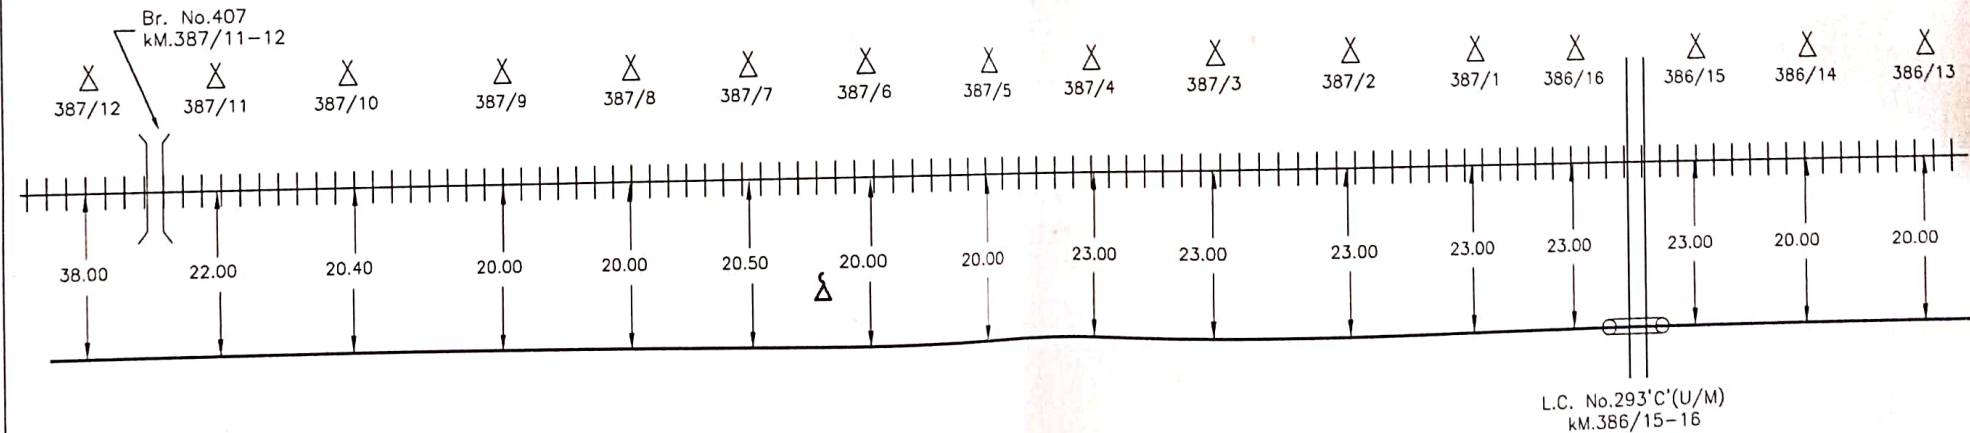

Not to Scale
All reading in mts

Customer Name		N. E. RAILWAY			
Prepared By :		M/S ASHOK KUMAR SINGH, JACARNATH PUR, GORAKHPUR & ANUP KUMAR, MANAGING PARTNER			
SHEET NO.	20	CREATED BY	ANUP	Location :- KASGANJ Jn.- BAREILLY Jn.	
CREATED ON		OFFERED BY	ANUP		
REVISION NO.		APPR. BY	N.E.RLY		
MODIFIED ON		Ref.no.:- NE/			

☒	OFC JOINT MAIN HOLE	+++	RAILWAY TRACK	—●—	T.J.(THROUGH JOINT)	Σ	L.C. GATE PHONE
⊕	RAILWAY CROSSING	⊞	HDPE	□	'Km' STONE ON BANK	Δ	EMERGENCY POST
))	CULVERT/CANAL/BRIDGE	⊞	G.I. PIPE	⊗	POLE	—	6 QUAD CABLE


SSE/TELE/CON/LJN

DSTE/CON/LJN


6-QUAD CABLE ROUTE PLAN (BITROI-UJHANI)

← KSJ

BRY →

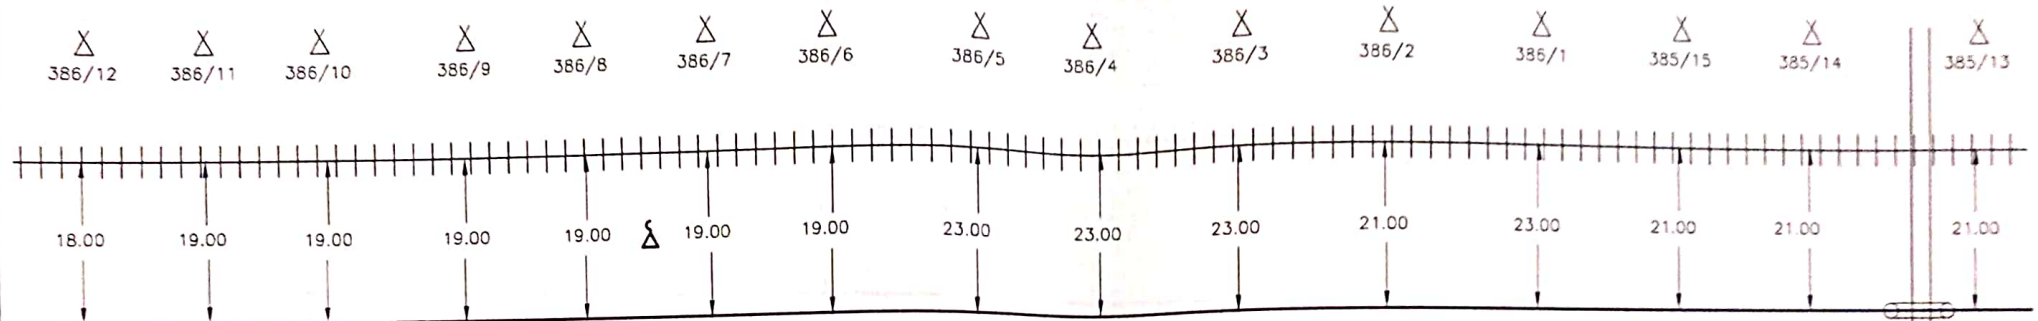

L.C. No.292'C'(U/M)
km.385/13-14

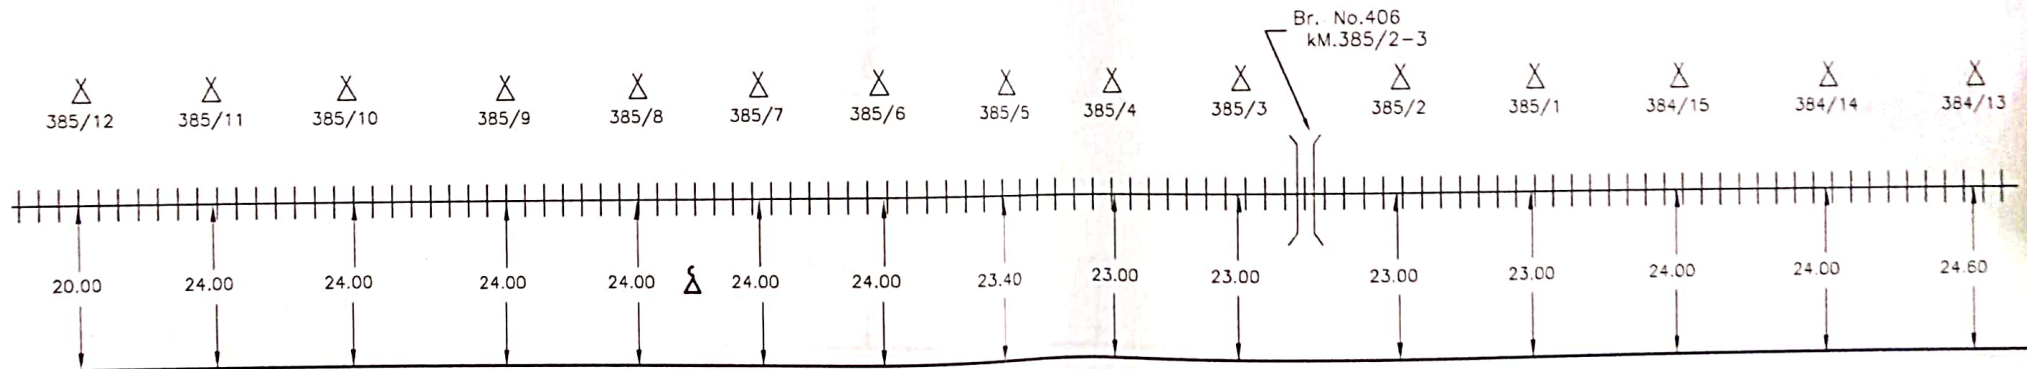

Not to Scale
All reading in mts

SSE/TELE/CON/LJN
12/1/10



DSTE/CON/LJN
16/1/10

☒	OFC JOINT MAIN HOLE	≡	RAILWAY TRACK	—●—	T.J.(THROUGH JOINT)	⚡	L.C. GATE PHONE	Customer Name	N. E. RAILWAY			
≡	RAILWAY CROSSING	⊞	HDPE	□	'Km' STONE ON BANK	⚡	EMERGENCY POST	Prepared By :	M/S ASHOK KUMAR SINGH, JAGARNATH PUR, GORAKHPUR & ANUP KUMAR, MANAGING PARTNER			
) (	CULVERT/CANAL/BRIDGE	⊞	G.I. PIPE	⚡	POLE	—	6 QUAD CABLE	SHEET NO.	21	CREATED BY	ANUP	Location :-- KASGANJ Jn.- BAREILLY Jn.
								CREATED ON		OFFERED BY	ANUP	
								REVISION NO.		APPR. BY	N. E. RLY	
								MODIFIED ON		Ref.no.:-- NE/		

6-QUAD CABLE ROUTE PLAN (BITROI-UJHANI)

← KSJ

BRY →

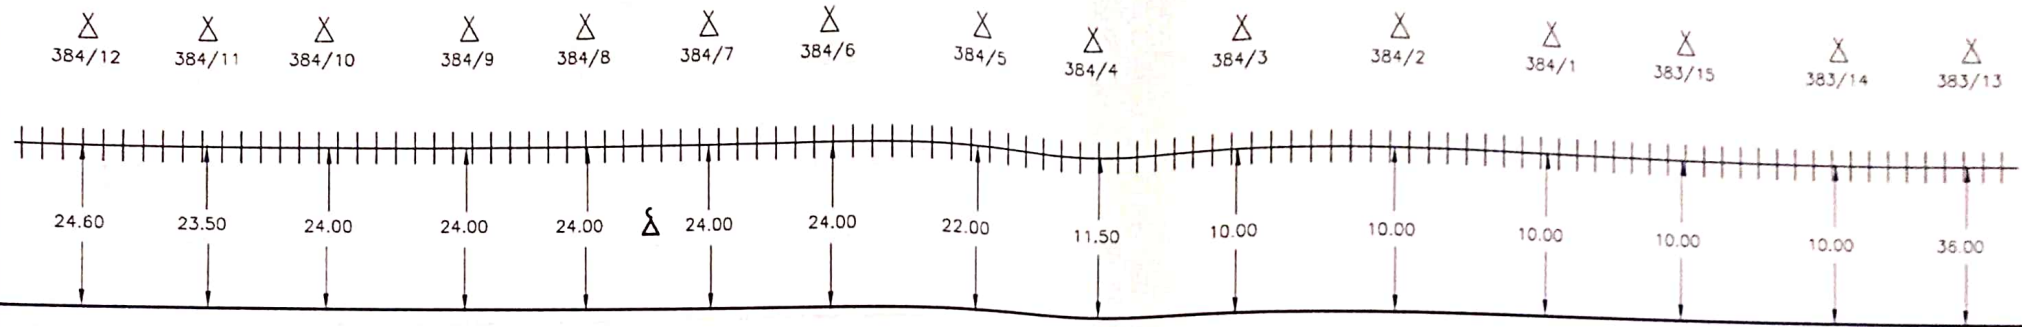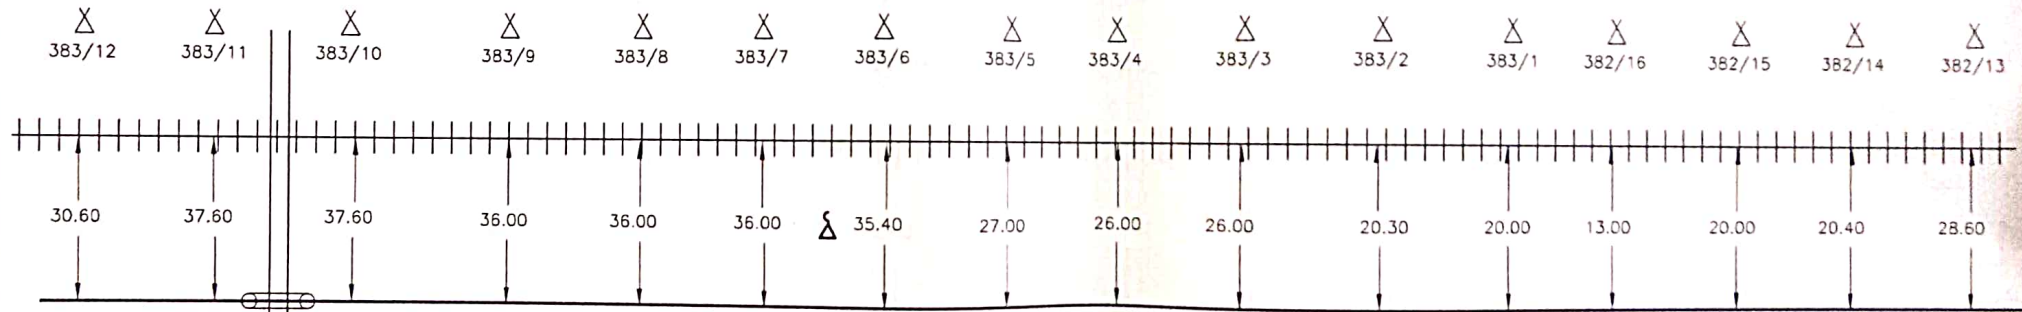

L.C. No.291'C'(U/M)
km.383/10-11

Not to Scale
All reading in mts

SSE/TELE/CON/LJN

DSTE/CON/LJN


☒	OFC JOINT MAIN HOLE	≡	RAILWAY TRACK	—●—	T.J.(THROUGH JOINT)	☒	L.C. GATE PHONE
≡	RAILWAY CROSSING	⊞	HDPE	□	'Km' STONE ON BANK	△	EMERGENCY POST
) (	CULVERT/CANAL/BRIDGE	⊞	G.I. PIPE	△	POLE	—	6 QUAD CABLE

Customer Name		N. E. RAILWAY			
Prepared By :		M/S ASHOK KUMAR SINGH, JAGARNATH PUR, GORAKHPUR & ANUP KUMAR, MANAGING PARTNER			
SHEET NO.	22	CREATED BY	ANUP		Location : -- KASGANJ Jn. - BAREILLY Jn.
CREATED ON		OFFERED BY	ANUP		
REVISION NO.		APPR. BY	N E RLY		
MODIFIED ON		Ref.no :- NE/			

6-QUAD CABLE ROUTE PLAN (BITROI-UJHANI)


← KSJ

BRY →

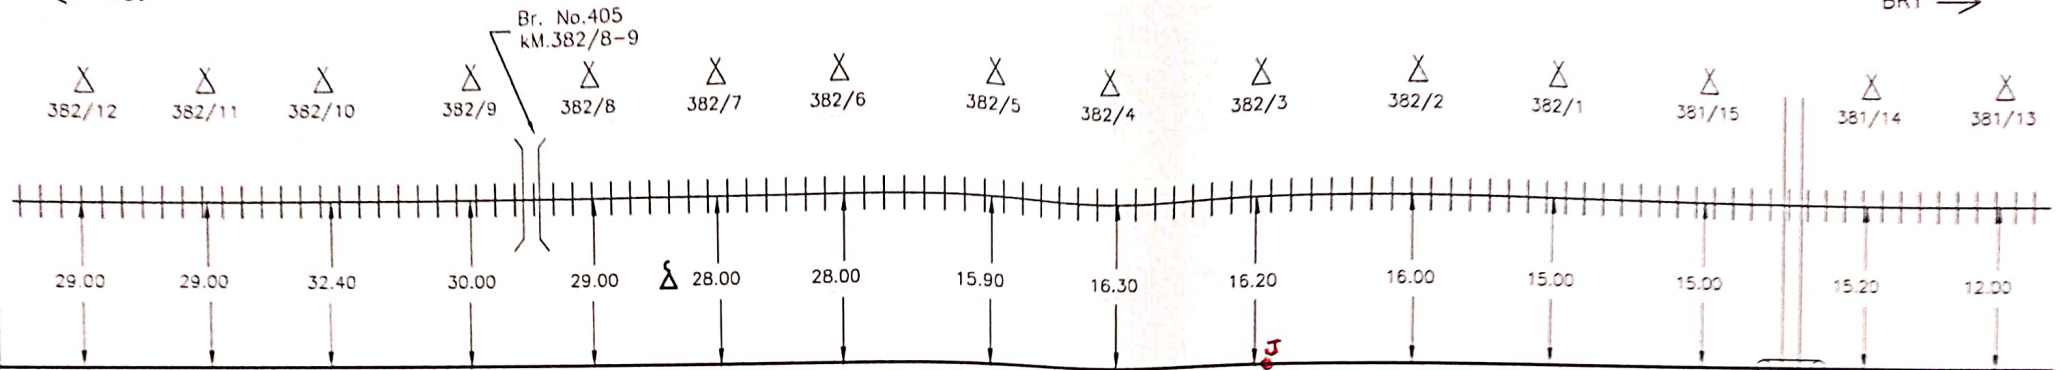

1/2/9-12

L.C. No.290'C(U/W)
km.381/14-15

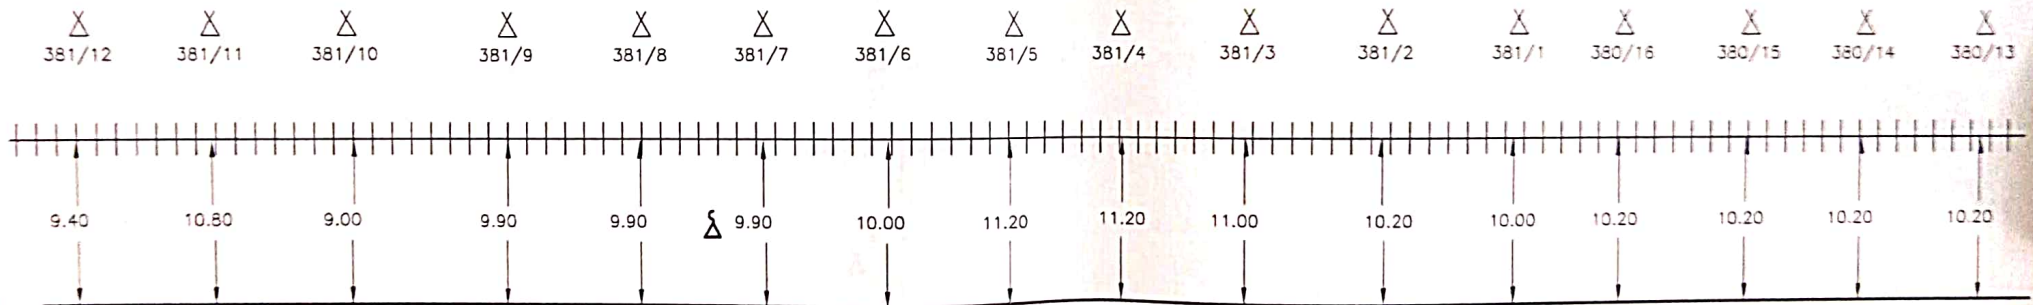

Not to Scale
All reading in mts

SSE/TELE/CON/LJN


DSTE/CON/LJN

☒	OFC JOINT MAIN HOLE	+++	RAILWAY TRACK	—●—	T.J.(THROUGH JOINT)	☒	L.C. GATE PHONE	Customer Name	N. E. RAILWAY		
☒	RAILWAY CROSSING	~~~~~	HDPE	□	'Km' STONE ON BANK	☒	EMERGENCY POST	Prepared By :	M/S ASHOK KUMAR SINGH, JAGARNATH PUR, GORAKHPUR & ANUP KUMAR, MANAGING PARTNER		
☒	CULVERT/CANAL/BRIDGE	—O—	G.I. PIPE	X	POLE	☒	6 QUAD CABLE	SHEET NO.	23	CREATED BY	ANUP
								CREATED ON		OFFERED BY	ANUP
								RVISION NO.		APPR. BY	N.E.RLY
								MODIFIED ON		Ref.no.:-	NE/
										Location :--	KASGANJ Jn.- BAREILLY Jn.


6-QUAD CABLE ROUTE PLAN (BITROI-UJHANI)

← KSJ

BRY →

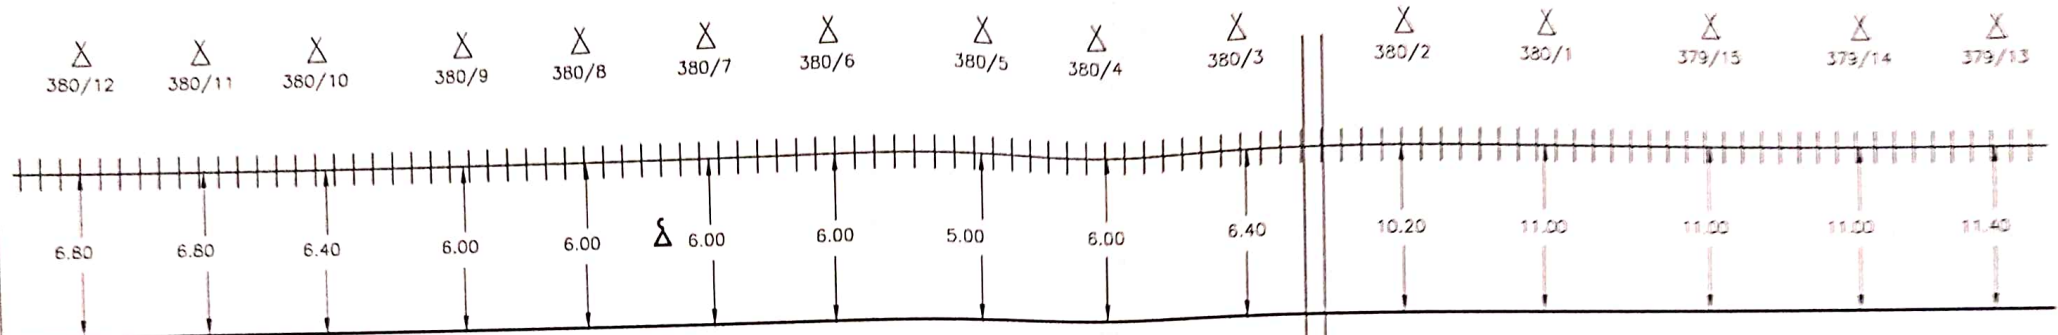

L.C. No.289'C'(U/M)
KM.380/2-3

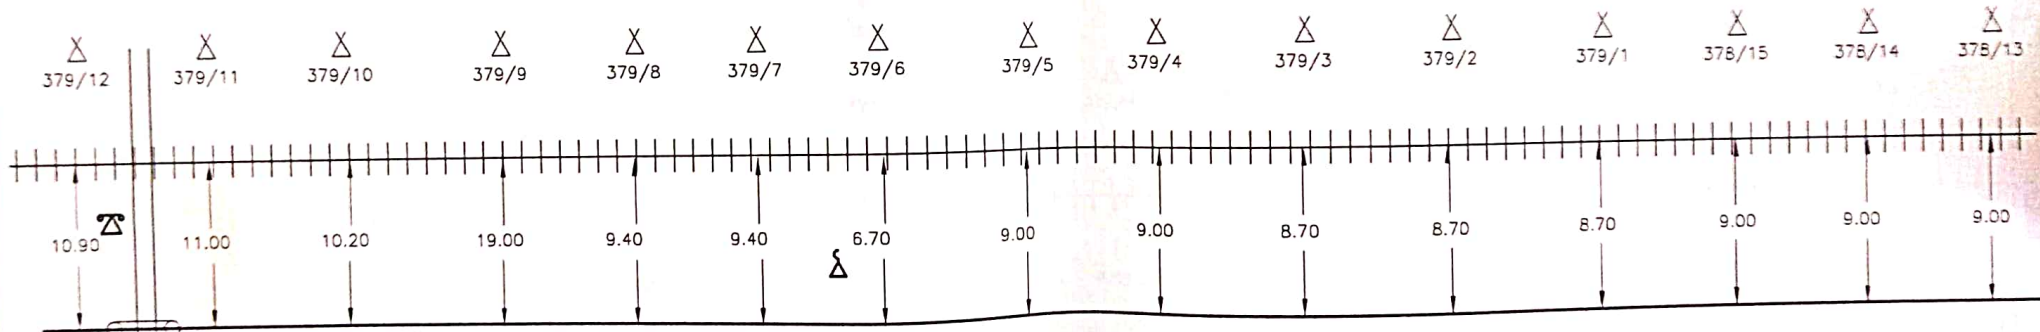

L.C. No.288'C'(M)
KM.379/11-12

Not to Scale
All reading in mts

SSE/TELE/CON/LJN
12/1/10



DSTE/CON/LJN
16.1.10

Customer Name		N. E. RAILWAY			
Prepared By :		M/S ASHOK KUMAR SINGH, JAGARNATH PUR, GORAKHPUR & ANUP KUMAR, MANAGING PARTNER			
SHEET NO.	24	CREATED BY	ANUP	Location :-- KASGANJ Jn.- BAREILLY Jn.	
CREATED ON		OFFERED BY	ANUP		
REVISION NO.		APPR. BY	N.E.RLY		
MODIFIED ON		Ref.no.:- NE/			

	DFC JOINT MAIN HOLE		RAILWAY TRACK		T.J.(THROUGH JOINT)		L.C. GATE PHONE
	RAILWAY CROSSING		HDPE		'Km' STONE ON BANK		EMERGENCY POST
	CULVERT/CANAL/BRIDGE		G.I. PIPE		POLE		6 QUAD CABLE

BRY $\rightarrow$

← KSJ

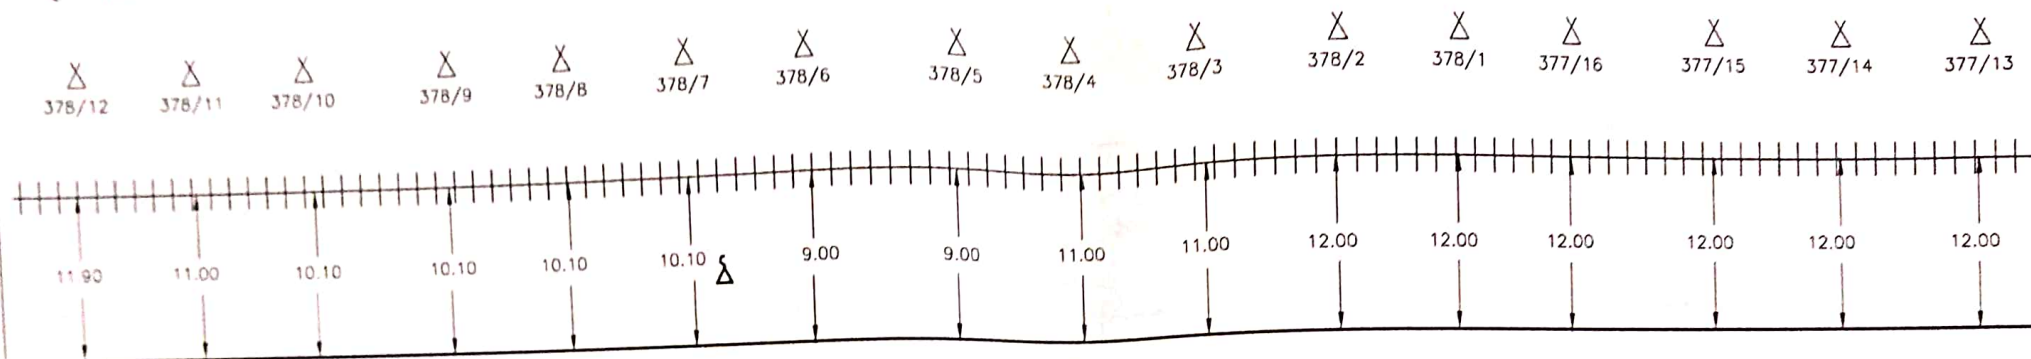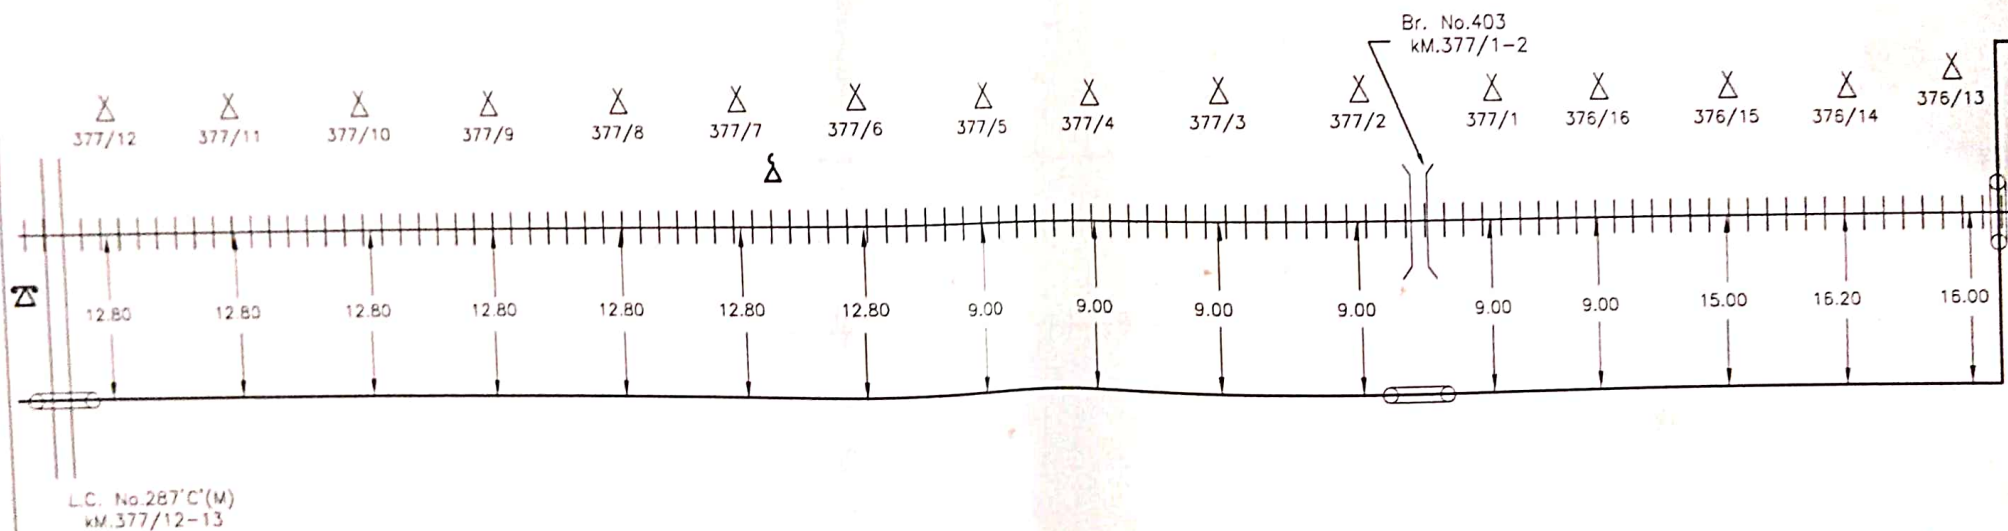

Not to Scale
All reading in mts


Customer Name		N. E. RAILWAY			
Prepared By :		M/S ASHOK KUMAR SINCH, JAGARNATH PUR, GORAKHPUR & ANUP KUMAR, MANAGING PARTNER			
SHEET NO.	25	CREATED BY	ANUP		Location : -- KASGANJ Jn.-- BAREILLY Jn.
CREATED ON		OFFERED BY	ANUP		
REVISION NO.		APPR. BY	N.E.RLY		
MODIFIED ON		Ref.no.:-- NE/			

	OFC JOINT MAIN HOLE		RAILWAY TRACK		T.J. (THROUGH JOINT)
	RAILWAY CROSSING		HDPE		'Km' STONE ON BANK
	CULVERT/CANAL/BRIDGE		G.I. PIPE		POLE


6-QUAD CABLE ROUTE PLAN (BITROI-UJHANI-BUDAUN)

← KSJ

BRY →

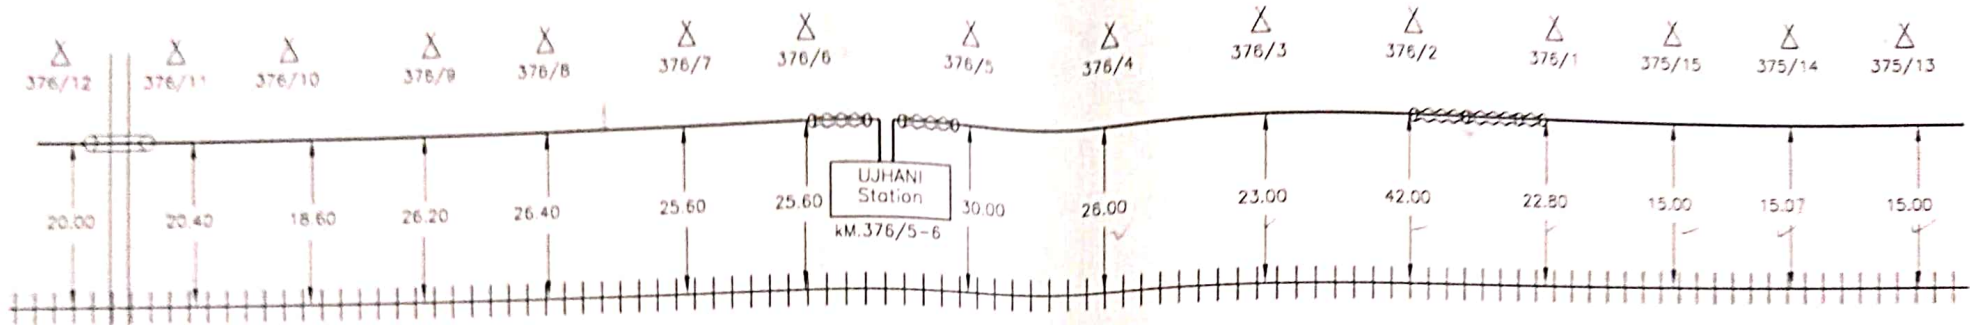

L.C. No 286'C
km.376/11-12

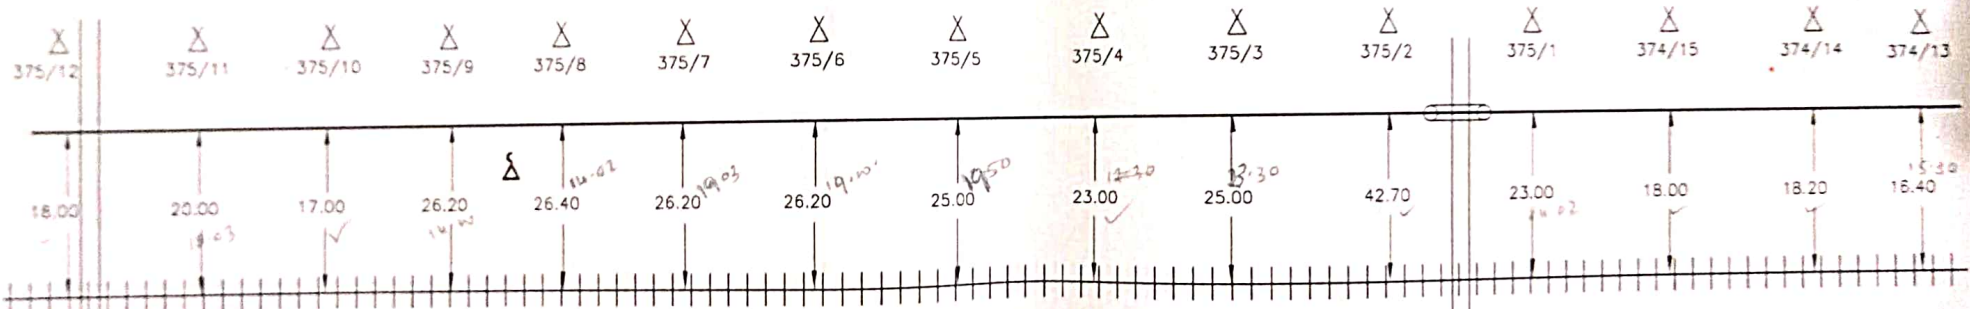

L.C. No 285'C(U/M)
km.375/12

L.C. No 284'C(U/M)
km.375/1-2

Not to Scale
All reading in mts

SSE/TELE/CON/LJN

DSTE/CON/LJN



Customer Name		N. E. RAILWAY			
Prepared By :		M/S ASHOK KUMAR SINGH, JAGARNATH PUR, GORAKHPUR & ANUP KUMAR, MANAGING PARTNER			
SHEET NO.	26	CREATED BY	ANUP	Location :-- KASGANJ Jn.- BAREILLY Jn.	
CREATED ON		OFFERED BY	ANUP		
REVISION NO.		APPR BY	N.E.RLY		
MODIFIED ON		Ref.no:- NE/			

☒	DFC JOINT MAIN HOLE	+++	RAILWAY TRACK	—●—	T.J.(THROUGH JOINT)	☒	L.C. GATE PHONE
☒	RAILWAY CROSSING	~~~~~	HDPE	□	'Km' STONE ON BANK	Δ	EMERGENCY POST
))((	CULVERT/CANAL/BRIDGE	—○—	G.I. PIPE	Δ	POLE	—	6 QUAD CABLE

6-QUAD CABLE ROUTE PLAN (BITROI-UJHANI-BUDAUN)

← KSJ

BRY →

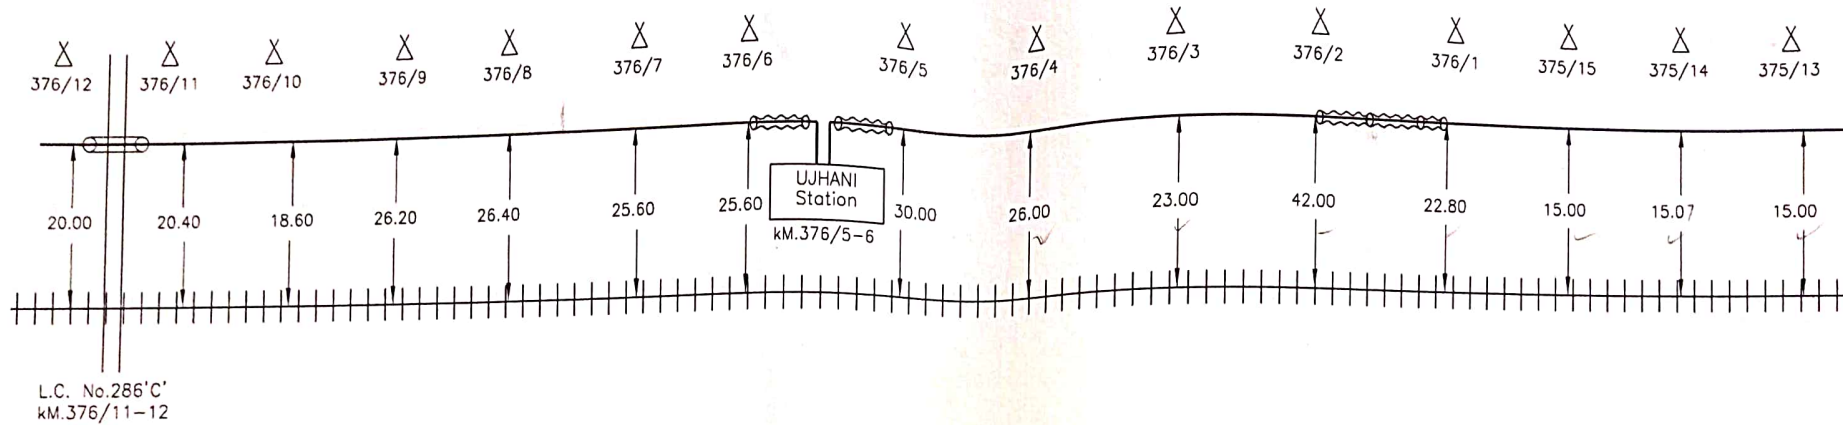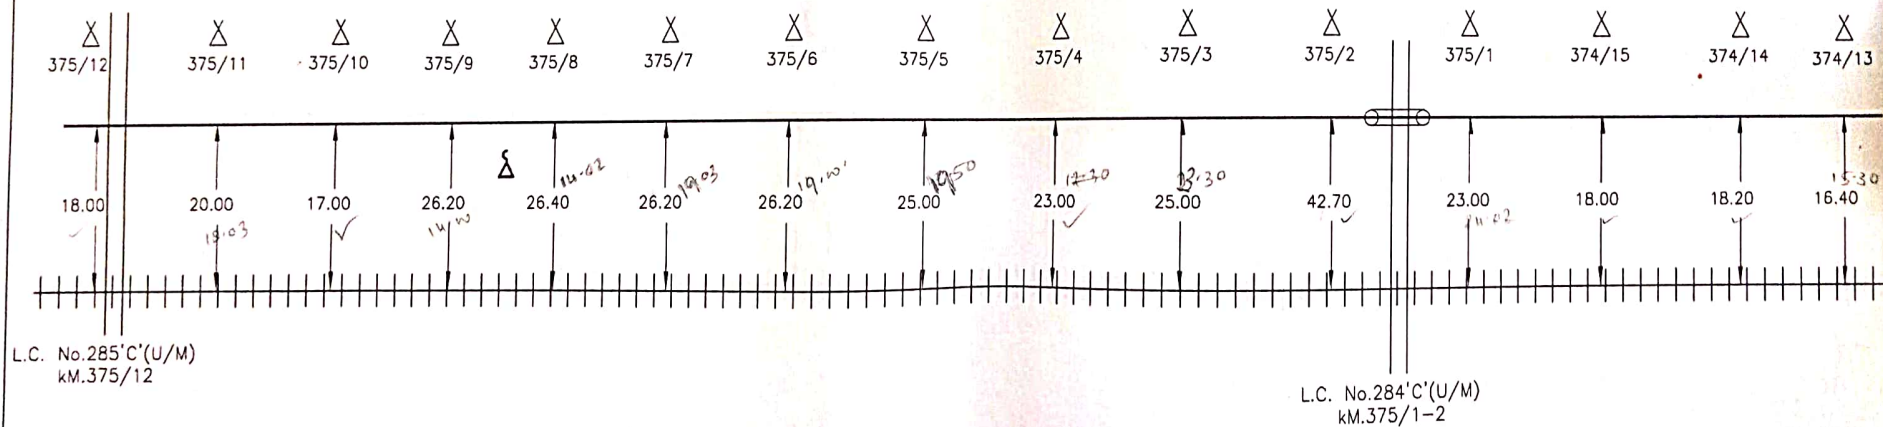

Not to Scale
All reading in mts

SSE/TELE/CON/LJN

DSTE/CON/LJN



Customer Name		N. E. RAILWAY			
Prepared By :		M/S ASHOK KUMAR SINGH, JAGARNATH PUR, GORAKHPUR & ANUP KUMAR, MANAGING PARTNER			
SHEET NO.	26	CREATED BY	ANUP	Location :-- KASGANJ Jn.- BAREILLY Jn.	
CREATED ON		OFFERED BY	ANUP		
RIVISION NO.		APPR. BY	N.E.RLY		
MODIFIED ON		Ref.no.:- NE/			

☒	OFC JOINT MAIN HOLE	≡	RAILWAY TRACK	—	T.J.(THROUGH JOINT)	☒	L.C. GATE PHONE
≡	RAILWAY CROSSING	⊞	HDPE	□	'Km' STONE ON BANK	Δ	EMERGENCY POST
))	CULVERT/CANAL/BRIDGE	⊞	G.I. PIPE	Δ	POLE	—	6 QUAD CABLE

6-QUAD CABLE ROUTE PLAN (UJHANI-BUDAUN)

← KSJ

BRY →

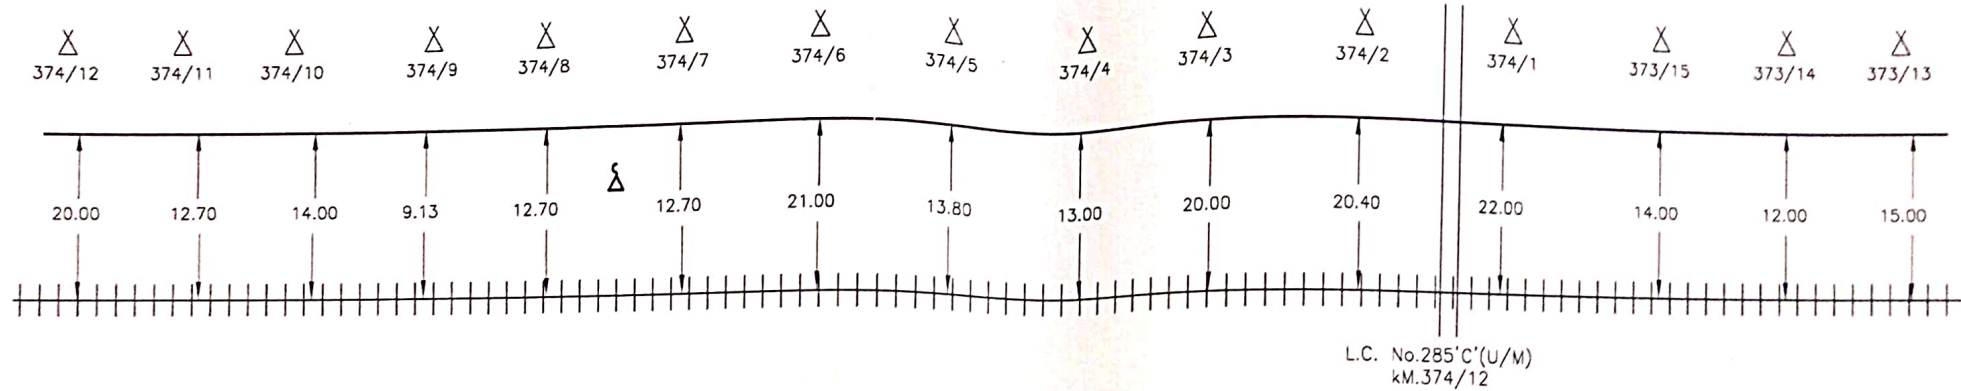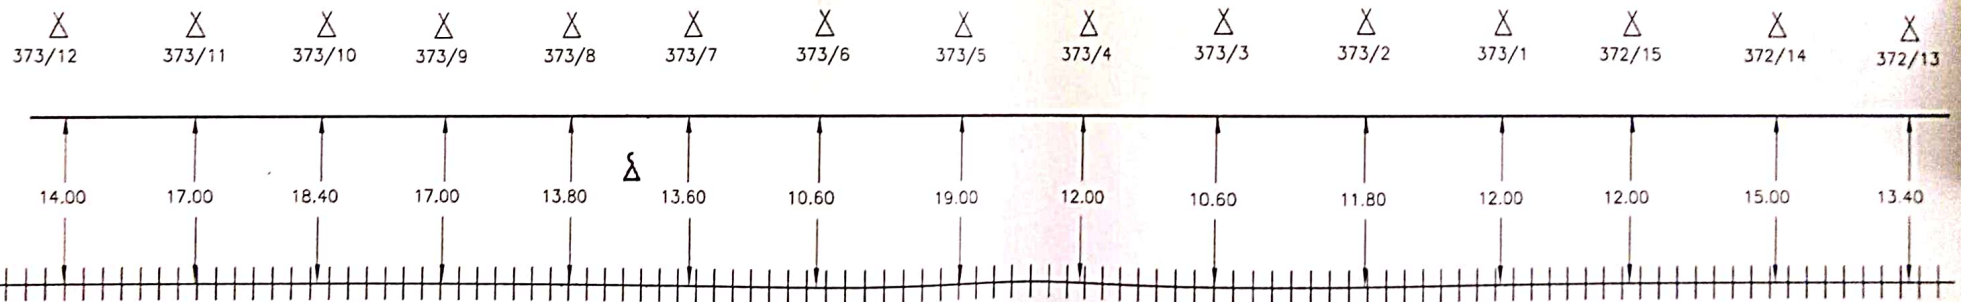

Not to Scale
All reading in mts

SSE/TELE/CON/LJN



DSTE/CON/LJN

	OFC JOINT MAIN HOLE		RAILWAY TRACK		T.J.(THROUGH JOINT)		L.C. GATE PHONE	SHEET NO.	27	CREATED BY	ANUP	KASGANJ Jn.- BAREILLY Jn.
	RAILWAY CROSSING		HDPE		'Km' STONE ON BANK		EMERGENCY POST	CREATED ON		OFFERED BY		
	CULVERT/CANAL/BRIDGE		G.I. PIPE		POLE		6 QUAD CABLE	REVISION NO.		APPR. BY	N.E.RLY	
								MODIFIED ON		Ref.no:- NE/		

6-QUAD CABLE ROUTE PLAN (UJHANI-BUDAUN)

BRY →

← KSJ

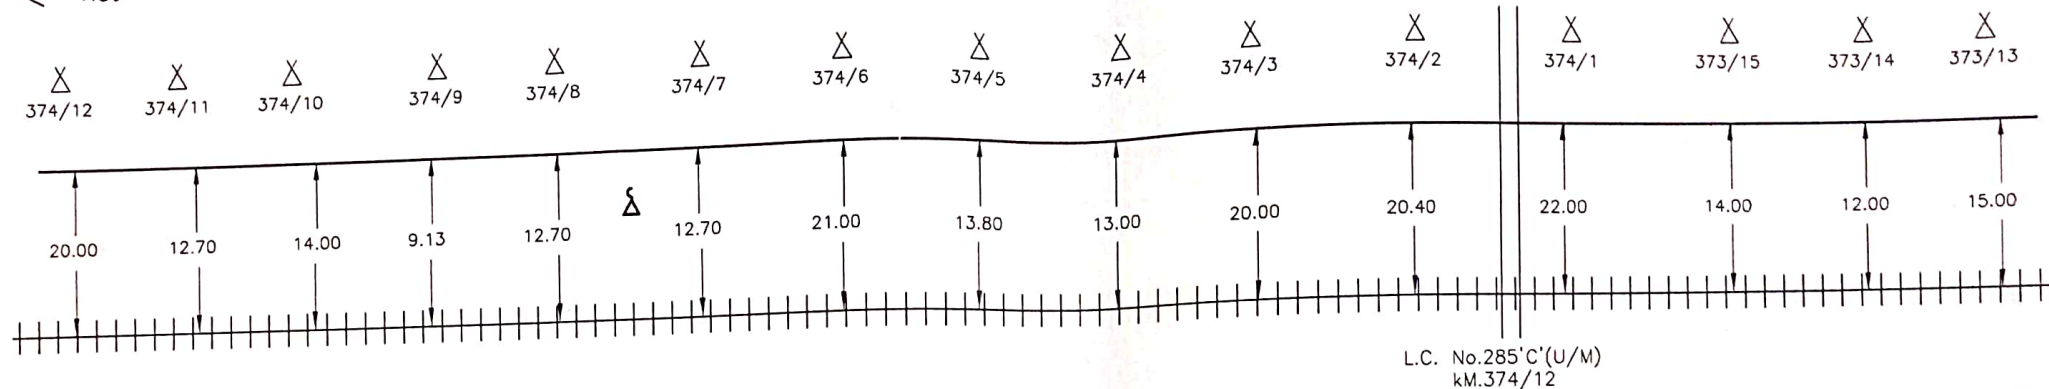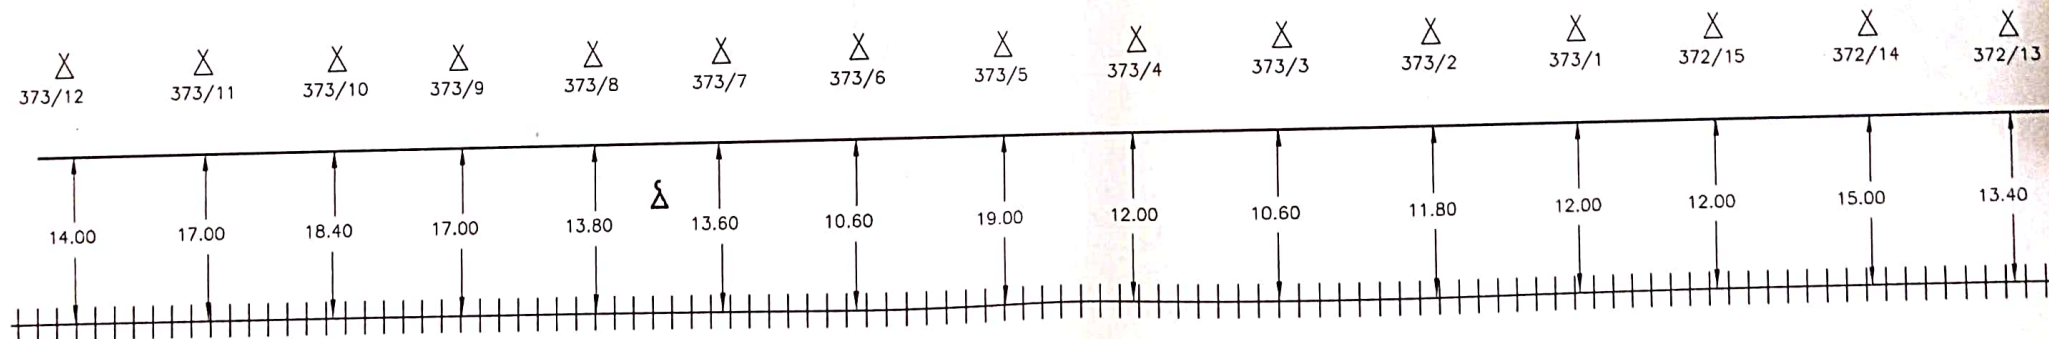

Not to Scale
All reading in mts

SSE/TELE/CON/LJN


DSTE/CON/LJN

☒	OFC JOINT MAIN HOLE	+++	RAILWAY TRACK	—●—	T.J.(THROUGH JOINT)	☒	L.C. GATE PHONE	Customer Name	N. E. RAILWAY			
⊕	RAILWAY CROSSING	⊕	HDPE	⊕	'Km' STONE ON BANK	Δ	EMERGENCY POST	Prepared By :	M/S ASHOK KUMAR SINGH, JAGARNATH PUR, GORAKHPUR & ANUP KUMAR, MANAGING PARTNER			
)(	CULVERT/CANAL/BRIDGE	⊕	G.I. PIPE	Δ	POLE	—	6 QUAD CABLE	SHEET NO.	27	CREATED BY	ANUP	Location :-- KASGANJ Jn.- BAREILLY Jn.
								CREATED ON		OFFERED BY	ANUP	
								RIVISION NO.		APPR. BY	N.E.RLY	
								MODIFIED ON		Ref.no.:- NE/		

6-QUAD CABLE ROUTE PLAN (UJHANI-BUDAUN)

← KSJ

BRY →

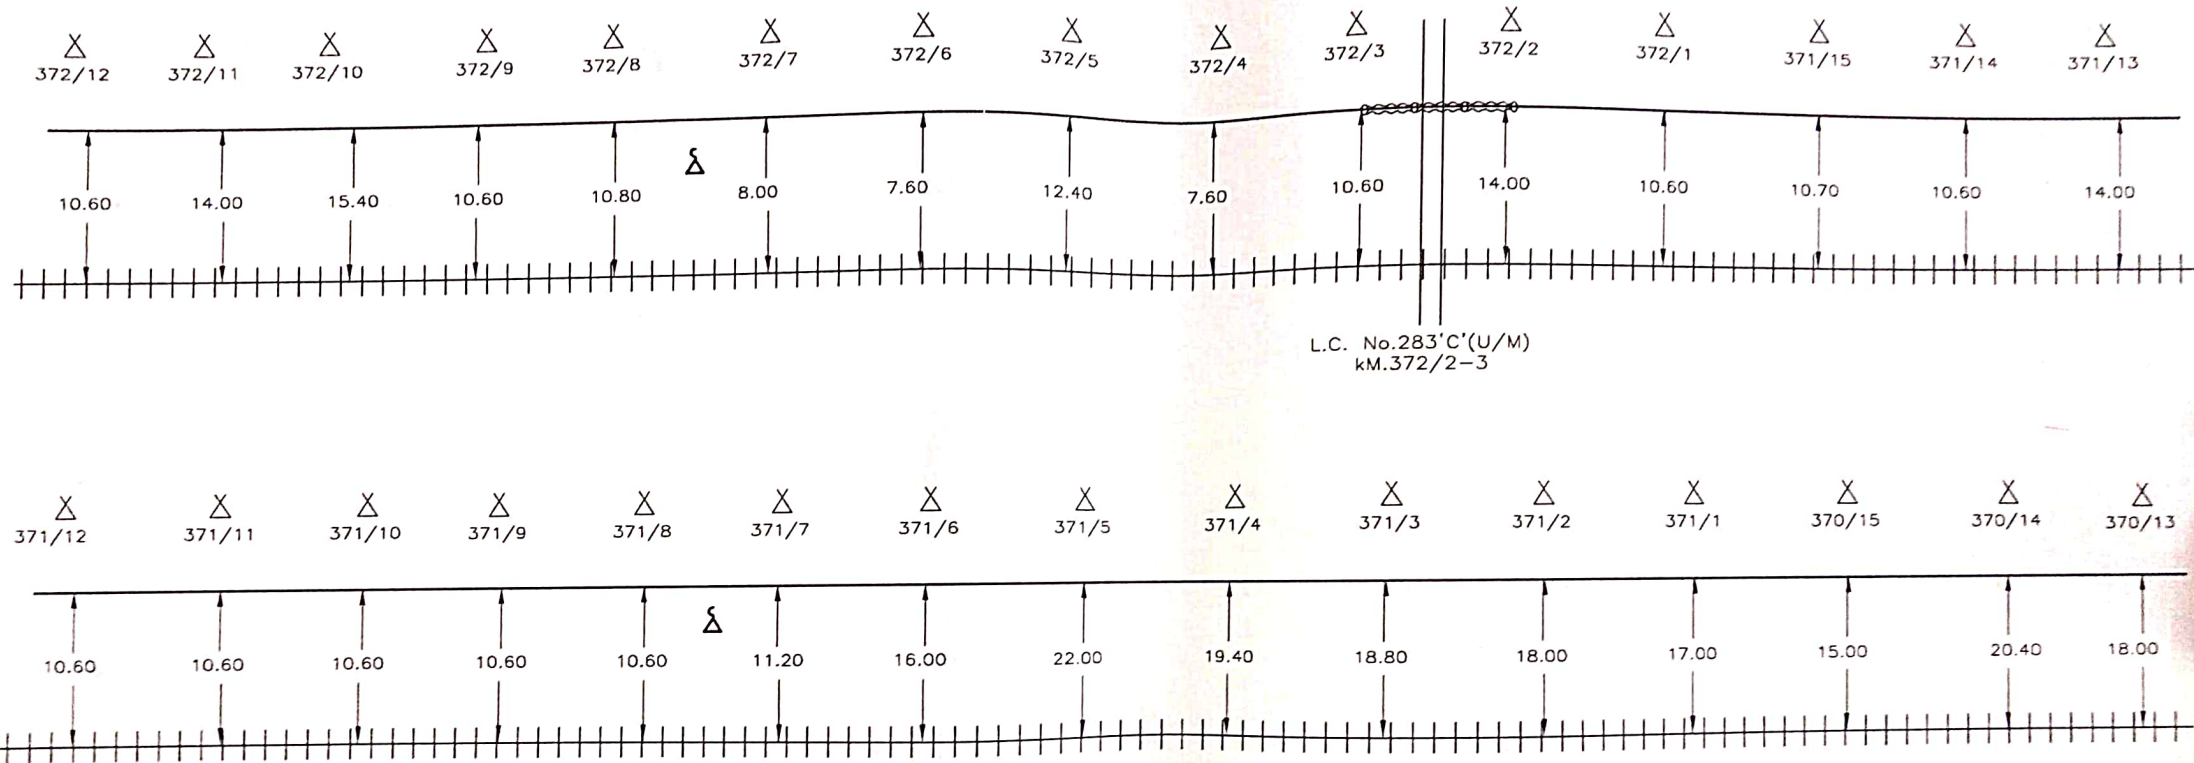

L.C. No. 283 'C' (U/M)
KM. 372/2-3

Not to Scale
All reading in mts

SSE/TELE/CON/LJN

DSTE/CON/LJN



	OFC JOINT MAIN HOLE		RAILWAY TRACK		T.J. (THROUGH JOINT)		L.C. GATE PHONE
	RAILWAY CROSSING		HDPE		'Km' STONE ON BANK		EMERGENCY POST
	CULVERT/CANAL/BRIDGE		G.I. PIPE		POLE		6 QUAD CABLE

Customer Name				N. E. RAILWAY			
Prepared By :				M/S ASHOK KUMAR SINGH, JAGARNATH PUR, GORAKHPUR & ANUP KUMAR, MANAGING PARTNER			
SHEET NO.	28	CREATED BY	ANUP	Location :-- KASGANJ Jn.- BAREILLY Jn.			
CREATED ON		OFFERED BY	ANUP				
REVISION NO.		APPR. BY	N.ERLY				
MODIFIED ON		Ref.no.:- NE/					

6-QUAD CABLE ROUTE PLAN (UJHANI-BUDAUN)

← KSJ

BRY →

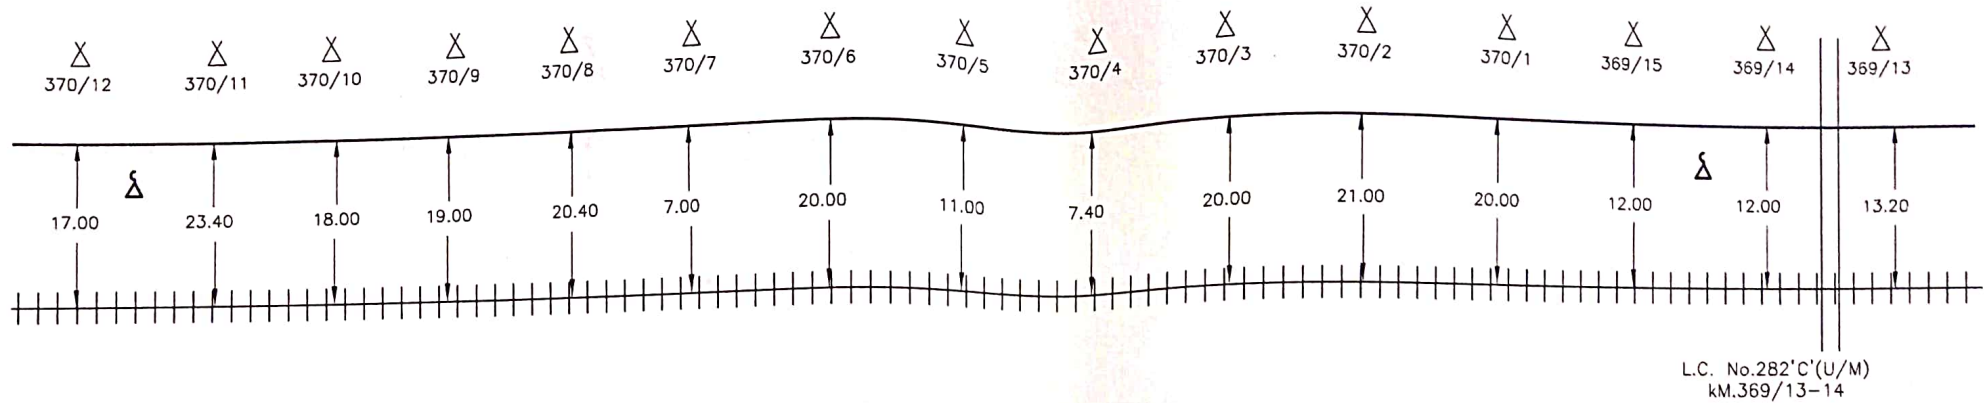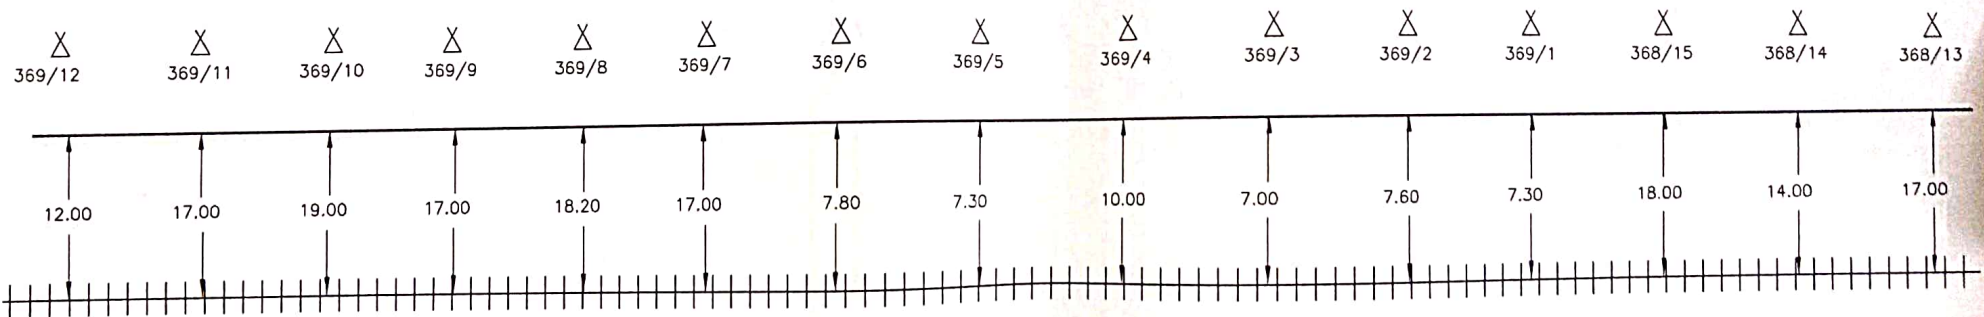

Not to Scale
All reading in mts

SSE/TELE/CON/LJN

DSTE/CON/LJN

	OFC JOINT MAIN HOLE		RAILWAY TRACK		T.J.(THROUGH JOINT)
	RAILWAY CROSSING		HDPE		'Km' STONE ON BANK
	CULVERT/CANAL/BRIDGE		G.I. PIPE		POLE


	L.C. GATE PHONE
	EMERGENCY POST
	6 QUAD CABLE

Customer Name		N. E. RAILWAY			
Prepared By :		M/S ASHOK KUMAR SINGH, JAGARNATH PUR, GORAKHPUR & ANUP KUMAR, MANAGING PARTNER			
SHEET NO.	29	CREATED BY	ANUP		Location :-- KASGANJ Jn.- BAREILLY Jn.
CREATED ON		OFFERED BY	ANUP		
RIVISION NO.		APPR. BY	N.E.RLY		
MODIFIED ON		Ref.no.:- NE/			

6-QUAD CABLE ROUTE PLAN (UJHANI-BUDAUN)

← KSJ

BRY →

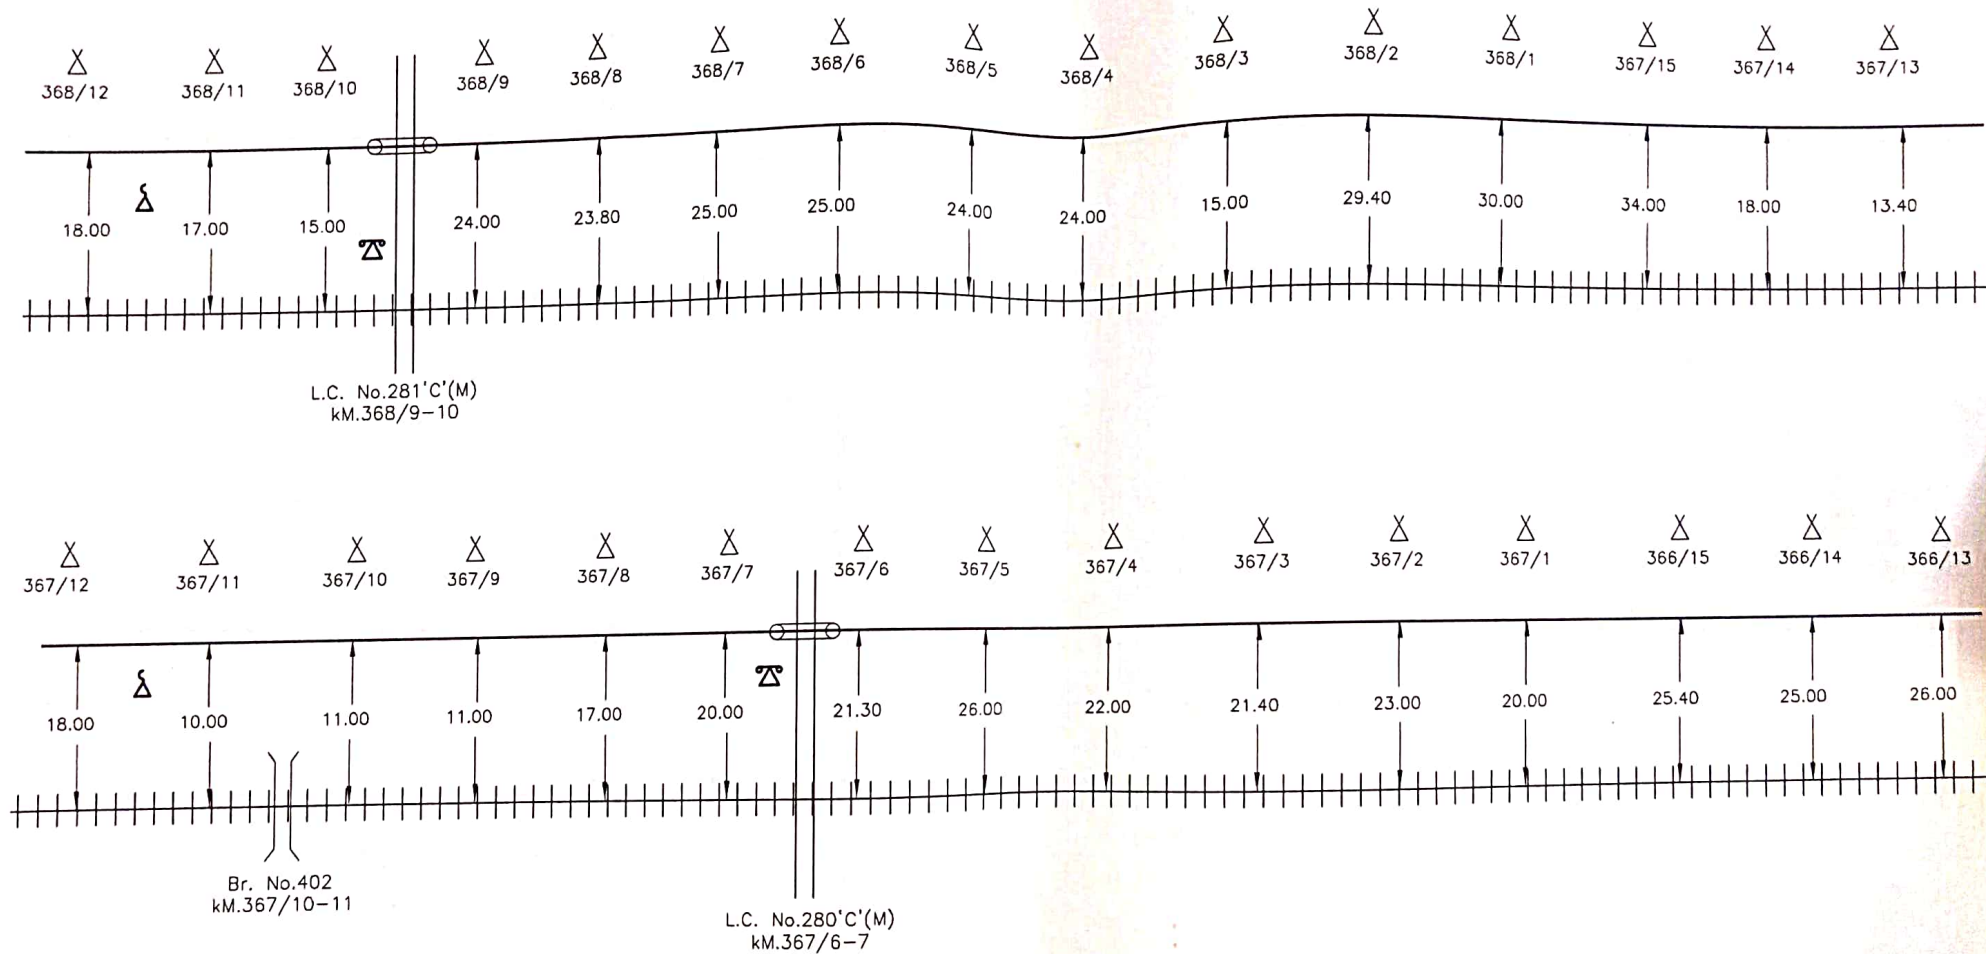

Not to Scale
All reading in mts

Customer Name		N. E. RAILWAY			
Prepared By :		M/S ASHOK KUMAR SINGH, JAGARNATH PUR, GORAKHPUR & ANUP KUMAR, MANAGING PARTNER			
SHEET NO.	30	CREATED BY	ANUP	Location :-- KASGANJ Jn.- BAREILLY Jn.	
CREATED ON		OFFERED BY	ANUP		
RIVISION NO.		APPR. BY	N.E.RLY		
MODIFIED ON		Ref.no.:-- NE/			

☒	OFC JOINT MAIN HOLE	+++	RAILWAY TRACK	—	T.J.(THROUGH JOINT)	⚡	L.C. GATE PHONE
++	RAILWAY CROSSING	~	HDPE	□	'Km' STONE ON BANK	Δ	EMERGENCY POST
) (	CULVERT/CANAL/BRIDGE	○	G.I. PIPE	△	POLE	—	6 QUAD CABLE



SSE/TELE/CON/LJN

DSTE/CON/LJN

6-QUAD CABLE ROUTE PLAN (UJHANI-BUDAUN)

← KSJ

BRY →

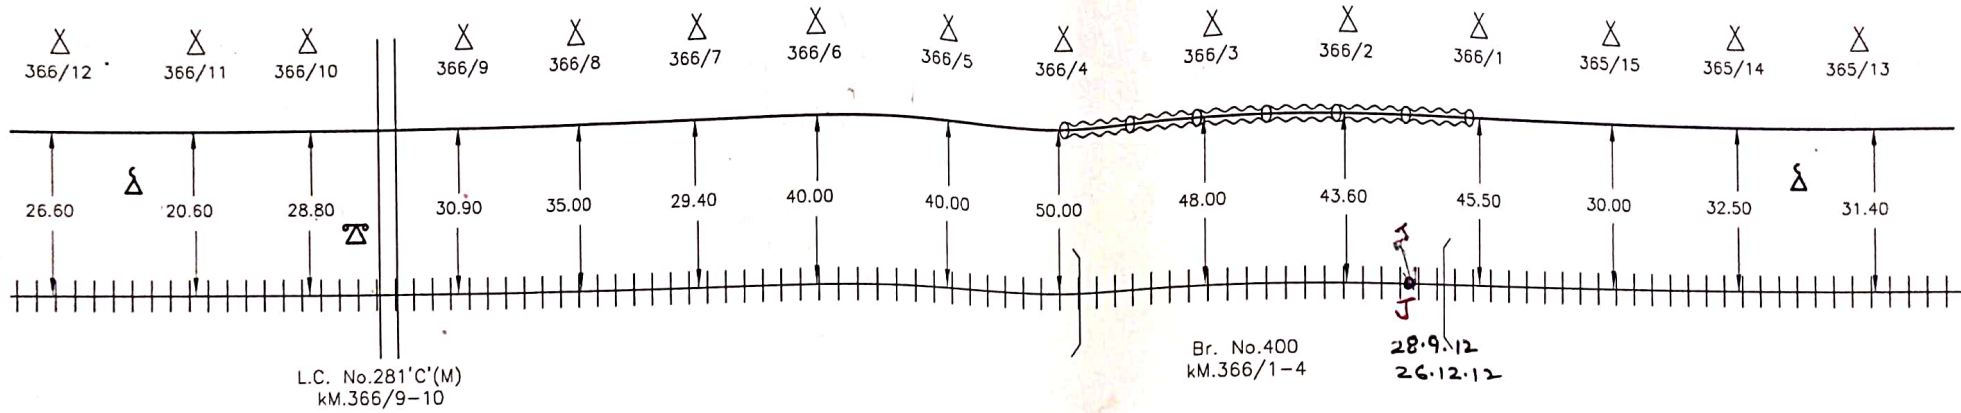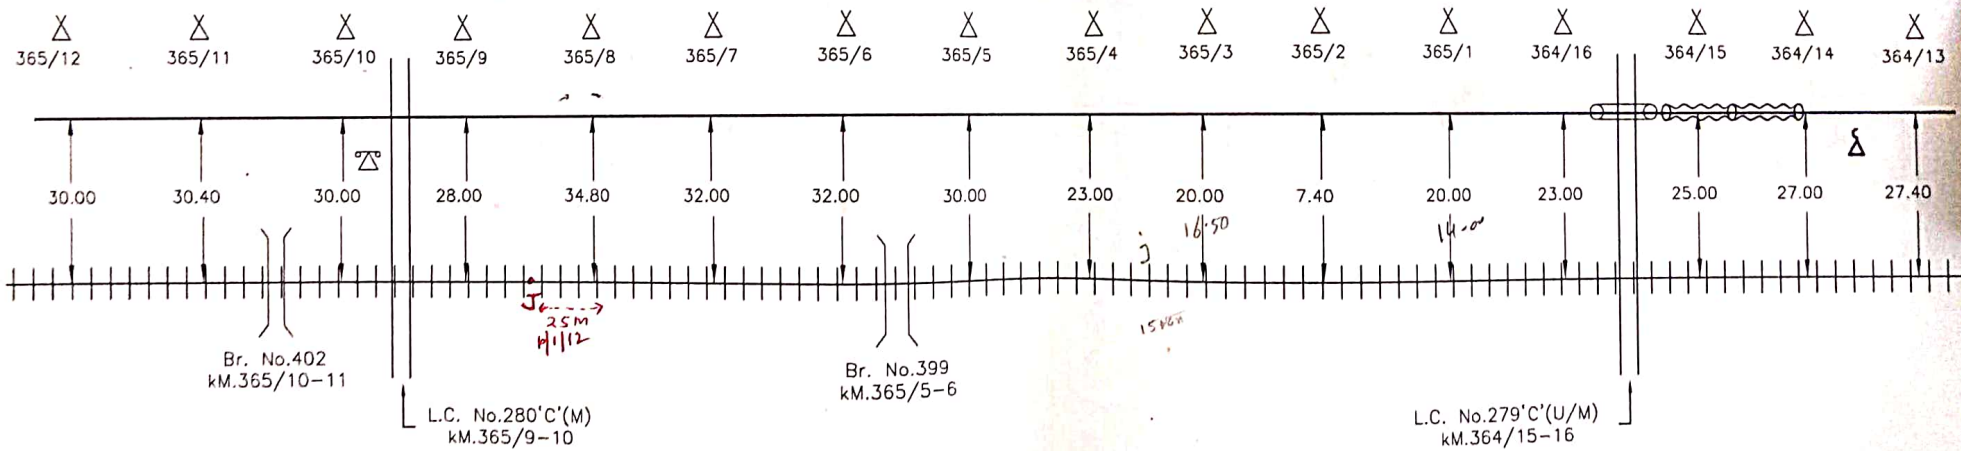


Not to Scale
All reading in mts

SSE/TELE/CON/LJN

DSTE/CON/EJN

☒	OFC JOINT MAIN HOLE	++	RAILWAY TRACK	—	T.J.(THROUGH JOINT)	☒	L.C. GATE PHONE	Customer Name	N. E. RAILWAY			
☒	RAILWAY CROSSING	~~~~~	HDPE	☒	'Km' STONE ON BANK	☒	EMERGENCY POST	Prepared By :	M/S ASHOK KUMAR SINGH, JAGARNATH PUR, GORAKHPUR & ANUP KUMAR, MANAGING PARTNER			
☒	CULVERT/CANAL/BRIDGE	—	G.I. PIPE	☒	POLE	☒	6 QUAD CABLE	SHEET NO.	31	CREATED BY	ANUP	Location :-- KASGANJ Jn.- BAREILLY Jn.
								CREATED ON		OFFERED BY	ANUP	
								RIVISION NO.		APPR. BY	N.E.RLY	
								MODIFIED ON		Ref.no:- NE/		

6-QUAD CABLE ROUTE PLAN (UJHANI-BUDAUN-GHATPURI)

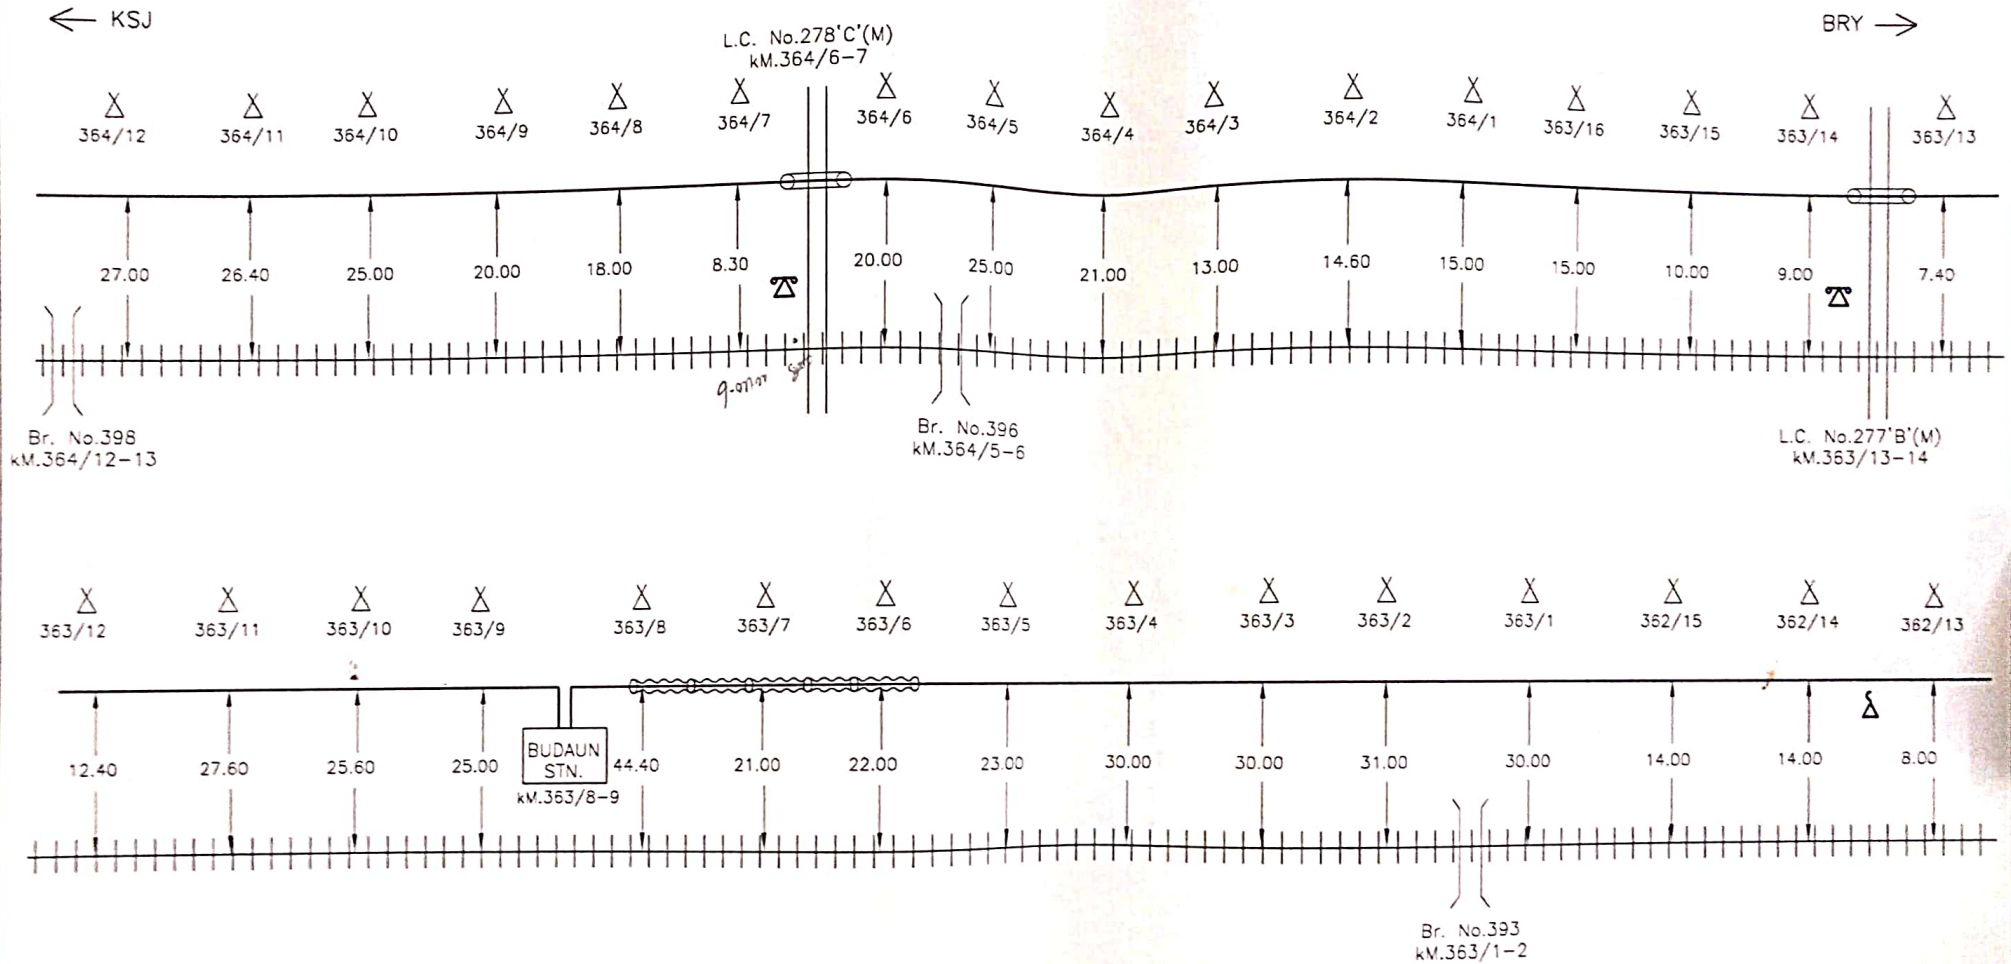

Not to Scale
All reading in mts

	OFC JOINT MAIN HOLE		RAILWAY TRACK		T.J. (THROUGH JOINT)		L.C. GATE PHONE
	RAILWAY CROSSING		HDPE		'Km' STONE ON BANK		EMERGENCY POST
	CULVERT/CANAL/BRIDGE		G.I. PIPE		POLE		6 QUAD CABLE

Customer Name		N. E. RAILWAY			
Prepared By :		M/S ASHOK KUMAR SINGH, JAGARNATH PUR, GORAKHPUR & ANUP KUMAR, MANAGING PARTNER			
SHEET NO.	32	CREATED BY	ANUP	Location :-- KASGANJ Jn.- BAREILLY Jn.	
CREATED ON		OFFERED BY	ANUP		
REVISION NO.		APPR. BY	NERLY		
MODIFIED ON		Ref.no.:- NE/			


SSE/TELE/CON/LUN

DSTE/CON/LUN

6-QUAD* CABLE ROUTE PLAN (BUDAUN-GHATPURI)

← KSJ

BRY →

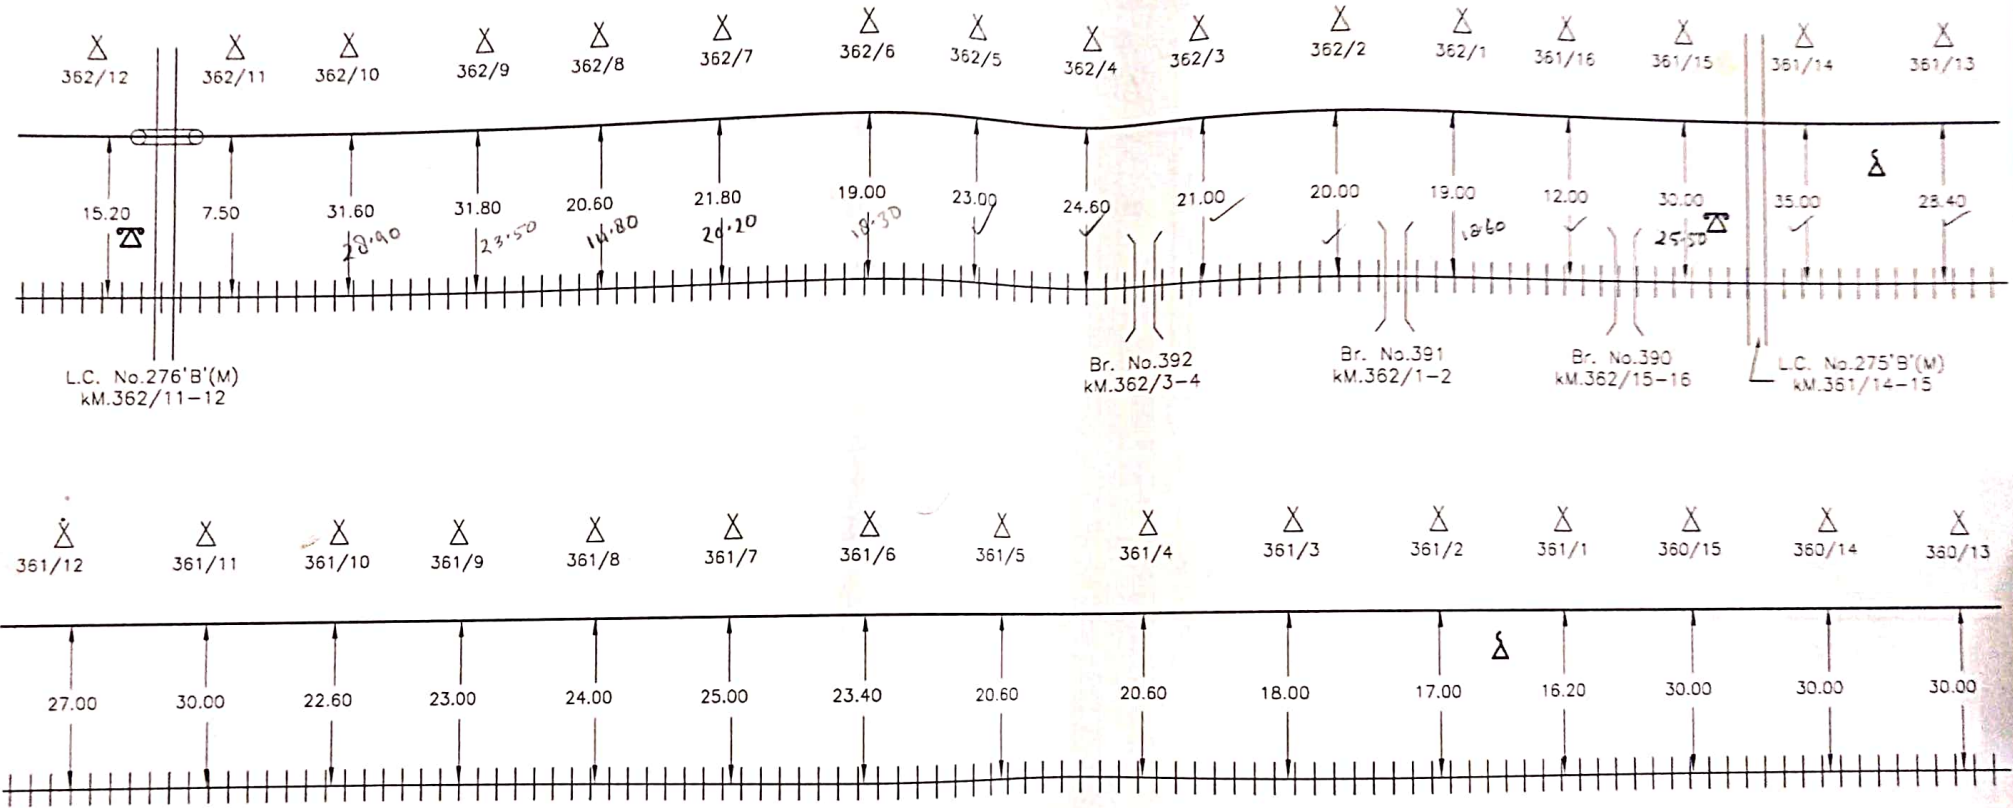



Not to Scale
All reading in mts

SSE/TELE/CON/LJN				DSTE/CON/LJN			
SSE/TELE/CON/LJN				DSTE/CON/LJN			
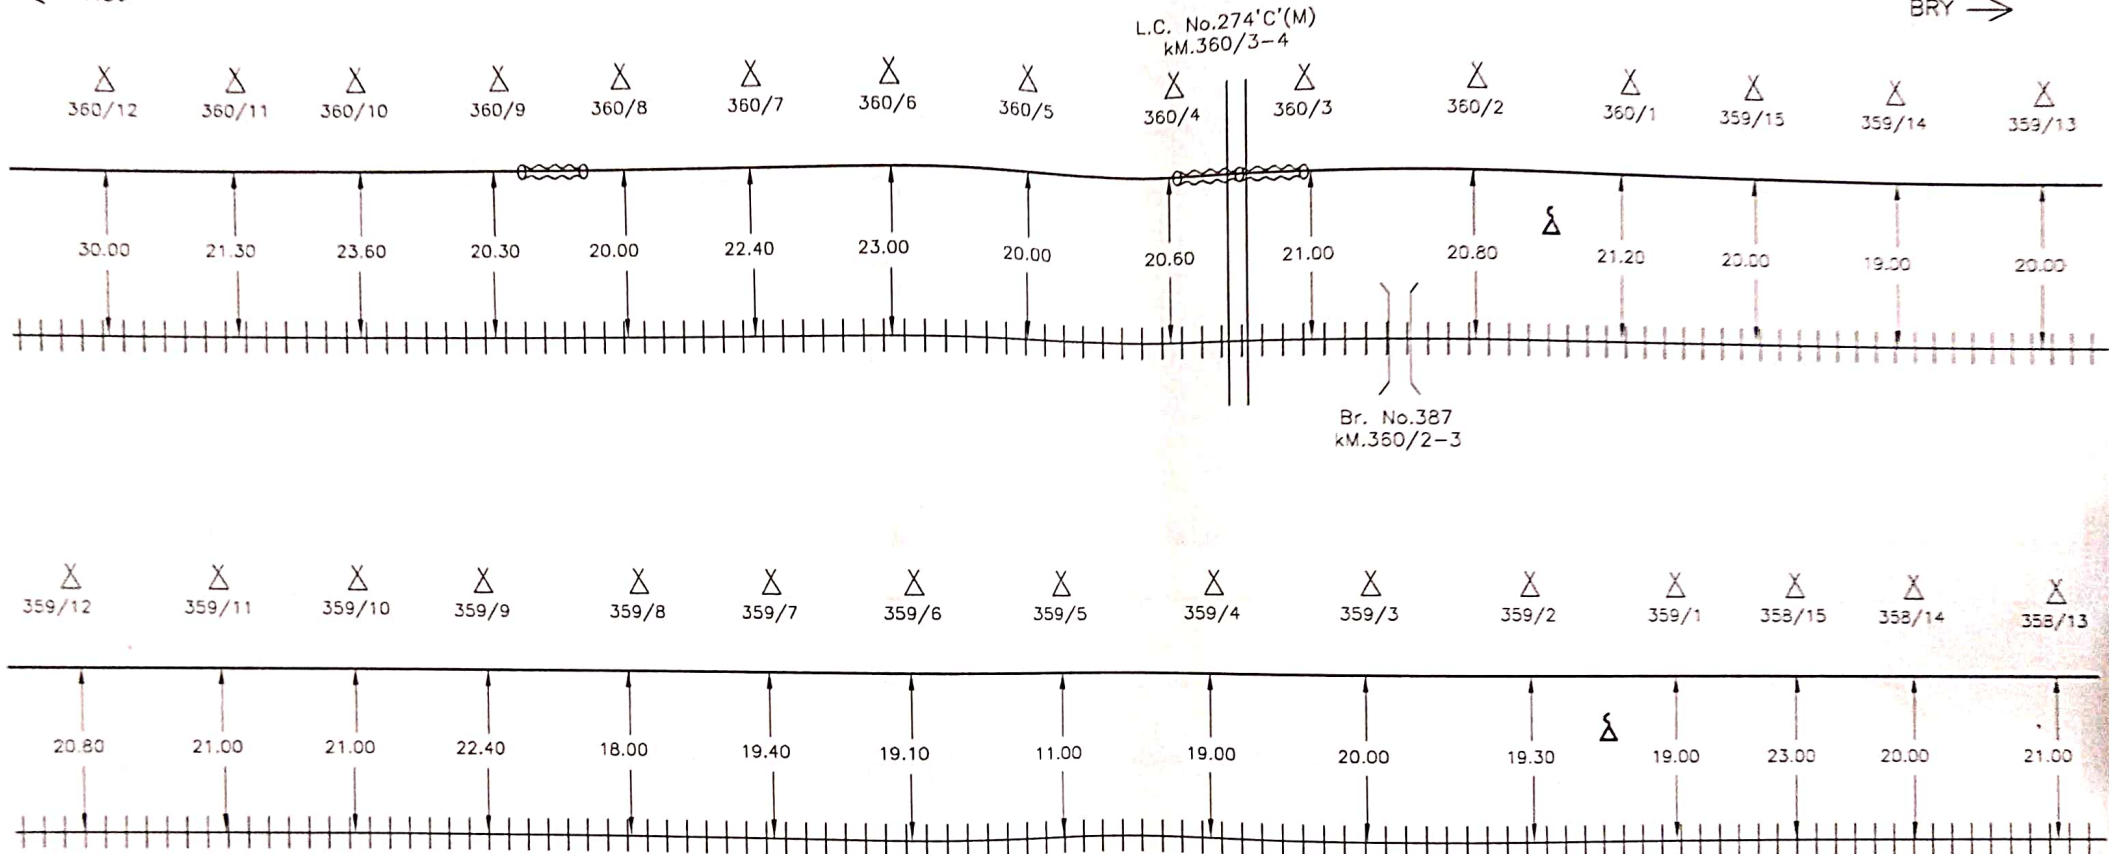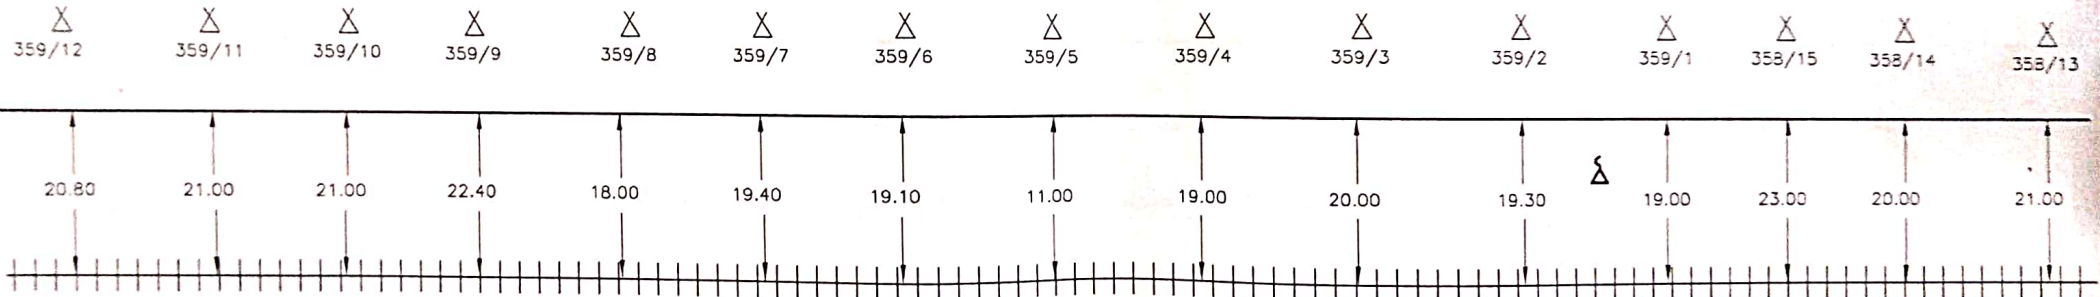

Not to Scale
All reading in mts

SSE/TELE/CON/LUN

DSTE/CON/LUN

☒	OFC JOINT MAIN HOLE	+++	RAILWAY TRACK	—●—	T.J.(THROUGH JOINT)	⚡	L.C. GATE PHONE
⊕	RAILWAY CROSSING	⊞	HDPE	□	'Km' STONE ON BANK	Δ	EMERGENCY POST
) (	CULVERT/CANAL/BRIDGE	○—○	G.I. PIPE	Δ	POLE	—	6 QUAD CABLE


Customer Name		N. E. RAILWAY			
Prepared By :		M/S ASHOK KUMAR SINGH, JAGARNATH PUR, GORAKHPUR & ANUP KUMAR, MANAGING PARTNER			
SHEET NO.	34	CREATED BY	ANUP		Location :-- KASGANJ Jn.- BAREILLY Jn.
CREATED ON		OFFERED BY	ANUP		
RIVISION NO.		APPR. BY	N.E.RLY		
MODIFIED ON		Ref.no.:- NE/			

6-QUAD CABLE ROUTE PLAN (BUDAUN-GHATPURI)

← KSJ

BRY →

L.C. No.272'C'(U/M)
KM.357/14-15

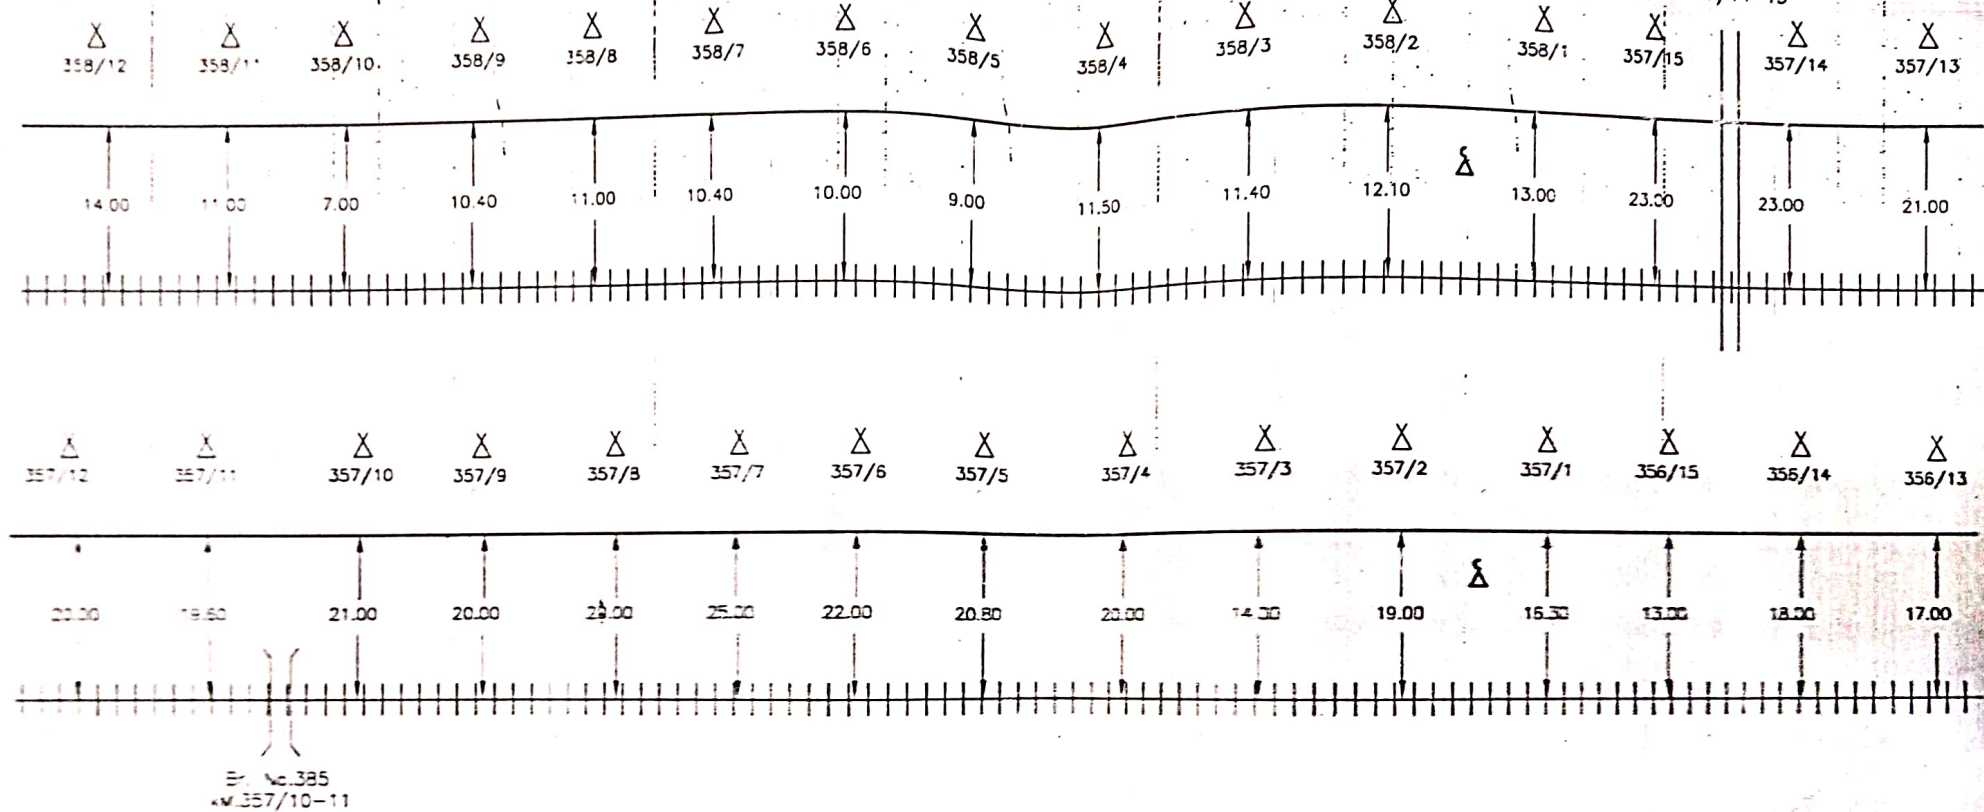

Not to Scale
All reading in mts

SSE/TELE/CON/LUN

DSTE/CON/LUN

☒	OFC JOINT MAIN HOLE	+++	RAILWAY TRACK	—●—	T.J.(THROUGH JOINT)	⚡	L.C. GATE PHONE
+	RAILWAY CROSSING	~~~~~	HDPE	□	'Km' STONE ON BANK	Δ	EMERGENCY POST
))	CULVERT/CANAL/BRIDGE	□□□	G.I. PIPE	Δ	POLE	—	6 QUAD CABLE


Customer Name		N. E. RAILWAY			
Prepared By :		M/S ASHOK KUMAR SINGH, JAGARNATH PUR, GORAKHPUR & ANUP KUMAR, MANAGING PARTNER			
SHEET NO.	35	CREATED BY	ANUP		Location :-- KASGANJ Jn.- BAREILLY Jn.
CREATED ON		OFFERED BY	ANUP		
REVISION NO.		APPR. BY	N.E.RLY		
MODIFIED ON		Ref.no.- NE/			

6-QUAD CABLE ROUTE PLAN (BUDAUN-GHATPURI)


← KSJ

BRY →

L.C. No.271'C'(U/M)
KM.355/15-16

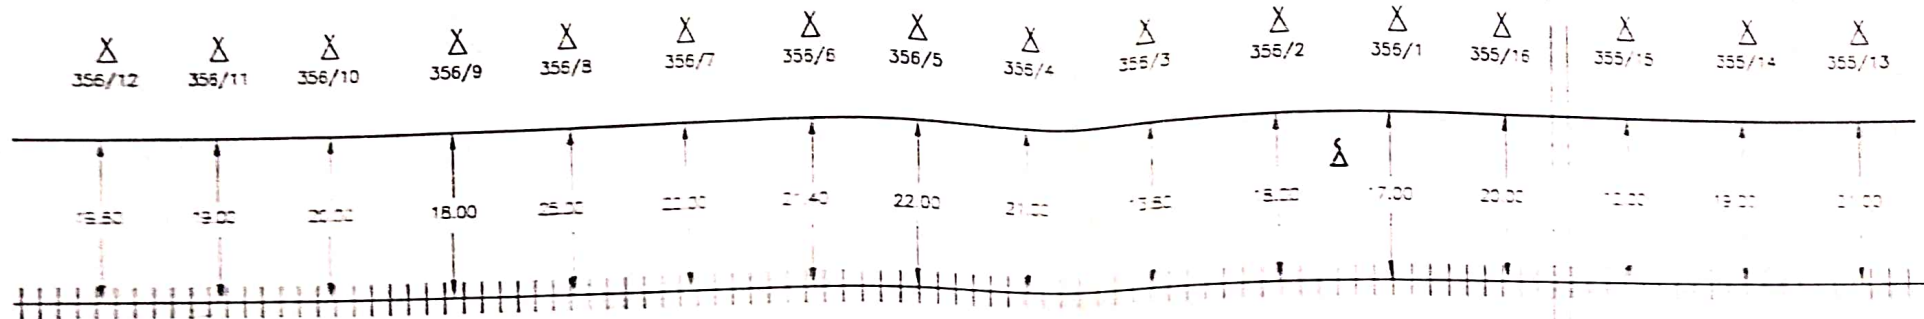

L.C. No.270'A'(M)
KM.355/2-3

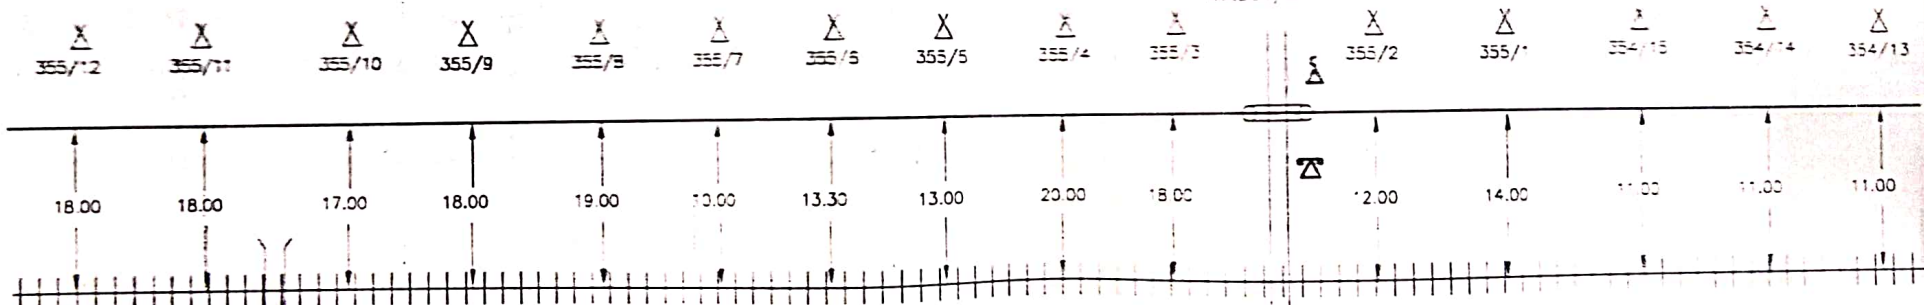

Br. No.385
KM.355/10-11

Not to Scale
All reading in mts

SSE/TELE/CON/LJN

DSTE/CON/LJN


☒	OFC JOINT MAIN HOLE	≡	RAILWAY TRACK	—●—	T.J.(THROUGH JOINT)	☒	L.C. GATE PHONE
≡	RAILWAY CROSSING	~~~~~	HDPE	□	'Km' STONE ON BANK	Δ	EMERGENCY POST
))	CULVERT/CANAL/BRIDGE	—○—	G.I. PIPE	Δ	POLE	—	6 QUAD CABLE

Customer Name		N. E. RAILWAY	
Prepared By :		M/S ASHOK KUMAR SINGH, JAGARNATH P.J.R. GORAKHPUR & ANUP KUMAR, MANAGING PARTNER	
SHEET NO.	36	CREATED BY	ANUP
CREATED ON		OFFERED BY	ANUP
REVISION NO.		APPR. BY	N.E.RLY
MODIFIED ON		Ref.no.:-	NE/
		Location :-- KASGANJ Jn.- BAREILLY Jn.	

6-QUAD CABLE ROUTE PLAN (BUDAUN-GHATPURI)

← KSJ

BRY →

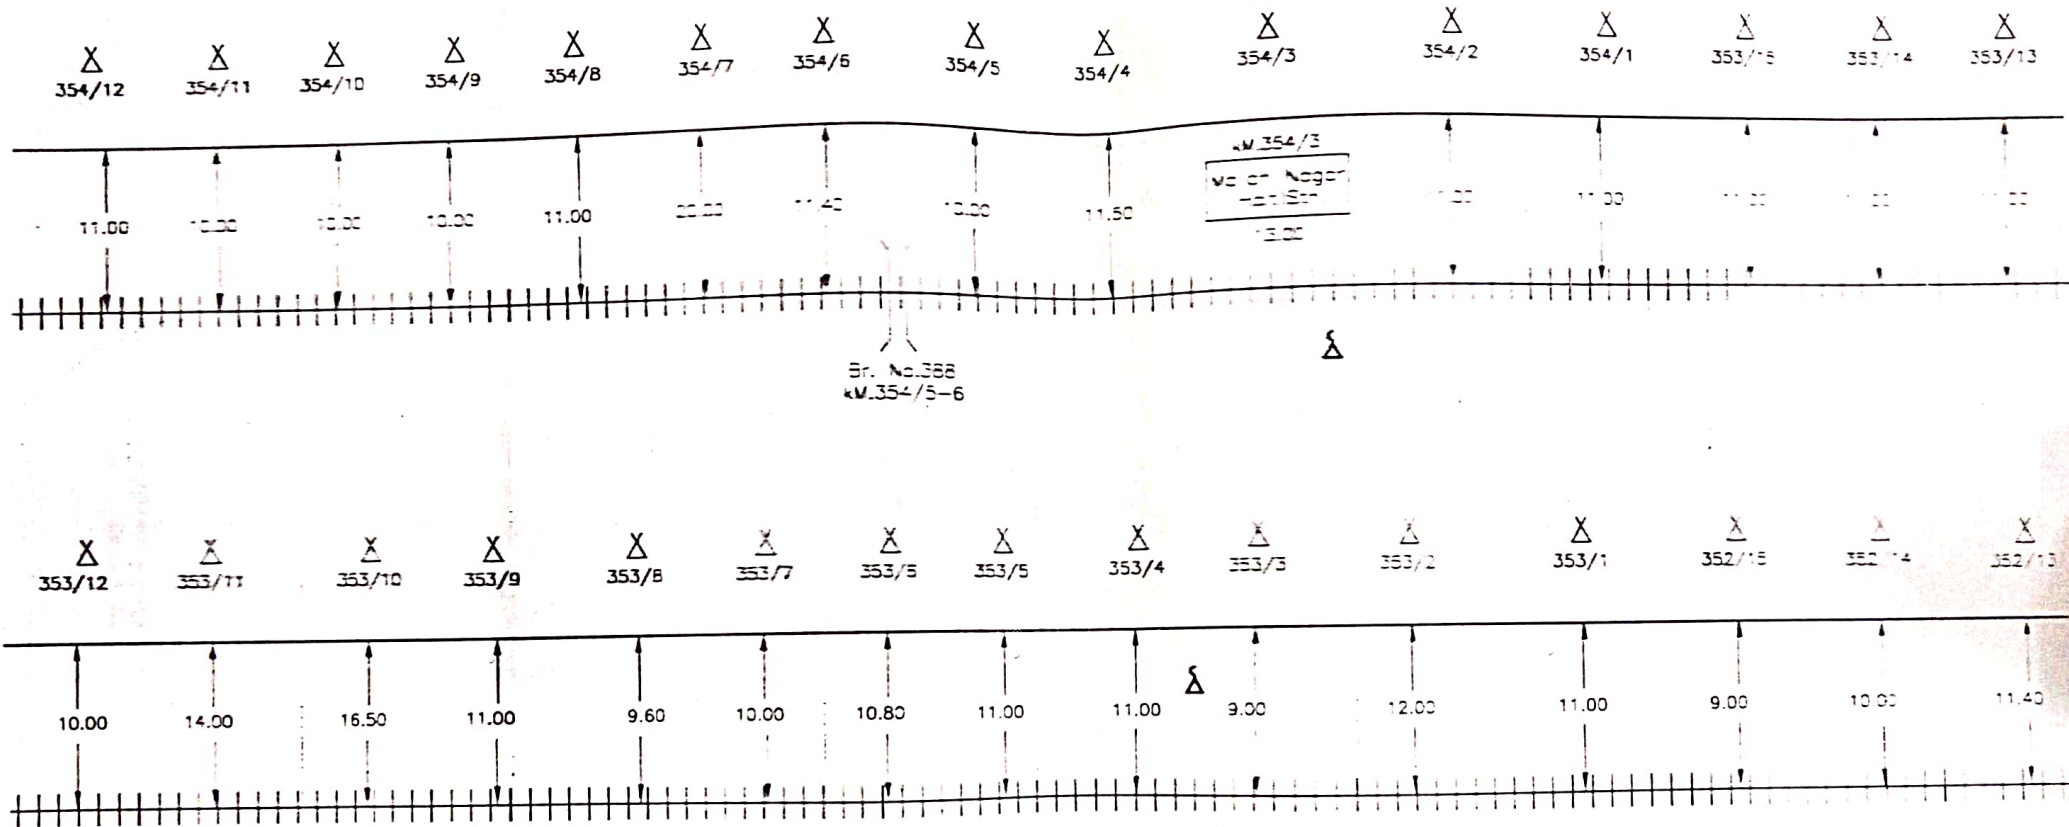

Not to Scale
All reading in mts

SSE/TELE/CON/LJN

DSTE/CON/LJN


☒	OFC JOINT MAIN HOLE	+++	RAILWAY TRACK	—	T.J.(THROUGH JOINT)	Σ	L.C. GATE PHONE
☒	RAILWAY CROSSING	⊞	HDPE	□	'Km' STONE ON BANK	Δ	EMERGENCY POST
☒	CULVERT/CANAL/BRIDGE	⊞	G.I. PIPE	Δ	POLE	—	6 QUAD CABLE

Customer Name		N. E. RAILWAY			
Prepared By		M/S ASHOK KUMAR SINGH, JAGARNATH PUR, GORAKHPUR & ANUP KUMAR, MANAGING PARTNER			
SHEET NO.	37	CREATED BY	ANUP	Location :-- KASGANJ Jn.- BAREILLY Jn.	
CREATED ON		OFFERED BY	ANUP		
REVISION NO.		APPR. BY	N.E.RLY		
MODIFIED ON		Ref.no.:- NE/			

6-QUAD CABLE ROUTE PLAN (BUDAUN-GHATPURI)

← KSJ

BRY →

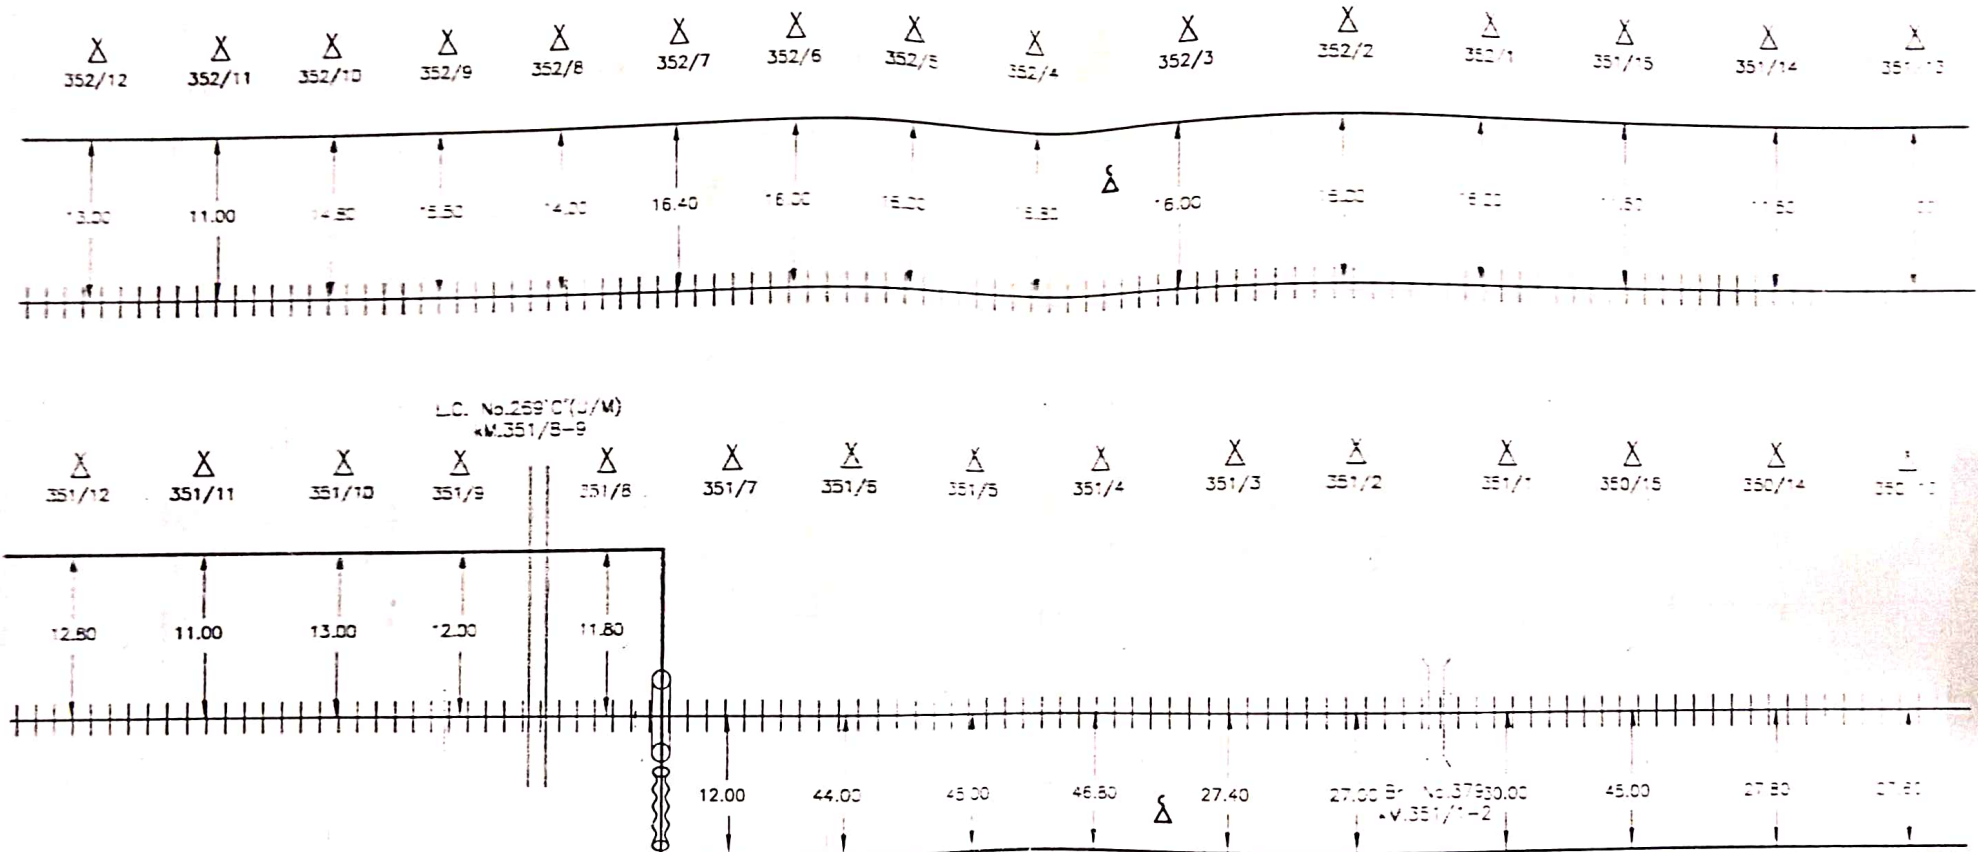

Not to Scale
All readings in mts

☒	OFC JOINT MAIN HOLE	≡	RAILWAY TRACK	—	T.J. (THROUGH JOINT)	☒	L.C. GATE PHONE
☒	RAILWAY CROSSING	⋯	HDPE	☒	'Km' STONE ON BANK	☒	EMERGENCY POST
☒	CULVERT/CANAL/BRIDGE	⋯	G.I. PIPE	☒	POLE	☒	6 QUAD CABLE

Customer Name	N. E. RAILWAY		
Prepared By	M/S ASHOK KUMAR SINGH, JAGARNATH PUR, GORAKHPUR & ANUP KUMAR, MANAGING PARTNER		
SHEET NO.	38	CREATED BY	ANUP
CREATED ON		OFFERED BY	ANUP
REVISION NO.		APPR. BY	N.E.RLY
MODIFIED ON		Ref.no.:-	NE/
		Location :- KASGANJ Jn.- BAREILLY Jn.	



SSE/TELE/CON/LJN.

DSTE/CON/LJN.

6-QUAD CABLE ROUTE PLAN (BUDAUN-GHATPURI-MAKARANDPUR)

← KSJ

BRY →

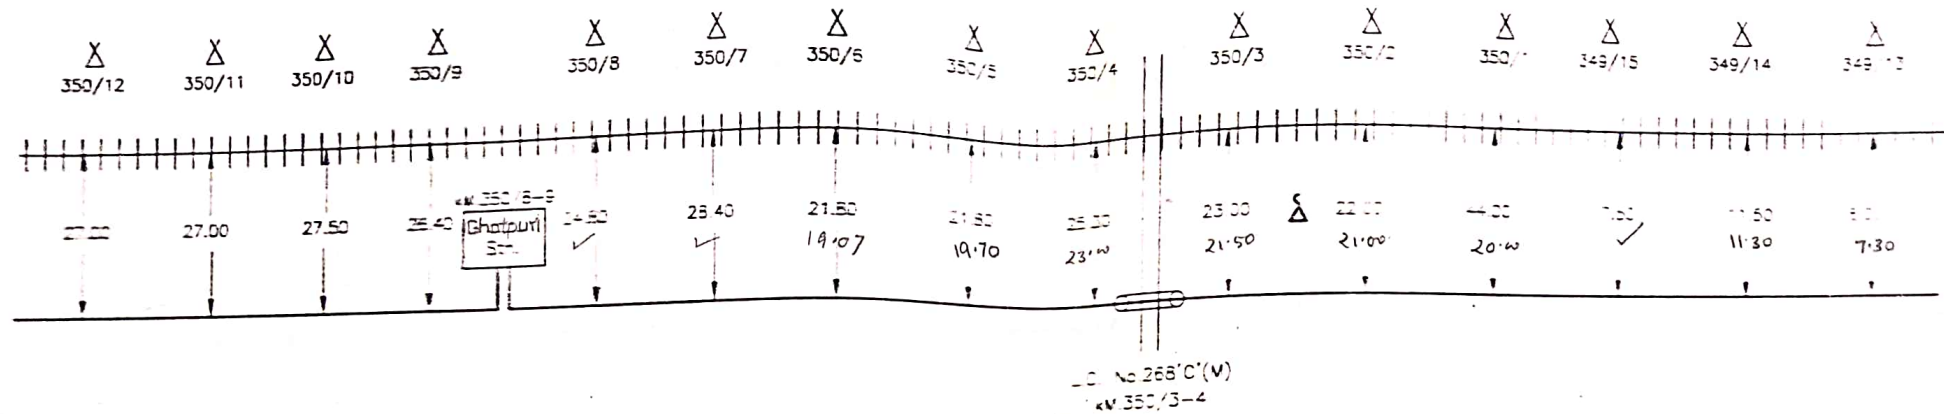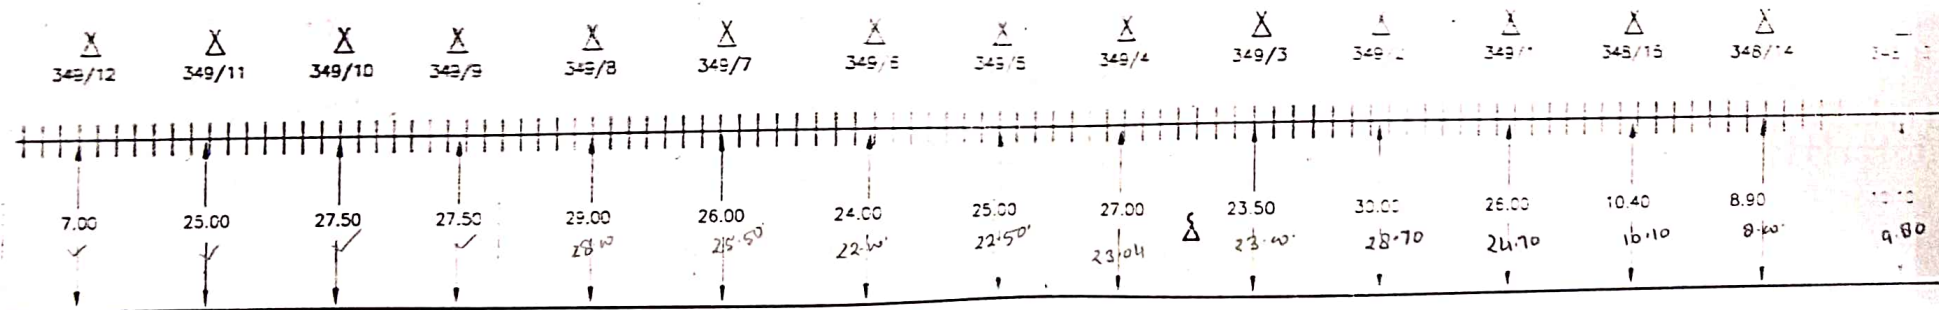

Not to Scale
All readings in mts

SSE/TELE/CON/LJN

DSTE/CON/LJN


Customer Name		N. E. RAILWAY	
Prepared By		M/S ASHOK KUMAR SINGH, JAGANNATH PUR, GORAKHPUR & ANUP KUMAR, MANAGING PARTNER	
SHEET NO.	39	CREATED BY	ANUP
CREATED ON		OFFERED BY	ANUP
REVISION NO.		APPR. BY	N.E.RLY
MODIFIED ON		Ref.no.:- NE/	
Location :--		KASGANJ Jn.- BAREILLY Jn.	

☒	OFC JOINT MAIN HOLE	⦚	RAILWAY TRACK	—●—	T.J.(THROUGH JOINT)	☒	L.C. GATE PHONE
☒	RAILWAY CROSSING	⦚	HDPE	□	'Km' STONE ON BANK	☒	EMERGENCY POST
☒	CULVERT/CANAL/BRIDGE	⦚	G.I. PIPE	⦚	POLE	☒	6 QUAD CABLE

6-QUAD CABLE ROUTE PLAN (BUDAUN-GHATPURI-MAKARANDPUR)

← KSJ

BRY →

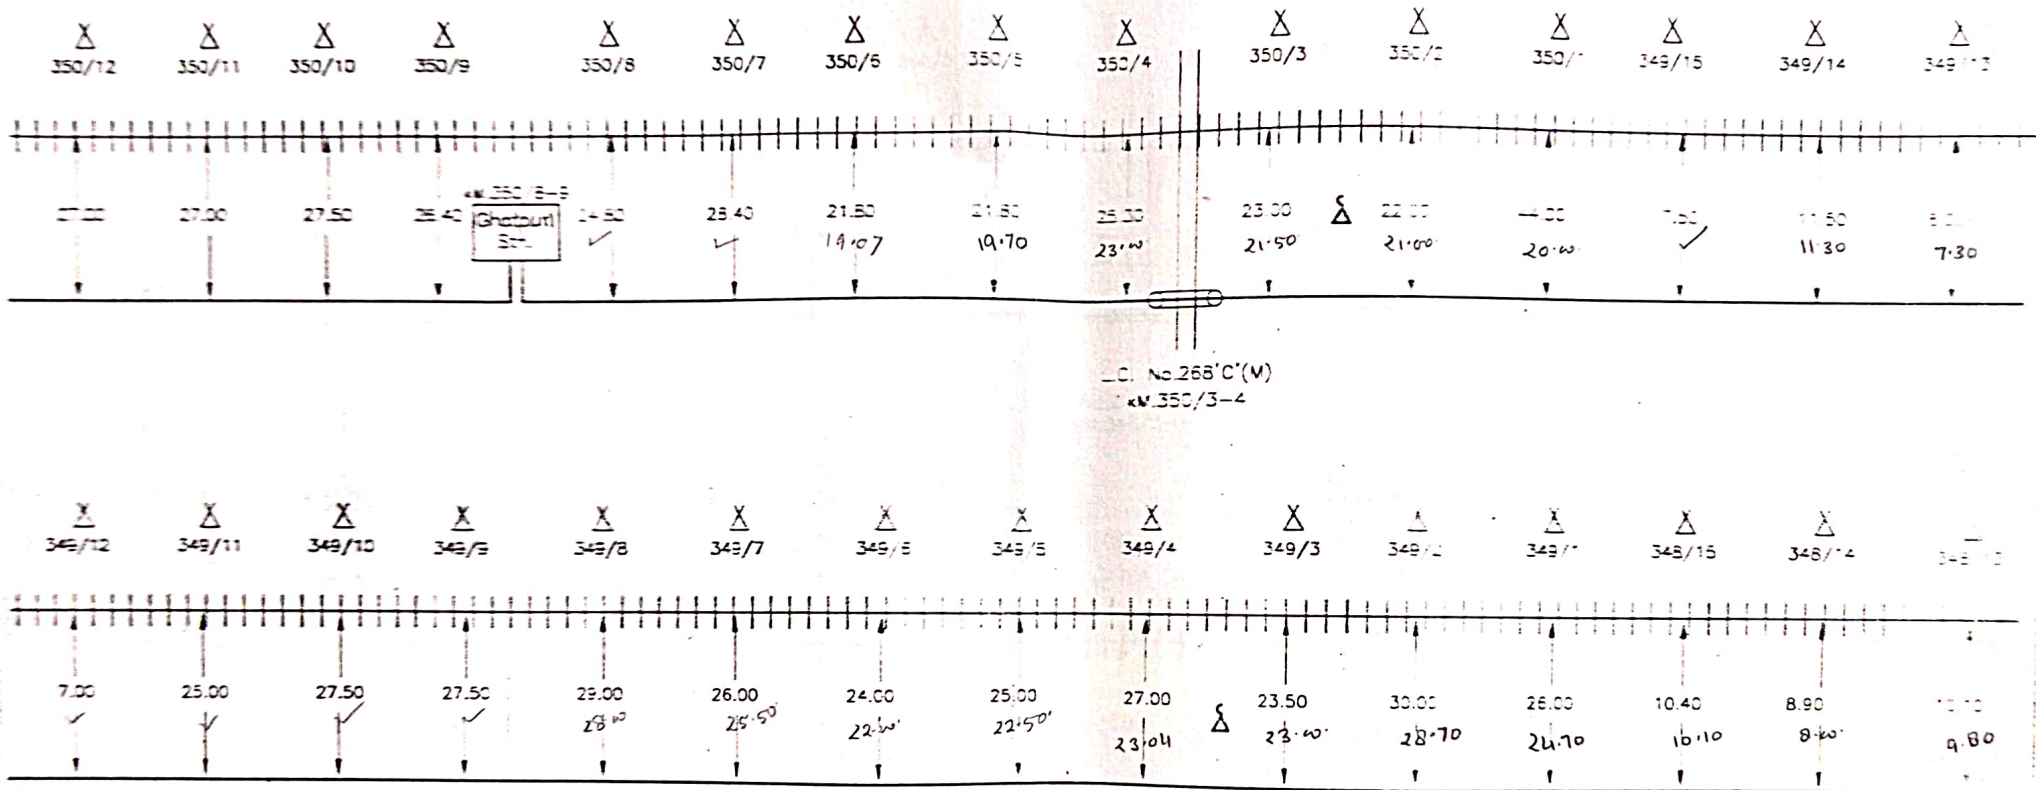

SSE/TELE/CON/LUN

DSTE/CON/LUN


☒	OFC JOINT MAIN HOLE	+++	RAILWAY TRACK	—	T.J.(THROUGH JOINT)	☒	L.C. GATE PHONE	Customer Name	N. E. RAILWAY		
☒	RAILWAY CROSSING	=====	HDPE	☒	'Km' STONE ON BANK	☒	EMERGENCY POST	Prepared By	M/S ASHOK KUMAR SINGH, JAGARNATH PUR, GORAKHPUR & ANUP KUMAR, MANAGING PARTNER		
☒	CULVERT/CANAL/BRIDGE	—	G.I. PIPE	☒	POLE	☒	6 QUAD CABLE	SHEET NO.	39	CREATED BY	ANUP
								CREATED ON		OFFERED BY	ANUP
								REVISION NO.		APPR. BY	N.E.RLY
								MODIFIED ON		Ref.no.:-	NE/
								Location :--			
								KASGANJ Jn.-			
								BAREILLY Jn.			

Not to Scale
All reading in mtr

6-QUAD CABLE ROUTE PLAN (GHATPURI-MAKARANDPUR)

← KSI

BRY →

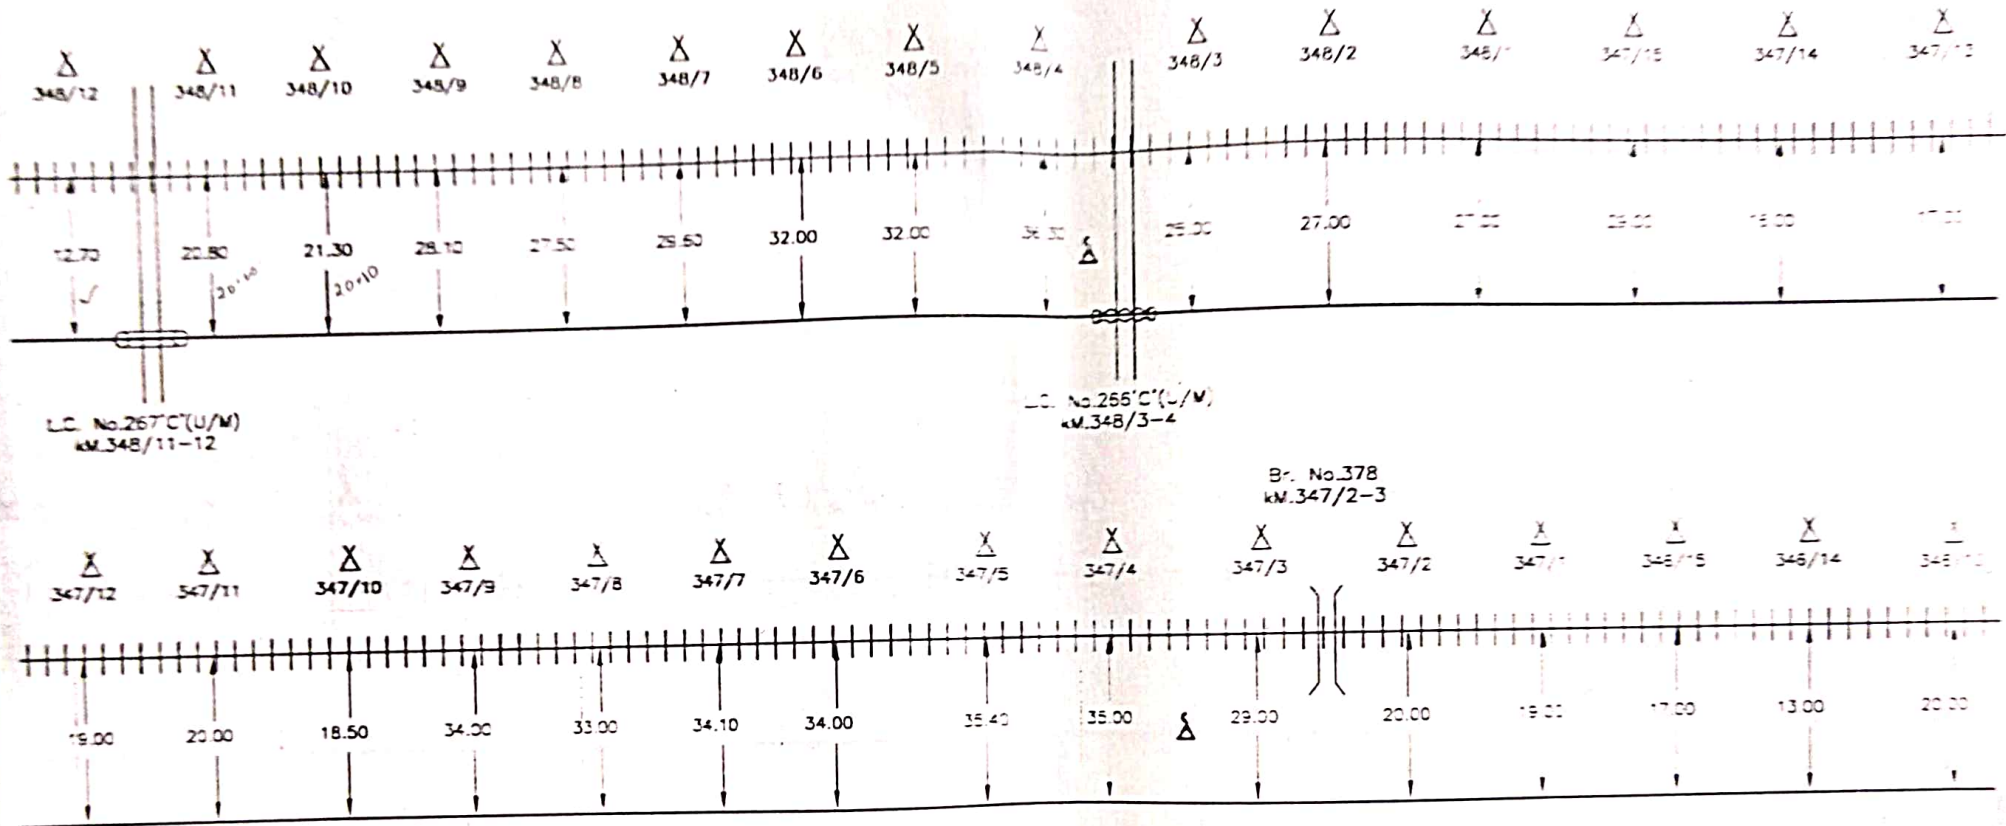

Not to Scale
All reading in mts


SSE/TELE/CON/LJN		DSTE/CON/LJN			
☒	OFC JOINT MAIN HOLE	≡≡≡	RAILWAY TRACK	—	T.J.(THROUGH JOINT)
≡≡≡	RAILWAY CROSSING	—	HDPE	⊠	'Km' STONE ON BANK
))	CULVERT/CANAL/BRIDGE	—	G.I. PIPE	Δ	POLE
				Δ	L.C. GATE PHONE
				Δ	EMERGENCY POST
				—	6-QUAD CABLE

Customer Name		N. E. RAILWAY	
Prepared By :		M/S ASHOK KUMAR SINGH, JAGARNATH PUR, GORAKHPUR & ANUP KUMAR, MANAGING PARTNER	
SHEET NO.	40	CREATED BY	ANUP
CREATED ON		OFFERED BY	ANUP
REVISION NO.		APPR. BY	N.E.RLY
MODIFIED ON		Ref.no.:-	NE/
		Location :- KASGANJ Jn.- BAREILLY Jn.	

6-QUAD CABLE ROUTE PLAN (GHATPURI-MAKARANDPUR)

BRY →

← KSJ

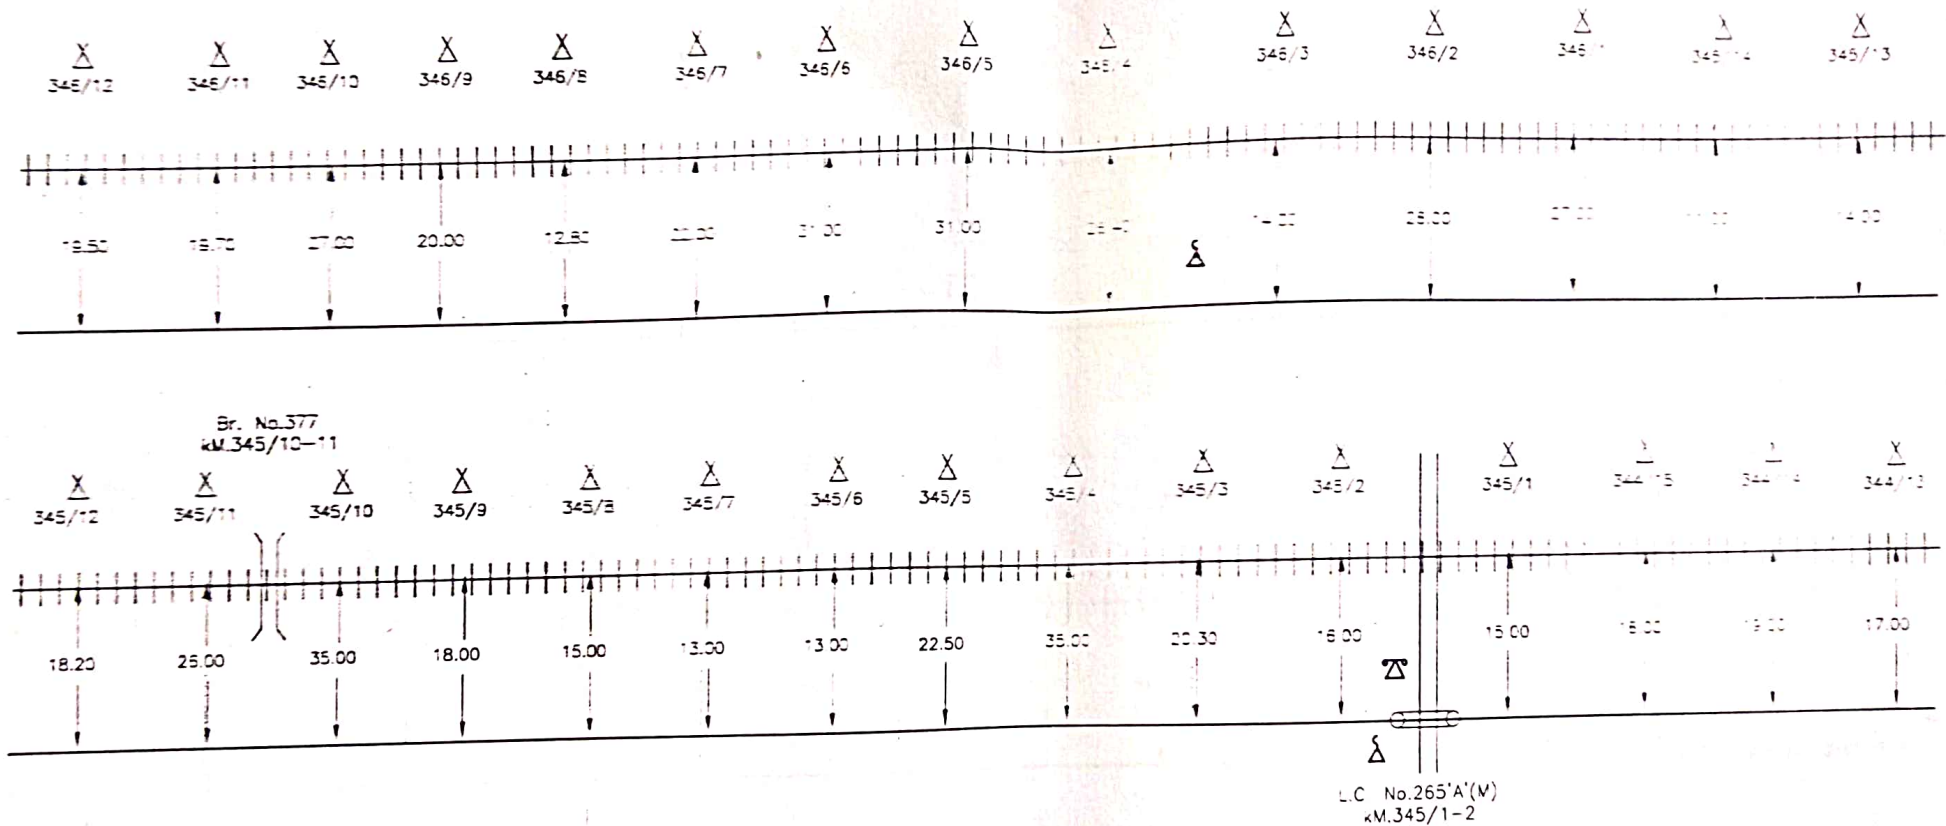

L.C. No. 265'A(M)
KM. 345/1-2

Not to Scale
According to mts

Customer Name		N. E. RAILWAY	
Prepared By :		M/S ASHOK KUMAR SINGH, JAGANNATH PURI, GORAKHPUR & ANUP KUMAR, MANAGING PARTNER	
SHEET NO.	41	CREATED BY	ANUP
CREATED ON		OFFERED BY	ANUP
REVISION NO.		APPR. BY	N.E.RLY
MODIFIED ON		Ref.no.:- NE/	
		Location :-	
		KASGANJ Jn.- BAREILLY Jn.	

☒	OFC JOINT MAIN HOLE	≡≡	RAILWAY TRACK	—●—	T.J.(THROUGH JOINT)
≡≡	RAILWAY CROSSING	⋈	HDPE	□	'Km' STONE ON BANK
) (	CULVERT/CANAL/BRIDGE	⋈	G.I. PIPE	△	POLE

SSE/TELE/CON/LJN

DSTE/CON/LJN


16.1.10

6-QUAD CABLE ROUTE PLAN (GHATPURI-MAKARANDPUR)

← KSJ


BRY →

Br. No.375
KM.344/9-10

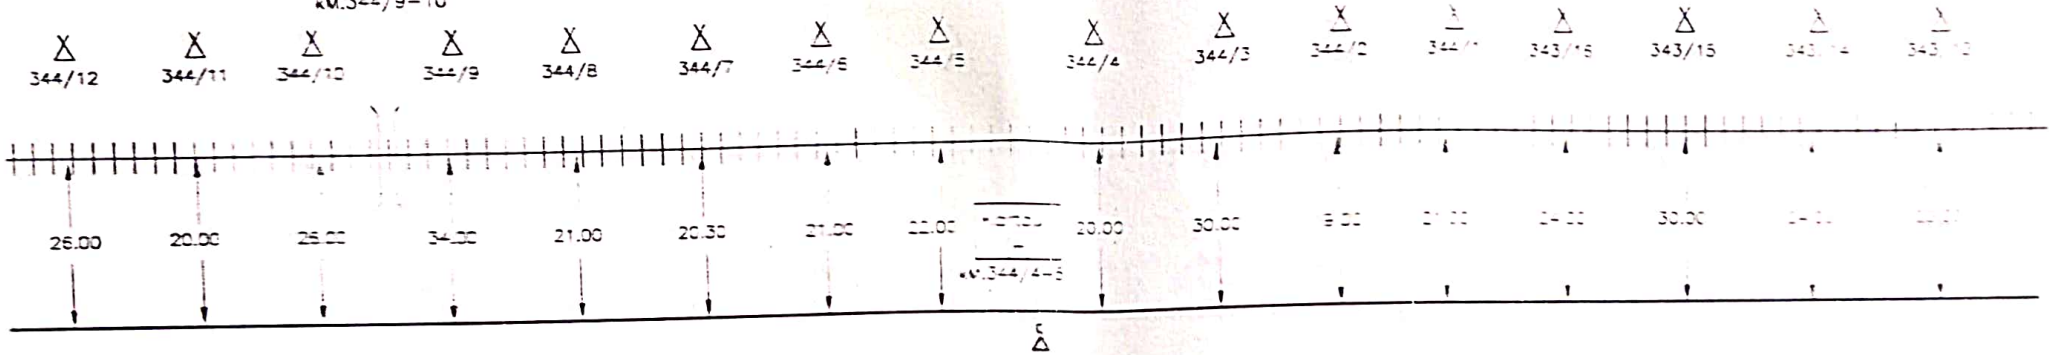

Br. No.374
KM.343/11-12

Br. No.373
KM.342/13-15

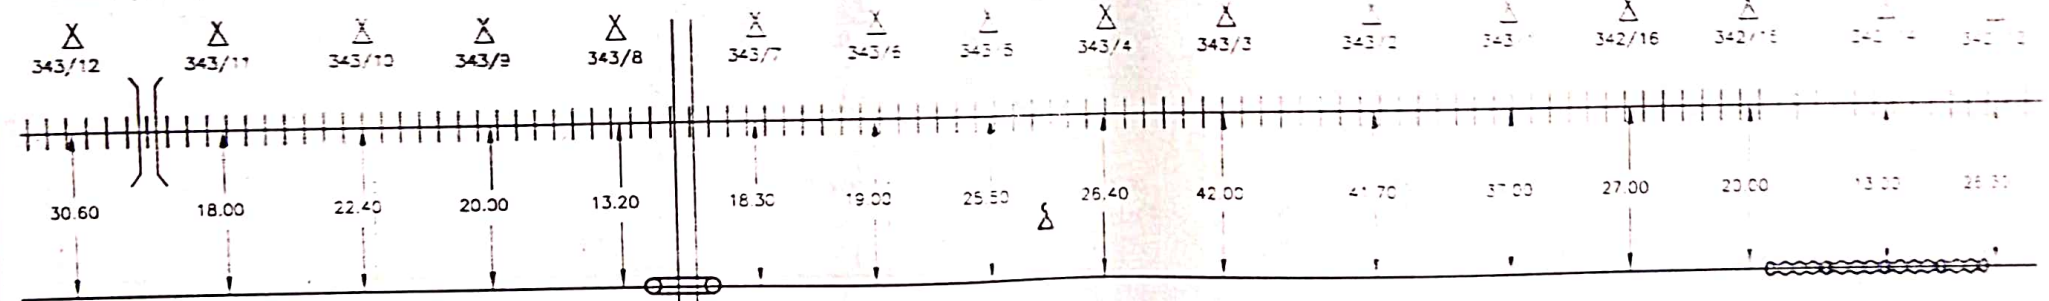

L.C. No.265'C'(U/M)
KM.343/7-8

SSE/TELE/CON/LJN

DSTE/CON/LJN



☒	OFC JOINT MAIN HOLE	+++	RAILWAY TRACK	—●—	T.J.(THROUGH JOINT)	☒	L.C. GATE PHONE
☒	RAILWAY CROSSING	====	HDPE	□	'Km' STONE ON BANK	☒	EMERGENCY POST
☒	CULVERT/CANAL/BRIDGE	—○—	G.I. PIPE	X	POLE	—	6 QUAD CABLE

Customer Name				N. E. RAILWAY			
Prepared By				M/S ASHOK KUMAR SINGH, JAGANNATH PUR, GORAKHPUR & ANUP KUMAR, MANAGING PARTNER			
SHEET NO.	42	CREATED BY	ANUP	LOCATION ---			
CREATED ON		OFFERED BY	ANUP	KASGANJ Jn. - BAREILLY Jn.			
REVISION NO.		APPR BY	N.E.RLY				
MODIFIED ON		Ref no.:- NE/					

6-QUAD CABLE ROUTE PLAN (GHATPURI-MAKARANDPUR)

← KSJ

BRY →

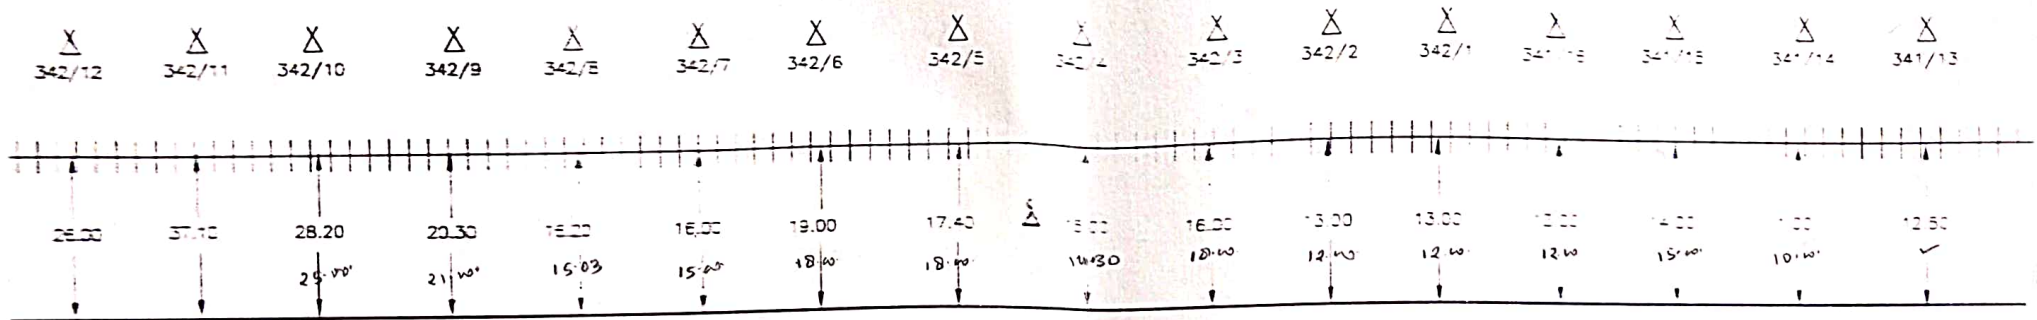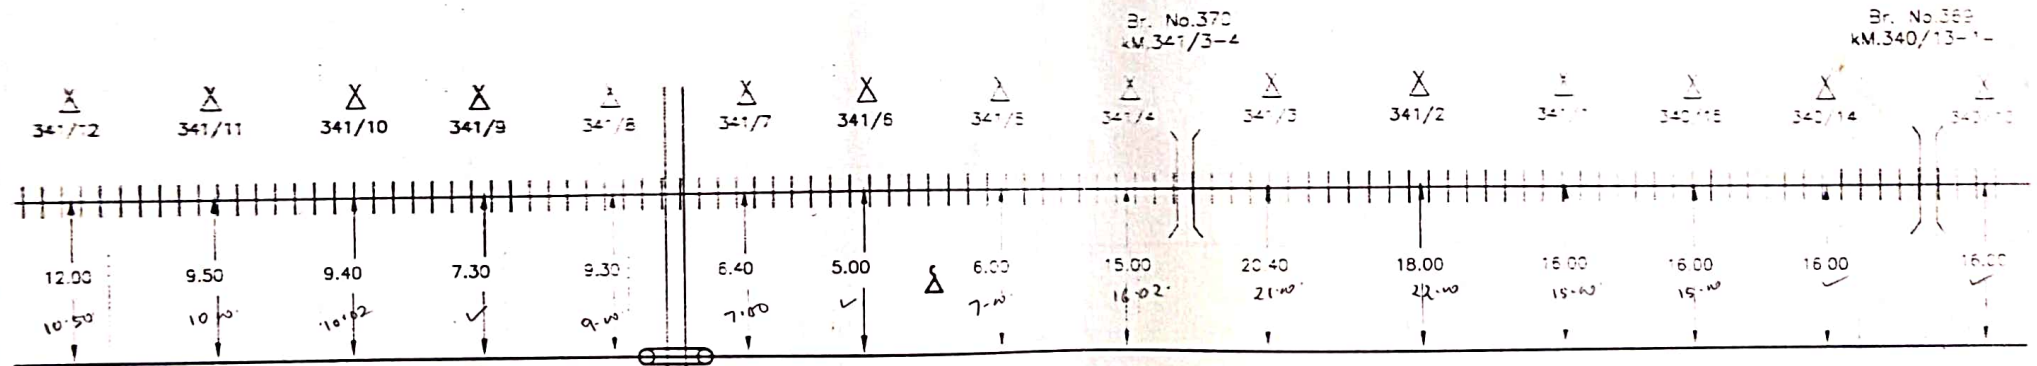

L.C. No.264'C'(U/M)
KM.341/7-8

Br. No.370
KM.341/3-4

Br. No.369
KM.340/13-14

Not to Scale
All reading in mts

Customer Name		N. E. RAILWAY	
Prepared By :		M/S ASHOK KUMAR SINGH, JAGARNATH PUR, GORAKHPUR & ANUP KUMAR, MANAGING PARTNER	
SHEET NO.	43	CREATED BY	ANUP
CREATED ON		OFFERED BY	ANUP
REVISION NO.		APPR. BY	N.E.RLY
MODIFIED ON		Ref.no.:-	NE/
Location :-		KASGANJ Jn.- BAREILLY Jn.	


SSE/TELE/CON/LJN

DSTE/CON/LJN

☒	OFC JOINT MAIN HOLE	≡	RAILWAY TRACK	→	T.J.(THROUGH JOINT)	☒	L.C. GATE PHONE
≡	RAILWAY CROSSING	≡	HDPE	□	'Km' STONE ON BANK	△	EMERGENCY POST
)(	CULVERT/CANAL/BRIDGE	≡	G.I. PIPE	△	POLE	—	6 QUAD CABLE

← KSJ

BRY $\rightarrow$

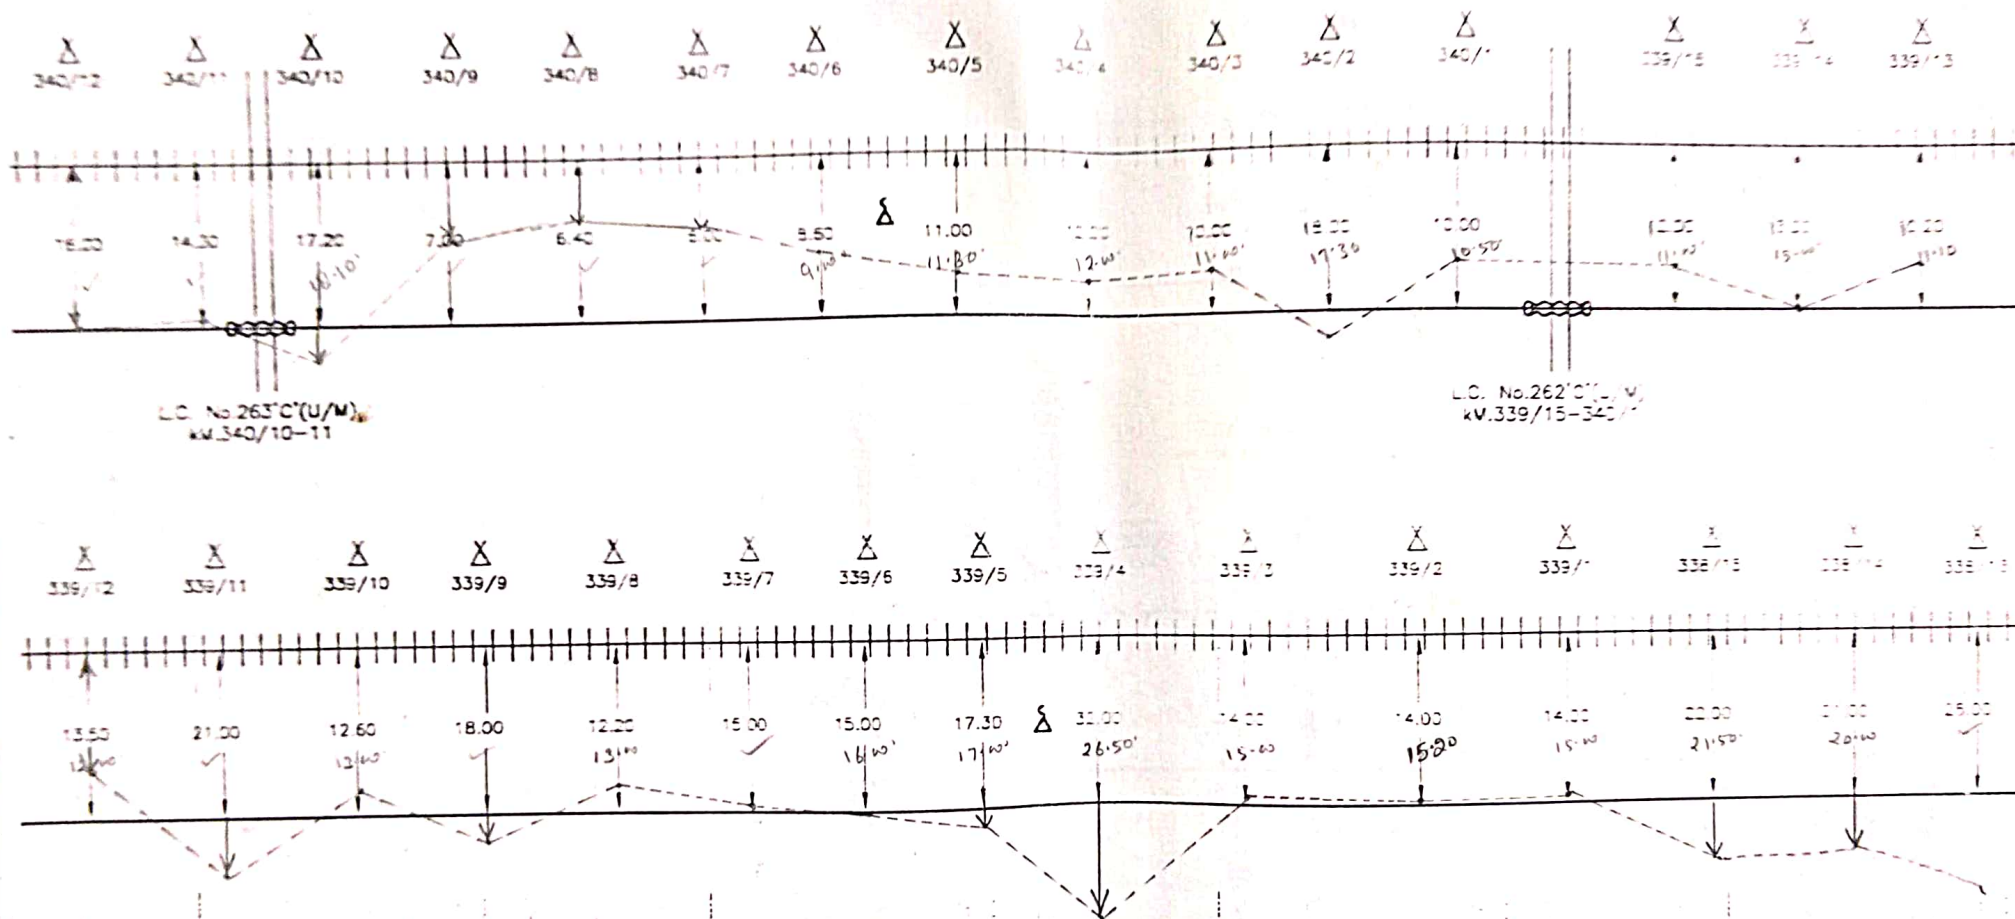

Not to Scale
All reading in mls


SSE/TELE/CON/LJN

DSTE/CON/LUN

	OFC JOINT MAIN HOLE		RAILWAY TRACK		T.J.(THROUGH JOINT)		L.C. GATE PHONE	CREATED ON		OFFERED BY	ANUP	KASGANJ Jn.- BAREILLY Jn.
	RAILWAY CROSSING		HDPE		'Km' STONE ON BANK		EMERGENCY POST	RVISION NO.		APPR. BY	N.E.RLY	
	CULVERT/CANAL/BRIDGE		G.I. PIPE		POLE		6 QUAD CABLE	MODIFIED ON		Ref.no:- NE/		

6-QUAD CABLE ROUTE PLAN (GHATPURI-MAKARANDPUR-BAMIANA)

BRY →

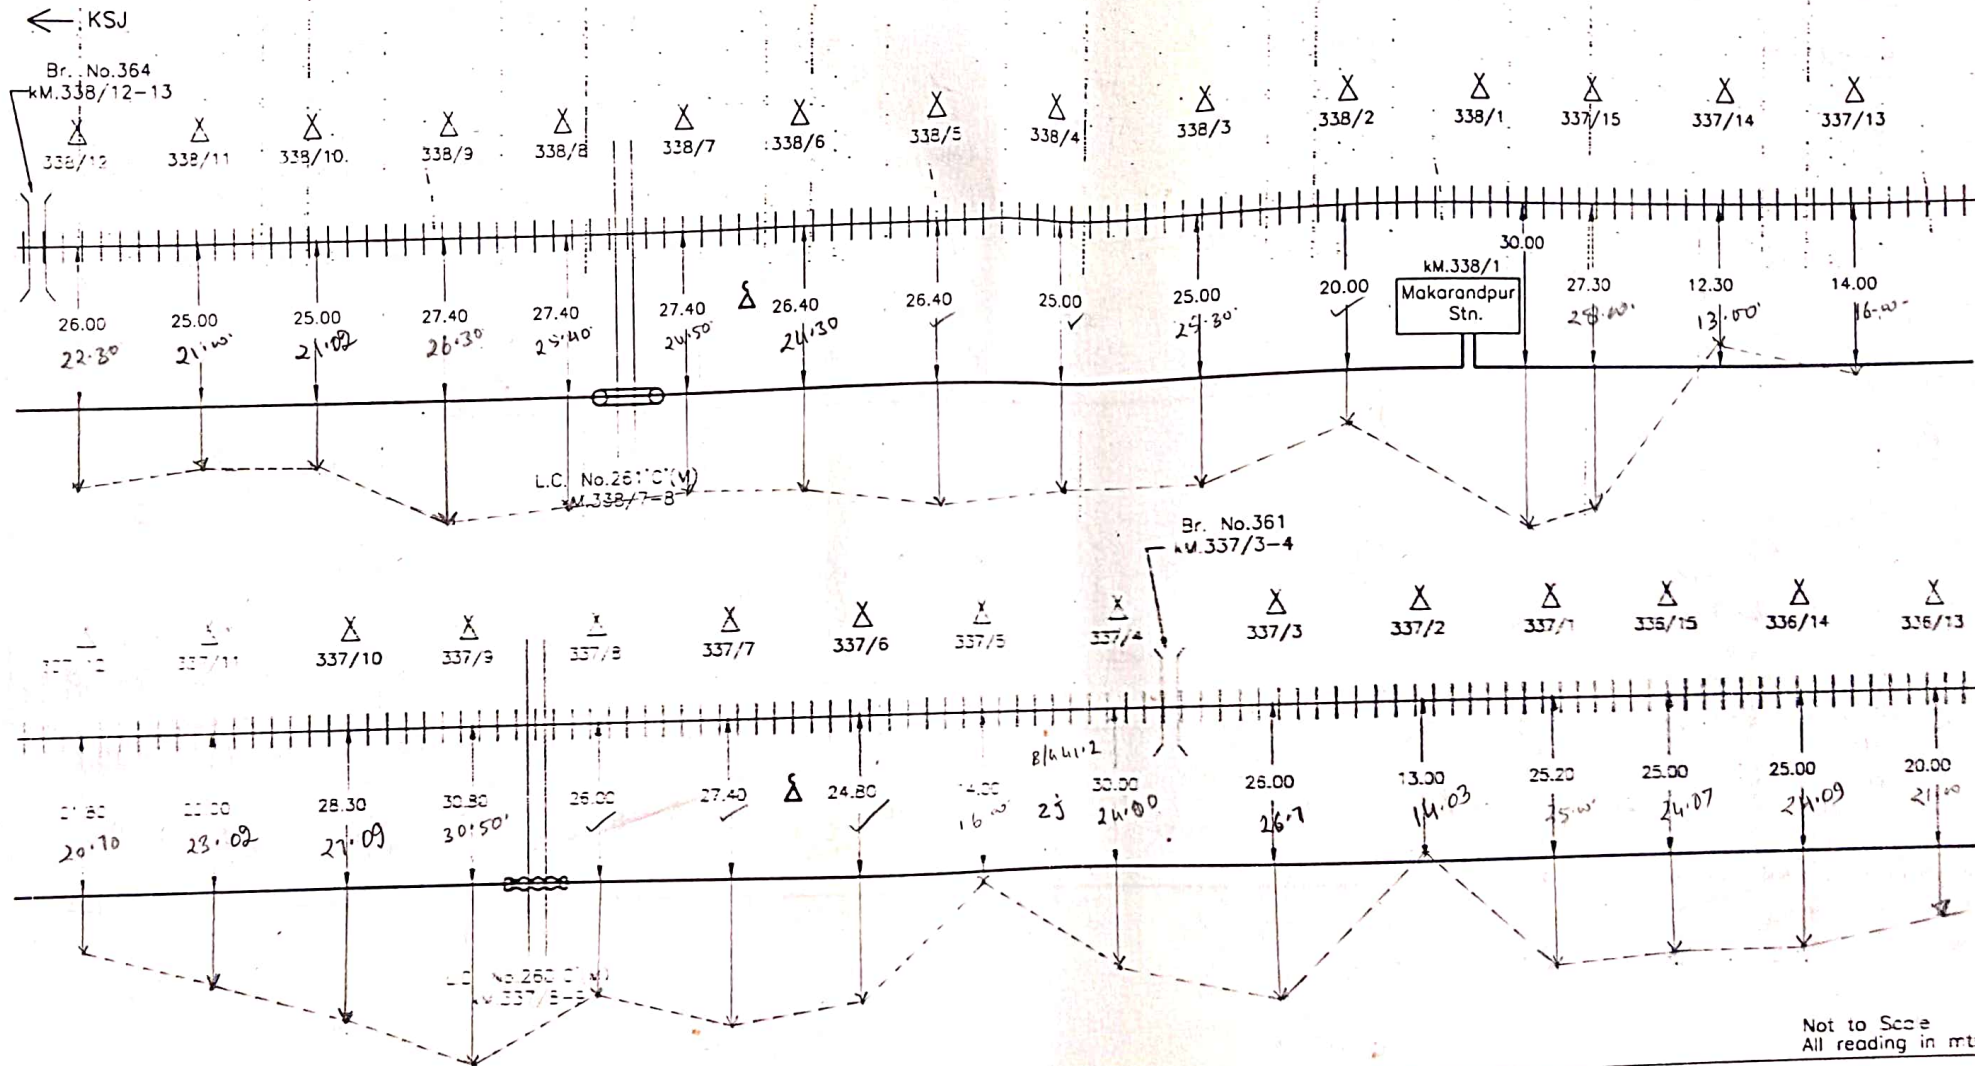


Not to Scale
All reading in mts

SSE/TELE/CON/LUN				DSTE/CON/LUN			
N. E. RAILWAY				Customer Name			
Prepared By :				M/S ASHOK KUMAR SINGH, JAGARNATH PUR, GORAKHPUR & ANUP KUMAR, MANAGING PARTNER			
SHEET NO		45		CREATED BY		ANUP	
CREATED ON				OFFERED BY		ANUP	
REVISION NO.				APPR. BY		N.E.RLY	
MODIFIED ON				Ref.no.:-		NE/	
Location :--				KASGANJ Jn.- BAREILLY Jn.			
☒	OFC JOINT MAIN HOLE	≡	RAILWAY TRACK	—	T.J.(THROUGH JOINT)	⚡	L.C. GATE PHONE
☒	RAILWAY CROSSING	⚡	HDPE	□	'Km' STONE ON BANK	Δ	EMERGENCY POST
☒	CULVERT/CANAL/BRIDGE	⚡	G.I. PIPE	Δ	POLE	—	5 QUAD CABLE


6-QUAD CABLE ROUTE PLAN (MAKARANDPUR-BAMIANA)

← KSJ

BRY →

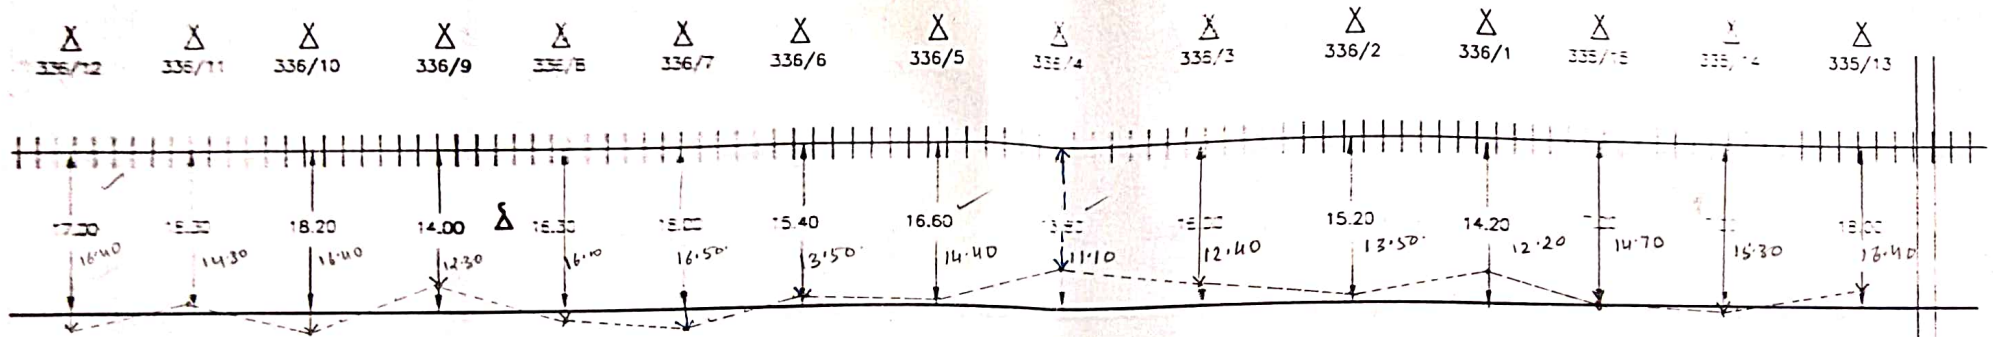

L.C. No 259'C(U/M)
KM.335/12-13

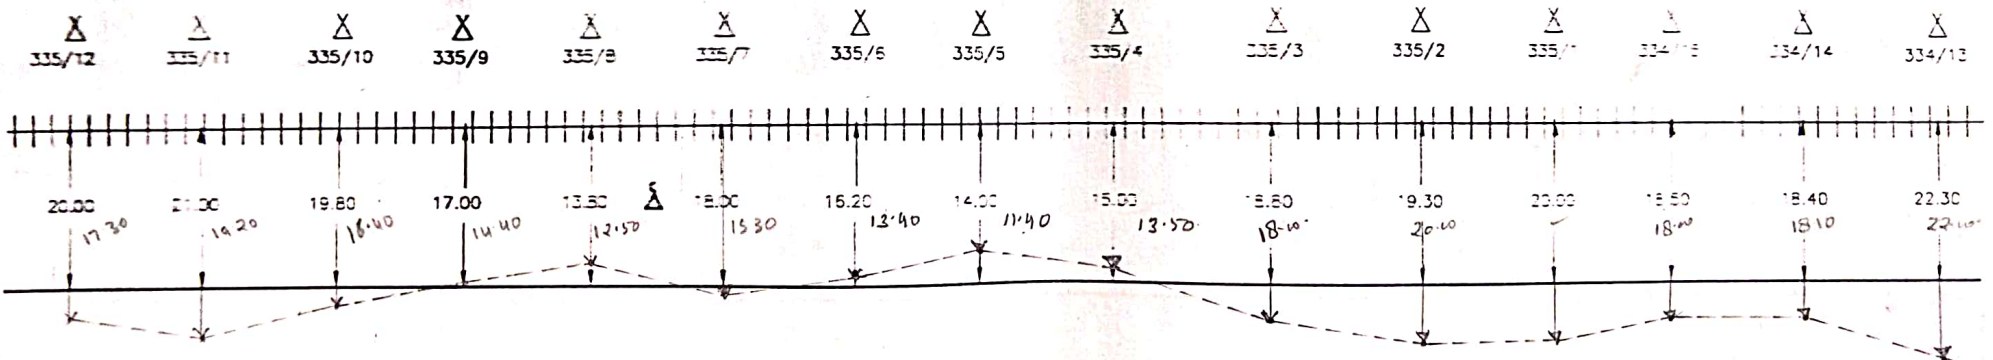

Not to Scale
All reading in mts

SSE/TELE/CON/LJN



DSTE/CON/LJN

	OFC JOINT MAIN HOLE		RAILWAY TRACK		T.J.(THROUGH JOINT)		L.C. GATE PHONE	CREATED ON		OFFERED BY	ANUP	KASGANJ Jn.- BAREILLY Jn.
	RAILWAY CROSSING		HDPE		'Km' STONE ON BANK		EMERGENCY POST	REVISION NO.		APPR. BY	N.E.RLY	
	CULVERT/CANAL/BRIDGE		G.I. PIPE		POLE		5 QUAD CABLE	MODIFIED ON		Ref.no:- NE/		

6-QUAD CABLE ROUTE PLAN (MAKARANDPUR-BAMIANA)

← KSJ

BRY →

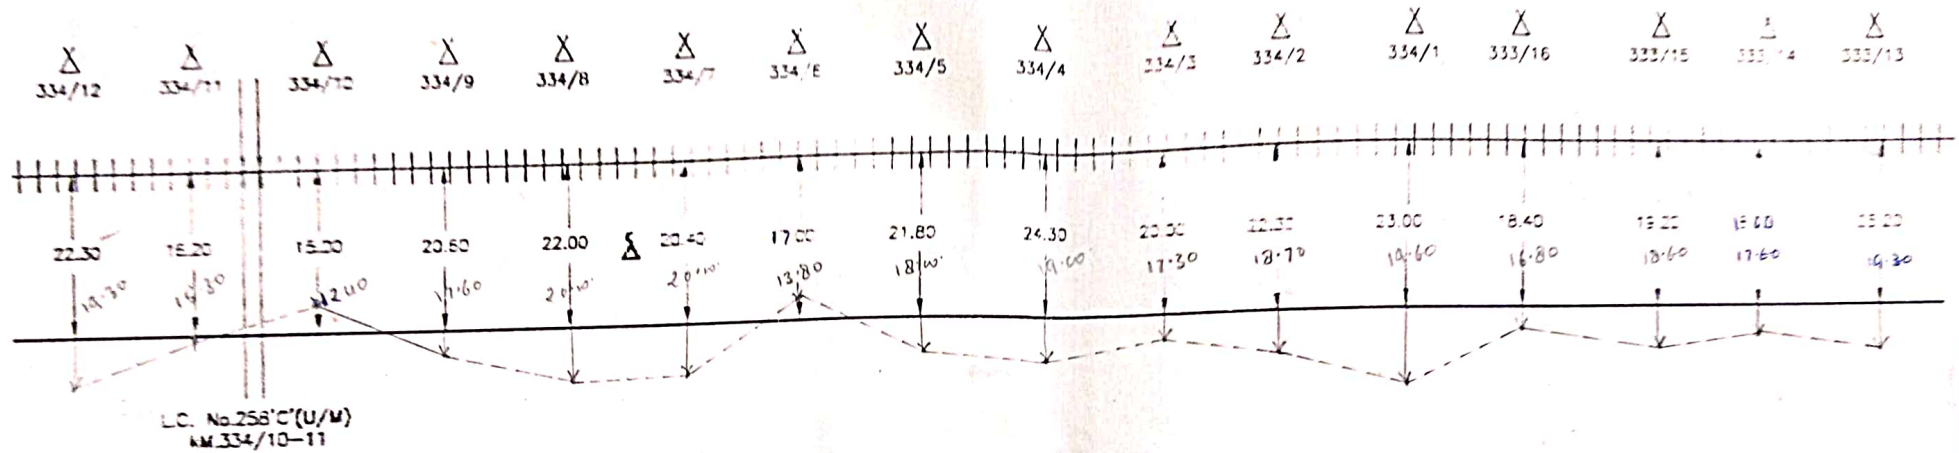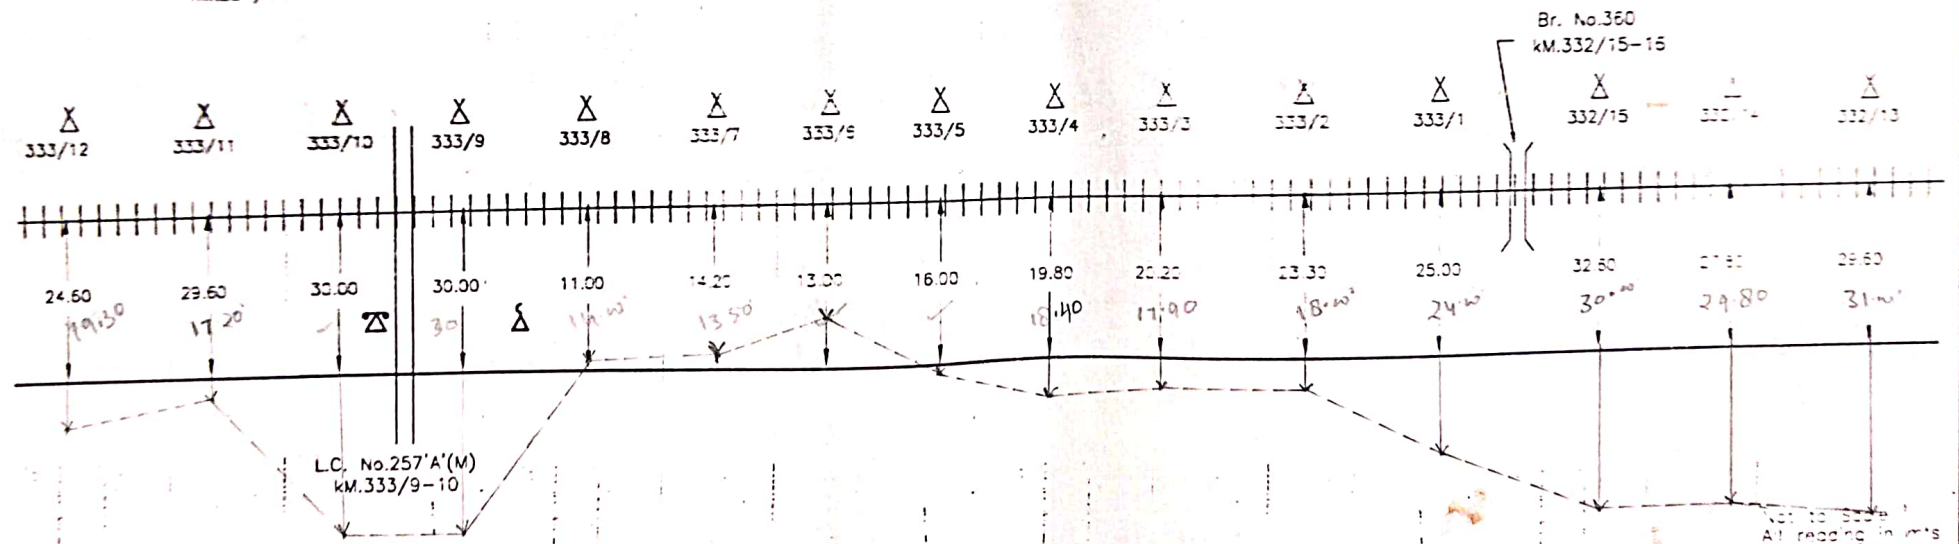

SSE/TELE/CON/LJN

DSTE/CON/LJN

Customer Name		N. E. RAILWAY	
Prepared By		M/S ASHOK KUMAR SINGH, JAGARNATH PUR, GORAKHPUR & ANUP KUMAR, MANAGING PARTNER	
SHEET NO.	47	CREATED BY	ANUP
CREATED ON		OFFERED BY	ANUP
REVISION NO.		APPR. BY	N.E.RLY
MODIFIED ON		Ref.no.:-	NE/

☒	OFC JOINT MAIN HOLE	≡	RAILWAY TRACK	→	T.J.(THROUGH JOINT)	⚡	L.C. GATE PHONE
☒	RAILWAY CROSSING	⚡	HDPE	□	'Km' STONE ON BANK	Δ	EMERGENCY POST
☒	CULVERT/CANAL/BRIDGE	⚡	G.I. PIPE	Δ	POLE	—	6 QUAD CABLE

N. E. RAILWAY


Location :-
KASGANJ Jn.-
BAREILLY Jn.

6-QUAD CABLE ROUTE PLAN (MAKARANDPUR-BAMIANA-RAMGANGA BRIDGE)


assume
1cm = 4m

← KSJ

BRY →

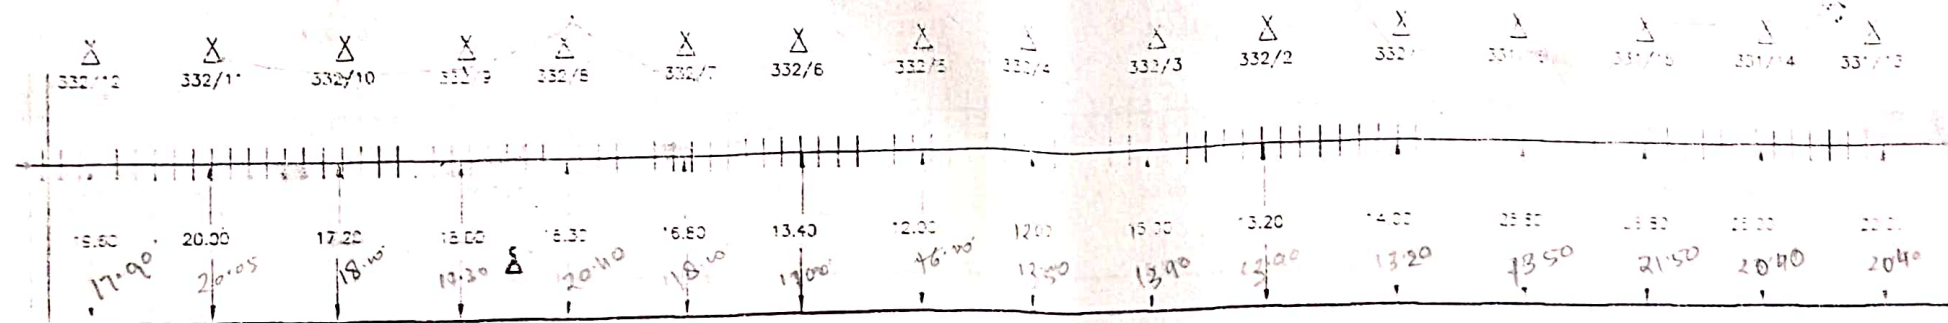

L.C. No. 255'C'(J/M)
KM. 332/12-13

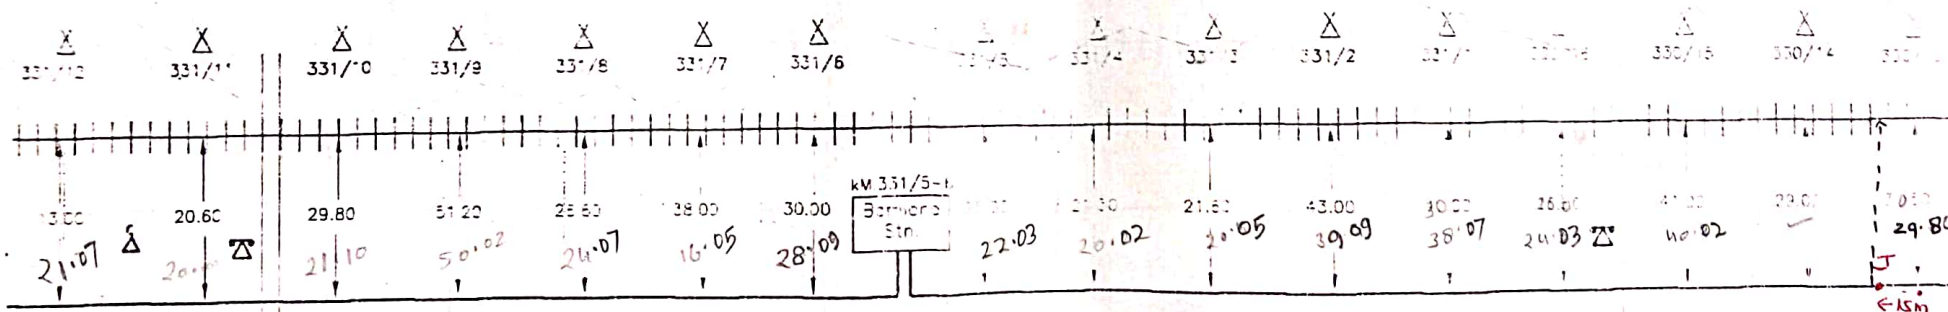

L.C. No. 255'C'(M)
KM. 331/10-11

L.C. No. 254'C'(M)
KM. 330/15-16



Customer Name				N. E. RAILWAY			
Prepared By				W/S ASHOK KUMAR SINGH - JAGANNATH PLR, GORAKHPUR & ANJUP KUMAR - MANAGING PARTNER			
SHEET NO.		45	CREATED BY		ANUP	LOCATION	
CREATED ON			OFFERED BY		ANUP	BAREILLY Jn.	
REVISION NO.			APPR BY		NERLY		
MODIFIED ON			Ref.no.:-		NE/		

☒	OFC JOINT MAIN HOLE	⦶	RAILWAY TRACK	—	T.J. (THROUGH JOINT)	Σ	L.C. GATE PHONE
⦶	RAILWAY CROSSING	⦶	HDPE	□	'Km' STONE ON BANK	Δ	EMERGENCY POST
))	CULVERT/CANAL/BRIDGE	⦶	G.I. PIPE	Δ	POLE	⦶	6 QUAD CABLE

6-QUAD CABLE ROUTE PLAN (BAMIANA-RAMGANG BRIDGE)

← KSJ

BRY →

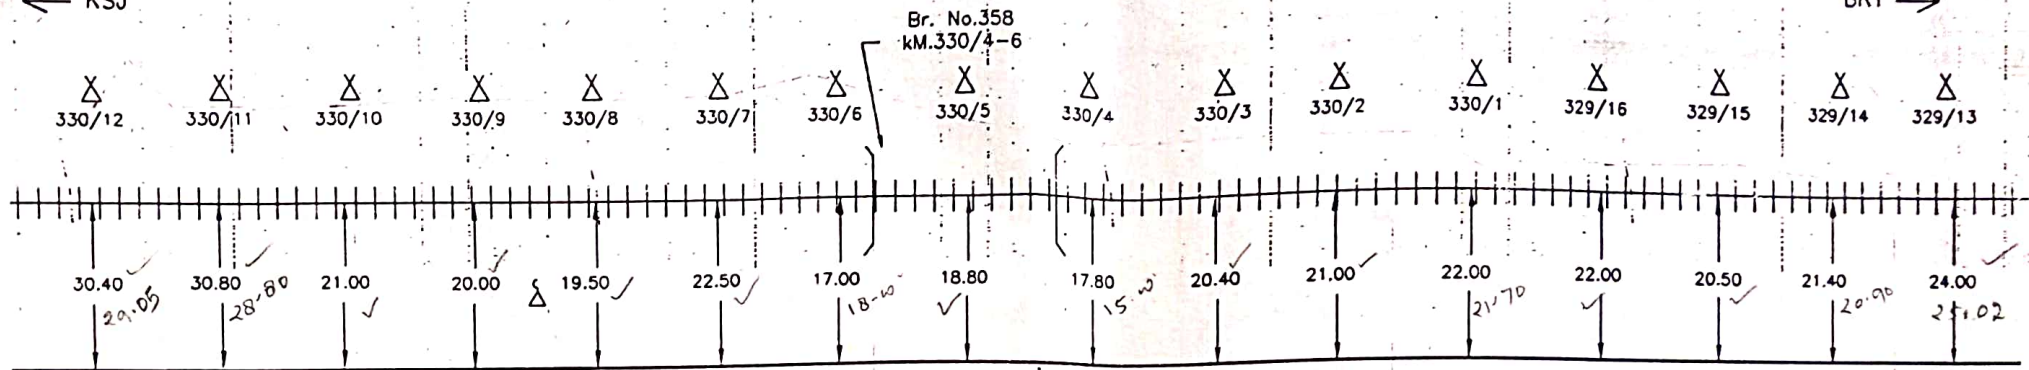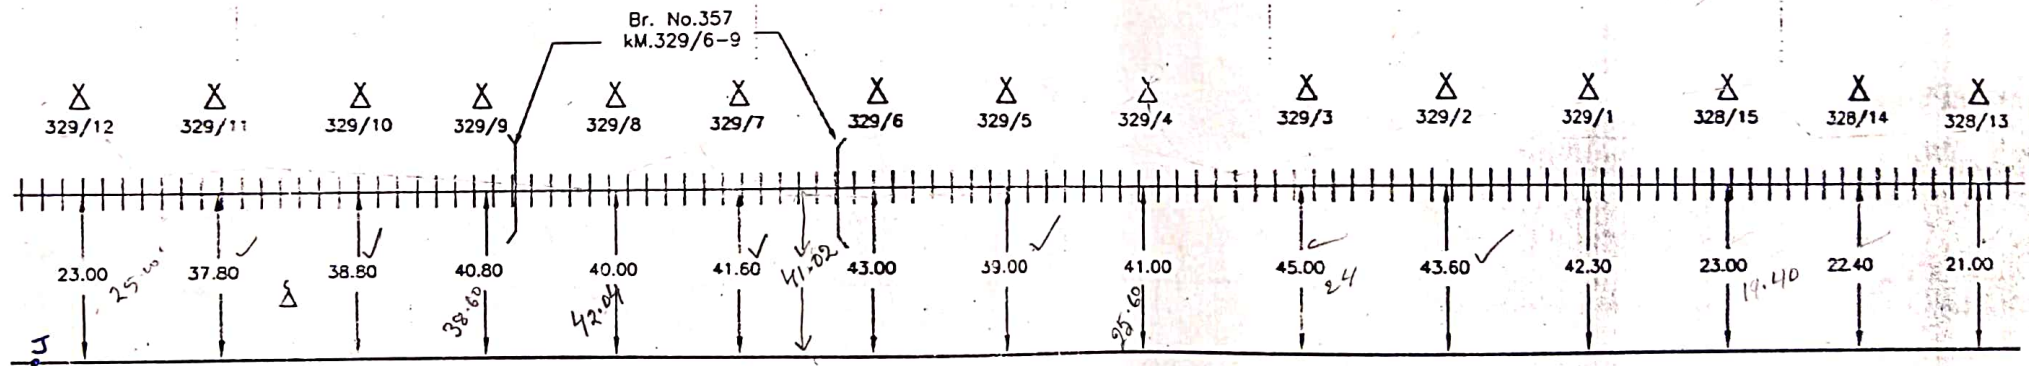

Not to Scale
All reading in mts

Customer Name		N. E. RAILWAY			
Prepared By :		M/S ASHOK KUMAR SINGH, JAGARNATH PUR, GORAKHPUR & ANUP KUMAR, MANAGING PARTNER			
SHEET NO.	49	CREATED BY	ANUP		Location :-- KASGANJ Jn.- BAREILLY Jn.
CREATED ON		OFFERED BY	ANUP		
RVISION NO.		APPR. BY	N.E.RLY		
MODIFIED ON		Ref.no.:- NE/			

☒	OFC JOINT MAIN HOLE	≡≡	RAILWAY TRACK	—●—	T.J.(THROUGH JOINT)	⚡	L.C. GATE PHONE
≡≡	RAILWAY CROSSING	⊃⊂	HDPE	□	'Km' STONE ON BANK	Δ	EMERGENCY POST
) (	CULVERT/CANAL/BRIDGE	○	G.I. PIPE	Δ	POLE	—	6 QUAD CABLE


SSE/TELE/CON/LJN

DSTE/CON/LJN

6-QUAD CABLE ROUTE PLAN (BAMIANA-RAMGANG BRIDGE)


← KSJ

BRY →

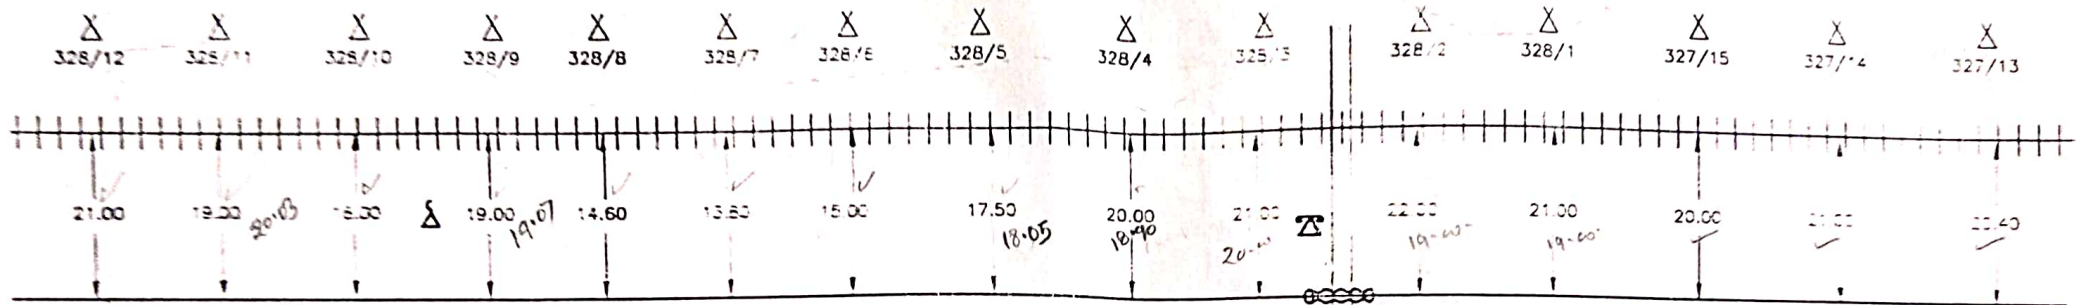

L.C. No. 253 D (V)
KM. 328/2-3

Br. No. 356
KM. 327/7-8

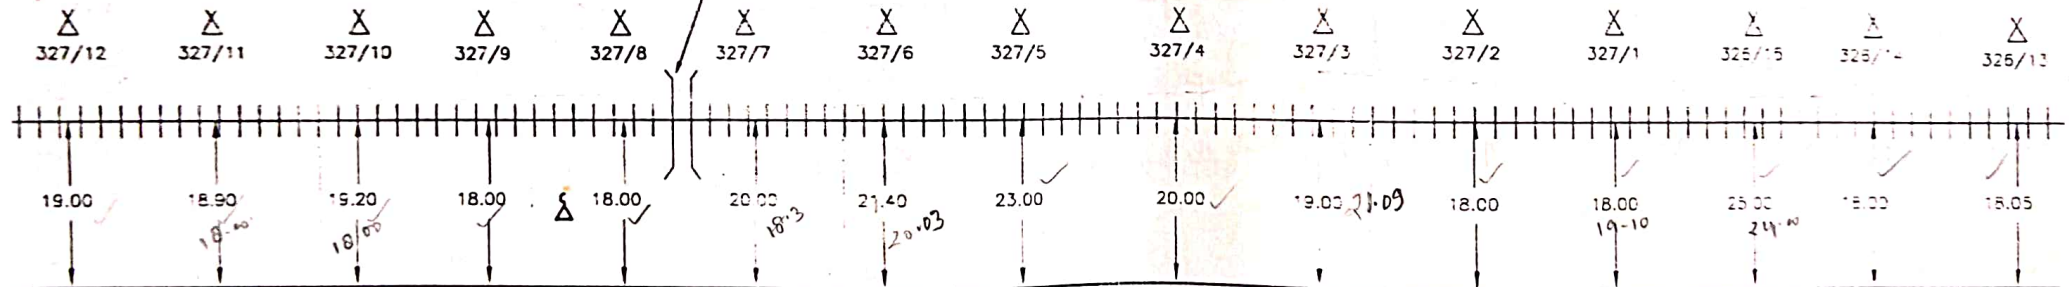

Not to Scale
All reading in mts

SSE/TELE/CON/LJN



DSTE/CON/LJN

☒	OFC JOINT MAIN HOLE	≡	RAILWAY TRACK	—	T.J.(THROUGH JOINT)	⚡	L.C. GATE PHONE	SHEET NO.	50	CREATED BY	ANUP	KASGANJ Jn.- BAREILLY Jn.
☒	RAILWAY CROSSING	⚡	HDPE	□	'Km' STONE ON BANK	Δ	EMERGENCY POST	CREATED ON		OFFERED BY	ANUP	
☒	CULVERT/CANAL/BRIDGE	⚡	G.I. PIPE	Δ	POLE	—	6 QUAD CABLE	REVISION NO.		APPR. BY	N.E.RLY	
								MODIFIED ON		Ref.no.:- NE/		

6-QUAD CABLE ROUTE PLAN (BAMIANA-RAMGANGA BRIDGE-BAREILLY Jn.)

← KSJ

BRY →

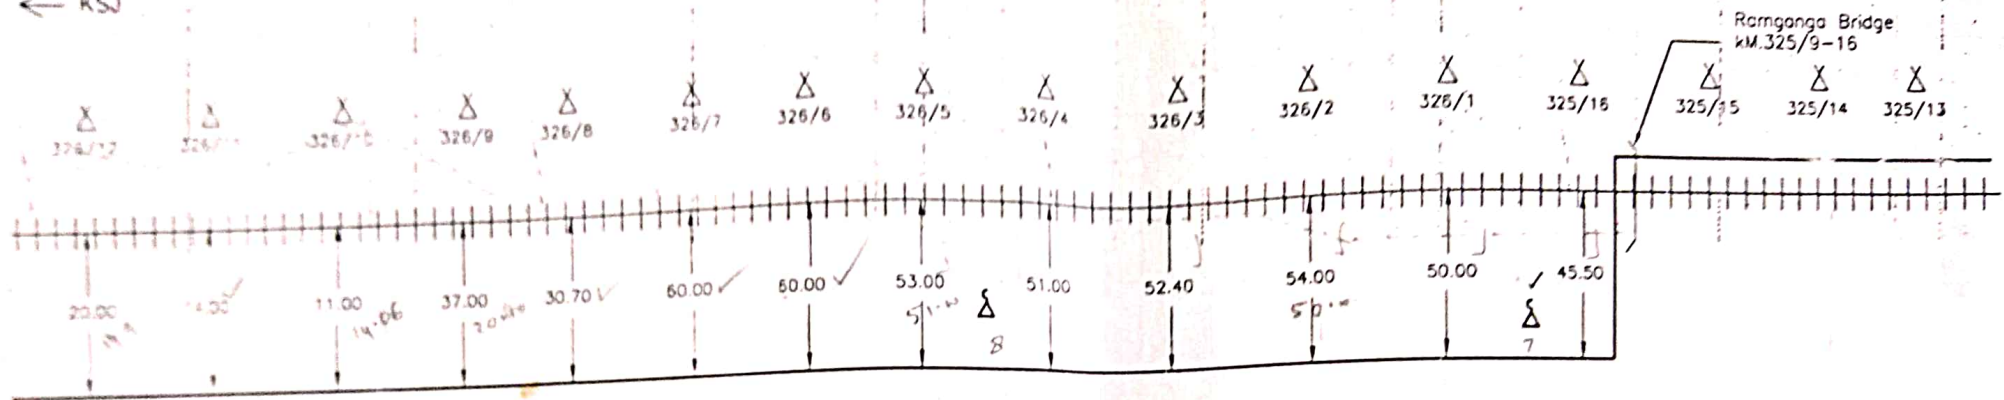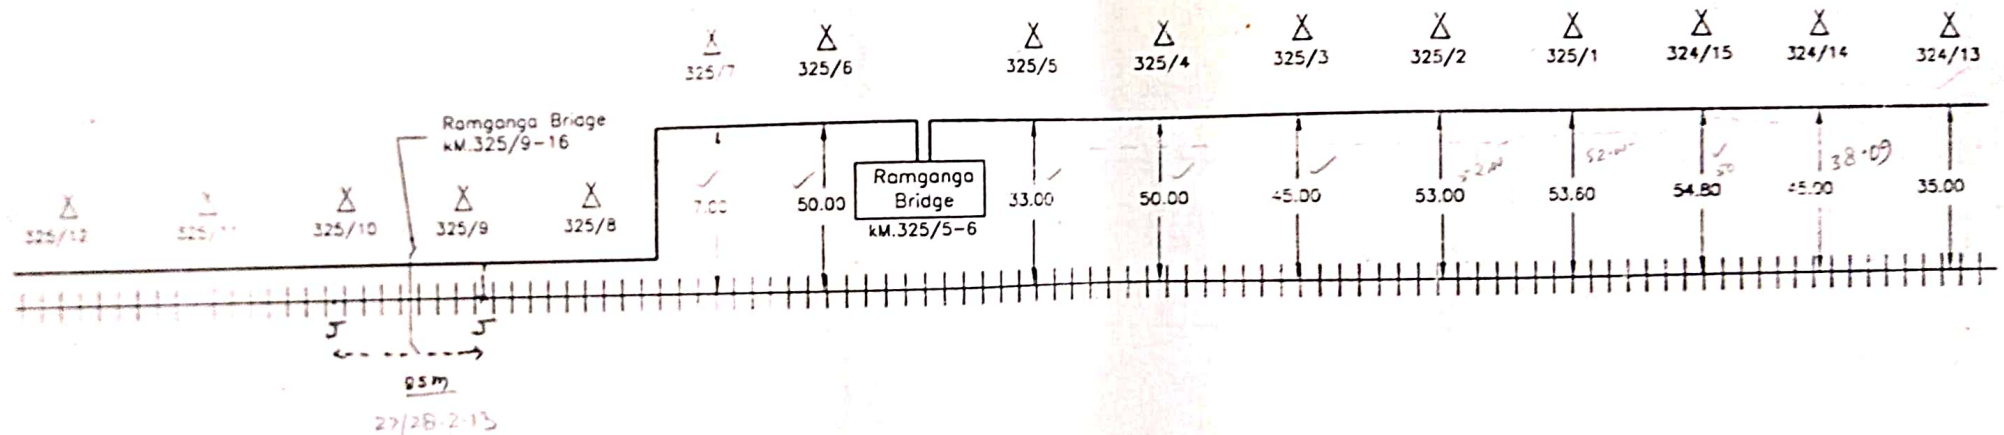

Not to Scale
All reading in mts

Customer Name		N. E. RAILWAY			
Prepared By :		M/S ASHOK KUMAR SINGH, JACARNATH PUR, GORAKHPUR & ANUP KUMAR, MANAGING PARTNER			
SHEET NO.	51	CREATED BY	ANUP	Location :-- KASGANJ Jn.- BAREILLY Jn.	
CREATED ON		OFFERED BY	ANUP		
REVISION NO.		APPR. BY	N.E.RLY		
MODIFIED ON		Ref.no :- NE/			


☒	OFC JOINT MAIN HOLE	+++	RAILWAY TRACK	—●—	T.J.(THROUGH JOINT)
⊕	RAILWAY CROSSING		HDPE	□	'Km' STONE ON BANK
))	CULVERT/CANAL/BRIDGE	—	G.I PIPE	Δ	POLE

☒	L.C. GATE PHONE
Δ	EMERGENCY POST
—	6 QUAD CABLE

SSE/TELE/CON/LJN

DSTE/CON/LJN

6-QUAD CABLE ROUTE PLAN (RAMGANG BRIDGE-BAREILLY Jn-)

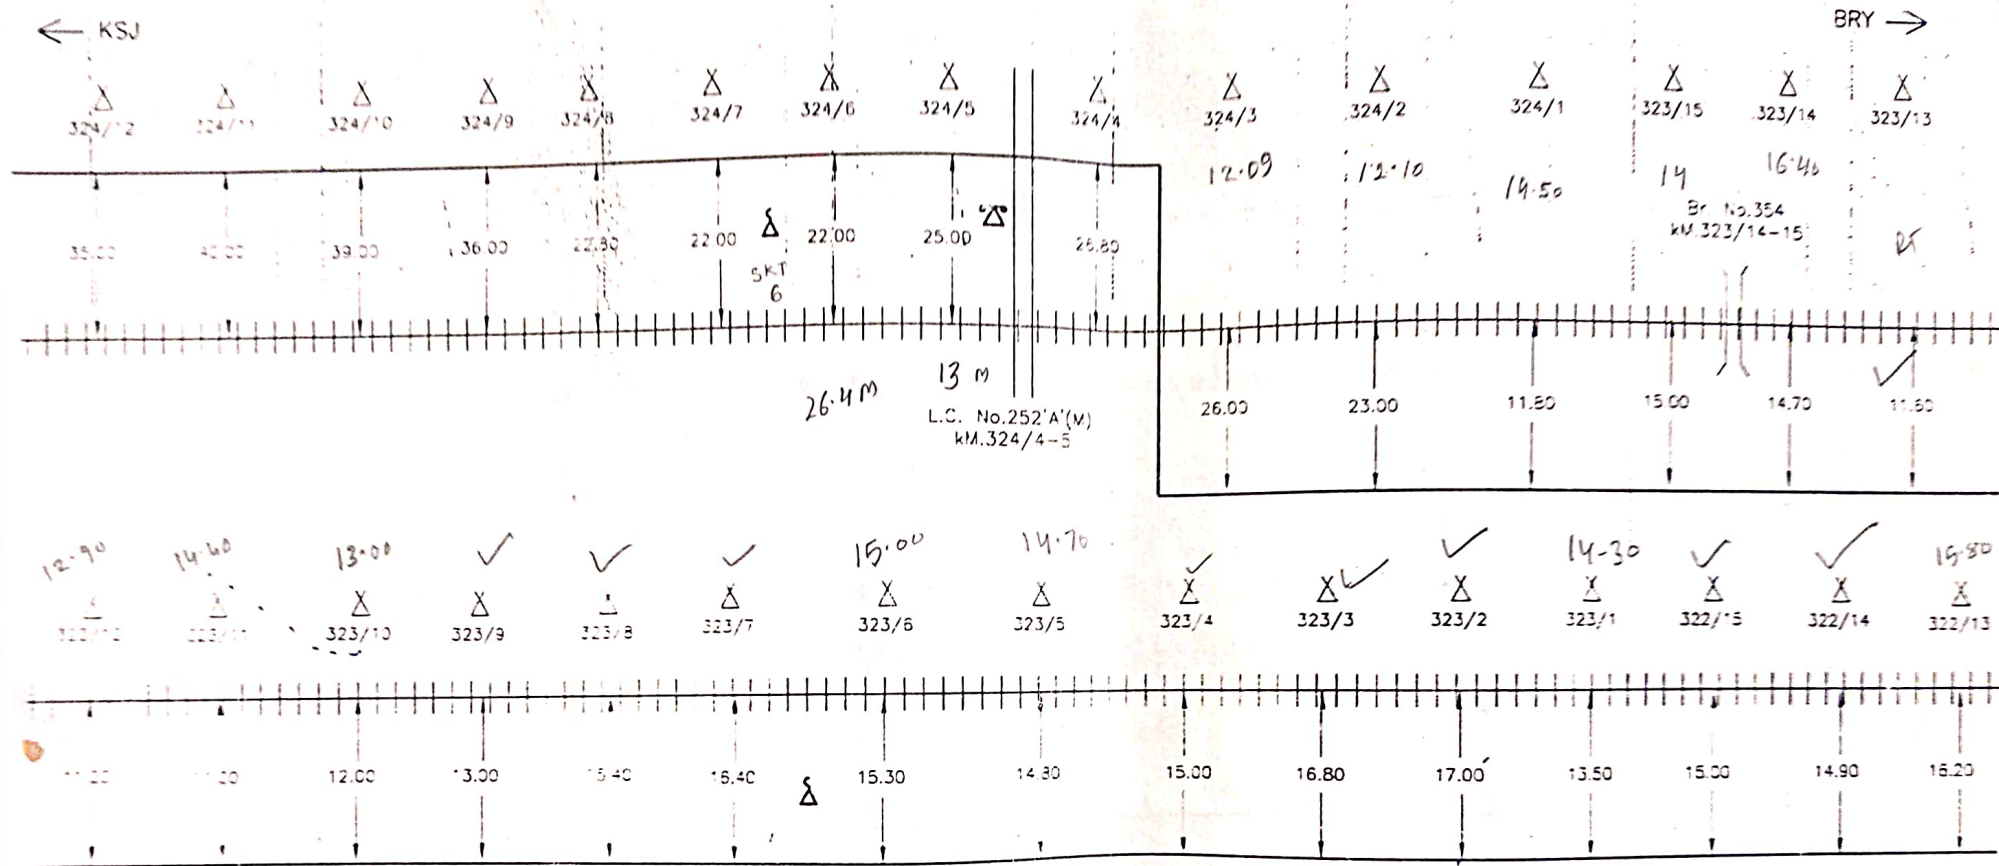

Not to Scale
All reading in mts


☒	OFC JOINT MAN HOLE	++	RAILWAY TRACK	→	T.J.(THROUGH JOINT)
☒	RAILWAY CROSSING		HDPE		'Km' STONE ON BANK
☒	CULVERT/CANAL/BRIDGE		G.I. PIPE		POLE

	GATE PHONE
	EMERGENCY POST
	6 QUAD CABLE

Customer Name		N. E. RAILWAY			
Prepared By :		M/S ASHOK KUMAR SINGH, JAGANNATH PUR, GORAKHPUR & ANUP KUMAR, MANAGING PARTNER			
SHEET NO.	52	CREATED BY	ANUP	Location :-- RAMGANG Jn.- BAREILLY Jn.	
CREATED ON		OFFERED BY	ANUP		
REVISION NO.		APPR. BY	N.E.RLY		
MODIFIED ON		Ref.no.:- NE/			

SSE/TELE/CON/LUN
DSTE/CON/LUN

6-QUAD CABLE ROUTE PLAN (RAMGANG BRIDGE-BAREILLY Jn-)

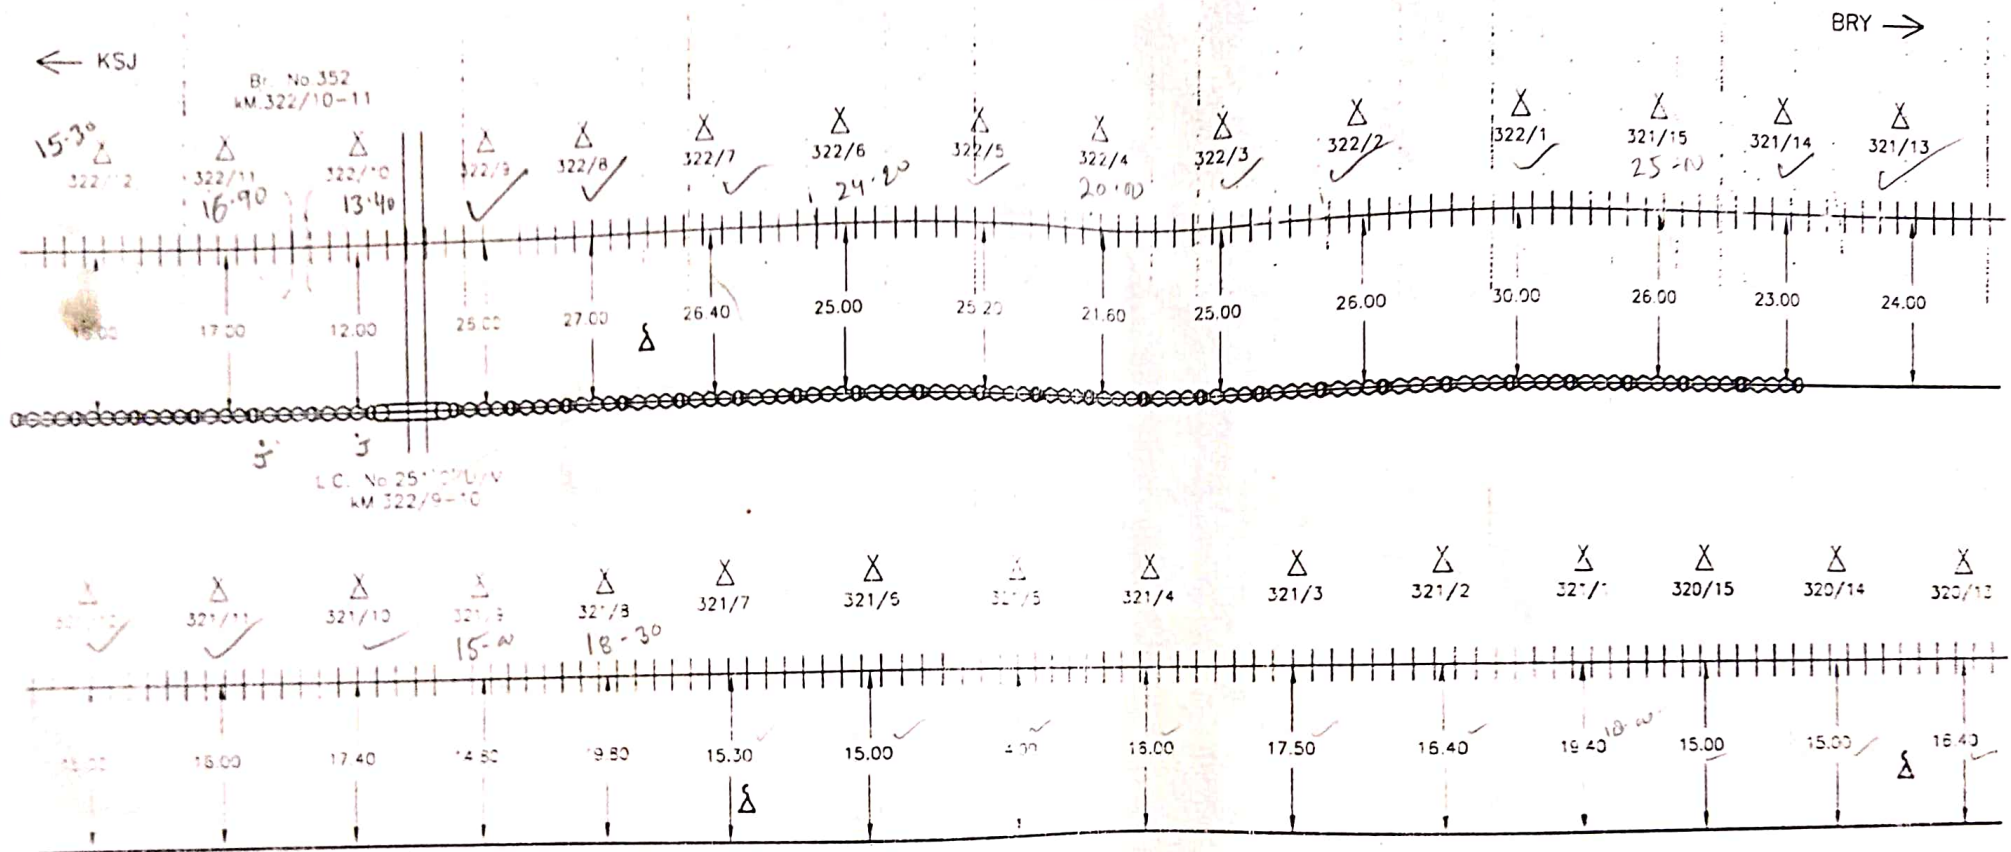

☒	OFC JOINT MAIN HOLE	≡≡≡	RAILWAY TRACK	—●—	T.J.(THROUGH JOINT)
⊞	RAILWAY CROSSING	⊞⊞⊞	HDPE	□	'Km' STONE ON BANK
))	CULVERT/CANAL/BRIDGE	⊞⊞⊞	G.I. PIPE	Δ	POLE

Σ	L.C. GATE PHONE
Δ	EMERGENCY POST
⊞	6 QUAD CABLE

Customer Name		N. E. RAILWAY			
Prepared By		M/S ASHOK KUMAR SINGH, JAGANNATH PUR, GORAKHPUR & ANUP KUMAR, MANAGING PARTNER			
SHEET NO.	53	CREATED BY	ANUP	LOCATION :- RAMGANG BR- BAREILLY JN.	
CREATED ON		OFFERED BY	ANUP		
REVISION NO.		APPR. BY	N. E. SLY		
MODIFIED ON		Ref. no. :-	N.E./		

Not to Scale
All reading in mts

SSE/TELE/CON/LN



DSTE/CON/LN

6-QUAD CABLE ROUTE PLAN (RAMGANGA BRIDGE-BAREILLY Jn-)

← KSJ

BRY →

Br. No. 347
km. 320/9-10

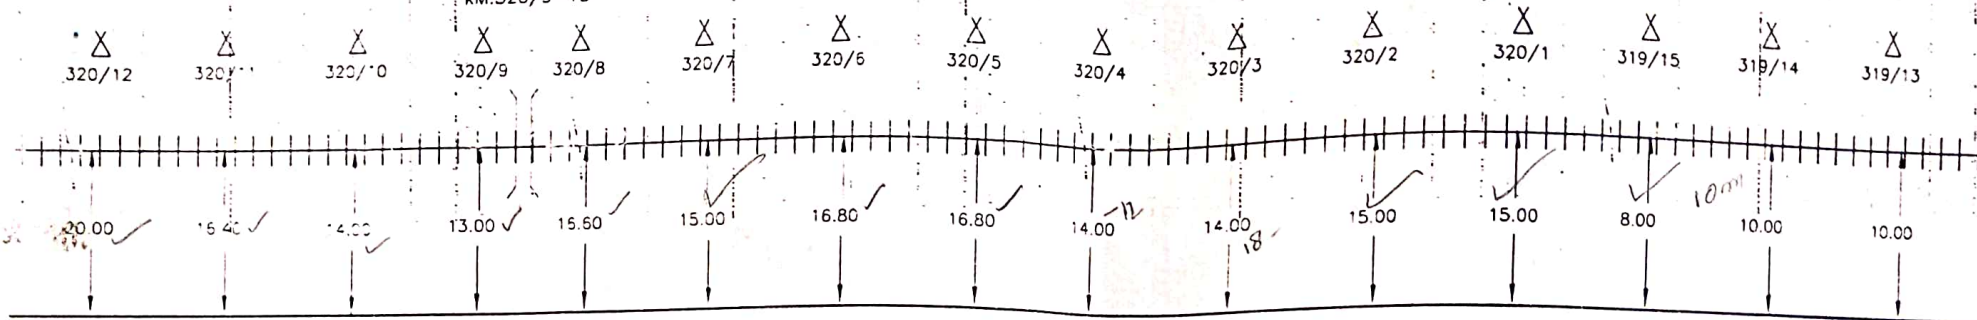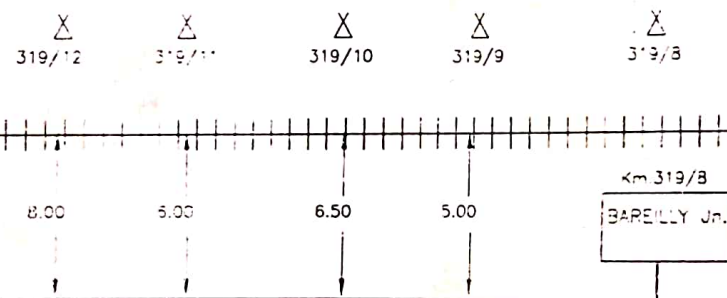

Km. 319/8
BAREILLY Jn.

Not to Scale
All reading in mts

SSE/TELE/CON/LUN
13/1/10

DS/E/CON/LUN
16/1/10

☒	OFC JOINT MAN HOLE	++	RAILWAY TRACK	→	T.J.(THROUGH JOINT)
+	RAILWAY CROSSING	⊃	HDPE	□	'Km' STONE ON BANK
))	CULVERT/CANAL/BRIDGE	⊃	G.I. PIPE	X	POLE

Σ	L.C. GATE PHONE
Δ	EMERGENCY POST
—	5 QUAD CABLE

Customer Name		N. E. RAILWAY	
Prepared By :		M/S ASHOK KUMAR SINGH, JAGARNATH PUR, GORAKHPUR & ANUP KUMAR, MANAGING PARTNER	
SHEET NO.	54	CREATED BY	ANUP
CREATED ON		OFFERED BY	ANUP
REVISION NO.		APPR. BY	N.E.RLY
MODIFIED ON		Ref.no:- NE/	
		Location :- RAMGANGA Jn.- BAREILLY Jn.	