


6-QUAD CABLE ROUTE PLAN OF
LALKUA - KASHIPUR SECTION
(Between Station LALKUA - GULARBHOJ)
ON
NORTH EASTERN RAILWAY

Submitted By
M/s B&B TRADERS
317, Jankpuri, Bareilly



6-QUAD CABLE ROUTE PLAN

(LALKUA - GULARBHOJ)

GULARBHOJ

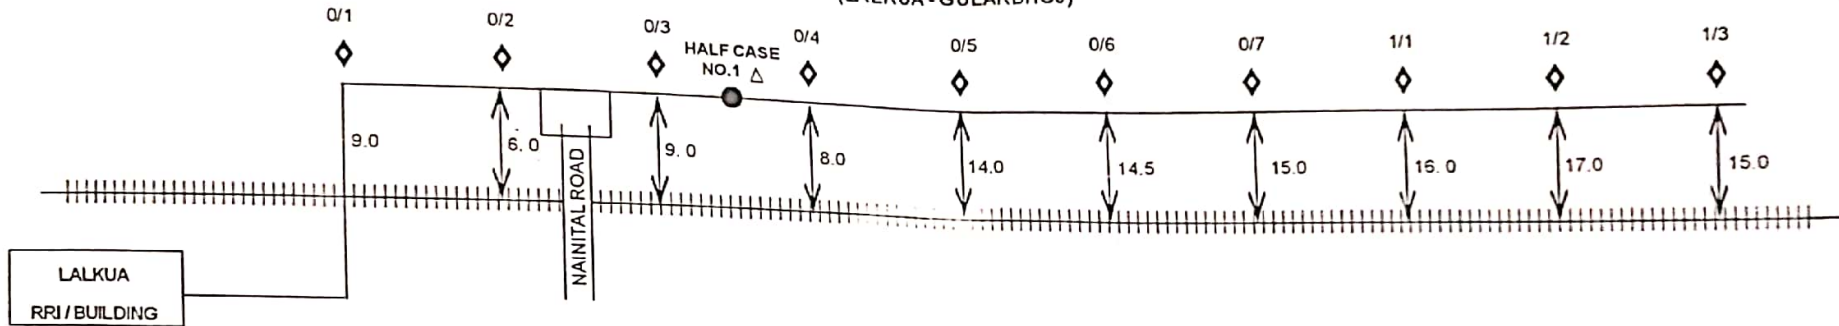

GULARBHOJ

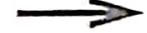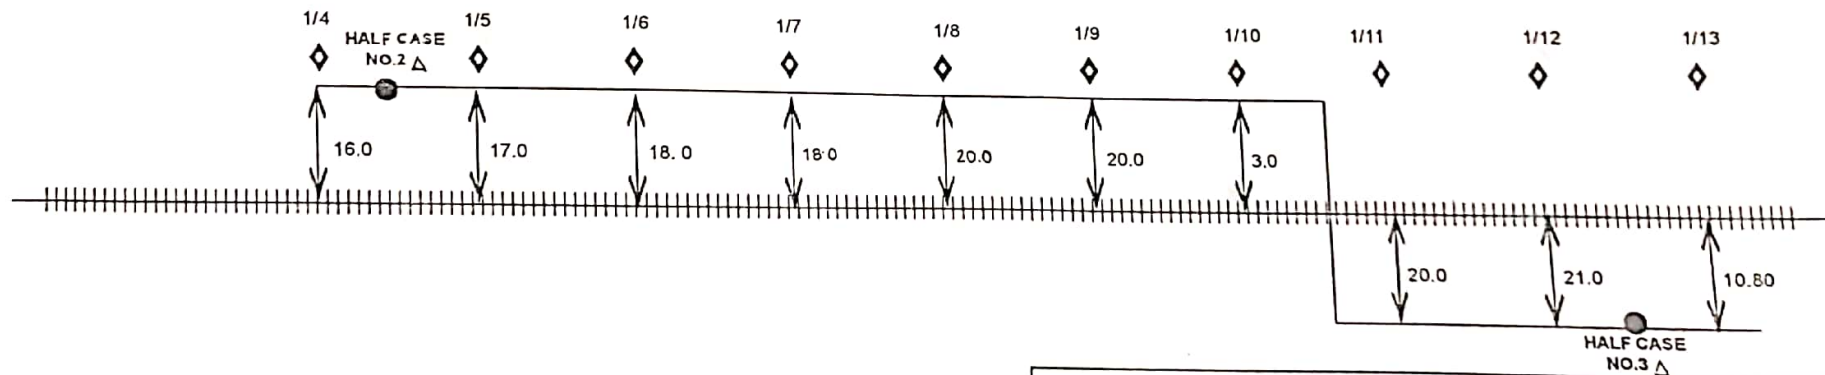

NOT TO SCALE

ALL READING IN MTS.

SSE/TELE/LKU

CONTRACTOR


	G.I. PIPE		RAILWAY CROSSING		'KM' STONE ON BANK
	T.J. (THROUGH JOINT)		CULVERT/CANAL/BRIDGE		POLE
	EMERGENCY POST		RAILWAY TRACK		6 QUAD CABLE

CUSTOMER NAME		N.E.RAILWAY			
PREPARED BY		M/S B&B TRDERS 317, JANAKPURI, BAREILLY			
SHEET NO.	1	CREATED BY	B&B TRADERS	LOCATION :-	
CREATED ON		OFFERED BY	B&B TRDERS	LALKUA Jn.	
REVISION NO.		APPR. BY	N. E. RLY.	GULARBHOJ	
MODIFIED ON		REF. NO. - NE/			

6-QUAD CABLE ROUTE PLAN

(LALKUA - GULARBHOJ)


GULARBHOJ

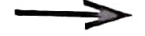

1/14 1/15 2/1 2/2 2/3 2/4 2/6 2/7 2/8 2/9

2 K.M.

BR. NO.1

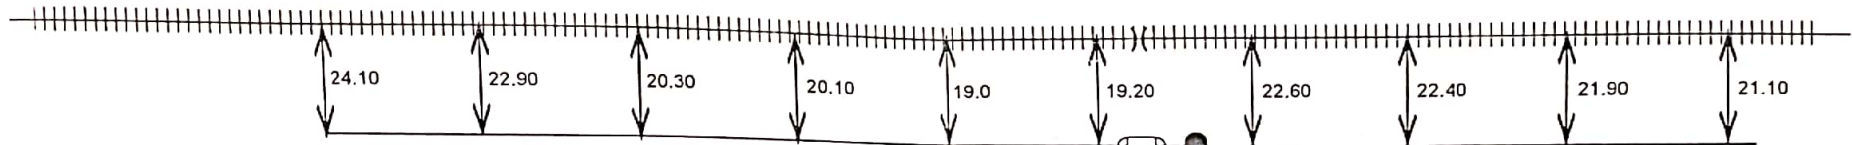

HALF CASE NO.4


GULARBHOJ

2/10 2/11 2/12 2/13 2/14 2/15 3/1 3/2 3/3 3/4

3 K.M.

BR. NO.2

BR. NO.3

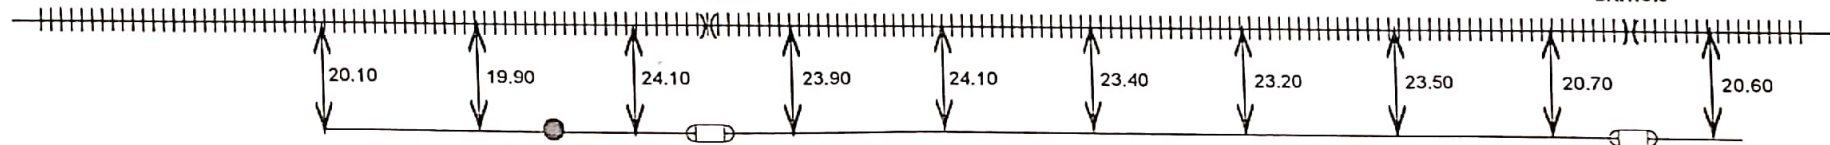

HALF CASE NO.5

NOT TO SCALE
ALL READING IN MTS.

[Signature]
SSE/TELE/LKU


[Signature]
CONTRACTOR

CUSTOMER NAME		N.E.RAILWAY			
PREPARED BY		M/S B&B TRDERS 317, JANAKPURI, BAREILLY			
SHEET NO.	2	CREATED BY	B&B TRADERS	LOCATION :-	
CREATED ON		OFFERED BY	B&B TRDERS	LALKUA Jn.	
REVISION NO.		APPR. BY	N. E. RLY.	GULARBHOJ	
MODIFIED ON		REF. NO. - NE/			

	G.I. PIPE		RAILWAY CROSSING		'KM' STONE ON BANK
	T.J. (THROUGH JOINT)		CULVERT/CANAL/BIDGE		POLE
	EMERGENCY POST		RAILWAY TRACK		6 QUAD CABLE

6-QUAD CABLE ROUTE PLAN (LALKUA - GULARBHOJ)

GULARBHOJ
→

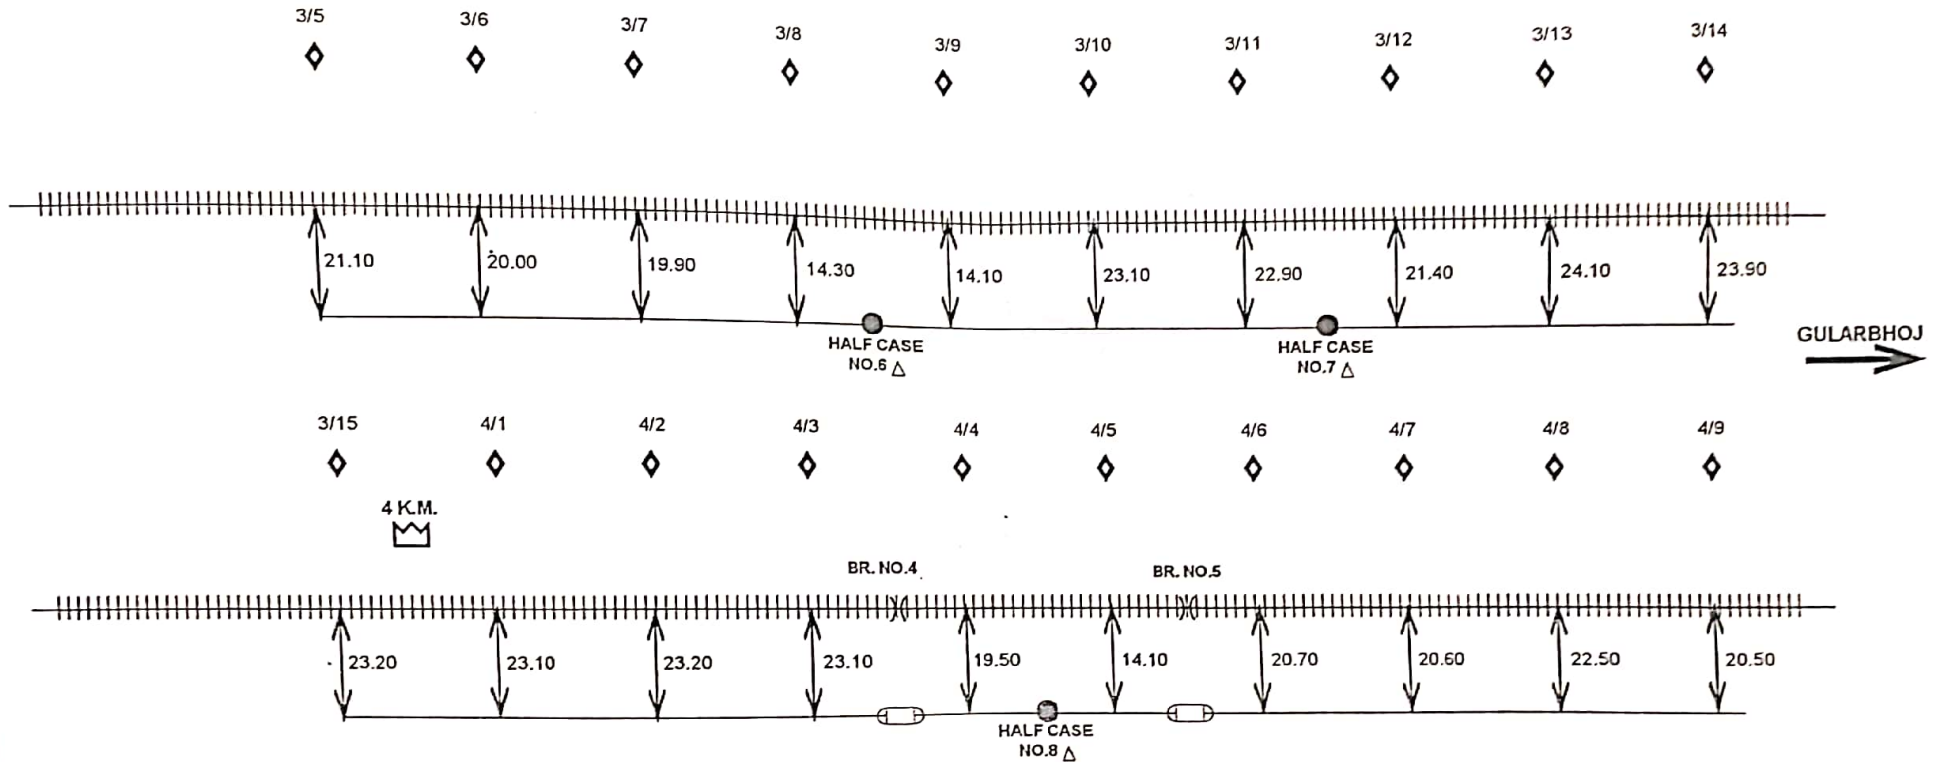

NOT TO SCALE
ALL READING IN MTS.

[Signature]
SSE/TELE/LKU


[Signature]
CONTRACTOR

CUSTOMER NAME					N.E.RAILWAY	
PREPARED BY		M/S B&B TRDERS 317, JANAKPURI, BAREILLY				
SHEET NO.	3	CREATED BY		B&B TRADERS		LOCATION :-
CREATED ON		OFFERED BY	B&B TRDERS		LALKUA Jn.	
REVISION NO.		APPR. BY	N. E. RLY.		GULARBHOJ	
MODIFIED ON		REF. NO. :- NE/				

	G.I. PIPE		RAILWAY CROSSING		4 K.M. STONE ON BANK
	T.J. (THROUGH JOINT)		CULVERT/CANAL/BRIDGE		POLE
	EMERGENCY POST		RAILWAY TRACK		6 QUAD CABLE

6-QUAD CABLE ROUTE PLAN (LALKUA - GULARBHOJ)

GULARBHOJ
→

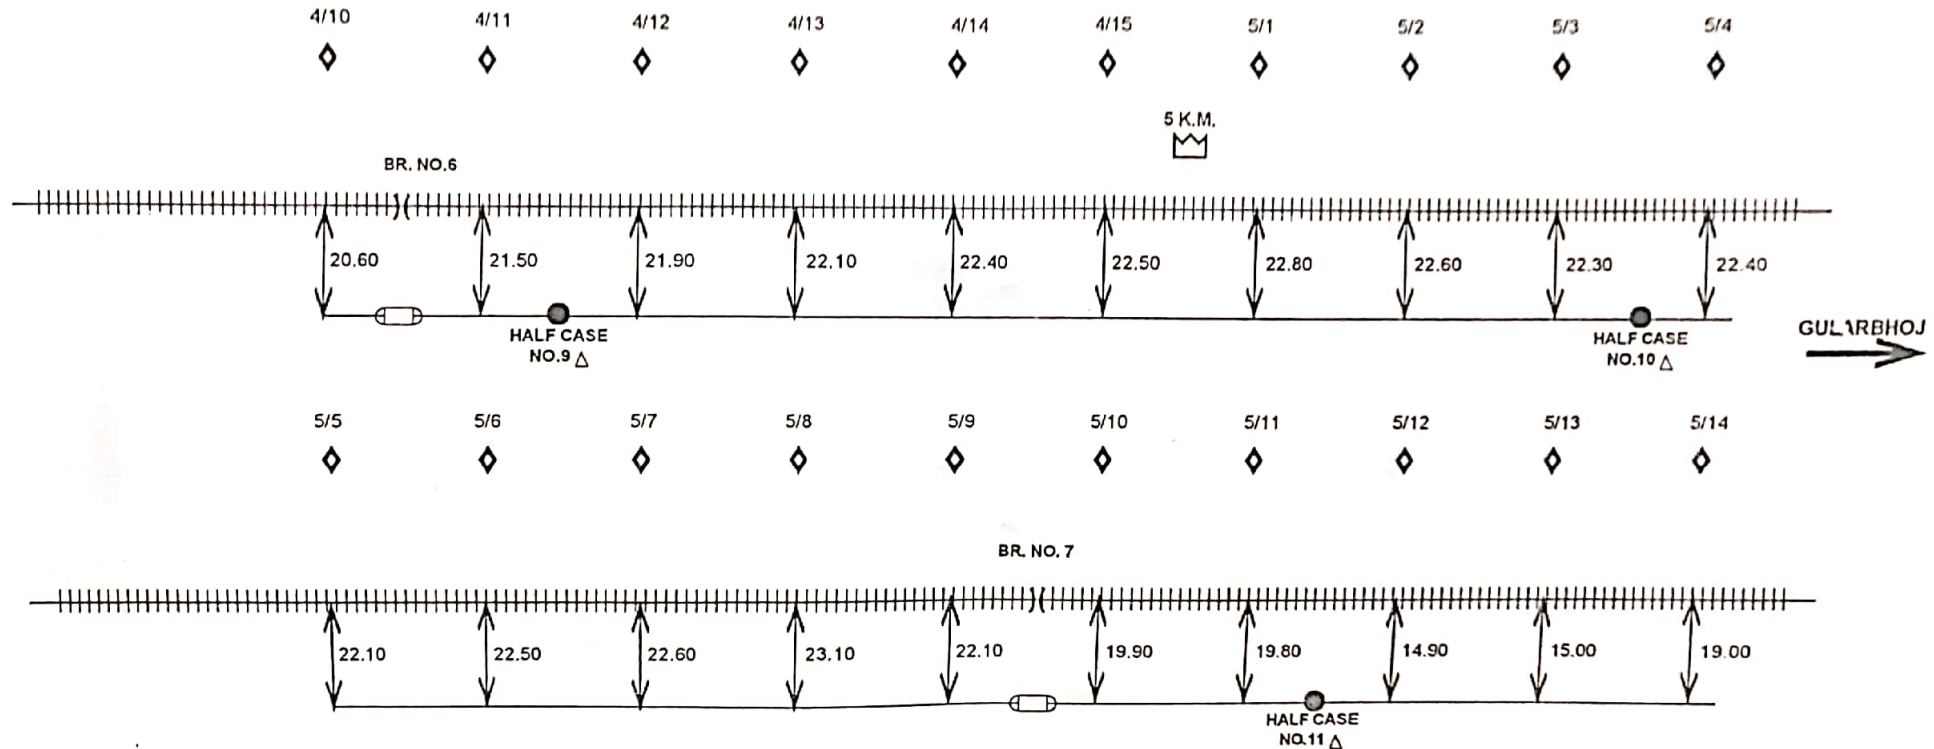

NOT TO SCALE
ALL READING IN MTS.

SSE/TELE/LKU


Contractor
CONTRACTOR

CUSTOMER NAME		N.E.RAILWAY	
PREPARED BY		M/S B&B TRDERS 317, JANAKPURI, BAREILLY	
SHEET NO.	4	CREATED BY	B&B TRDERS
CREATED ON		OFFERED BY	B&B TRDERS
REVISION NO.		APPR. BY	N. E. RLY.
MODIFIED ON		REF. NO. - NE/	
		LOCATION :-	
		LALKUA Jn.	
		GULARBHOJ	

	G.I. PIPE		RAILWAY CROSSING		'KM' STONE ON BANK
	T.J. (THROUGH JOINT)		CULVERT/CANAL/BRIDGE		POLE
	EMERGENCY POST		RAILWAY TRACK		6 QUAD CABLE

6-QUAD CABLE ROUTE PLAN (LALKUA - GULARBHOJ)

GULARBHOJ
→

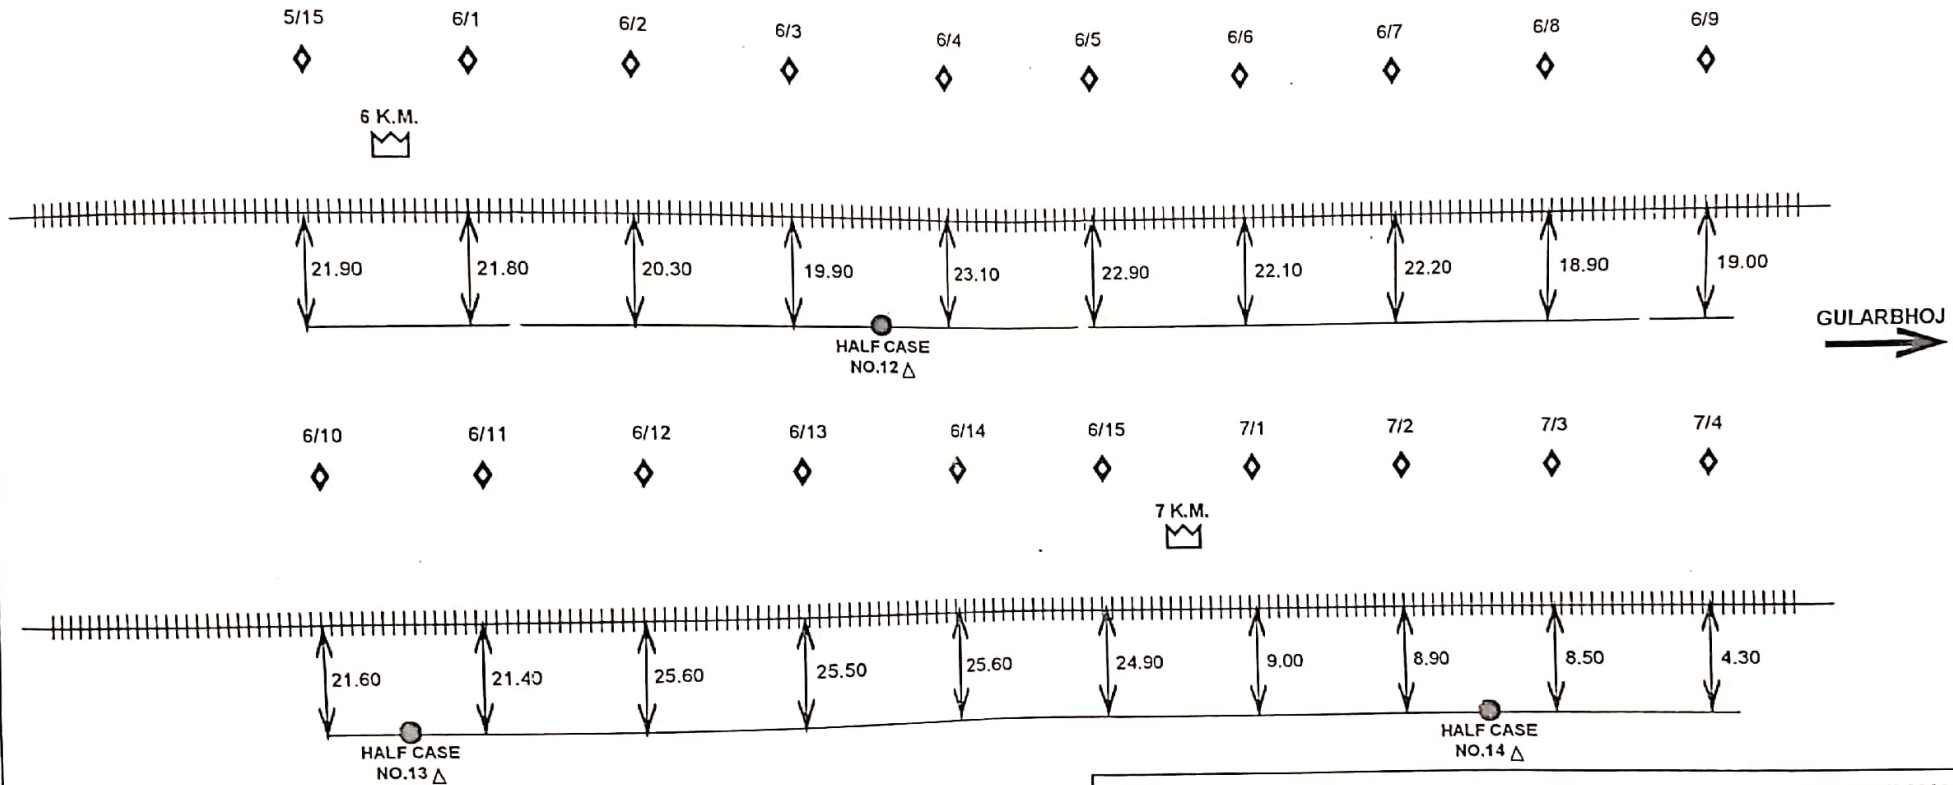

NOT TO SCALE
ALL READING IN MTS.


SSE/TELE/LKU

CONTRACTOR

	G.I. PIPE		RAILWAY CROSSING		'KM' STONE ON BANK	CUSTOMER NAME N.E.RAILWAY			
	T.J. (THROUGH JOINT)		CULVERT/CANAL/BRIDGE		POLE	PREPARED BY M/S B&B TRDERS 317, JANAKPURI, BAREILLY			
	EMERGENCY POST		RAILWAY TRACK		6 QUAD CABLE	SHEET NO.	5	CREATED BY	B&B TRDERS
						CREATED ON		OFFERED BY	B&B TRDERS
						REVISION NO.		APPR. BY	N. E. RLY.
						MODIFIED ON		REF. NO.:- NE/	
									LALKUA Jn.
									GULARBHOJ

6-QUAD CABLE ROUTE PLAN (LALKUA - GULARBHOJ)

GULARBHOJ
→

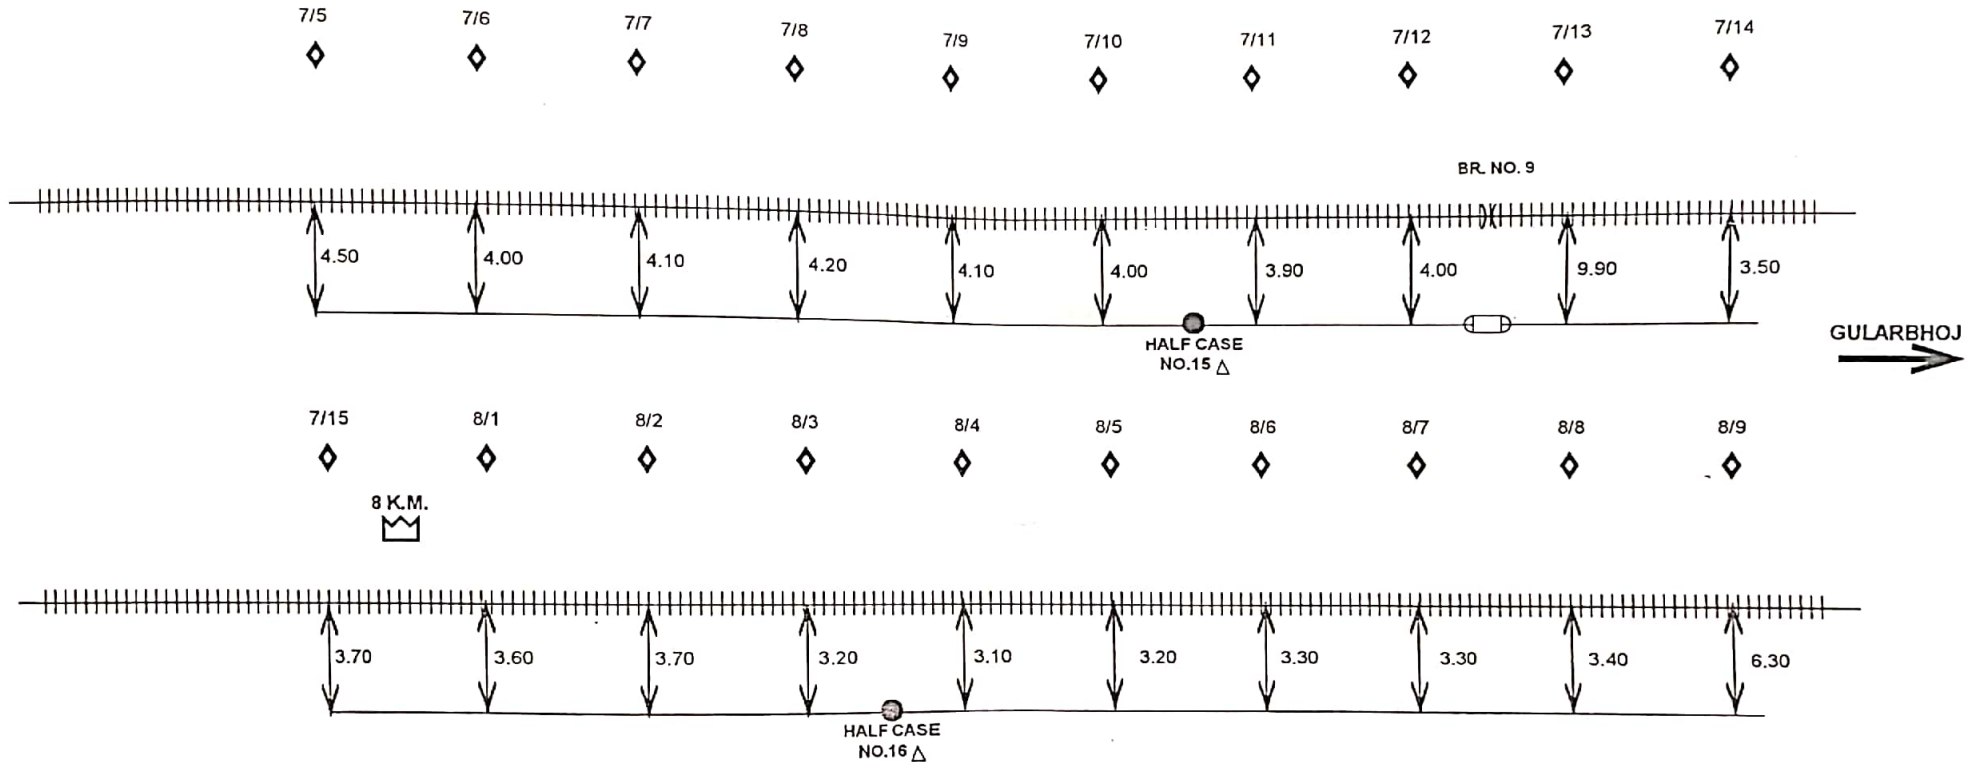

NOT TO SCALE
ALL READING IN MTS.

[Signature]
SSE/TELE/LKU

[Signature]
CONTRACTOR



	G.I. PIPE		RAILWAY CROSSING		'KM' STONE ON BANK
	T.J. (THROUGH JOINT)		CULVERT/CANAL/BRIDGE		POLE
	EMERGENCY POST		RAILWAY TRACK		6 QUAD CABLE

CUSTOMER NAME		N.E.RAILWAY			
PREPARED BY		M/S B&B TRDERS 317, JANAKPURI, BAREILLY			
SHEET NO.	6	CREATED BY	B&B TRADERS	LOCATION :-	
CREATED ON		OFFERED BY	B&B TRDERS	LALKUA Jn.	
REVISION NO.		APPR. BY	N. E. RLY.	GULARBHOJ	
MODIFIED ON		REF. NO. - NE/			

6-QUAD CABLE ROUTE PLAN

(LALKUA - GULARBHOJ)

GULARBHOJ

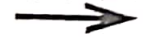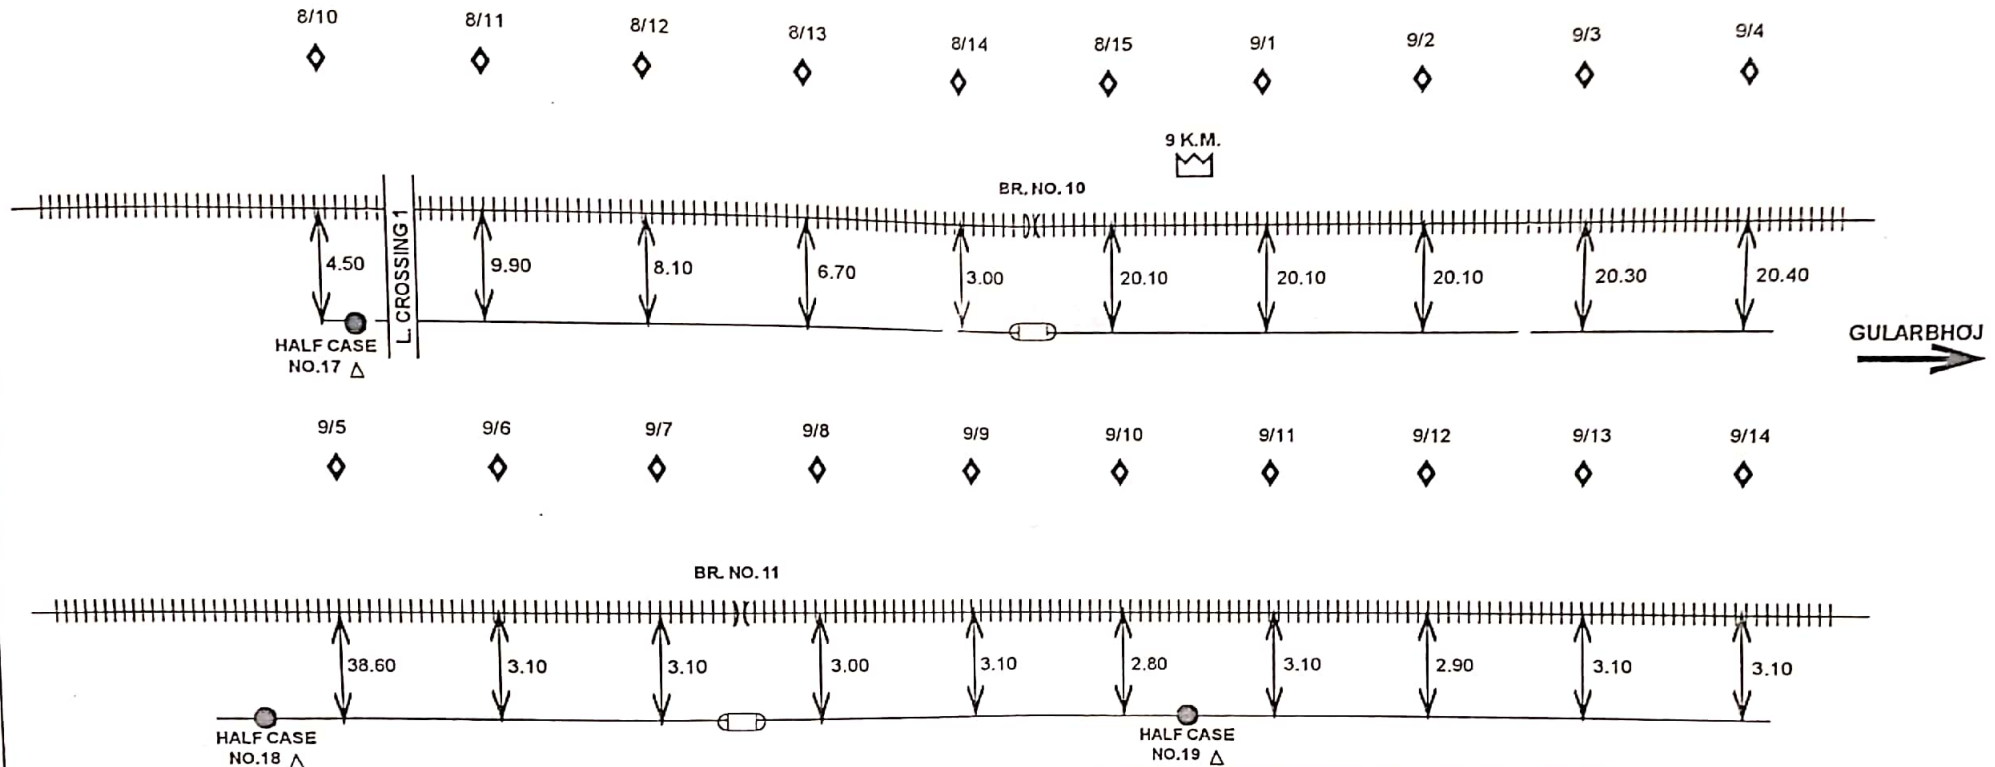

NOT TO SCALE

ALL READING IN MTS.

SSE/TELE/LKU

CONTRACTOR

CUSTOMER NAME

N.E. RAILWAY

PREPARED BY

M/S B&B TRDERS 317, JANAKPURI, BAREILLY

SHEET NO.

7

CREATED BY

B&B TRADERS

LOCATION :-

	G.I. PIPE		RAILWAY CROSSING		'KM' STONE ON BANK	CREATED ON	OFFERED BY	B&B TRDERS	LALKUA Jn.
	T.J. (THROUGH JOINT)		CULVERT/CANAL/BIDGE		POLE	REVISION NO.	APPR. BY	N. E. RLY.	GULARBHOJ
	EMERGENCY POST		RAILWAY TRACK		6 QUAD CABLE	MODIFIED ON	REF. NO. - NE/		

6-QUAD CABLE ROUTE PLAN (LALKUA - GULARBHOJ)


GULARBHOJ




9/15 10/1 10/2 10/3 10/4 10/5 10/6 10/7 10/8 10/9

10 K.M.

BR. NO. 12

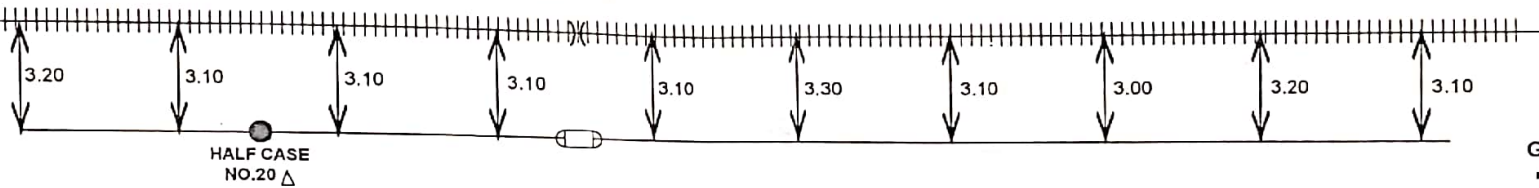

GULARBHOJ

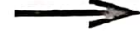


10/10 10/11 10/12 10/13 10/14 10/15 11/1 11/2 11/3 11/4

11 K.M.

BR. NO. 13

BR. NO. 14

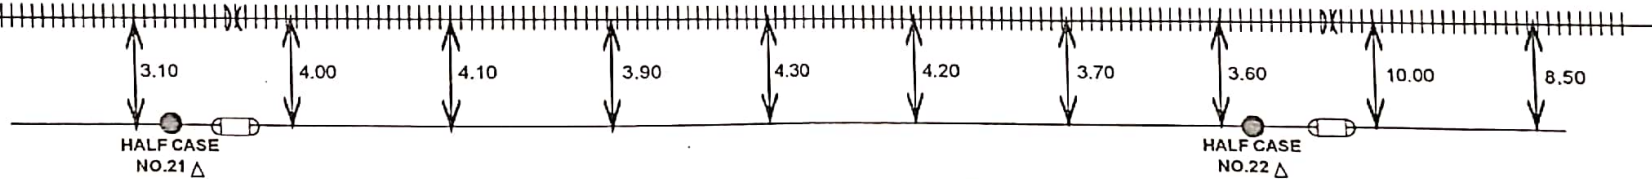

NOT TO SCALE
ALL READING IN MTS.

SSE/TELE/LKU

CONTRACTOR

	G.I. PIPE		RAILWAY CROSSING		'KM' STONE ON BANK
	T.J. (THROUGH JOINT)		CULVERT/CANAL/BRIDGE		POLE
	EMERGENCY POST		RAILWAY TRACK		6 QUAD CABLE


CUSTOMER NAME		N.E.RAILWAY			
PREPARED BY		M/S B&B TRDERS 317, JANAKPURI, BAREILLY			
SHEET NO.	8	CREATED BY	B&B TRADERS	LOCATION :-	
CREATED ON		OFFERED BY	B&B TRDERS	LALKUA Jn.	
REVISION NO.		APPR. BY	N. E. RLY.	GULARBHOJ	
MODIFIED ON		REF. NO. - NE/			

6-QUAD CABLE ROUTE PLAN (LALKUA - GULARBHOJ)

GULARBHOJ
→

11/5 11/6 11/7 11/8 11/9 11/10 11/12 11/13 11/14 11/15

BR. NO. 15

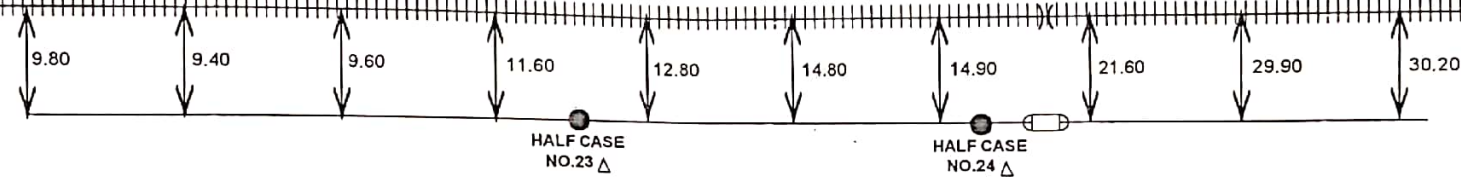


GULARBHOJ
→

12/1 12/2 12/3 12/4 12/5 12/6 12/7 12/8 12/9 12/10

12 K.M.
⏏

BR. NO. 16

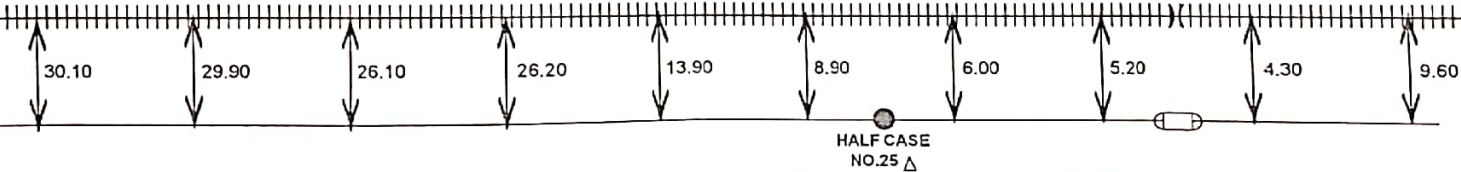

NOT TO SCALE
ALL READING IN MTS.

SSE/TELE/LKU


CONTRACTOR

CUSTOMER NAME		N.E.RAILWAY			
PREPARED BY		M/S B&B TRDERS 317, JANAKPURI, BAREILLY			
SHEET NO.	9	CREATED BY	B&B TRADERS	LOCATION :-	
CREATED ON		OFFERED BY	B&B TRDERS	LALKUA Jn.	
REVISION NO.		APPR. BY	N. E. RLY.	GULARBHOJ	
MODIFIED ON		REF. NO. :- NE/			

⏏	G.I.PIPE	⏏	RAILWAY CROSSING	⏏	'KM' STONE ON BANK
—●—	T.J. (THROUGH JOINT)	)(	CULVERT/CANAL/BRIDGE	◆	POLE
△	EMERGENCY POST	###	RAILWAY TRACK	—	6 QUAD CABLE

6-QUAD CABLE ROUTE PLAN (LALKUA - GULARBHOJ)

GULARBHOJ
→

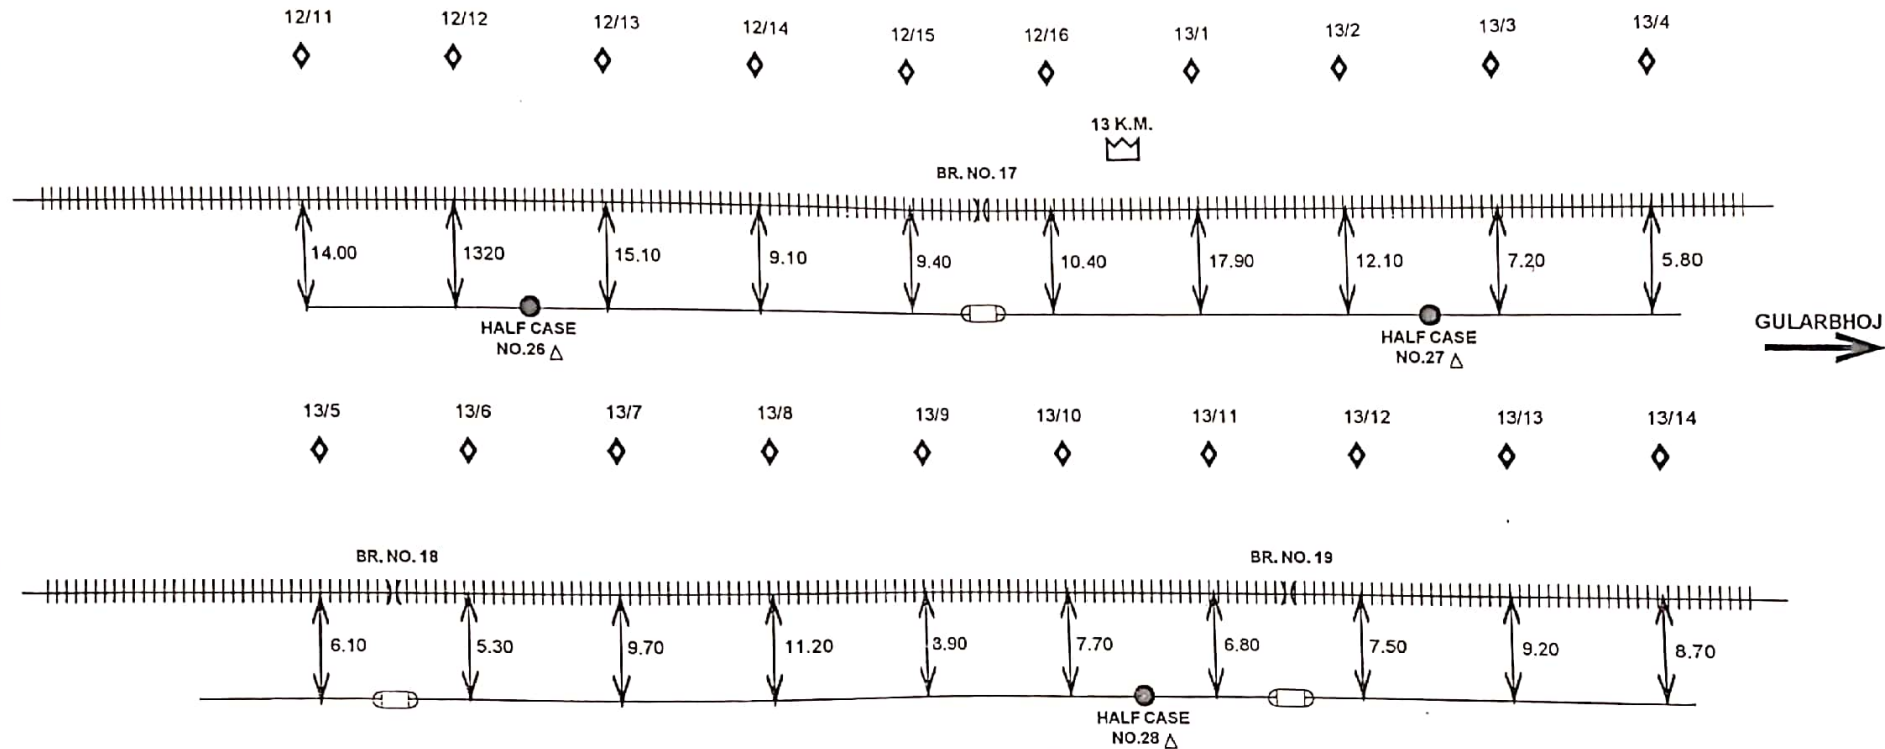

NOT TO SCALE
ALL READING IN MTS.

SSE/TELE/LKU


CONTRACTOR

	G.I. PIPE		RAILWAY CROSSING		'KM' STONE ON BANK
	T.J. (THROUGH JOINT)		CULVERT/CANAL/BRIDGE		POLE
	EMERGENCY POST		RAILWAY TRACK		6 QUAD CABLE

CUSTOMER NAME		N.E.RAILWAY			
PREPARED BY		M/S B&B TRDERS 317, JANAKPURI, BAREILLY			
SHEET NO.	10	CREATED BY	B&B TRADERS	LOCATION :-	
CREATED ON		OFFERED BY	B&B TRDERS	LALKUA Jn.	
REVISION NO.		APPR. BY	N. E. RLY.	GULARBHOJ	
MODIFIED ON		REF. NO. :- NE/			

6-QUAD CABLE ROUTE PLAN (LALKUA - GULARBHOJ)

GULARBHOJ
→

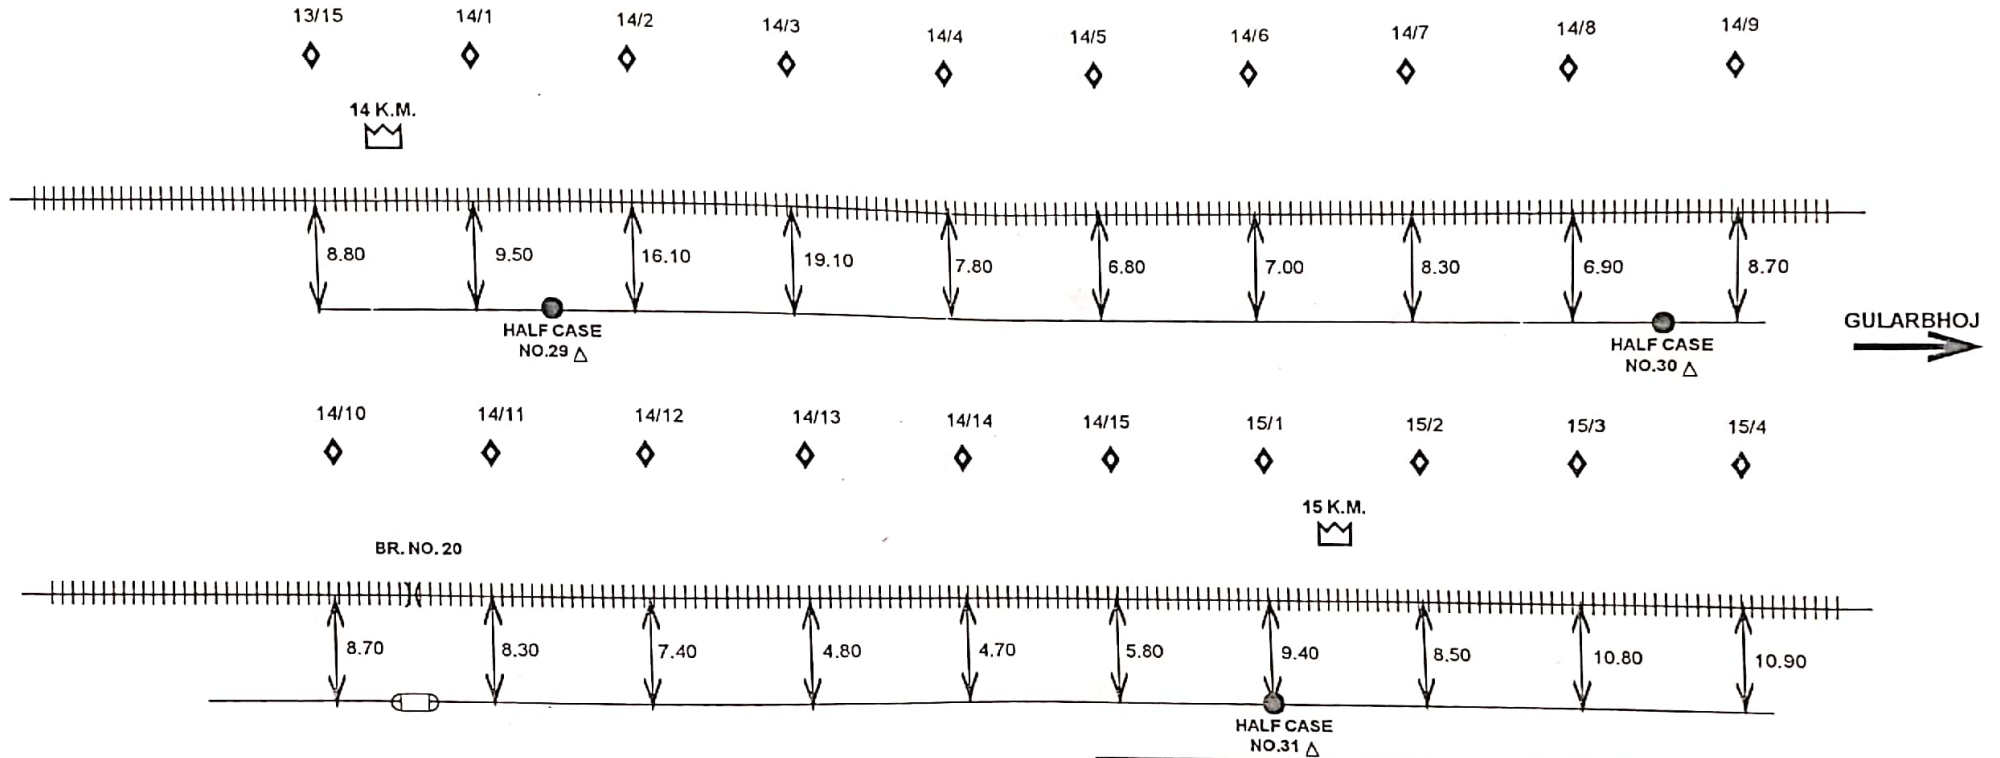

NOT TO SCALE
ALL READING IN MTS.

[Signature]
SSE/TELE/LKU

[Signature]
CONTRACTOR


CUSTOMER NAME		N.E.RAILWAY			
PREPARED BY		M/S B&B TRDERS 317, JANAKPURI, BAREILLY			
SHEET NO.	11	CREATED BY		B&B TRADERS	LOCATION :-
CREATED ON		OFFERED BY	B&B TRDERS		LALKUA Jn.
REVISION NO.		APPR. BY	N. E. RLY.		GULARBHOJ
MODIFIED ON		REF. NO. - NE/			

	G.I. PIPE		RAILWAY CROSSING		'KM' STONE ON BANK
	T.J. (THROUGH JOINT)		CULVERT/CANAL/BRIDGE		POLE
	EMERGENCY POST		RAILWAY TRACK		6 QUAD CABLE

6-QUAD CABLE ROUTE PLAN


(LALKUA - GULARBHOJ)

GULARBHOJ

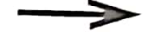

15/5 15/6 15/7 15/8 15/9 15/10 15/11 15/12 15/13 15/14

BR. NO. 21

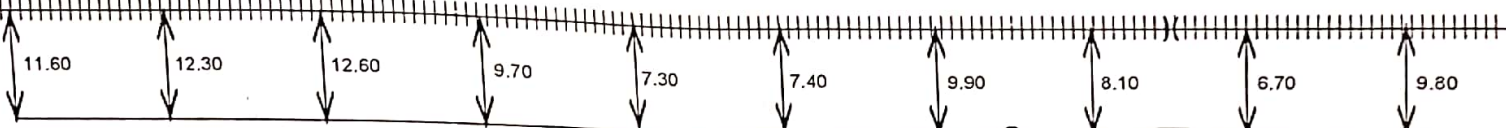

HALF CASE NO.32 Δ

GULARBHOJ




15/15 16/1 16/2 16/3 16/4 16/5 16/6 16/7 16/8 16/9

16 K.M.

HALF CASE NO.34 Δ

BR. NO. 22

BR. NO. 23

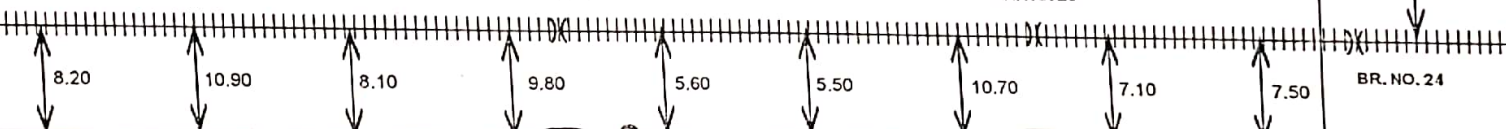

HALF CASE NO.33 Δ

BR. NO. 24

NOT TO SCALE
ALL READING IN MTS.

[Signature]
SSE/TELE/LKU

[Signature]
CONTRACTOR


CUSTOMER NAME		N.E.RAILWAY	
PREPARED BY		M/S B&B TRDERS 317, JANAKPURI, BAREILLY	
SHEET NO.	12	CREATED BY	B&B TRADERS
CREATED ON		OFFERED BY	B&B TRDERS
REVISION NO.		APPR. BY	N. E. RLY.
MODIFIED ON		REF. NO. - NE/	
		LOCATION :-	
		LALKUA Jn.	
		GULARBHOJ	

	G.I. PIPE		RAILWAY CROSSING		'KM' STONE ON BANK
	T.J. (THROUGH JOINT)		CULVERT/CANAL/BRIDGE		POLE
	EMERGENCY POST		RAILWAY TRACK		6 QUAD CABLE


6-QUAD CABLE ROUTE PLAN

(LALKUA - GULARBHOJ)

GULARBHOJ
→

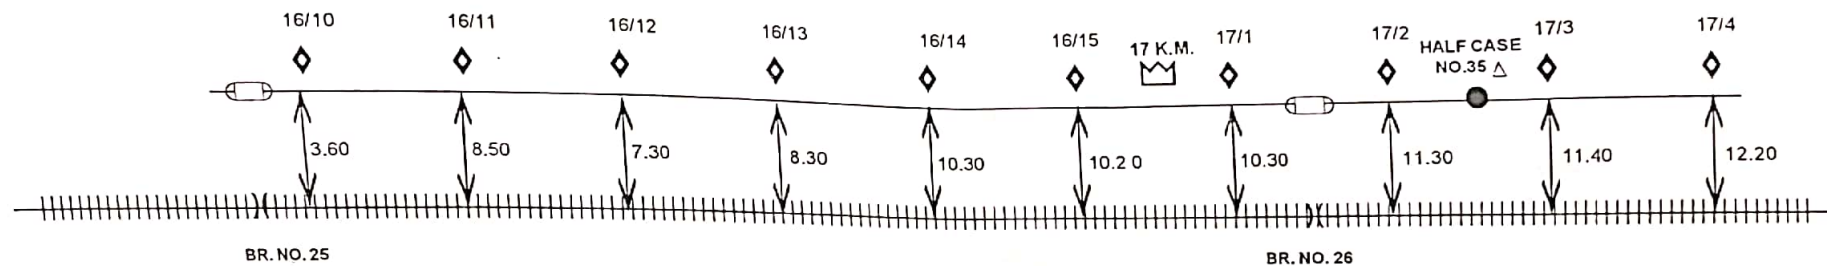

GULARBHOJ
→

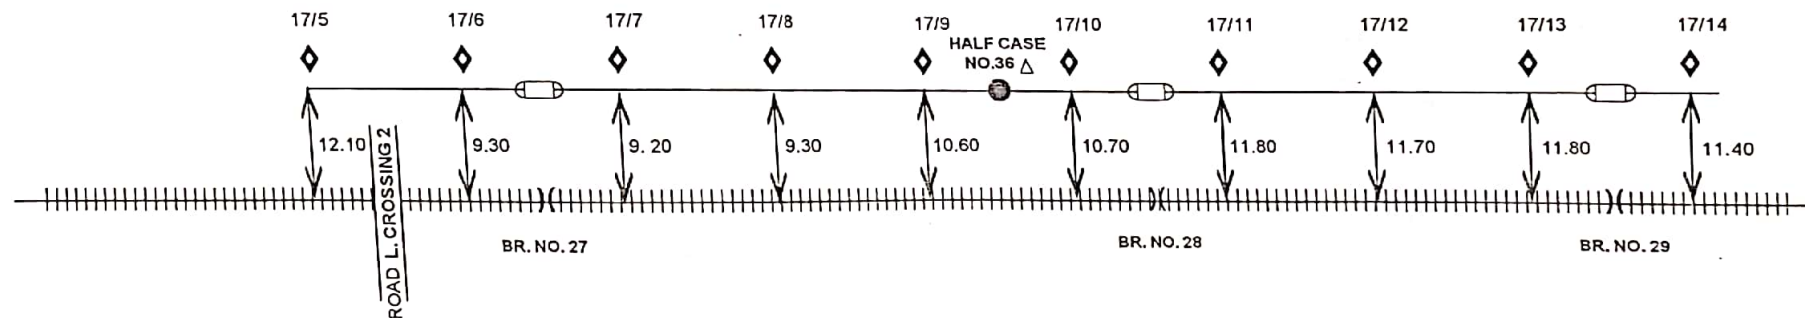

NOT TO SCALE
ALL READING IN MTS.

SSE/TELE/LKU


CONTRACTOR

CUSTOMER NAME		N.E.RAILWAY			
PREPARED BY		M/S B&B TRDERS 317, JANAKPURI, BAREILLY			
SHEET NO.	13	CREATED BY	B&B TRDERS	LOCATION :-	
CREATED ON		OFFERED BY	B&B TRDERS	LALKUA Jn.	
REVISION NO.		APPR. BY	N. E. RLY.	GULARBHOJ	
MODIFIED ON		REF. NO. - NE/			

	G.I. PIPE		RAILWAY CROSSING		'KM' STONE ON BANK
	T.J. (THROUGH JOINT)		CULVERT/CANAL/BRIDGE		POLE
	EMERGENCY POST		RAILWAY TRACK		6 QUAD CABLE

6-QUAD CABLE ROUTE PLAN (LALKUA - GULARBHOJ)

GULARBHOJ
→

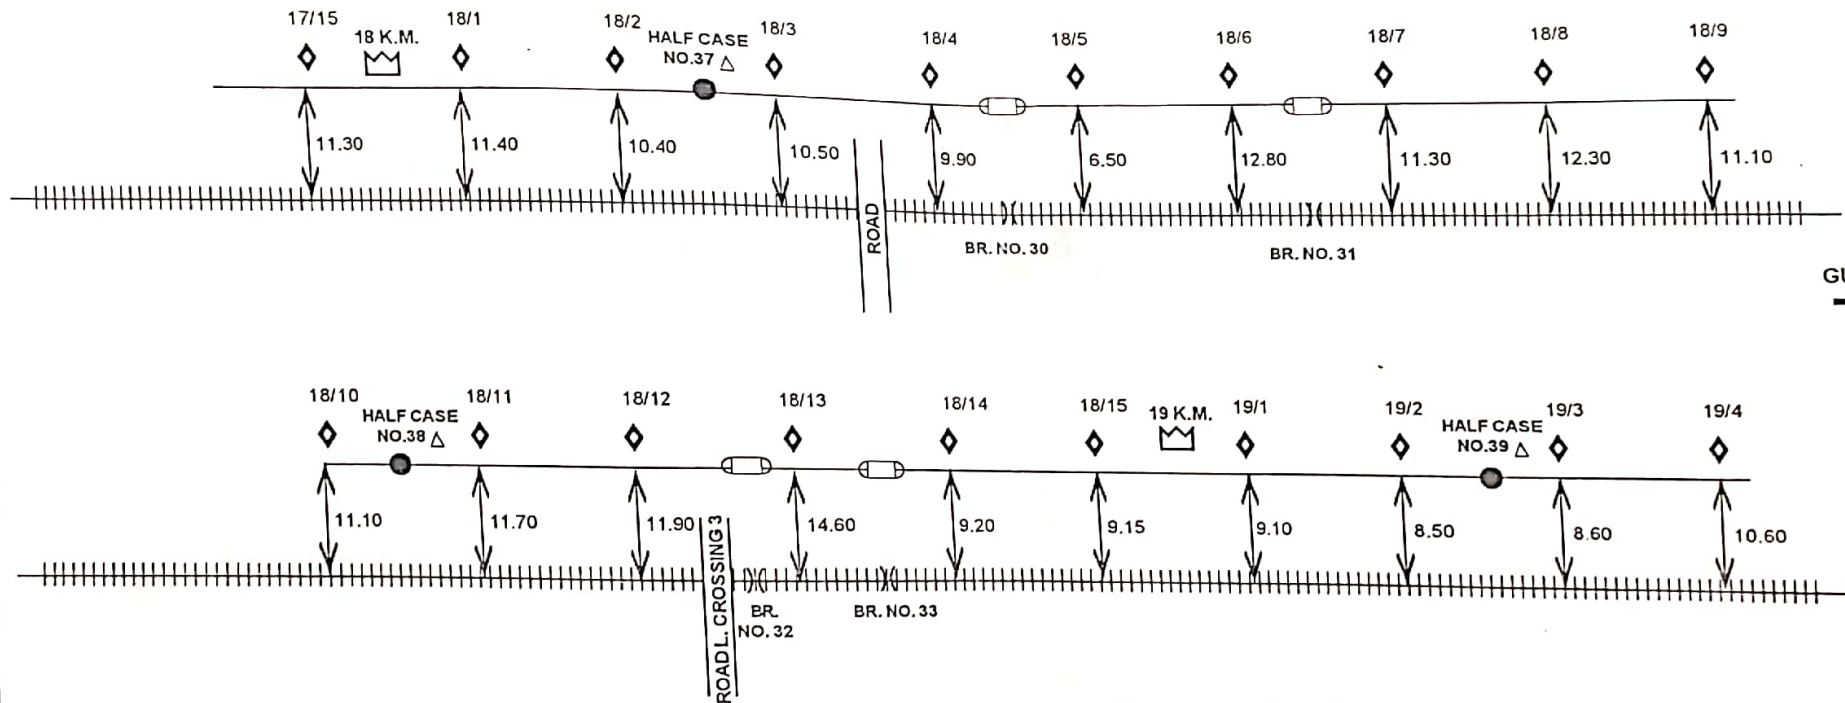

GULARBHOJ
→

NOT TO SCALE
ALL READING IN MTS.

SSE/TELE/LKU


CONTRACTOR

	G.I. PIPE		RAILWAY CROSSING		'KM' STONE ON BANK
	T.J. (THROUGH JOINT)		CULVERT/CANAL BRIDGE		POLE
	EMERGENCY POST		RAILWAY TRACK		6 QUAD CABLE


CUSTOMER NAME		N.E.RAILWAY			
PREPARED BY		M/S B&B TRDERS 317, JANAKPURI, BAREILLY			
SHEET NO.	14	CREATED BY	B&B TRADERS	LOCATION :-	
CREATED ON		OFFERED BY	B&B TRDERS	LALKUA Jn.	
REVISION NO.		APPR. BY	N. E. RLY.	GULARBHOJ	
MODIFIED ON		REF. NO. - NE/			

6-QUAD CABLE ROUTE PLAN (LALKUA - GULARBHOJ)

GULARBHOJ
→

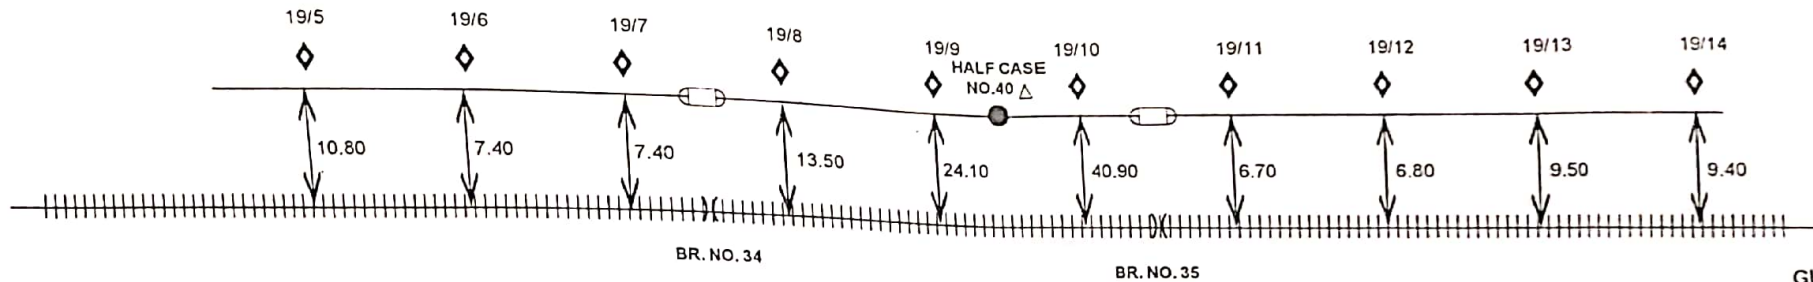

GULARBHOJ
→

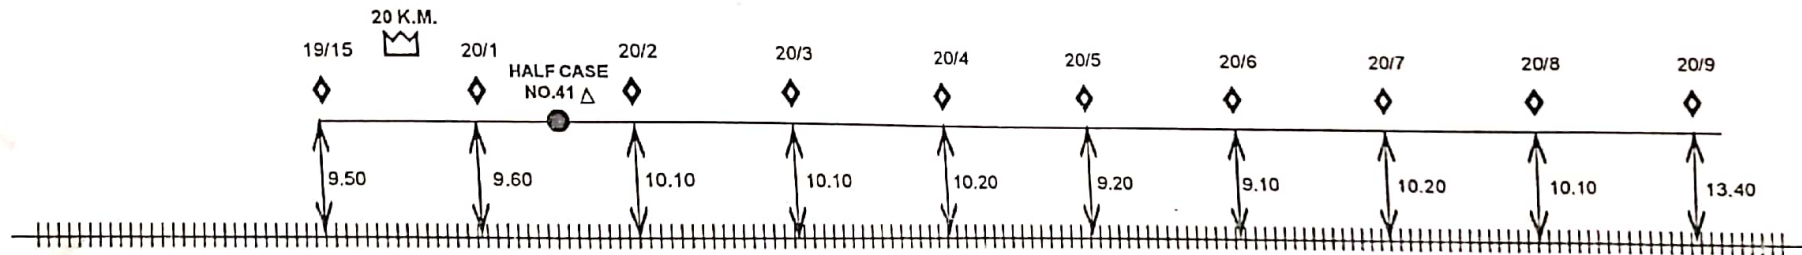

NOT TO SCALE
ALL READING IN MTS.

SSE/TELE/LKU

CONTRACTOR

CUSTOMER NAME N.E.RAILWAY

PREPARED BY M/S B&B TRDERS 317, JANAKPURI, BAREILLY

SHEET NO. 15 CREATED BY B&B TRADERS LOCATION :-

CREATED ON OFFERED BY B&B TRDERS LALKUA Jn.


REVISION NO. APPR. BY N. E. RLY. GULARBHOJ

MODIFIED ON REF. NO. - NE/

	G.I. PIPE		RAILWAY CROSSING		'KM' STONE ON BANK
	T.J. (THROUGH JOINT)		CULVERT/CANAL/BRIDGE		POLE
	EMERGENCY POST		RAILWAY TRACK		6 QUAD CABLE


6-QUAD CABLE ROUTE PLAN (LALKUA - GULARBHOJ)

GULARBHOJ
→

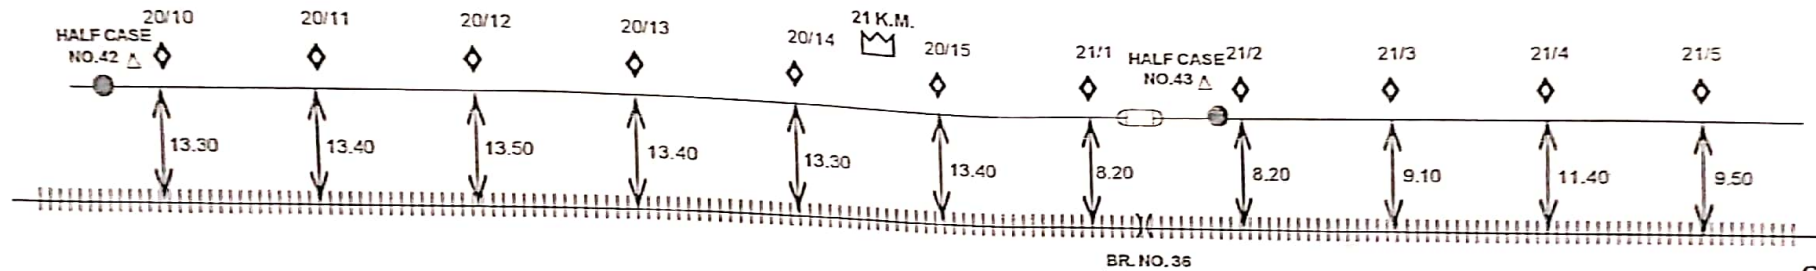

BR. NO. 36

GULARBHOJ
→

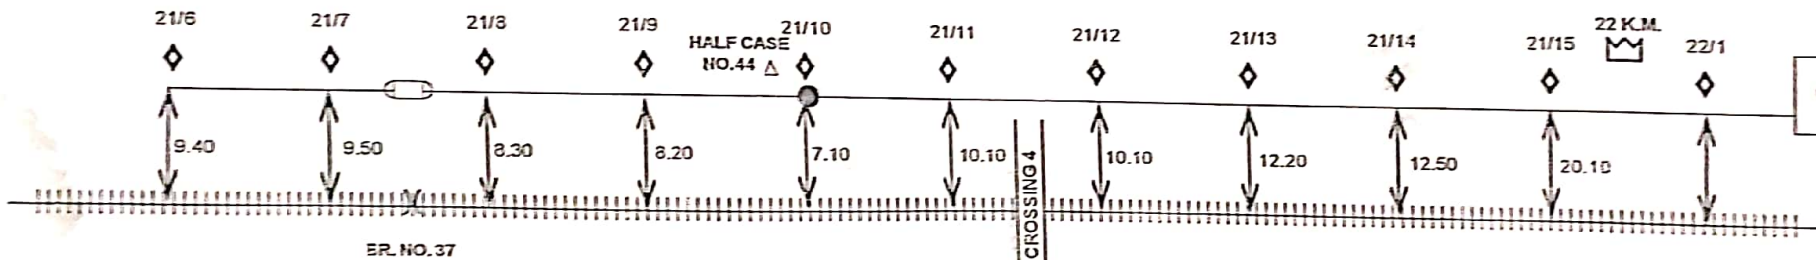

BR. NO. 37

GULARBHOJ

NOT TO SCALE

ALL READING IN MTS.

SSE/TELE/LKU

CONTRACTOR

	G.I. PIPE		RAILWAY CROSSING		K.M. STONE ON BANK
	T.J. (THROUGH JOINT)		CULVERT/CANAL/BRIDGE		POLE
	EMERGENCY POST		RAILWAY TRACK		6 QUAD CABLE

CUSTOMER NAME		N.E. RAILWAY			
PREPARED BY		M/S B&B TRDERS 317, JANAKPURI, BAREILLY			
SHEET NO.	16	CREATED BY		B&B TRADERS	LOCATION :-
CREATED ON		OFFERED BY	B&B TRDERS		LALKUA Jn.
REVISION NO.		APPR. BY	N. E. RLY.		GULARBHOJ
MODIFIED ON		REF. NO. - NE/			