

ROUTE PLAN OF

6 - QUAD & OFC CABLE FOR

MURADABAD Jn. - RAM NAGAR

NORTH EASTERN RAILWAY
ON

NO
NORTH EASTERN RAILWAY

MURADABAD Jn. - RAM NAGAR


6 - QUAD & OFC CABLE FOR

ROUTE PLAN OF

Submitted By :-
M/S D.P. TELECOM (P) LTD.
615, JATEPUR SOUTH, KALU MAI
COLCHAR, GORAKHPUR

Submitted By :-
M/S D.P. TELECOM (P) LTD.
615, JATEPUR SOUTH, KALU MAI
COLCHAR, GORAKHPUR


ROUTE PLAN FOR MURADABAD Jn. - RAM NAGAR (6 QUAD & OFC CABLE)

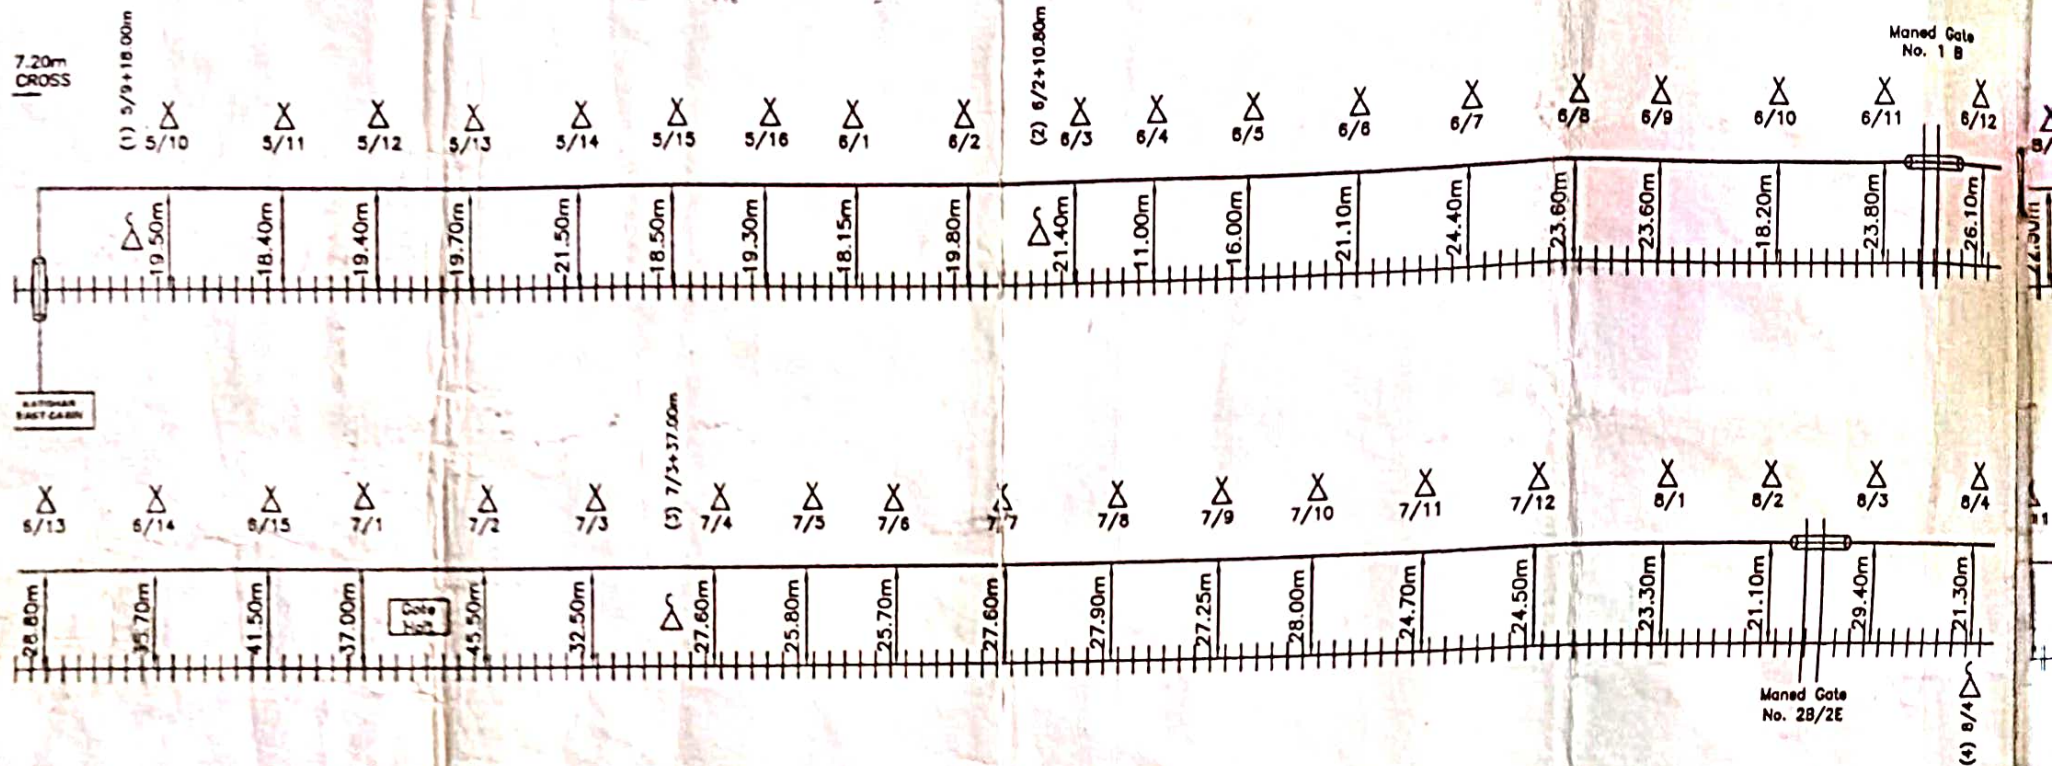

Not to Scale
All reading in mts.

CONTRACTOR										SSE/TELE/CON		DSTE//CON		DY.CSTE/CON		Customer Name		N.E.RAILWAY			
																Prepared By :		M/S D.P.TELECOM (P) LTD.615 JATEPUR SOUTH, KALIJI MARG, GOLGHAR, GORAKHPUR			
OVER	U	UNDER	△	LC. GATE PHONE	—	DERIVATION CABLE	SHEET NO.		CREATED BY	Ranjeet		Location:-- MURADABAD Jn. RAMNAGAR									
RAILWAY CROSSING	≡	RAILWAY TRACK	X	POLE	△	EMERGENCY POST	CREATED ON		OFFERED BY	Ranjeet											
BRIDGE/CULVERT	—	CL PIPE HOPE	⋈	RAILWAY OVER BRIDGE	●	JOINT MARKER LOCATION	RVISION NO.		APPR.BY	N.E.RLY											
CANAL			⋈	RAILWAY UNDER BRIDGE	■	6 QUAD CABLE	MODIFIED ON		Ref.no. :-												

ROUTE PLAN FOR MURADABAD Jn. - RAM NAGAR (6 QUAD & OFC CABLE)

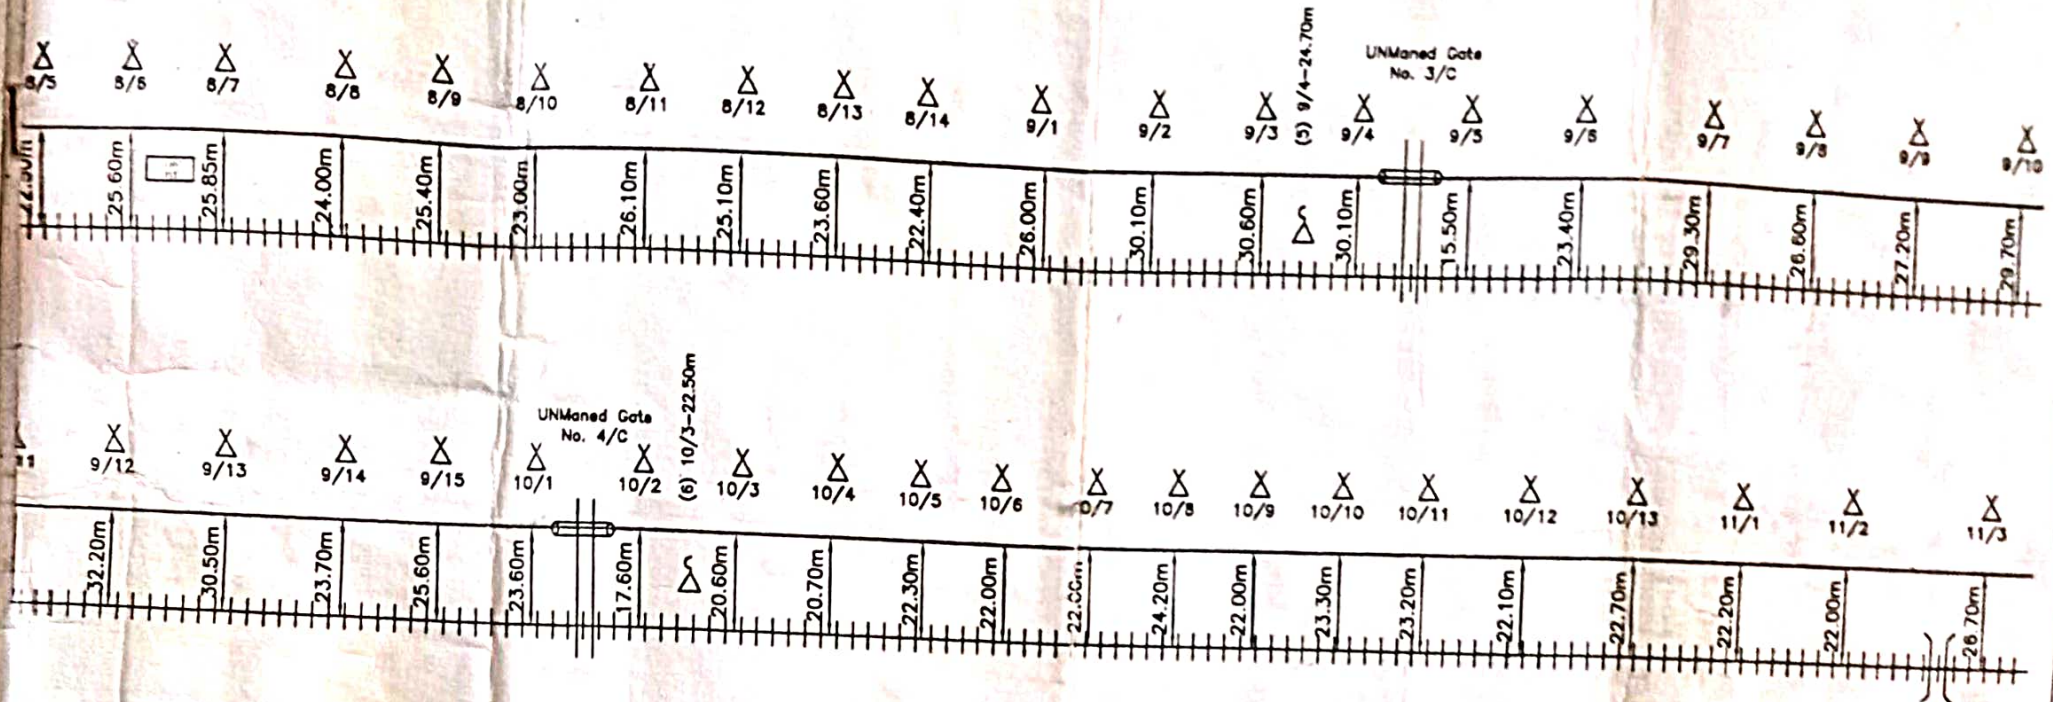


Br. No. 12

Not to Scale
All reading in mts.

CONTRACTOR		SSE/TELE/CON		DSTE//CON		DY.CSTE/CON		Customer Name		N.E.RAILWAY		
OVER	U	UNDER		L.C. GATE PHONE		DERIVATION CABLE		Prepared By :	M/S D.P.TELECOM (P) LTD.615 JATEPUR SOUTH, KALIJI MARG, GOLGHAR, GORAKHPUR			
RAILWAY CROSSING		RAILWAY TRACK		POLE		EMERGENCY POST		SHEET NO.		CREATED BY	Ranjeet	Location: -- MURADABAD Jn.- RAMNAGAR
BRIDGE/CULVERT		G.I.PIPE/HOPE		RAILWAY OVER BRIDGE		JOINT MARKER LOCATION		CREATED ON		OFFERED BY	Ranjeet	
CANAL				RAILWAY UNDER BRIDGE		6 QUAD CABLE		REVISION NO.		APPR.BY	N.E.RLY	
								MODIFIED ON		Ref.no. :-		

ROUTE PLAN FOR MURADABAD Jn. - RAM NAGAR (6 QUAD & OFC CABLE)

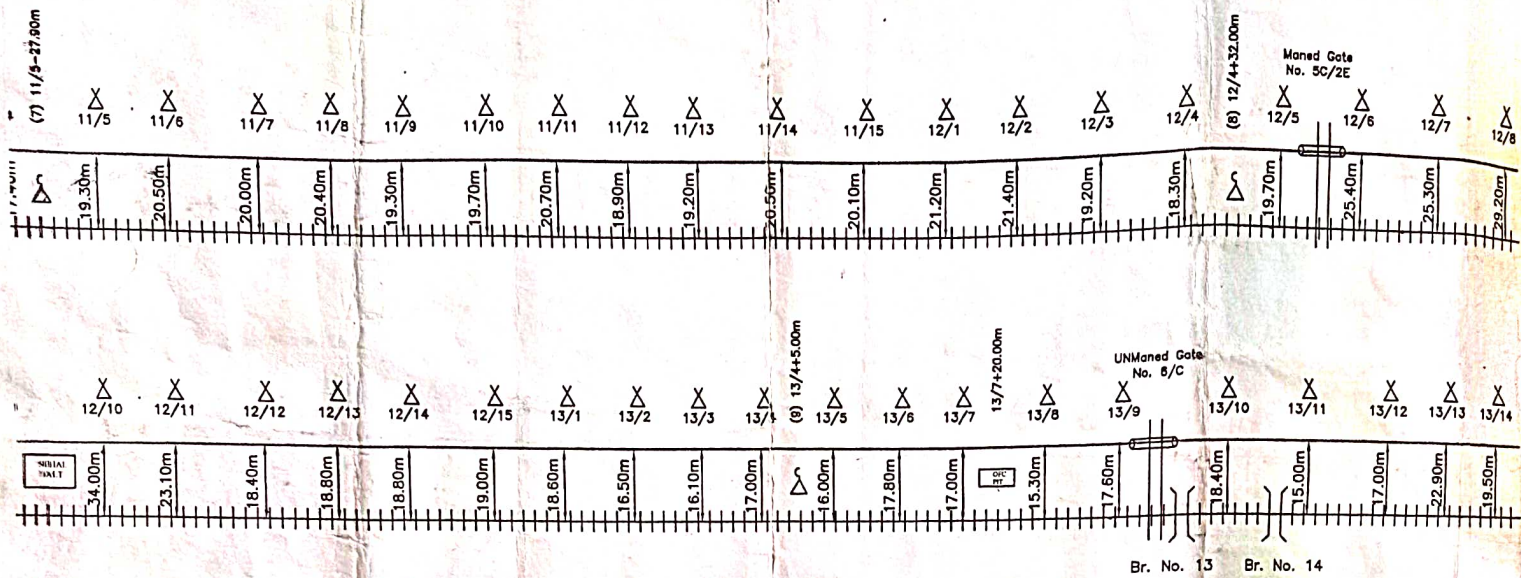


Br. No. 13 Br. No. 14

Not to Scale
All reading in mts.

CONTRACTOR				SSE/TELE/CON		DSTE//CON		DY/CSTE/CON		Customer Name		N.E.RAILWAY	
										Prepared By :		M/S D.P.TELECOM (P) LTD.615 JATEPUR SOUTH, KALIJI MARG, GOLGHAR, GORAKHPUR	
OVER	U	UNDER			L.C. GATE PHONE		DERNATION CABLE	SHEET NO.		CREATED BY	Ranjeet	Location:-- MURADABAD Jn. RAMNAGAR	
RAILWAY CROSSING	III	RAILWAY TRACK			POLE		EMERGENCY POST	CREATED ON		OFFERED BY	Ranjeet		
BRIDGE/CULVERT		G.I.PIPE/HDPE			RAILWAY OVER BRIDGE		JOINT MARKER LOCATION	REVISION NO.		APPR.BY	N.E.RLY		
CANAL					RAILWAY UNDER BRIDGE		6 QUAD CABLE	MODIFIED ON		Ref.no. :-			


ROUTE PLAN FOR MURADABAD Jn.- RAM NAGAR (6 QUAD & OFC CABLE)

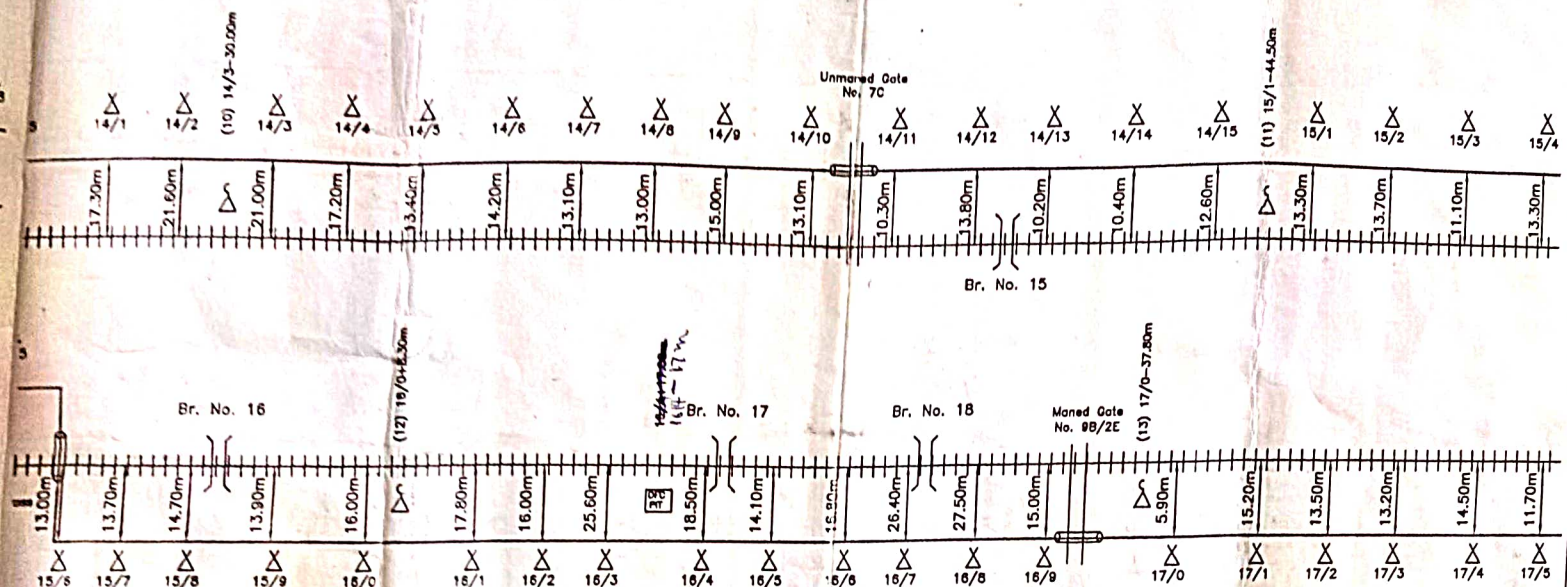

Not to Scale
All reading in mts.

CONTRACTOR				SSE/TELE/CON		DSTE/CON		DY.CSTE/CON		Customer Name	N.E.RAILWAY			
										Prepared By :	M/S D.P.TELECOM (P) LTD.615 JATEPUR SOUTH, KALJI MARG, GOLGHAR, GORAKHPUR			
OVER	U	UNDER		△	L.C. GATE PHONE	—	DERIVATION CABLE	SHEET NO.		CREATED BY	Ranjeet	Location:— MURADABAD Jn. - RAMNAGAR		
RAILWAY CROSSING	≡	RAILWAY TRACK	△	POLE	△	EMERGENCY POST	CREATED ON			OFFERED BY	Ranjeet			
BRIDGE/CULVERT	—	G.I.PIPE/HPIPE	⌵	RAILWAY OVER BRIDGE	⌵	JOINT MARKER	LOCATION	RIVISION NO.		APPR.BY	N.E.RLY			
CANAL			⌵	RAILWAY UNDER BRIDGE	⌵	6 QUAD CABLE	MODIFIED ON			Ref.no. :-				


ROUTE PLAN FOR MURADABAD Jn. - RAM NAGAR
(6 QUAD & OFC CABLE)

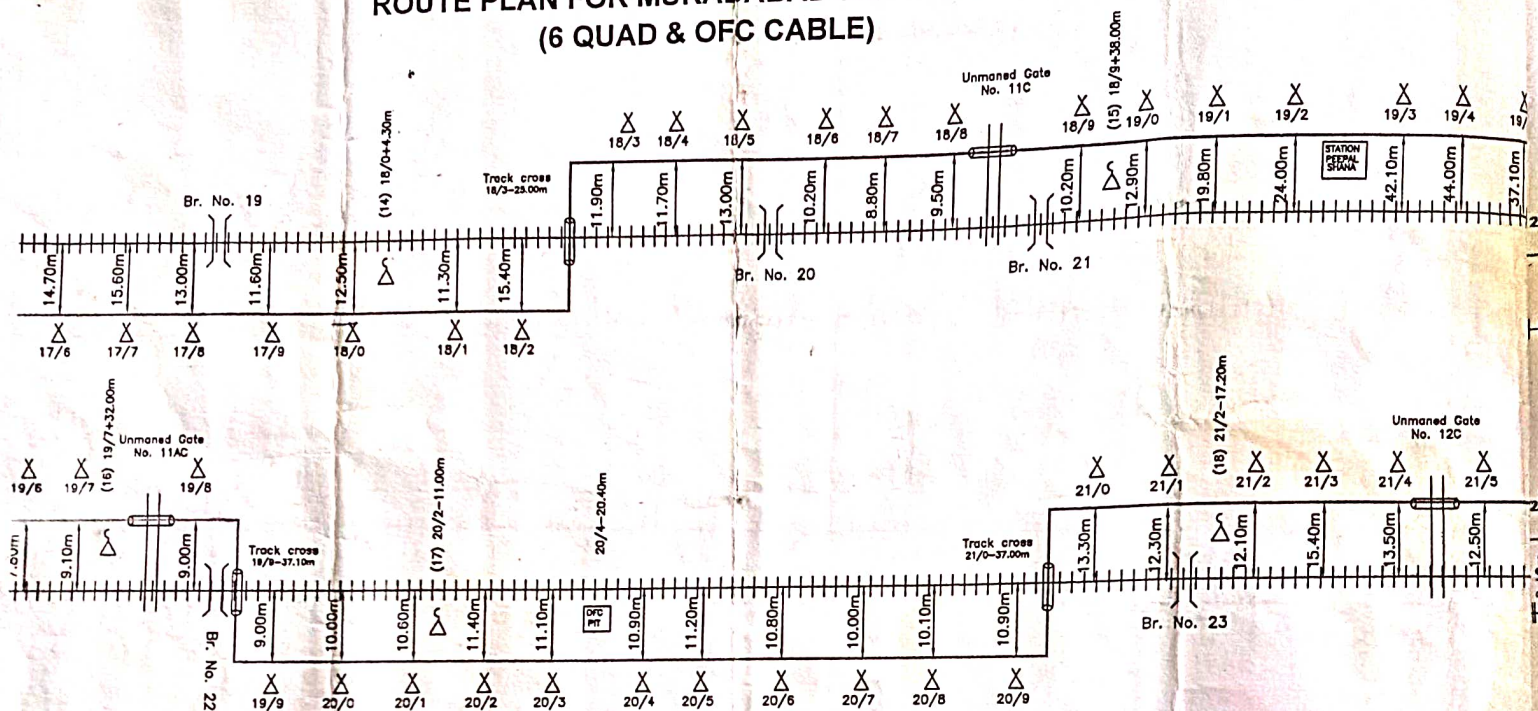

Not to Scale
All reading in mts.

CONTRACTOR					SSE/TELE/CON		DSTE//CON		DY.CSTE/CON		Customer Name		N.E.RAILWAY			
											Prepared By :		M/S D.P.TELECOM (P) LTD.615 JATEPUR SOUTH, KALJI MARG, GOLGHAR, GORAKHPUR			
OVER	U	UNDER		L.C. GATE PHONE		DERNATION CABLE	SHEET NO.		CREATED BY	Ranjeet		Location:-- MURADABAD Jn. RAMNAGAR				
RAILWAY CROSSING		RAILWAY TRACK		POLE		EMERGENCY POST	CREATED ON		OFFERED BY	Ranjeet						
BRIDGE/CULVERT		G.I.PIPE/HOPE		RAILWAY OVER BRIDGE		JOINT MARKER LOCATION	RVISION NO.		APPR.BY	N.E.RLY						
CANAL				RAILWAY UNDER BRIDGE		8 QUAD CABLE	MODIFIED ON		Ref.no. :-							

ROUTE PLAN FOR MURADABAD Jn. - RAM NAGAR (6 QUAD & OFC CABLE)

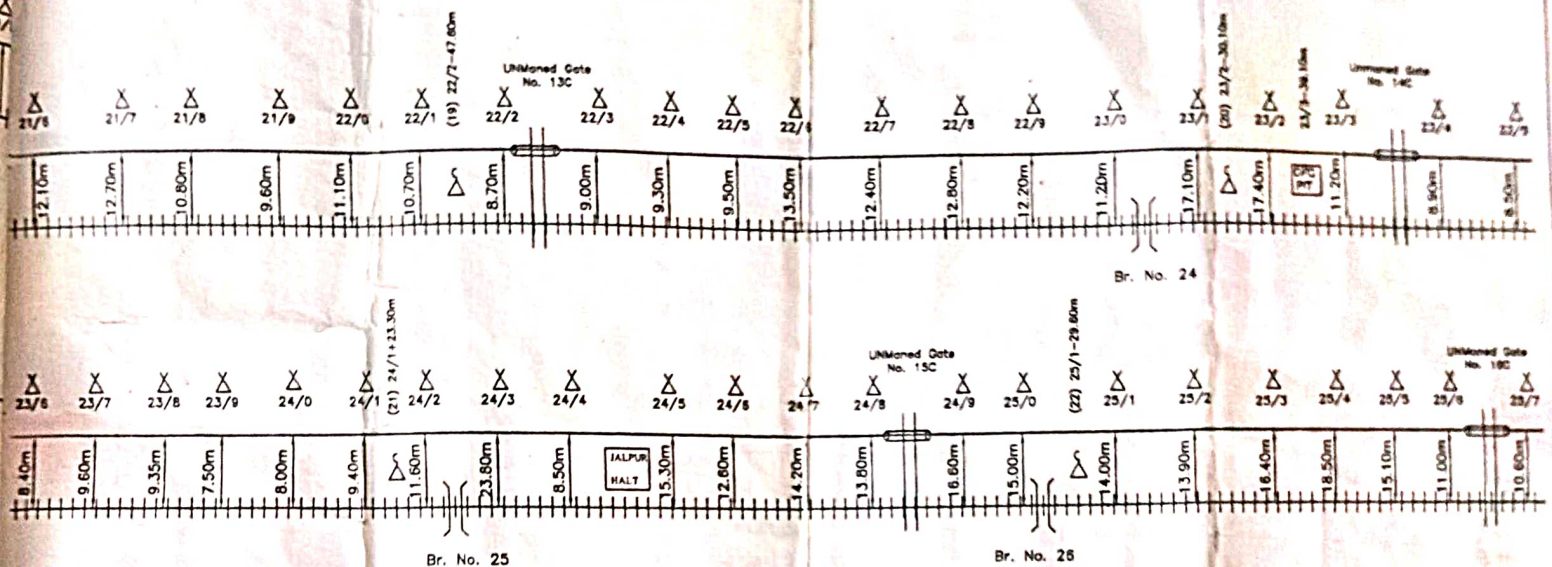


Not to Scale
All reading in mts.

CONTRACTOR				SSE/TELE/CON		DSTE/CON		DY CSTE/CON		Customer Name		N.E.RAILWAY	
										Prepared By :		M/S D.P. TELECOM (P) LTD. 615 JATEPUR SOUTH, KALJI MARG, GOLGHAR, GORAKHPUR	
										SHEET NO.		CREATED BY	Ranjeet
										CREATED ON		OFFERED BY	Ranjeet
										REVISION NO.		APPR. BY	N.E.RLY
										MODIFIED ON		Ref. no. :-	
												Location: --	
												MURADABAD Jn. -	
												RAMNAGAR	

O	OVER	U	UNDER	△	L.C. GATE PHONE	—	DERIVATION CABLE
H	RAILWAY CROSSING	≡	RAILWAY TRACK	X	POLE	△	EMERGENCY POST
	BRIDGE/CULVERT	—	G.I. PIPE/HOPE	⋈	RAILWAY OVER BRIDGE	●	JOINT MARKER LOCATION
	CANAL			⋈	RAILWAY UNDER BRIDGE	■	6 QUAD CABLE


ROUTE PLAN FOR MURADABAD Jn. - RAM NAGAR (6 QUAD & OFC CABLE)

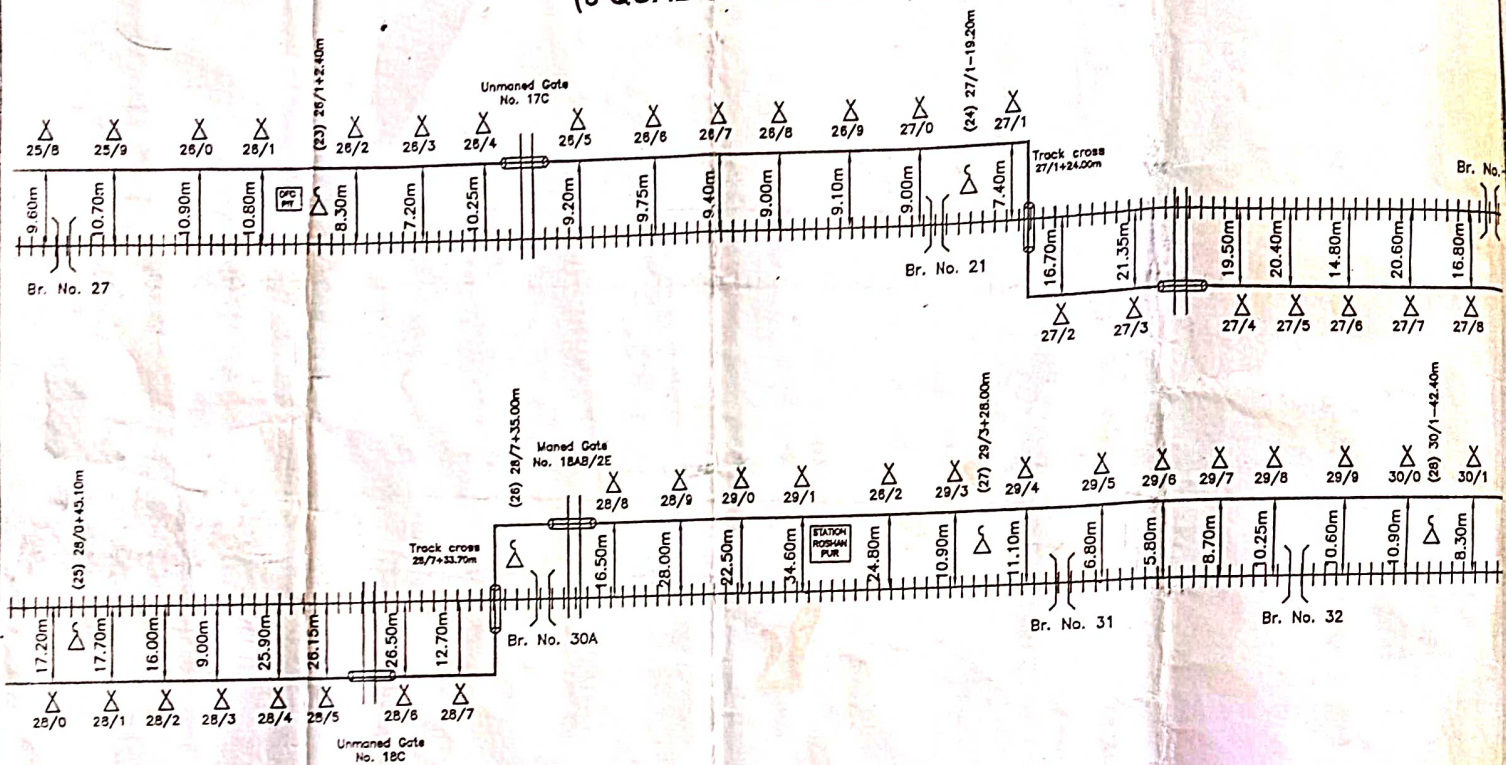

Not to Scale
All readings

CONTRACTOR		SSE/TELE/CON		DSTE//CON		DY.CSTE/CON		Customer Name		N.E.RAILWAY	
								Prepared By :		M/S D.P.TELECOM (P) LTD.615 JATEPUR S	
								SHEET NO.		CREATED BY	
								CREATED ON		OFFERED BY	
								REVISION NO.		APPR.BY	
								MODIFIED ON		Ref.no. :-	
										Location:	
										MURAD	
										RAMNAGAR	

ROUTE PLAN FOR MURADABAD Jn. - RAM NAGAR
(6 QUAD & OFC CABLE)

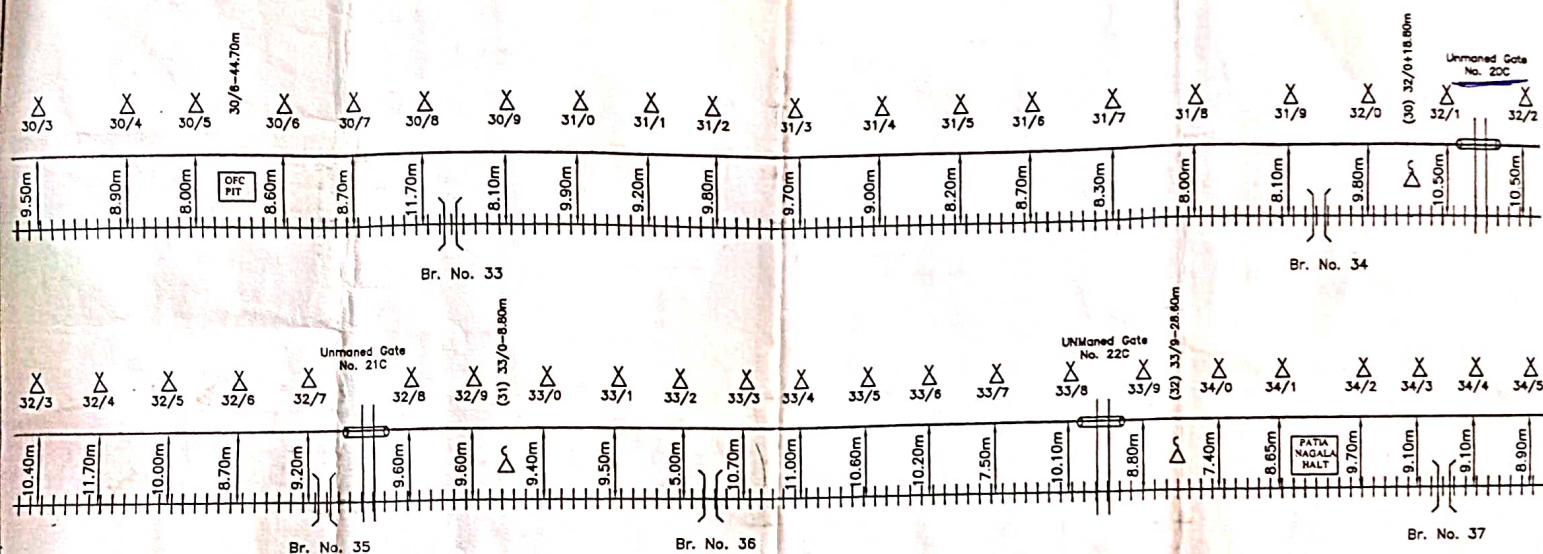

Not to Scale
All reading in mts.

CONTRACTOR					SSE/TELE/CON	DSTE//CON	DY.CSTE/CON	Customer Name		N.E.RAILWAY		
								Prepared By :	M/S D.P.TELECOM (P) LTD.615 JATEPUR SOUTH, KALIJI MARG, GOLGHAR, GORAKHPUR			
O	OVER	U	UNDER		L.C. GATE PHONE		DERIVATION CABLE	SHEET NO.		CREATED BY	Ranjeet	Location:-- MURADABAD Jn. - RAMNAGAR
H	RAILWAY CROSSING	TH	RAILWAY TRACK		POLE		EMERGENCY POST	CREATED ON		OFFERED BY	Ranjeet	
)(	BRIDGE/CULVERT	=	C.I.PIPE/HDPE		RAILWAY OVER BRIDGE		JOINT MARKER LOCATION	RIVISION NO.		APPR.BY	N.E.RLY	
)(	CANAL				RAILWAY UNDER BRIDGE		6 QUAD CABLE	MODIFIED ON		Ref.no. :-		


3



STATION
ALIGANJ

CONTRACTOR							SSE/TELE/CON	DSTE//CON	DY.CSTE/CON	Customer Name	N.E.RAILWAY		
									Prepared By :	M/S D.P.TELECOM (P) LTD.615 JATEPUR SOUTH, KALJI MARG, GOLGHAR, GORAKHPUR			
○	OVER	U	UNDER		LC. GATE PHONE		DERIVATION CABLE	SHEET NO.	CREATED BY	Ranjeet	Location:-- MURADABAD RAMNAGAR		
⊞	RAILWAY CROSSING	⊞	RAILWAY TRACK		POLE		EMERGENCY POST	CREATED ON	OFFERED BY	Ranjeet			
⌋	BRIDGE/CULVERT		G.I.PIPE/HOPE		RAILWAY OVER BRIDGE		JOINT MARKER LOCATION	RMSION NO.	APPR.BY	N.E.RLY			
⌋	CANAL				RAILWAY UNDER BRIDGE		6 QUAD CABLE	MODIFIED ON	Ref.no. :-				

ROUTE PLAN FOR MURADABAD Jn. - RAM NAGAR (6 QUAD & OFC CABLE)

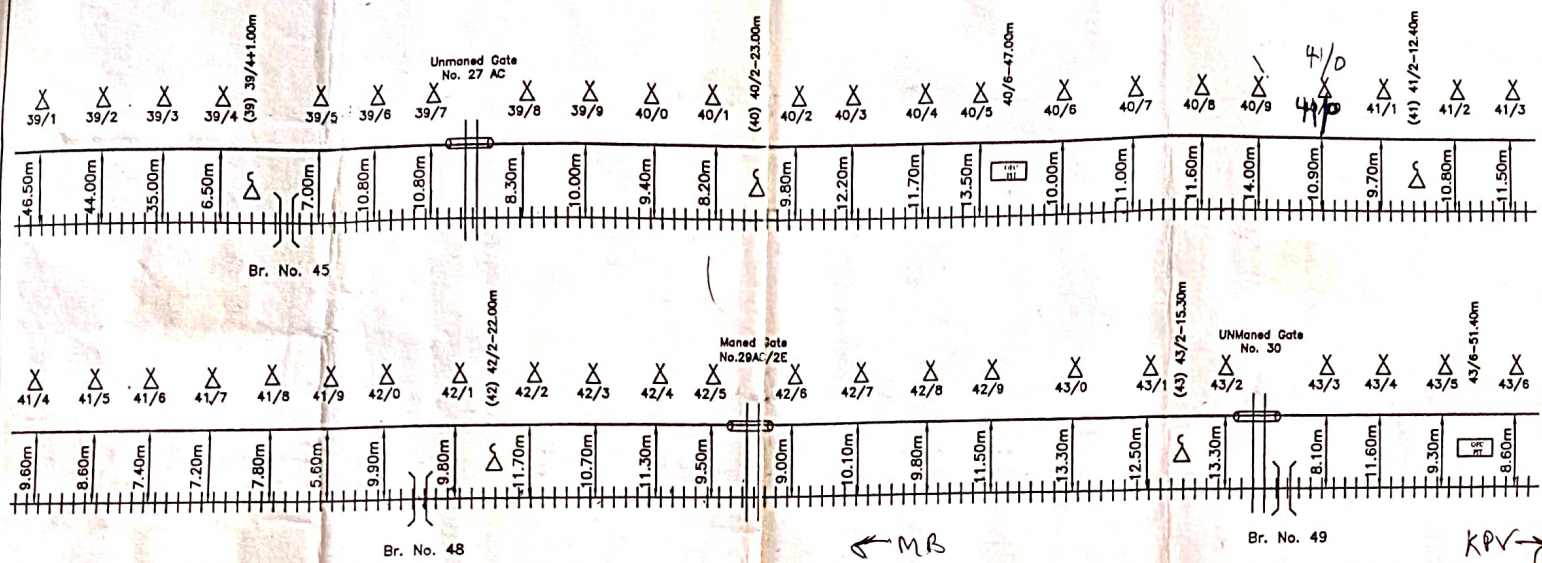


Not to Scale
All reading in mts.

CONTRACTOR				SSE/TELE/CON		DSTE/CON		DY.CSTE/CON		Customer Name	
										N.E.RAILWAY	
										M/S D.P.TELECOM (P) LTD. 615 JATEPUR SOUTH, KALIJI MARG, GOLGHAR, GORAKHPUR	
										Prepared By :	
										SHEET NO.	
										CREATED BY	
										OFFERED BY	
										APPR.BY	
										Ref.no. :-	
										Location: --	
										MURADABAD Jn. -	
										RAMNAGAR	

O	OVER	U	UNDER	△	L.C. GATE PHONE	—	DERIVATION CABLE
≡	RAILWAY CROSSING	≡	RAILWAY TRACK	X	POLE	△	EMERGENCY POST
)(	BRIDGE/CULVERT	—	G.I.PE/HOPE	+	RAILWAY OVER BRIDGE	●	JOINT MARKER LOCATION
)(	CANAL			+	RAILWAY UNDER BRIDGE	6	QUAD CABLE

ROUTE PLAN FOR MURADABAD Jn.- RAM NAGAR (6 QUAD & OFC CABLE)

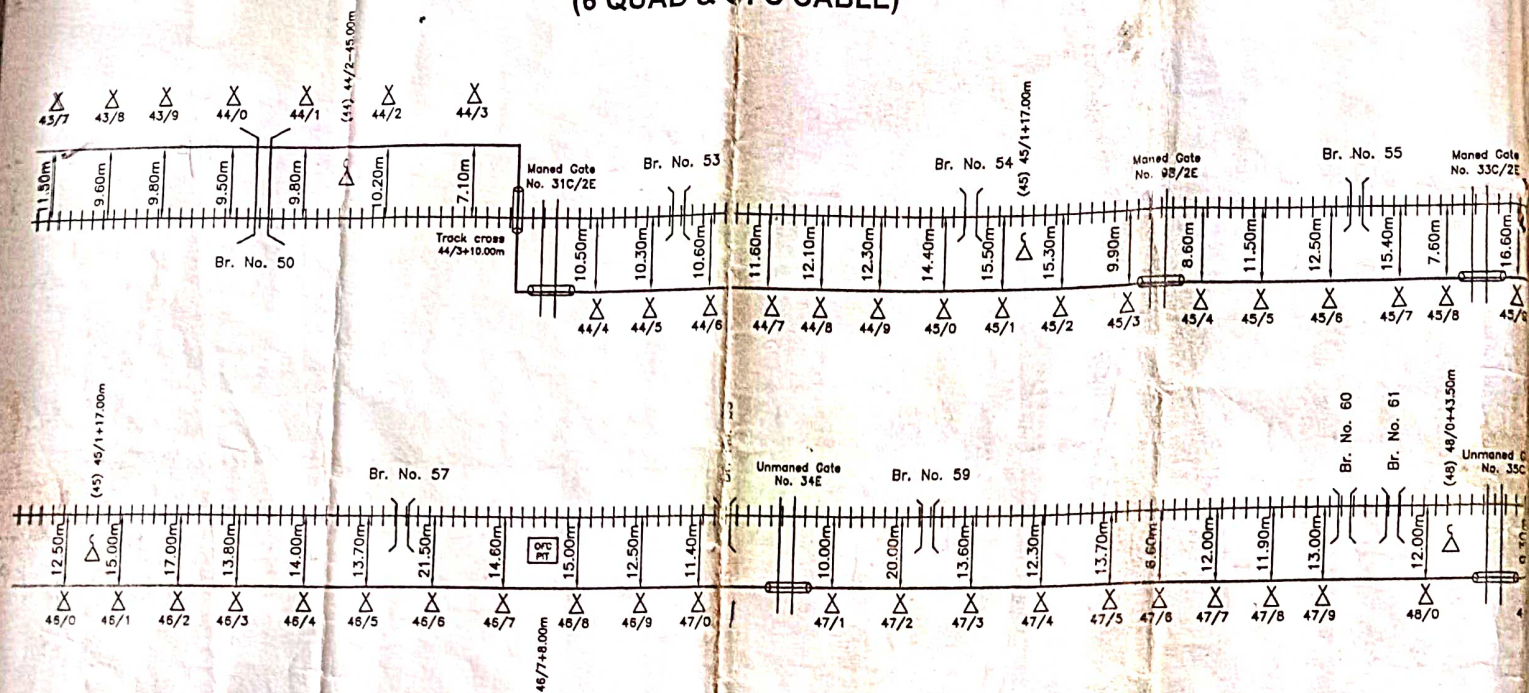


Not to Scale
All reading in m

CONTRACTOR SSE/TELE/CON DSTE//CON DY.CSTE/CON

Customer Name		N.E.RAILWAY			
Prepared By :		M/S D.P.TELECOM (P) LTD.615 JATEPUR SOUTH, KALIJI MARG, GOLGHAR, GORAKHPUR			
SHEET NO.		CREATED BY	Ranjeet	Location:-- MURADABAD Jn RAMNAGAR	
CREATED ON		OFFERED BY	Ranjeet		
REVISION NO.		APPR.BY	N.E.RLY		
MODIFIED ON		Ref.no.			

O	OVER	U	UNDER	△	LC. GATE PHONE	—	DERIVATION CABLE
H	RAILWAY CROSSING	≡	RAILWAY TRACK	X	POLE	△	EMERGENCY POST
)(	BRIDGE/CULVERT	—	C.P.I.PE/HOPE	⋈	RAILWAY OVER BRIDGE	↓	JOINT MARKER LOCATION
)(	CANAL			⋈	RAILWAY UNDER BRIDGE	—	QUAD CABLE

ROUTE PLAN FOR MURADABAD Jn. - RAM NAGAR (6 QUAD & OFC CABLE)

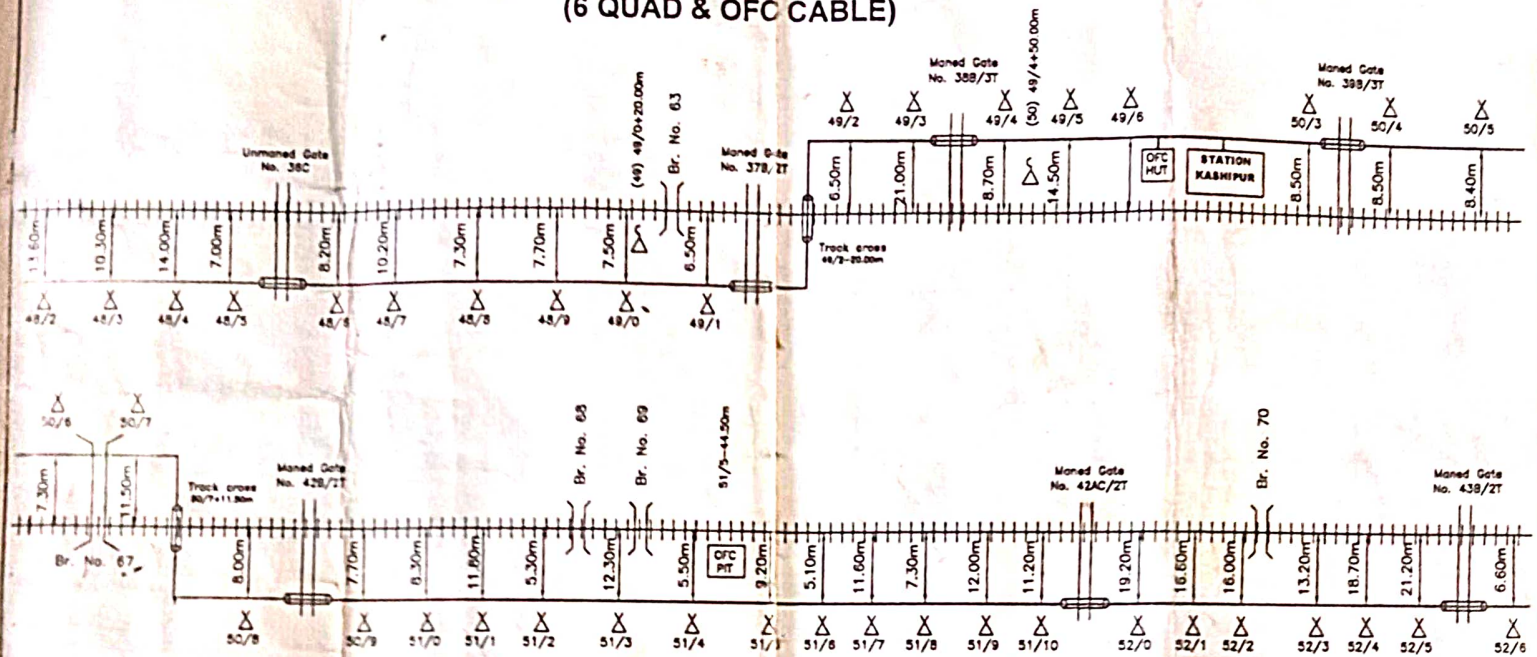

Not to Scale
All reading in mts.


CONTRACTOR S&E/TELE/CON D&E/CON DY.D&E/CON

Customer Name		N.E.RAILWAY	
Prepared By :		M/S D.P.TELECOM (P) LTD.615 JATEPUR SOUTH, KALUJI MARG, GOLGHAR, GORAKHPUR	
SHEET NO.		CREATED BY	Ranjeet
CREATED ON		OFFERED BY	Ranjeet
REVISION NO.		APPR BY	N.E.RLY
MODIFIED ON		Ref.no. :-	

O	OVER	U	UNDER	L.C. GATE PHONE	DERIVATION CABLE
II	RAILWAY CROSSING	II	RAILWAY TRACK	X	POLE
II	BRIDGE/CULVERT	II	CLIP/PILE/HOLE	X	RAILWAY OVER BRIDGE
II	CANAL	II	RAILWAY UNDER BRIDGE	X	6 QUAD CABLE

Location:--
MURADABAD Jn. -
RAMNAGAR

ROUTE PLAN FOR MURADABAD Jn. - RAM NAGAR (6 QUAD & OFC CABLE)

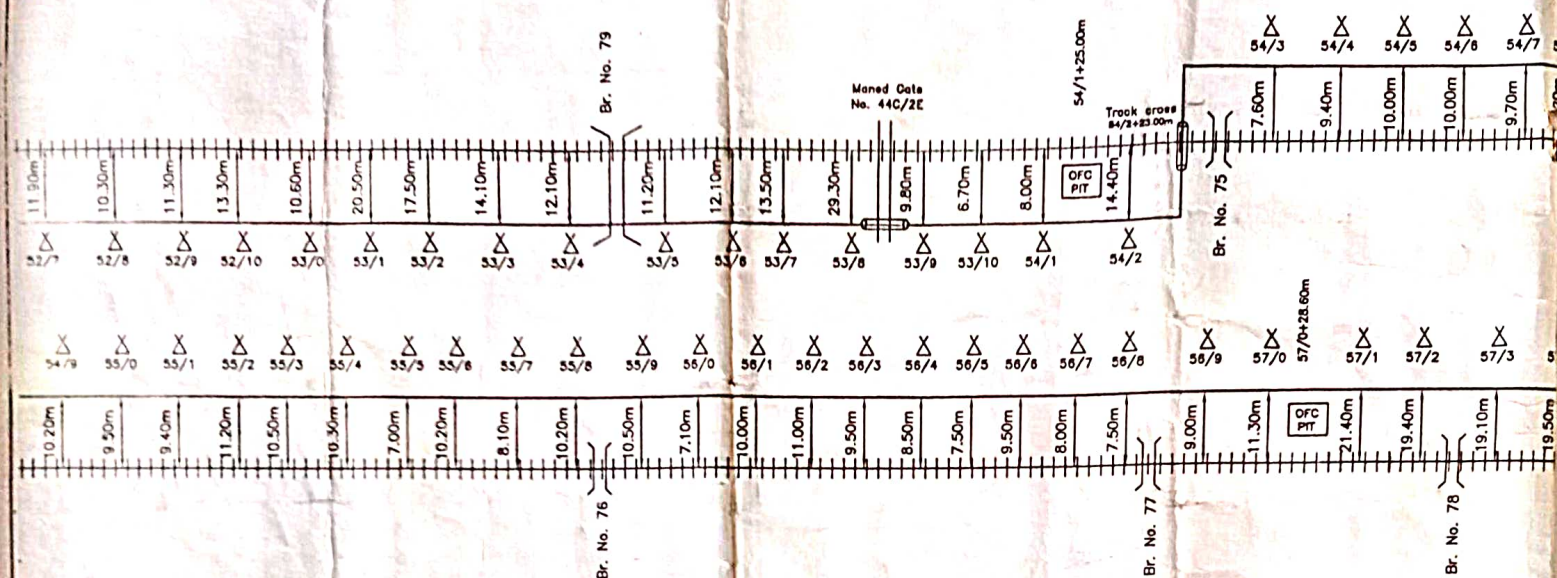

Not to Scale
All reading in m

CONTRACTOR

SSE/TELE/CON

DSTE/CON

DY.CSTE/CON

Customer Name

N.E.RAILWAY

Prepared By :

M/S D.P.TELECOM (P) LTD.615 JATEPUR SOUTH,
KALIJI MARG, GOLGHAR, GORAKHPUR

SHEET NO.

CREATED BY

Ranjeet

Location:--

CREATED ON

OFFERED BY

Ranjeet

MURADABAD

RMSION NO.

APPR.BY

N.E.RLY


RAMNAGAR

MODIFIED ON

Ref.no. :-

O	OVER	U	UNDER	☒	L.C. GATE PHONE	—	DERIVATION CABLE
⊞	RAILWAY CROSSING	⊞	RAILWAY TRACK	X	POLE	Δ	EMERGENCY POST
))	BRIDGE /CULVERT	==	PIPE/HOPE	⋈	RAILWAY OVER BRIDGE	⬮	JOINT MARKER LOCATION
))	CANAL			⋈	RAILWAY UNDER BRIDGE	⬮	6 QUAD CABLE

ROUTE PLAN FOR MURADABAD Jn. - RAM NAGAR (6 QUAD & OFC CABLE)

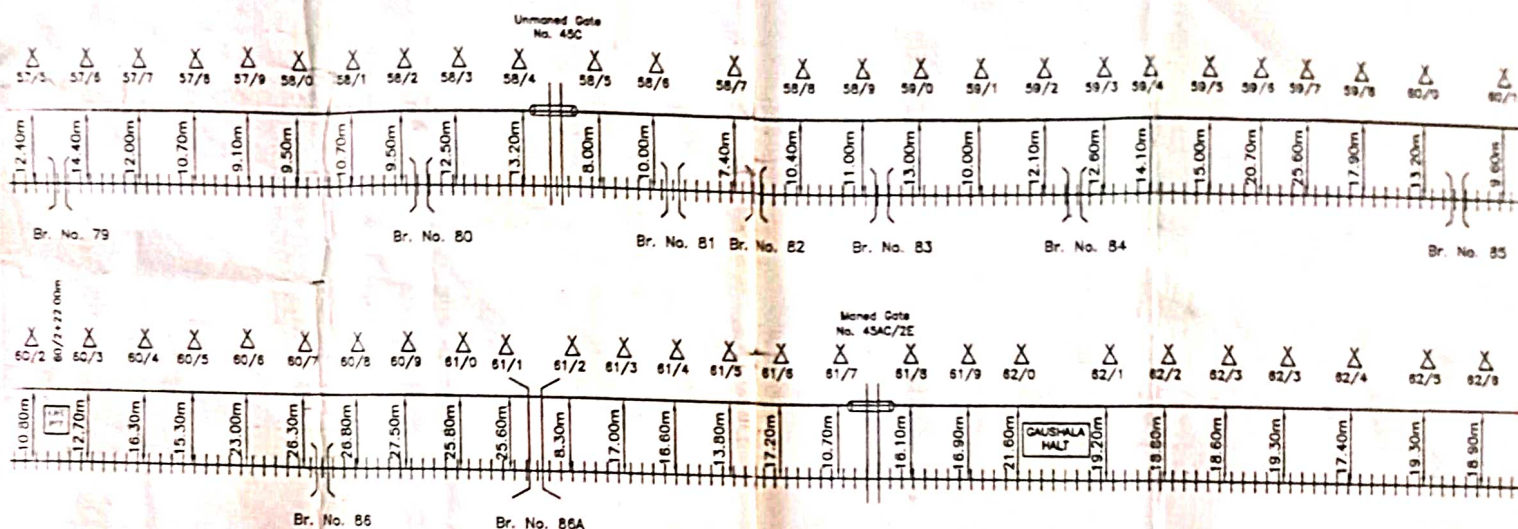

Not to Scale
All reading in mts.


CONTRACTOR SSE/TELE/CON DSTE/CON DTCSTE/CON

Customer Name		N.E.RAILWAY	
Prepared By :		M/S D.P.TELECOM (P) LTD. 615 JATEPUR SOUTH, KALIJI MARG, GOLGHAR, GORAKHPUR	
SHEET NO.		CREATED BY	Ranjeet
CREATED ON		OFFERED BY	Ranjeet
REVISION NO.		APPR BY	N.E.RLY
MODIFIED ON		Ref.no. :-	

Location: --
MURADABAD Jn. -
RAMNAGAR

O	OVER	U	UNDER	LC. GATE PHONE	DERIVATION CABLE
E	RAILWAY CROSSING	RAILWAY TRACK	POLE	EMERGENCY POST	
[(	BRIDGE/CULVERT	G.I PIPE/HOPE	RAILWAY OVER BRIDGE	JOINT MARKER LOCATION	
)]	CABLE		RAILWAY UNDER BRIDGE	6 QUAD CABLE	

ROUTE PLAN FOR MURADABAD Jn. - RAM NAGAR (6 QUAD & OFC CABLE)

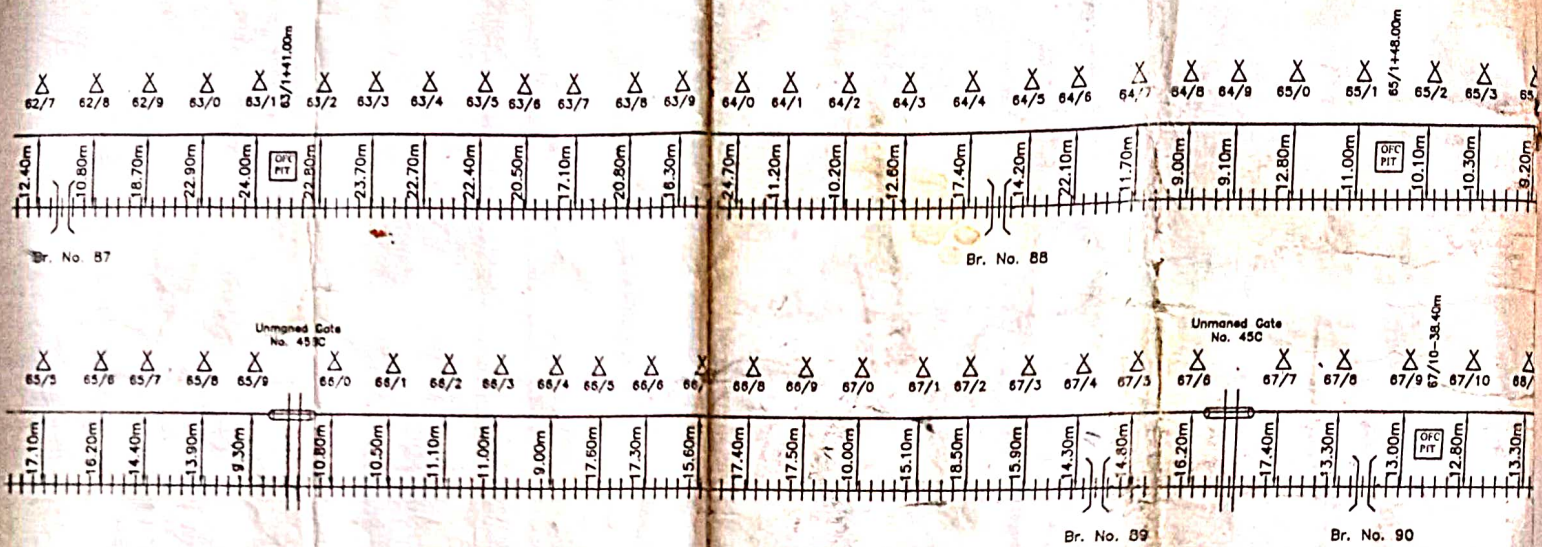

Not to Scale
All reading in mt

CONTRACTOR

SSE/TELE/CON

DSTE//CON

DY.CSTE/CON

Customer Name

N.E.RAILWAY

Prepared By :

M/S D.P. TELECOM (P) LTD. 615 JATEPUR SOUTH,
KALJI MARG, GOLGHAR, GORAKHPUR

SHEET NO.

CREATED BY

Ranjeet

Location:--

CREATED ON

OFFERED BY

Ranjeet

MURADABAD Jn.

REVISION NO.

APPR BY

N.E.RLY


RAMNAGAR

MODIFIED ON

Ref.no. :-

OVER	U	UNDER	△	L.C. GATE PHONE	—	DERIVATION CABLE	SHEET NO.	CREATED BY	Ranjeet	Location:--
RAILWAY CROSSING	≡	RAILWAY TRACK	X	POLE	△	EMERGENCY POST	CREATED ON	OFFERED BY	Ranjeet	MURADABAD Jn.
BRIDGE/CULVERT	—	G PIPE/HOPE	+	RAILWAY OVER BRIDGE	+	JOINT MARKER LOCATION	REVISION NO.	APPR BY	N.E.RLY	RAMNAGAR
CANAL			H	RAILWAY UNDER BRIDGE	—	QUAD CABLE	MODIFIED ON	Ref.no. :-		

6-QUAD CABLE ROUTE PLAN (RAM NAGAR TO KASHIPUR)

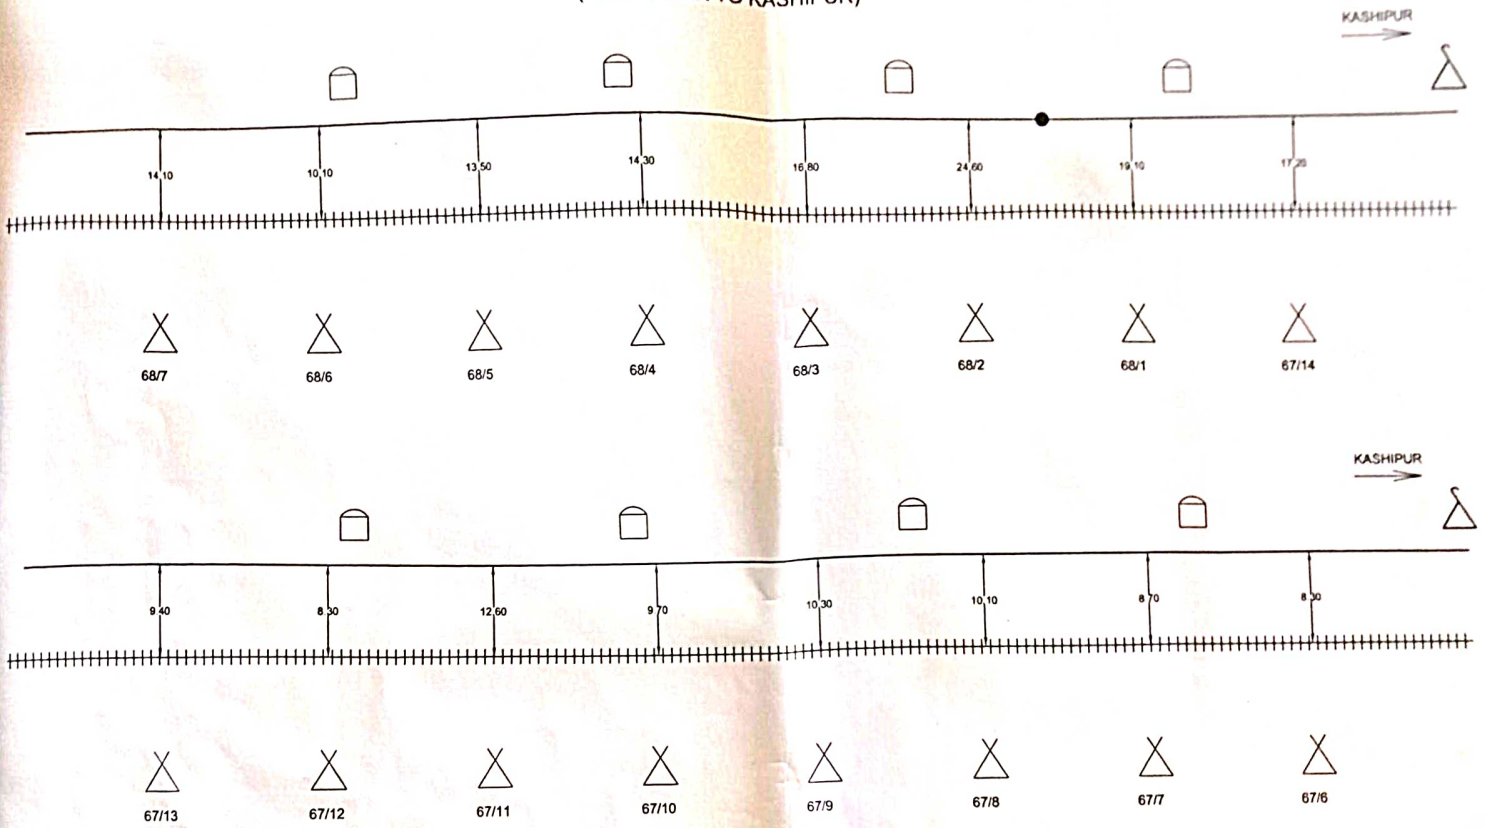

NOT TO SCALE
ALL READING IN MTS.


SSE/TELE/KU

ADSTÉ/IZN

	G. I. PIPE		RAILWAY CROSSING		'KM' STONE ON BANK
	T. J. (THROUGH JOINT)		CULVERT/CANAL/BIDGE		POLE
	EMERGENCY POST		RAILWAY TRACK		6 QUAD CABLE

CUSTOMER NAME		N. E. RAILWAY			
PREPARED BY:		M/S PATHAK ENTERPRISES PROP. ROAD NO. 1, RAM NAGAR COLONY, IZATNAGAR, BAREILLY (U.P.)			
SHEET NO.	01	CREATED BY	PATHAK ENTERPRISES	LOCATION :- RAM NAGAR Jn. KASHIPUR JN.	
CREATED ON		OFFERED BY	PATHAK ENTERPRISES		
RIVISION NO.		APPR. BY	N. E. RLY.		
MODIFIED ON		REF. NO. - NE/			

6-QUAD CABLE ROUTE PLAN (RAM NAGAR TO KASHIPUR)

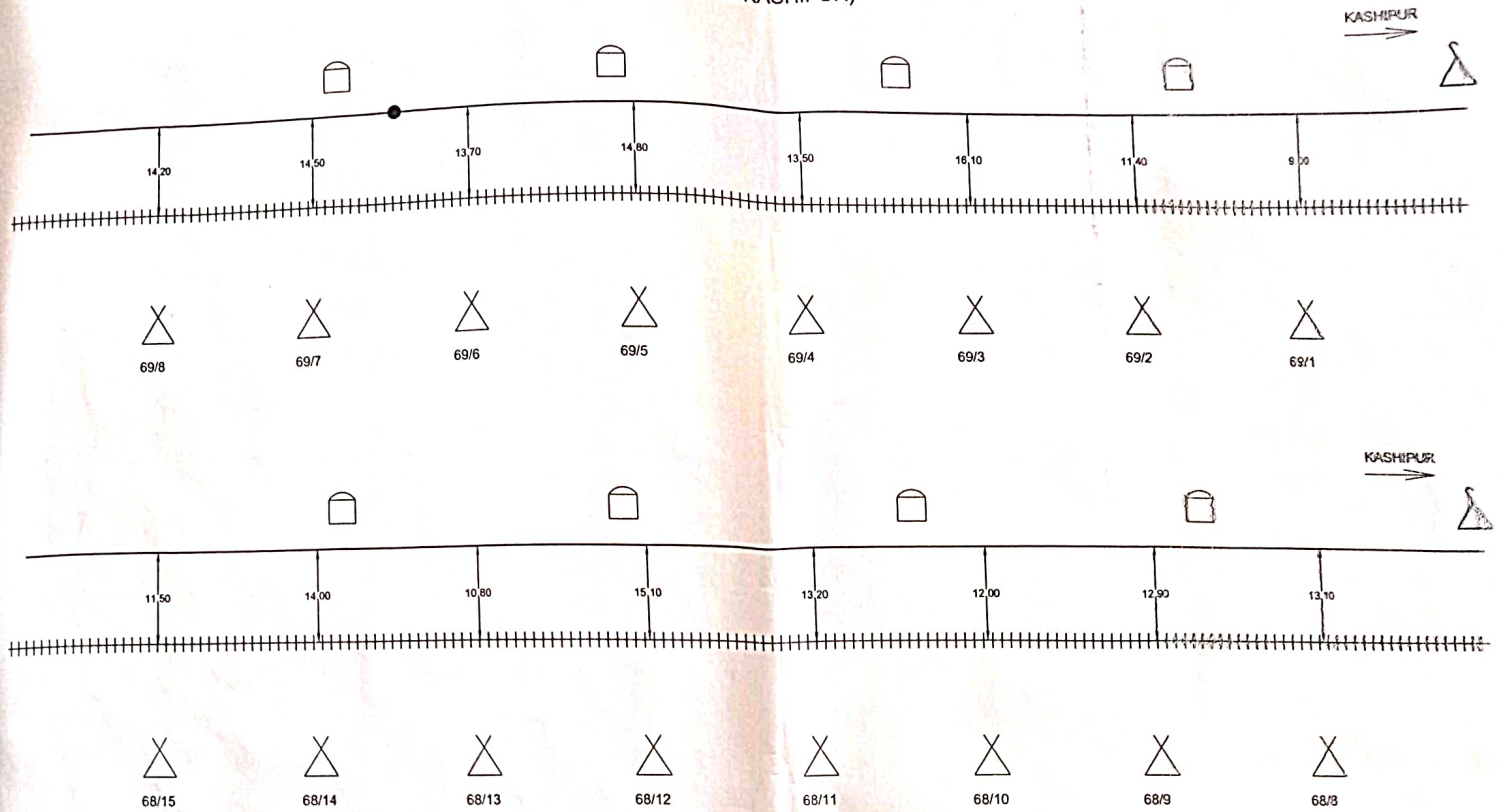

NOT TO SCALE
ALL READING IN MTS.


SSE/TELE/KU

ADSTE/IZN

CUSTOMER NAME		N. E. RAILWAY	
PREPARED BY:		M/S PATHAK ENTERPRISES PROP. ROAD NO. 1, RAM NAGAR COLONY, IZATNAGAR, BAREILLY (U.P.)	
SHEET NO.	01	CREATED BY	PATHAK ENTERPRISES
CREATED ON		OFFERED BY	PATHAK ENTERPRISES
REVISION NO.		APPR. BY	N. E. RLY.
MODIFIED ON		REF. NO. - NE/	
		LOCATION :- RAM NAGAR Jn. KASHIPUR JN.	

	G. I. PIPE		RAILWAY CROSSING		'KM' STONE ON BANK
	T. J. (THROUGH JOINT)		CULVERT/CANAL/BRIDGE		POLE
	EMERGENCY POST		RAILWAY TRACK		6 QUAD CABLE

6-QUAD CABLE ROUTE PLAN (RAM NAGAR TO KASHIPUR)

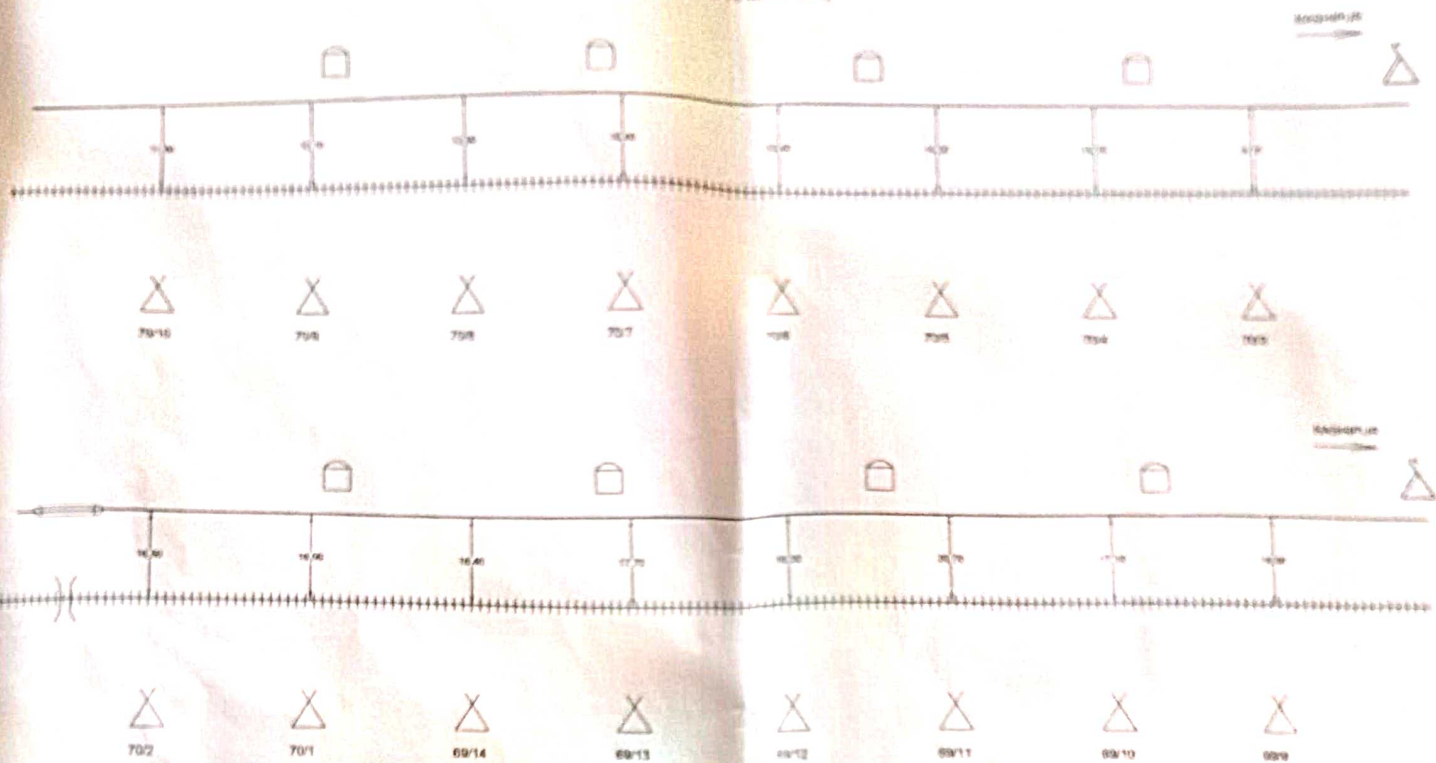

NOT TO SCALE
ALL READING IN MTS


SSE/TELE/KU

ADSTER/ZN

	G. I. PIPE		RAILWAY CROSSING		YMF STONE ON BANK
	T. J. (THROUGH JOINT)		CULVERT/CANAL/BRIDGE		POLE
	EMERGENCY POST		RAILWAY TRACK		6 QUAD CABLE

CUSTOMER NAME		N. E. RAILWAY	
PREPARED BY		MIS PATHAK ENTERPRISES PROP. ROAD NO. 1, RAM NAGAR COLONY, (ZATNAGAR, BAREILLY U.P.)	
SHEET NO.	01	CREATED BY	PATHAK ENTERPRISES
CREATED ON		OFFERED BY	PATHAK ENTERPRISES
REVISION NO.		APPR BY	N. E. RLY
MODIFIED ON		REF. NO. - NEJ	
		LOCATION - RAM NAGAR JN. KASHIPUR JN.	

6-QUAD CABLE ROUTE PLAN (RAM NAGAR TO KASHIPUR)

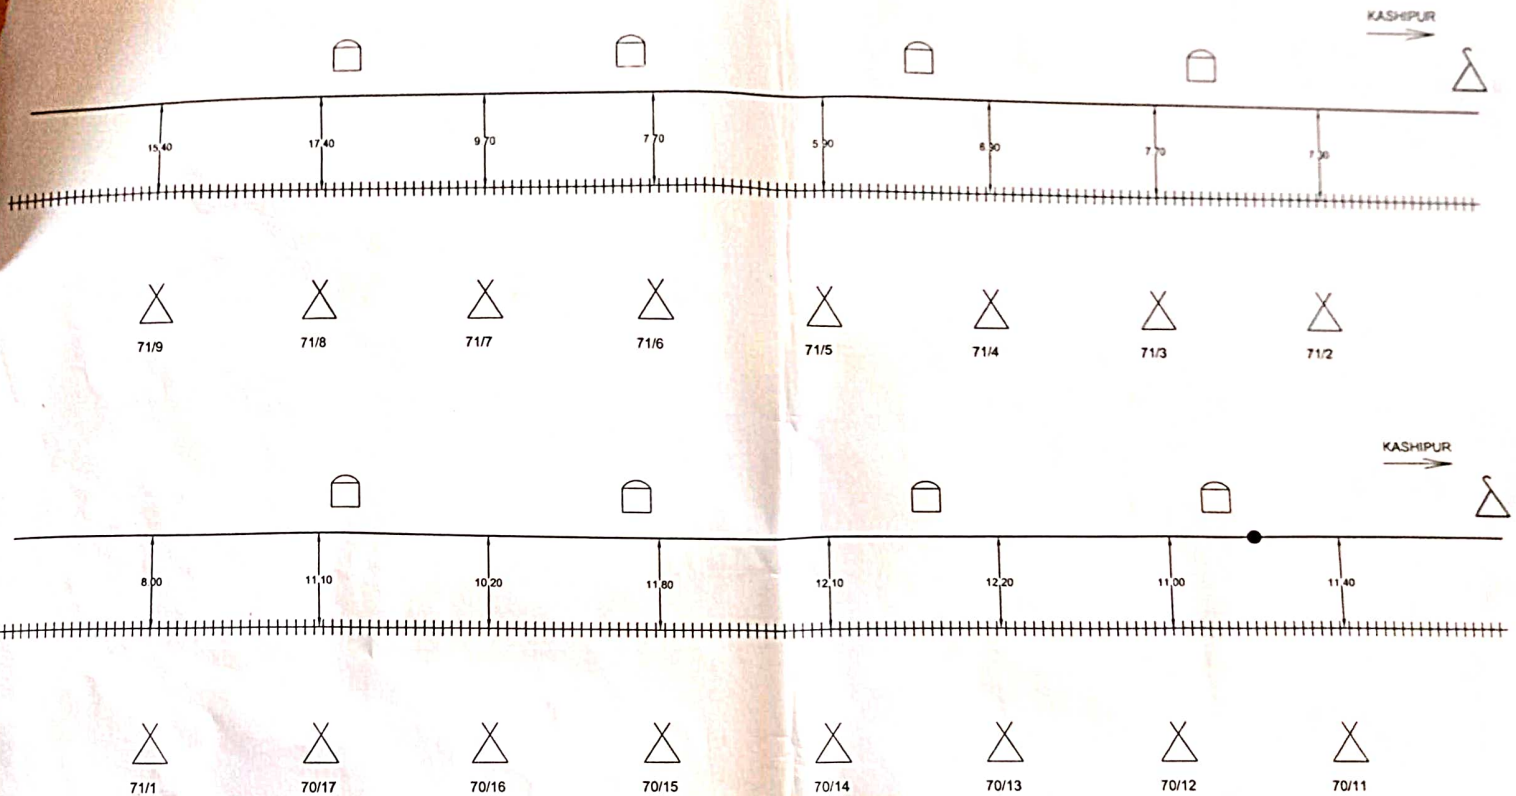

CUSTOMER NAME		N. E. RAILWAY			
PREPARED BY:		M/S PATHAK ENTERPRISES PROP. ROAD NO. 1, RAM NAGAR COLONY, IZATNAGAR, BAREILLY (U.P.)			
SHEET NO.	01	CREATED BY	PATHAK ENTERPRISES	LOCATION :- RAM NAGAR Jn. KASHIPUR JN.	
CREATED ON		OFFERED BY	PATHAK ENTERPRISES		
REVISION NO.		APPR. BY	N. E. RLY.		
MODIFIED ON		REF. NO. - NE/			


NOT TO SCALE
ALL READING IN MTS.

SSE/TELE/LKU

ADSTE/IZN

	G. I. PIPE		RAILWAY CROSSING		'KM' STONE ON BANK
	T. J. (THROUGH JOINT)		CULVERT/CANAL/BRIDGE		POLE
	EMERGENCY POST		RAILWAY TRACK		6 QUAD CABLE

6-QUAD CABLE ROUTE PLAN (RAM NAGAR TO KASHIPUR)

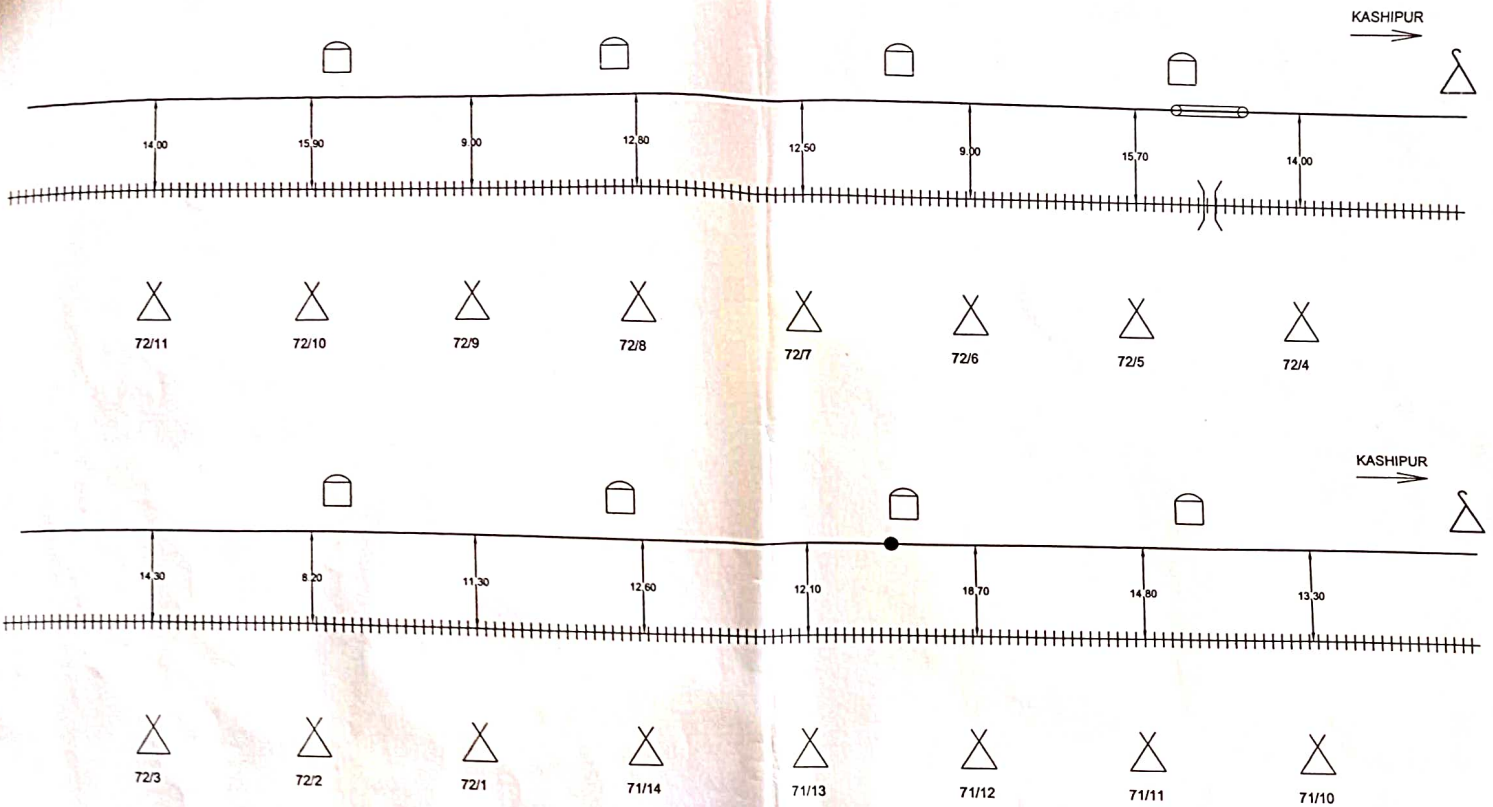

NOT TO SCALE
ALL READING IN MTS.


SSE/TELE/LKU

ADSTE/IZN

CUSTOMER NAME		N. E. RAILWAY	
PREPARED BY:		M/S PATHAK ENTERPRISES PROP. ROAD NO. 1, RAM NAGAR COLONY, IZATNAGAR, BAREILLY(U.P.)	
SHEET NO.	01	CREATED BY	PATHAK ENTERPRISES
CREATED ON		OFFERED BY	PATHAK ENTERPRISES
REVISION NO.		APPR. BY	N. E. RLY.
MODIFIED ON		REF. NO. - NE/	
		LOCATION :- RAM NAGAR Jn. KASHIPUR JN.	

	G. I. PIPE		RAILWAY CROSSING		'KM' STONE ON BANK
	T. J. (THROUGH JOINT)		CULVERT/CANAL/BRIDGE		POLE
	EMERGENCY POST		RAILWAY TRACK		6 QUAD CABLE

6-QUAD CABLE ROUTE PLAN (RAM NAGAR TO KASHIPUR)

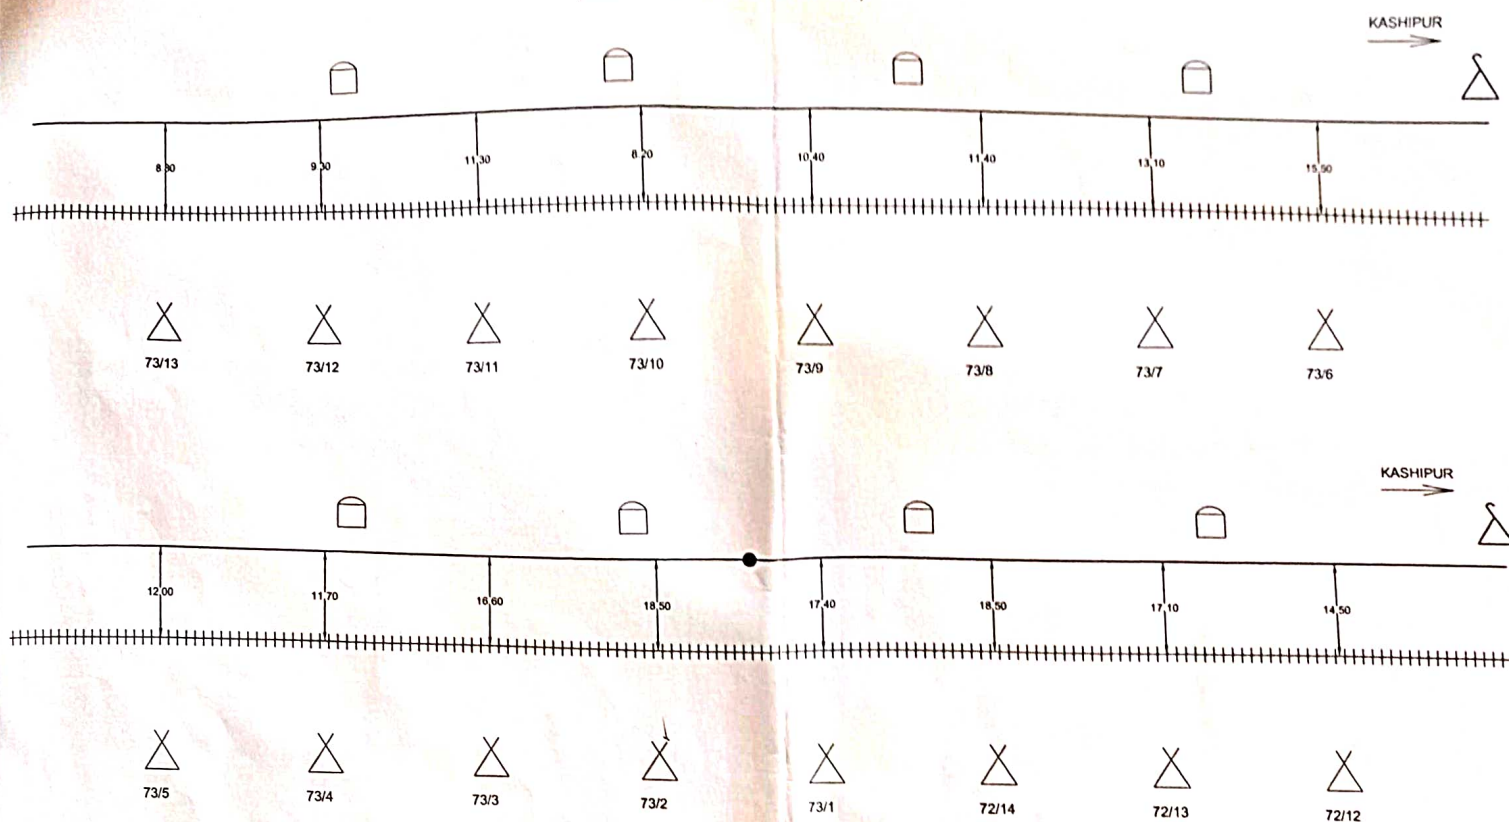

NOT TO SCALE
ALL READING IN MTS.


SSE/TELE/LKU

ADSTE/IZN

CUSTOMER NAME		N. E. RAILWAY	
PREPARED BY:		M/S PATHAK ENTERPRISES PROP. ROAD NO. 1, RAM NAGAR COLONY, IZATNAGAR, BAREILLY (U.P.)	
SHEET NO.	01	CREATED BY	PATHAK ENTERPRISES
CREATED ON		OFFERED BY	PATHAK ENTERPRISES
REVISION NO.		APPR. BY	N. E. RLY.
MODIFIED ON		REF. NO. - NE/	
		LOCATION :- RAM NAGAR Jn. KASHIPUR JN.	

	G. I. PIPE		RAILWAY CROSSING		'KM' STONE ON BANK
	T. J. (THROUGH JOINT)		CULVERT/CANAL/BRIDGE		POLE
	EMERGENCY POST		RAILWAY TRACK		6 QUAD CABLE

6-QUAD CABLE ROUTE PLAN (RAM NAGAR TO KASHIPUR)

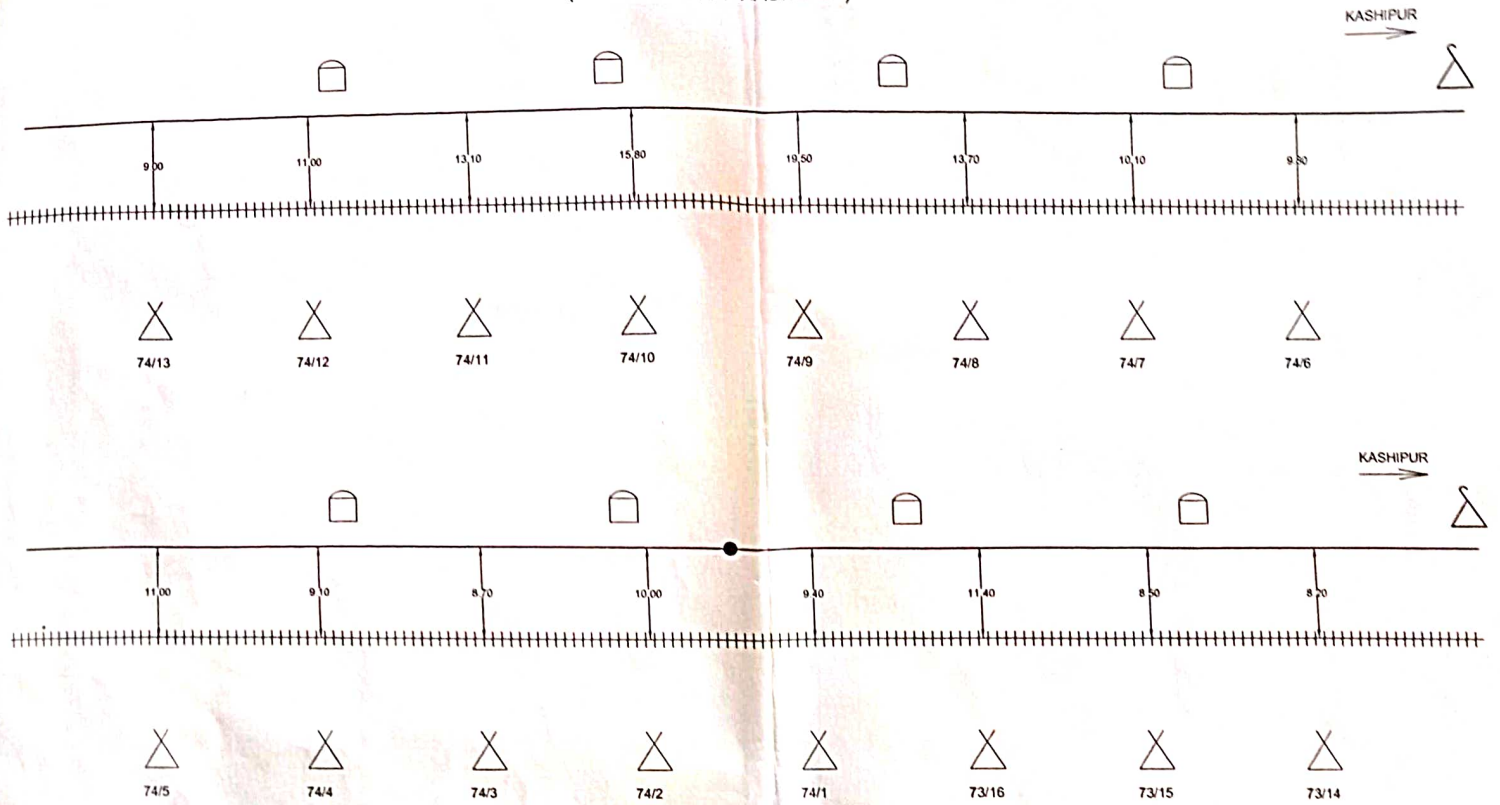

NOT TO SCALE
ALL READING IN MTS.

SSE/TELE/LKU

ADSTE/ZN

	G. I. PIPE		RAILWAY CROSSING		'KM' STONE ON BANK
	T. J. (THROUGH JOINT)		CULVERT/CANAL/BRIDGE		POLE
	EMERGENCY POST		RAILWAY TRACK		6 QUAD CABLE

CUSTOMER NAME		N. E. RAILWAY	
PREPARED BY:		M/S PATHAK ENTERPRISES PROP. ROAD NO. 1, RAM NAGAR COLONY, IZATNAGAR, BAREILLY (U.P.)	
SHEET NO.	01	CREATED BY	PATHAK ENTERPRISES
CREATED ON		OFFERED BY	PATHAK ENTERPRISES
REVISION NO.		APPR. BY	N. E. RLY.
MODIFIED ON		REF. NO. - NE/	
		LOCATION :- RAM NAGAR Jn. KASHIPUR JN.	

6-QUAD CABLE ROUTE PLAN (RAM NAGAR TO KASHIPUR)

KASHIPUR →



15.00

12.40

12.10

14.50

14.30

12.70

9.70

8.40



75/13



75/12



75/11



75/10



75/9



75/8



75/7



75/6

12.00

9.00

10.70

9.40

10.00

12.00

16.00

16.30



75/5



75/4



75/3



75/2



75/1



74/16



74/15



74/14

KASHIPUR →



NOT TO SCALE
ALL READING IN MTS.

SSE/TELE/KU

ADSTE/ZN

	G. I. PIPE		RAILWAY CROSSING		'KM' STONE ON BANK
	T. J. (THROUGH JOINT)		CULVERT/CANAL/BRIDGE		POLE
	EMERGENCY POST		RAILWAY TRACK		6 QUAD CABLE

CUSTOMER NAME		N. E. RAILWAY	
PREPARED BY:		M/S PATHAK ENTERPRISES PROP. MOHD NO. 1, RAM NAGAR COLONY, IZATNAGAR, BAREILLY (U.P.)	
SHEET NO.	01	CREATED BY	PATHAK ENTERPRISES
CREATED ON		OFFERED BY	PATHAK ENTERPRISES
REVISION NO.		APPR. BY	N. E. RLY.
MODIFIED ON		REF. NO. - NE/	
		LOCATION :- RAM NAGAR JR. KASHIPUR JN.	