




6 QUAD CABLE ROUTE PLAN OF
RAMPUR RUDRAPUR CITY SECTION
NORTH EASTERN RAILWAY
(IZZATNAGAR DIVISION)

SUBMITTED BY:


M/s. TRAVANI TELE ELECTRO MANHAT
TARAMANDAL OPP OF PLATORIUM,
GORAKHPUR (UP)

6 QUAD CABLE ROUTE PLAN (RAMPUR-CHAMRUA)

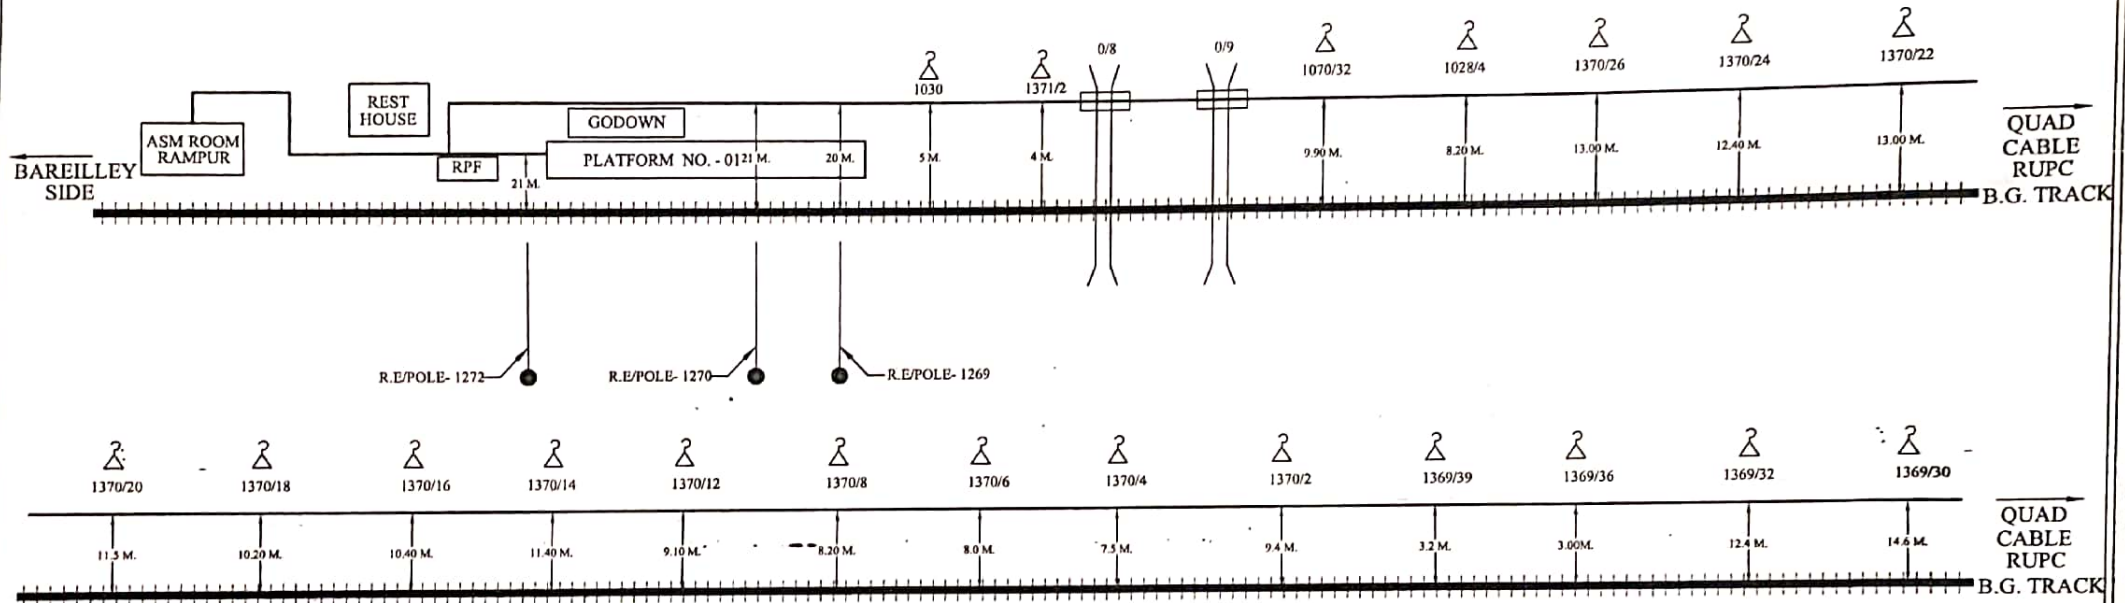

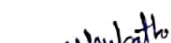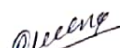								CUSTOMER NAME:		N.E. RAILWAY		
CONTRACTOR		SSE/TELE/CON/IZN		DSTE/CON/IZN		DY CSTE/CON/IZN		PREPARED BY:		M/s. TRAVANI TELE ELECTRO MANHAT TARAMANDAL OPP OF PLATORIUM , GORAKHPUR		
SHEET NO		1		CREATED BY				LOCATION:-		RAMPUR- RUDRAPUR CITY		
CREATED ON				OFFERED BY								
MODIFIED ON				REF - NE								
	EMERGENCY SOCKET		GATE LODGE		REPEATER HUT		L.C. PHONE	CREATED ON		OFFERED BY		
	LEVEL CROSSING GATE		MAJOR BRIDGE		G.I. PIPE		CABLE THROUGH PIPE	RIVISION ON		APPD. BY		
	EMERGENCY JOINT		B.G. TRACK		HDPE PIPE		CABLE UNDER GROUND	MODIFIED ON		REF - NE		
											NOT TO SCALE ALL READING IN MTR.	

6 QUAD CABLE ROUTE PLAN (RAMPUR-CHAMRUA)

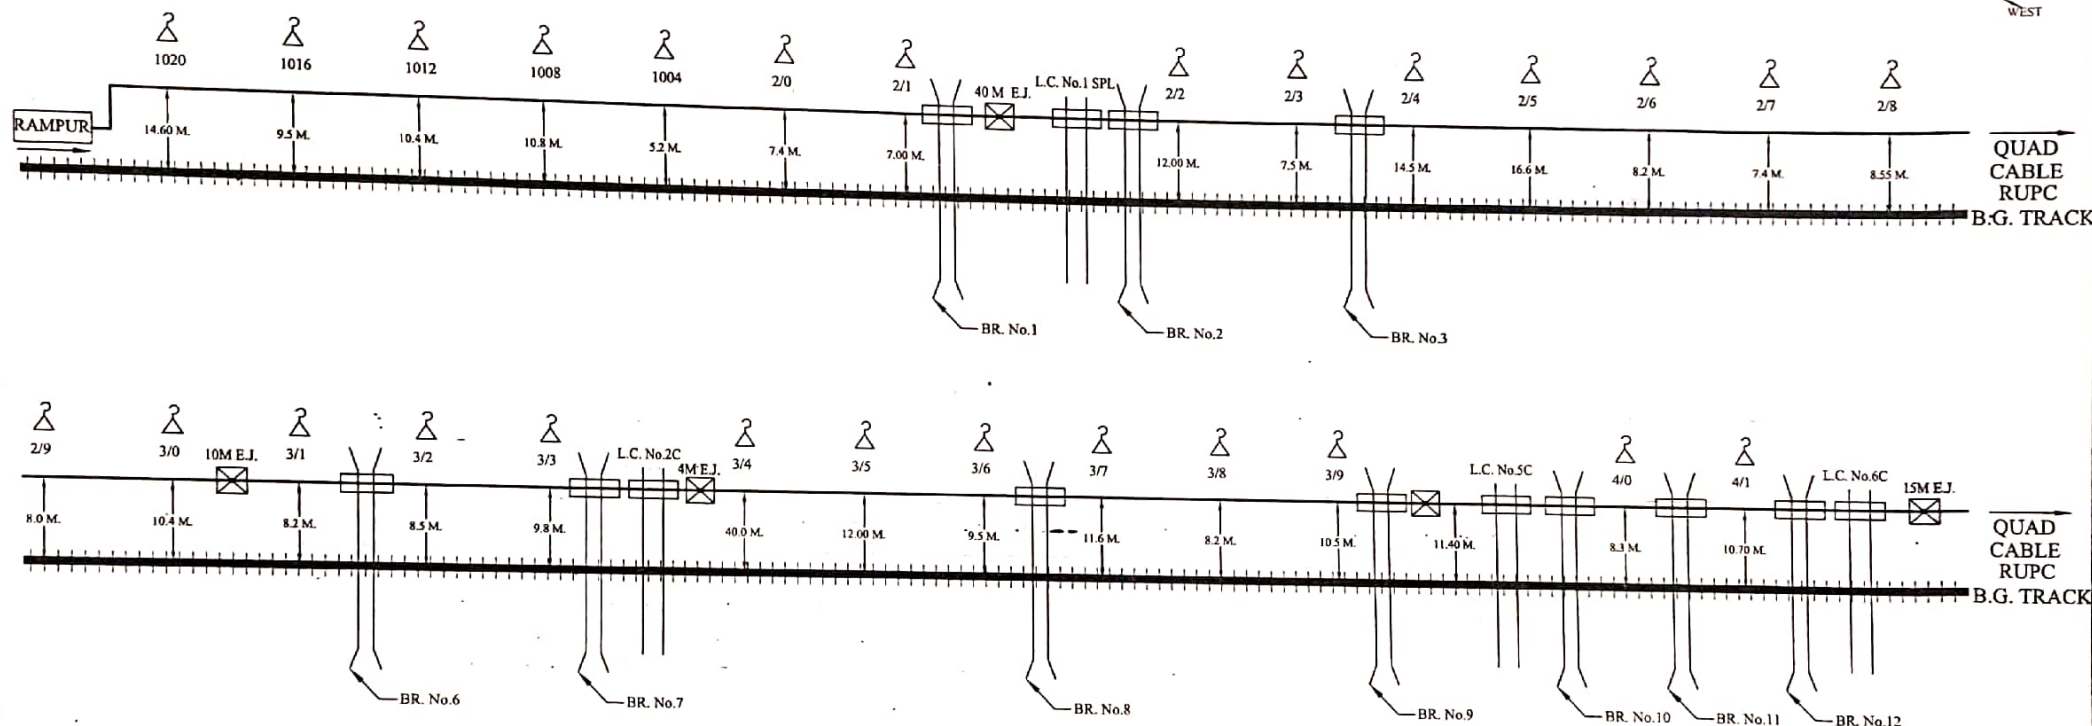

H. K. Pathak
CONTRACTOR

Praveen
SSE/TELE/CON/IZN



25
DSTE/CON/IZN

H
DY CSTE/CON/IZN

	EMERGENCY SOCKET		GATE LODGE		REPEATER HUT		L.C. PHONE
	LEVEL CROSSING GATE		MAJOR BRIDGE		G.I. PIPE		CABLE THROUGH PIPE
	EMERGENCY JOINT		B.G. TRACK		HDPE PIPE		CABLE UNDER GROUND

CUSTOMER NAME:		N.E. RAILWAY	
PREPARED BY:		M/s. TRAVANI TELE ELECTRO MANHAT TARAMANDAL OPP OF PLATORIUM, GORAKHPUR	
SHEET NO	2	CREATED BY	
CREATED ON		OFFERED BY	
RIVISION ON		APPD. BY	
MODIFIED ON		REF- NIT	
		LOCATION:- RAMPUR- RUDRAPUR CITY	
		NOT TO SCALE ALL READING IN MTR	

6 QUAD CABLE ROUTE PLAN (RAMPUR-CHAMRUA)

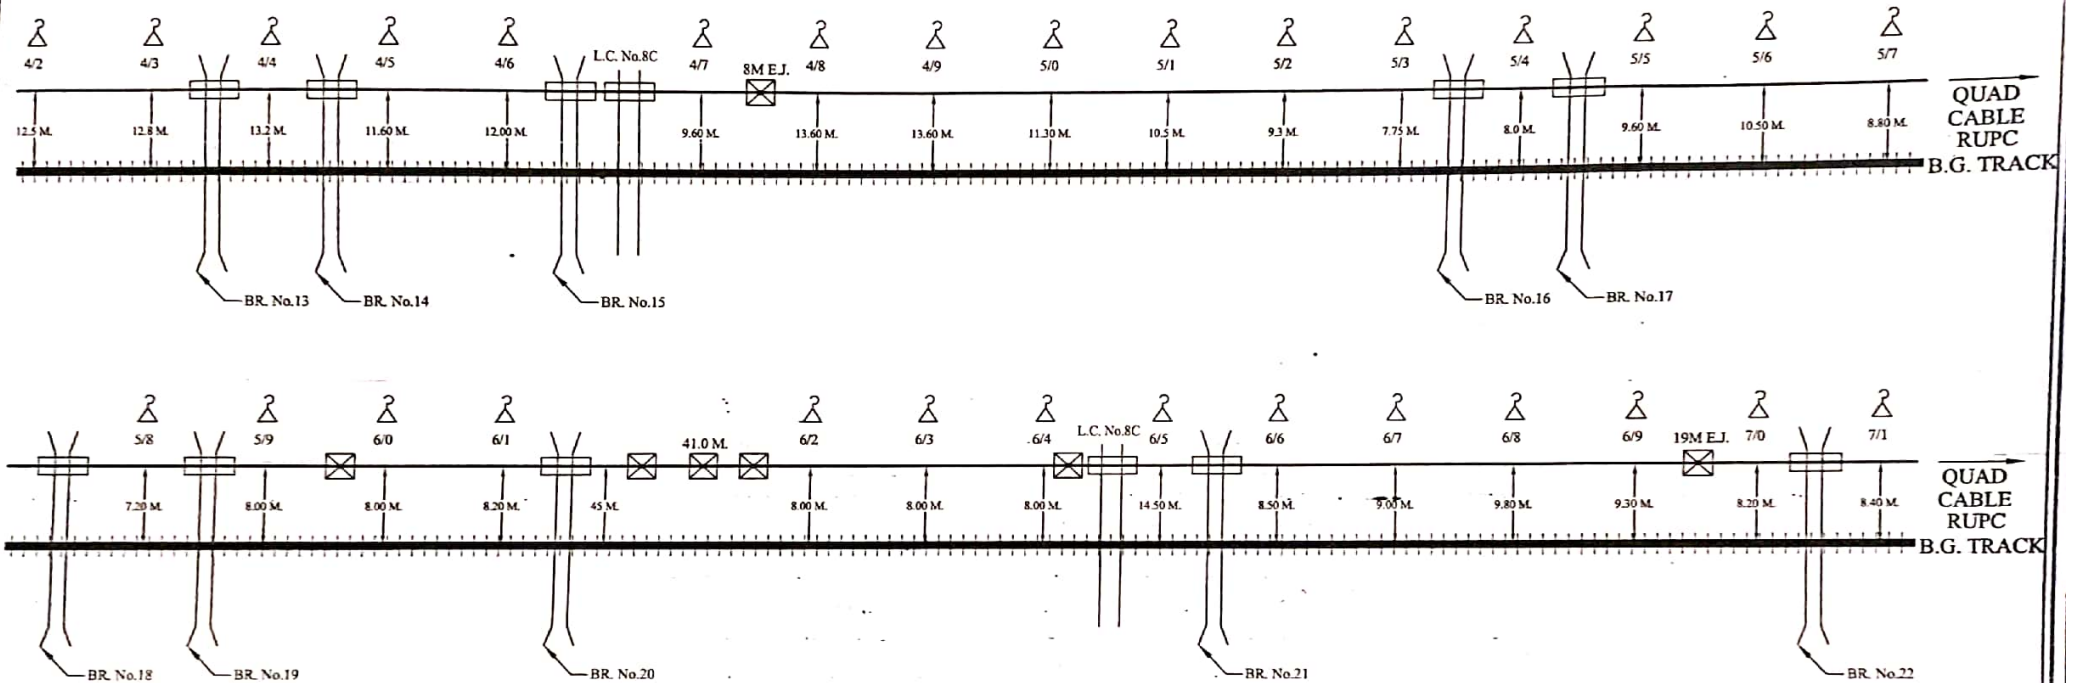
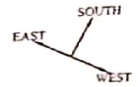


 **CONTRACTOR**
  **SSE/TELE/CON/IZN**
  **DSTE/CON/IZN**
  **DY CSTE/CON/IZN**

	EMERGENCY SOCKET		GATE LODGE		REPEATER HUT		L.C. PHONE	CREATED ON		CREATED BY		LOCATION:- RAMPUR- RUDRAPUR CITY
	LEVEL CROSSING GATE		MAJOR BRIDGE		G.I. PIPE		CABLE THROUGH PIPE	REVISION ON		APPD. BY		
	EMERGENCY JOINT		B.G. TRACK		HDPE PIPE		CABLE UNDER GROUND	MODIFIED ON		REF. NO.		

NOT TO SCALE ALL READING IN MTR.

6 QUAD CABLE ROUTE PLAN (RAMPUR-CHAMRUA-KEMRI HALT)

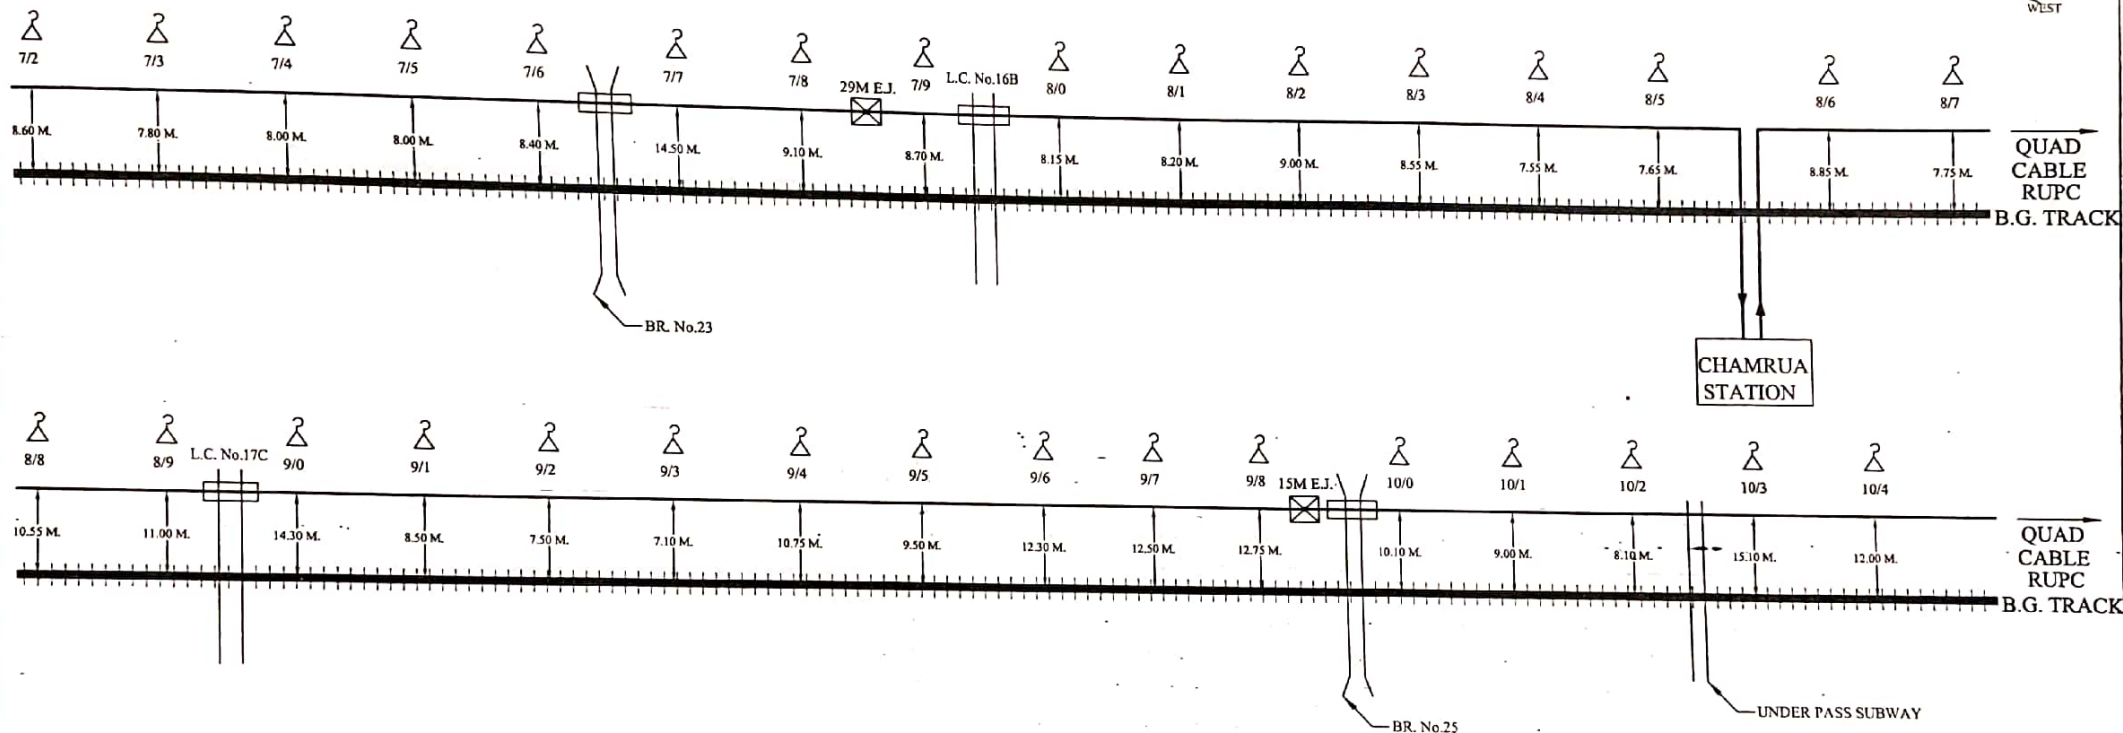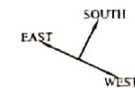

CONTRACTOR

SSE/TELE/CON/IZN


DSTE/CON/IZN

DY CSTE/CON/IZN

CUSTOMER NAME:		N.E. RAILWAY	
PREPARED BY:		M/s. TRAVANI TELE ELECTRO MANHAT TARAMANDAL OPP OF PLATORIUM, GORAKHPUR	
SHEET NO	4	CREATED BY	RAMPUR- RUDRAPUR CITY
CREATED ON		OFFERED BY	
REVISION ON		APPD. BY	
MODIFIED ON		REF - NT/	NOT TO SCALE ALL READING IN MTR

	EMERGENCY SOCKET		GATE LODGE		REPEATER HUT		L.C. PHONE
	LEVEL CROSSING GATE		MAJOR BRIDGE		G.I. PIPE		CABLE THROUGH PIPE
	EMERGENCY JOINT		B.G. TRACK		HDPE PIPE		CABLE UNDER GROUND

6 QUAD CABLE ROUTE PLAN (CHAMRUA-KEMRI HALT)

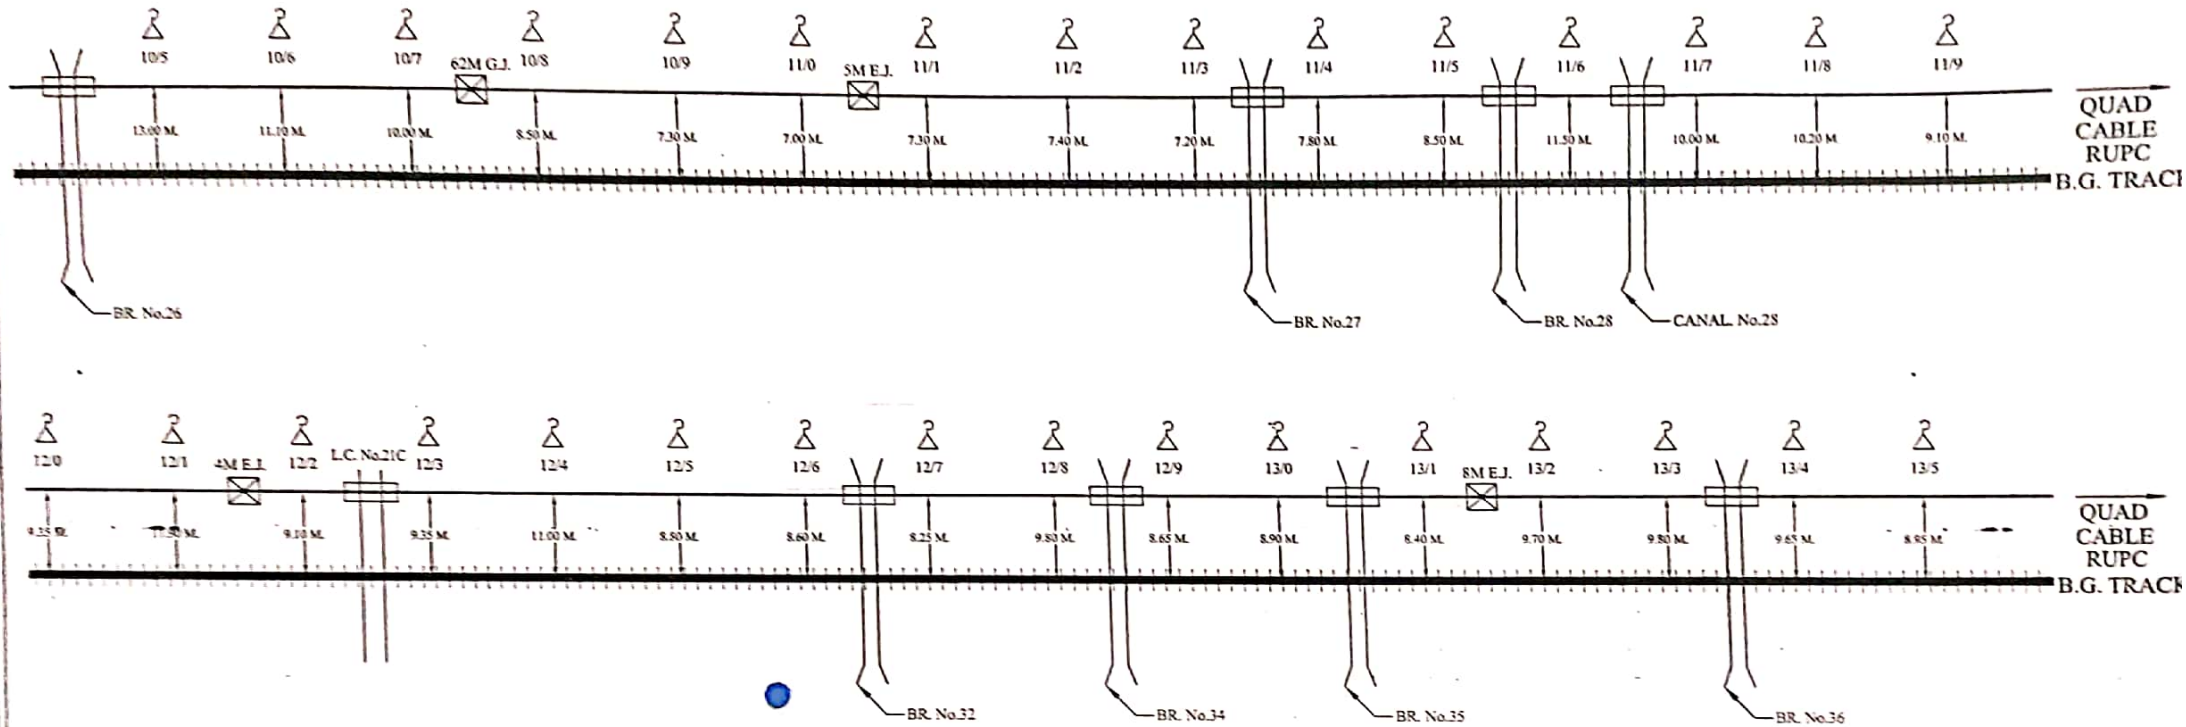

W. K. Singh
CONTRACTOR

Pranav
SSE/TELE/CON/IZN


25
DSTE/CON/IZN

11
DY CSTE/CON/IZN

CUSTOMER NAME:		N.E. RAILWAY	
PREPARED BY:		M/s. TRAVANI TELE ELECTRO MANHAT TARAMANDAL OPP. OF PLATORIUM, GORAKHPUR	
SHEET NO	5	CREATED BY	LOCATION -
CREATED ON		OFFERED BY	RAMPUR- RUDRAPUR CITY
REVISION ON		APPD. BY	
MODIFIED ON		REF. NO.	NOT TO SCALE ALL READING IN MTR

	EMERGENCY SOCKET		GATE LODGE		REPEATER HUT		L.C. PHONE
	LEVEL CROSSING GATE		MAJOR BRIDGE		G.I. PIPE		C.T.P. CABLE THROUGH PIPE
	EMERGENCY JOINT		B.G. TRACK		HDPE PIPE		C.U.G. CABLE UNDER GROUND

6 QUAD CABLE ROUTE PLAN (CHAMRUA-KEMRI HALT)

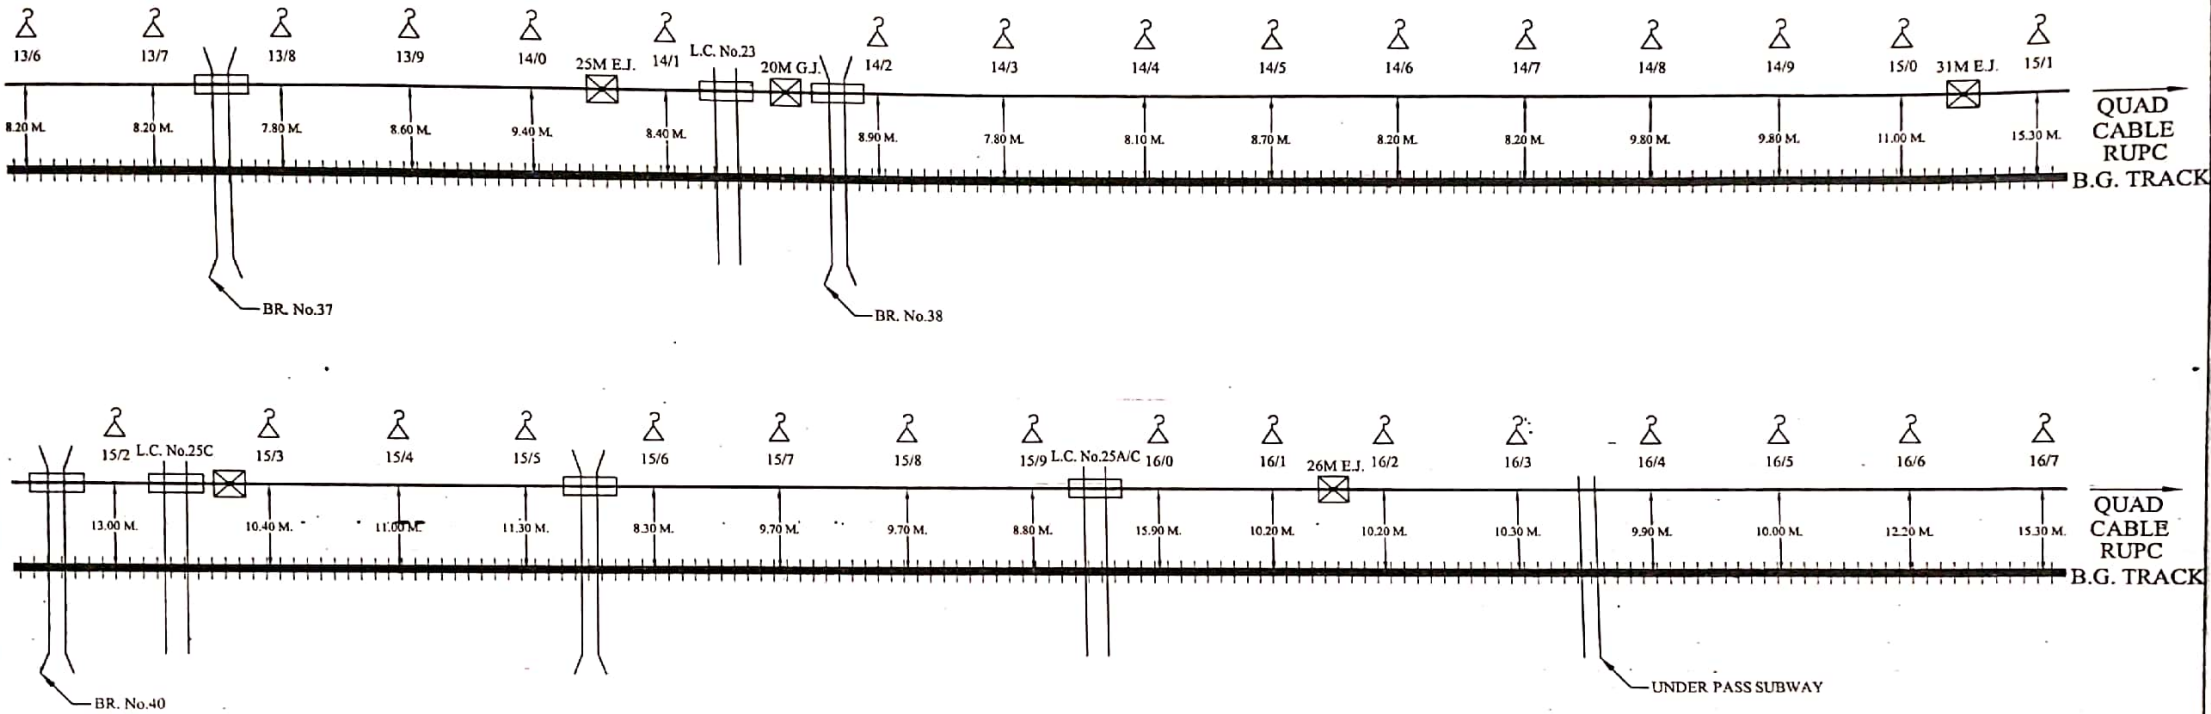

CONTRACTOR

SSE/TELE/CON/IZN


DSTE/CON/IZN

DY CSTE/CON/IZN

CUSTOMER NAME:		N.E. RAILWAY	
PREPARED BY:		M/s. TRAVANI TELE ELECTRO MANHAT TARAMANDAL OPP OF PLATORIUM, GORAKHPUR	
SHEET NO	6	CREATED BY	LOCATION:- RAMPUR- RUDRAPUR CITY
CREATED ON		OFFERED BY	
RIVISION ON		APPD. BY	
MODIFIED ON		REF: NE/	NOT TO SCALE ALL READING IN MTR

	EMERGENCY SOCKET		GATE LODGE		REPEATER HUT		L.C. PHONE
	LEVEL CROSSING GATE		MAJOR BRIDGE		G.I. PIPE		CABLE THROUGH PIPE
	EMERGENCY JOINT		B.G. TRACK		HDPE PIPE		CABLE UNDER GROUND

6 QUAD CABLE ROUTE PLAN (CHAMRUA-KEMRI HALT-BILASPUK ROAD)

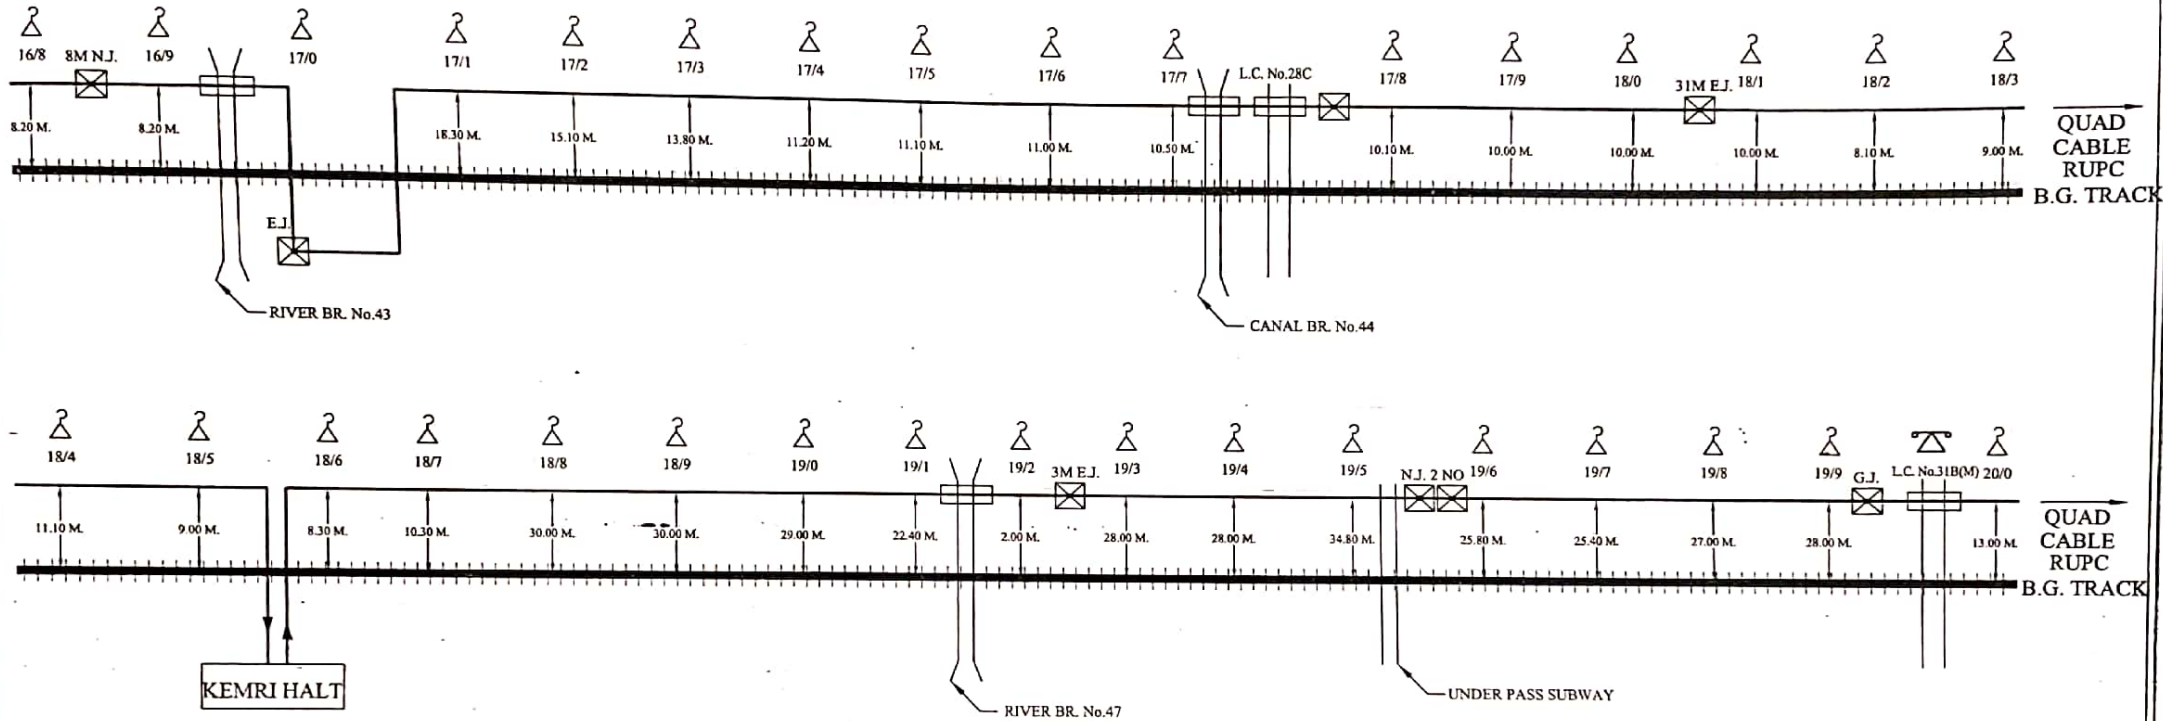

CONTRACTOR

SSE/TELE/CON/IZN


DSTE/CON/IZN



DY CSTE/CON/IZN

CUSTOMER NAME:		N.E. RAILWAY	
PREPARED BY:		M/s. TRAVANI TELE ELECTRO MANHAT TARAMANDAL OPP OF PLATORIUM, GORAKHPUR	
SHEET NO	7	CREATED BY	LOCATION:-
CREATED ON		OFFERED BY	RAMPUR- RUDRAPUR CITY
RIVISION ON		APPD. BY	
MODIFIED ON		REF: NE/	NOT TO SCALE ALL READING IN MTR.


	EMERGENCY SOCKET		GATE LODGE		REPEATER HUT		L.C. PHONE
	LEVEL CROSSING GATE		MAJOR BRIDGE		G.I. PIPE		CABLE THROUGH PIPE
	EMERGENCY JOINT		B.G. TRACK		HDPE PIPE		CABLE UNDER-GROUND

6 QUAD CABLE ROUTE PLAN (KEMRI HALT-BILASPUR ROAD)

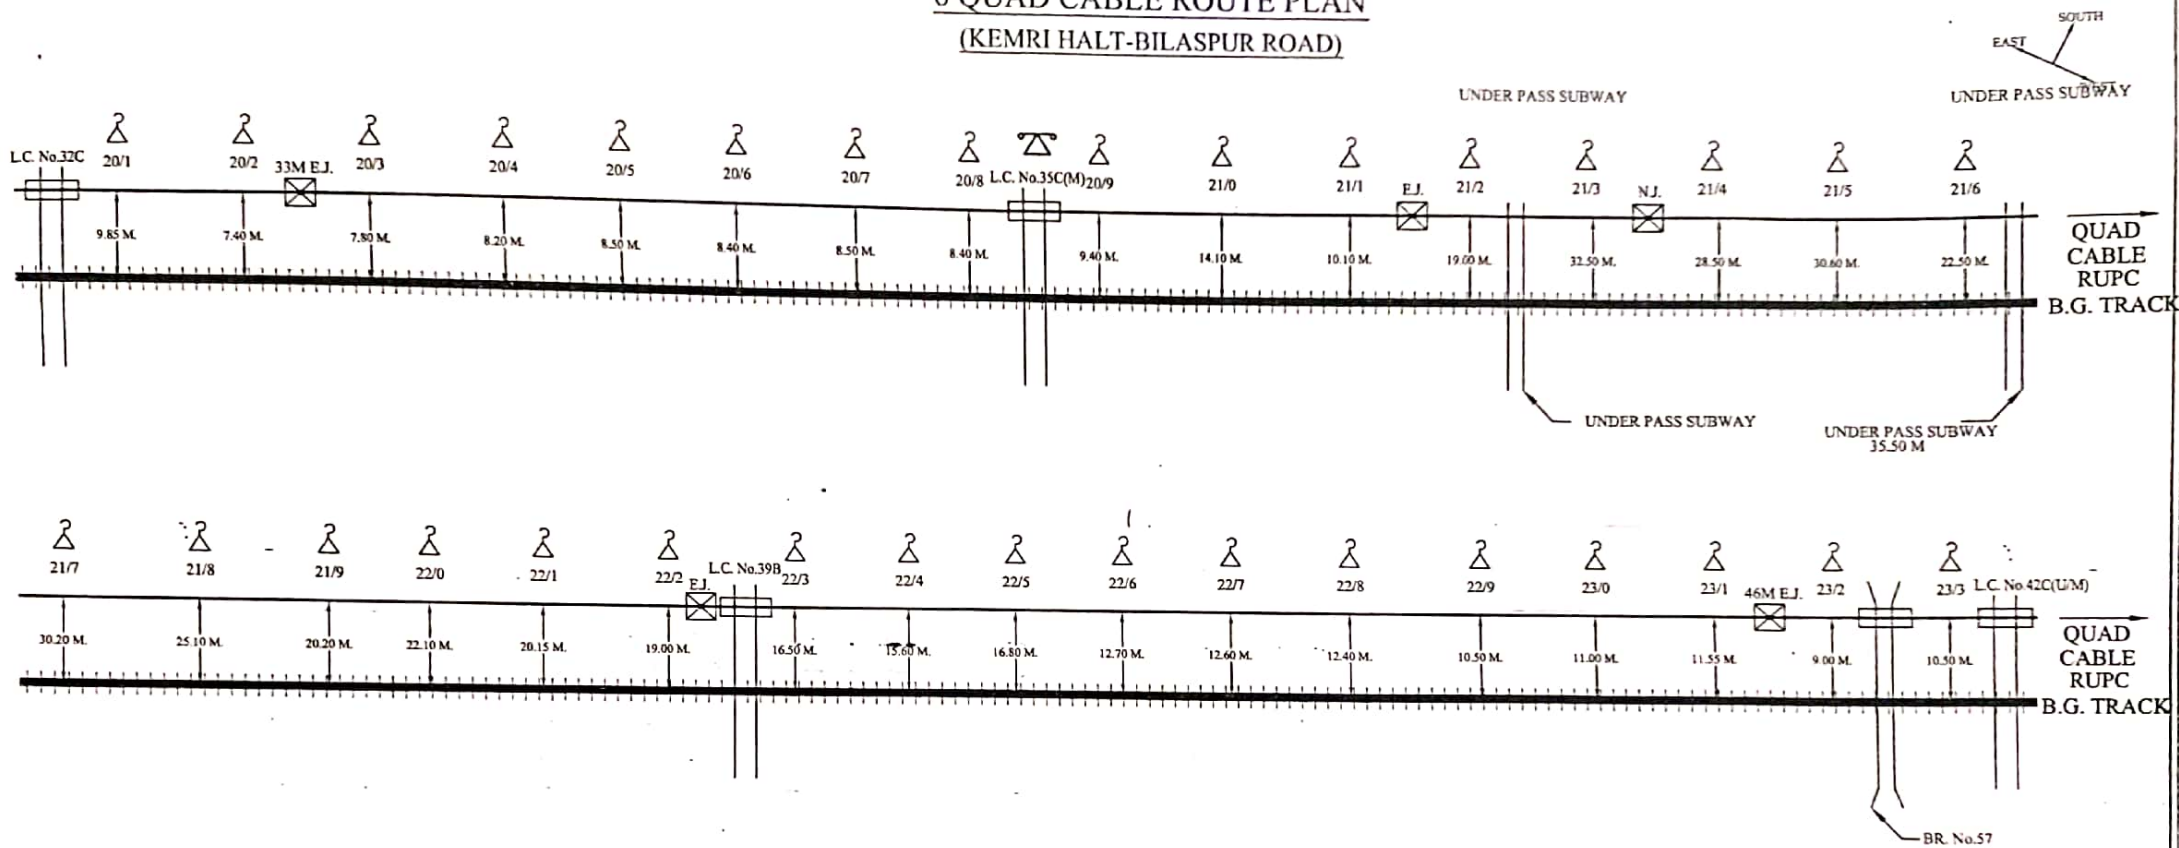

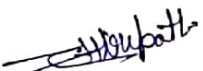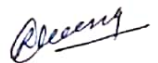 CONTRACTOR		 SSE/TELE/CON/IZN		 DSTE/CON/IZN		 DY CSPE/CON/IZN		CUSTOMER NAME: N.E. RAILWAY	
PREPARED BY:		M/s. TRAVANI TELE ELECTRO MANHAT JARAMANDAL		SHEET NO		8		CREATED BY	
CREATED ON		OFFERED BY		RIVISION ON		APPD BY		LOCATION:-	
MODIFIED ON		REF:- NE/		NOT TO SCALE ALL READING IN MTR		RAMPUR- RUDRAPUR CITY			
	EMERGENCY SOCKET		GATE LODGE		REPEATER HUT		L.C. PHONE		
	LEVEL CROSSING GATE		MAJOR BRIDGE		G.I. PIPE		CABLE THROUGH PIPE		
	EMERGENCY JOINT		B.G. TRACK		HDPE PIPE		CABLE UNDER GROUND		

6 QUAD CABLE ROUTE PLAN (KEMRI HALT-BILASPUR ROAD)

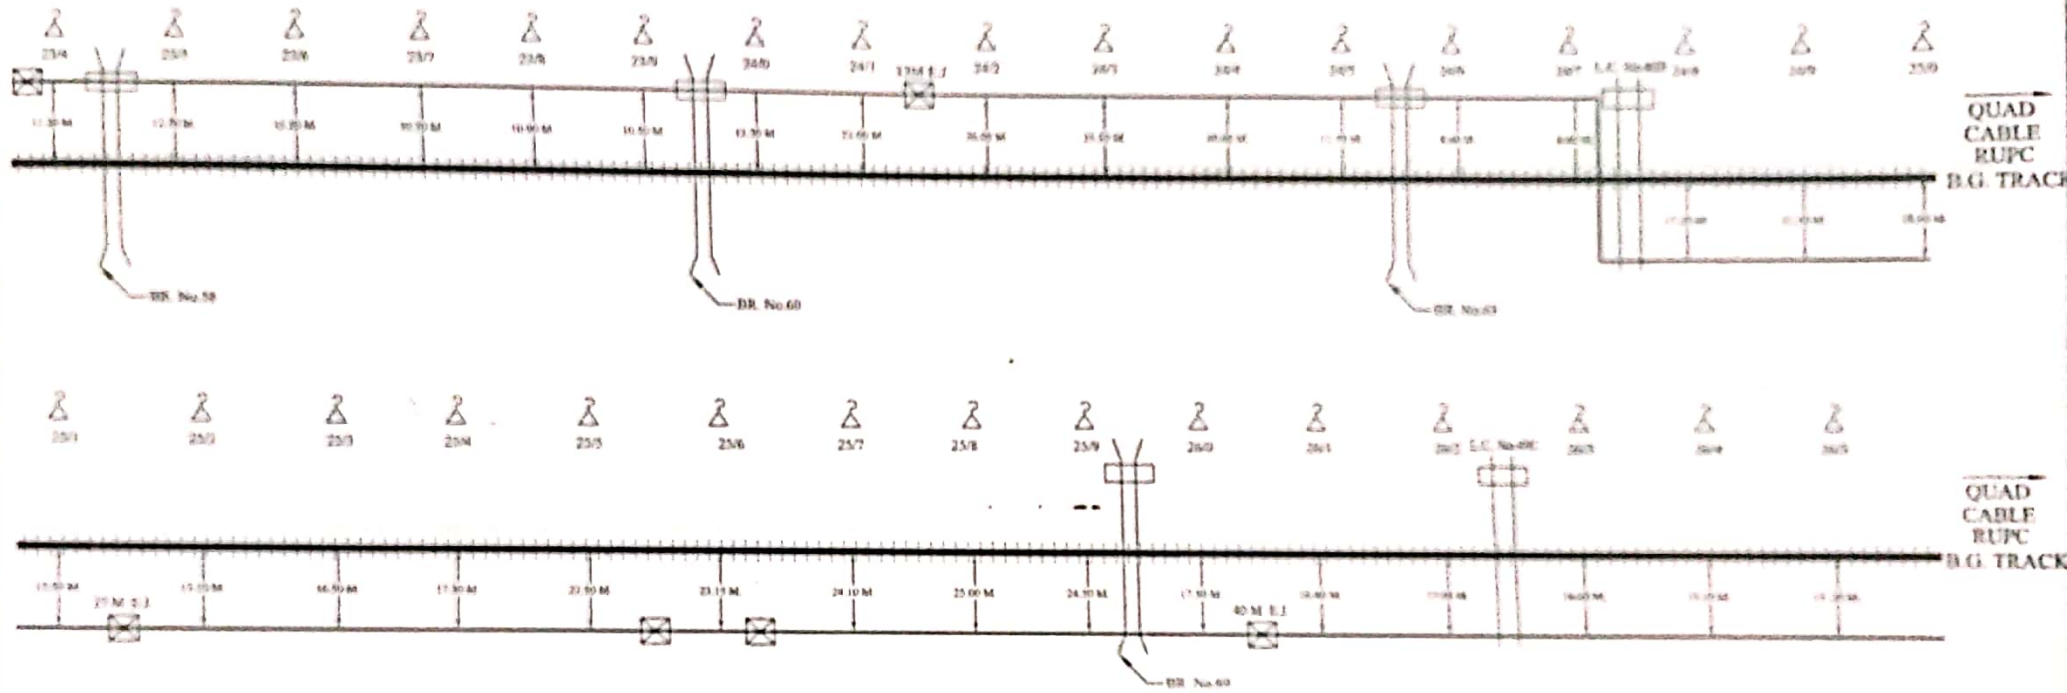

Handwritten signature
CONTRACTOR

Handwritten signature
SSE/TELE/CON/ZN


Handwritten signature
DSTE/CON/ZN

Handwritten signature
DY CSTE/CON/ZN

CUSTOMER NAME		NE RAILWAY	
PREPARED BY		MR. TRIVANI TEL. VED. TRO. MANDAT. TARAMANDAL (OPP. CP. PLATFORDING) BILASPUR	
SHEET NO.	9	CREATED BY	LOC. ADRIN
CREATED ON		OFFERED BY	RAMPUR- RUDRAPUR CITY
REVISED ON		APPROVED BY	
REVISED ON		REF. NO.	
NOT TO SCALE ALL READINGS IN MTR.			

	EMERGENCY SOCKET		GATE LODGE		REPEATER HUT		LC PHONE
	LEVEL CROSSING GATE		MAJOR BRIDGE		GI PIPE		CABLE THROUGH PIPE
	EMERGENCY JOINT		B.G. TRACK		HOLE PIPE		CABLE UNDER GROUND

6 QUAD CABLE ROUTE PLAN (KEMRI HALT-BILASPUR ROAD-RUDRAPUR CITY)

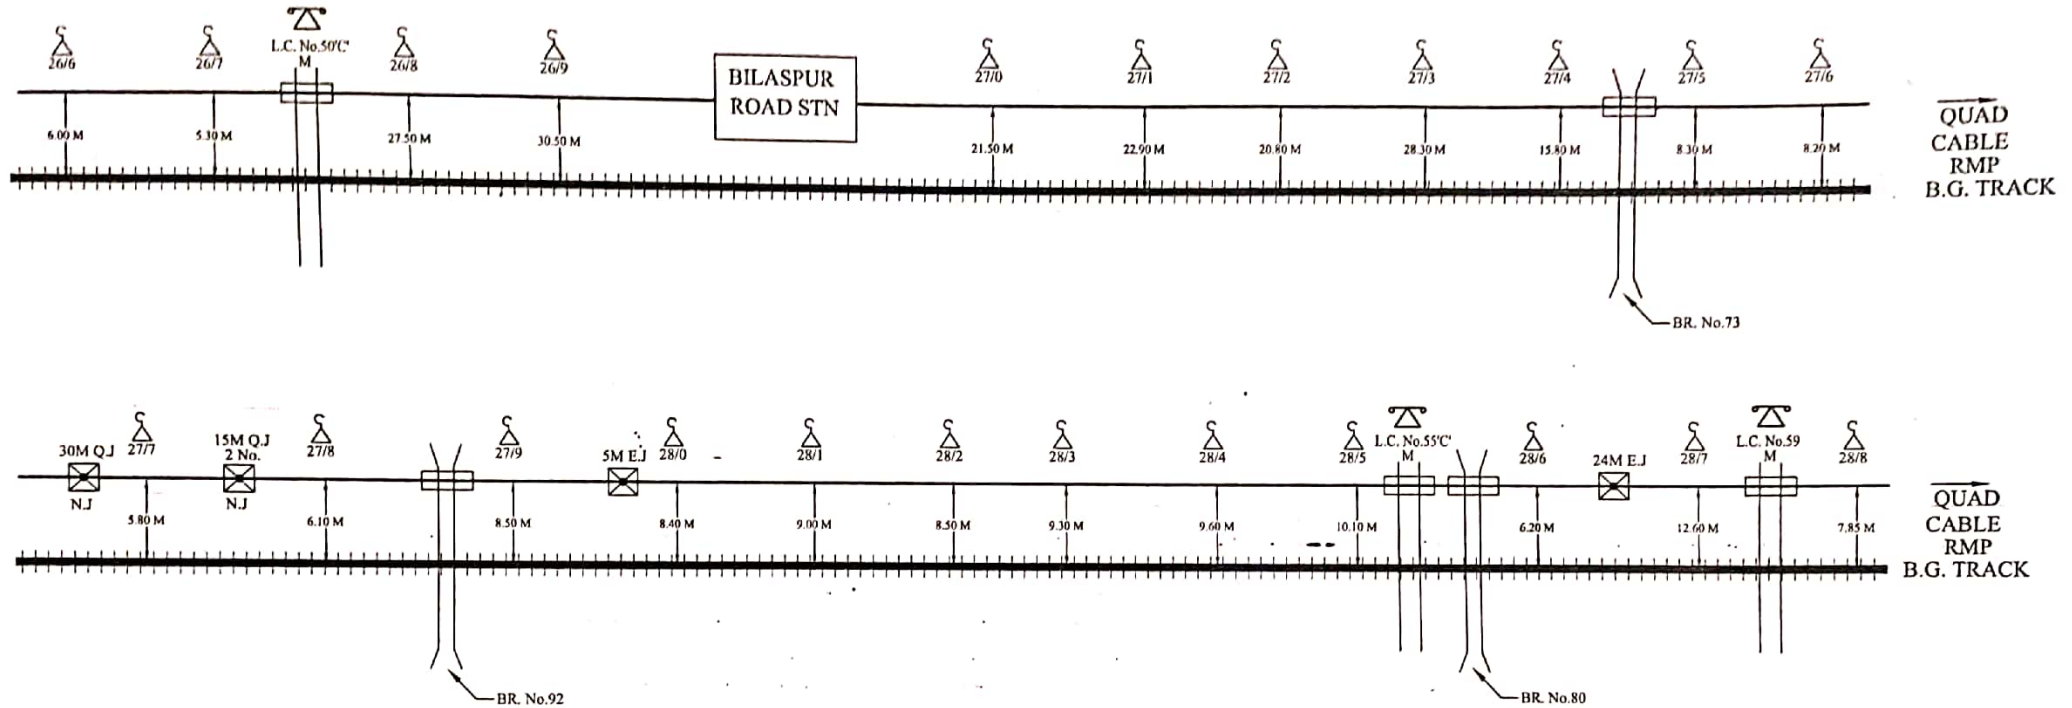

H. K. Pathak
CONTRACTOR

P. K. Singh
SSE/TELE/CON/IZN



[Signature]
DSTE/CON/IZN

[Signature]
DY CSTE/CON/IZN

CUSTOMER NAME:		N.E. RAILWAY		
PREPARED BY: .		M/s. TRAVANI TELE ELECTRO MANHAT TARAMANDAL OPP OF PLATORIUM, GORAKHPUR		
SHEET NO	10	CREATED BY		LOCATION:- RAMPUR- RUDRAPUR CITY
CREATED ON		OFFERED BY		
RIVISION ON		APPD. BY		
MODIFIED ON		REF - NE/		
				NOT TO SCALE ALL READING IN MTR.

	EMERGENCY SOCKET		GATE LODGE		REPEATER HUT		L.C. PHONE
	LEVEL CROSSING GATE		MAJOR BRIDGE		G.I. PIPE		CABLE THROUGH PIPE
	EMERGENCY JOINT		B.G. TRACK		HDPE PIPE		CABLE UNDER GROUND

6 QUAD CABLE ROUTE PLAN (BILASPUR ROAD-RUDRAPUR CITY)

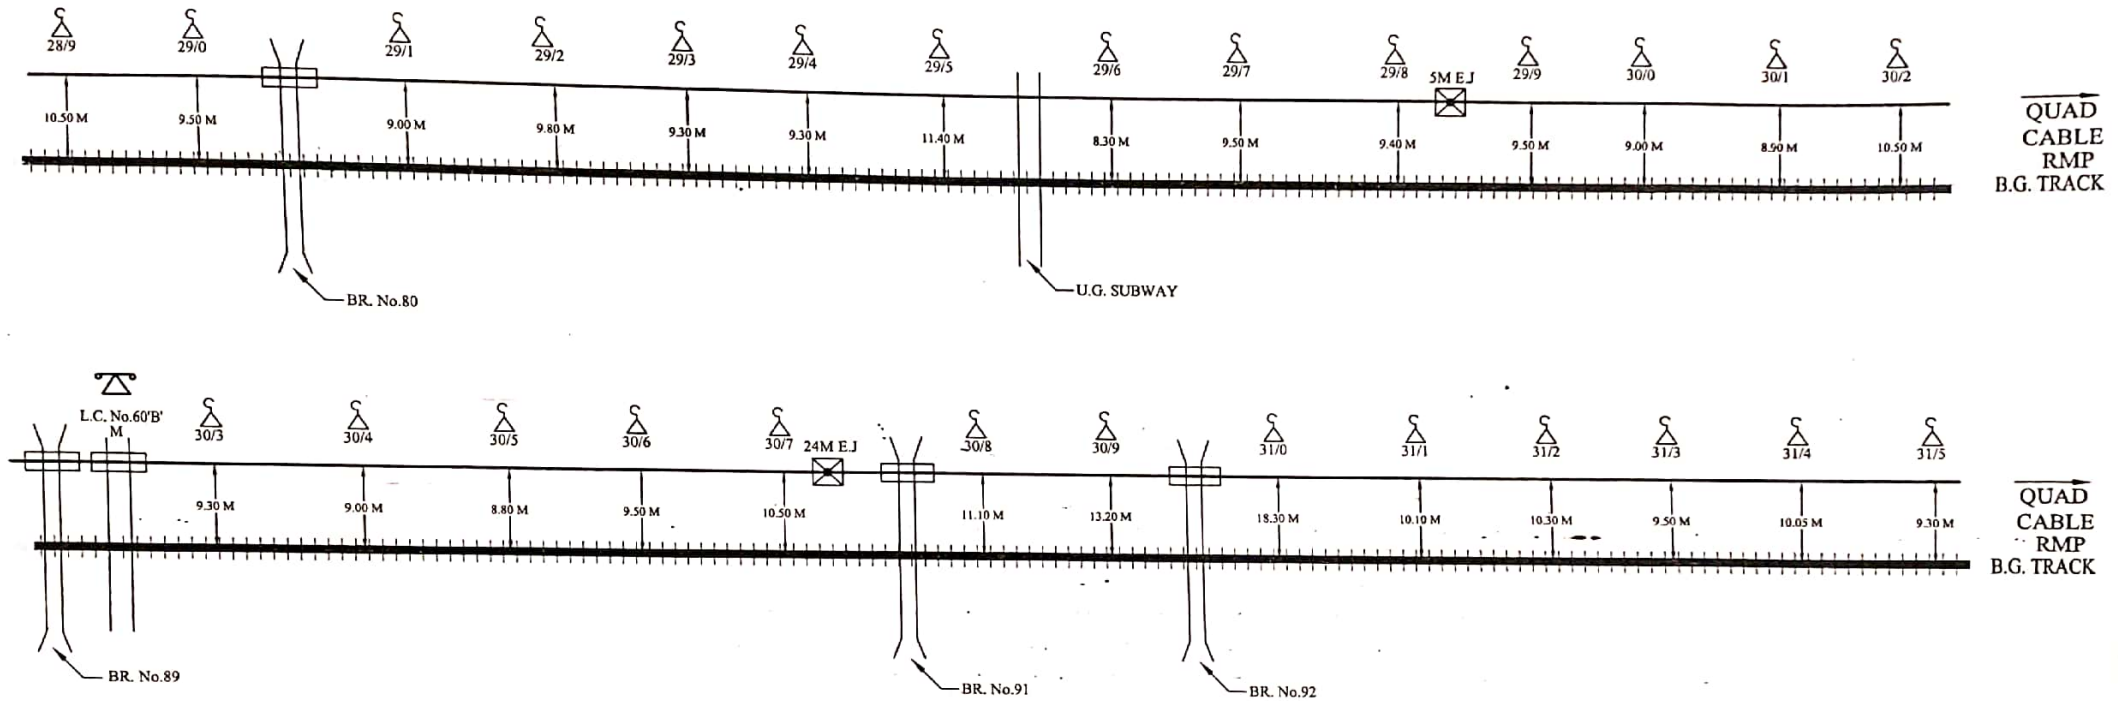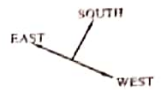

Harpath
CONTRACTOR

Puneet
SSE/TELE/CON/IZN



[Signature]
DSTE/CON/IZN

[Signature]
DY CSTE/CON/IZN

CUSTOMER NAME:		N.E. RAILWAY	
PREPARED BY:		M/s. TRAVANI TELE ELECTRO MANHAT TARAMANDAL OPP OF PLATORIUM, GORAKHPUR	
SHEET NO	11	CREATED BY	LOCATION:- RAMPUR- RUDRAPUR CITY
CREATED ON		OFFERED BY	
RIVISION ON		APPD. BY	
MODIFIED ON		RLF:- NE/	NOT TO SCALE ALL READING IN MTR.

	EMERGENCY SOCKET		GATE LODGE		REPEATER HUT		L.C. PHONE
	LEVEL CROSSING GATE		MAJOR BRIDGE		G.I. PIPE		CABLE THROUGH PIPE
	EMERGENCY JOINT		B.G. TRACK		HDPE PIPE		CABLE UNDER GROUND

6 QUAD CABLE ROUTE PLAN (BILASPUR ROAD-RUDRAPUR CITY)

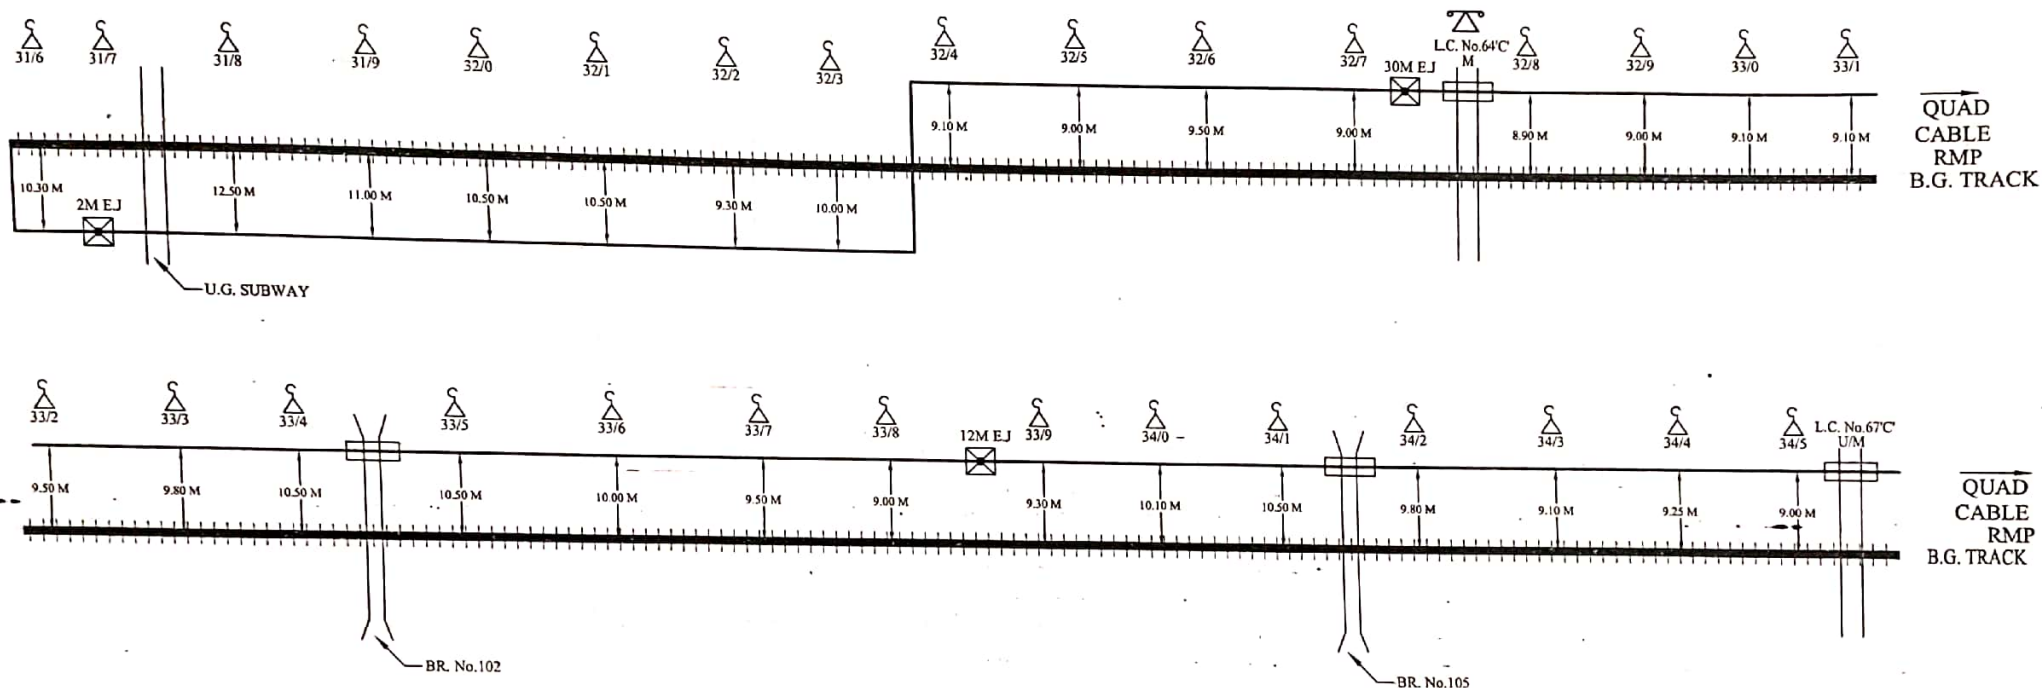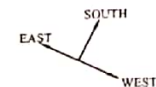

Handwritten signature
CONTRACTOR

Handwritten signature
SSE/TELE/CON/IZN



Handwritten signature
DSTE/CON/IZN

Handwritten signature
DY CSTE/CON/IZN

CUSTOMER NAME:		N.E. RAILWAY	
PREPARED BY:		M/s. TRAVANI TELE ELECTRO MANHAT TARAMANDAI OPP OF PLATORIUM, GORAKHPUR	
SHEET NO	12	CREATED BY	LOCATION:- RAMPUR- RUDRAPUR CITY
CREATED ON		OFFERED BY	
REVISION ON		APPD BY	
MODIFIED ON		REF. NO.	NOT TO SCALE ALL READING IN MTR

	EMERGENCY SOCKET		GATE LODGE		REPEATER HUT		L.C. PHONE
	LEVEL CROSSING GATE		MAJOR BRIDGE		G.I. PIPE		CABLE THROUGH PIPE
	EMERGENCY JOINT		B.G. TRACK		HDPE PIPE		CABLE UNDER GROUND

6 QUAD CABLE ROUTE PLAN (BILASPUR ROAD-RUDRAPUR CITY)

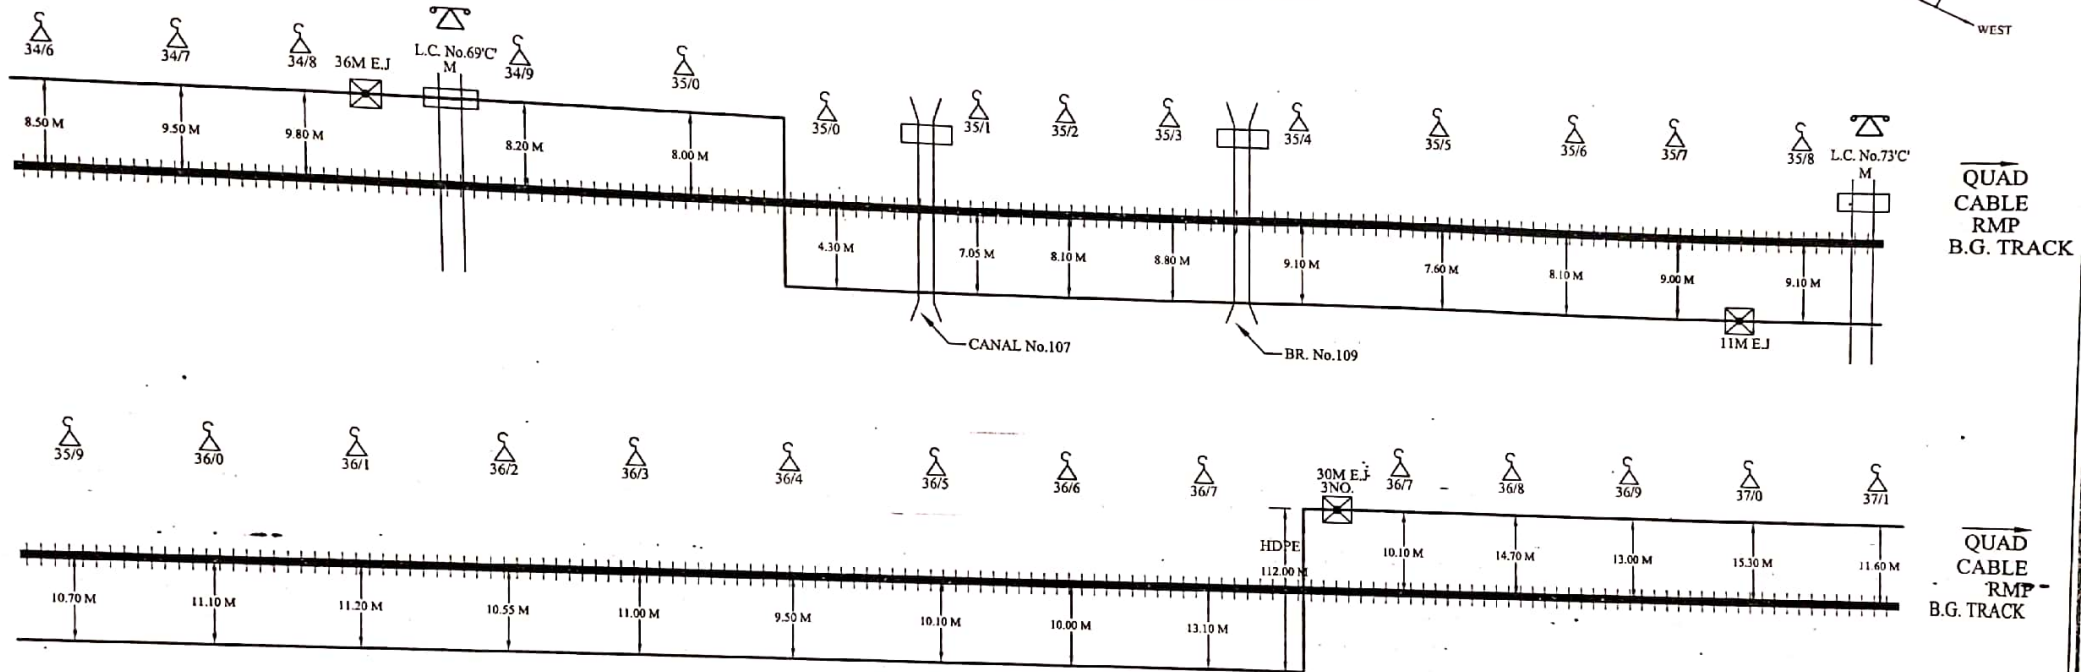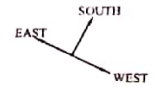

Howarth
 CONTRACTOR

Praveen
 SSE/TELE/CON/IZN



[Signature]
 DSTE/CON/IZN

[Signature]
 DY CST/CON/IZN


CUSTOMER NAME:		N.E. RAILWAY	
PREPARED BY:		M/s. TRAVANI TELE ELECTRO MANHAT TARAMANDAL OPP OF PLATORIUM, GORAKHPUR	
SHEET NO	13	CREATED BY	LOCATION:- RAMPUR- RUDRAPUR CITY
CREATED ON		OFFERED BY	
RIVISION ON		APPD. BY	
MODIFIED ON		REF: NE/	NOT TO SCALE ALL READING IN MTR

	EMERGENCY SOCKET		GATE LODGE		REPEATER HUT		L.C. PHONE
	LEVEL CROSSING GATE		MAJOR BRIDGE		G.I. PIPE		CABLE THROUGH PIPE
	EMERGENCY JOINT		B.G. TRACK		HDPE PIPE		CABLE UNDER GROUND

6 QUAD CABLE ROUTE PLAN (BILASPUR ROAD-RUDRAPUR CITY)

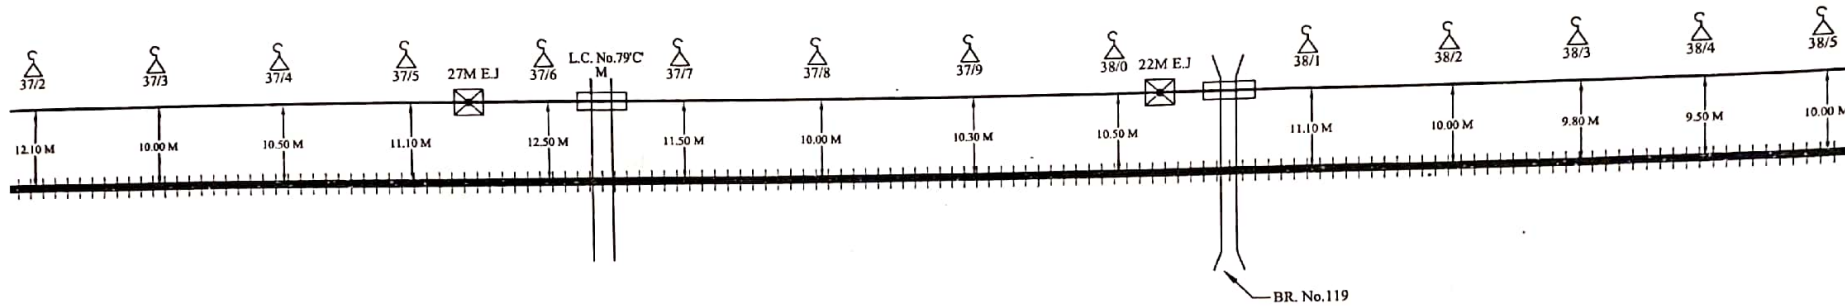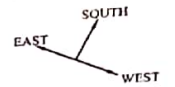

QUAD
CABLE
RMP
B.G. TRACK

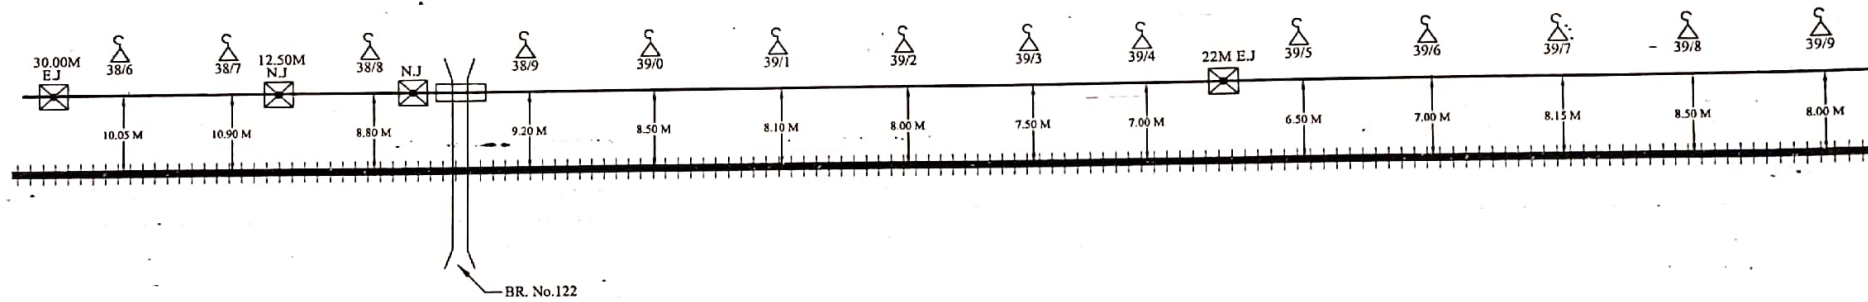

QUAD
CABLE
RMP
B.G. TRACK

CONTRACTOR

SSE/TELE/CON/IZN

DSTE/CON/IZN

DY CSTE/CON/IZN

CUSTOMER NAME:

N.E. RAILWAY

PREPARED BY:

M/s. TRAVANI TELE ELECTRO MANHAT TARAMANDAL
OPP OF PLATORIUM, GORAKHPUR

SHEET NO

14

CREATED BY

LOCATION:-

RAMPUR-
RUDRAPUR CITY

CREATED ON

OFFERED BY

RIVISION ON

APPD. BY



MODIFIED ON

REF. NO.

NOT TO SCALE ALL READING IN MTR

	EMERGENCY SOCKET		GATE LODGE		REPEATER HUT		L.C. PHONE
	LEVEL CROSSING GATE		MAJOR BRIDGE		G.I. PIPE		CABLE THROUGH PIPE
	EMERGENCY JOINT		B.G. TRACK		HDPE PIPE		CABLE UNDER GROUND

6 QUAD CABLE ROUTE PLAN (BILASPUR ROAD-RUDRAPUR CITY)

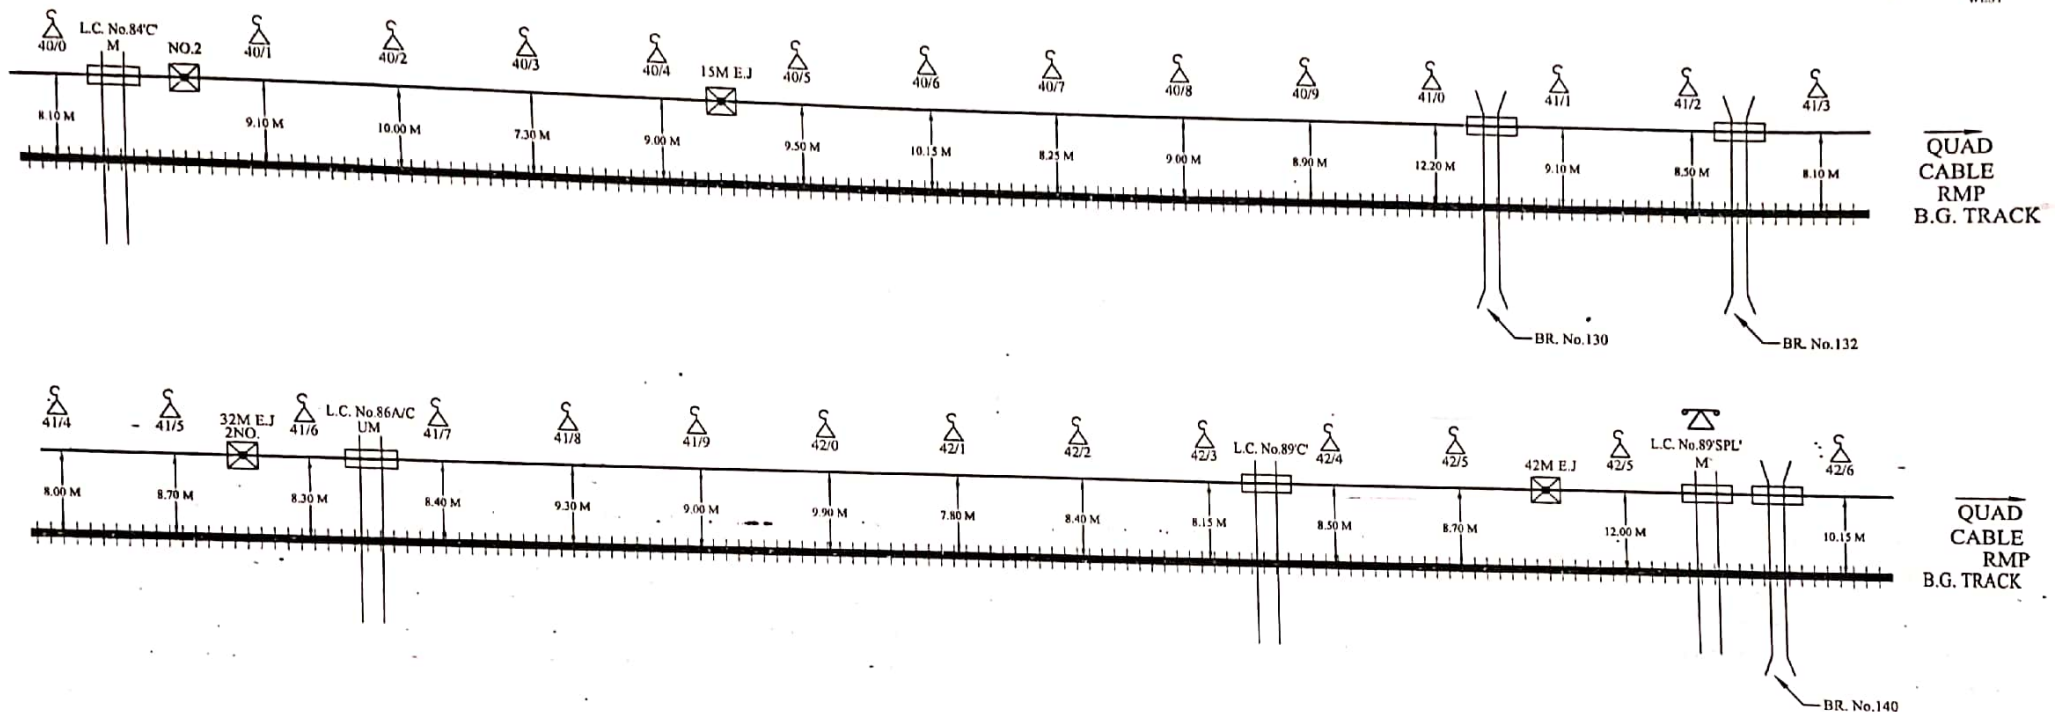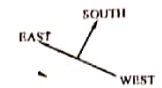

CONTRACTOR

SSE/TELE/CON/IZN


DSTE/CON/IZN

DY CSTE/CON/IZN

CUSTOMER NAME:		N.E. RAILWAY	
PREPARED BY:		M/s. TRAVANI TELE ELECTRO MANIAT TARAMANDAL OPP. OF PLATORIUM, GORAKHPUR	
SHEET NO	15	CREATED BY	LOCATION:-
CREATED ON		OFFERED BY	RAMPUR- RUDRAPUR CITY
RIVISION ON		APPD. BY	
MODIFIED ON		REF:- NE/	NOT TO SCALE ALL READING IN MTR

	EMERGENCY SOCKET		GATE LODGE		REPEATER HUT		L.C. PHONE
	LEVEL CROSSING GATE		MAJOR BRIDGE		G.I. PIPE		CABLE THROUGH PIPE
	EMERGENCY JOINT		B.G. TRACK		HDPE PIPE		CABLE UNDER GROUND

6 QUAD CABLE ROUTE PLAN (BILASPUR ROAD-RUDRAPUR CITY)

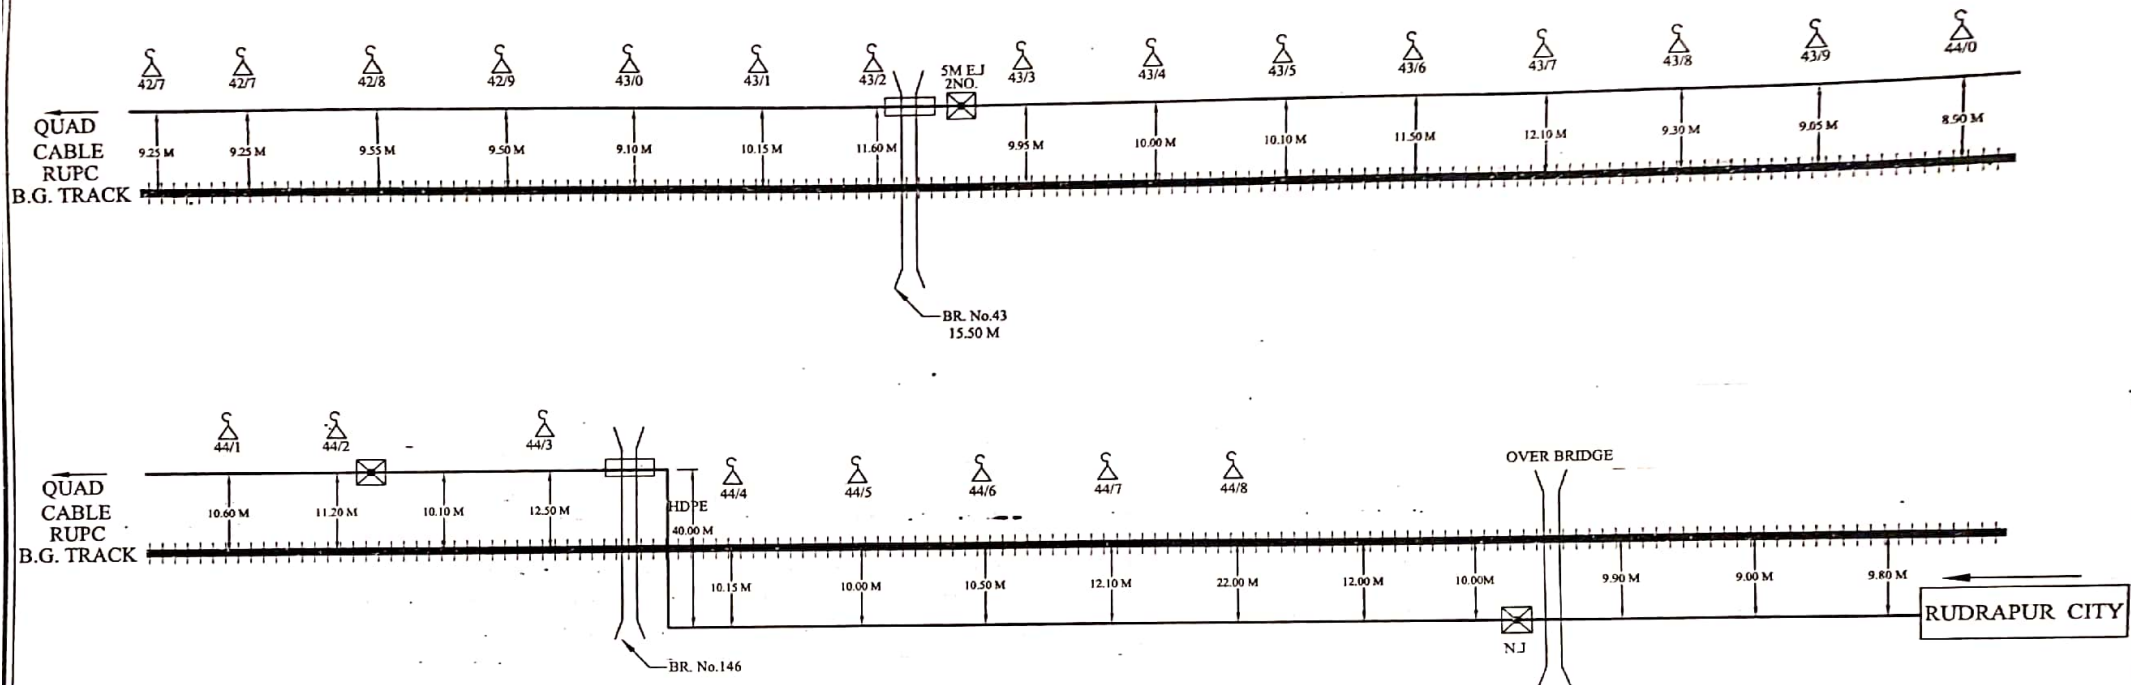

Handwritten signature
CONTRACTOR

Handwritten signature
SSE/TELE/CON/IZN

Handwritten signature
DSTE/CON/IZN

Handwritten signature
DY CSTE/CON/IZN

CUSTOMER NAME:		N.E. RAILWAY	
PREPARED BY:		M/s. TRAVANI TELE ELECTRO MANHAT TARAMANDAL OPP OF PLATORIUM, GORAKHPUR	
SHEET NO	16	CREATED BY	LOCATION:- RAMPUR- RUDRAPUR CITY
CREATED ON		OFFERED BY	
REVISION ON		APPD. BY	
MODIFIED ON		REF:- NE/	
			NOT TO SCALE ALL READING IN MTR

	EMERGENCY SOCKET		GATE LODGE		REPEATER HUT		L.C. PHONE
	LEVEL CROSSING GATE		MAJOR BRIDGE		G.I. PIPE		CABLE THROUGH PIPE
	EMERGENCY JOINT		B.G. TRACK		HDPE PIPE		CABLE UNDER GROUND