


Rudarpur City - Kathgodam 6 Quad Cable Route Plan

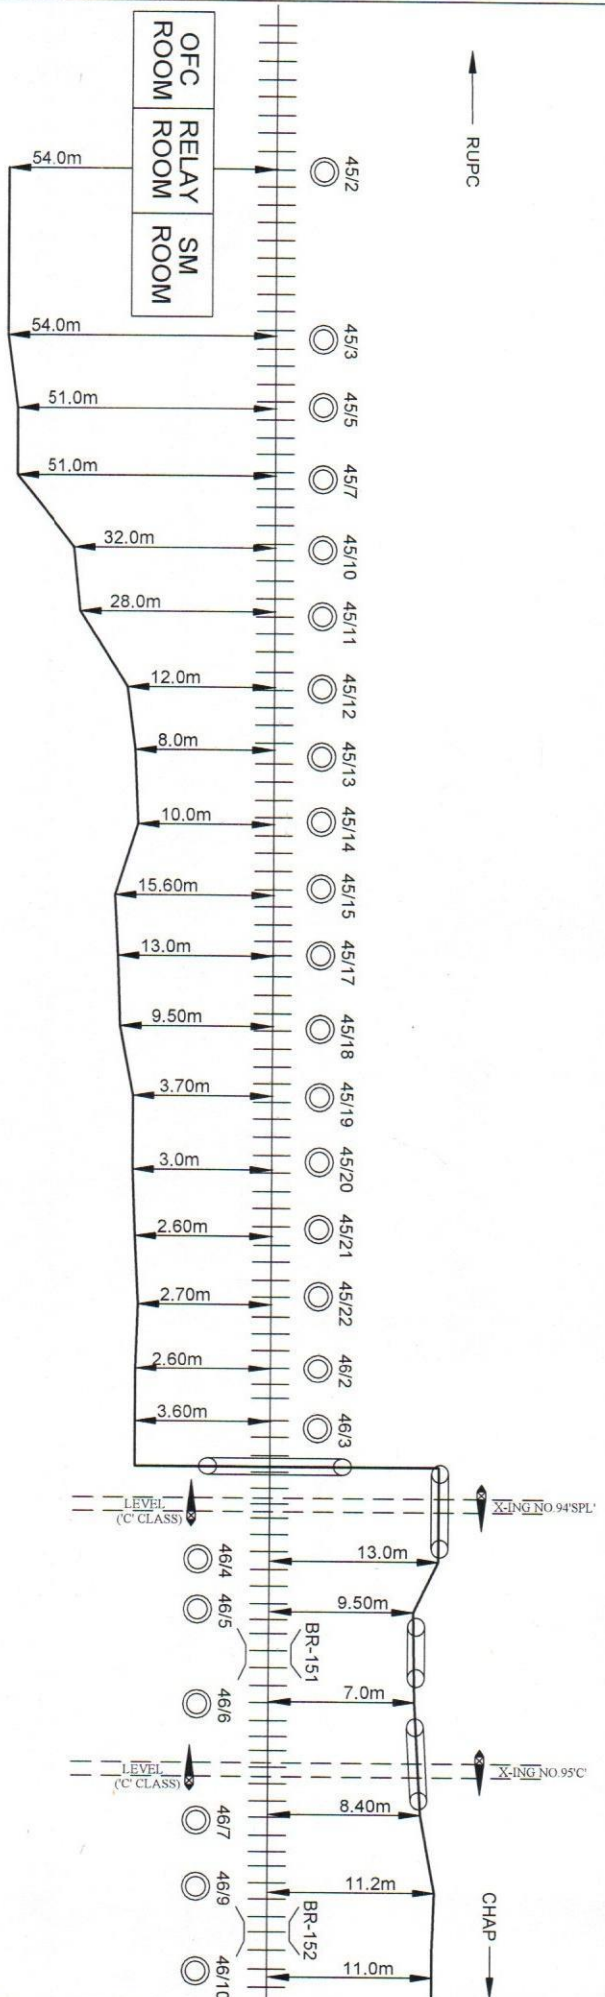

LEGENDS :-


6 Quad Cable	+++++
TRACK	+++++
CULVERT BRIDGE	----
LEVEL CROSSING	----
HDD	----
EMERGENCY SOCKET	----

आविष्कृत २०३० से, इकाईगतार
A.DSTE/NER/IZN

PREPARED - BY	APPROVED BY	(6 QUAD) CABLE ROUTE PLAN (RUPC - CHAP SEC)
TCM / TELE/3/ RUPC	SSE / TELE / RUPC	
RANDHEER SINGH	AJAY KUMAR GUPTA	

SECTION :- RUPC - CHAP

PAGE NO - 02

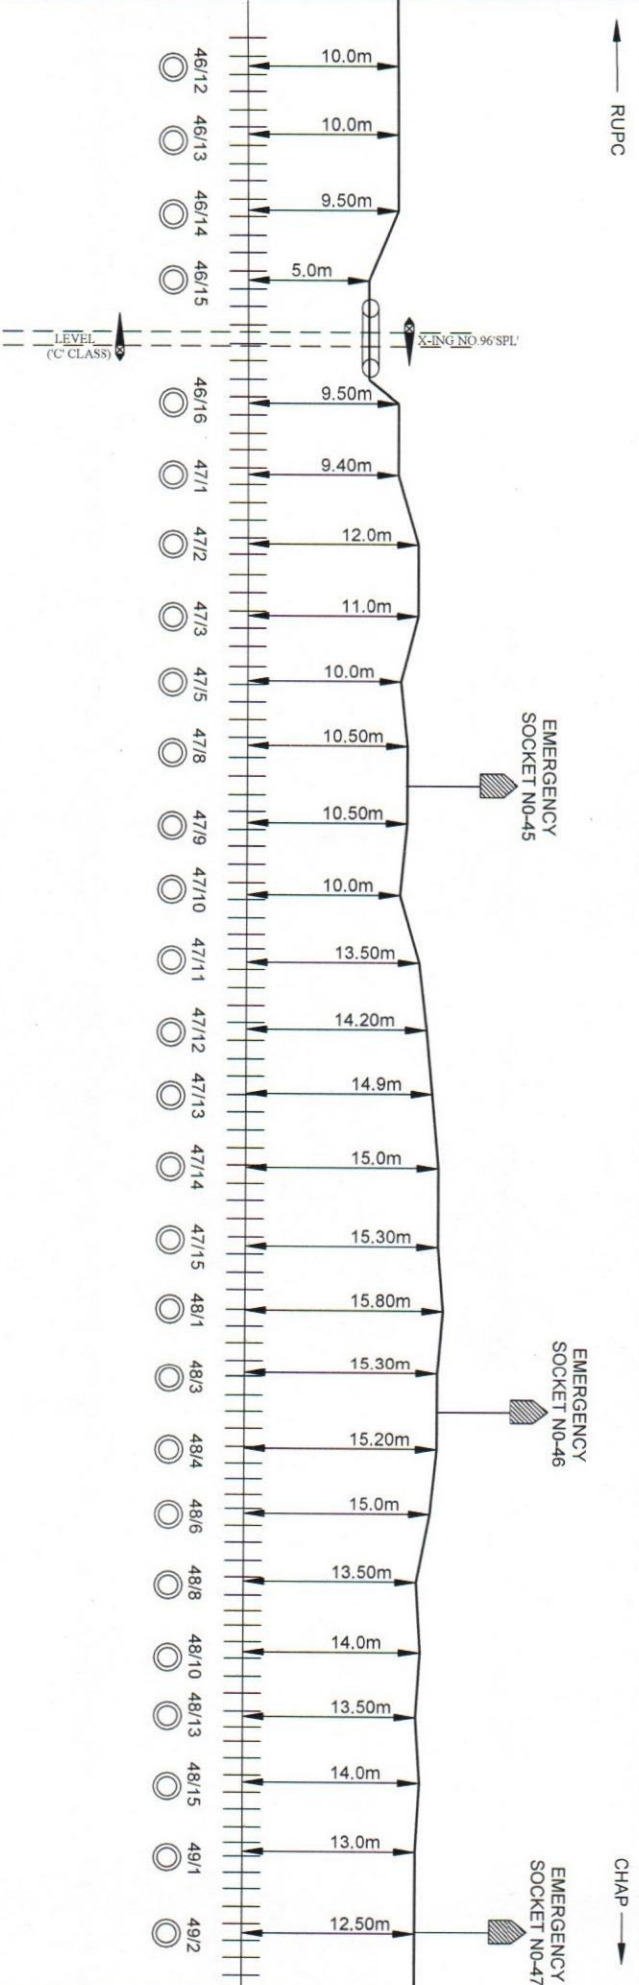

LEGENDS :-


6 Quad Cable	+++++
TRACK	+++++
CULVERT BRIDGE	==
LEVEL CROSSING	==
HDD	○
EMERGENCY SOCKET	■

Prepared by A.DSTE/NER/IZN

PREPARED - BY	APPROVED BY	(6 QUAD) CABLE ROUTE PLAN (RUPC - CHAP SEC)
TCM / TELE/3/ RUPC	SSE / TELE / RUPC	
RANDHEER SINGH	AJAY KUMAR GUPTA	

SECTION :- RUPC - CHAP

PAGE NO - 03

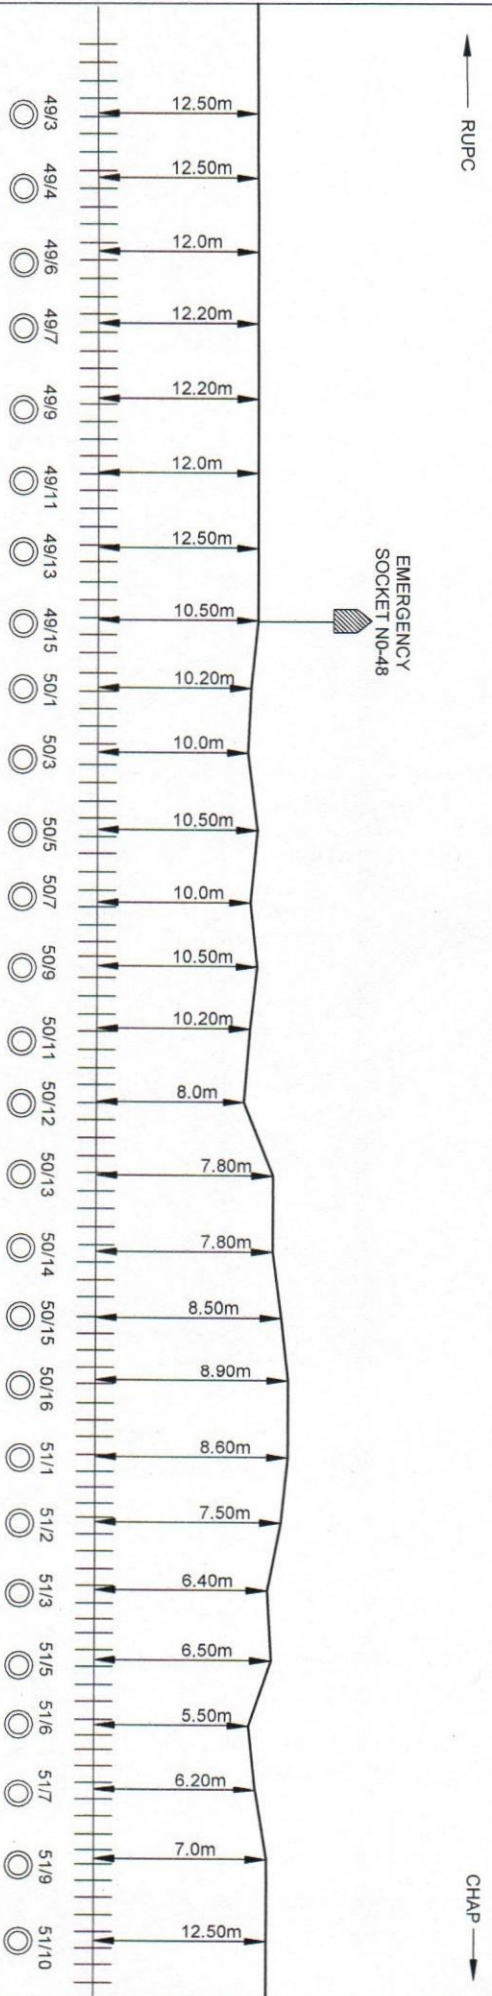

LEGENDS :-


6 Quad Cable	+++++
TRACK	+++++
CULVERT BRIDGE	----
LEVEL CROSSING	----
HDD	○
EMERGENCY SOCKET	■

सहायक प्रमुख, इन्फ्रास्ट्रक्चर
A.DSTENER/IZN

PREPARED - BY	APPROVED BY	(6 QUAD) CABLE ROUTE PLAN (RUPC - CHAP SEC)
TCM / TELE/3/ RUPC	SSE / TELE / RUPC	
RANDHEER SINGH	AJAY KUMAR GUPTA	


SECTION :- RUPC - CHAP

PAGE NO - 04

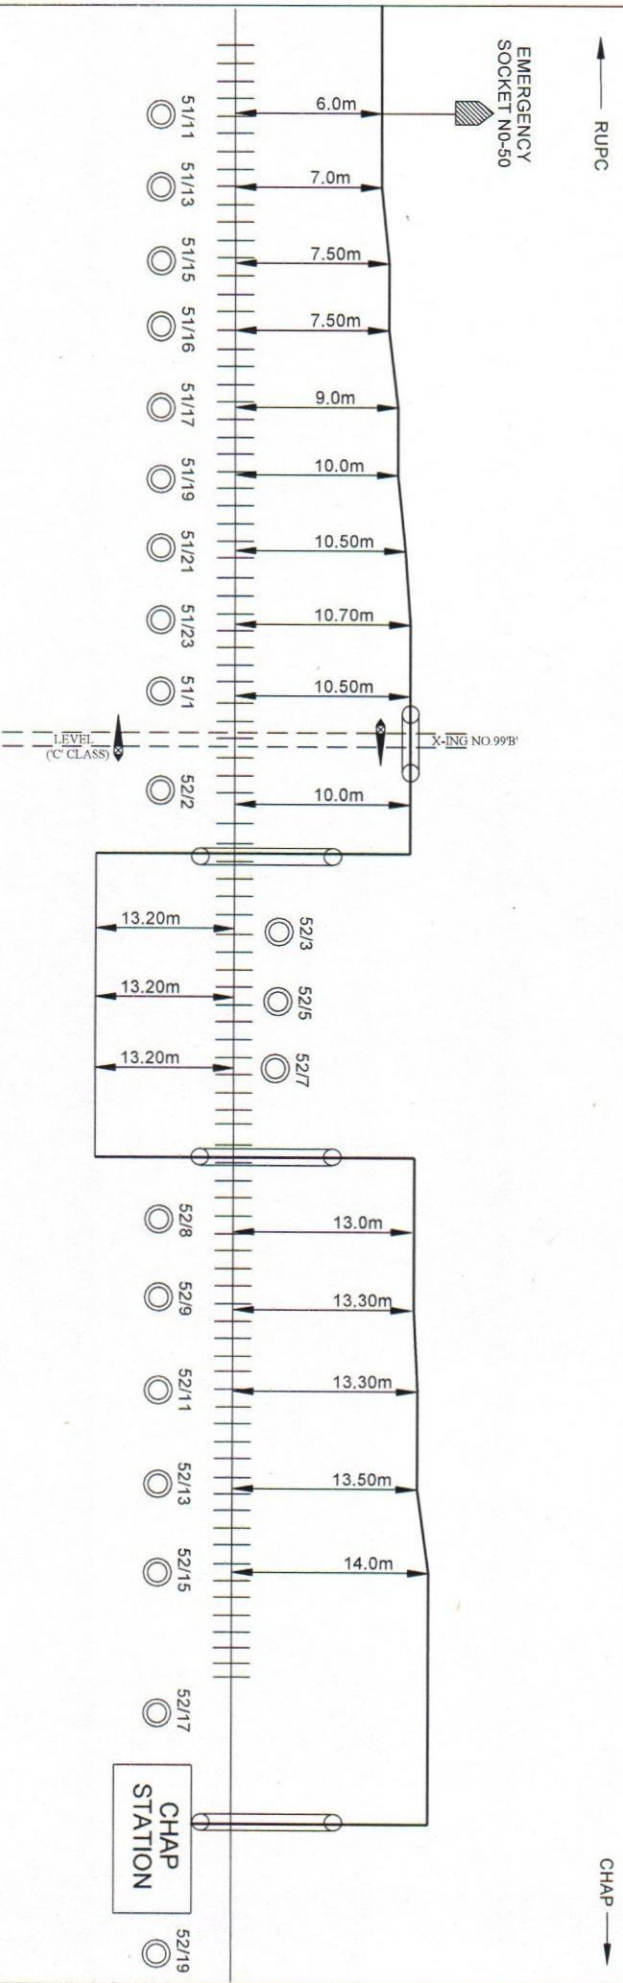

SECTION :- HLDD - CHAP

PAGE NO - 05

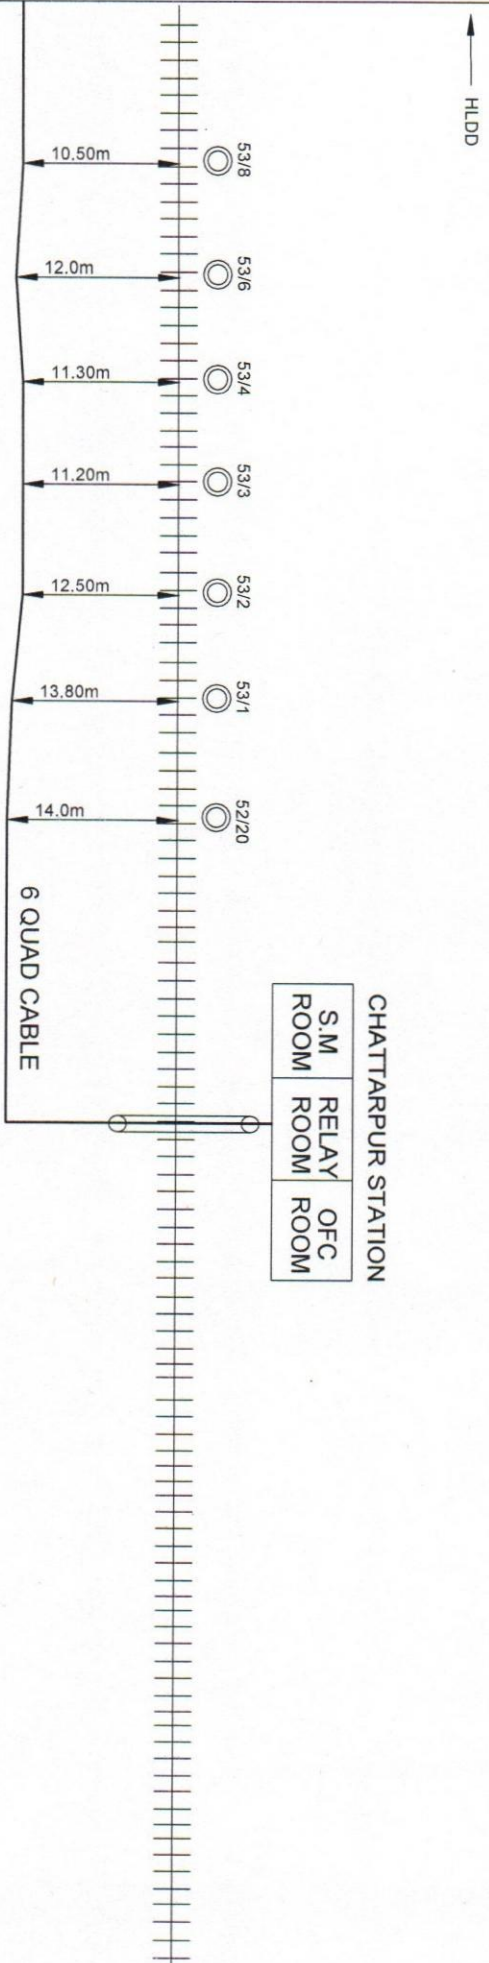


समाविष्ट नुं 30 रेंड, इन्ड
A.DSTE/NER/IZN

CHECKED - BY	APPROVED BY		(6 QUAD) CABLE ROUTE PLAN (HLDD - CHAP SEC)
<i>Asay</i>			
SSE / TELE / LKU	ADSTE / IZN	Sr. DSTE / IZN	

SECTION :- HLDD - CHAP

PAGE NO - 06

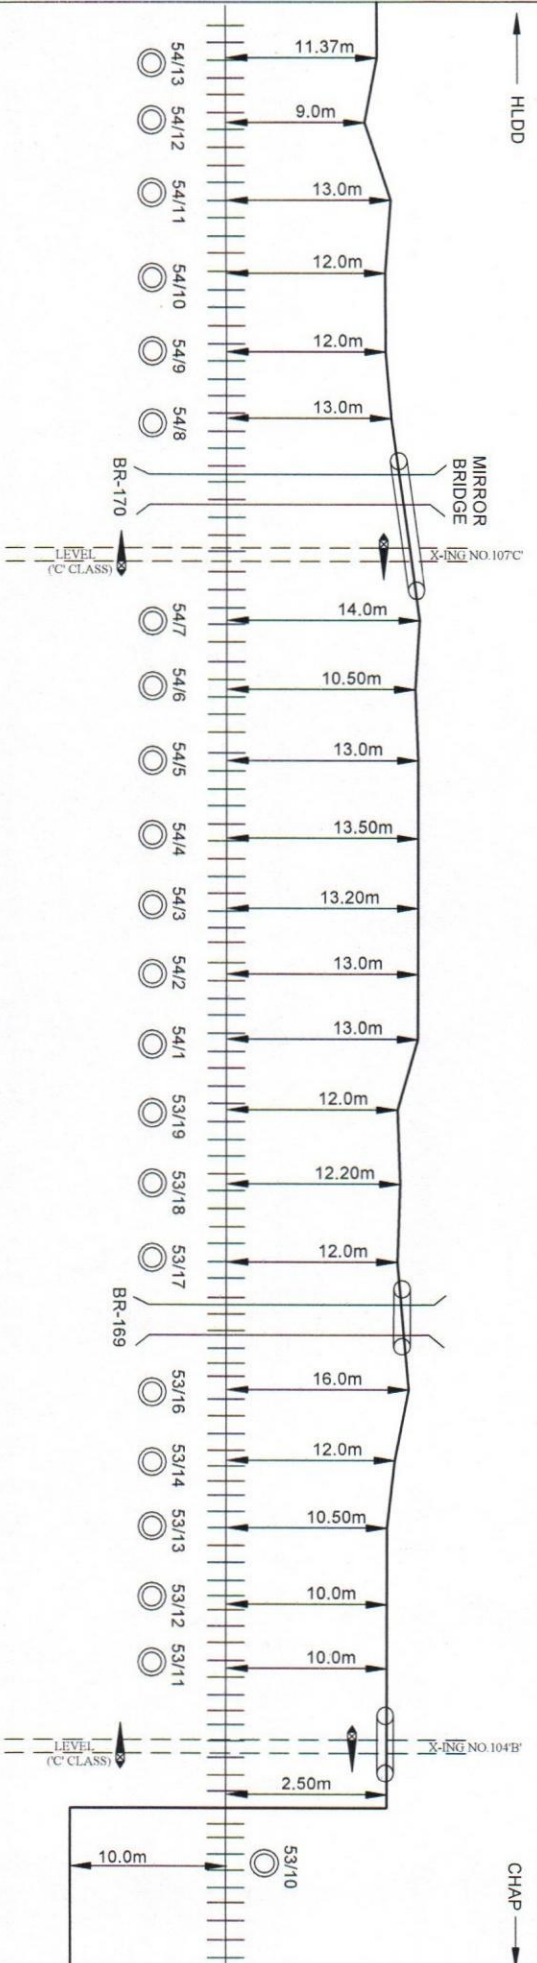


LEGENDS :-

6 Quad Cable	_____
TRACK	+++++
CULVERT BRIDGE	⌢
LEVEL CROSSING	≡
HDD	○
EMERGENCY SOCKET	⬮

CHECKED - BY	APPROVED BY	(6 QUAD)
ADSTE / IZN	S. DSTE / IZN	
CABLE ROUTE PLAN (HLDD - CHAP SEC)		

SECTION :- HLDD - CHAP

PAGE NO - 03

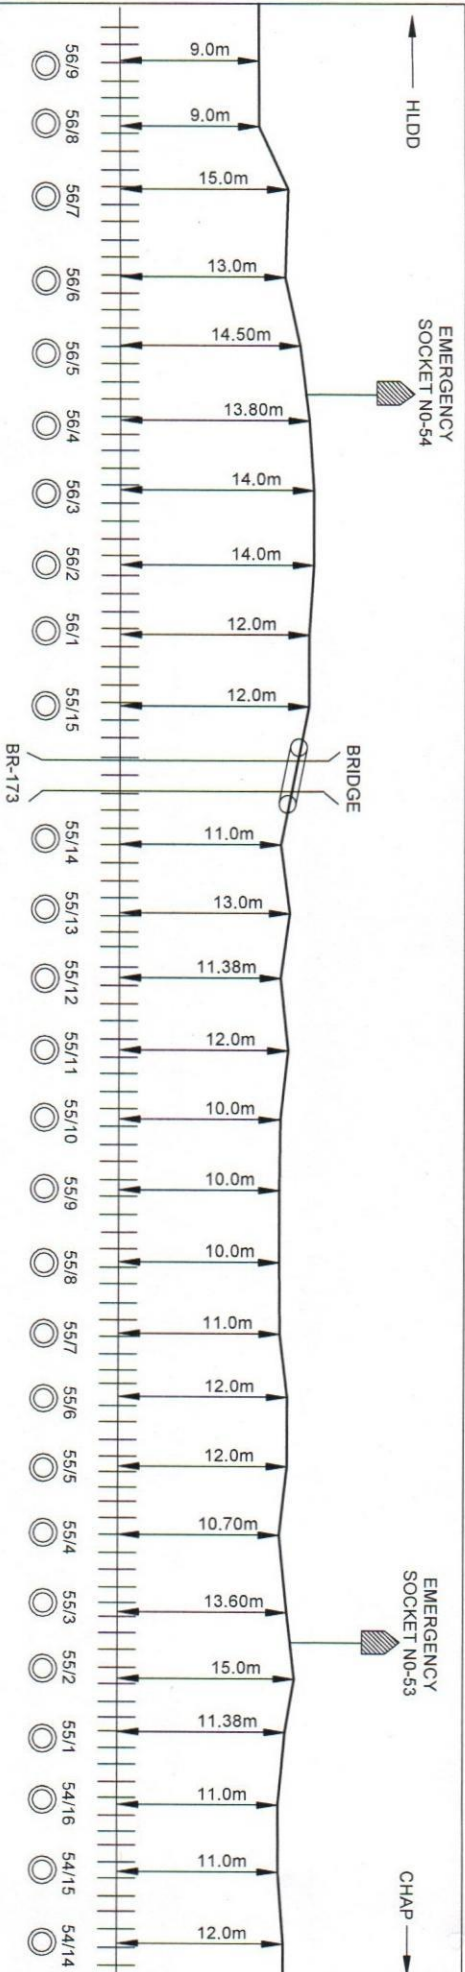

LEGENDS :-


6 Quad Cable	_____
TRACK	+++++
CULVERT BRIDGE	~
LEVEL CROSSING	≡
HDD	○
EMERGENCY SOCKET	■

CHECKED - BY	APPROVED BY	
		
SSE / TELE / LKU	ADSTE / IZN	Sr. DSTI / IZN

(6 QUAD)
CABLE ROUTE PLAN
(HLDD - CHAP SEC)

SECTION :- HLDD - CHAP

PAGE NO - 02

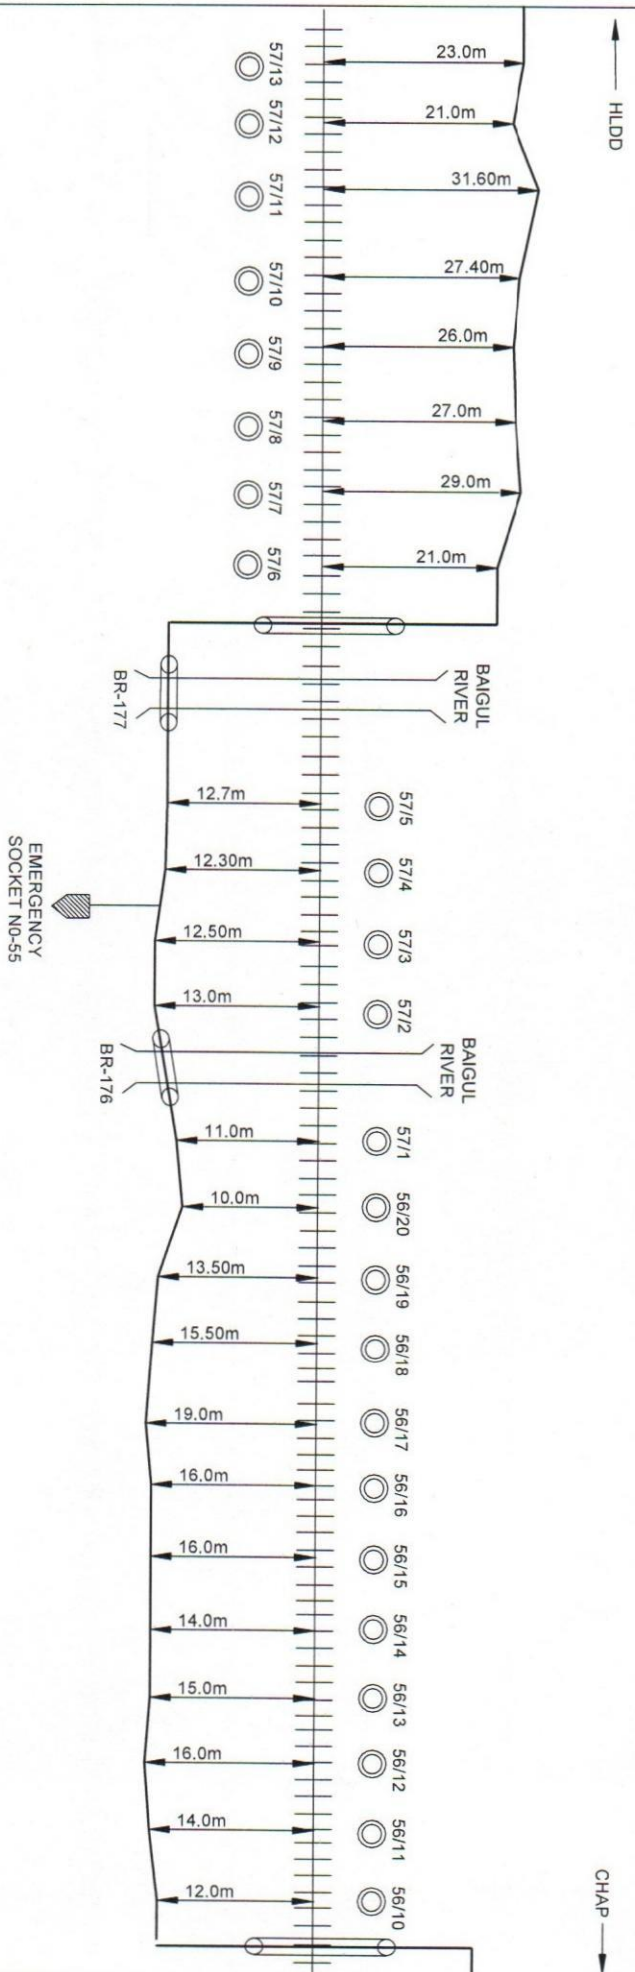


LEGENDS :-

6 Quad Cable	+
TRACK	+
CULVERT BRIDGE	+
LEVEL CROSSING	+
HDD	○
EMERGENCY SOCKET	+

CHECKED - BY	APPROVED BY	(6 QUAD)
SSE / TELE / LKU	ADSTE / IZN	Sr. DSTE / IZN
		CABLE ROUTE PLAN
		(HLDD - CHAP SEC)


SECTION :- HLDD - CHAP

PAGE NO - 01

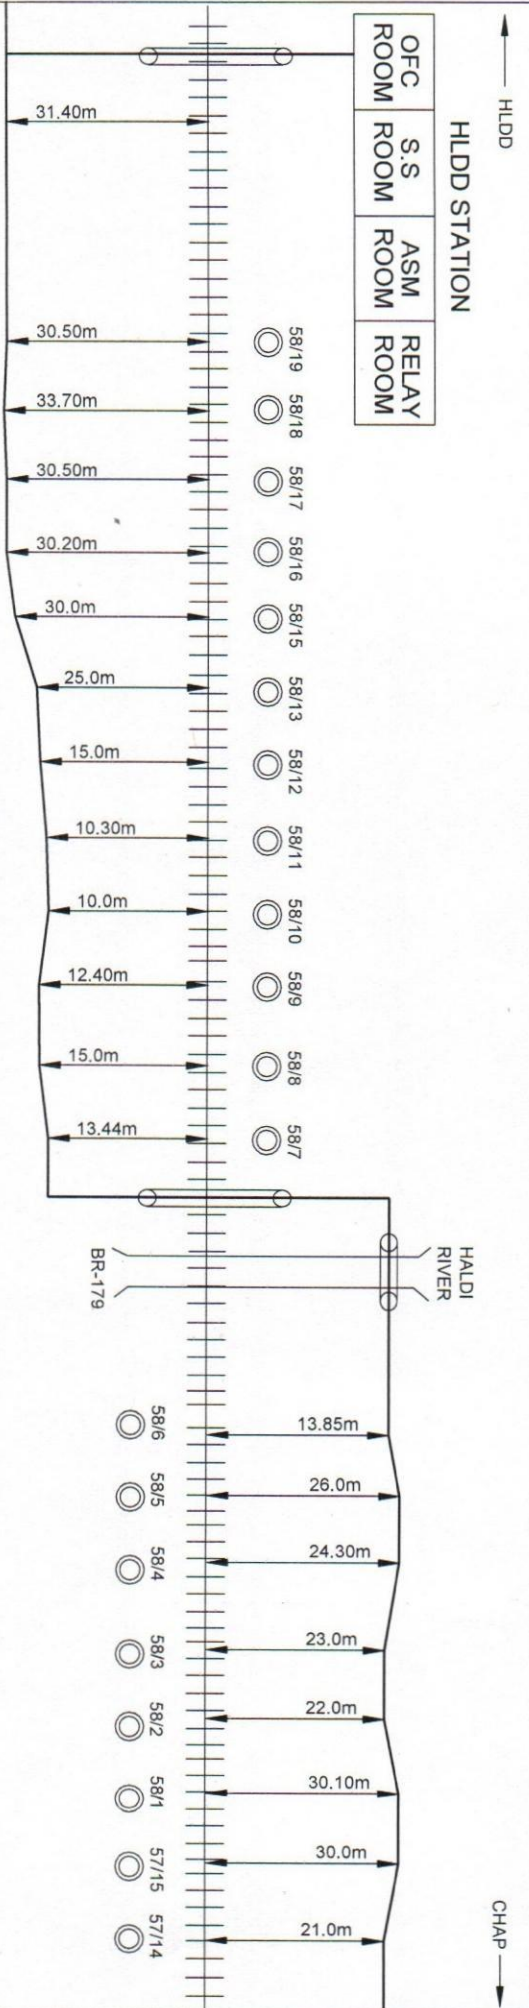

HLDD →

→ LKU

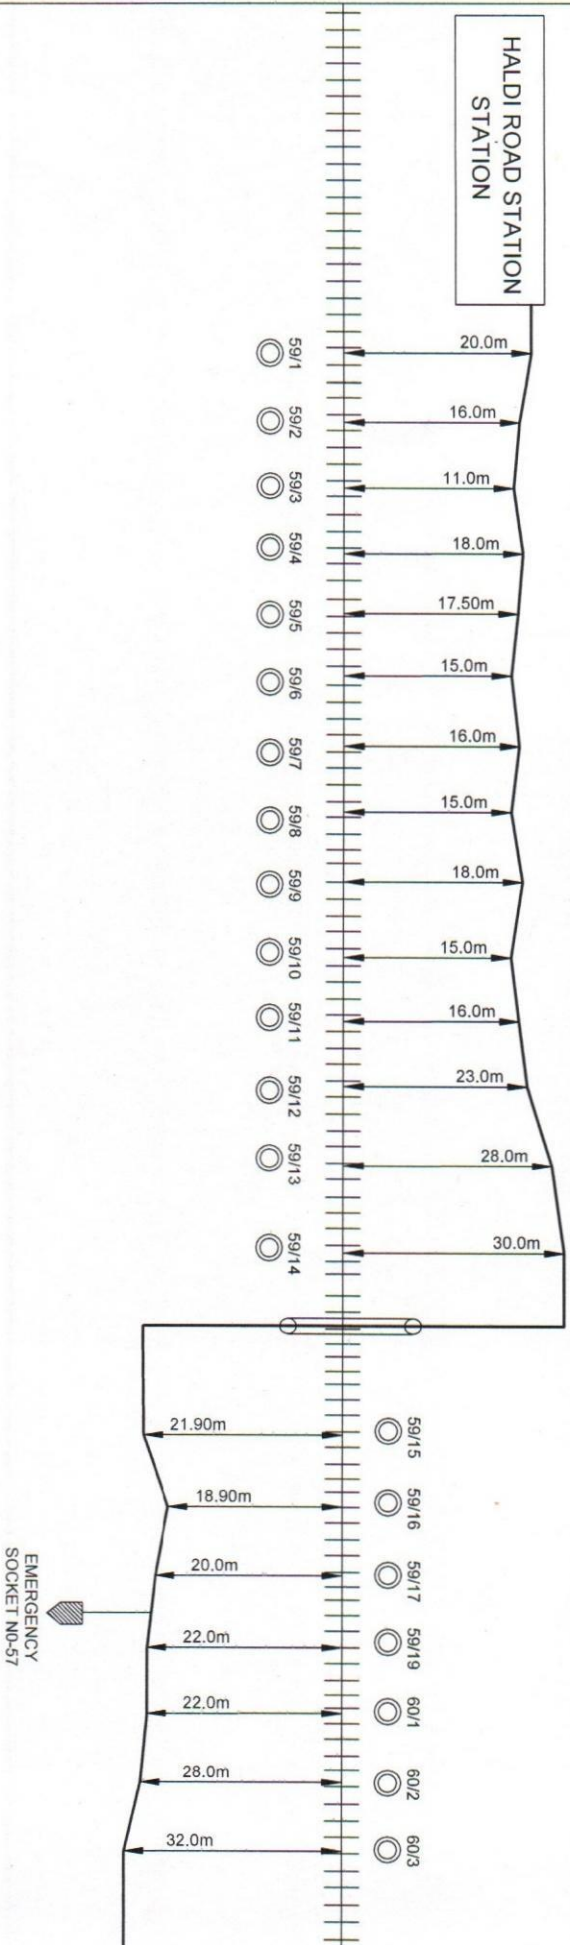


LEGENDS :-

6 Quad Cable	—————
TRACK	+++++
CULVERT BRIDGE	—X—
LEVEL CROSSING	—+—
HDD	○
EMERGENCY SOCKET	■

CHECKED - BY	APPROVED BY	(6 QUAD) CABLE ROUTE PLAN (HLDD - LKU SEC)
SSE / TELE / LKU	ADSTE / IZN	S. DSTE / IZN

HLDD →


LKU →

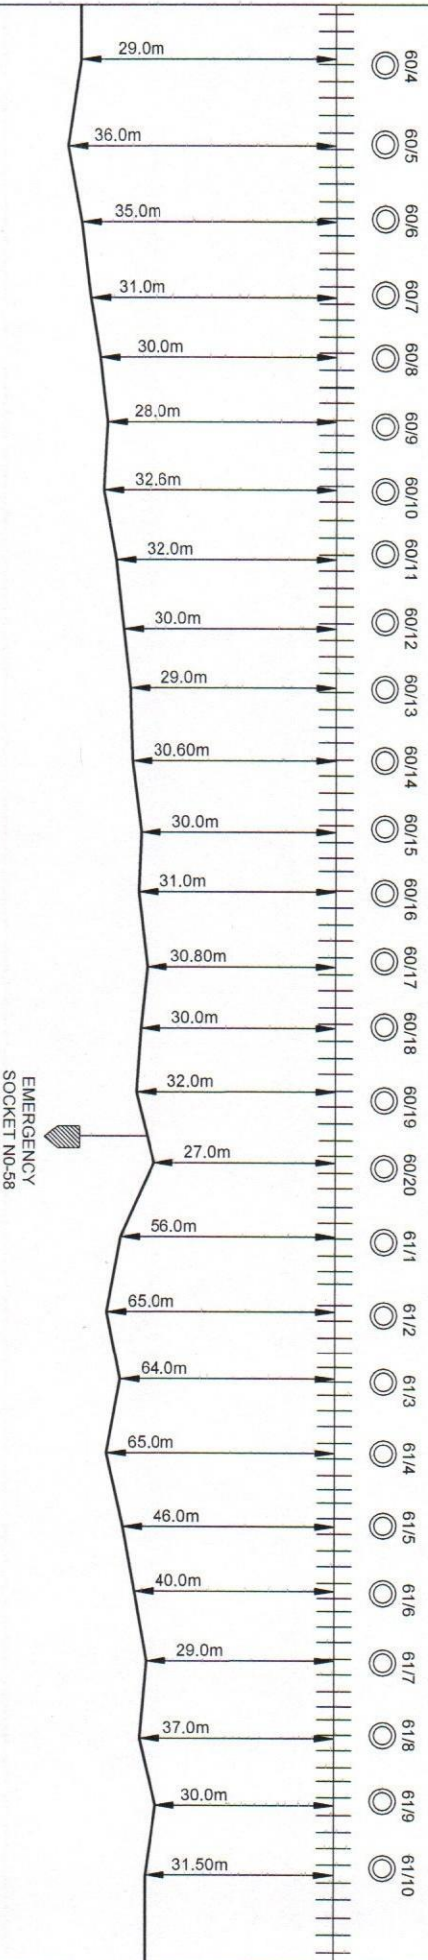

LEGENDS :-

6 Quad Cable	+++++
TRACK	+++++
CULVERT BRIDGE	----
LEVEL CROSSING	----
HDD	○
EMERGENCY SOCKET	■

CHECKED - BY	APPROVED BY	(6 QUAD) CABLE ROUTE PLAN (HLDD - LKU SEC)
SSE / TELE / LKU	ADSTE / IZN	

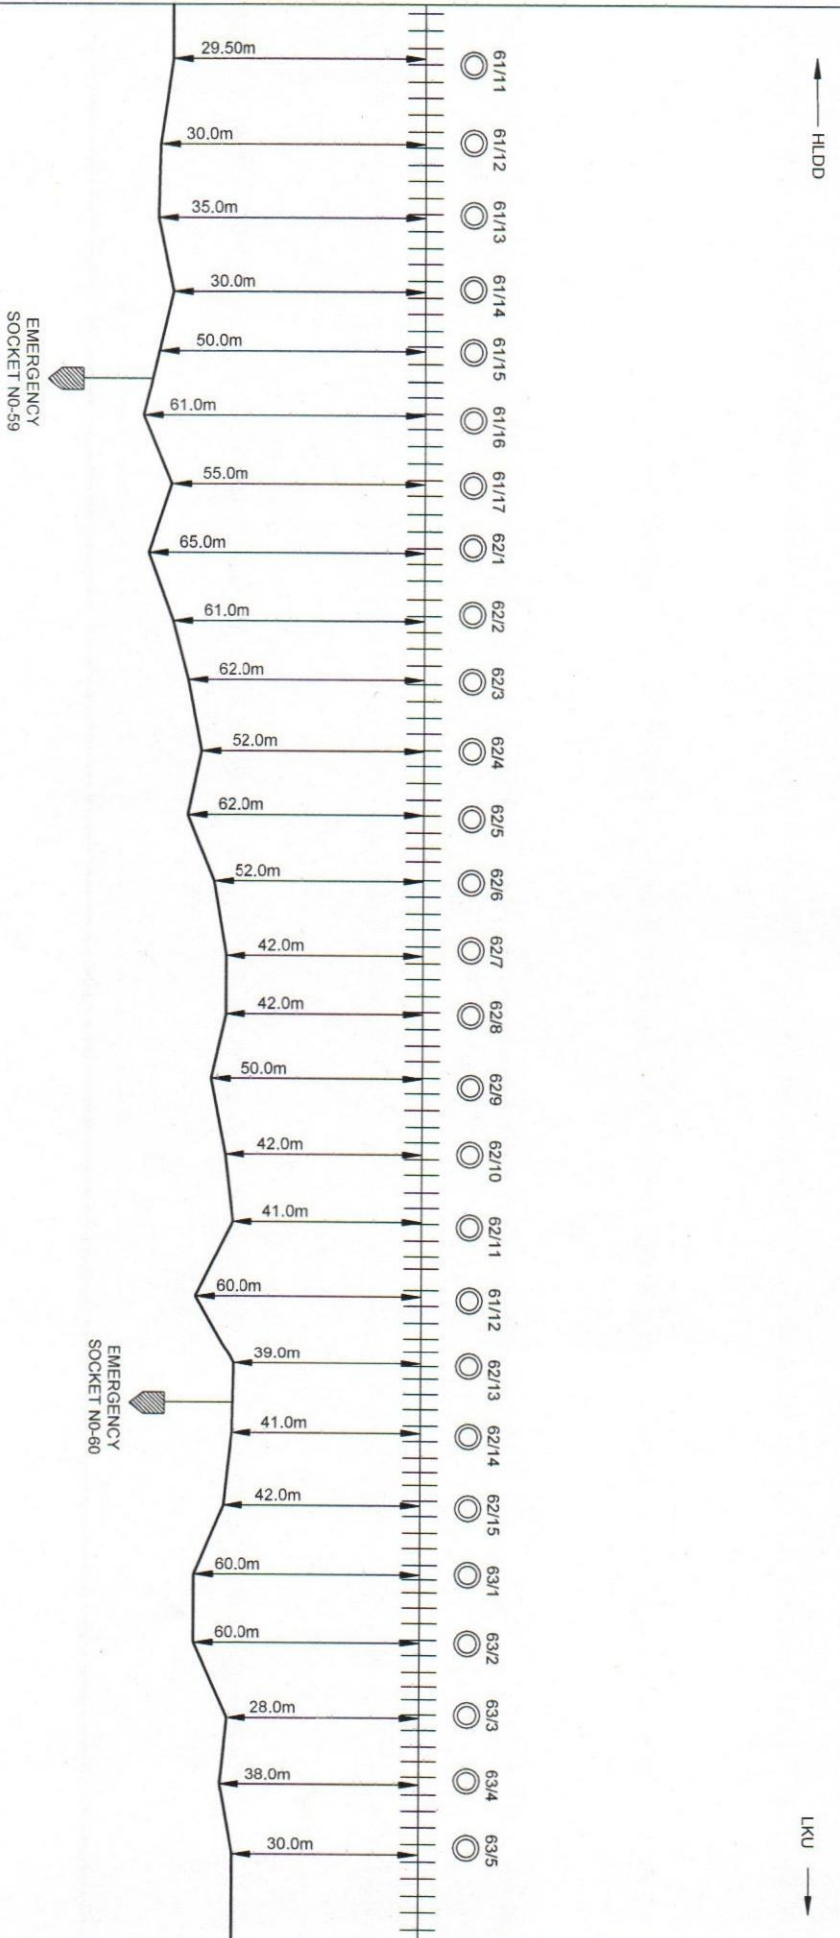


LEGENDS :-

6 Quad Cable	+++++
TRACK	+++++
CULVERT BRIDGE	----
LEVEL CROSSING	----
HDD	----
EMERGENCY SOCKET	----

CHECKED - BY	APPROVED BY	(6 QUAD) CABLE ROUTE PLAN (HLDD - LKU SEC)
SSE / TELE / LKU	ADSTE / IZN	



CHECKED - BY	APPROVED BY		(6 QUAD) CABLE ROUTE PLAN (HLDD - LKU SEC)
<i>[Signature]</i>		<u><i>[Signature]</i></u>	

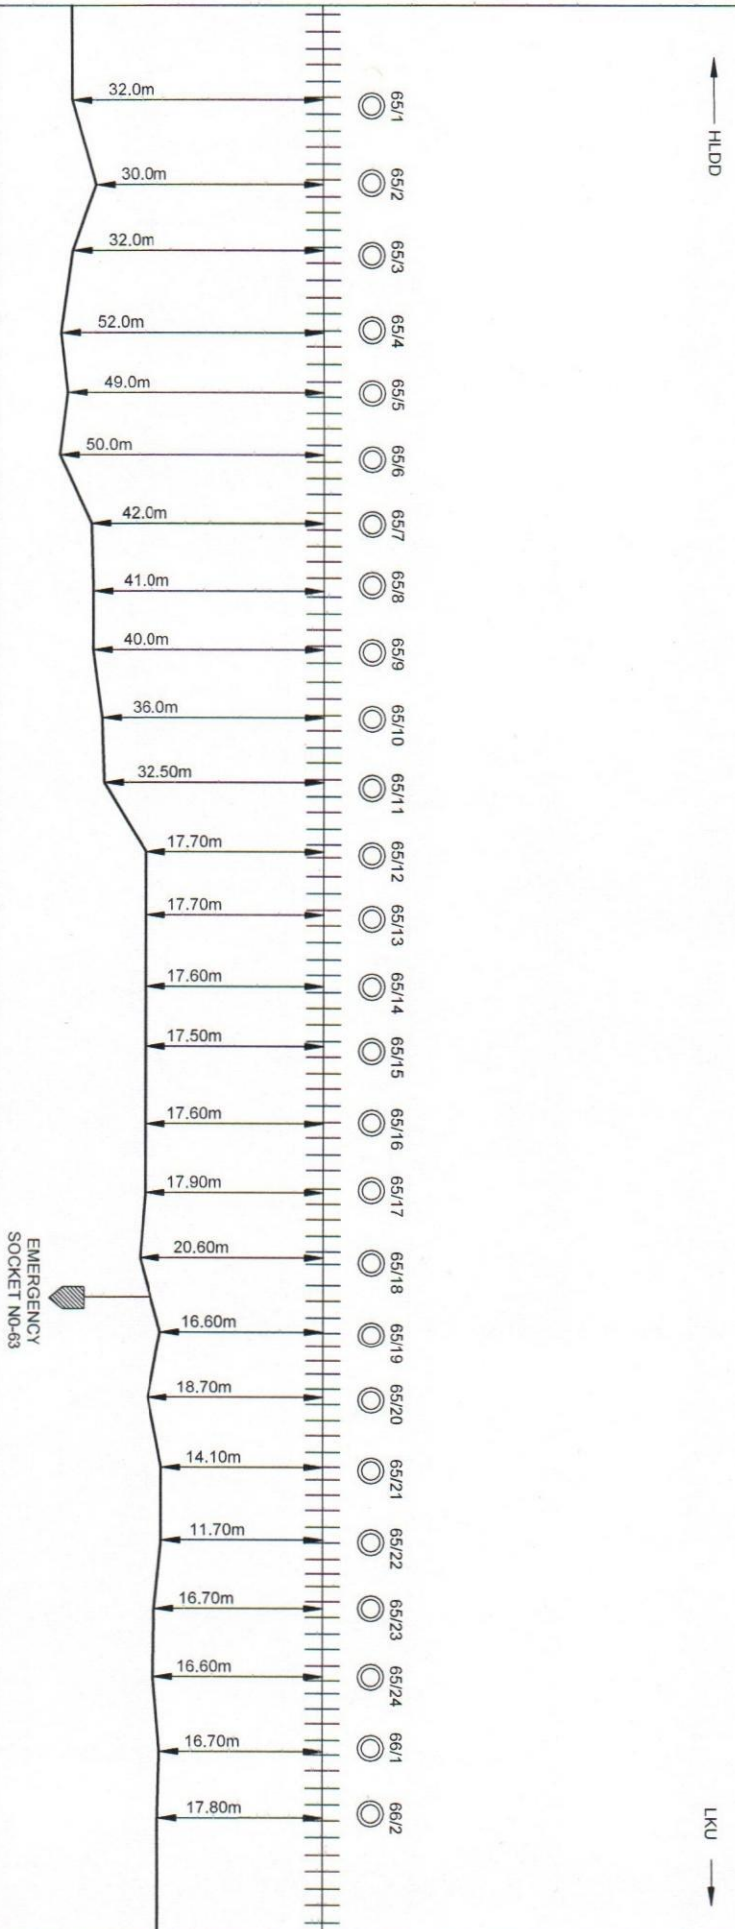


LEGENDS :-

6 Quad Cable	—————
TRACK	+++++
CULVERT BRIDGE	———
LEVEL CROSSING	———
HDD	○ — ○
EMERGENCY SOCKET	■

CHECKED - BY	APPROVED BY	(6 QUAD)	
		CABLE ROUTE PLAN	
SSE / TELE / LKU	ADSTE / IZN	Sr. DSTE / IZN	(HLDD - LKU SEC)

LKU STATION YARD

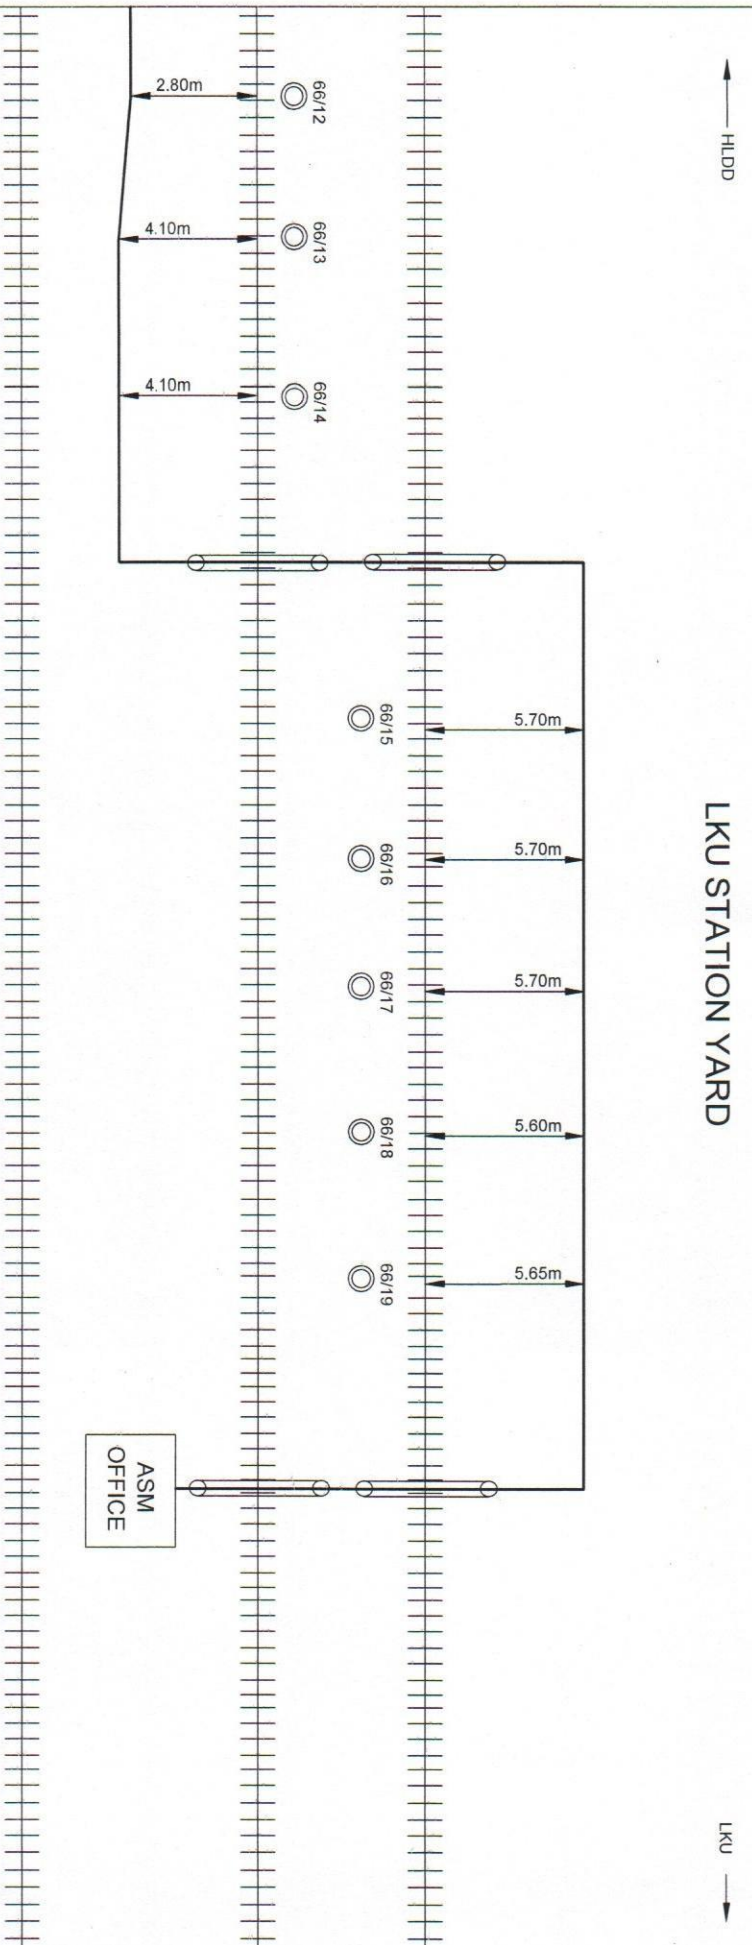


LEGENDS :-

6 Quad Cable	—————
TRACK	+++++
CULVERT BRIDGE	———
LEVEL CROSSING	———
HDD	○
EMERGENCY SOCKET	■


CHECKED - BY	APPROVED BY	(6 QUAD) CABLE ROUTE PLAN (HLDD - LKU SEC)
SSE / TELE / LKU	ADSTE / IZN	
ADSTE / IZN	S. DSTE / IZN	

6 QUAD CABLE ROUTE PLAN HALDWANI-LALKUAN Jn.

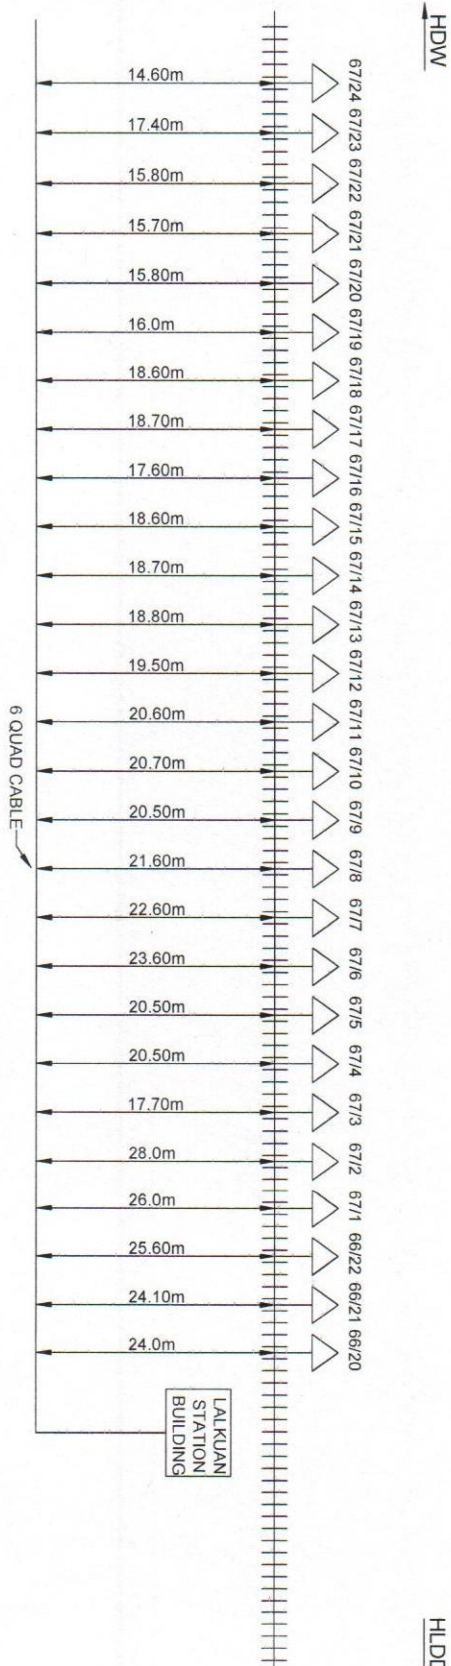


NORTH EASTERN RAILWAY						
DIVISION			IZZATNAGAR			
SHEET No.			10			
LOCATION:			HALDWANI-LALKUAN Jn.			
	EMERGENCY SOCKET & JOINT		OHE MAST	Auto CAD Drawing By	(ARIEL KANDULINA) SSEDOKGINZ	SSE/TELE/LKU
	LEVEL CROSSING GATE					
#####	B.G. TRACK					

6 QUAD CABLE ROUTE PLAN HALDWANI-LALKUAN Jn.

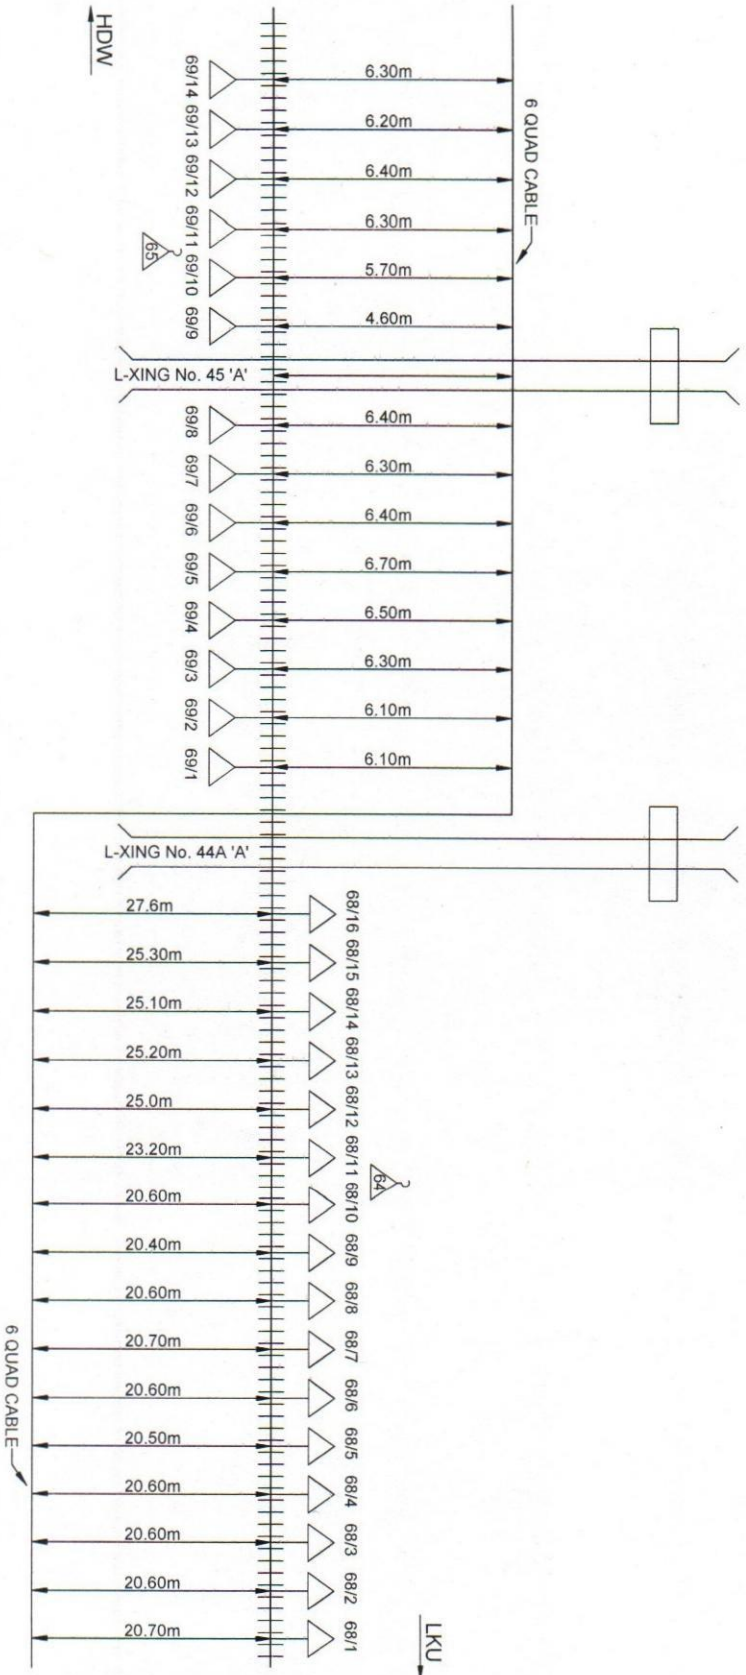


NORTH EASTERN RAILWAY	
DIVISION	IZZATNAGAR
SHEET No.	9
LOCATION:	HALDWANI-LALKUAN Jn.
EMERGENCY SOCKET & JOINT	OHE MAST
LEVEL CROSSING GATE	
B.G. TRACK	
Auto CAD Drawing By	(ARIEL KANDULUA) SSED/ORG/ZN
SSED/TELE/LKU	
DSTE/ZN	
Sr.DSTE/ZN	

6 QUAD CABLE ROUTE PLAN HALDWANI-LALKUAN Jn.

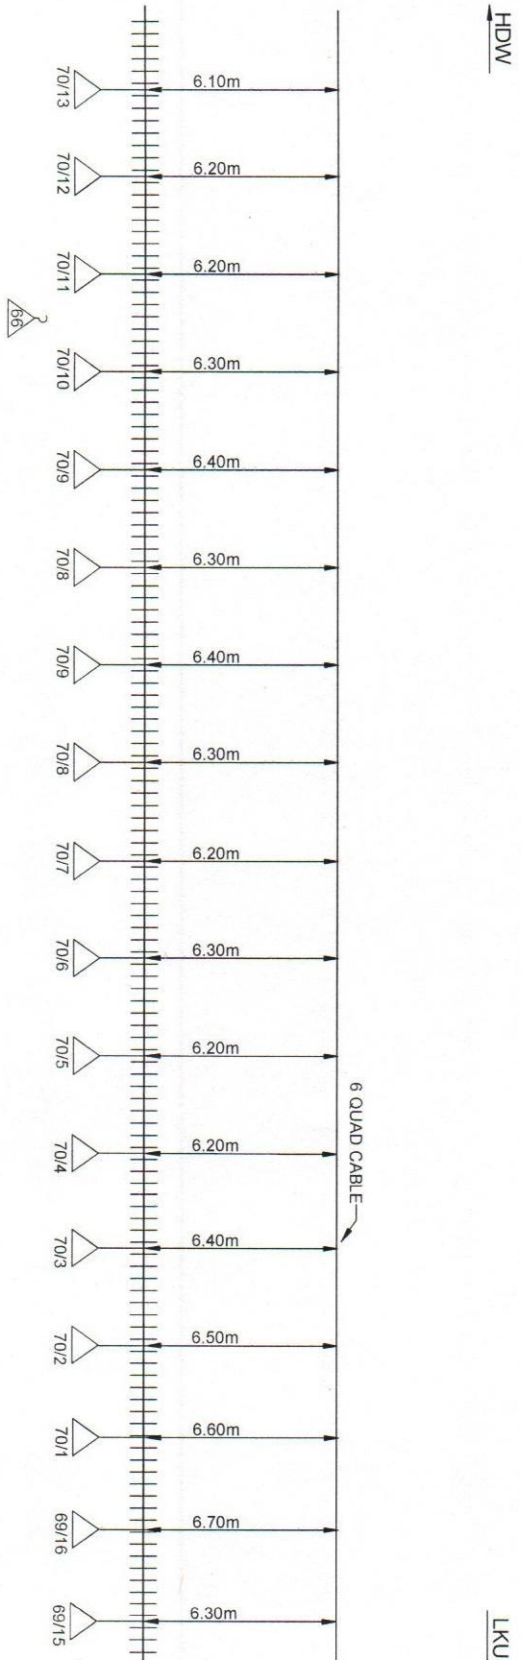


NORTH EASTERN RAILWAY				DIVISION		LOCATION:	
IZZATNAGAR				SHEET No.		HALDWANI-LALKUAN Jn.	
8							
EMERGENCY SOCKET & JOINT	△	OHE MAST	Auto CAD Drawing By	SSE/TELE/LKU		S.D/STE/I/ZN	
LEVEL CROSSING GATE	□		(DEEPAK KUMAR) ESM/IN	AD/STE/I/ZN		S.D/STE/I/ZN	
B.G. TRACK							

6 QUAD CABLE ROUTE PLAN HALDWANI-LALKUAN Jn.

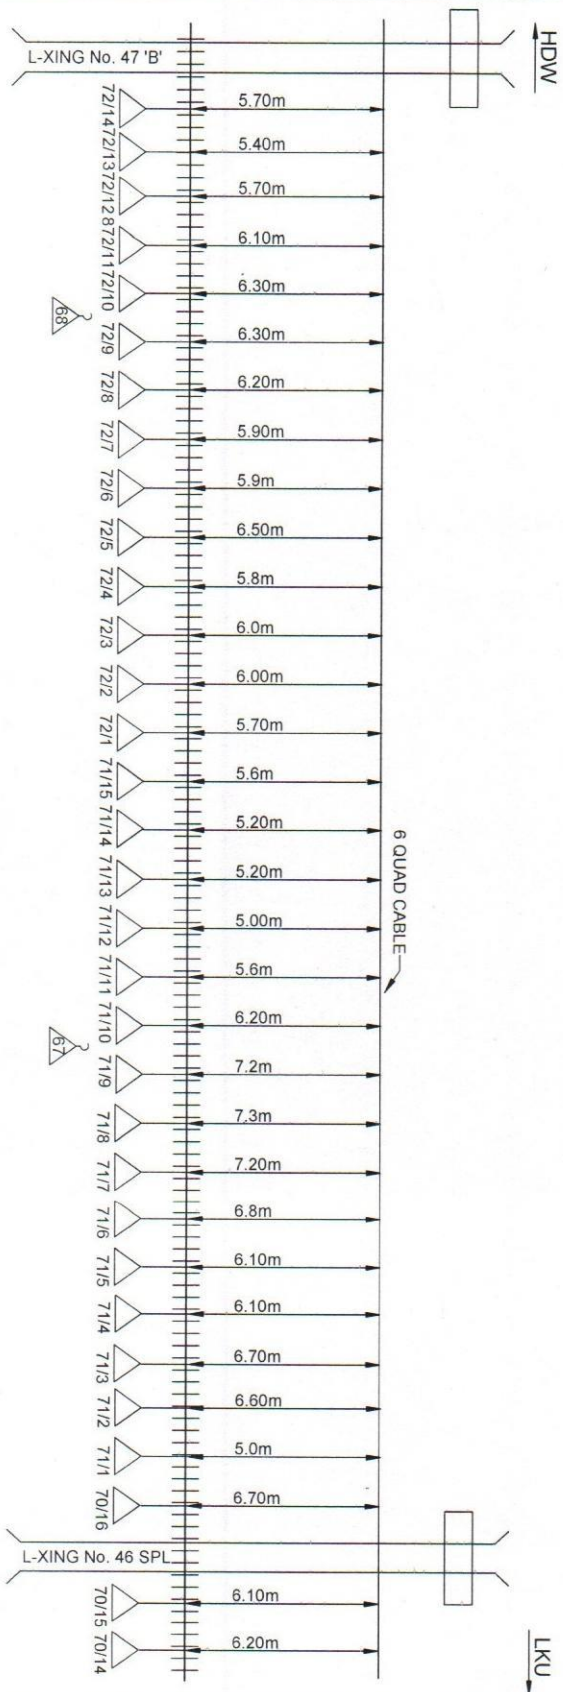


NORTH EASTERN RAILWAY		DIVISION		LOCATION:	
IZZATNAGAR		SHEET No.		HALDWANI-LALKUAN Jn.	
7		S. D. STE/I/ZN		S. D. STE/I/ZN	
ADSTE/I/ZN		SSE/TELE/LKU		Auto CAD Drawing By	
(DEEPAK KUMAR) ESM/ZN		OHE MAST		LEVEL CROSSING GATE	
EMERGENCY SOCKET & JOINT		B.G. TRACK			

6 QUAD CABLE ROUTE PLAN HALDWANI-LALKUAN Jn.

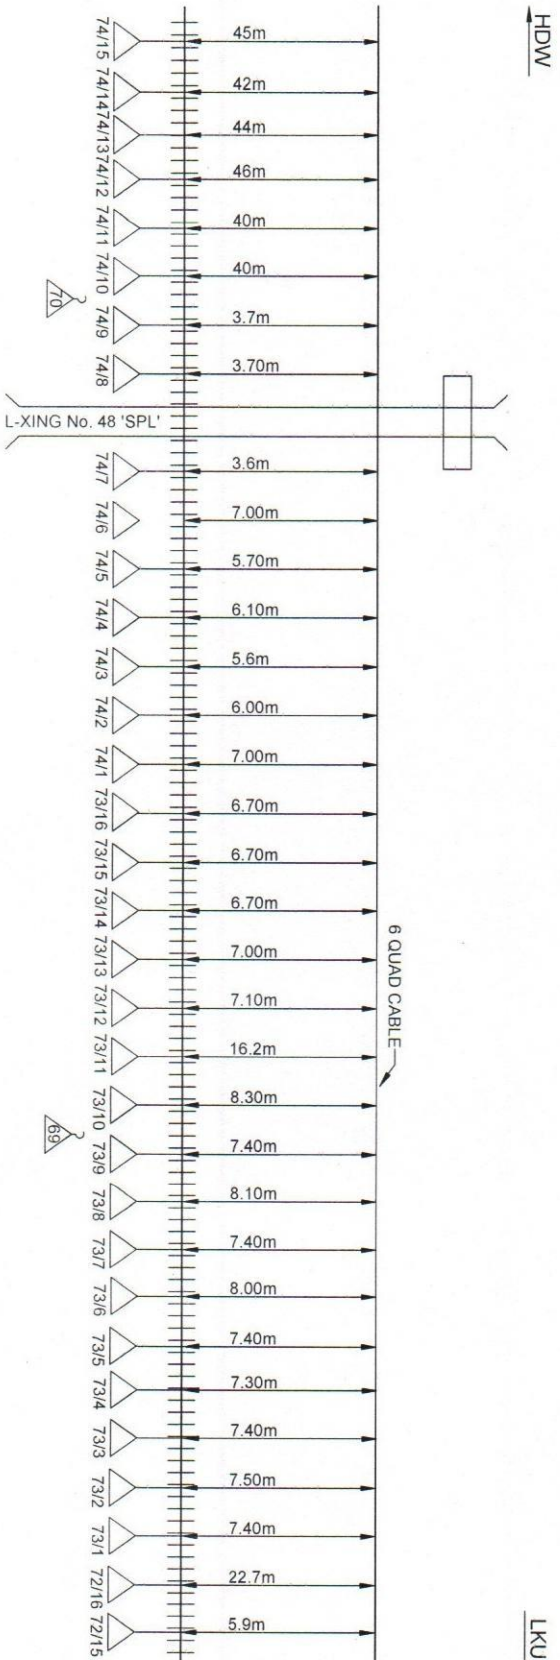


NORTH EASTERN RAILWAY			
DIVISION		IZZATNAGAR	
SHEET No.		LOCATION:	
6		HALDWANI-LALKUAN Jn.	
EMERGENCY SOCKET & JOINT LEVEL CROSSING GATE B.G. TRACK	OHE MAST Auto CAD Drawing By (DEEPAK KUMAR) ESMINZN SSE/TELE/LKU AD/STE/ZN SI.D/STE/ZN		

6 QUAD CABLE ROUTE PLAN HALDWANI-LALKUAN Jn.

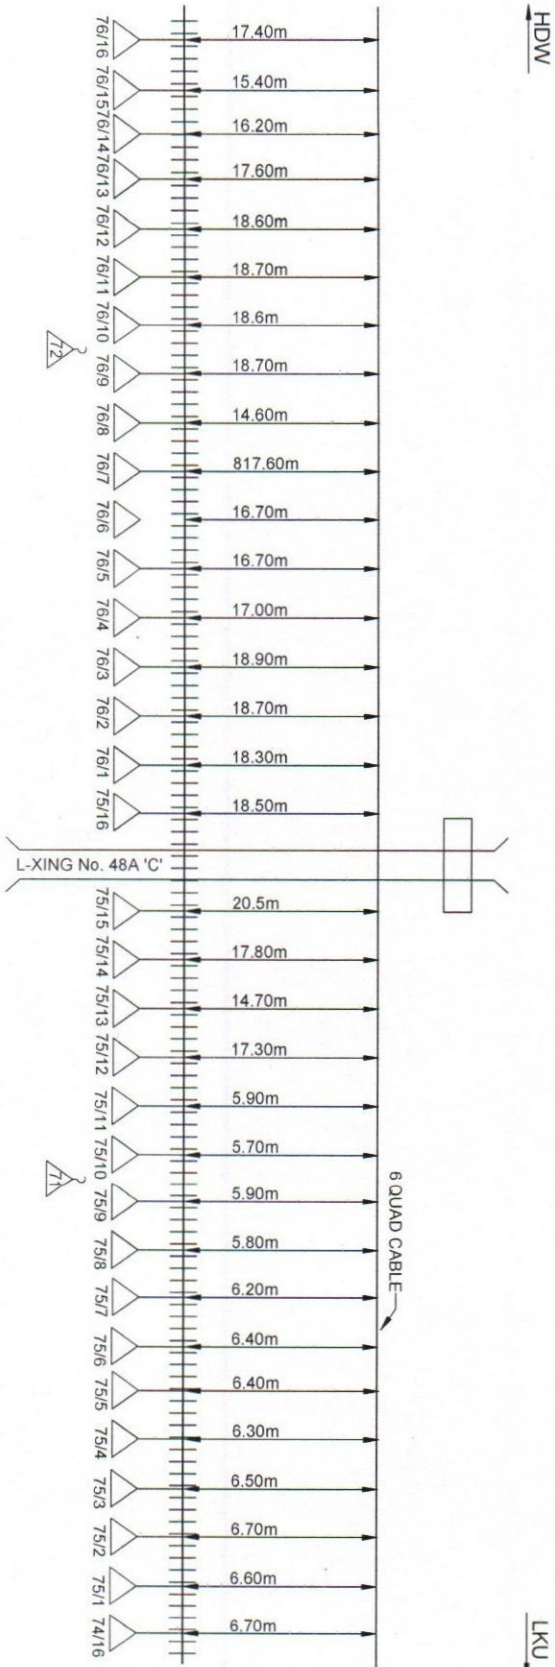


NORTH EASTERN RAILWAY			
DIVISION		IZZATNAGAR	
SHEET No.		LOCATION:	
5		HALDWANI-LALKUAN Jn.	
EMERGENCY SOCKET & JOINT	OHE MAST	Auto CAD Drawing By	
LEVEL CROSSING GATE		(DEEPAK KUMAR)	
B.G. TRACK		ESM/IZN	
SSE/TELE/LKU		ADSTE/IZN	
S.D.STE/IZN			

6 QUAD CABLE ROUTE PLAN HALDWANI-LALKUAN Jn.

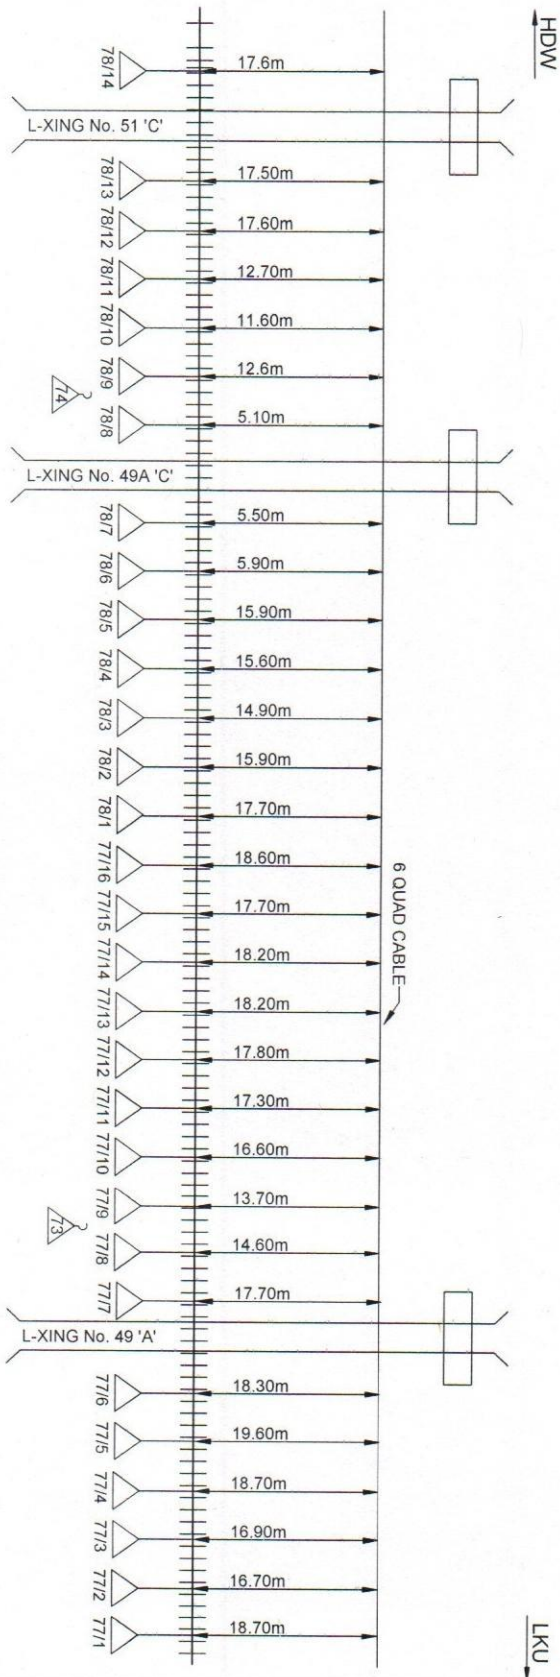


NORTH EASTERN RAILWAY	
DIVISION	IZZATNAGAR
SHEET No. 4	LOCATION: HALDWANI-LALKUAN Jn.
EMERGENCY SOCKET & JOINT	OHE MAST
LEVEL CROSSING GATE	
B.G. TRACK	
Auto CAD Drawing By (DEEPAK KUMAR) ESM/IZN	
SSE/TELE/LKU	
ADSTE/IZN	
Sr.DSTE/IZN	

6 QUAD CABLE ROUTE PLAN HALDWANI-LALKUAN Jn.

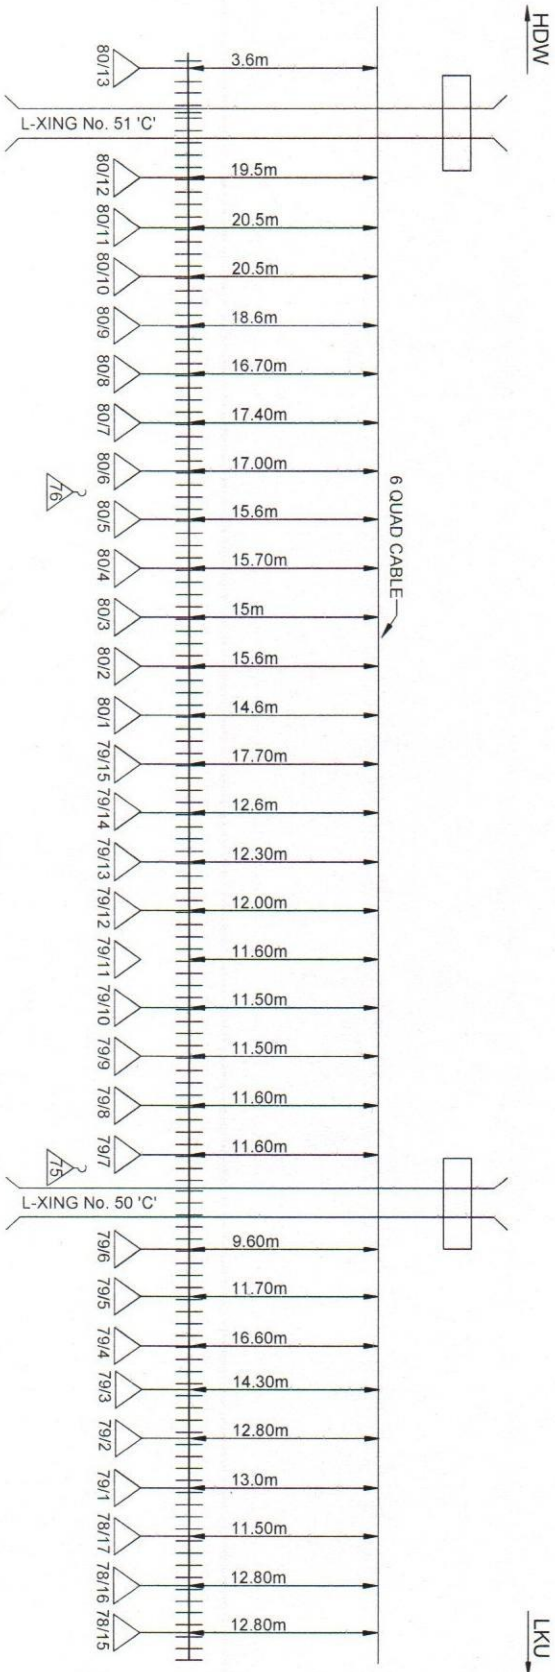


NORTH EASTERN RAILWAY			
DIVISION		LOCATION:	
SHEET No. 3		HALDWANI-LALKUAN Jn.	
EMERGENCY SOCKET & JOINT LEVEL CROSSING GATE B.G. TRACK	OHE MAST	Auto CAD Drawing By (DEEPAK KUMAR) ESM/IN	SSE/TELE/LKU ADSTE/ZN Sr.DSTE/ZN

6 QUAD CABLE ROUTE PLAN HALDWANI-LALKUAN Jn.

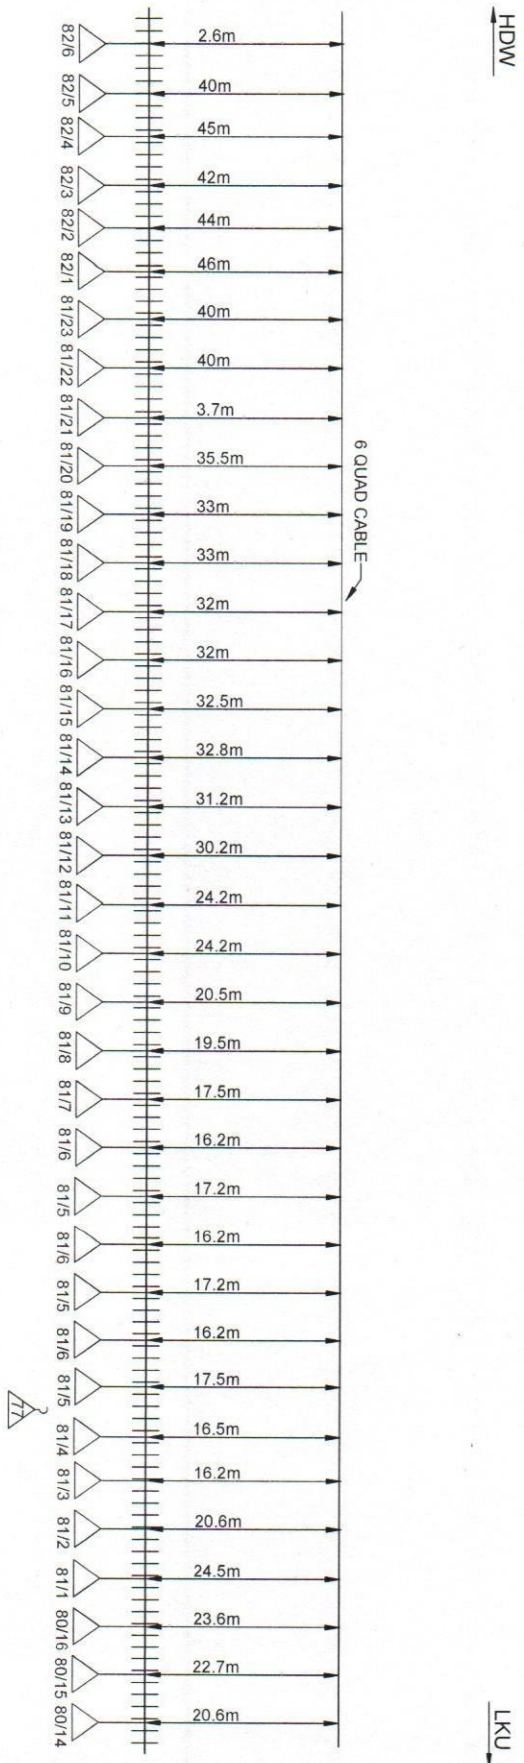


△	EMERGENCY SOCKET & JOINT	△	OHE MAST	Auto CAD Drawing By					
□	LEVEL CROSSING GATE			(DEEPAK KUMAR)					
#####	B.G. TRACK			ESMINZN	SSE/TELE/LKU	ADSTE/IZN	Sr.DSTE/IZN	DIVISION	IZZATNAGAR
								SHEET No.	LOCATION:
								2	HALDWANI-LALKUAN Jn.

6 QUAD CABLE ROUTE PLAN HALDWANI-LALKUAN Jn.

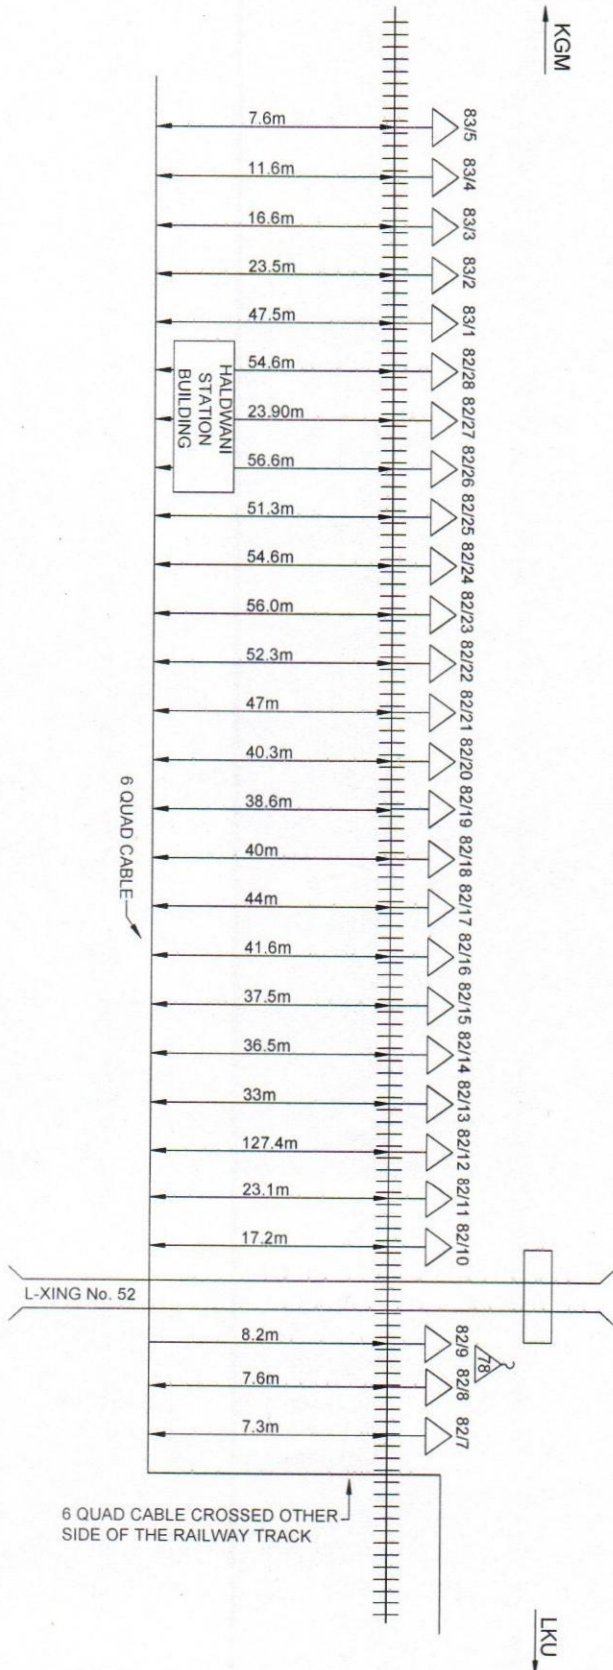


NORTH EASTERN RAILWAY	
DIVISION	IZZATNAGAR
SHEET No.	1
LOCATION:	HALDWANI-LALKUAN Jn.
EMERGENCY SOCKET & JOINT	△
LEVEL CROSSING GATE	⊞
B.G. TRACK	
OHE MAST	△
Auto CAD Drawing By	(DEEPAK KUMAR) ESMINZN
SSE/TELE/LKU	<i>BS</i>
AD/STE/ZN	✓
Sr.D/STE/ZN	<i>SB</i>

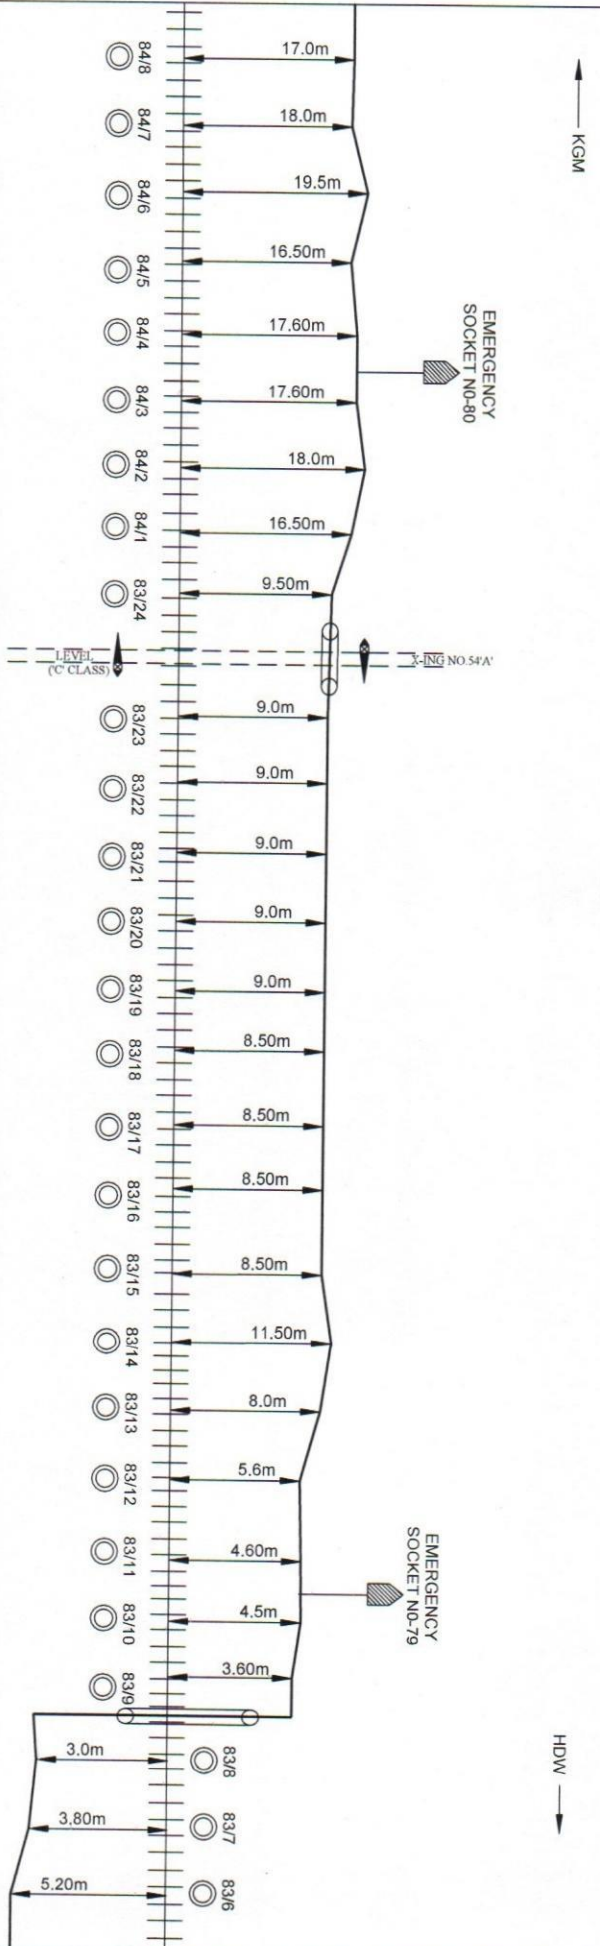

LEGENDS :-

6 Quad Cable	+++++
TRACK	+++++
CULVERT BRIDGE	----
LEVEL CROSSING	----
HDD	----
EMERGENCY SOCKET	----


CHECKED - BY	APPROVED BY	(6 QUAD) CABLE ROUTE PLAN (KGM - HDW SEC)
SSE / TELE / LKU	ADSTE / IZN	

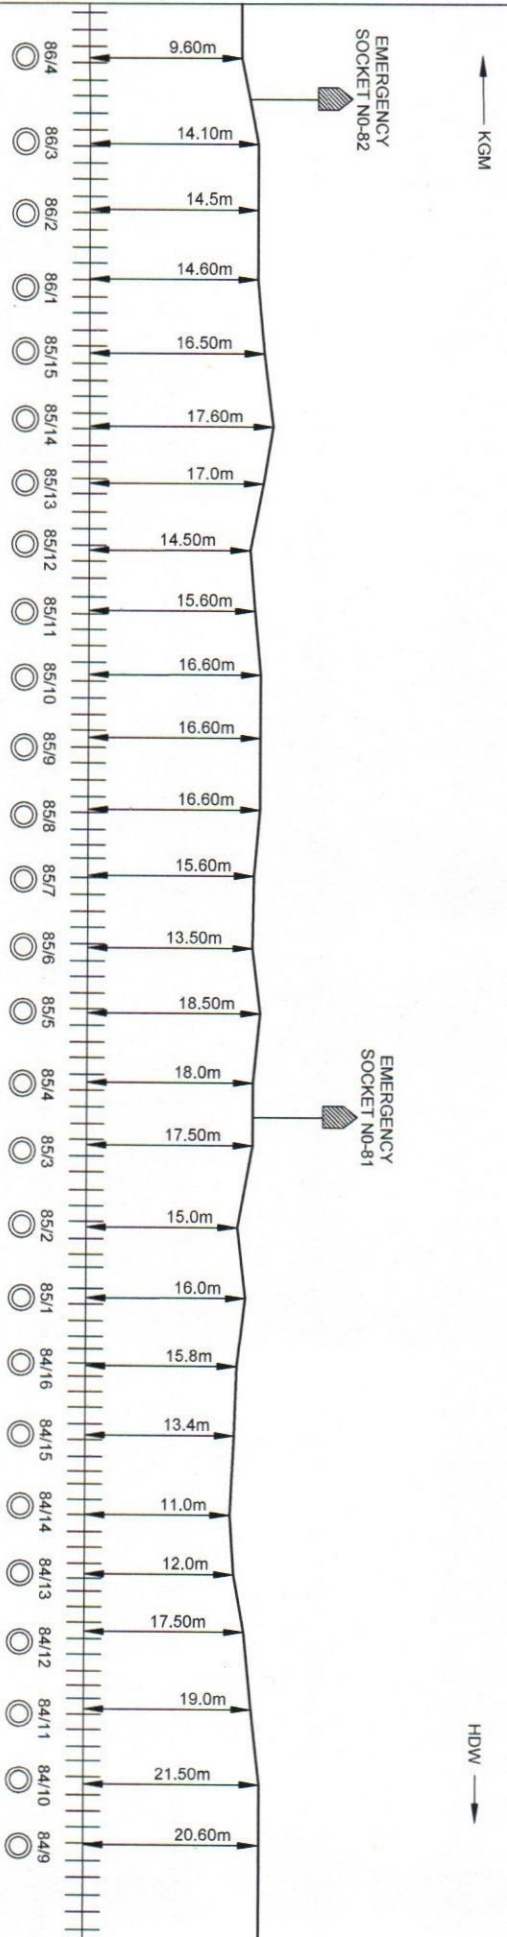

LEGENDS :-

6 Quad Cable	—————
TRACK	+++++
CULVERT BRIDGE	≡
LEVEL CROSSING	≡
HDD	○
EMERGENCY SOCKET	■


CHECKED - BY	APPROVED BY	(6 QUAD) CABLE ROUTE PLAN (KGM - HDW SEC)
SSE / TELE / LKU	ADSTE / IZN	
ADSTE / IZN	S. DSTE / IZN	

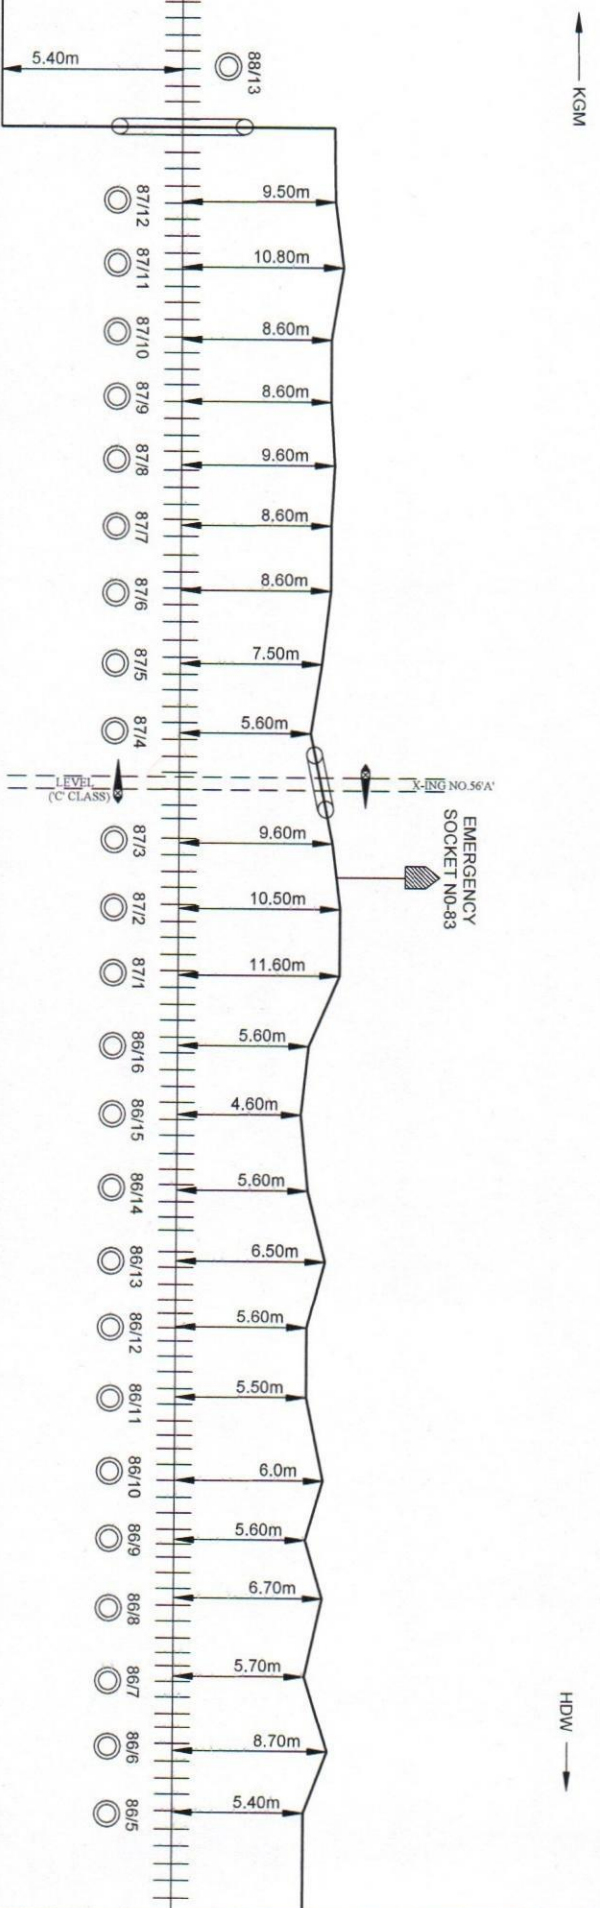

LEGENDS :-

6 Quad Cable	+++++
TRACK	+++++
CULVERT BRIDGE	—
LEVEL CROSSING	—
HDD	○
EMERGENCY SOCKET	■

CHECKED - BY	APPROVED BY	(6 QUAD) CABLE ROUTE PLAN (KGM - HDW SEC)
SSE / TELE / LKU	ADSTE / IZN	

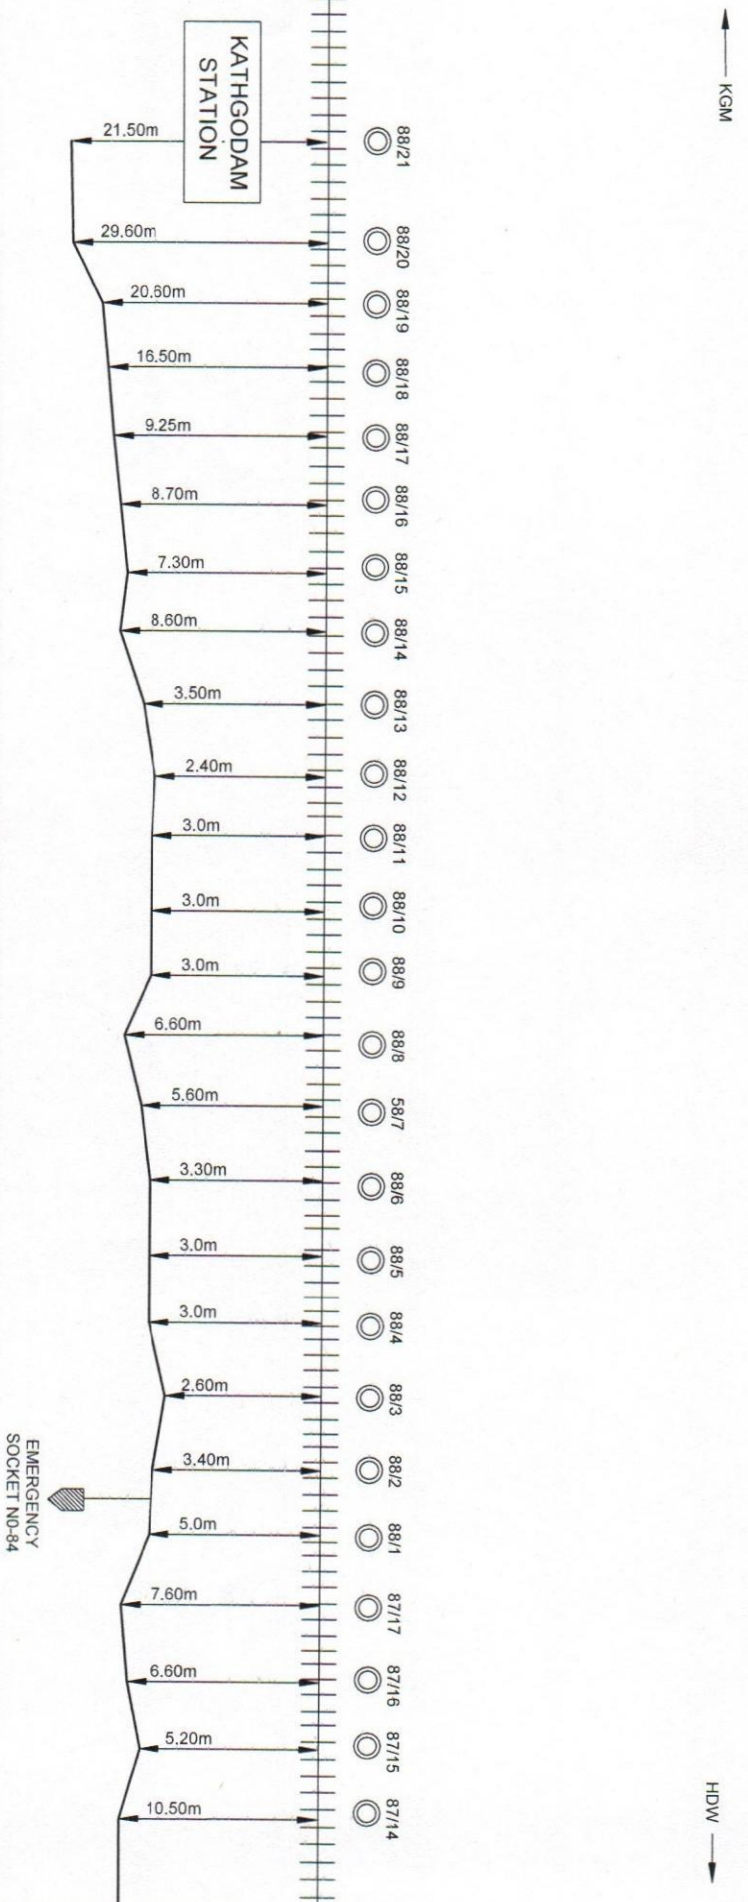

LEGENDS :-

6 Quad Cable	
TRACK	
CULVERT BRIDGE	
LEVEL CROSSING	
HDD	
EMERGENCY SOCKET	

CHECKED - BY	APPROVED BY	(6 QUAD) CABLE ROUTE PLAN (KGM - HDW SEC)
SSE / TELE / LKU	ADSTE / IZN	