OFC CABLE ROUTE PLAN
(MANDHANA.- BRAHMAVART)

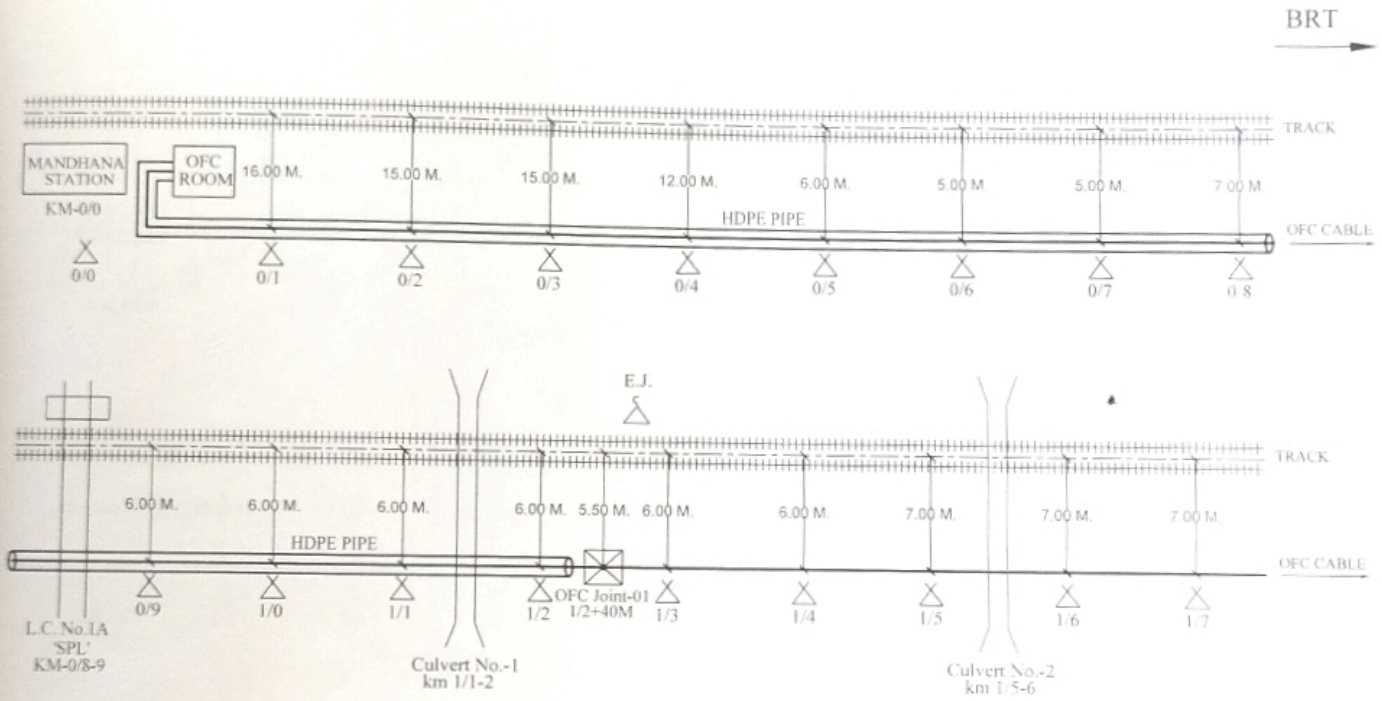

CONTRACTOR

SSE/TELE/CON/LJN

DSTE/CON/LJN 21-3-21

DY CSTE/CON/LJN 22-3-21

EMERGENCY SOCKET		GATE LODGE		CULVERT		L.C. PHONE	
LEVEL CROSSING GATE		MAJOR BRIDGE		HECTO POST	C/T/P	CABLE THROUGH PIPE	
OFC JOINT		B.G. TRACK		HDPE PIPE	C/U/G	CABLE UNDER GROUND	

CUSTOMER NAME	N.E. RAILWAY		
PREPARED BY	M/s. VIMLA ENTERPRISES, 28, KESHVANAND NAGAR,BESIDE ROSE RESIDENCY, NEAR SKIT COLLEGE, JAGATPURA,JAIPUR		
SHEET NO.	01	CREATED BY	
CREATED ON		CHECKED BY	
REVISION ON		APPD. BY	
MODIFIED ON		REF. / SE	

LOCATION :- MANDHANA.- BRAHMAVART

NOT TO SCALE ALL READING IN MTR.

OFC CABLE ROUTE PLAN
(MANDHANA.- BRAHMAVART)

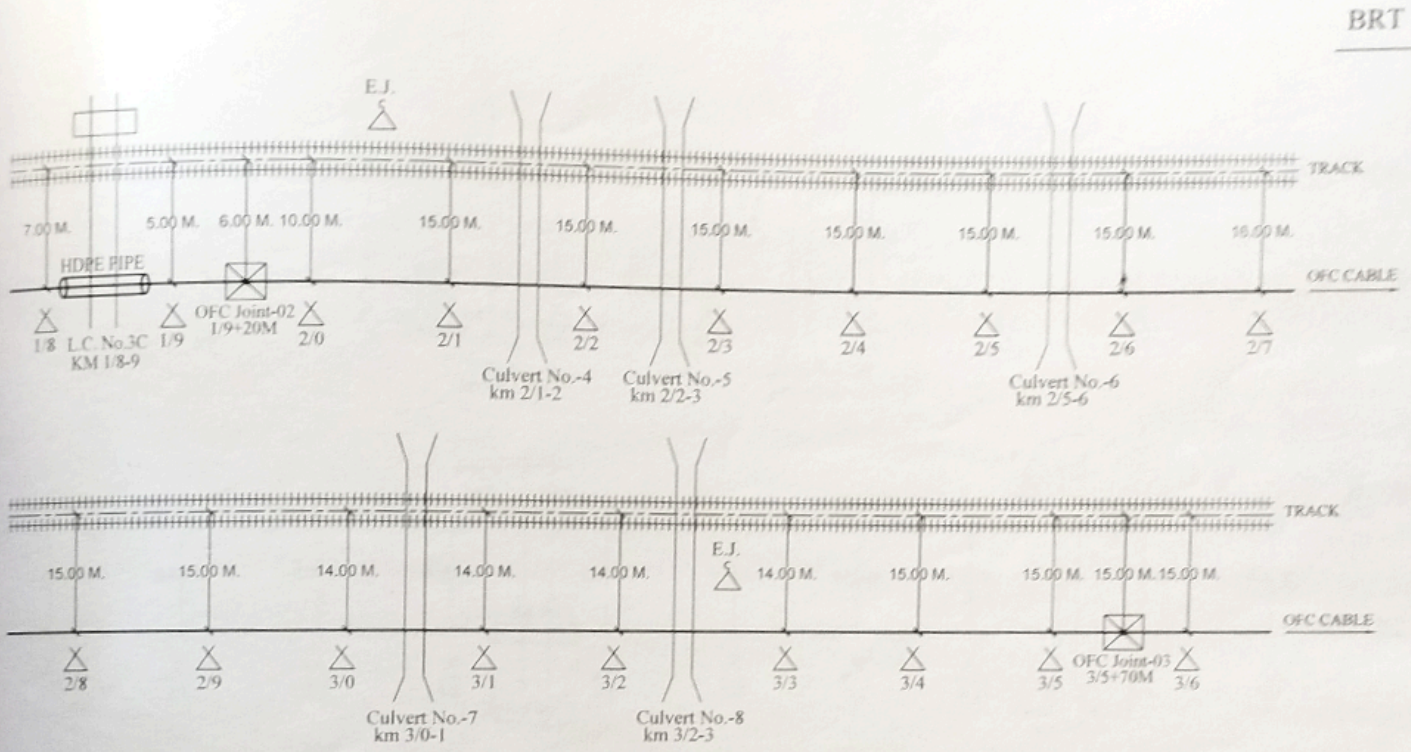

CONTRACTOR

SSE/TELE/CON/LJN

DSTE/CON/LJN 21.3.21

DY CSTE/CON/LJN 22.3.21

	EMERGENCY SOCKET		GATE LODGE		CULVERT		L.C. PHONE	CUSTOMER NAME	N.E. RAILWAY
	LEVEL CROSSING GATE		MAJOR BRIDGE		HECTO POST	C/T/P	CABLE THROUGH PIPE	PREPARED BY	M/s. VIMLA ENTERPRISES, 28, KESHVANAND NAGAR,BESIDE ROSE RESIDENCY, NEAR SKIT COLLEGE, JAGATPURA,JAIPUR.
	OFC JOINT		B.G. TRACK		HDPE PIPE	C/U/G	CABLE UNDER GROUND	SHEET NO 02	CREATED BY
								CREATED ON	OFFERED BY
								REVISION ON	APPD. BY
								MODIFIED ON	REF.- NE/

LOCATION :- MANDHANA.- BRAHMAVART

NOT TO SCALE ALL READING IN MTR.

OFC CABLE ROUTE PLAN
(MANDHANA.- BRAHMAVART)

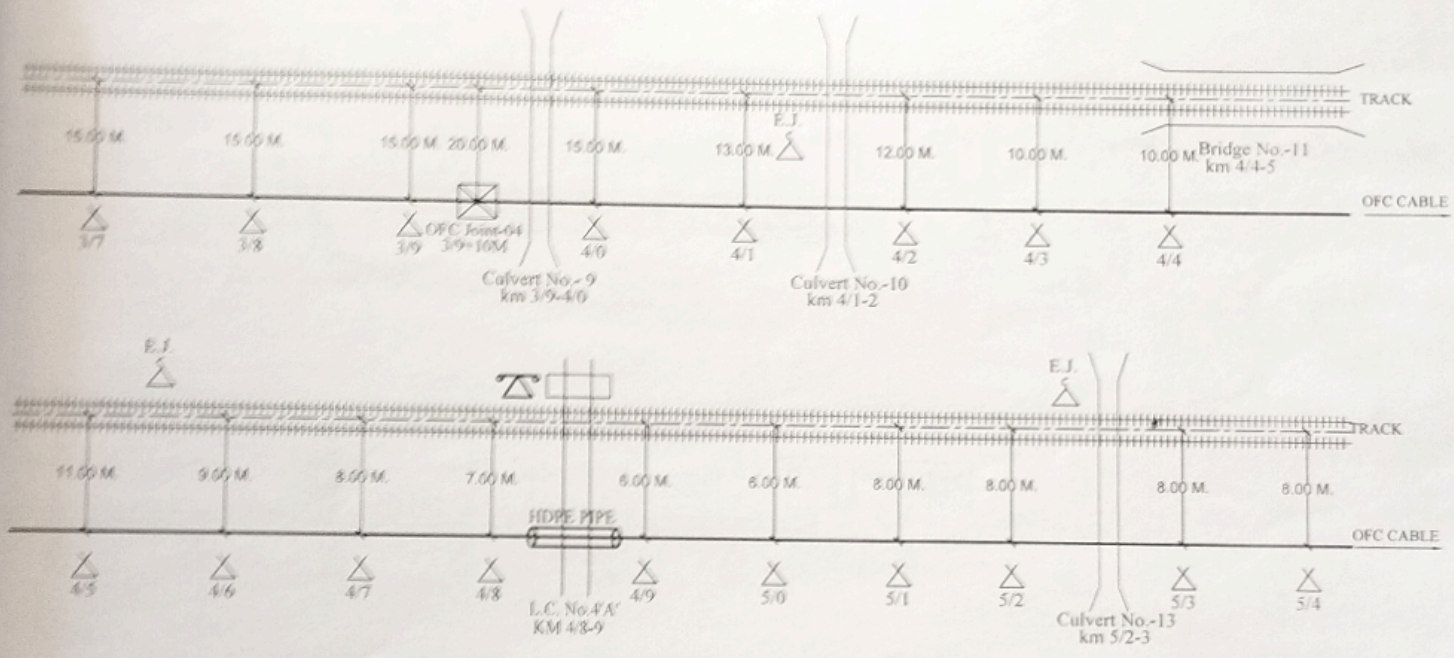

CONTRACTOR

SSE/TELE/CON/LJN

21.3.21
DSTE/CON/LJN

22-3-21
DY CSTE/CON/LJN

EMERGENCY SOCKET		GATE LODGE	)(	CULVERT		L.C. PHONE	CUSTOMER NAME	N.E. RAILWAY	
LEVEL CROSSING GATE		MAJOR BRIDGE		HECTO POST	C/T/P	CABLE THROUGH PIPE	PREPARED BY	M/s. VIMLA ENTERPRISES, 28, KESHVANAND NAGAR,BESIDE ROSE RESIDENCY, NEAR SKIT COLLEGE, JAGATPURA,JAIPUR	
OFC JOINT		B.G. TRACK		HDPE PIPE	C/U/G	CABLE UNDER GROUND	SHEET NO 03	CREATED BY	LOCATION :-
							CREATED ON	OFFERED BY	MANDHANA.- BRAHMAVART
							REVISION ON	APPD. BY	
							MODIFIED ON	REF.- NE/	NOT TO SCALE ALL READING IN MTR.

OFC CABLE ROUTE PLAN
(MANDHANA.- BRAHMAVART)

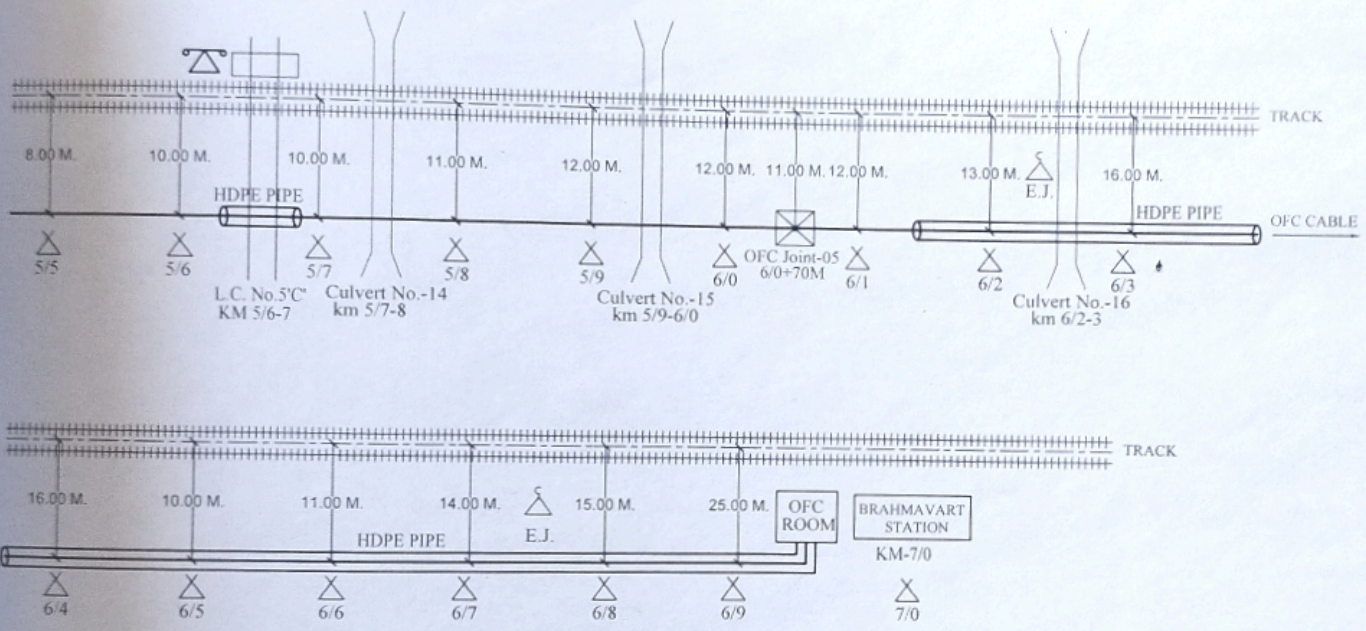

CONTRACTOR

SSE/TELE/CON/LJN

DSTE/CON/LJN 21.3.21

DY CSTE/CON/LJN 22-3-21

EMERGENCY SOCKET		GATE LODGE		CULVERT		L.C. PHONE	CUSTOMER NAME	N.E. RAILWAY			
LEVEL CROSSING GATE		MAJOR BRIDGE		HECTO POST	C/T/P	CABLE THROUGH PIPE	PREPARED BY	M/s. VIMLA ENTERPRISES, 28, KESHVANAND NAGAR,BESIDE ROSE RESIDENCY, NEAR SKIT COLLEGE, JAGATPURA,JAIPUR			
OFC JOINT		B.G. TRACK		HDPE PIPE	C/U/G	CABLE UNDER GROUND	SHEET NO	04	CREATED BY		LOCATION :- MANDHANA.- BRAHMAVART
							CREATED ON		OFFERED BY		
							RIVISION ON		APPD. BY		
							MODIFIED ON		REF.- NE/		NOT TO SCALE ALL READING IN MTR.