

CABLE ROUTE CHART
ANWRGANJ- BILHAUR SECTION

(6 QUAD CABLE)

NORTH EASTERN RAILWAY

Submitted by:-

M/S Syndicate Contractores
113/58, 'B' Swaroop Nagar Kanpur



CABLE ROUTE CHART N. E. RAILWAY BILHAUR -ANWRGANJ SECTION
(6 QUAD CABLE)



Lat: 26.455856666666666
Lng: 80.328291666666667



ANWRGANJ STATION

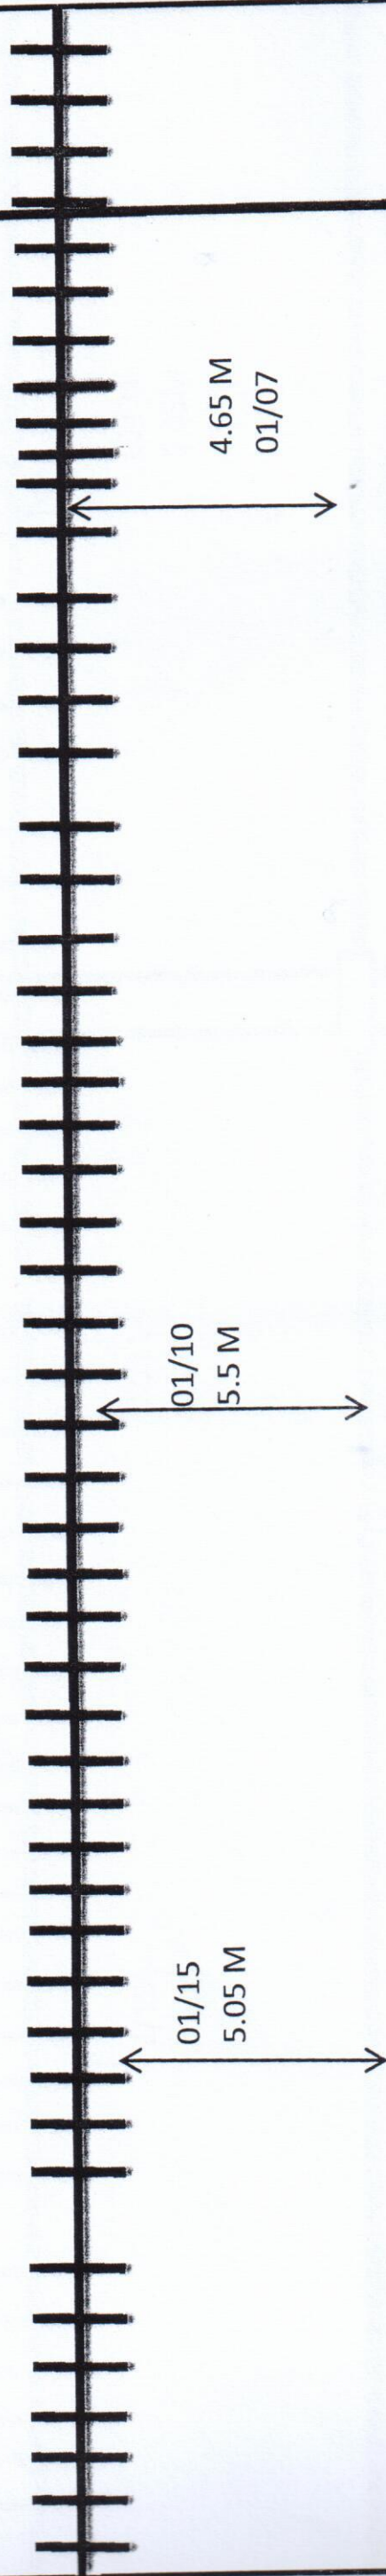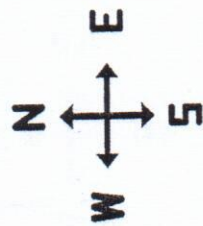

LEGEND

- 1-GI / RCC PIPE-----
- 2-L.C. GATE PHONE--
- 3-EMERGENCY SOCKET--
- 4-BRIDGE
- 5-LEVEL CROSSING GATE
- 4-U - UNDER
- 5-O - OVER



Not to Scale
All Reading in Meter

Customer Name		N.E. RAILWAY			
Prepared By		M/S Syndicate Contractores 113/58, 'B' Swaroop Nagar Kanpur			
Sheet No.	01/55	CREATED BY		LOCATION :-	
Created on		OFFERED BY		BILHAUR -ANWRGANJ	
Revision No.		APPR. BY	N.E.RLY		
Modified On		Ref. No.:- NE/2 DATE			

SSE /TELE/FGR

CONTRACTOR

CABLE ROUTE CHART N. E. RAILWAY BILHAUR -ANWRGANJ SECTION (6 QUAD CABLE)

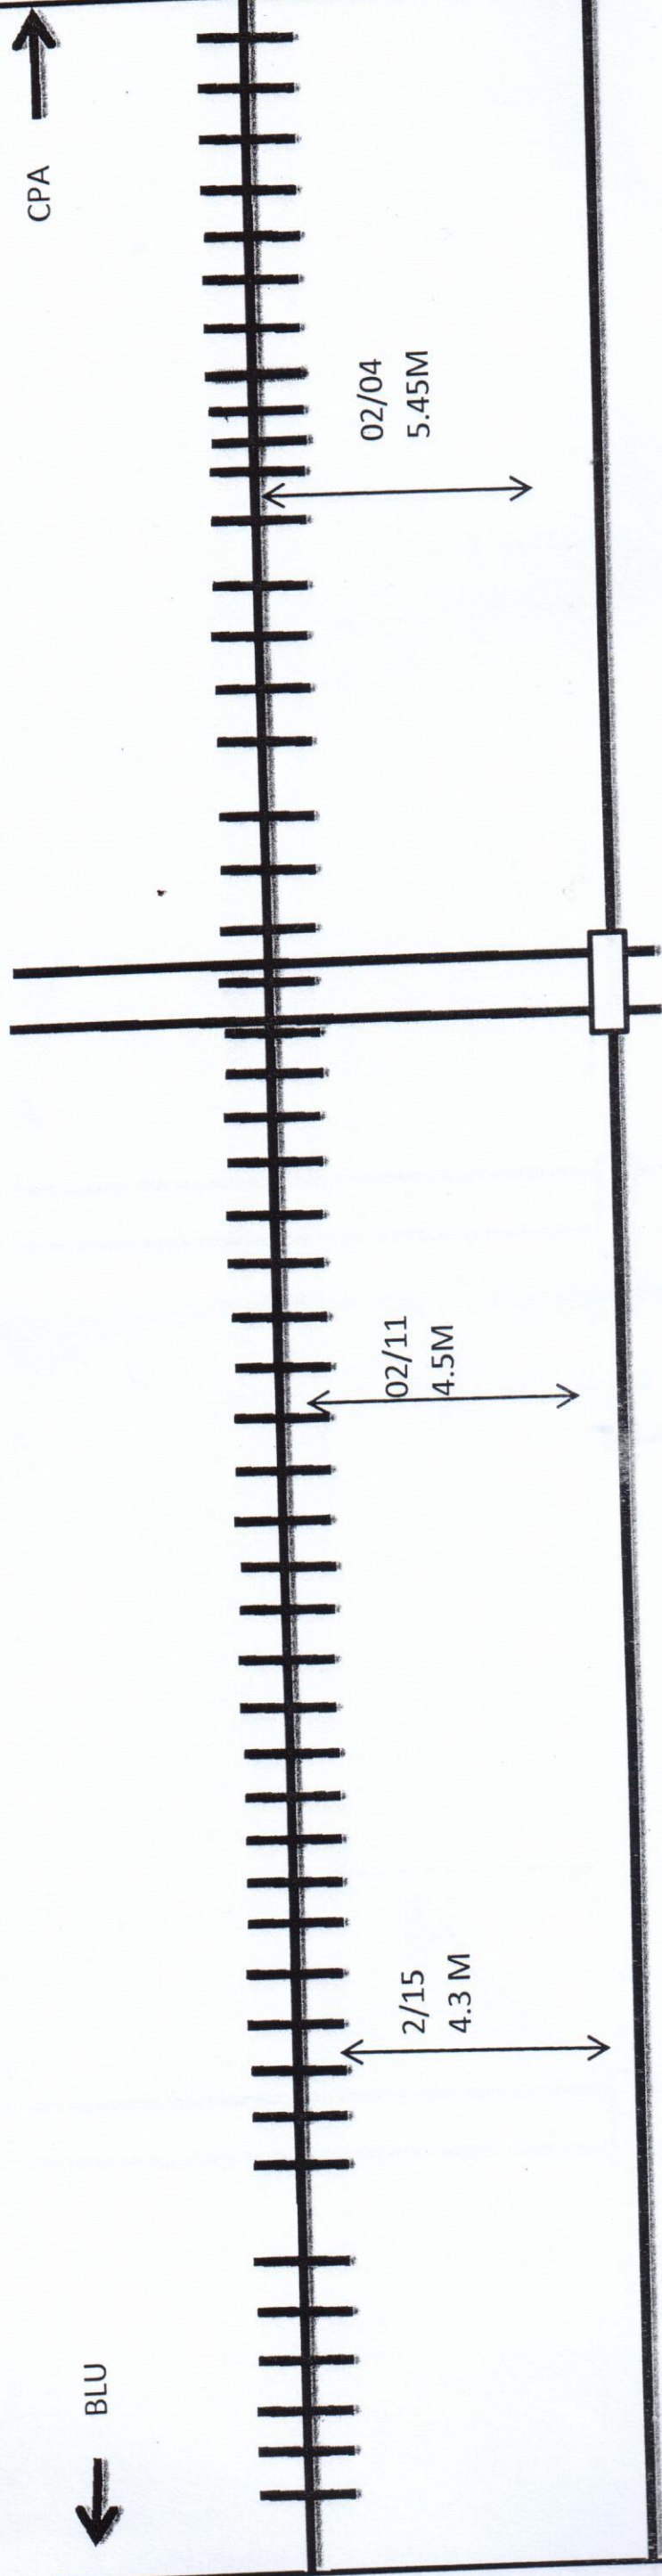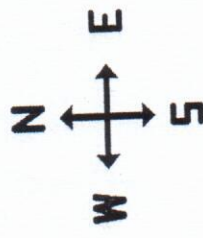

1-GI / RCC PIPE----

2-L.C. GATE PHONE--

3-EMERGENCY SOCKET--

4-BRIDGE

5-LEVEL CROSSING GATE

4-U - UNDER

5-O - OVER

LC NO.2, 2/7-8



Not to Scale
All Reading in Meter

Customer Name				N.E. RAILWAY			
Prepared By		M/S Syndicate Contractores 113/58, 'B' Swaroop Nagar Kanpur		LOCATION :-		BILHAUR -ANWRGANJ	
Sheet No.	02/55	CREATED BY		OFFERED BY		APPR. BY	N.E.RLY
Created on							
Revision No.							
Modified On							
				Ref. No.:- NE/2 DATE			

SSE /TELE/ FGR

CONTRACTOR

CABLE ROUTE CHART N. E. RAILWAY BILHAUR -ANWRGANJ SECTION (6 QUAD CABLE)

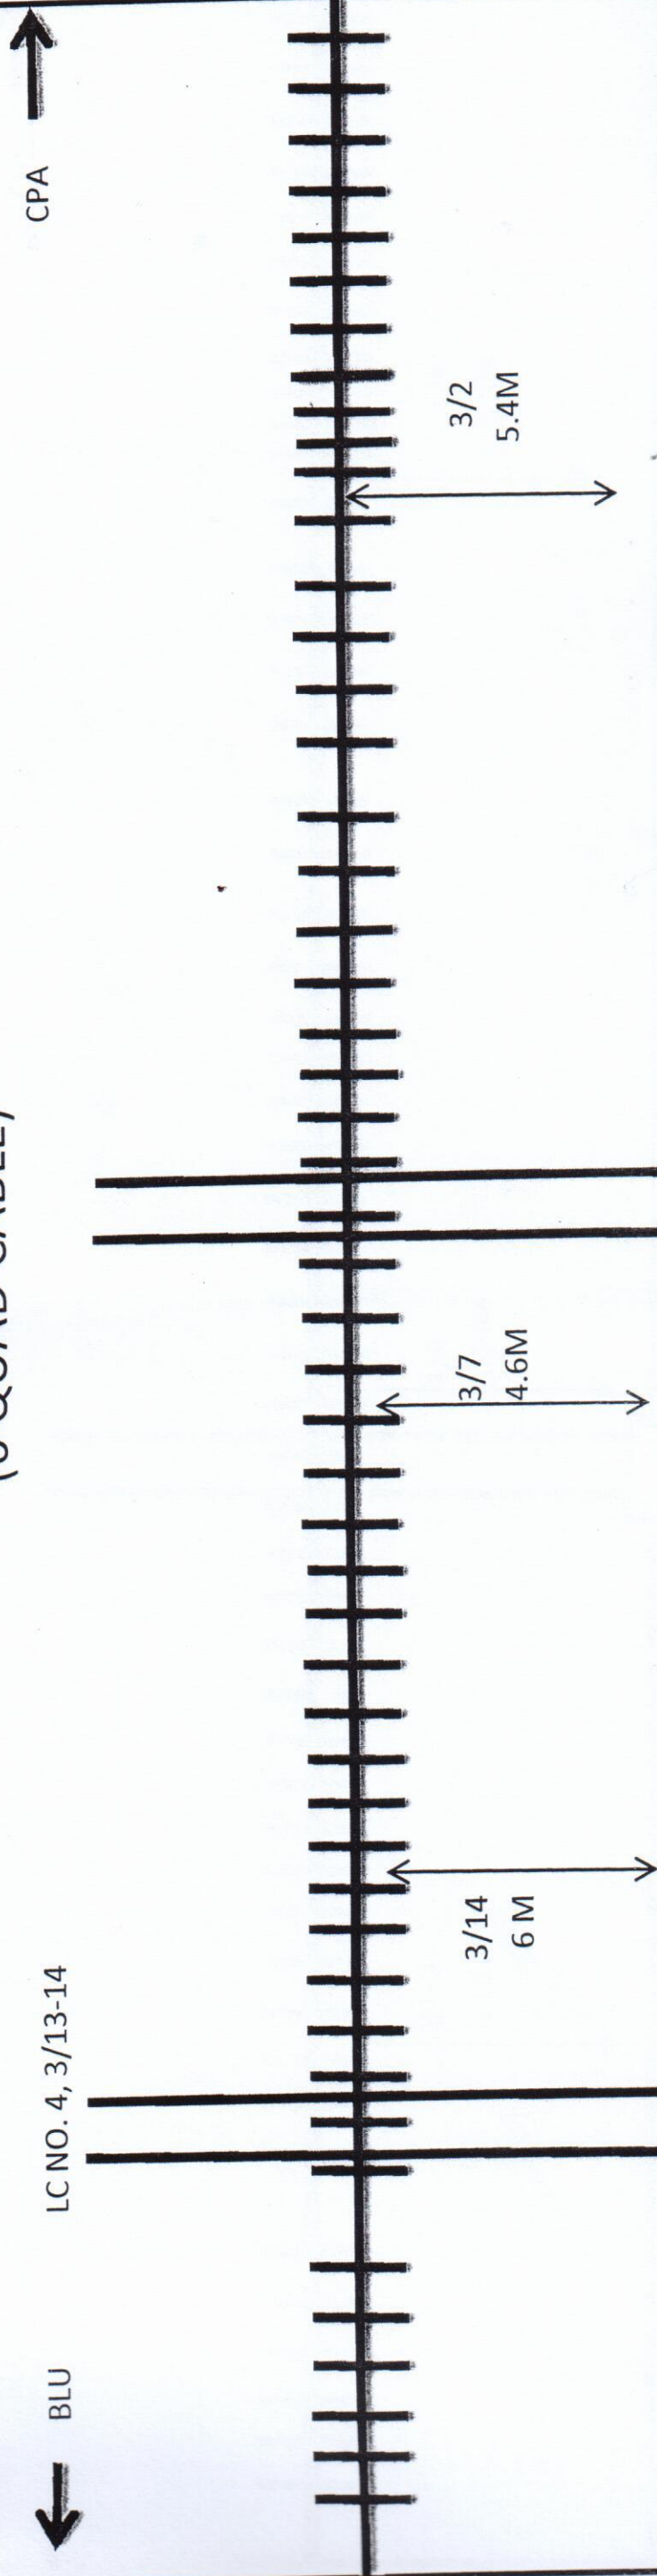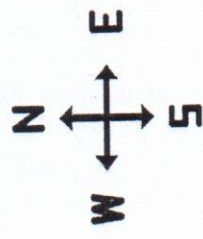

LC NO. 3, 3/6-7

LEGEND

1-GI / RCC PIPE-----

2-L.C. GATE PHONE--

3-EMERGENCY SOCKET--

4-BRIDGE

5-LEVEL CROSSING GATE

4-U - UNDER

5-O - OVER

Not to Scale
All Reading in Meter

Customer Name		N.E. RAILWAY			
Prepared By		M/S Syndicate Contractores 113/58, 'B' Swaroop Nagar Kanpur			
Sheet No.	03/55	CREATED BY		LOCATION :-	
Created on		OFFERED BY		BILHAUR -ANWRGANJ	
Revision No.		APPR. BY	N.E.RLY		
Modified On		Ref. No.:- NE/2 DATE			



SSE /TELE/ FGR

CONTRACTOR

CABLE ROUTE CHART N. E. RAILWAY BILHAUR -ANWRGANJ SECTION (6 QUAD CABLE)

CPA →

← BLU

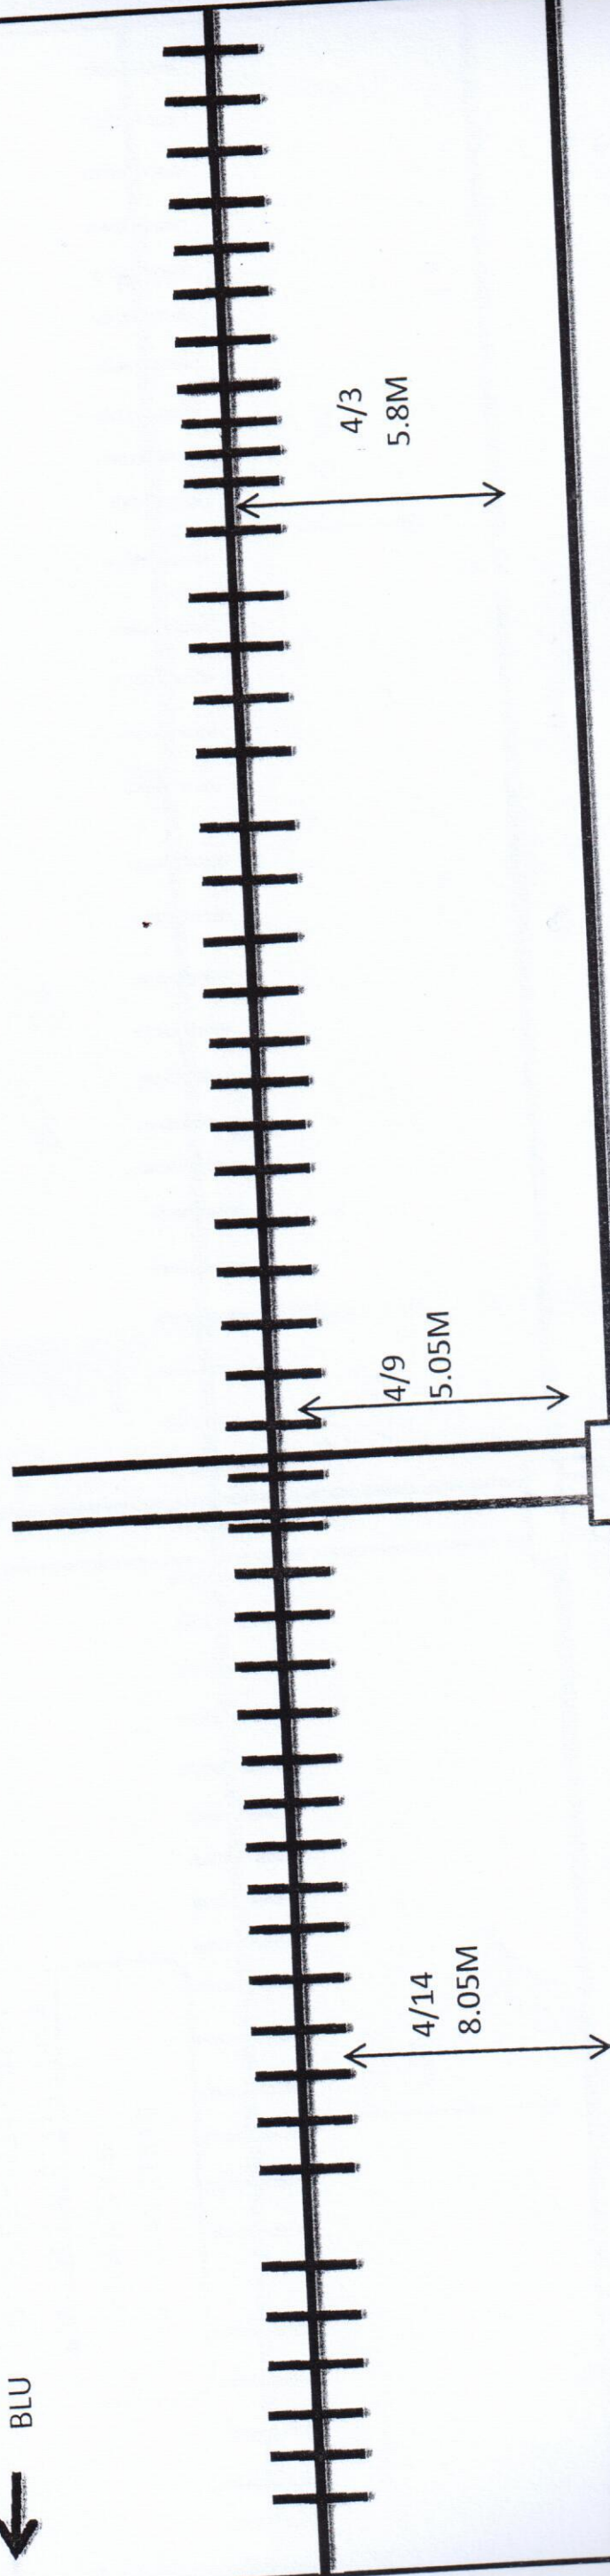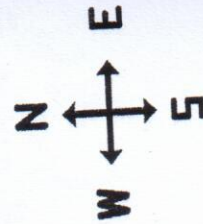

LEGEND

1-GI / RCC PIPE-----

2-L.C. GATE PHONE--


3-EMERGENCY SOCKET--

4-BRIDGE

5-LEVEL CROSSING GATE

4-U - UNDER

5-O - OVER

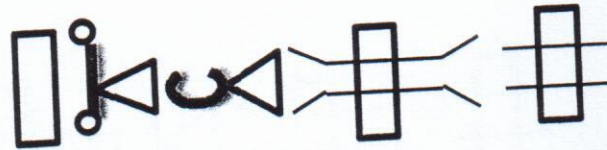

Not to Scale
All Reading in Meter


N.E. RAILWAY

Customer Name	M/S Syndicate Contractores 113/58, 'B' Swaroop Nagar Kanpur				LOCATION :-
Prepared By	04/55	CREATED BY			BILHAUR -ANWRGANJ
Sheet No.		OFFERED BY			
Created on		APPR. BY	N.E.RLY		
Revision No.		Ref. No.:-	NE/2 DATE		
Modified On					

SSE /TENE / FGR

CONTRACTOR

CABLE ROUTE CHART N. E. RAILWAY BILHAUR - ANWRGANJ SECTION
(6 QUAD CABLE)

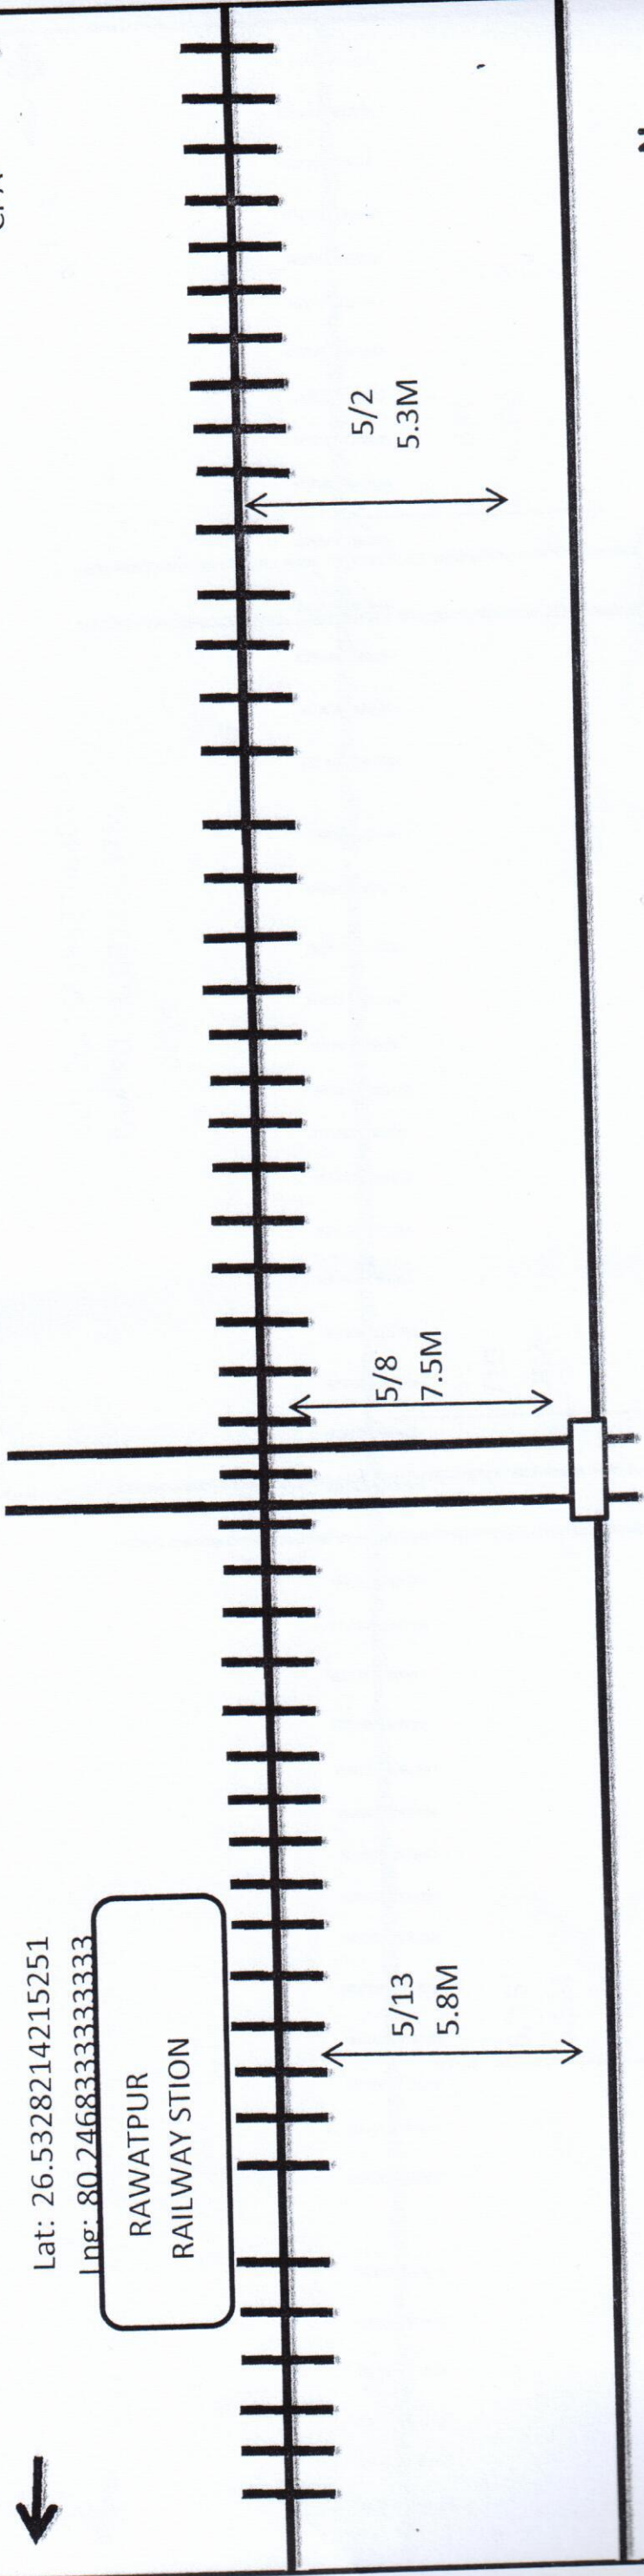


Lat: 26.5328214215251
Ing: 80.2468333333333

RAWATPUR
RAILWAY STION

5/13
5.8M

5/8
7.5M

5/2
5.3M

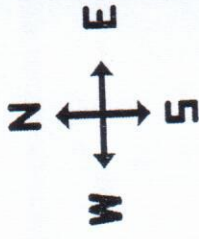

LC NO. 7, 5/7-8

LEGEND

1-GI / RCC PIPE-----

2-L.C. GATE PHONE--


3-EMERGENCY SOCKET--

4-BRIDGE

5-LEVEL CROSSING GATE

4-U - UNDER

5-O - OVER

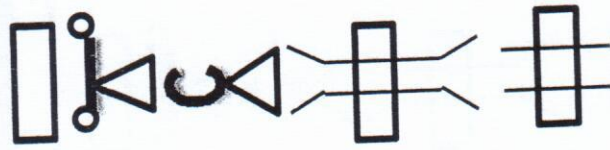

Not to Scale
All Reading in Meter

N.E. RAILWAY

Customer Name	M/S Syndicate Contractores 113/58, 'B' Swaroop Nagar Kanpur				LOCATION :-
Prepared By	05/55	CREATED BY			BILHAUR -ANWRGANJ
Sheet No.		OFFERED BY			
Created on		APPR. BY	N.E.RLY		
Revision No.		Ref. No.:-	NE/2 DATE		
Modified On					

CONTRACTOR

SSE /TELE/ FGR

CABLE ROUTE CHART N. E. RAILWAY BILHAUR -ANWRGANJ SECTION
(6 QUAD CABLE)

Lat: 26.4863982266307
Lng: 80.2926912903785
06\8


CPA

BLU

6/4
6.1M

6/10
7.8M

6/15
6.5M

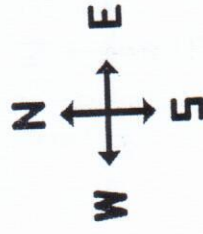

LC NO.8, 6/3-4

LC NO.9, 6/10-11

LEGEND

1-GI / RCC PIPE-----

2-L.C. GATE PHONE--

3-EMERGENCY SOCKET--

4-BRIDGE

5-LEVEL CROSSING GATE

4-U - UNDER

5-O - OVER

Not to Scale
All Reading in Meter

N.E. RAILWAY

Customer Name	M/S Syndicate Contractores 113/58, 'B' Swaroop Nagar Kanpur				LOCATION :-
Prepared By	06/55	CREATED BY			BILHAUR -ANWRGANJ
Sheet No.		OFFERED BY			
Created on		APPR. BY	N.E.RLY		
Revision No.		Ref. No.:-	NE/2	DATE	
Modified On					

CONTRACTOR



SSE /TELE/ FGR

CABLE ROUTE CHART N. E . RAILWAY BILHAUR -ANWRGANJ SECTION


(6 QUAD CABLE)

Lat: 26.4912108992783

Lng: 80.2847341820597

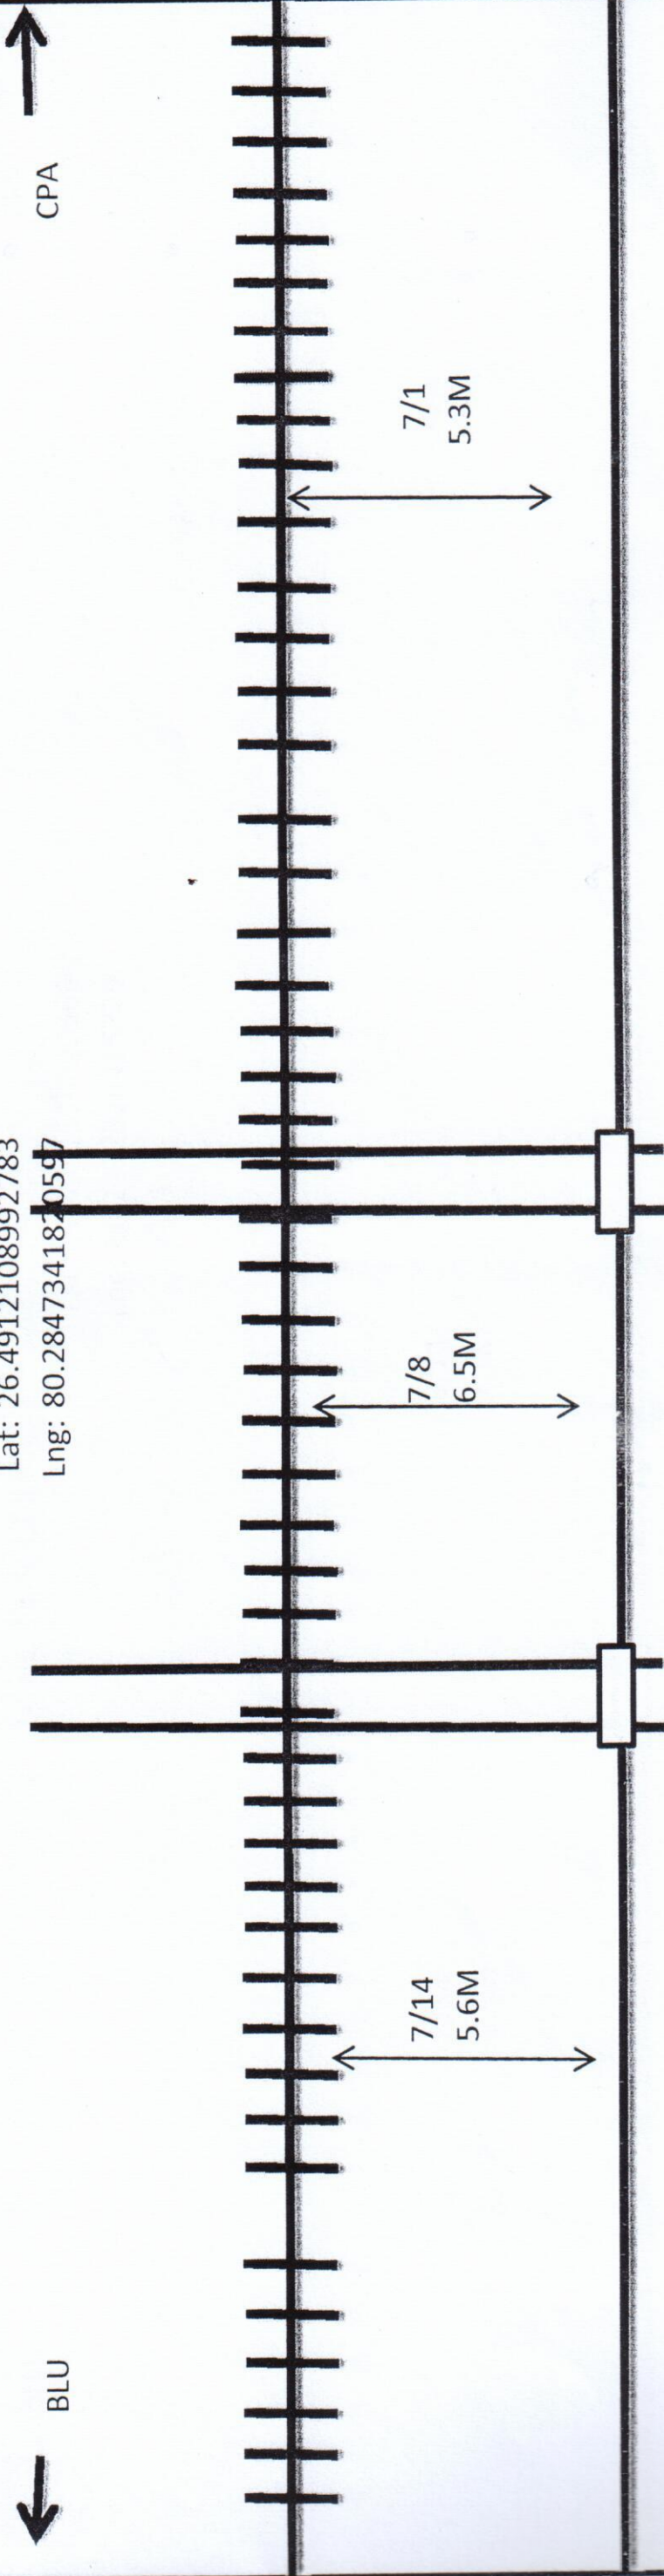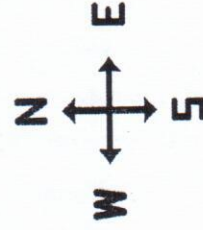

LEGEND

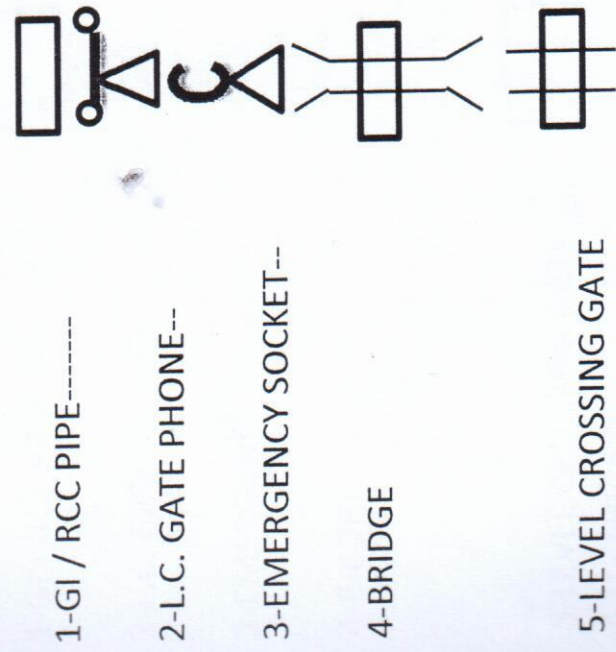

1-GI / RCC PIPE-----

2-L.C. GATE PHONE--

3-EMERGENCY SOCKET--

4-BRIDGE

5-LEVEL CROSSING GATE

4-U - UNDER

5-O - OVER

Not to Scale
All Reading in Meter



N.E. RAILWAY

Customer Name	M/S Syndicate Contractores 113/58, 'B' Swaroop Nagar Kanpur				LOCATION :-
Prepared By	07/55	CREATED BY	OFFERED BY	APPR. BY	BILHAUR -ANWRGANJ
Sheet No.					
Created on					
Revision No.					
Modified On					
Ref. No.:- NE/2 DATE					

SSE /TELE/ FGR

CONTRACTOR

CABLE ROUTE CHART N. E. RAILWAY BILHAUR -ANWRGANJ SECTION
(6 QUAD CABLE)

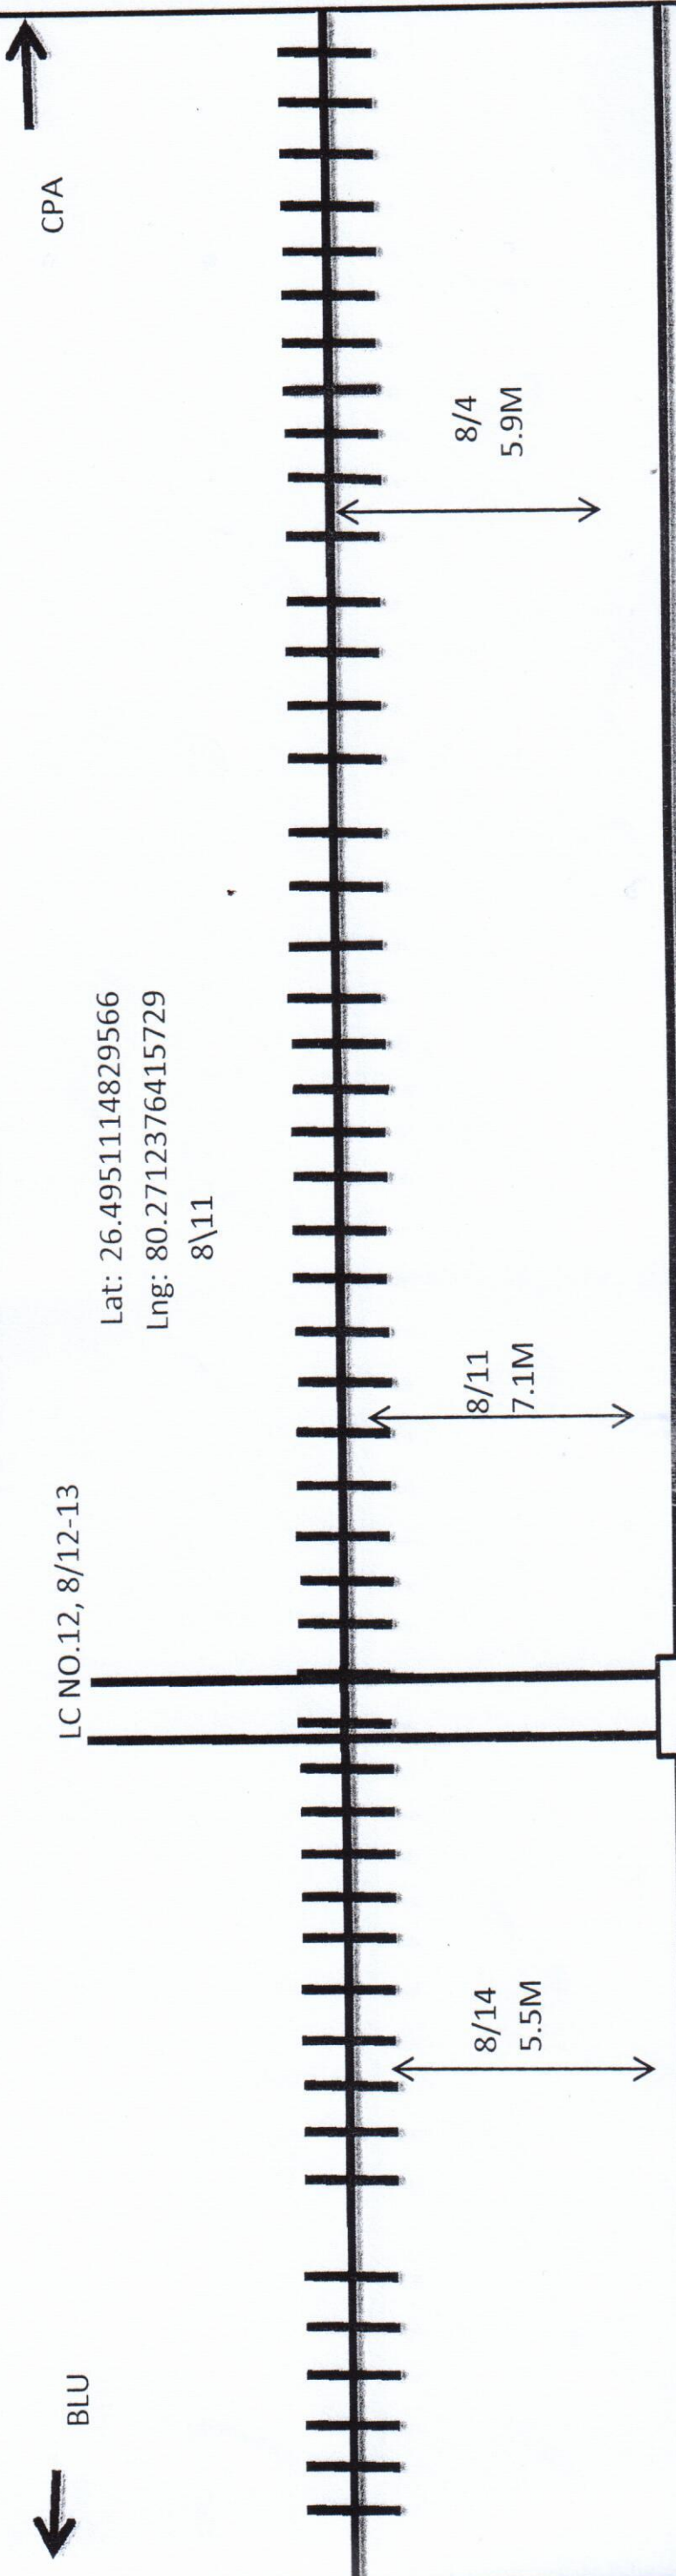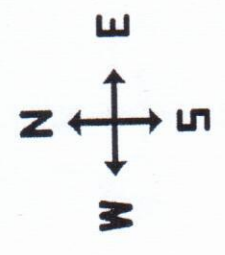

LEGEND

1-GI / RCC PIPE-----

2-L.C. GATE PHONE--

3-EMERGENCY SOCKET--

4-BRIDGE

5-LEVEL CROSSING GATE

4-U - UNDER

5-O - OVER

Not to Scale
All Reading in Meter


Customer Name		N.E. RAILWAY			
Prepared By		M/S Syndicate Contractores 113/58, 'B' Swaroop Nagar Kanpur			
Sheet No.	08/55	CREATED BY			LOCATION :- BILHAUR -ANWRGANJ
Created on		OFFERED BY			
Rivision No.		APPR. BY	N.E.RLY		
Modified On		Ref. No.:- NE/2 DATE			

SSE /TELE/ FGR

CONTRACTOR

BLU
↓

CPA

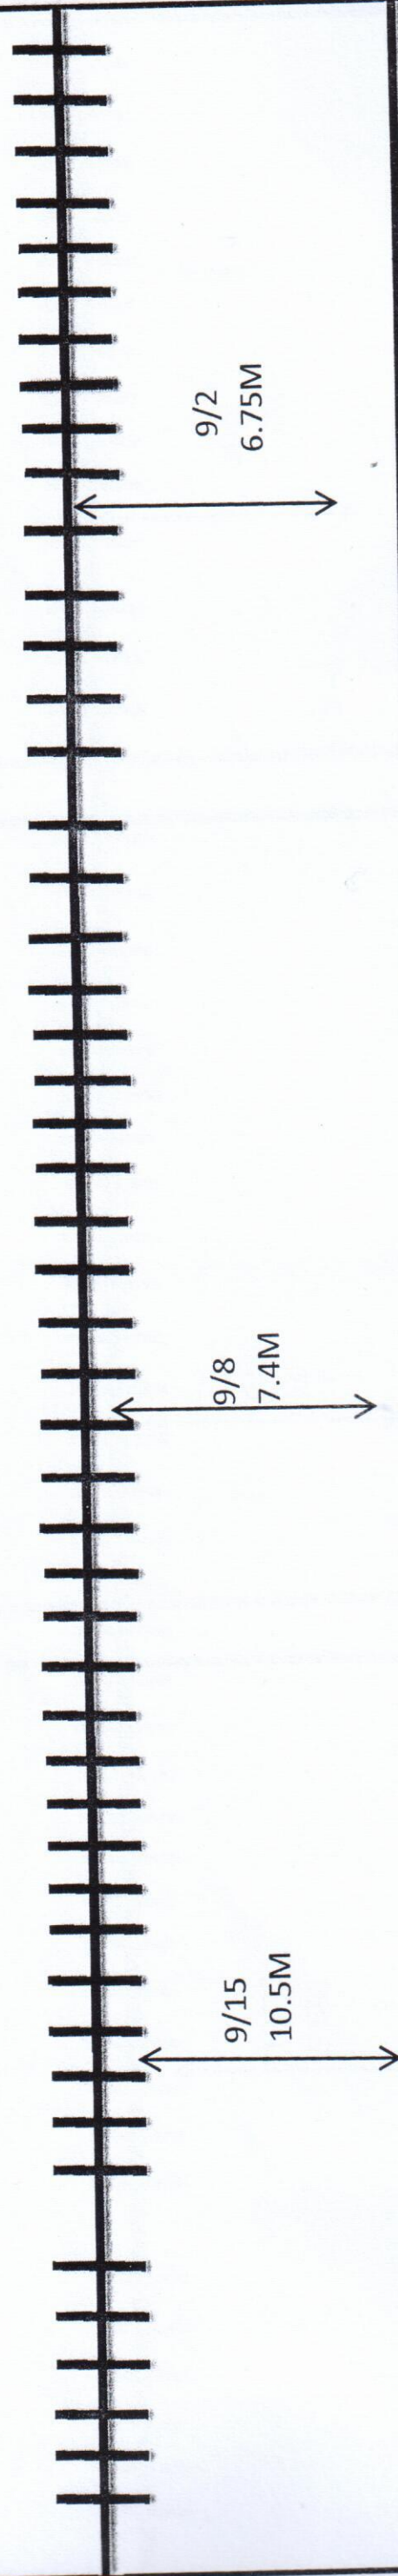


9/8
7.4M

9/2
6.75M

LEGEND

- 1-GI / RCC PIPE-----
2-L.C. GATE PHONE--
3-EMERGENCY SOCKET--
4-BRIDGE
5-LEVEL CROSSING GATE
4-U - UNDER
5-O - OVER

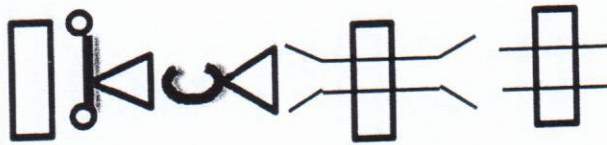

Not to Scale
All Reading in Meter



Customer Name		N.E. RAILWAY			
Prepared By		M/S Syndicate Contractores 113/58, 'B' Swaroop Nagar Kanpur			
Sheet No.	09/55	CREATED BY			LOCATION :- BILHAUR -ANWRGANJ
Created on		OFFERED BY			
Revision No.		APPR. BY	N.E.RLY		
Modified On		Ref. No.:- NE/2 DATE			

CONTRACTOR

SSE / TELE / FGR

SSE / TELE / FGR

CABLE ROUTE CHART N. E. RAILWAY BILHAUR -ANWRGANJ SECTION
(6 QUAD CABLE)

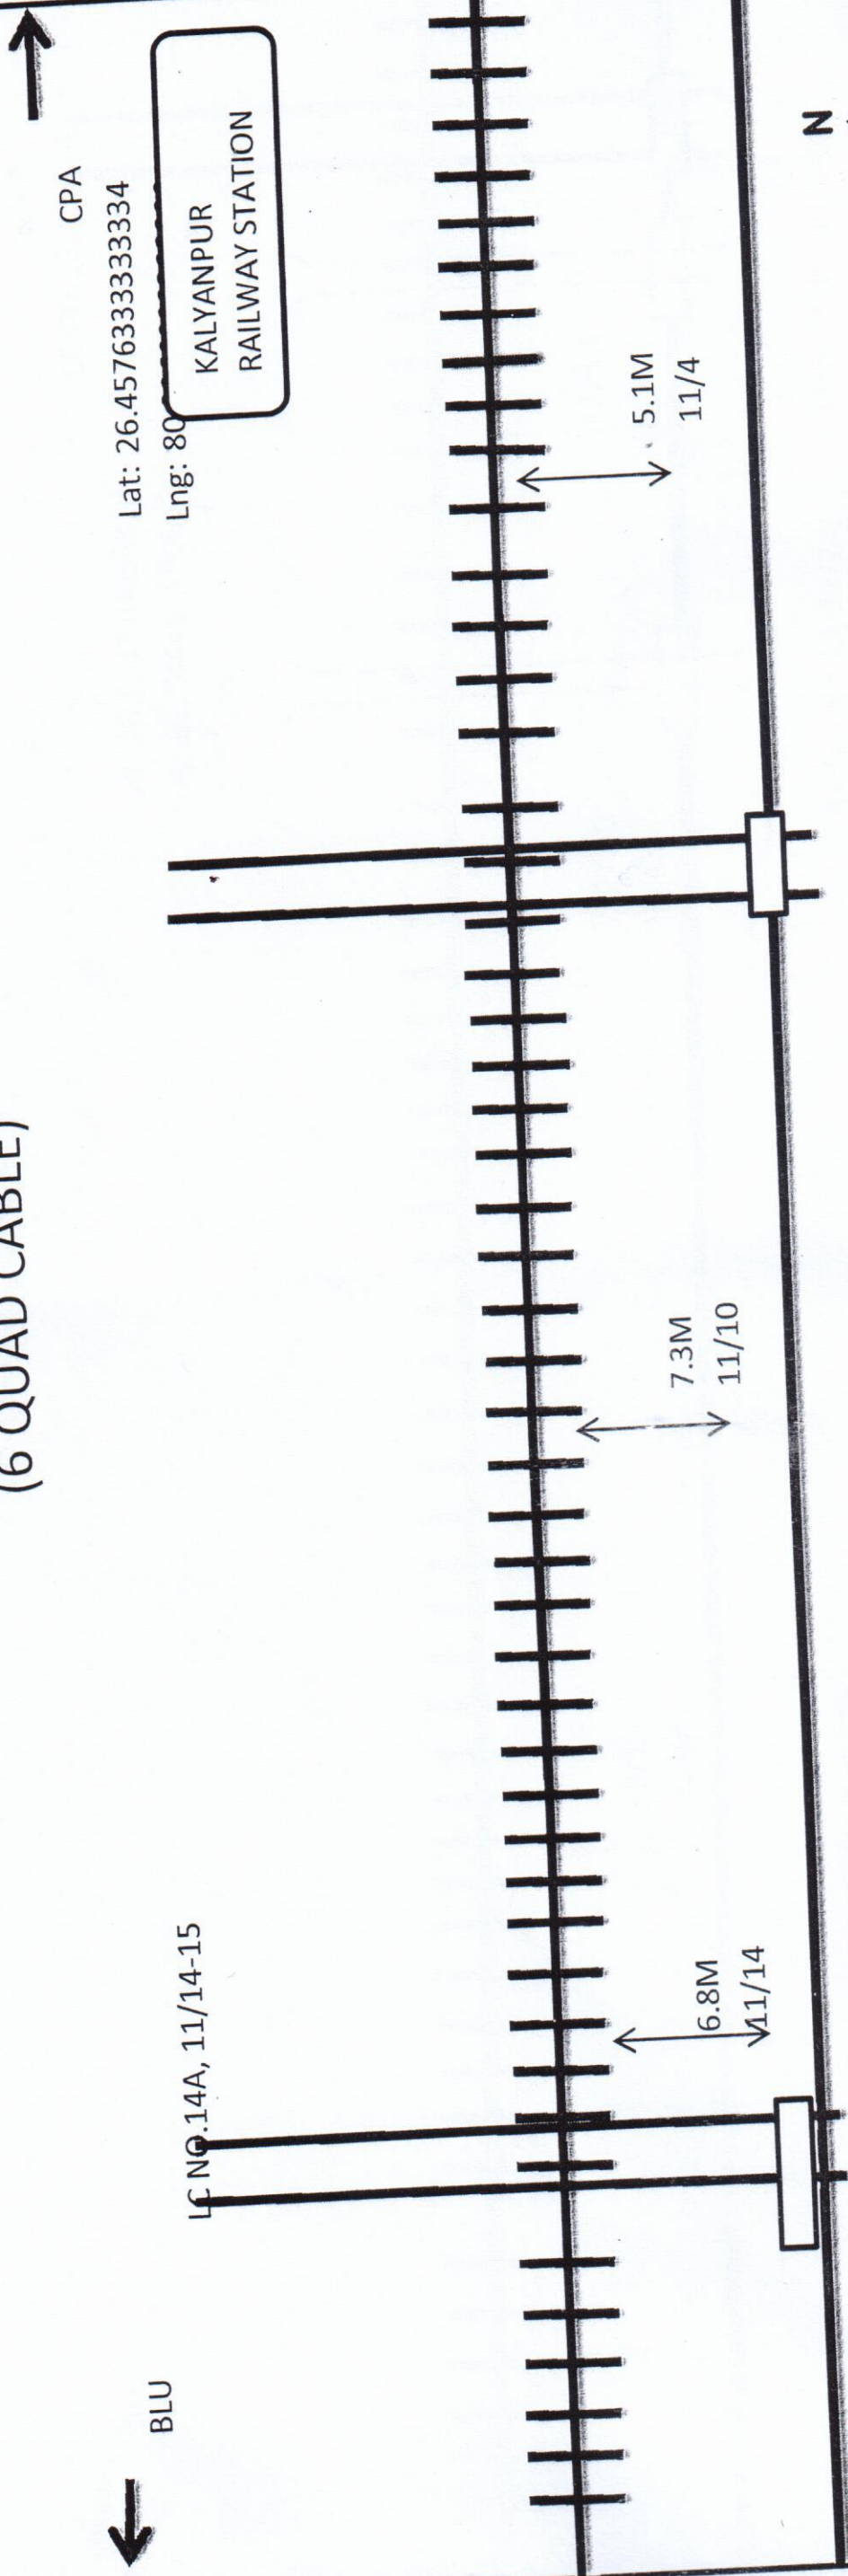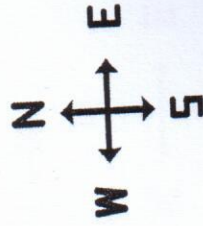

LEGEND

1-GI / RCC PIPE-----

2-L.C. GATE PHONE--


3-EMERGENCY SOCKET--

4-BRIDGE

5-LEVEL CROSSING GATE

4-U - UNDER


5-O - OVER

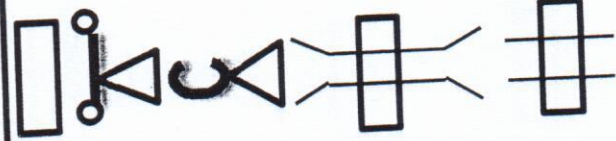


Not to Scale
All Reading in Meter


N.E. RAILWAY

Customer Name	M/S Syndicate Contractores 113/58, 'B' Swaroop Nagar Kanpur				LOCATION :-
Prepared By	11/55	CREATED BY			BILHAUR -ANWRGANJ
Sheet No.		OFFERED BY			
Created on		APPR. BY	N.E.RLY		
Revision No.		Ref. No.:-	NE/2 DATE		
Modified On					

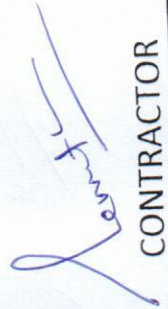
CONTRACTOR

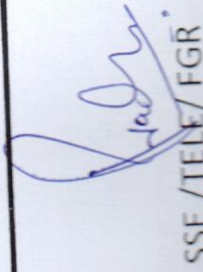
SSE /TELE/ FGR

CABLE ROUTE CHART N. E. RAILWAY BILHAUR -ANWRGANJ SECTION
(6 QUAD CABLE)

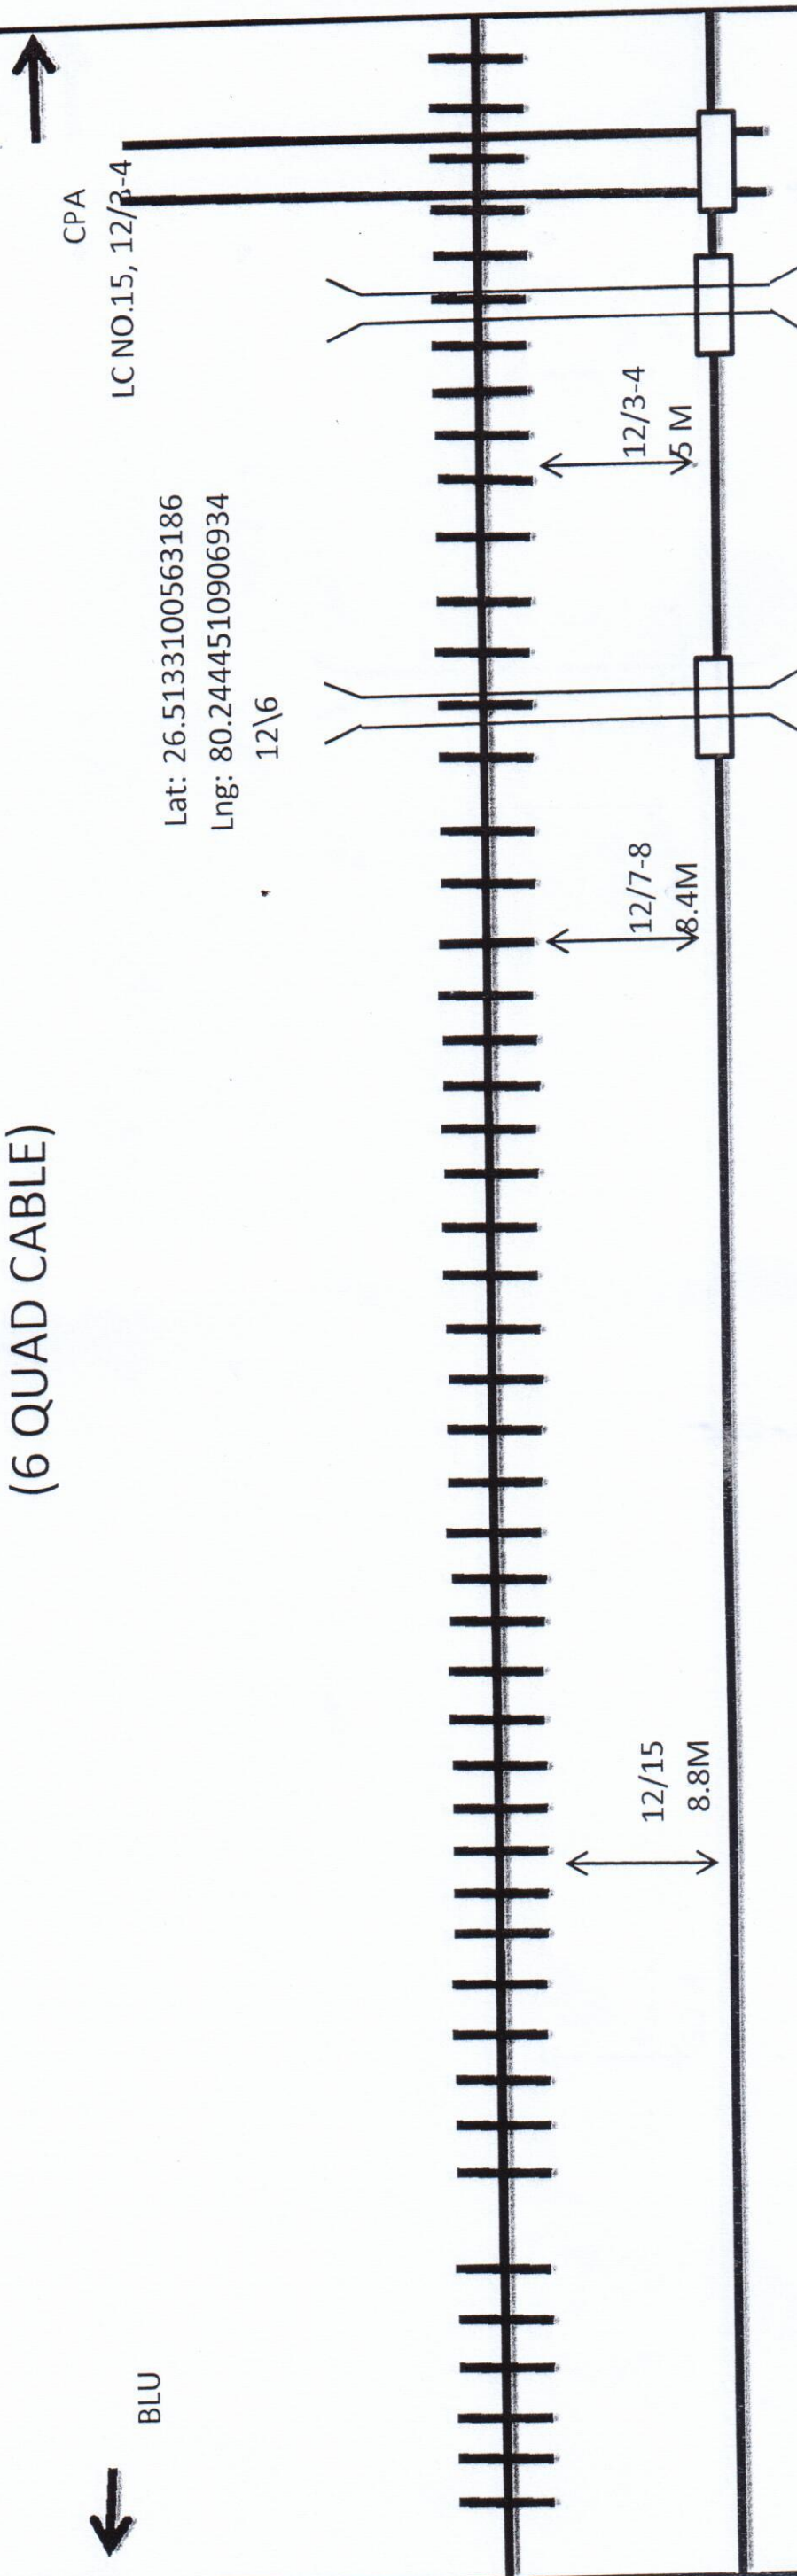

Lat: 26.5133100563186
Lng: 80.2444510906934
12\6

LEGEND

- 1-GI / RCC PIPE-----
- 2-L.C. GATE PHONE--
- 3-EMERGENCY SOCKET--
- 4-BRIDGE
- 5-LEVEL CROSSING GATE
- 4-U - UNDER
- 5-O - OVER

Bridge No.19, 12/7-8 Bridge 18 NO. 12/4-5

N
W ← → E
5

Not to Scale
All Reading in Meter

Customer Name		N.E. RAILWAY				
Prepared By		M/S Syndicate Contractores 113/58, 'B' Swaroop Nagar Kanpur				
Sheet No.	12/55	CREATED BY			LOCATION :-	
Created on		OFFERED BY			BILHAUR -ANWRGANJ	
Revision No.		APPR. BY		N.E.RLY		
Modified On		Ref. No.:-		NE/2 DATE		


[Signature]
CONTRACTOR

[Signature]
SSE /TELE/ FGR


CABLE ROUTE CHART N. E. RAILWAY BILHAUR -ANWRGANJ SECTION (6 QUAD CABLE)

BLU
←

CPA
→

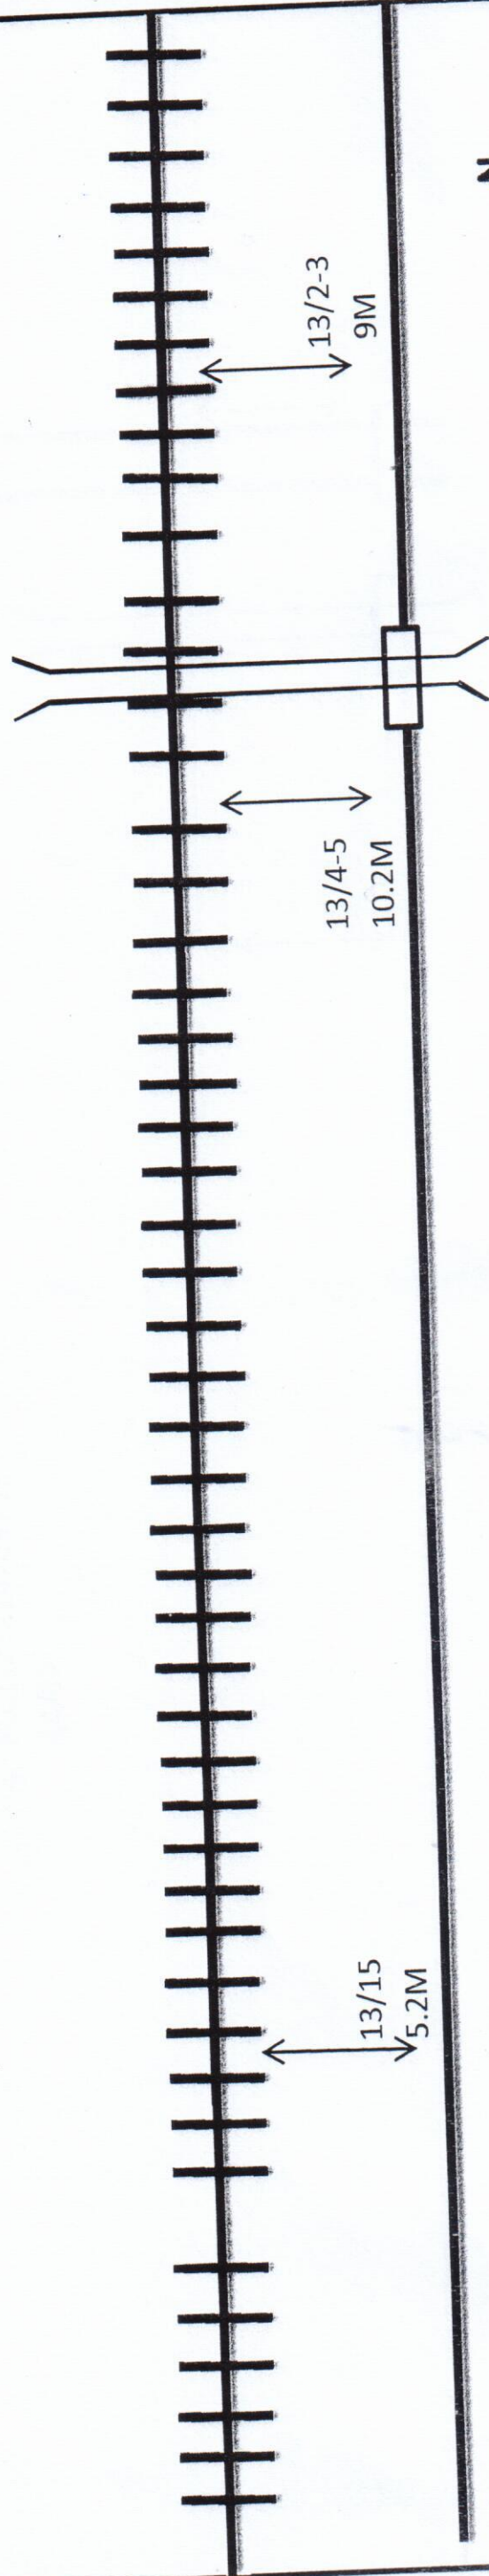

Bridge 20 NO. 13/3-4

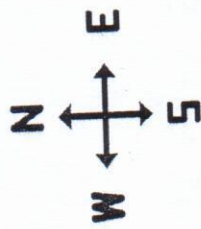

LEGEND

1-GI / RCC PIPE-----

2-L.C. GATE PHONE--

3-EMERGENCY SOCKET--

4-BRIDGE

5-LEVEL CROSSING GATE

4-U - UNDER

5-O - OVER

Not to Scale
All Reading in Meter

N.E. RAILWAY


Customer Name	M/S Syndicate Contractores 113/58, 'B' Swaroop Nagar Kanpur				LOCATION :-
Prepared By	13/55	CREATED BY			BILHAUR -ANWRGANJ
Sheet No.		OFFERED BY			
Created on		APPR. BY	N.E.RLY		
Revision No.		Ref. No.:-	NE/2 DATE		
Modified On					

[Signature]
CONTRACTOR

[Signature]
SSE /TELE/ FGR


CABLE ROUTE CHART N. E. RAILWAY BILHAUR -ANWRGANJ SECTION (6 QUAD CABLE)

Lat: 26.5324737385695
Lng: 80.2323214709758
14/12

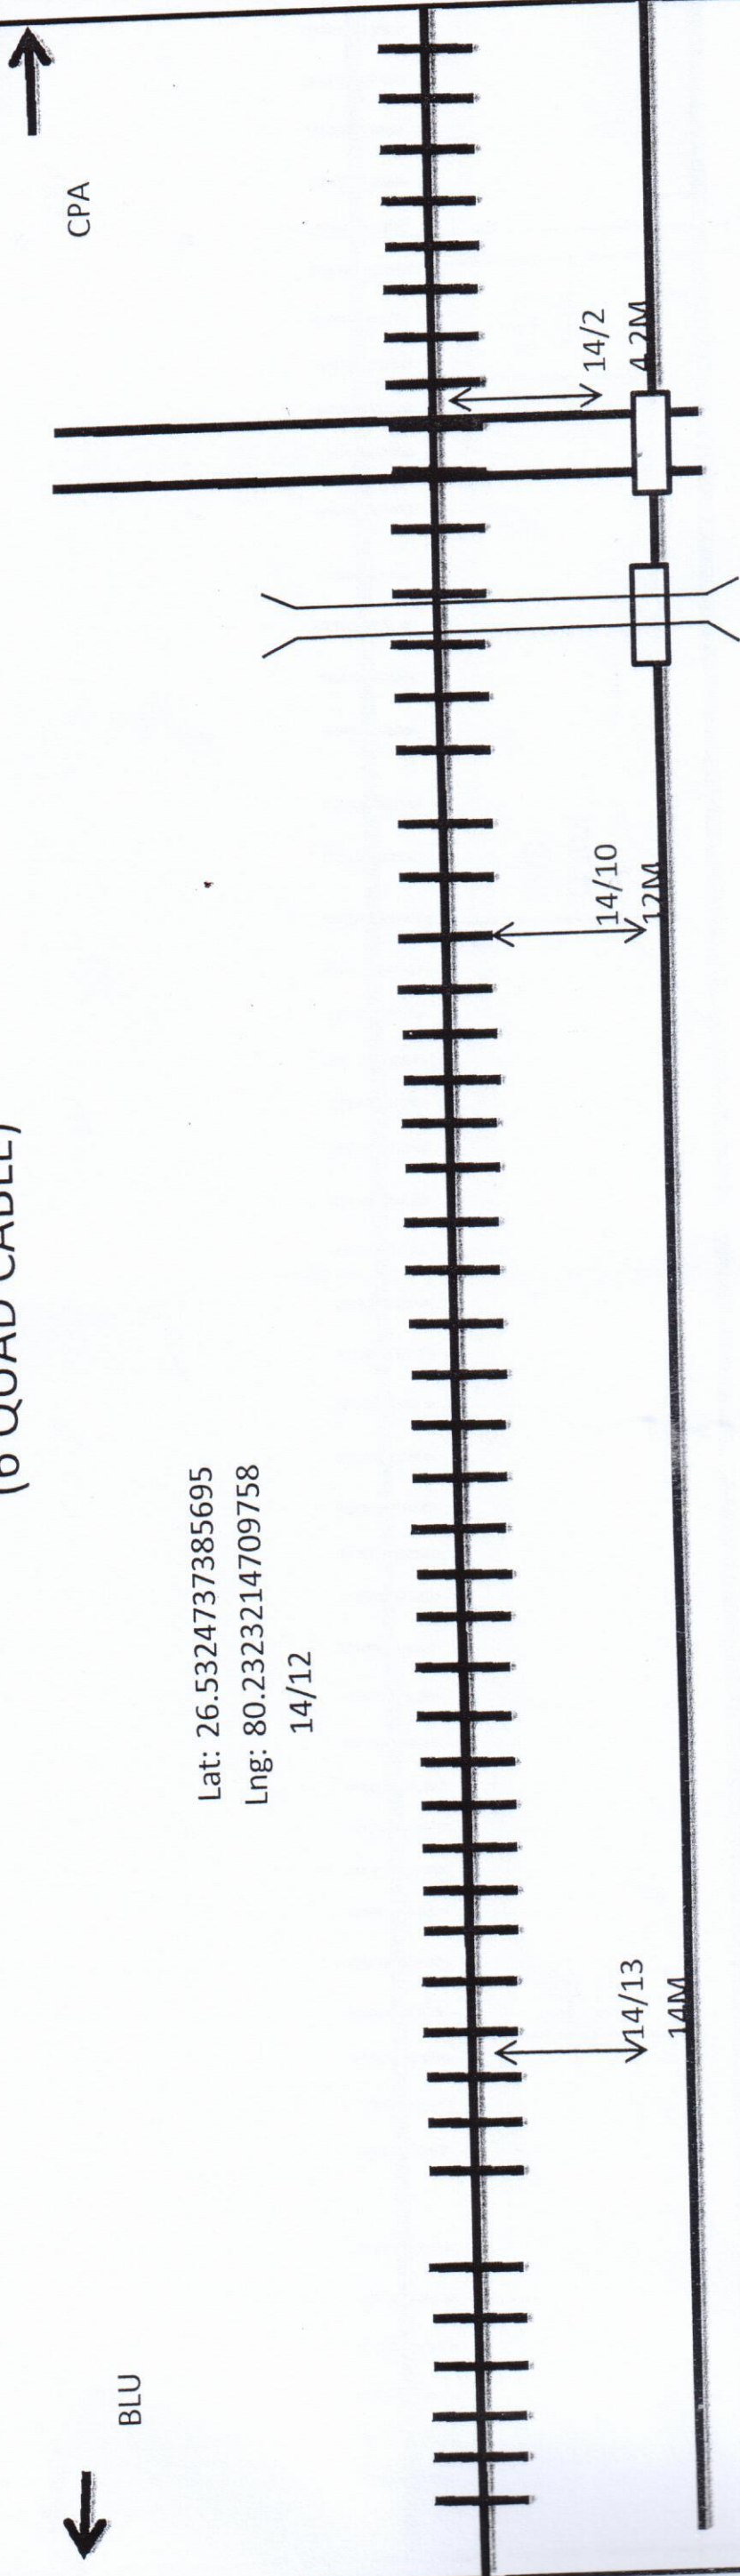


LC NO.16, 14/5-6

Bridge 21 NO. 14/8-9

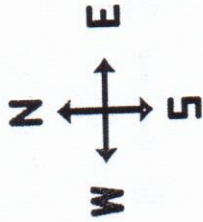

LEGEND

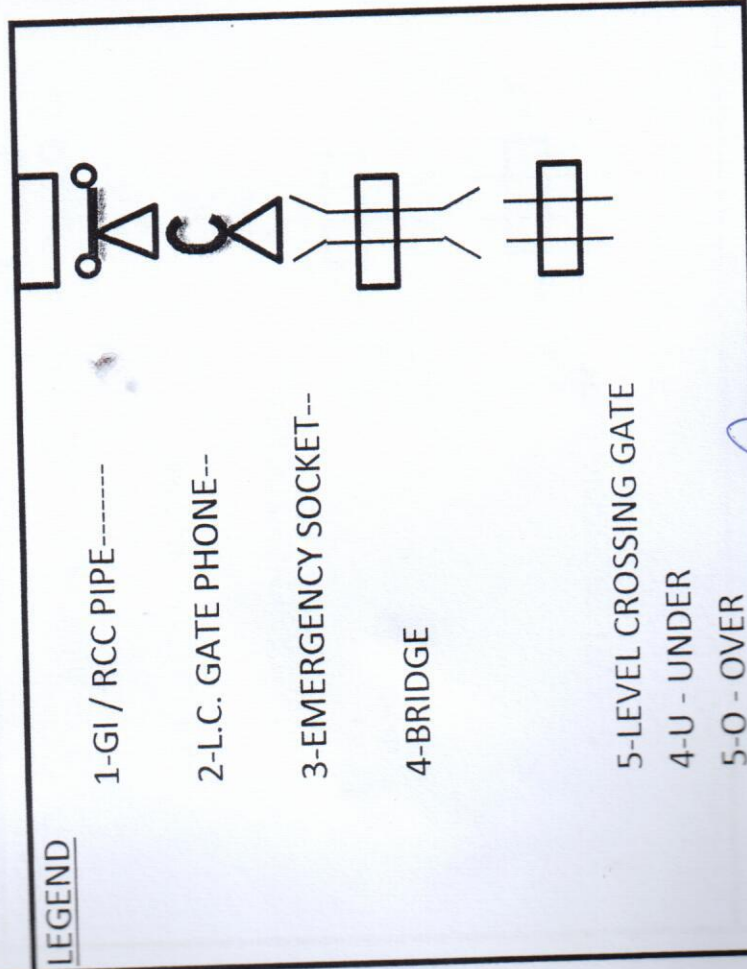


Not to Scale
All Reading in Meter

Customer Name		N.E. RAILWAY			
Prepared By		M/S Syndicate Contractores 113/58, 'B' Swaroop Nagar Kanpur			
Sheet No.	14/55	CREATED BY		LOCATION :- BILHAUR -ANWRGANJ	
Created on		OFFERED BY			
Revision No.		APPR. BY	N.E.RLY		
Modified On		Ref. No.:- NE/2 DATE			

[Signature]
CONTRACTOR

[Signature]
SSE /TELE/ FGR

CABLE ROUTE CHART N. E. RAILWAY BILHAUR -ANWRGANJ SECTION (6 QUAD CABLE)

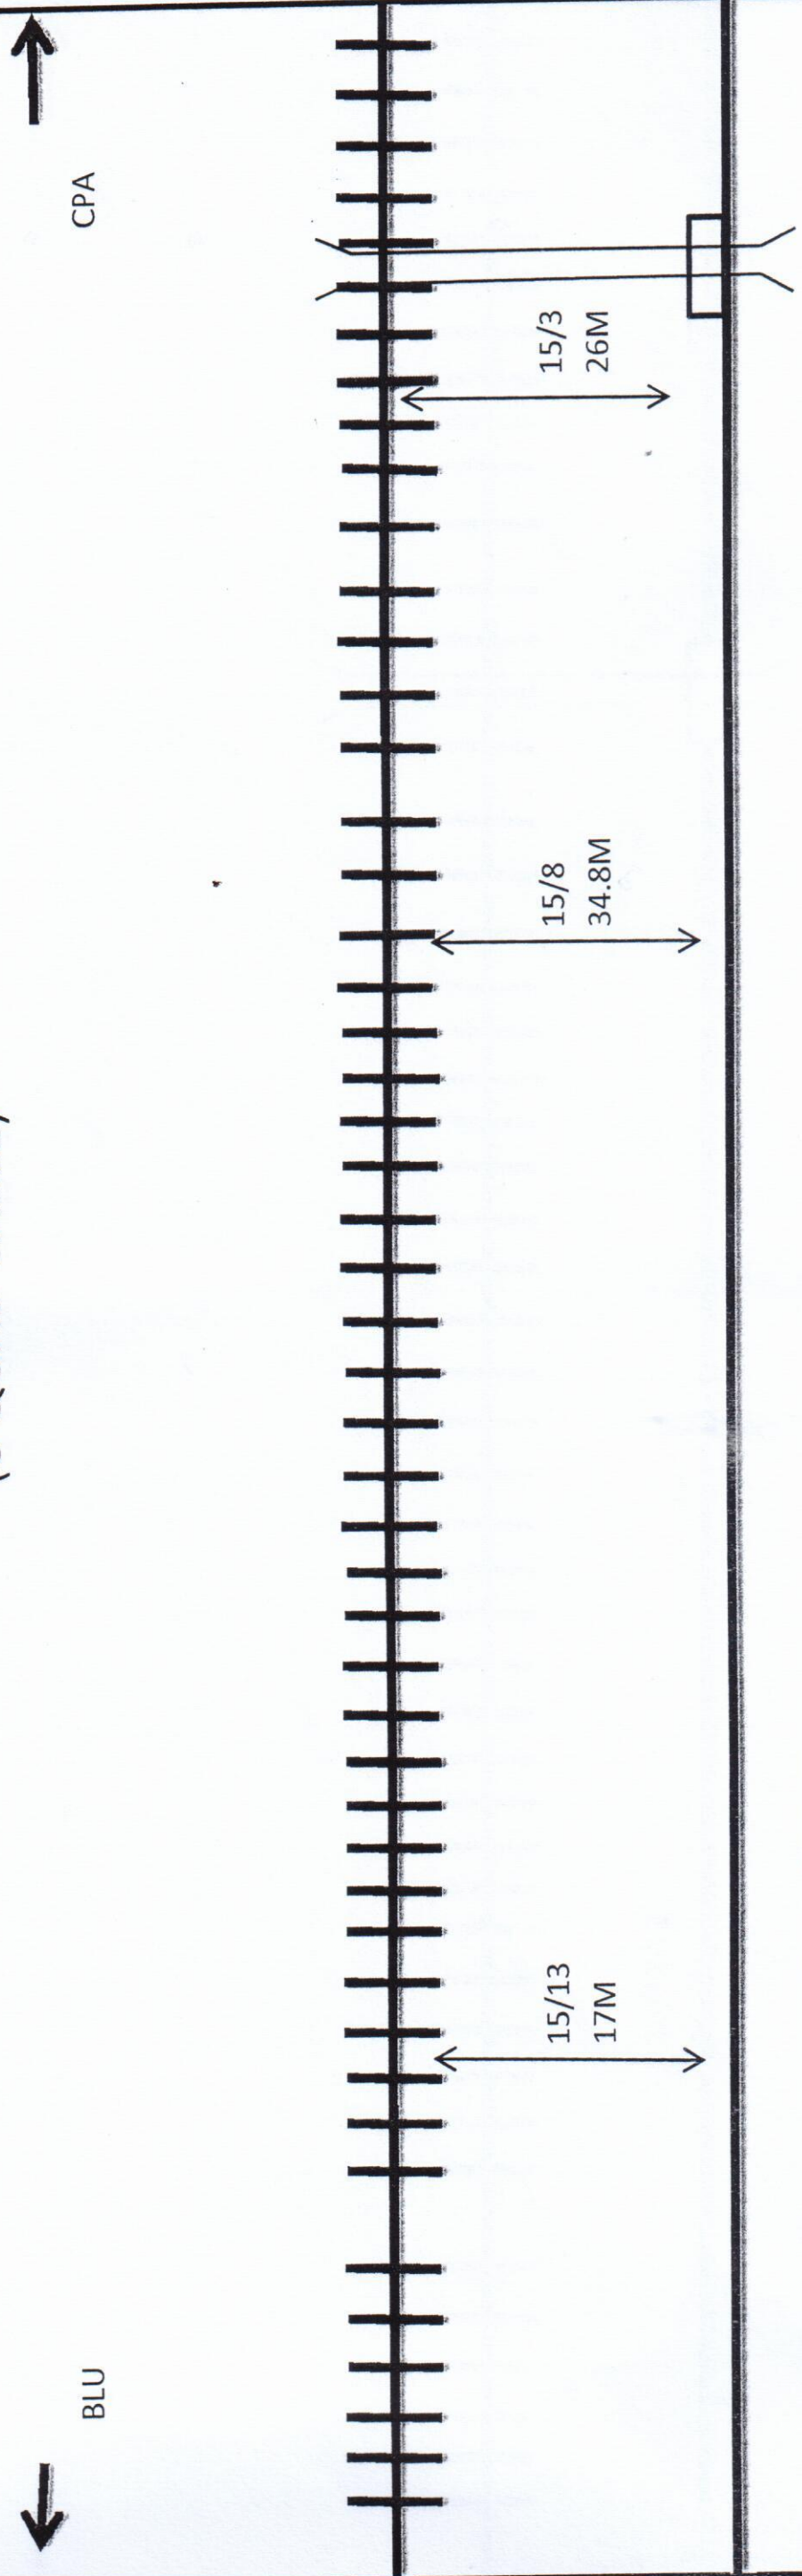

LEGEND

1-GI / RCC PIPE-----

2-L.C. GATE PHONE--

3-EMERGENCY SOCKET--

4-BRIDGE

5-LEVEL CROSSING GATE

4-U - UNDER

5-O - OVER

Bridge 22 NO.

N

W ← → E

S



Not to Scale
All Reading in Meter

Customer Name		N.E. RAILWAY			
Prepared By		M/S Syndicate Contractores 113/58, 'B' Swaroop Nagar Kanpur			
Sheet No.	15/55	CREATED BY		LOCATION :- BILHAUR -ANW/RGANJ	
Created on		OFFERED BY			
Revision No.		APPR. BY	N.E.RLY		
Modified On		Ref. No.:- NE/2 DATE			

SSE /TELE/ FGR

CONTRACTOR

CABLE ROUTE CHART N. E. RAILWAY BILHAUR -ANWRGANJ SECTION (6 QUAD CABLE)

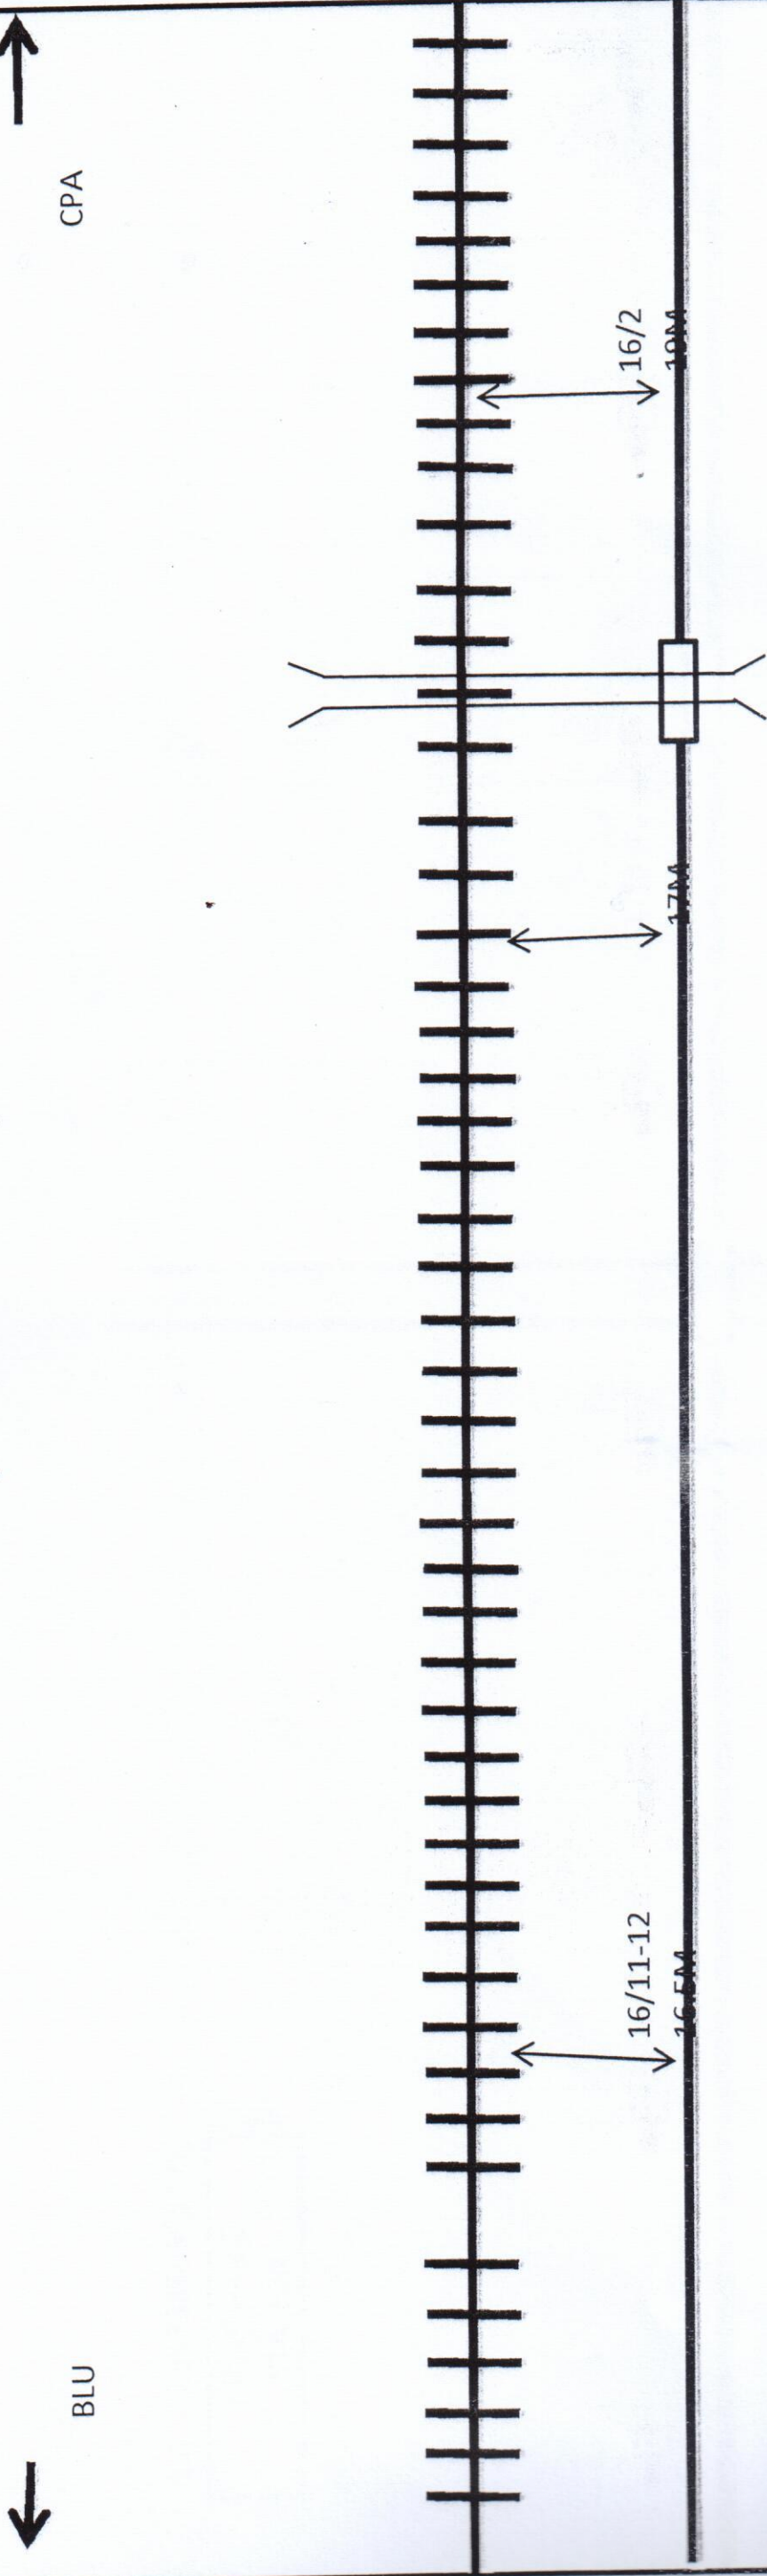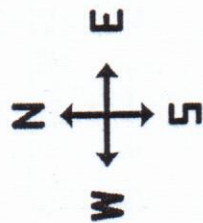

Bridge 23 NO. 16/4-5

LEGEND

1-GI / RCC PIPE-----

2-L.C. GATE PHONE--

3-EMERGENCY SOCKET--

4-BRIDGE

5-LEVEL CROSSING GATE

4-U - UNDER

5-O - OVER

Not to Scale
All Reading in Meter



N.E. RAILWAY			
Customer Name		M/S Syndicate Contractores 113/58, 'B' Swaroop Nagar Kanpur	
Prepared By	16/55	CREATED BY	
Sheet No.		OFFERED BY	
Created on		APPR. BY	N.E.RLY
Revision No.		Ref. No.:-	NE/2 DATE
Modified On			

LOCATION :-
BILHAUR -ANWRGANJ

CONTRACTOR


SSE /TELE/ FGR

CABLE ROUTE CHART N. E. RAILWAY BILHAUR -ANWRGANJ SECTION
(6 QUAD CABLE)

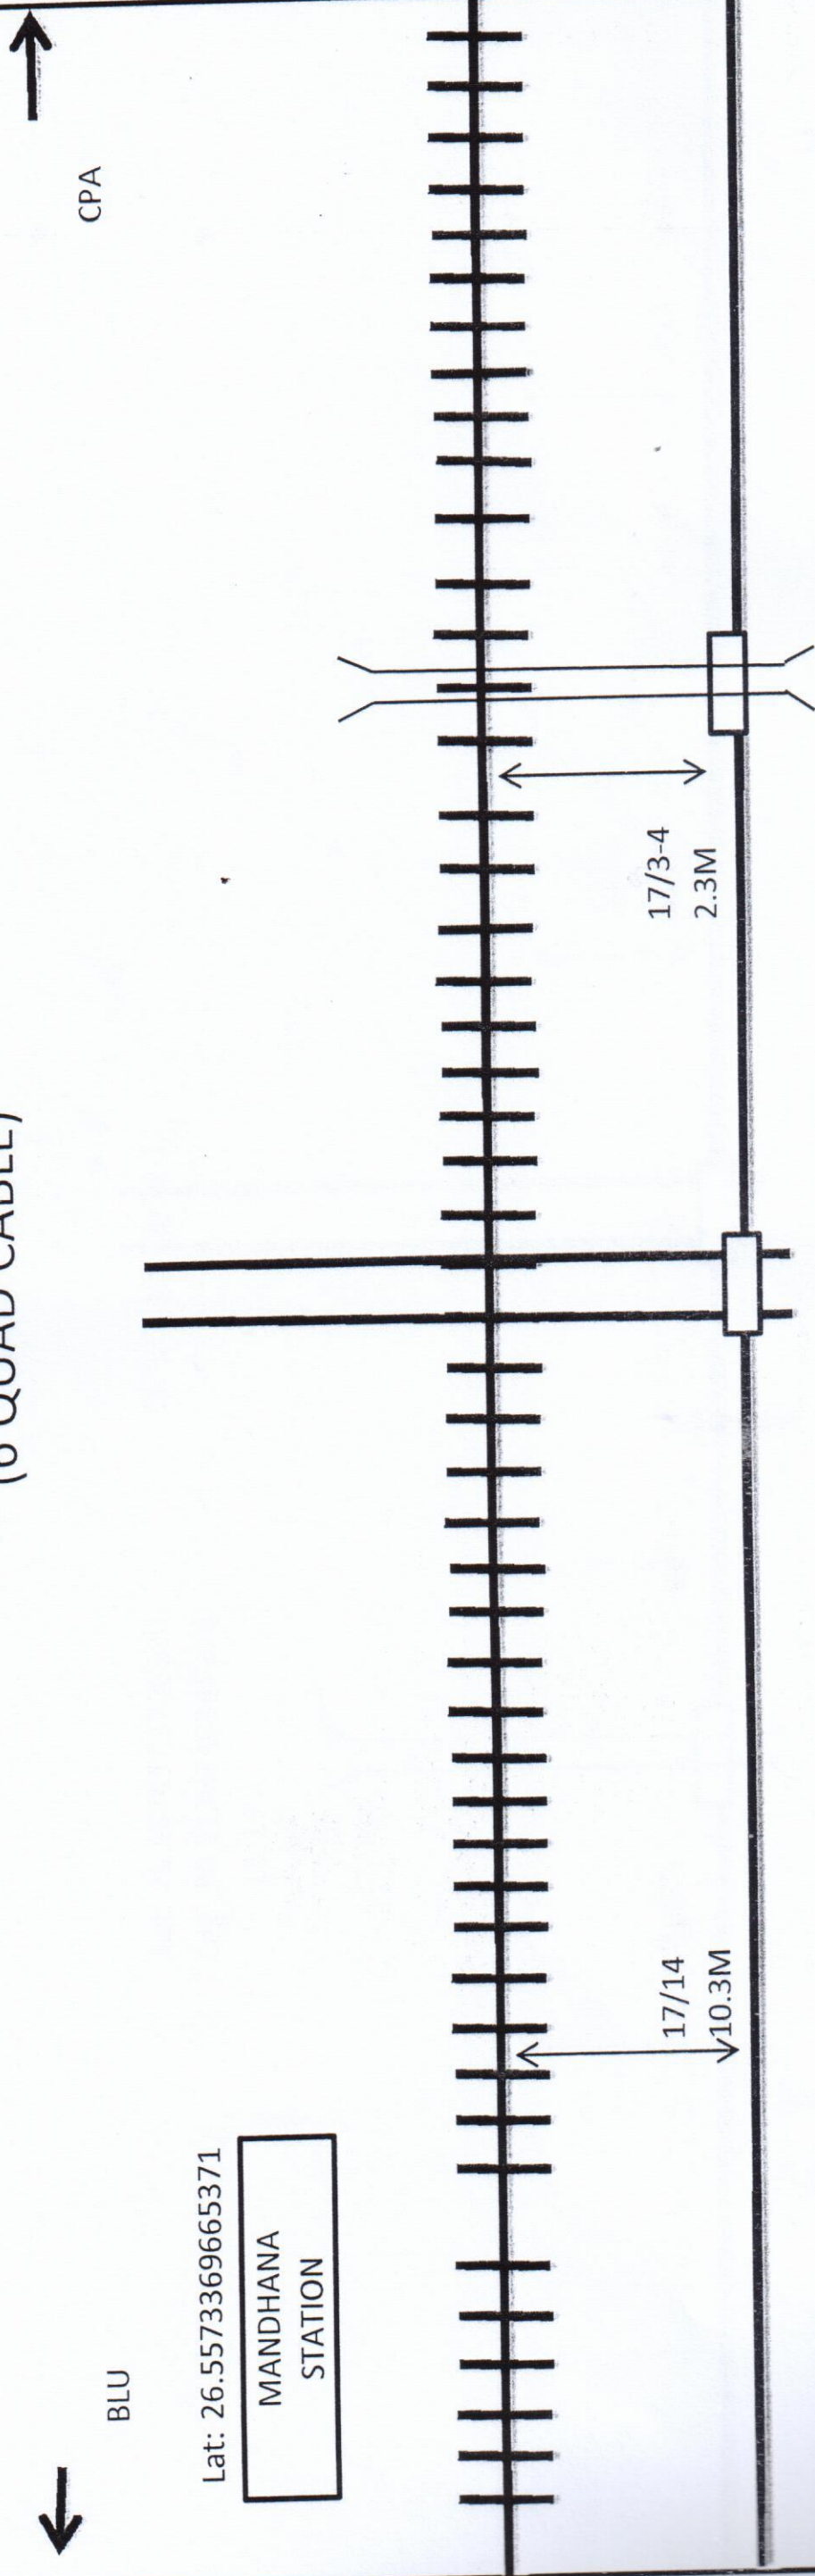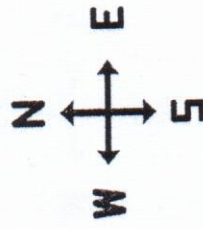

LC NO. 18, 17/7-8

Bridge 25 NO. 17/1-2

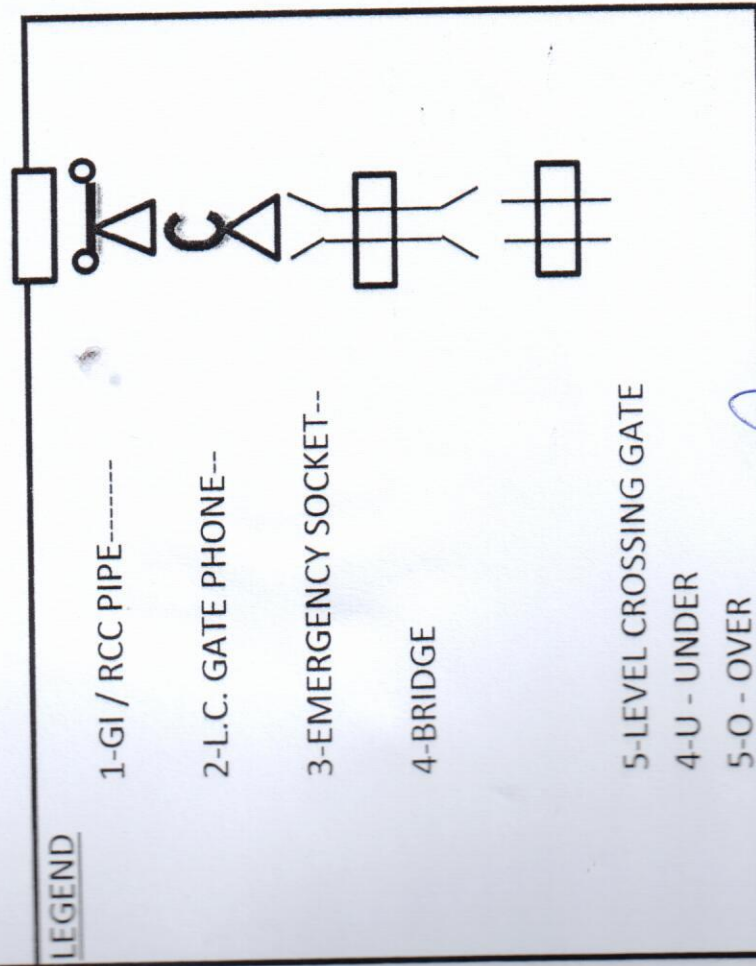

Not to Scale
All Reading in Meter

Customer Name		N.E. RAILWAY			
Prepared By		M/S Syndicate Contractores 113/58, 'B' Swaroop Nagar Kanpur			
Sheet No.	17/55	CREATED BY		LOCATION :- BILHAUR -ANWRGANJ	
Created on		OFFERED BY			
Revision No.		APPR. BY	N.E.RLY		
Modified On		Ref. No.:- NE/2 DATE			

[Signature]
CONTRACTOR

[Signature]
SSE /TELE/FGR


CABLE ROUTE CHART N. E. RAILWAY BILHAUR -ANWRGANJ SECTION
(6 QUAD CABLE)

BLU

CPA

Lat: 26.5674179706320
Lng: 80.2218340337276
18/13

LC NO. 19, 18/11-12

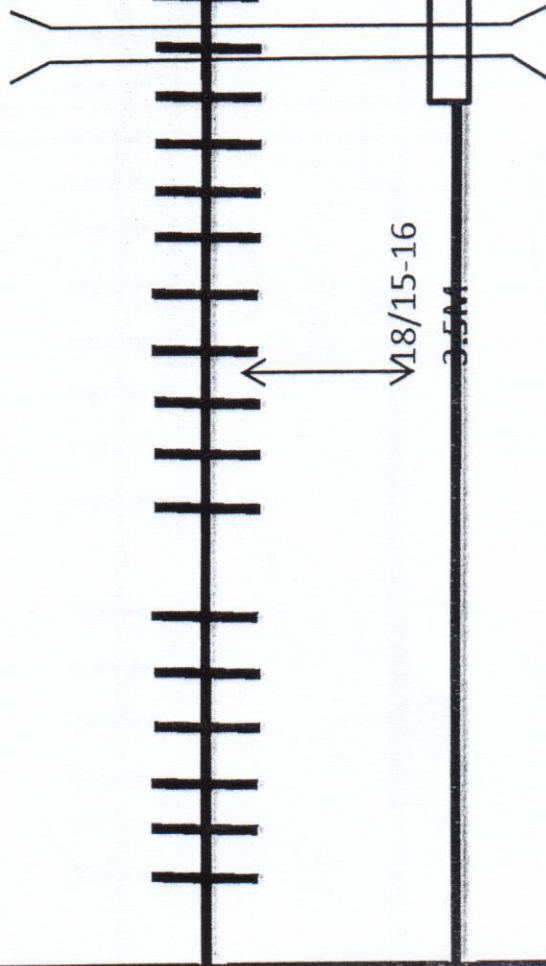

18/15-16


18/8

18/3

6.7M

5.3M

Bridge 26 NO.18/14-15

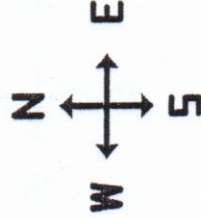

LEGEND

- 1-GI / RCC PIPE-----
- 2-L.C. GATE PHONE--
- 3-EMERGENCY SOCKET--
- 4-BRIDGE
- 5-LEVEL CROSSING GATE
4-U - UNDER
5-O - OVER

Not to Scale
All Reading in Meter



Customer Name		N.E. RAILWAY	
Prepared By		M/S Syndicate Contractors 113/58, 'B' Swaroop Nagar Kanpur	
Sheet No.	18/55	CREATED BY	
Created on		OFFERED BY	
Revision No.		APPR. BY	N.E.RLY
Modified On		Ref. No.:-	NE/2 DATE

LOCATION :-
BILHAUR -ANWRGANJ

SSE /TELE/ FGR

CONTRACTOR

CABLE ROUTE CHART N. E. RAILWAY BILHAUR -ANWRGANJ SECTION (6 QUAD CABLE)

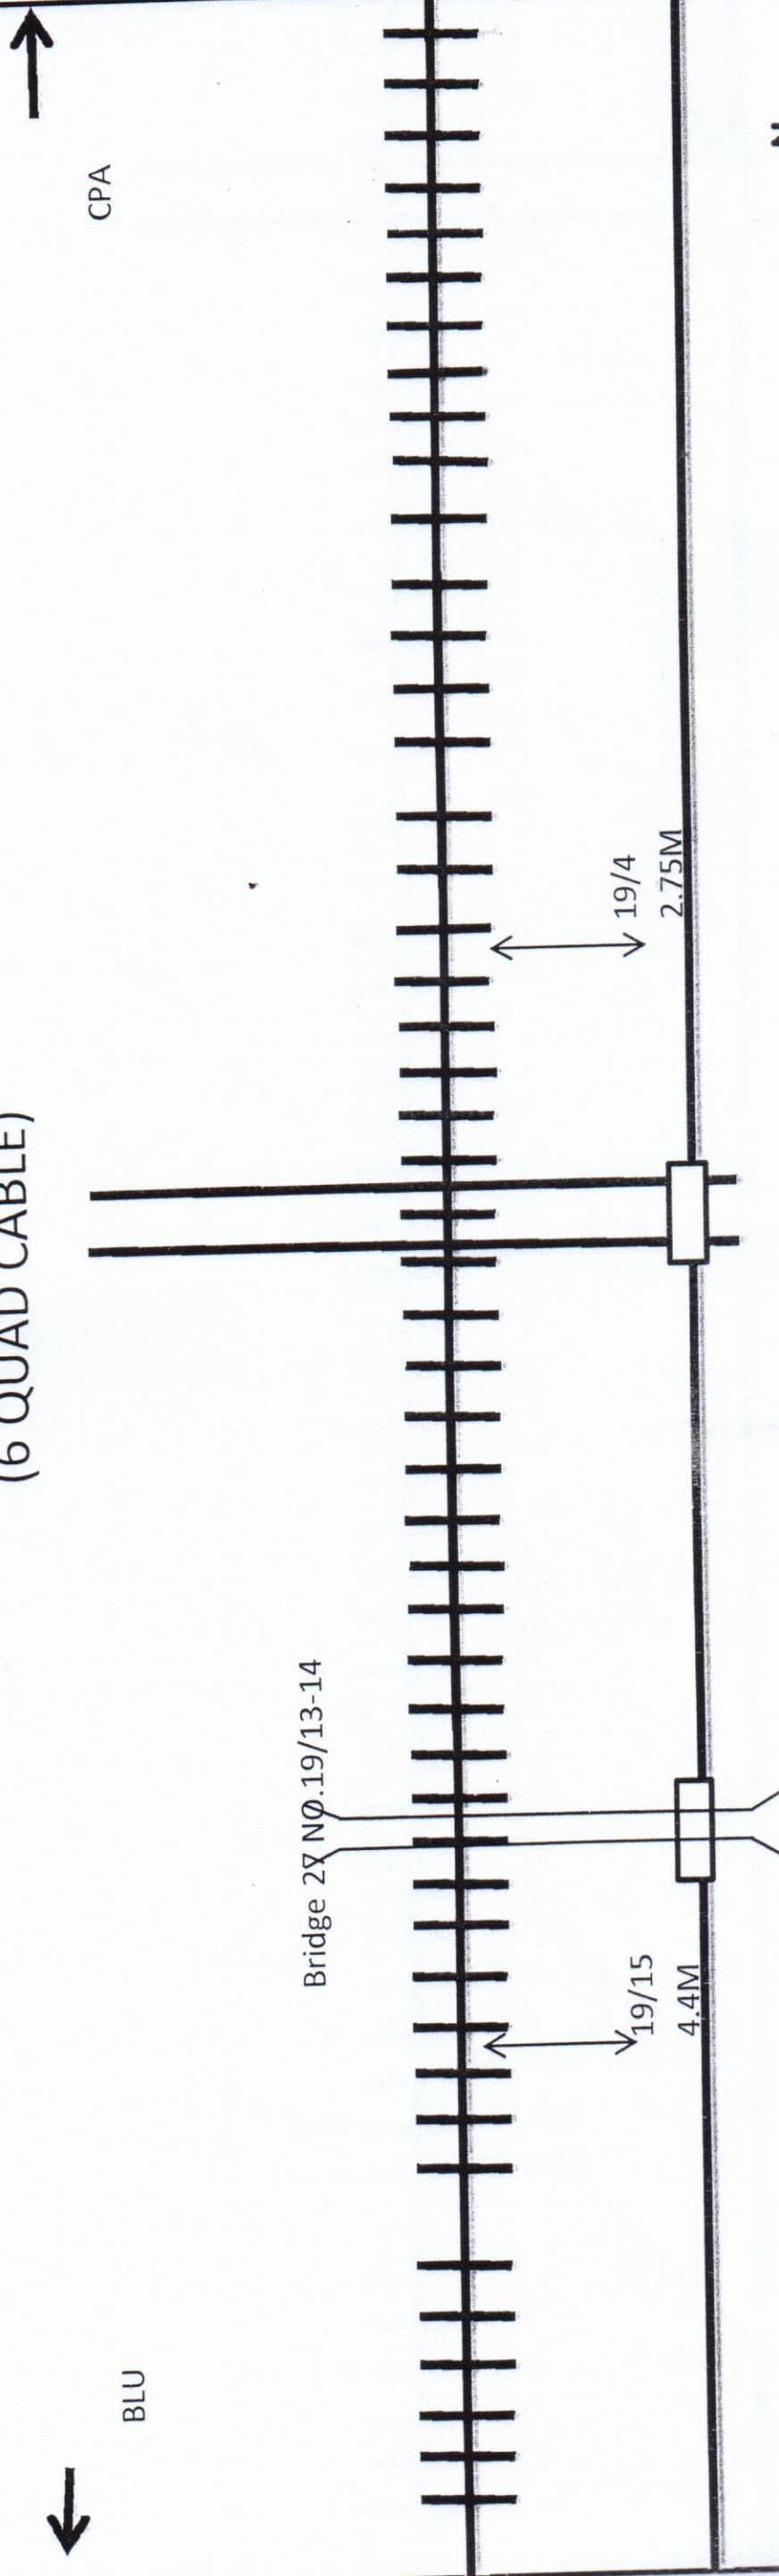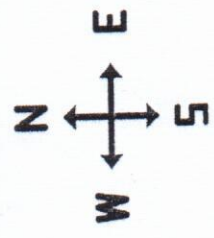

LC NO.20, 19/6-7

LEGEND

1-GI / RCC PIPE-----

2-L.C. GATE PHONE--

3-EMERGENCY SOCKET--

4-BRIDGE

5-LEVEL CROSSING GATE

4-U - UNDER

5-O - OVER

Not to Scale
All Reading in Meter


N.E. RAILWAY			
Customer Name	M/S Syndicate Contractores 113/58, 'B' Swaroop Nagar Kanpur		
Prepared By	19/55	CREATED BY	
Sheet No.		OFFERED BY	
Created on		APPR. BY	N.E.RLY
Revision No.		Ref. No.:-	NE/2 DATE
Modified On			

LOCATION :-
BILHAUR -ANWRGANJ

SSE /TELE/ FGR

CONTRACTOR

CABLE ROUTE CHART N. E. RAILWAY BILHAUR -ANWRGANJ SECTION (6 QUAD CABLE)

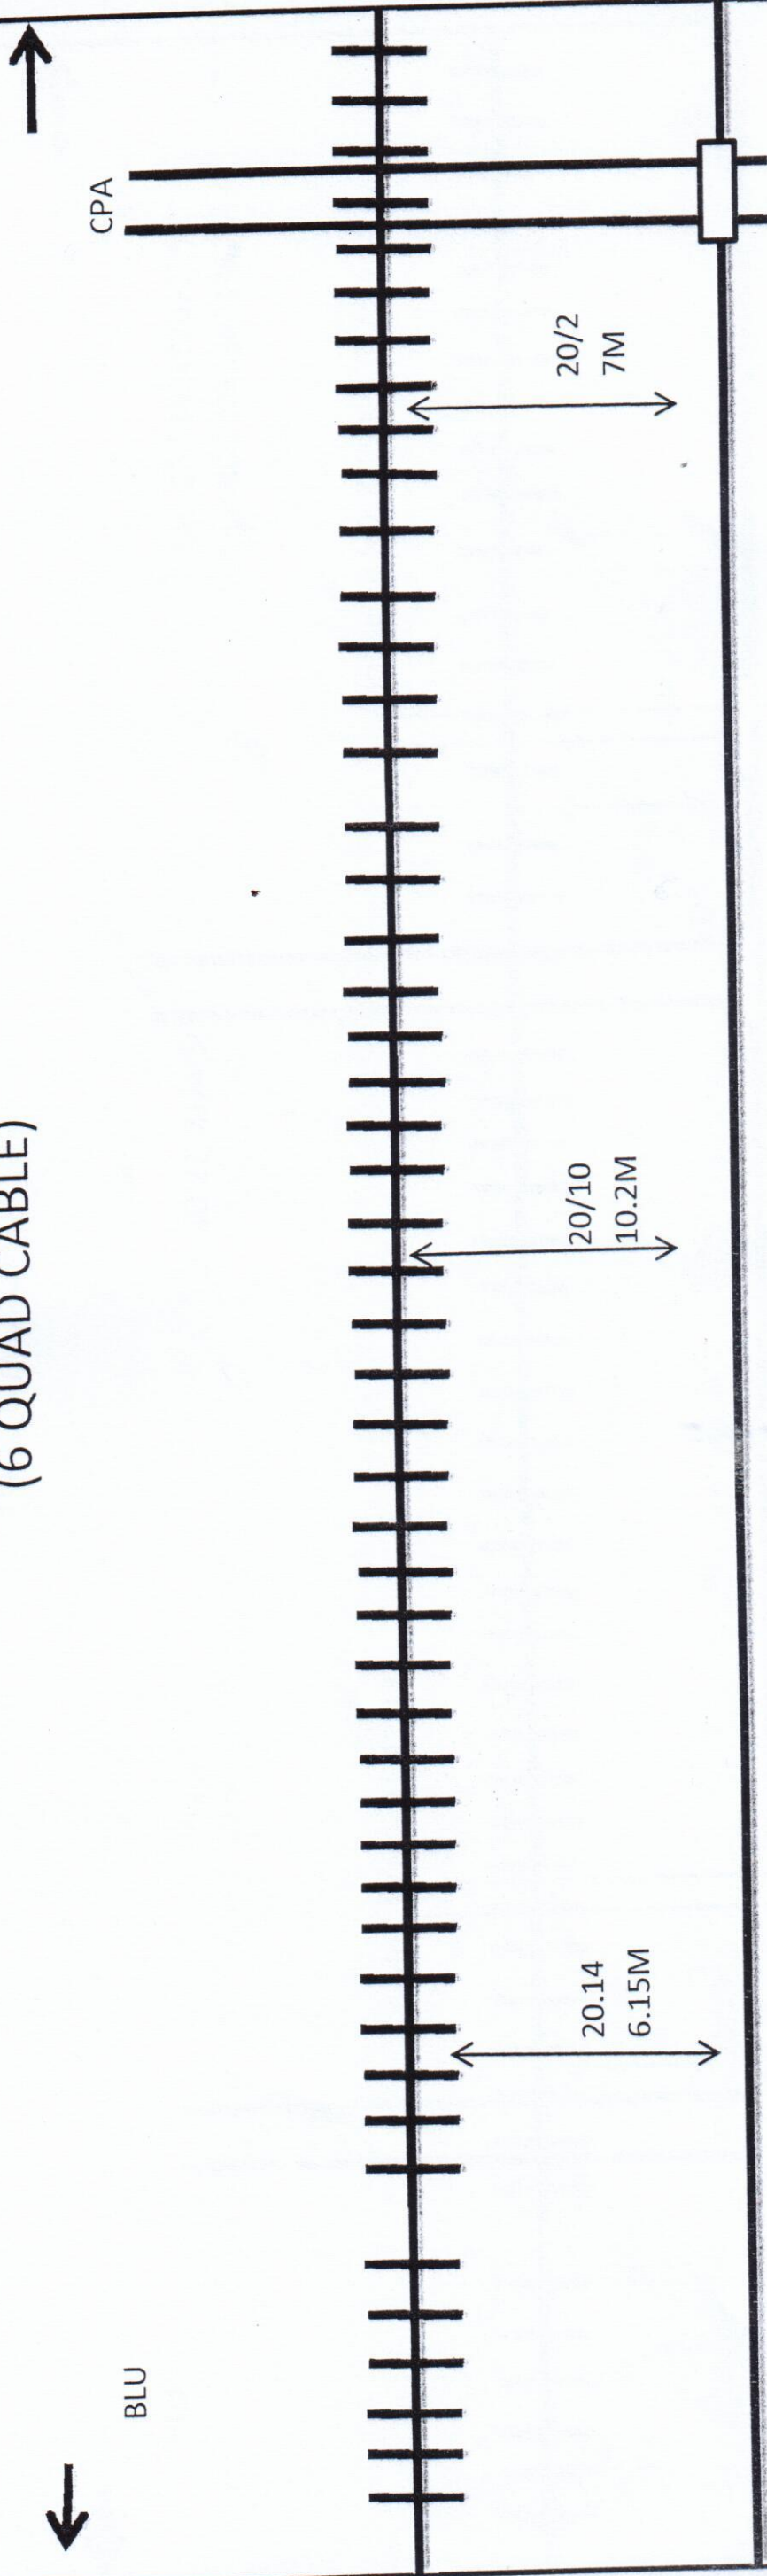

LEGEND

1-GI / RCC PIPE-----

2-L.C. GATE PHONE--

3-EMERGENCY SOCKET--

4-BRIDGE

5-LEVEL CROSSING GATE
 4-U - UNDER
 5-O - OVER

LC NO.21




Not to Scale
All Reading in Meter

Customer Name				N.E. RAILWAY			
Prepared By		M/S Syndicate Contractores 113/58, 'B' Swaroop Nagar Kanpur		LOCATION :-			
Sheet No.	20/55	CREATED BY		BILHAUR -ANWRGANJ			
Created on		OFFERED BY					
Revision No.		APPR. BY	N.E.RLY				
Modified On		Ref. No.:- NE/2 DATE					

CONTRACTOR

SSE /TELE/ FGR


CABLE ROUTE CHART N. E. RAILWAY BILHAUR -ANWRGANJ SECTION (6 QUAD CABLE)

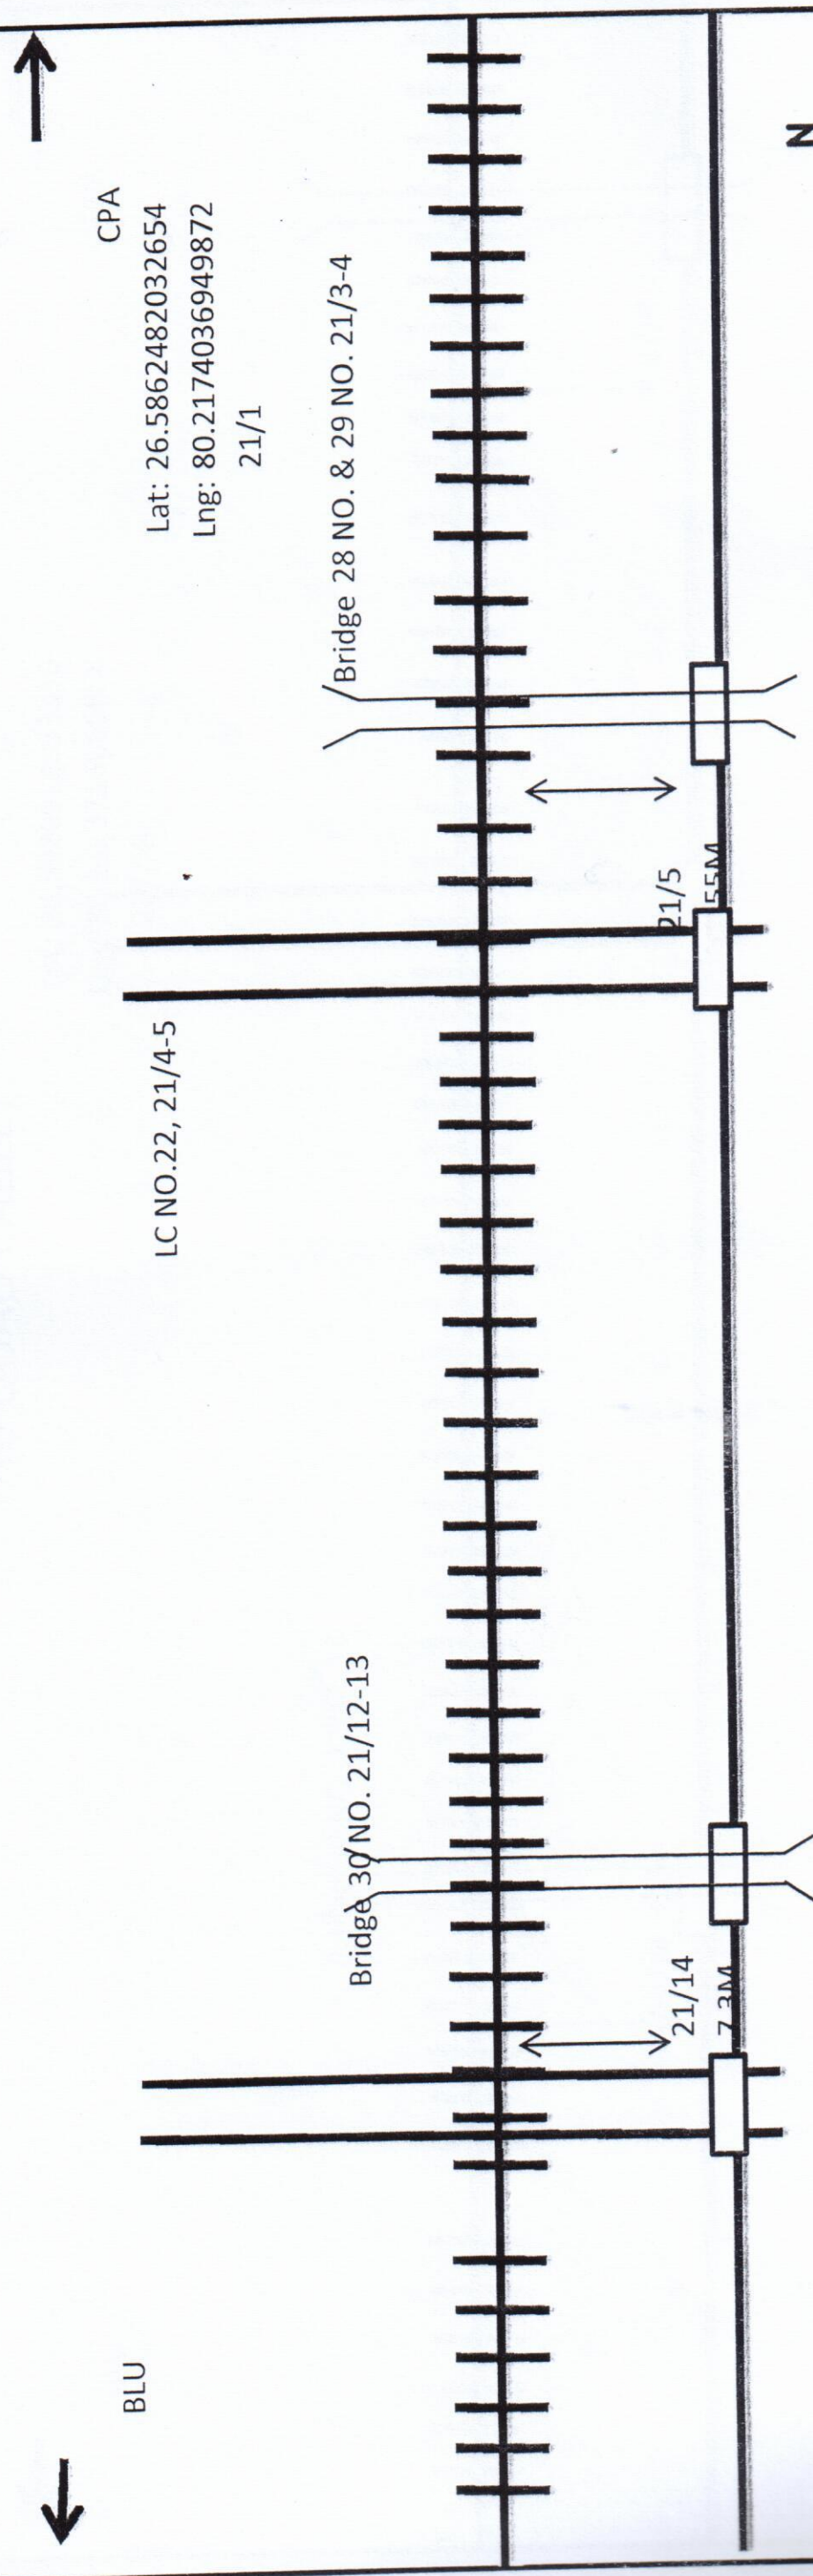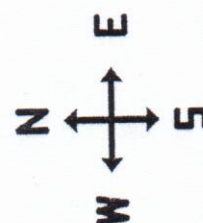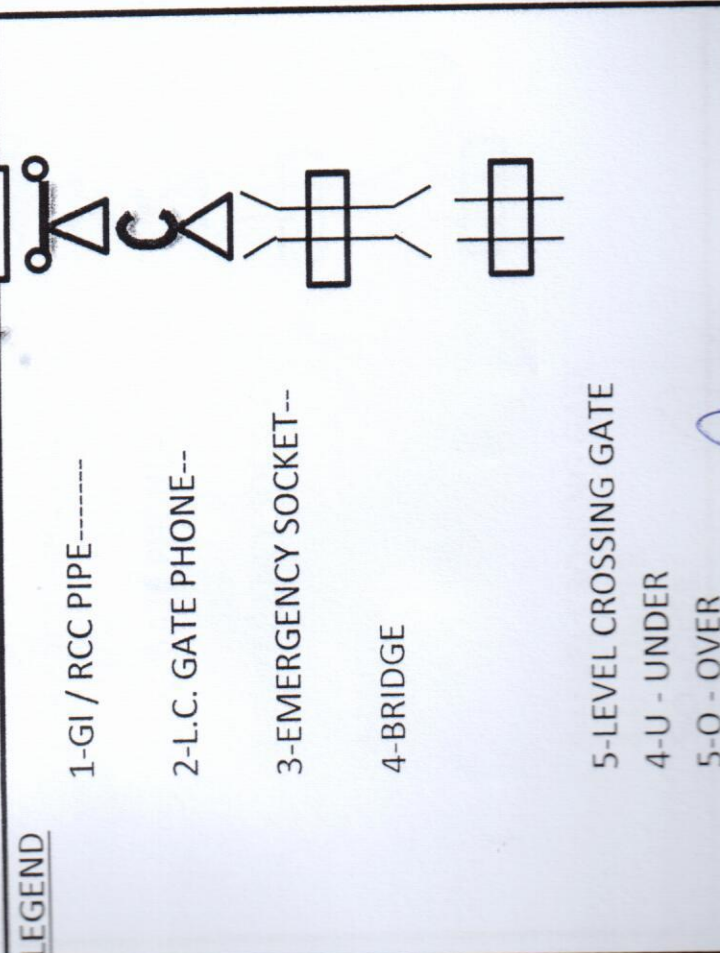

Not to Scale
All Reading in Meter


N.E. RAILWAY				
Customer Name	M/S Syndicate Contractores 113/58, 'B' Swaroop Nagar Kanpur			
Prepared By	21/55	CREATED BY		
Sheet No.		OFFERED BY		
Created on		APPR. BY	N.E.RLY	
Revision No.		Ref. No.:-	NE/2 DATE	
Modified On				
			LOCATION :- BILHAUR -ANWRGANJ	

CABLE ROUTE CHART N. E. RAILWAY BILHAUR -ANWRGANJ SECTION
(6 QUAD CABLE)

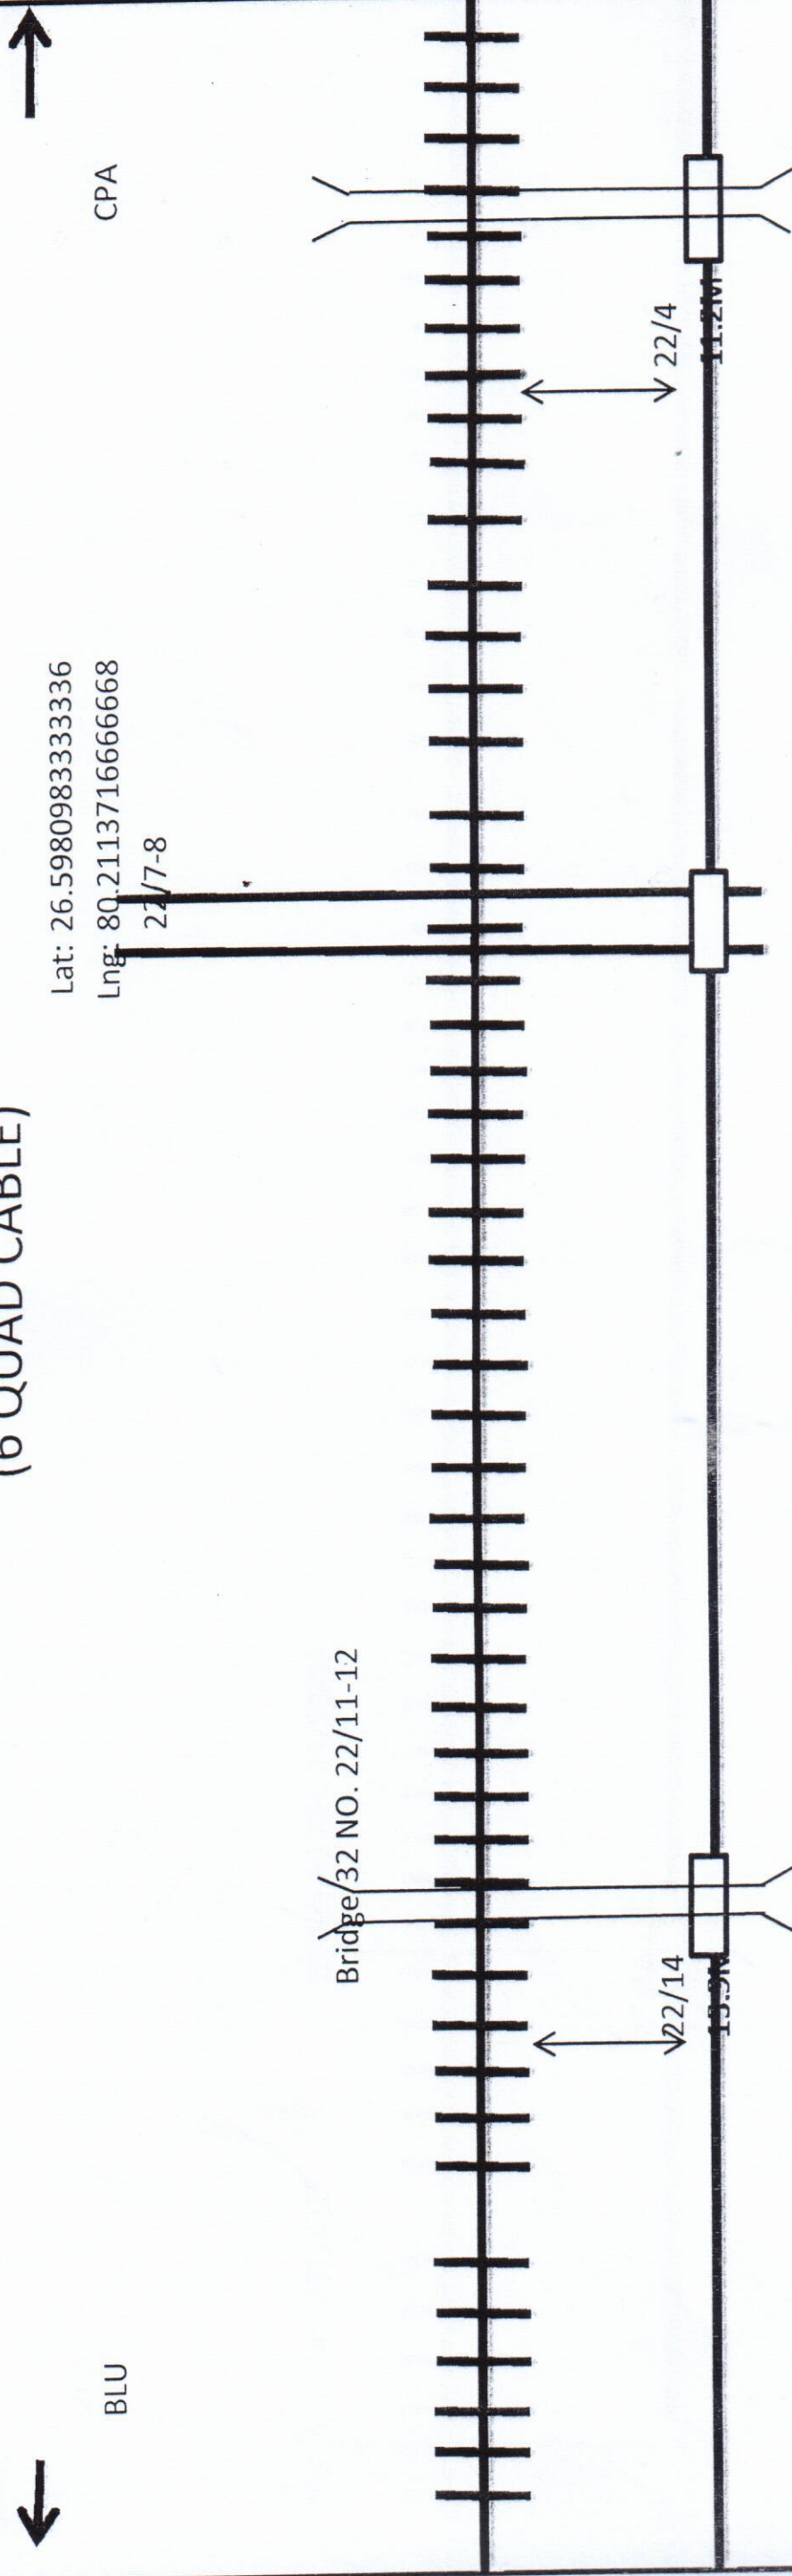


Lat: 26.5980983333336
Lng: 80.2113716666668
22/7-8

LEGEND

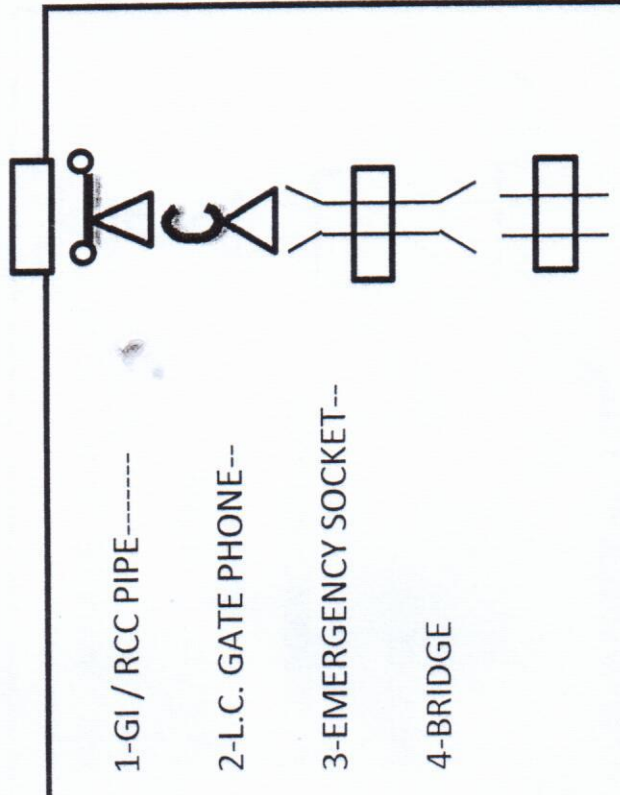

LC NO. 24, 22/7-8

Bridge 31 NO. 22/7-8

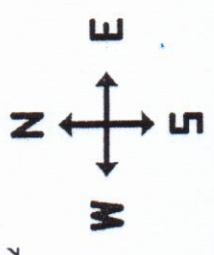

Not to Scale
All Reading in Meter

Customer Name		N.E. RAILWAY			
Prepared By		M/S Syndicate Contractores 113/58, 'B' Swaroop Nagar Kanpur			
Sheet No.	22/55	CREATED BY		LOCATION :- BILHAUR -ANWRGANJ	
Created on		OFFERED BY			
Revision No.		APPR. BY	N.E.RLY		
Modified On		Ref. No.:- NE/2 DATE			

CONTRACTOR

SSE /TELE/ FGR

CABLE ROUTE CHART N. E . RAILWAY BILHAUR -ANWRGANJ SECTION (6 QUAD CABLE)





CPA



BLU

Bridge 33 NO. 23/12-13

Bridge 34 NO. 23/14-15

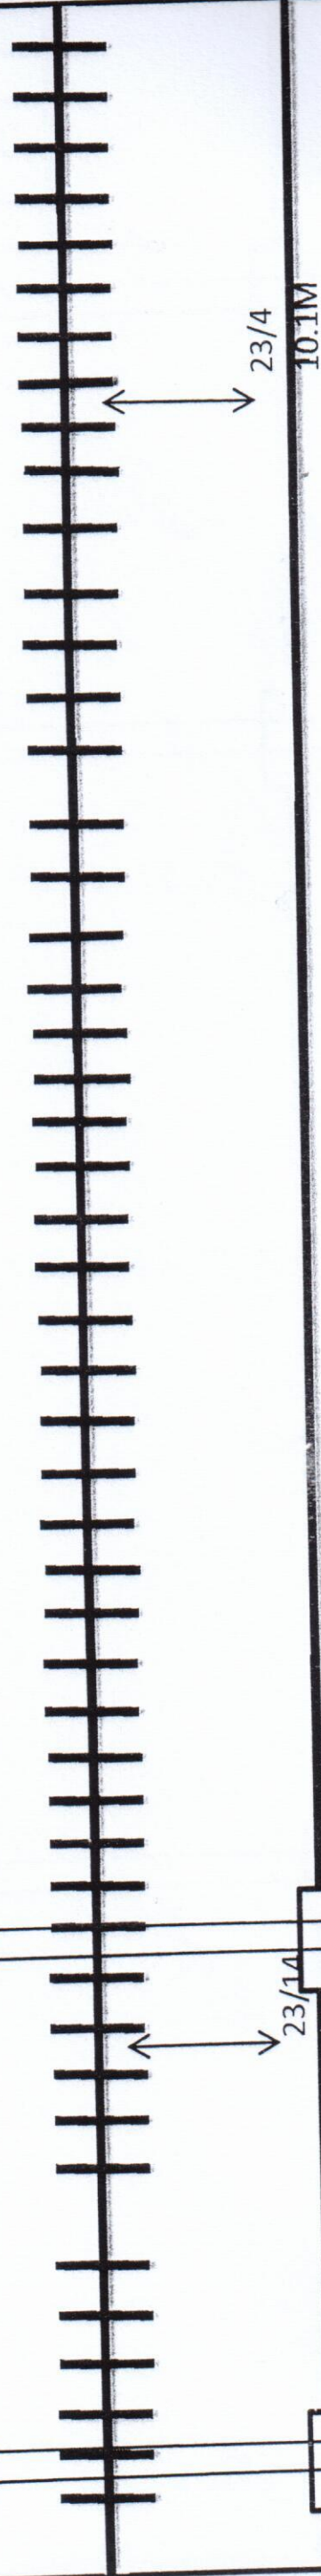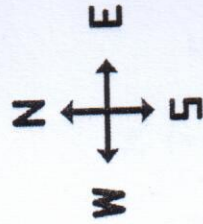

LEGEND

1-GI / RCC PIPE-----

2-L.C. GATE PHONE--


3-EMERGENCY SOCKET--

4-BRIDGE

5-LEVEL CROSSING GATE

4-U - UNDER

5-O - OVER

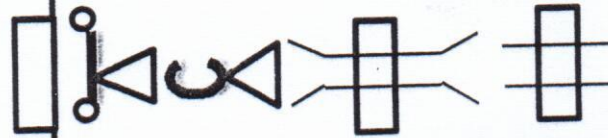

Not to Scale
All Reading in Meter




N.E. RAILWAY

Customer Name		M/S Syndicate Contractores 113/58, 'B' Swaroop Nagar Kanpur				LOCATION :-	
Prepared By						BILHAUR -ANWRGANJ	
Sheet No.	23/55	CREATED BY					
Created on		OFFERED BY					
Revision No.		APPR. BY	N.E.RLY				
Modified On		Ref. No.:- NE/2 DATE					

SSE /TELE/FGR

CONTRACTOR

CABLE ROUTE CHART N. E. RAILWAY BILHAUR -ANWRGANJ SECTION
(6 QUAD CABLE)

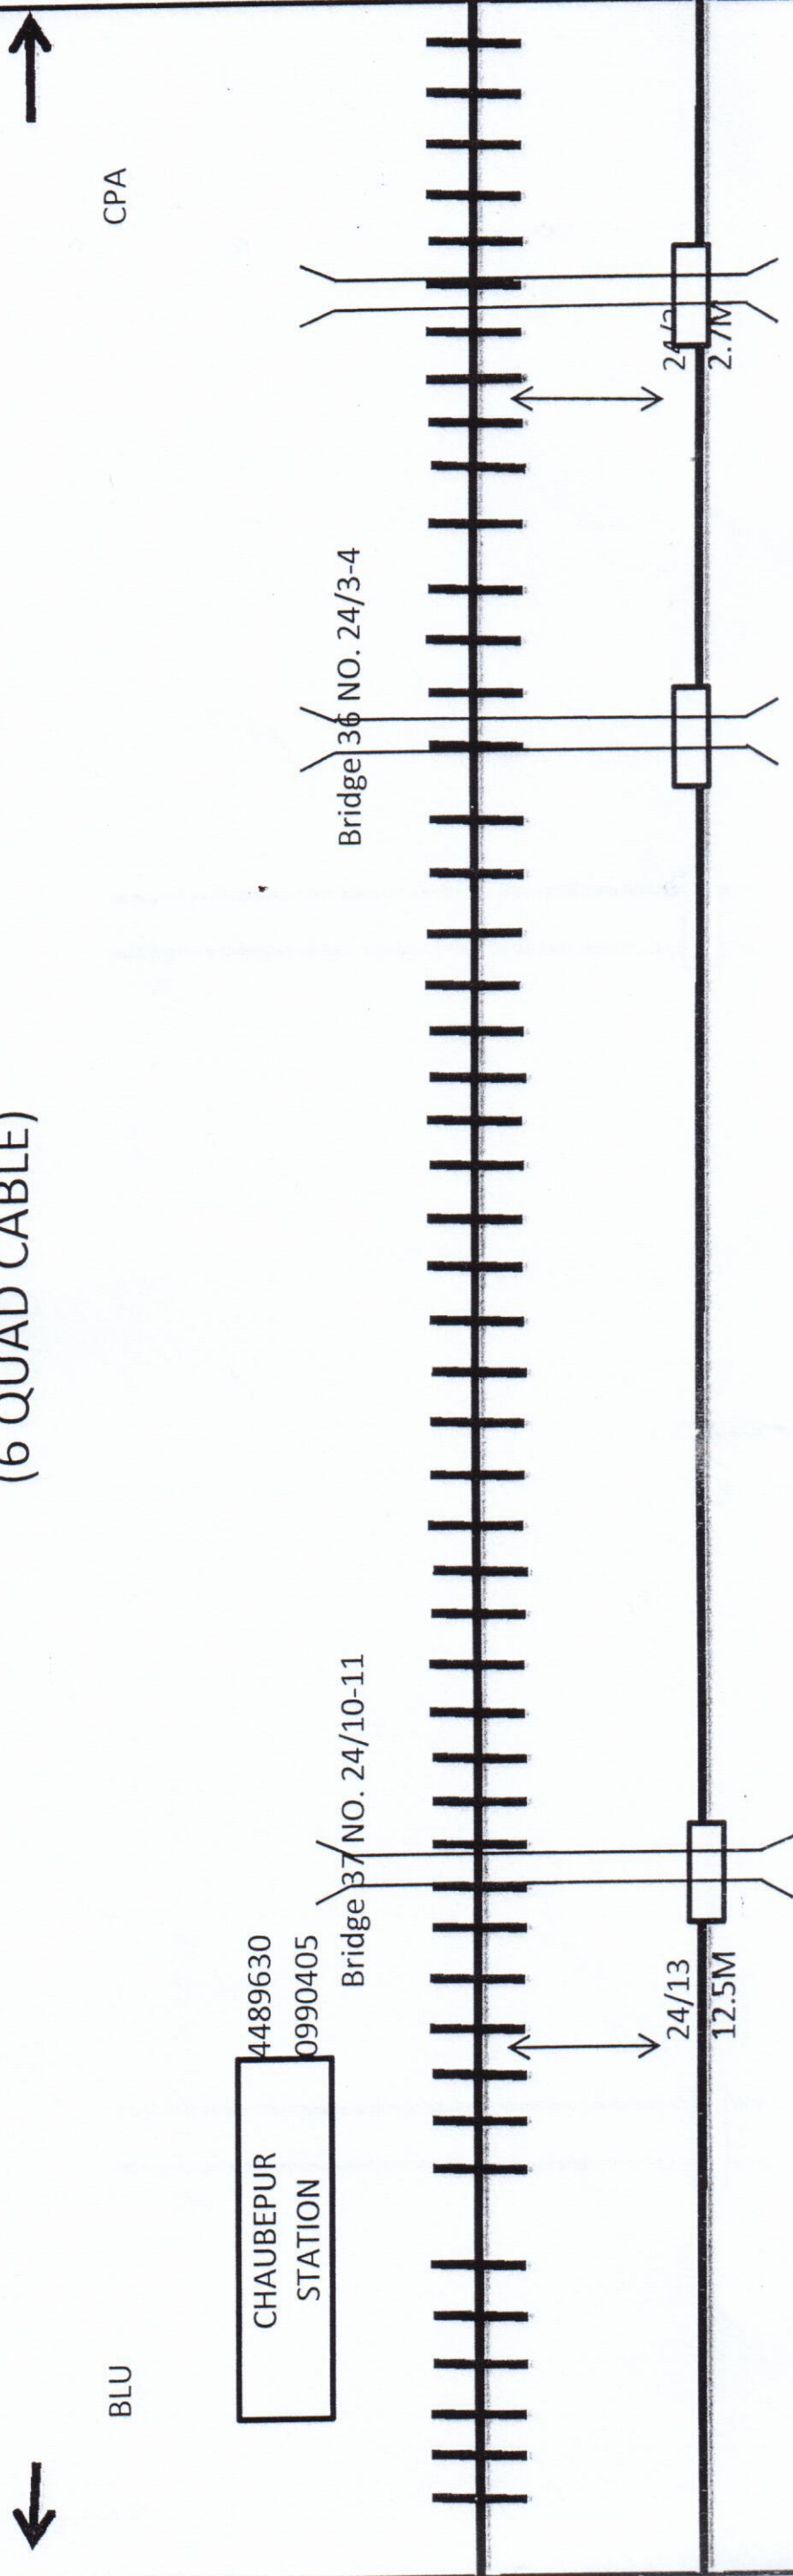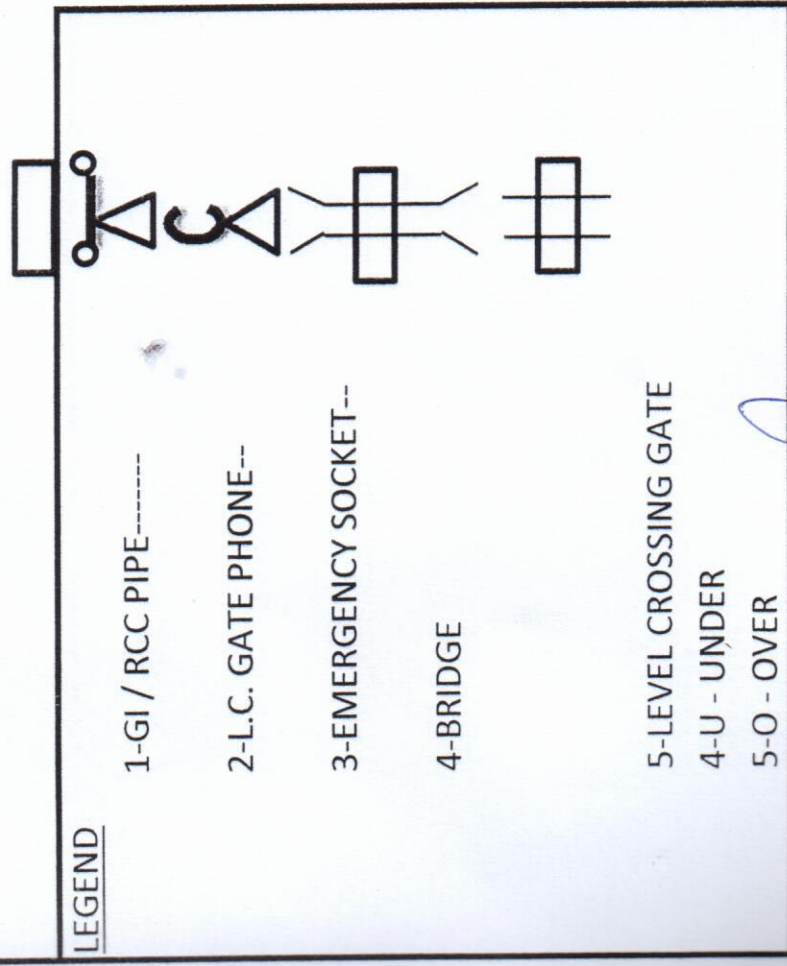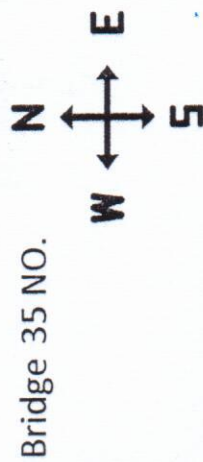

Bridge 35 NO.


Not to Scale
All Reading in Meter

Customer Name		N.E. RAILWAY			
Prepared By	M/S Syndicate Contractores 113/58, 'B' Swaroop Nagar Kanpur				
Sheet No.	24/55	CREATED BY		LOCATION :- BILHAUR -ANWRGANJ	
Created on		OFFERED BY			
Revision No.		APPR. BY	N.E.RLY		
Modified On		Ref. No.:- NE/2 DATE			

Signature
CONTRACTOR

Signature
SSE /TELE/ FGR

CABLE ROUTE CHART N. E. RAILWAY BILHAUR -ANWRGANJ SECTION (6 QUAD CABLE)

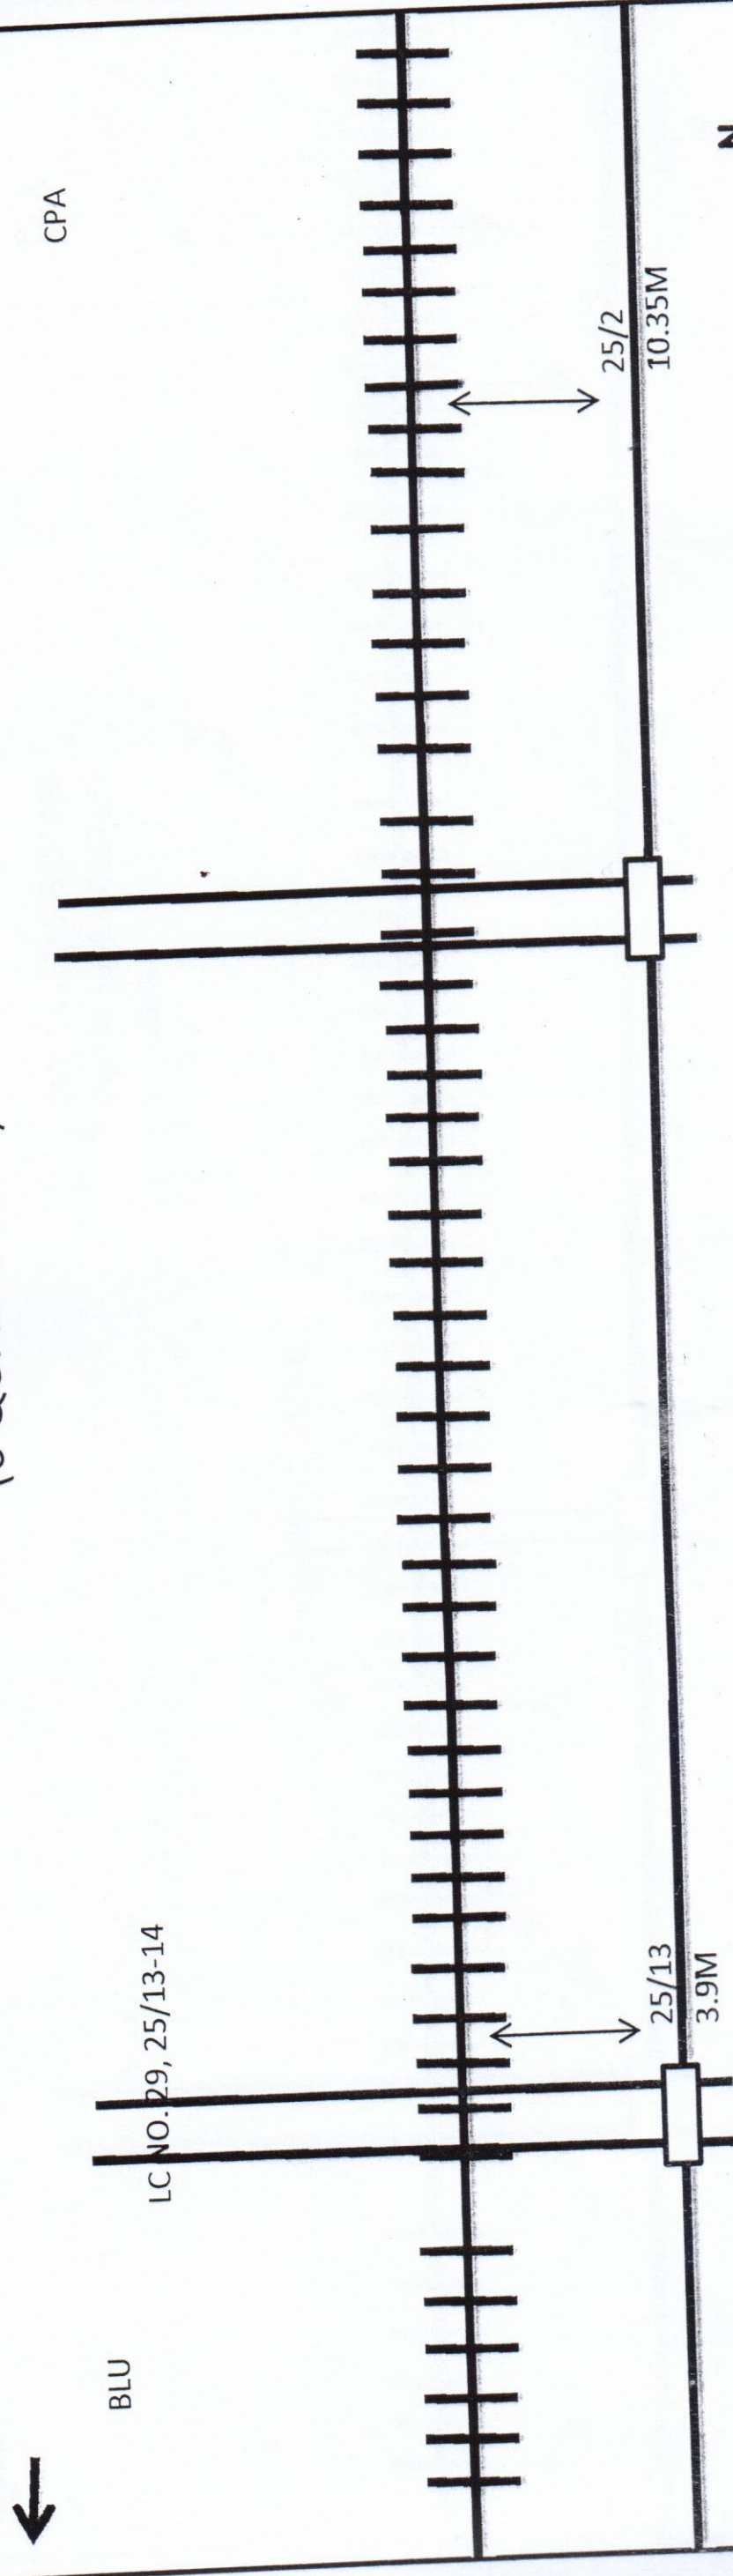

LEGEND

- 1-GI / RCC PIPE-----
- 2-L.C. GATE PHONE--
- 3-EMERGENCY SOCKET--
- 4-BRIDGE
- 5-LEVEL CROSSING GATE
- 4-U - UNDER
- 5-O - OVER

Not to Scale
All Reading in Meter

N.E. RAILWAY				
Customer Name	M/S Syndicate Contractores 113/58, 'B' Swaroop Nagar Kanpur			
Prepared By	25/55	CREATED BY	LOCATION :-	
Created on		OFFERED BY	BILHAUR -ANWRGANJ	
Revision No.		APPR. BY	N.E.RLY	
Modified On		Ref. No.:-	NE/2 DATE	

[Signature]
CONTRACTOR

CABLE ROUTE CHART N. E. RAILWAY BILHAUR -ANWRGANJ SECTION
(6 QUAD CABLE)


BLU
LC NO 30, 26/13-14
Lat: 26.6226096492028
Lng: 80.1839240267872
26/6

CPA

Bridge 39 NO. 26/7-8

Bridge 38 NO. 26/2-3

26/10
8.65M
26/3
9.2M

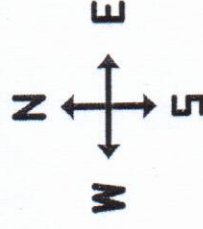

LEGEND

1-GI / RCC PIPE-----

2-L.C. GATE PHONE--


3-EMERGENCY SOCKET--

4-BRIDGE

5-LEVEL CROSSING GATE

4-U - UNDER

5-O - OVER

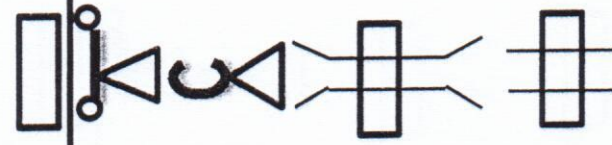

Not to Scale
All Reading in Meter




N.E. RAILWAY

Customer Name		N.E. RAILWAY			
Prepared By		M/S Syndicate Contractores 113/58, 'B' Swaroop Nagar Kanpur			
Sheet No.	26/55	CREATED BY			LOCATION :- BILHAUR -ANWRGANJ
Created on		OFFERED BY			
Rivision No.		APPR. BY	N.E.RLY		
Modified On		Ref. No.:- NE/2 DATE			

SSE /TELE/ FGR

CONTRACTOR

CABLE ROUTE CHART N. E. RAILWAY BILHAUR -ANWRGANJ SECTION (6 QUAD CABLE)

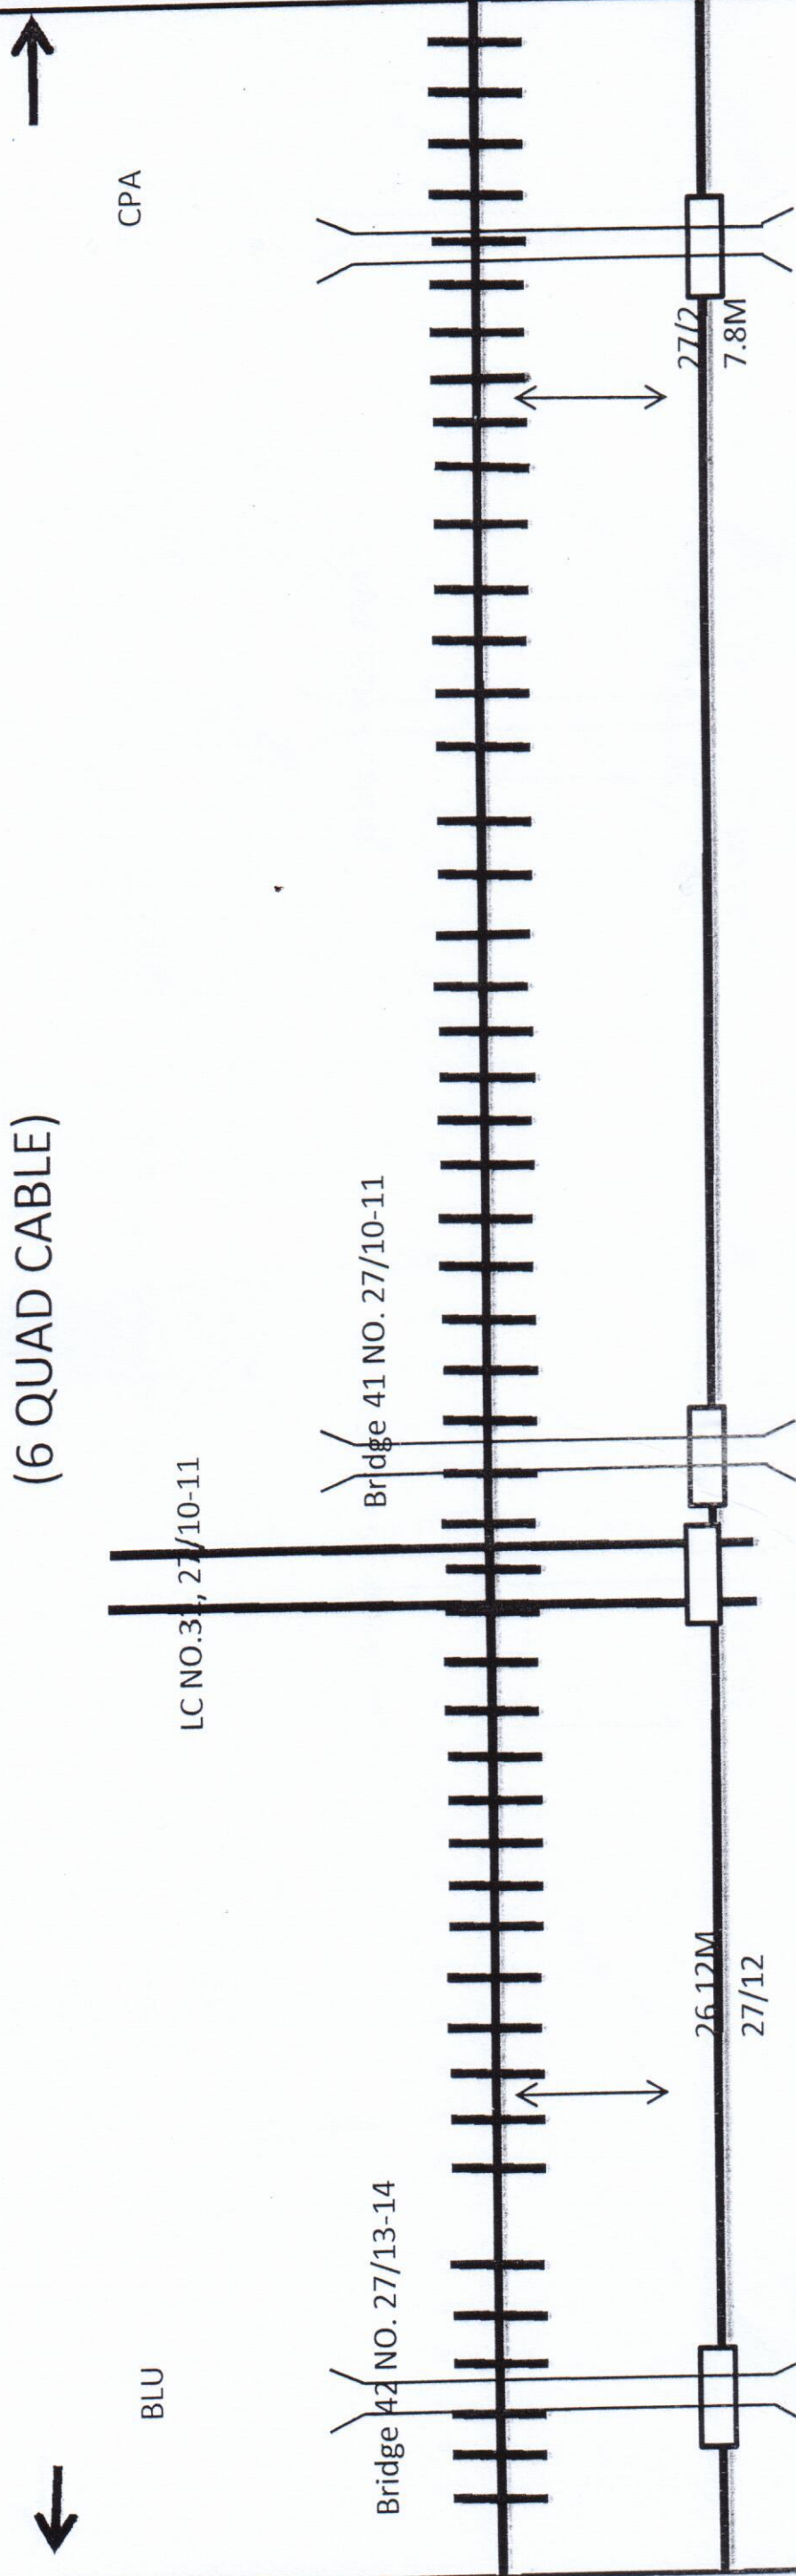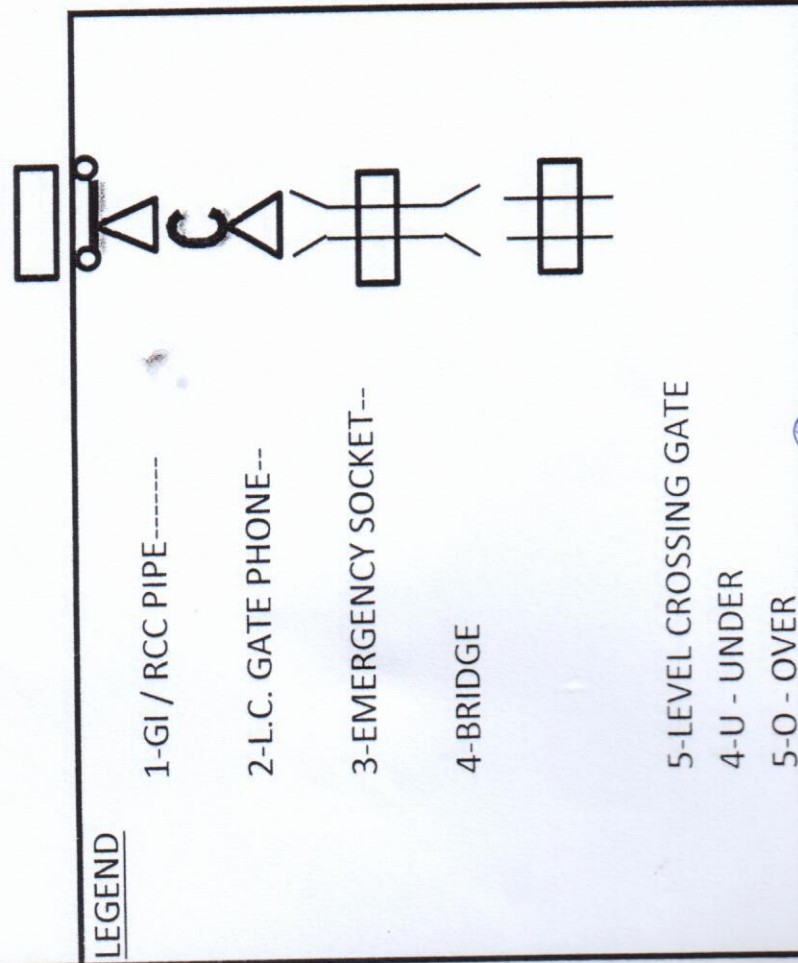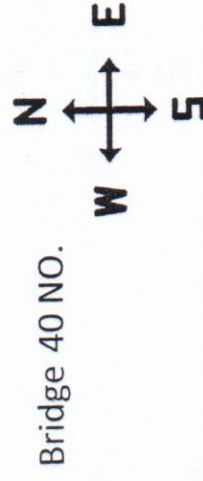


Not to Scale
All Reading in Meter

Customer Name		N.E. RAILWAY			
Prepared By		M/S Syndicate Contractores 113/58, 'B' Swaroop Nagar Kanpur			
Sheet No.	27/55	CREATED BY		LOCATION :- BILHAUR -ANWRGANJ	
Created on		OFFERED BY			
Revision No.		APPR. BY	N.E.RLY		
Modified On		Ref. No.:- NE/2 DATE			

[Signature]
CONTRACTOR

[Signature]
SSE /TELE/ FGR

CABLE ROUTE CHART N. E. RAILWAY BILHAUR -ANWRGANJ SECTION (6 QUAD CABLE)

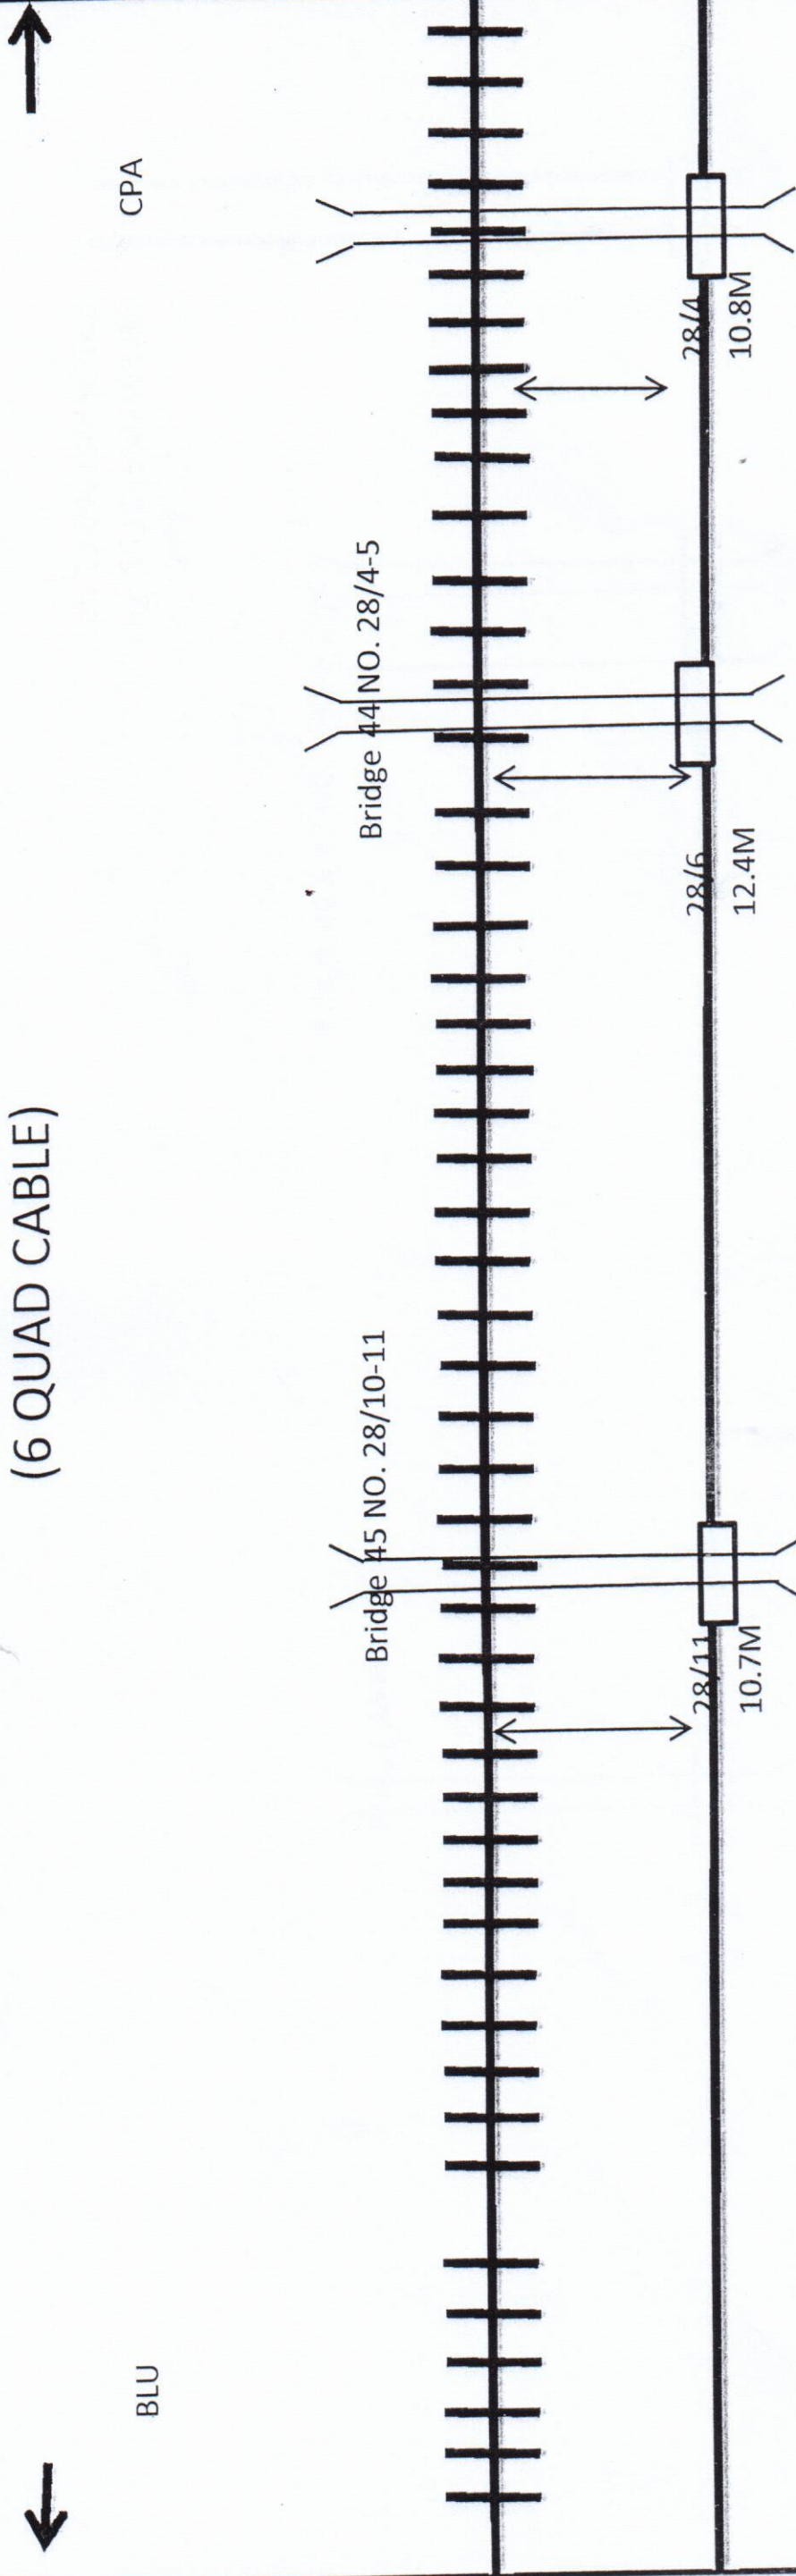

1-GI / RCC PIPE-----

2-L.C. GATE PHONE--


3-EMERGENCY SOCKET--

4-BRIDGE

5-LEVEL CROSSING GATE

4-U - UNDER

5-O - OVER

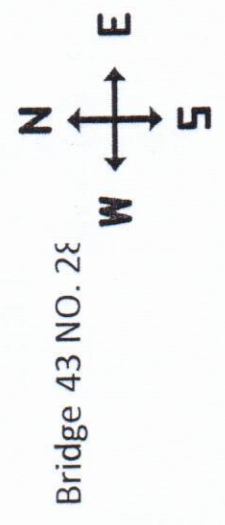

Not to Scale
All Reading in Meter

Customer Name		N.E. RAILWAY			
Prepared By		M/S Syndicate Contractores 113/58, 'B' Swaroop Nagar Kanpur			
Sheet No.	28/55	CREATED BY			LOCATION :- BILHAUR -ANWRGANJ
Created on		OFFERED BY			
Revision No.		APPR. BY	N.E.RLY		
Modified On		Ref. No.:- NE/2 DATE			

SSE /TELE/FGR

CONTRACTOR

CABLE ROUTE CHART N. E. RAILWAY BILHAUR -ANWRGANJ SECTION (6 QUAD CABLE)

Lat: 26.6408988667000
Lng: 80.1645507663488
29/3

BLU


Bridge 46 & 47 NO. 29X5-θ 29X6-7

Bridge 48 NO. 29/10-11

29/2
7.95M

29/7
17.8M

29/10
11.20M

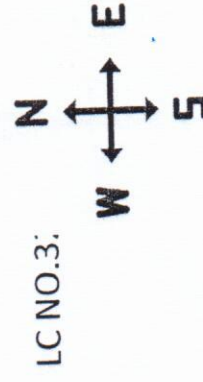

LC NO.3:

NOON REVER

LEGEND

1-GI / RCC PIPE-----

2-L.C. GATE PHONE--

3-EMERGENCY SOCKET--

4-BRIDGE

5-LEVEL CROSSING GATE

4-U - UNDER

5-O - OVER



Not to Scale

All Reading in Meter

N.E. RAILWAY

Customer Name		N.E. RAILWAY			
Prepared By		M/S Syndicate Contractores 113/58, 'B' Swaroop Nagar Kanpur			
Sheet No.	29/55	CREATED BY		LOCATION :-	
Created on		OFFERED BY		BILHAUR -ANWRGANJ	
Revision No.		APPR. BY	N.E.RLY		
Modified On		Ref. No.:- NE/2 DATE			

CABLE ROUTE CHART N. E. RAILWAY BILHAUR -ANWRGANJ SECTION (6 QUAD CABLE)

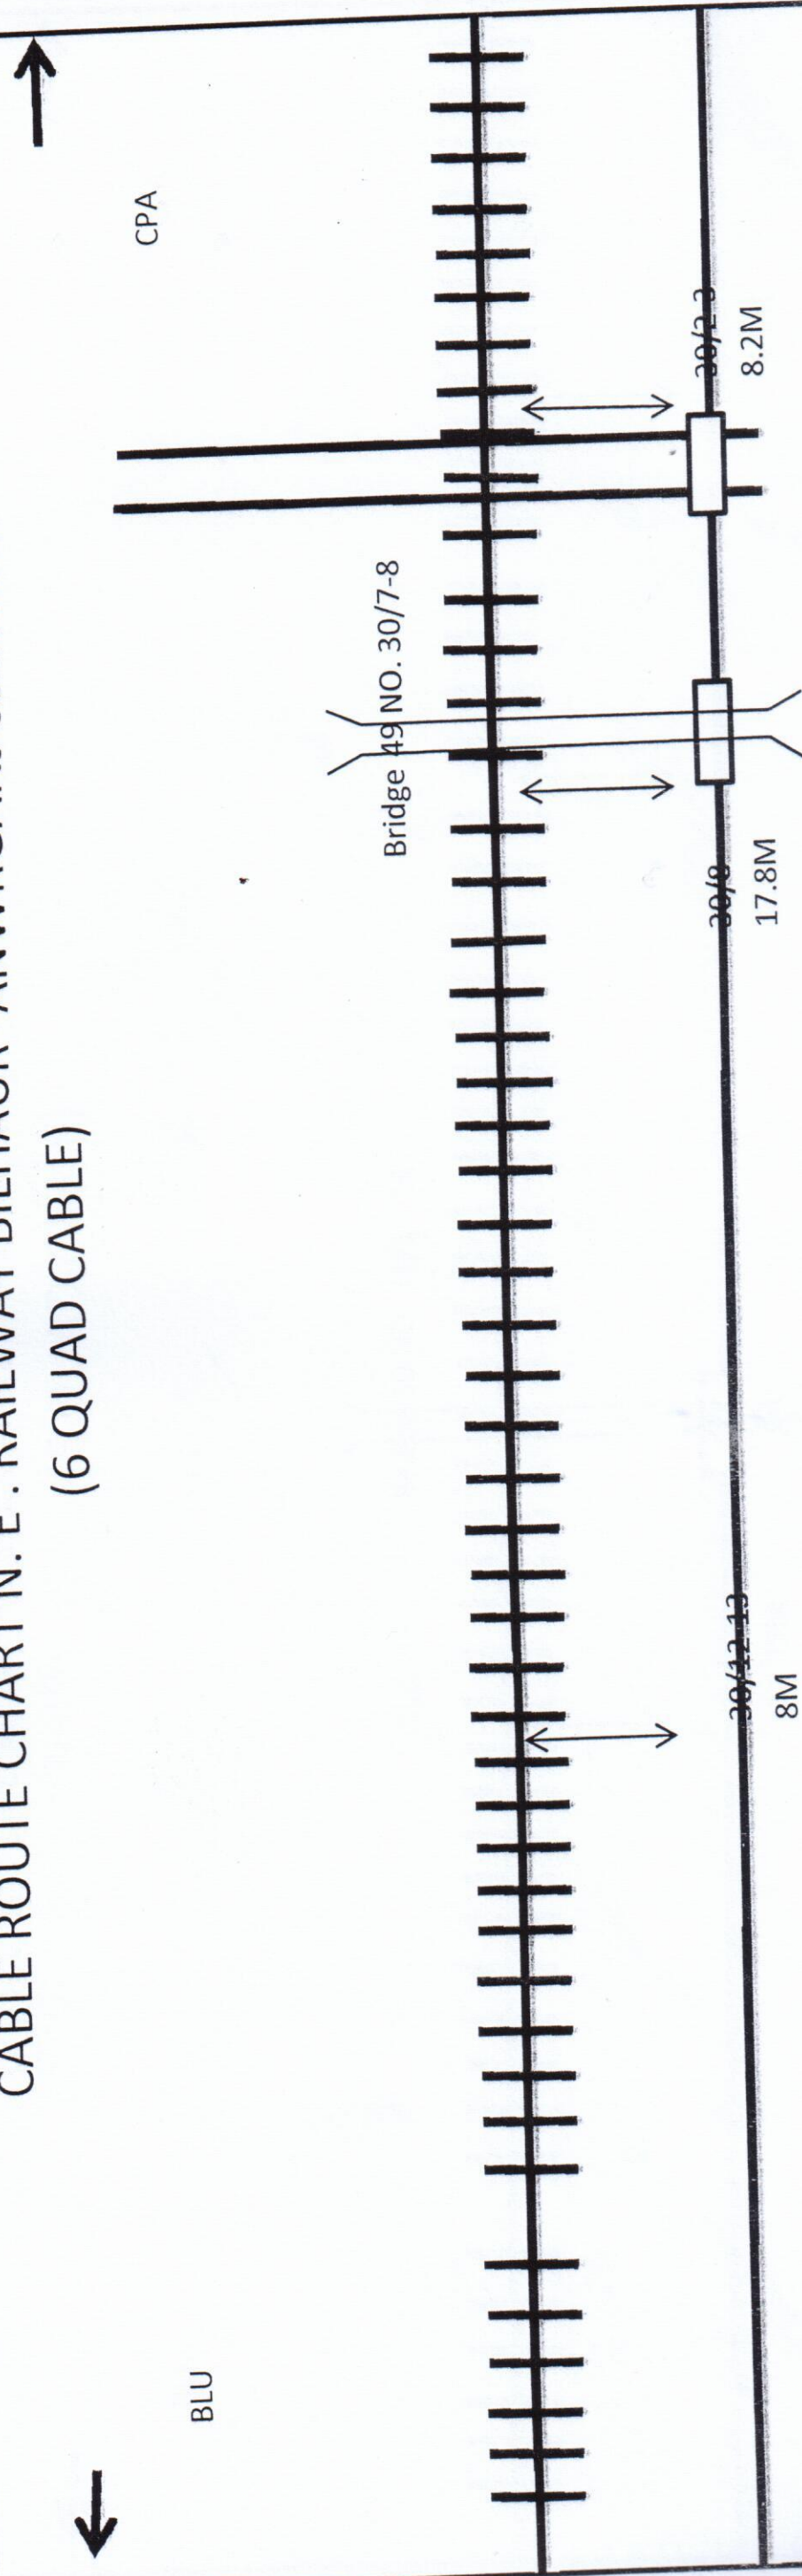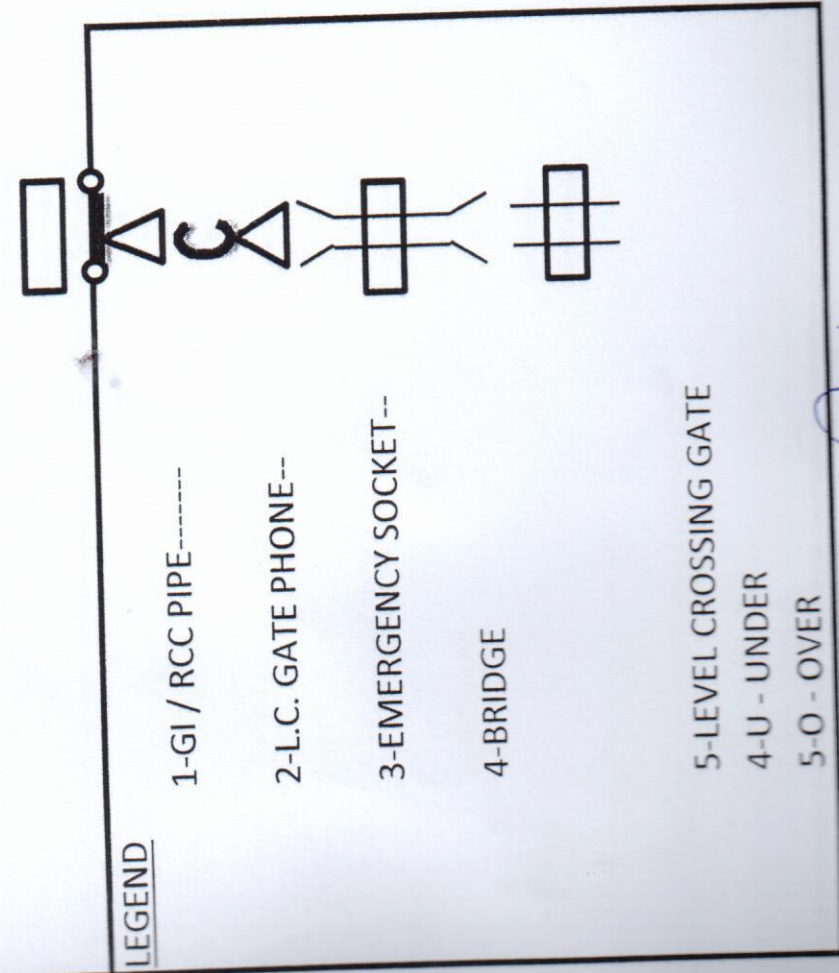

LC NO.34, 30/5-6

Not to Scale
All Reading in Meter

N.E. RAILWAY			
Customer Name	M/S Syndicate Contractores 113/58, 'B' Swaroop Nagar Kanpur		
Prepared By	30/55	CREATED BY	
Sheet No.		OFFERED BY	
Created on		APPR. BY	N.E.RLY
Revision No.		Ref. No.:-	NE/2 DATE
Modified On			
			LOCATION :- BILHAUR -ANWRGANJ

CABLE ROUTE CHART N. E. RAILWAY BILHAUR -ANWRGANJ SECTION (6 QUAD CABLE)





CPA



BLU

Bridge 50 NO. 31/12-13

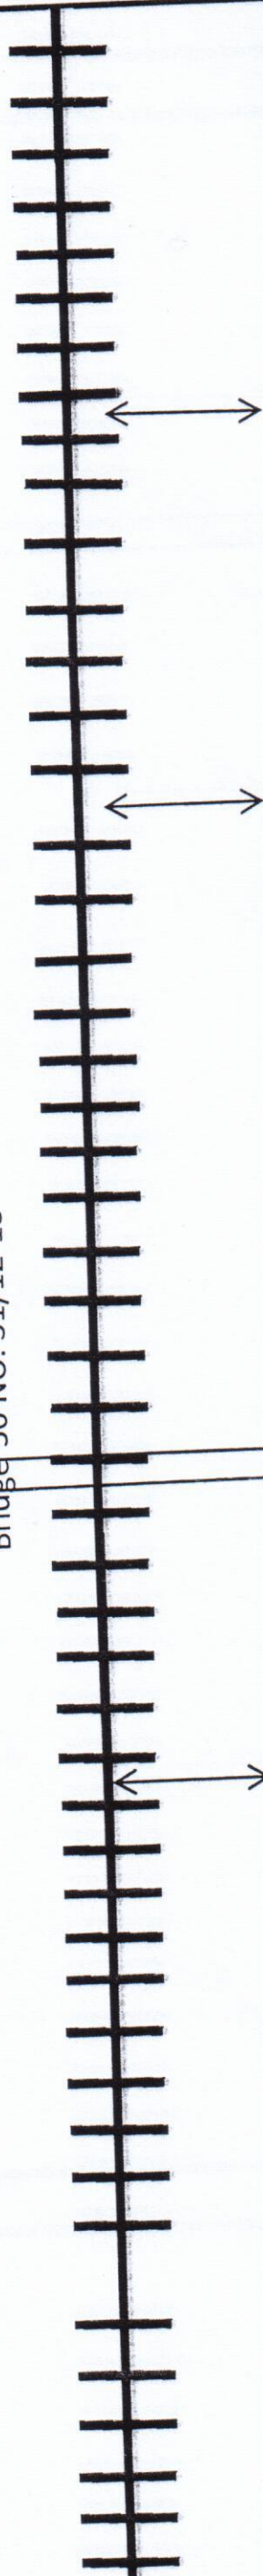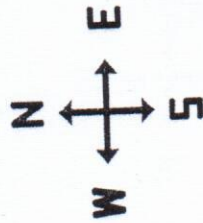

LEGEND

1-GI / RCC PIPE-----

2-L.C. GATE PHONE--


3-EMERGENCY SOCKET--

4-BRIDGE

5-LEVEL CROSSING GATE

4-U - UNDER

5-O - OVER

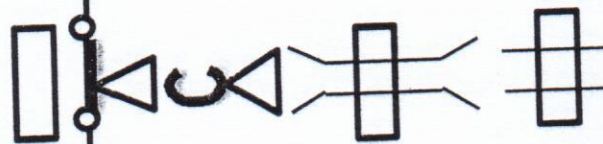

Not to Scale
All Reading in Meter




N.E. RAILWAY

Customer Name		M/S Syndicate Contractores 113/58, 'B' Swaroop Nagar Kanpur				LOCATION :-	
Prepared By		31/55		CREATED BY		BILHAUR -ANWRGANJ	
Sheet No.				OFFERED BY			
Created on				APPR. BY		N.E.RLY	
Revision No.				Ref. No.:- NE/2 DATE			
Modified On							

[Signature]
CONTRACTOR

[Signature]
SSF /TELE/ FGR

CABLE ROUTE CHART N. E. RAILWAY BILHAUR -ANWRGANJ SECTION
(6 QUAD CABLE)

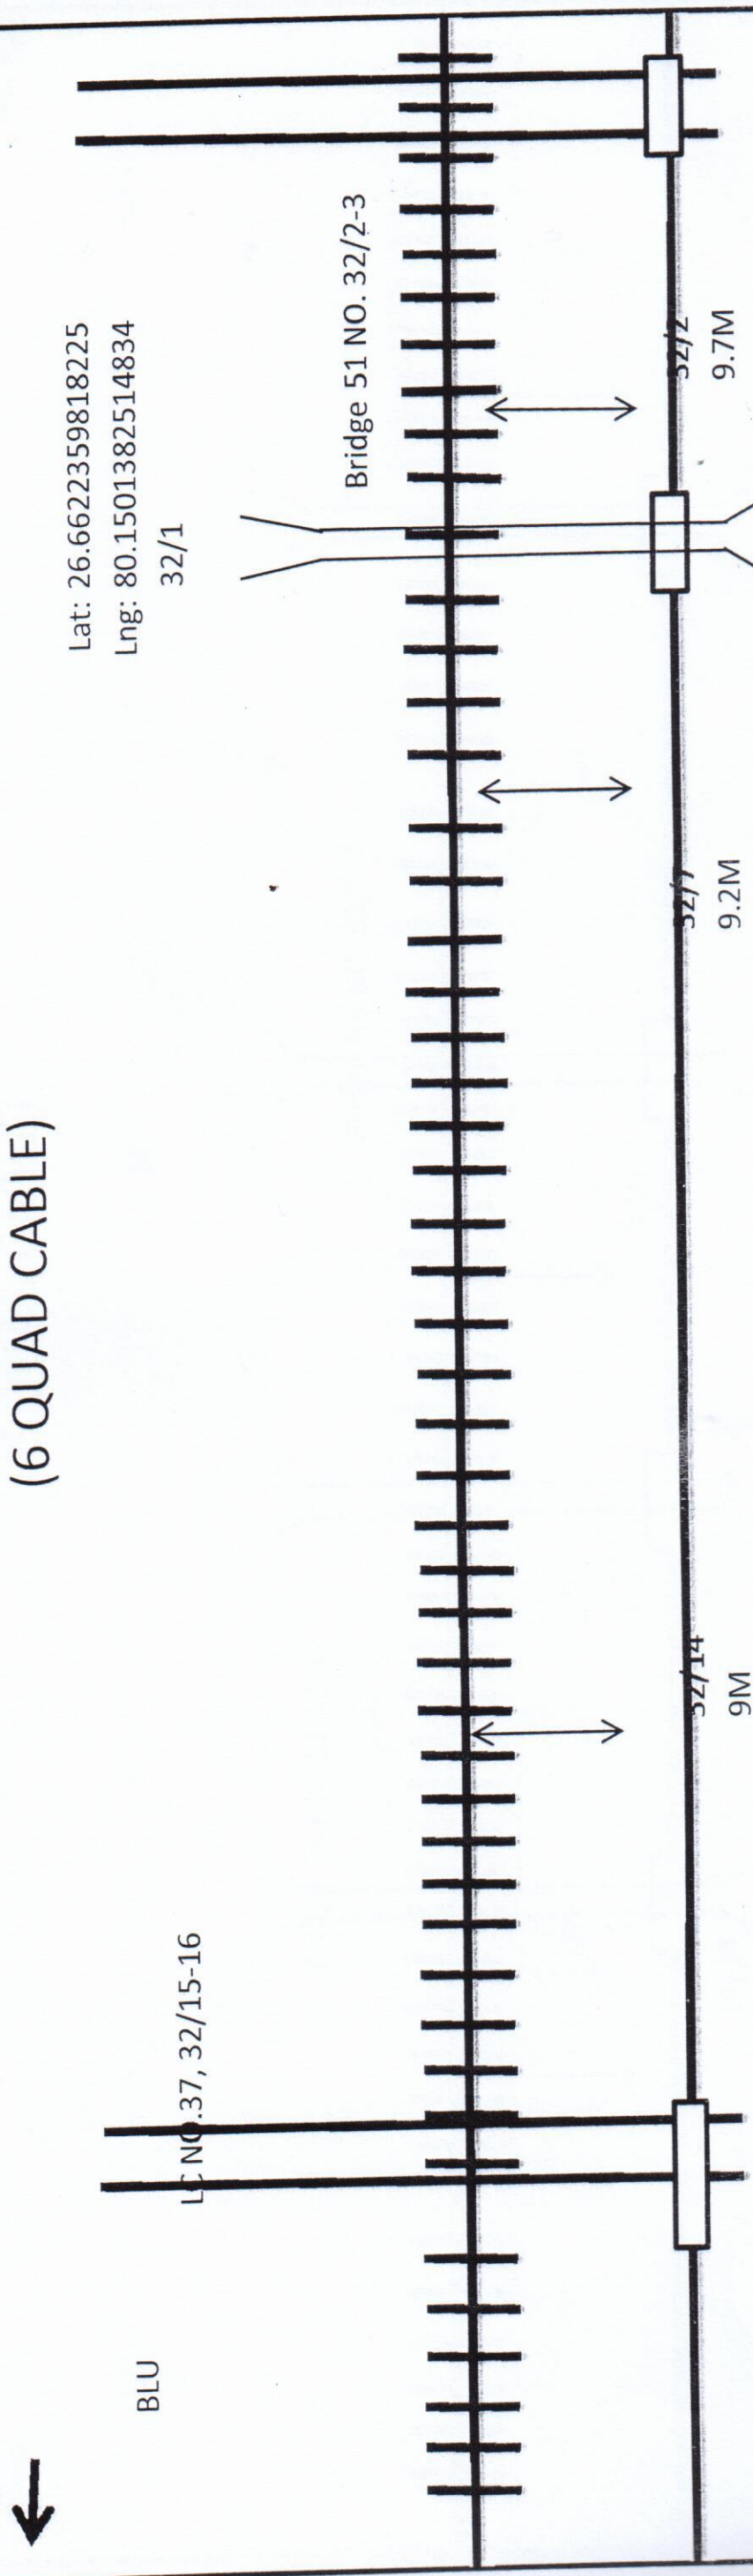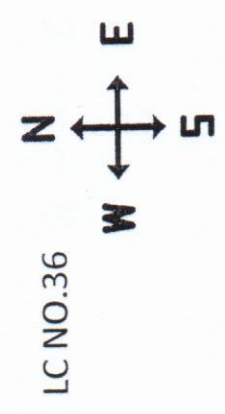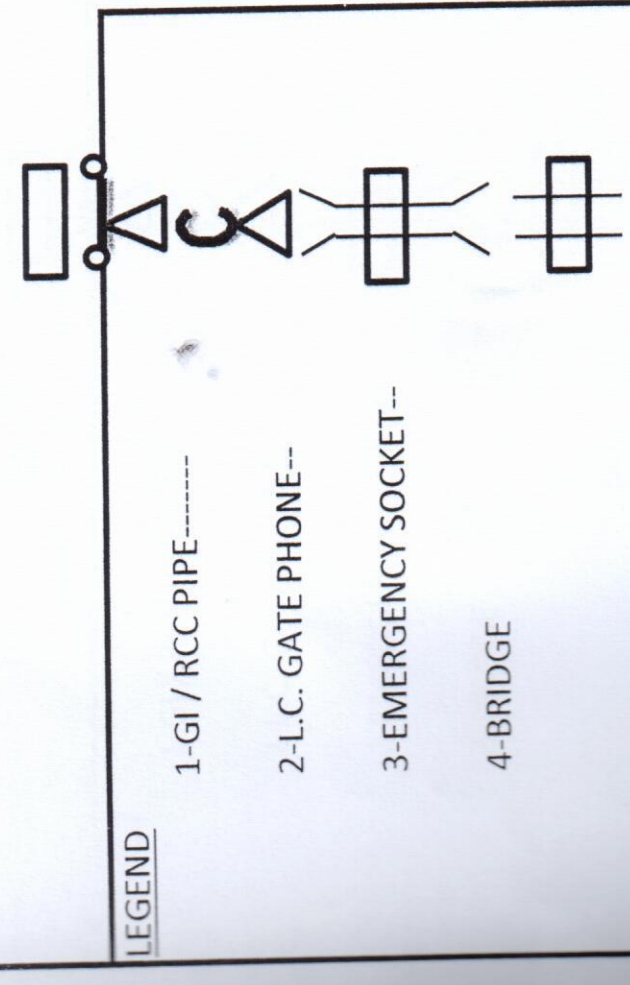

Not to Scale
All Reading in Meter

Customer Name		N.E. RAILWAY			
Prepared By		M/S Syndicate Contractores 113/58, 'B' Swaroop Nagar Kanpur			
Sheet No.	32/55	CREATED BY			LOCATION :- BILHAUR -ANWRGANJ
Created on		OFFERED BY			
Revision No.		APPR. BY	N.E.RLY		
Modified On		Ref. No.:- NE/2 DATE			

SSE /TELE/ FGR



CONTRACTOR

CABLE ROUTE CHART N. E. RAILWAY BILHAUR -ANWRGANJ SECTION (6 QUAD CABLE)



BLU

CPA

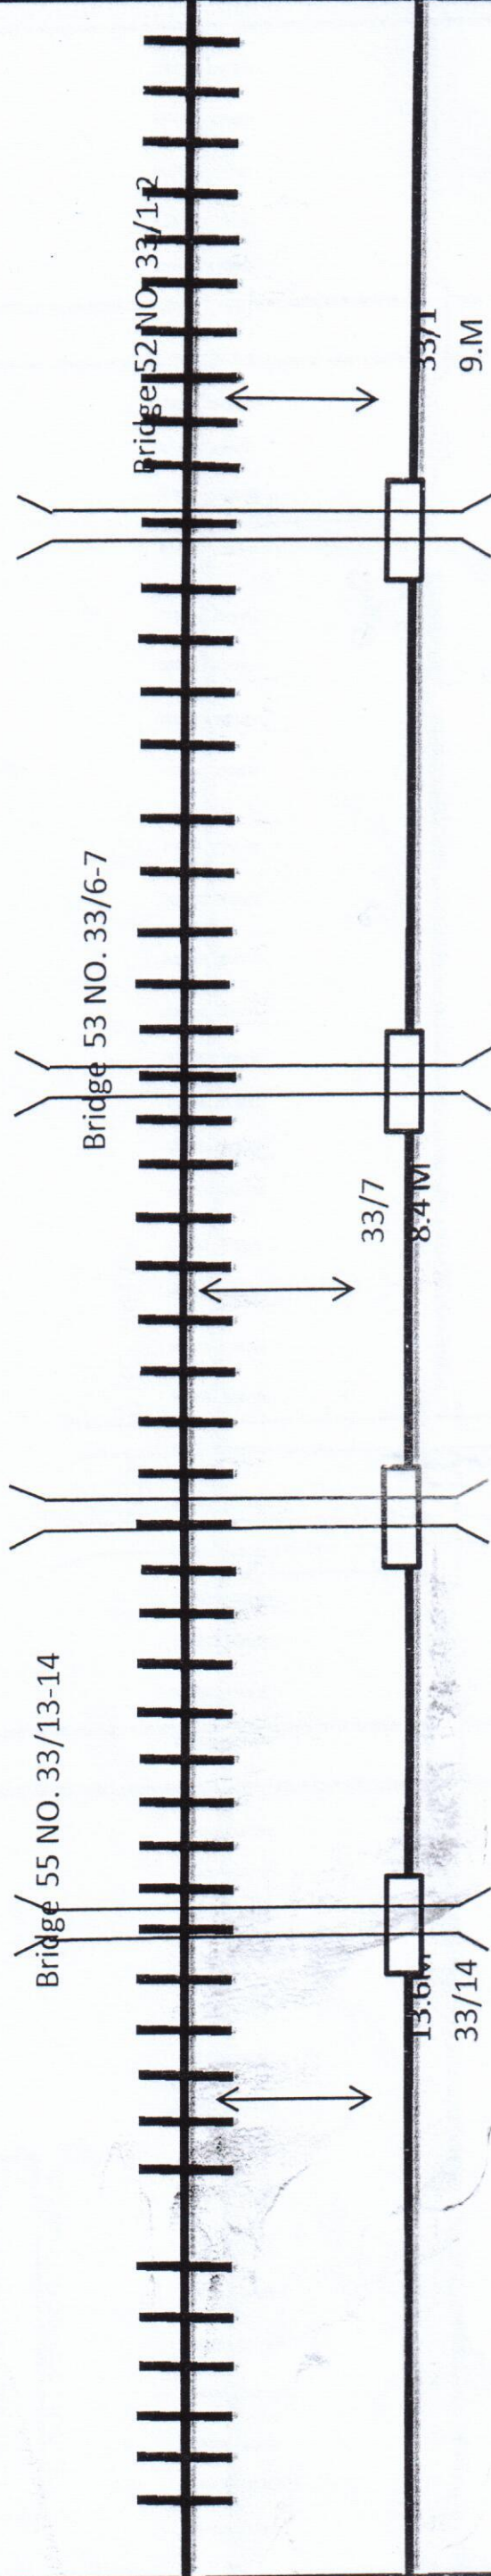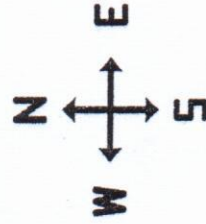

LEGEND

1-GI / RCC PIPE-----

2-L.C. GATE PHONE--

3-EMERGENCY SOCKET--

4-BRIDGE

5-LEVEL CROSSING GATE

4-U - UNDER

5-O - OVER

Not to Scale
All Reading in Meter




N.E. RAILWAY

Customer Name	M/S Syndicate Contractors 113/58, 'B' Swaroop Nagar Kanpur			
Prepared By	33/55	CREATED BY		
Sheet No.		OFFERED BY		
Created on		APPR. BY	N.E.RLY	
Revision No.		Ref. No.:-	NE/2 DATE	
Modified On				

LOCATION :-
BILHAUR -ANWRGANJ

CONTRACTOR

CABLE ROUTE CHART N. E. RAILWAY BILHAUR -ANWRGANJ SECTION (6 QUAD CABLE)

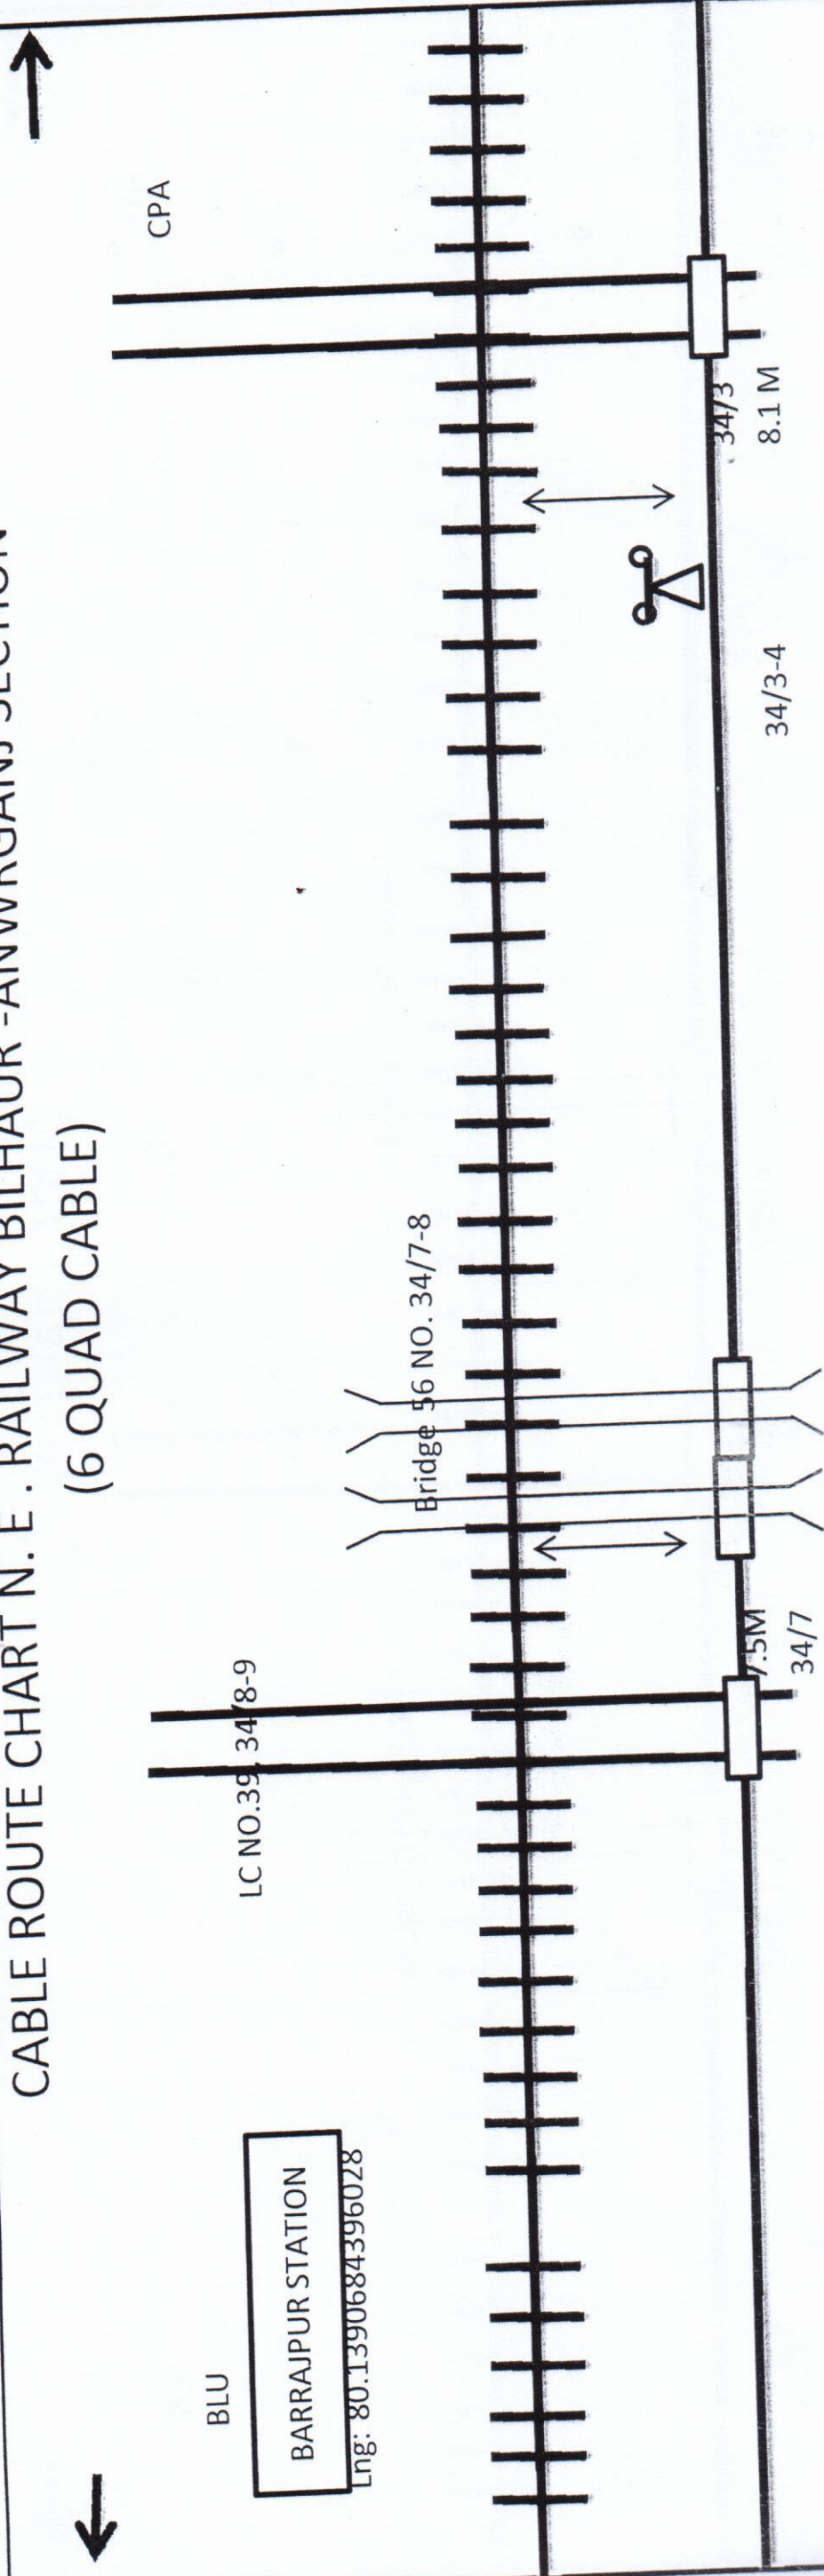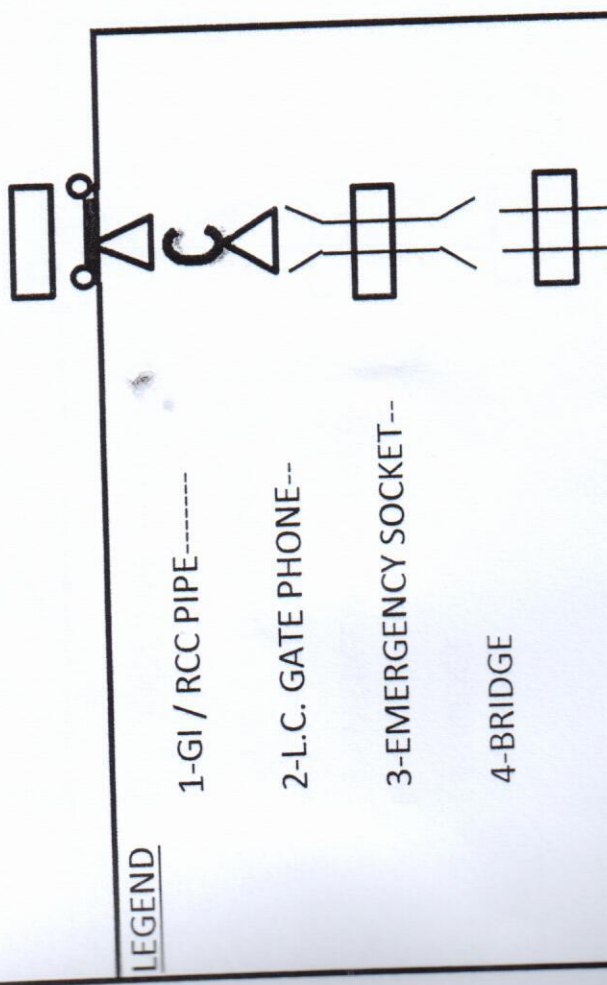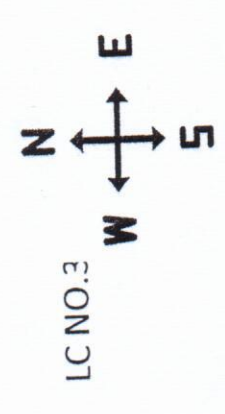

Bridge 57 NO. 34/8-9


Not to Scale
All Reading in Meter

N.E. RAILWAY				
Customer Name	M/S Syndicate Contractores 113/58, 'B' Swaroop Nagar Kanpur			
Prepared By	34/55	CREATED BY	LOCATION :-	
Sheet No.		OFFERED BY	BILHAUR -ANWRGANJ	
Created on		APPR. BY	N.E.RLY	
Revision No.		Ref. No.:-	NE/2 DATE	
Modified On				

[Signature]
CONTRACTOR

CABLE ROUTE CHART N. E. RAILWAY BILHAUR -ANWRGANJ SECTION

(6 QUAD CABLE)

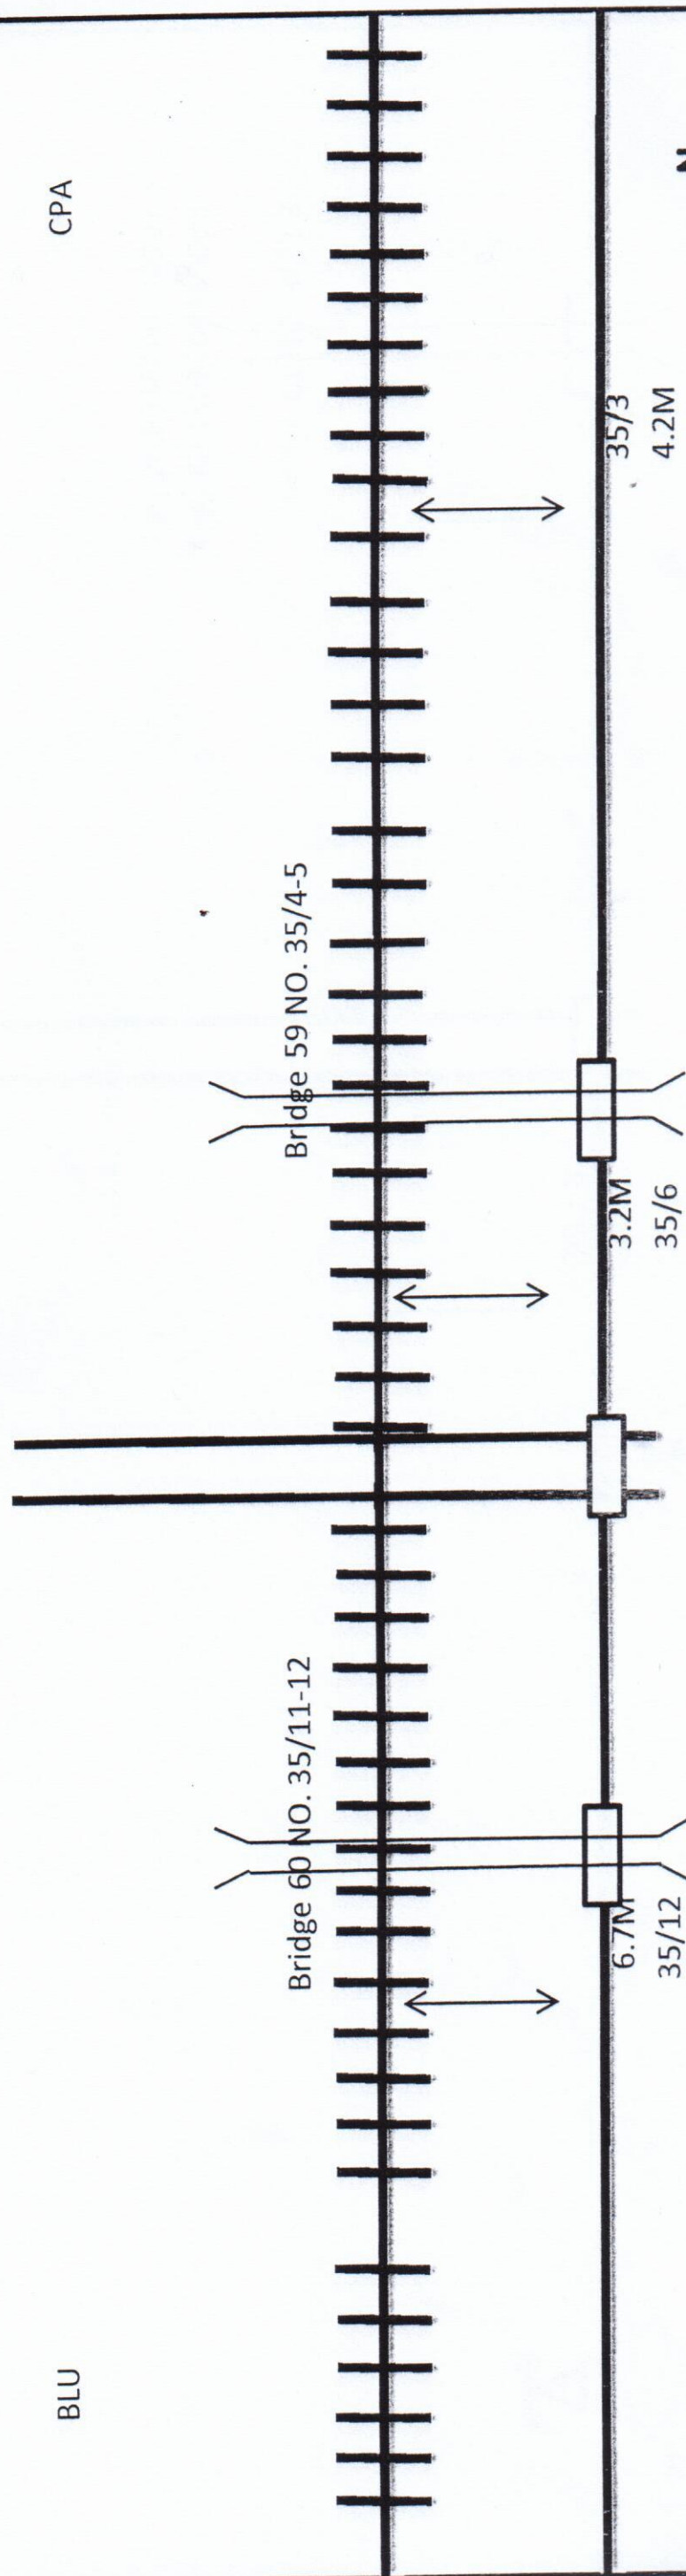

LC NO.40, 35/8-9

LEGEND

1-GI / RCC PIPE-----

2-L.C. GATE PHONE--

3-EMERGENCY SOCKET--

4-BRIDGE

5-LEVEL CROSSING GATE

4-U - UNDER

5-O - OVER

Not to Scale
All Reading in Meter



N.E. RAILWAY

Customer Name	M/S Syndicate Contractores 113/58, 'B' Swaroop Nagar Kanpur			
Prepared By	35/55	CREATED BY	OFFERED BY	LOCATION :- BILHAUR -ANWRGANJ
Sheet No.				
Created on				
Revision No.		APPR. BY	N.E.RLY	
Modified On		Ref. No.:-	NE/2 DATE	

SSE /TELE/ FGR

CONTRACTOR

CABLE ROUTE CHART N. E. RAILWAY BILHAUR - ANWRGANJ SECTION
(6 QUAD CABLE)

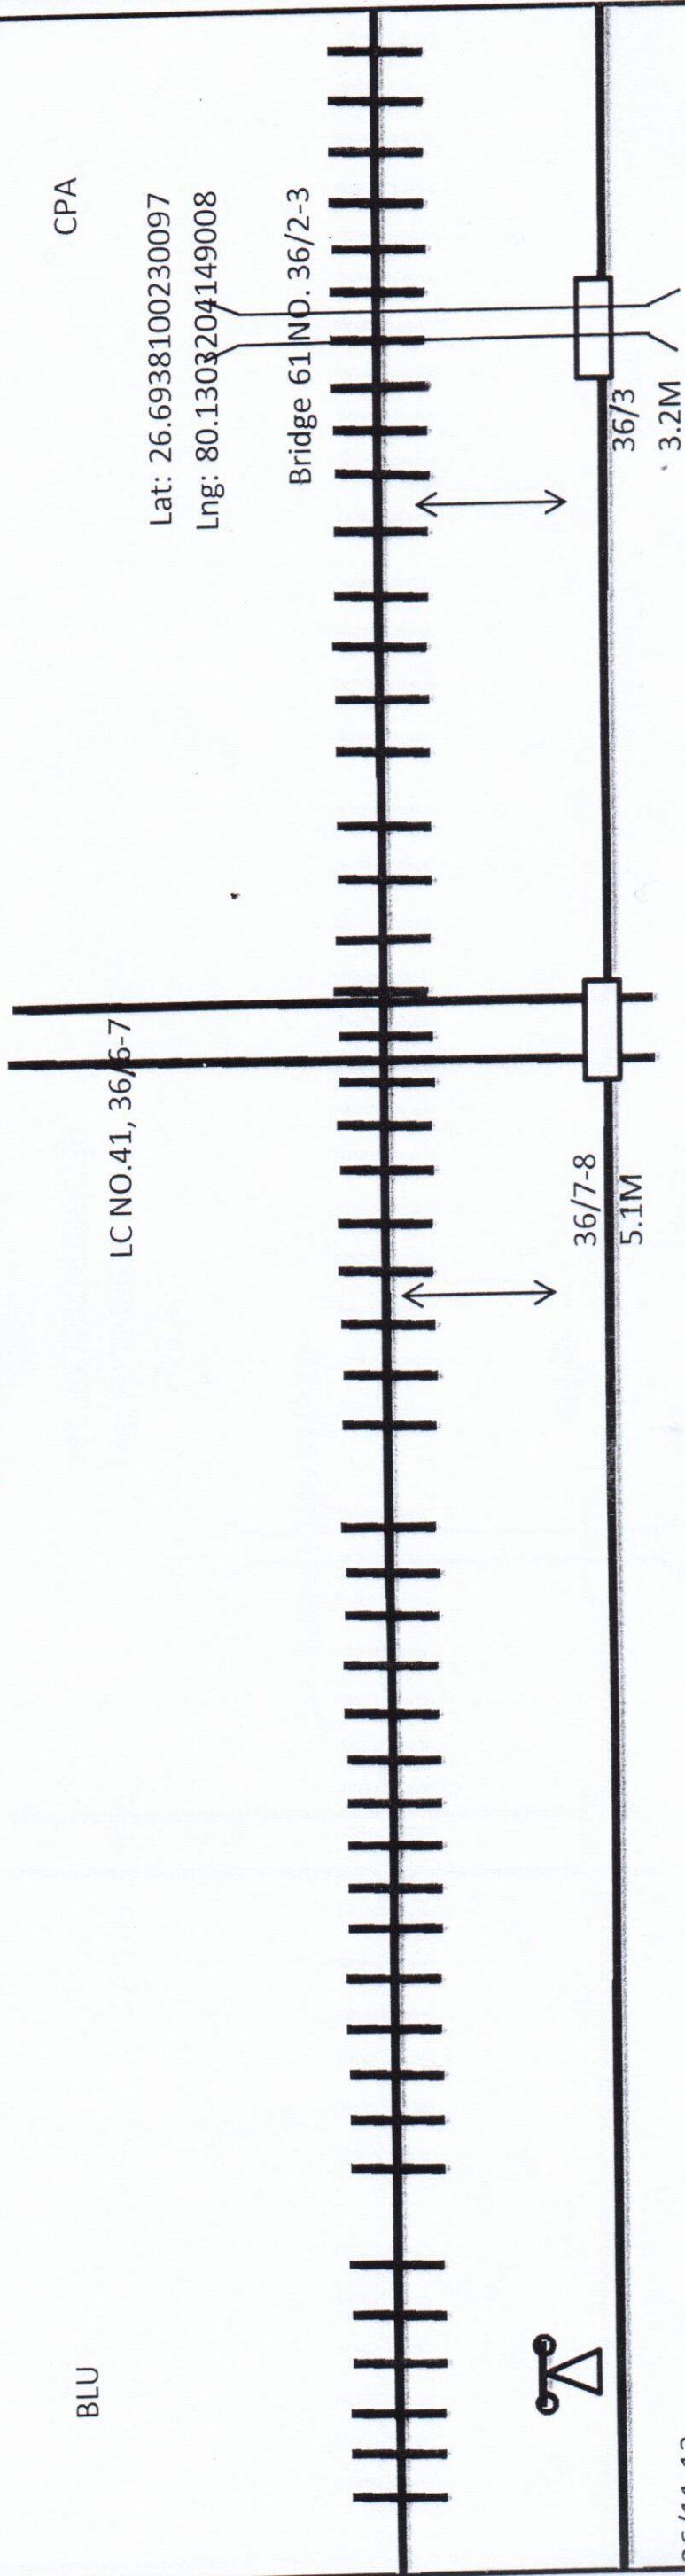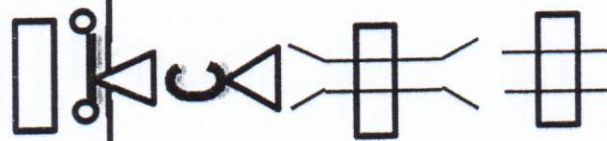

LEGEND

- 1-GI / RCC PIPE-----
- 2-L.C. GATE PHONE--
- 3-EMERGENCY SOCKET--
- 4-BRIDGE
- 5-LEVEL CROSSING GATE
- 4-U - UNDER
- 5-O - OVER


Not to Scale
All Reading in Meter

Customer Name		N.E. RAILWAY			
Prepared By		M/S Syndicate Contractores 113/58, 'B' Swaroop Nagar Kanpur			
Sheet No.	36/55	CREATED BY		LOCATION :-	
Created on		OFFERED BY		BILHAUR -ANWRGANJ	
Revision No.		APPR. BY	N.E.RLY		
Modified On		Ref. No.:- NE/2 DATE			

SSE /TELE/ FGR

CONTRACTOR

CABLE ROUTE CHART N. E. RAILWAY BILHAUR -ANWRGANJ SECTION
(6 QUAD CABLE)

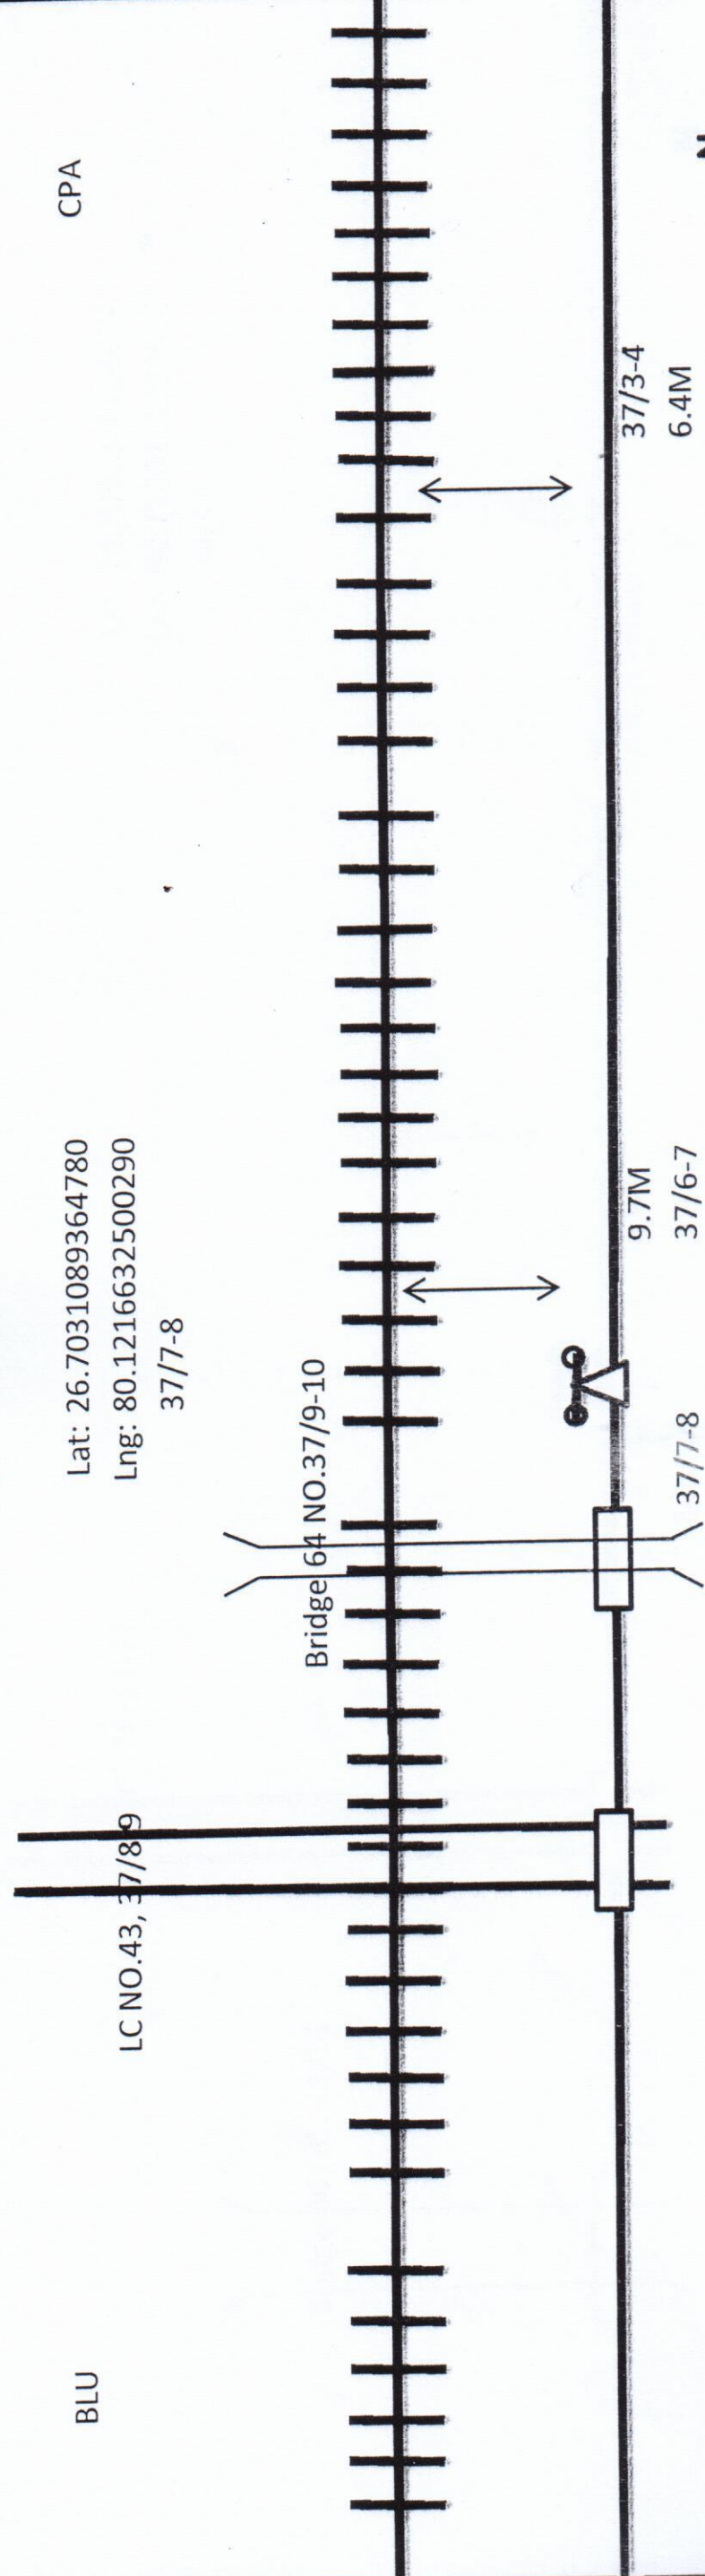

Lat: 26.7031089364780
Lng: 80.1216632500290
37/7-8


BLU

LC NO. 43, 37/8-9

Bridge 64 NO. 37/9-10

9.7M
37/6-7

37/3-4
6.4M

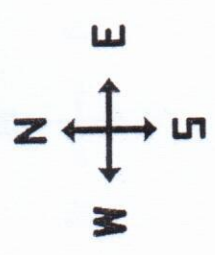

LEGEND


- 1-GI / RCC PIPE-----
- 2-L.C. GATE PHONE--
- 3-EMERGENCY SOCKET--
- 4-BRIDGE
- 5-LEVEL CROSSING GATE
- 4-U - UNDER
- 5-O - OVER

Not to Scale
All Reading in Meter

Customer Name		N.E. RAILWAY	
Prepared By	M/S Syndicate Contractores 113/58, 'B' Swaroop Nagar Kanpur		
Sheet No.	37/55	CREATED BY	
Created on		OFFERED BY	
Revision No.		APPR. BY	N.E.RLY
Modified On		Ref. No.:-	NE/2 DATE

LOCATION :-
BILHAUR -ANWRGANJ

CABLE ROUTE CHART N. E. RAILWAY BILHAUR -ANWRGANJ SECTION (6 QUAD CABLE)

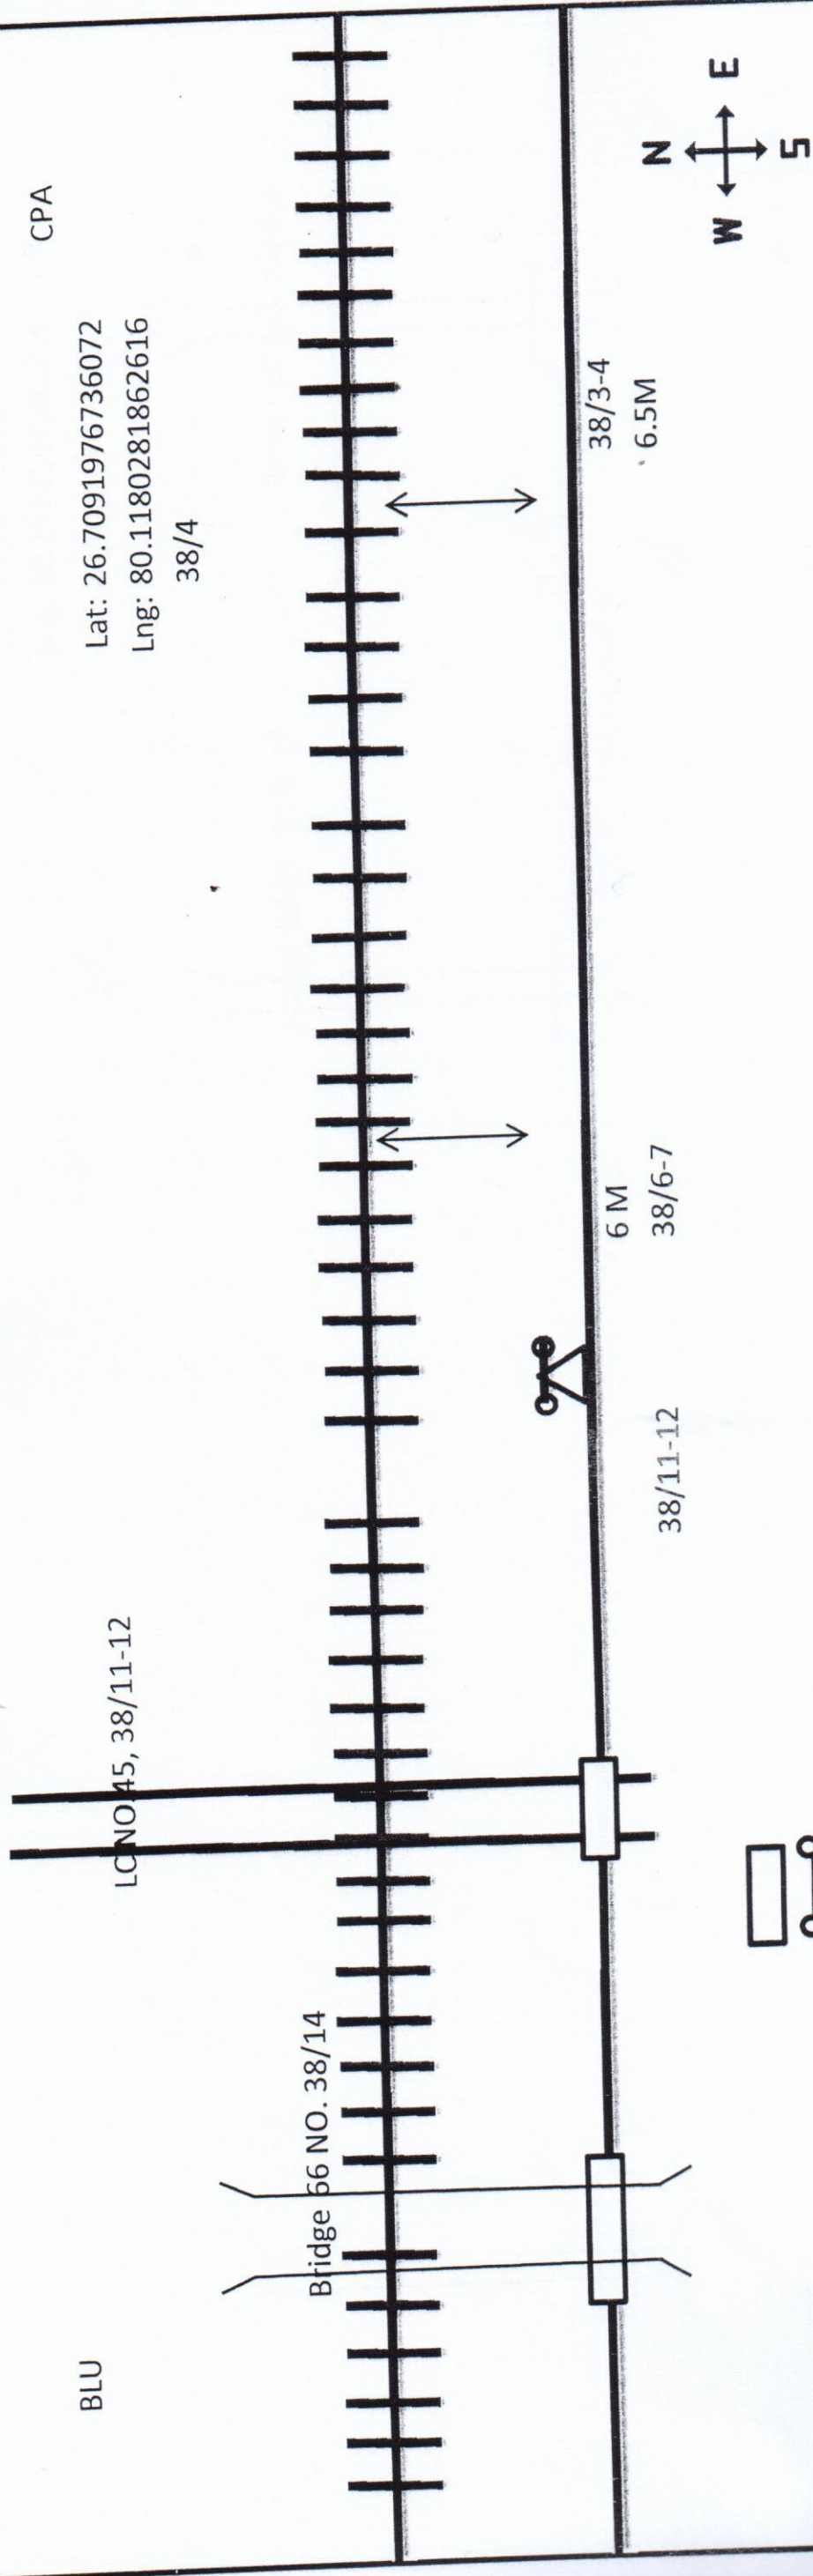

Lat: 26.7091976736072
 Lng: 80.1180281862616
 38/4

CPA

LEGEND

- 1-GI / RCC PIPE-----
- 2-L.C. GATE PHONE--
- 3-EMERGENCY SOCKET--
- 4-BRIDGE
- 5-LEVEL CROSSING GATE
- 4-U - UNDER
- 5-O - OVER

Not to Scale
 All Reading in Meter

N.E. RAILWAY			
Customer Name	M/S Syndicate Contractores 113/58, 'B' Swaroop Nagar Kanpur		
Prepared By	38/55	CREATED BY	
Sheet No.		OFFERED BY	
Created on		APPR. BY	N.E.RLY
Revision No.		Ref. No.:-	NE/2 DATE
Modified On			

LOCATION :-
 BILHAUR -ANWRGANJ



[Signature]
 CONTRACTOR

[Signature]
 SSE /TENE/ FGR

CABLE ROUTE CHART N. E . RAILWAY BILHAUR -ANWRGANJ SECTION
(6 QUAD CABLE)

Lat: 26.7164699467914
Lng: 80.1124542206525
39/4

BLU

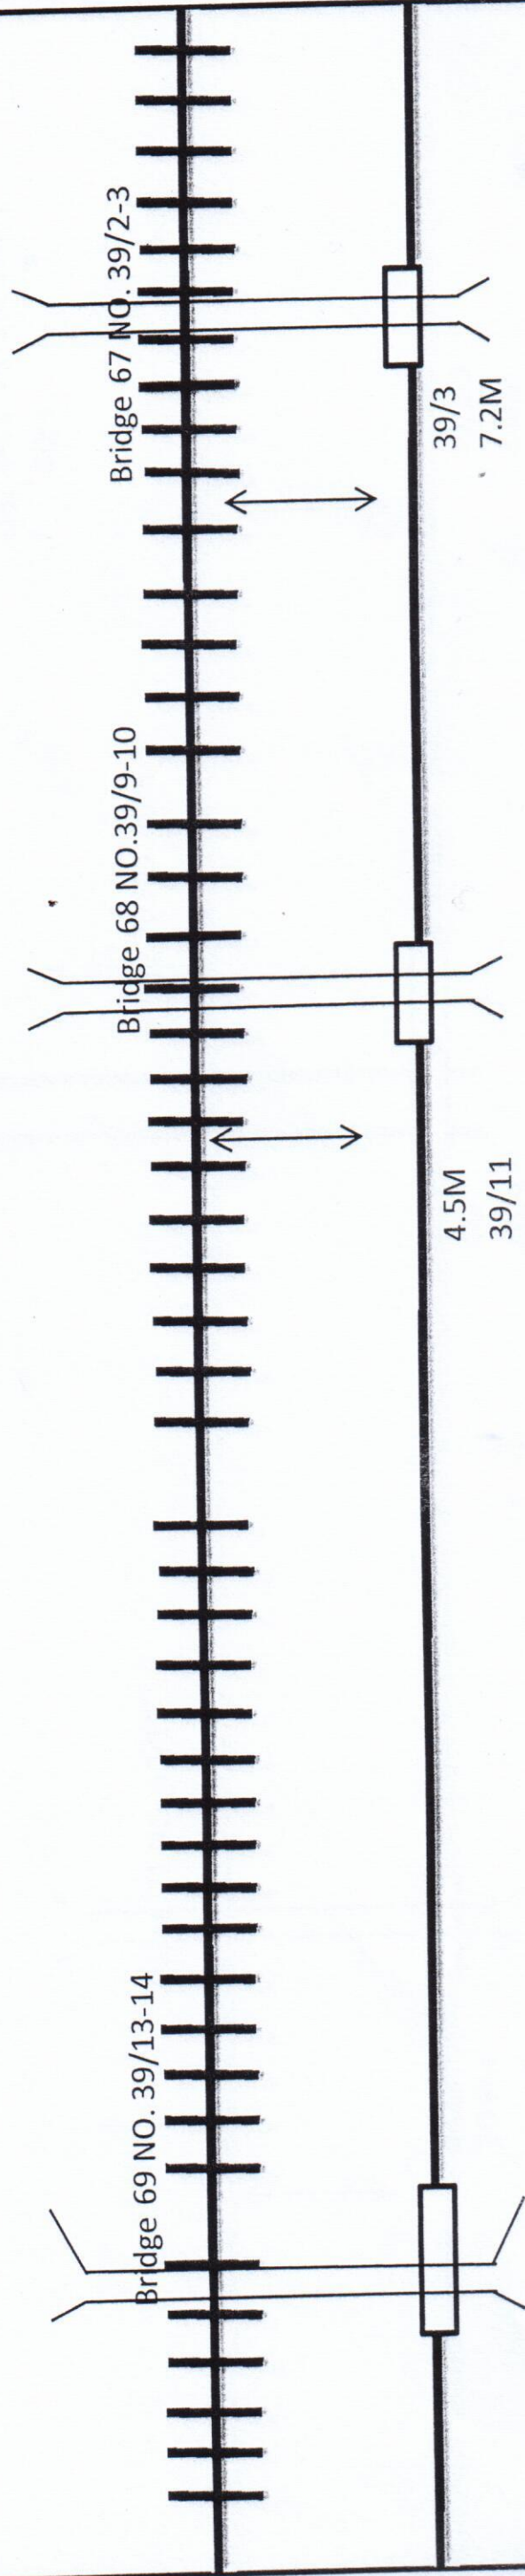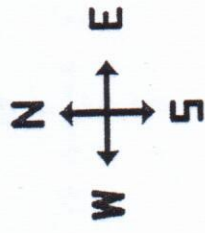

LEGEND

1-GI / RCC PIPE-----

2-L.C. GATE PHONE--


3-EMERGENCY SOCKET--

4-BRIDGE

5-LEVEL CROSSING GATE

4-U - UNDER

5-O - OVER

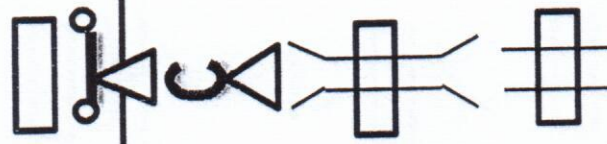

Not to Scale
All Reading in Meter



N.E. RAILWAY

Customer Name		N.E. RAILWAY			
Prepared By		M/S Syndicate Contractores 113/58, 'B' Swaroop Nagar Kanpur			
Sheet No.	39/55	CREATED BY		LOCATION :- BILHAUR -ANWRGANJ	
Created on		OFFERED BY			
Revision No.		APPR. BY	N.E.RLY		
Modified On		Ref. No.:- NE/2 DATE			

SSE /TILE/ FGR

CONTRACTOR

CABLE ROUTE CHART N. E. RAILWAY BILHAUR - ANWRGANJ SECTION (6 QUAD CABLE)

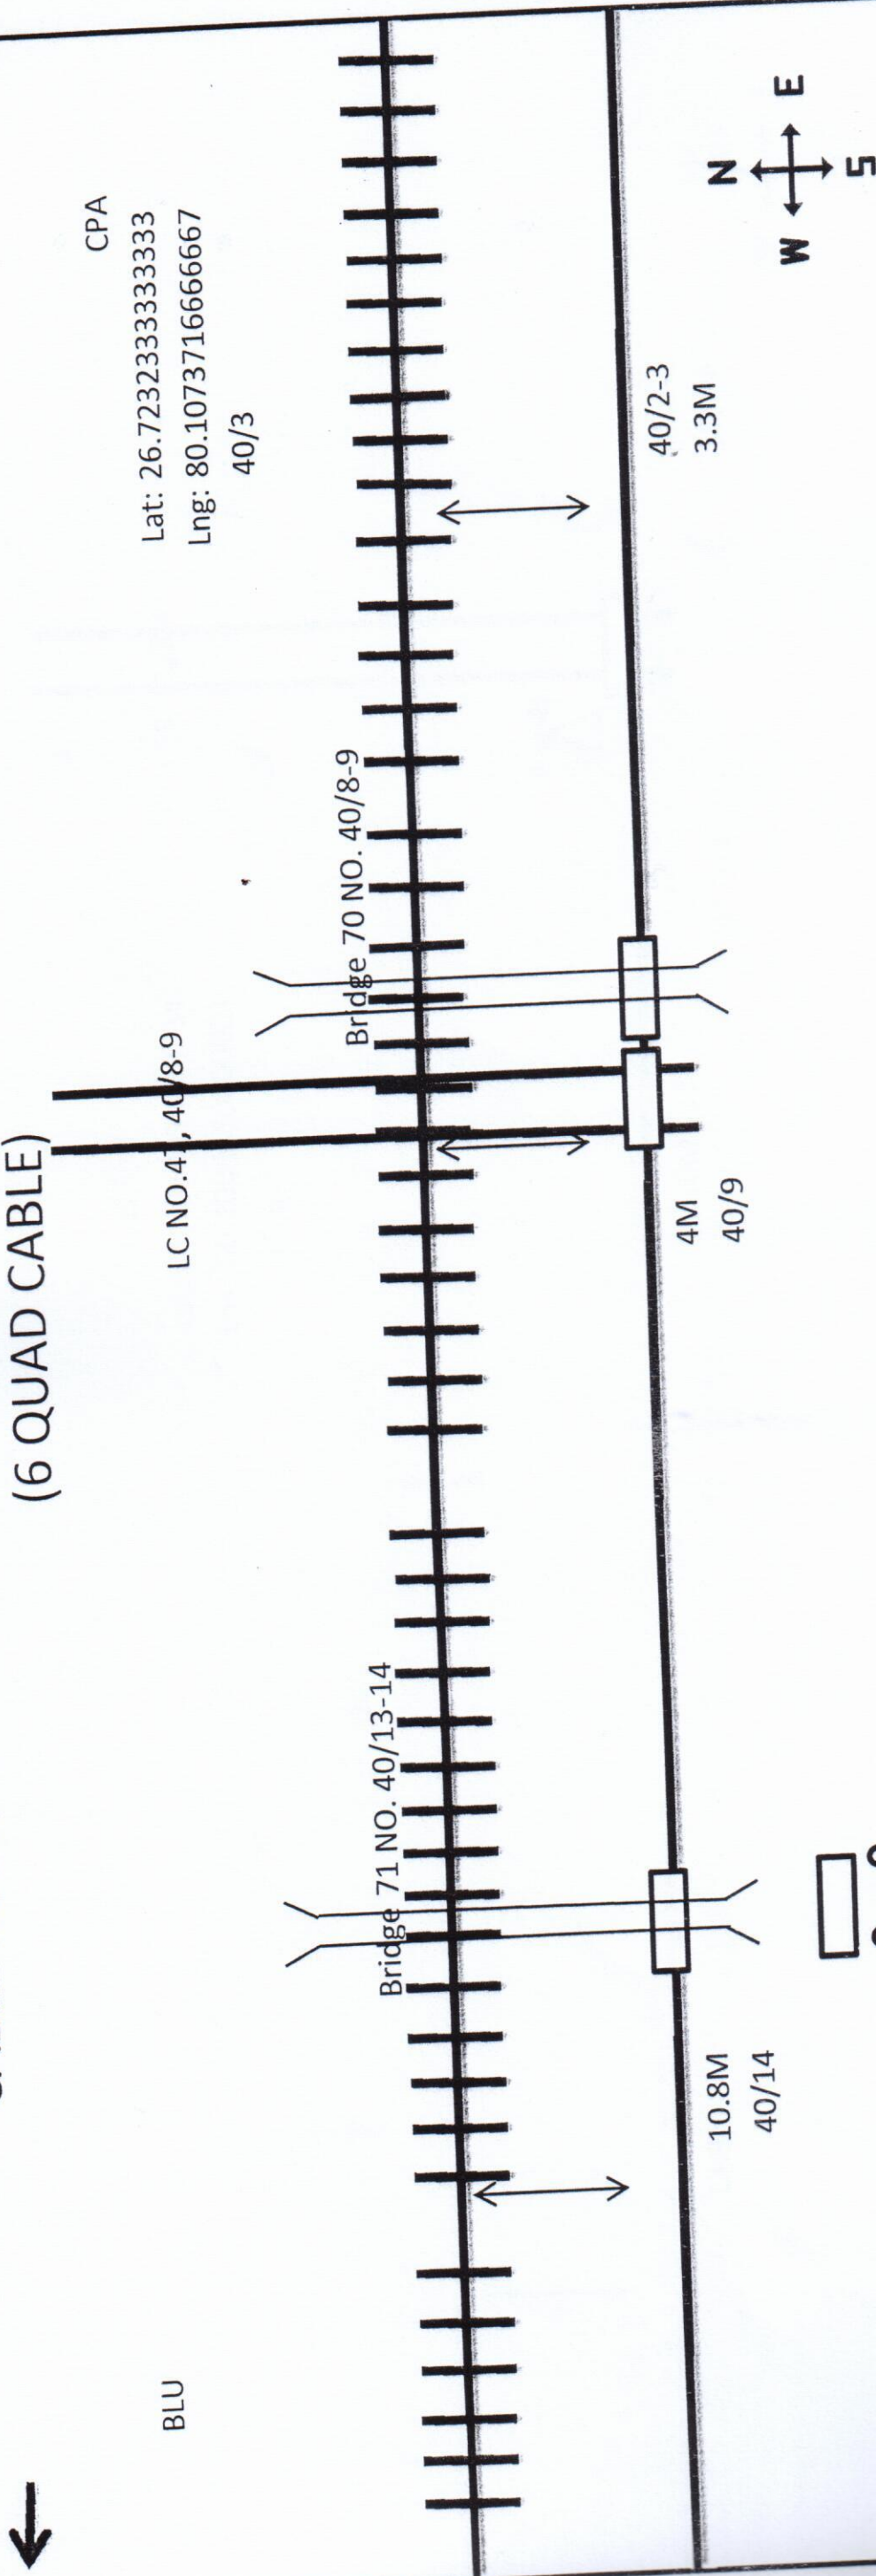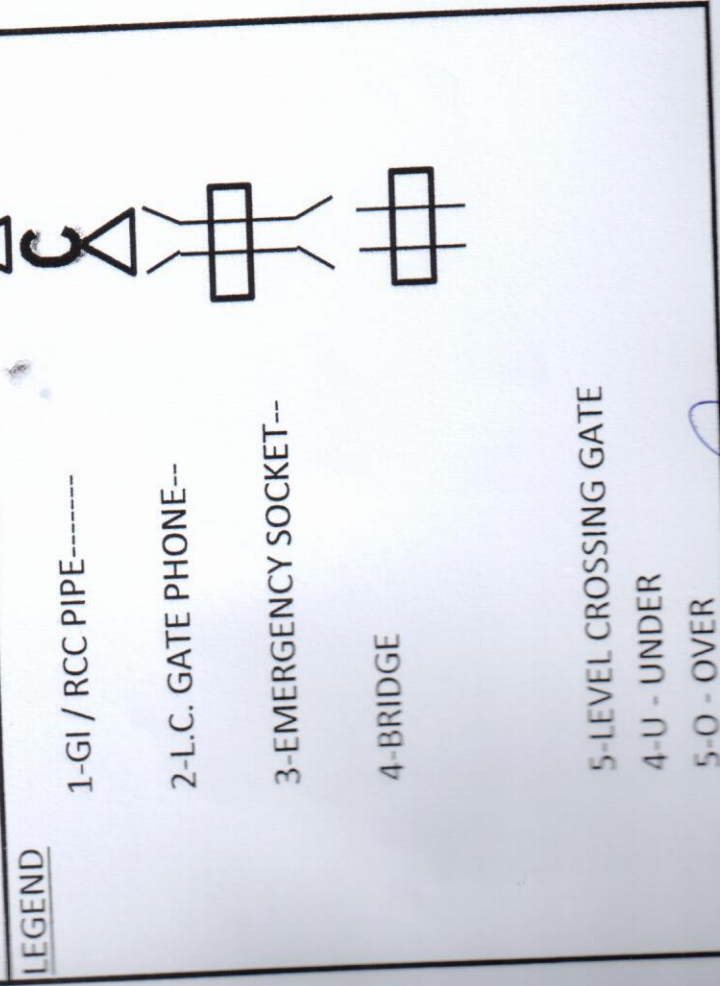

Not to Scale
All Reading in Meter

N.E. RAILWAY				
Customer Name	M/S Syndicate Contractores 113/58, 'B' Swaroop Nagar Kanpur			
Prepared By	40/55	CREATED BY	LOCATION :-	
Sheet No.		OFFERED BY	BILHAUR - ANWRGANJ	
Created on		APPR. BY		
Revision No.		N.E.RLY		
Modified On		Ref. No.:- NE/2 DATE		

[Signature]
CONTRACTOR

CABLE ROUTE CHART N. E. RAILWAY BILHAUR - ANWRGANJ SECTION (6 QUAD CABLE)



BLU


Lat: 26.7310033333334

Lng: 80.10044500000001

41/6

CPA

0.49, 41/3-4

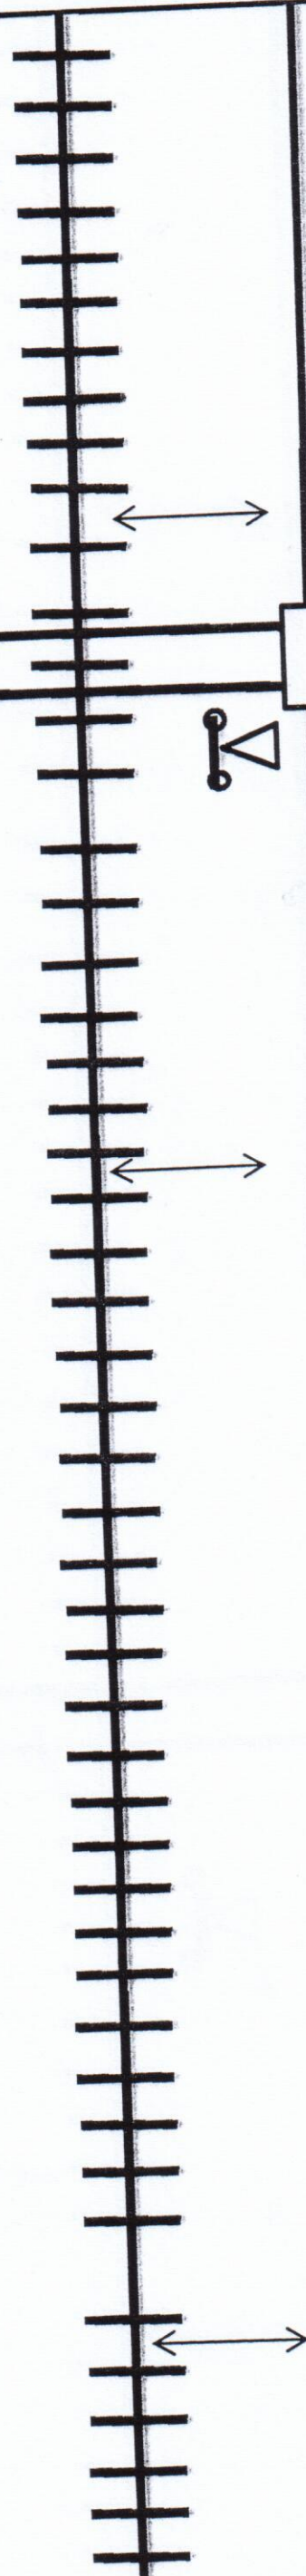

41/7-8


11.10M

13.9M

41/3-4

41/1-2

10.4M

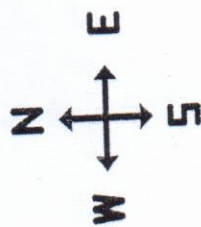

LEGEND

1-GI / RCC PIPE-----

2-L.C. GATE PHONE--


3-EMERGENCY SOCKET--

4-BRIDGE

5-LEVEL CROSSING GATE

4-U - UNDER

5-O - OVER

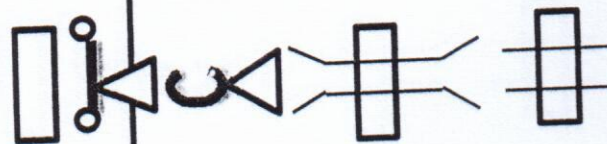

Not to Scale
All Reading in Meter

N.E. RAILWAY

Customer Name	M/S Syndicate Contractores 113/58, 'B' Swaroop Nagar Kanpur				LOCATION :-
Prepared By	41/55	CREATED BY			BILHAUR -ANWRGANJ
Sheet No.		OFFERED BY			
Created on		APPR. BY	N.E.RLY		
Revision No.		Ref. No.:-	NE/2 DATE		
Modified On					

[Handwritten signature]

CABLE ROUTE CHART N. E. RAILWAY BILHAUR -ANWRGANJ SECTION (6 QUAD CABLE)




BLU

LC NO. 50, 42/11-12

UTTARIPURA
STATION
045
Lng: 80.0959076732339


CPA

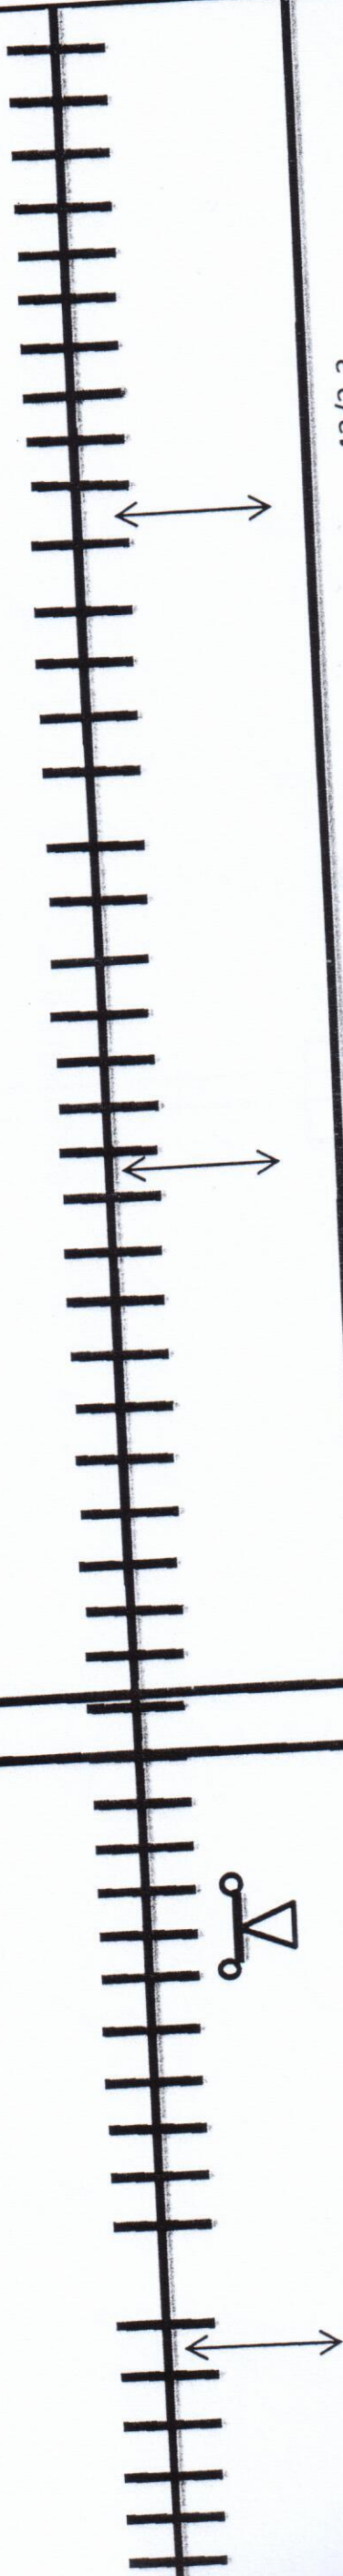

15 M

15.1M
42/6-7

42/2-3
9.1M

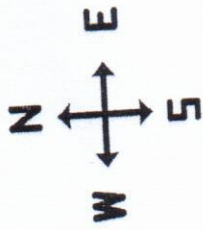

LEGEND

1-GI / RCC PIPE-----

2-L.C. GATE PHONE--


3-EMERGENCY SOCKET--

4-BRIDGE

5-LEVEL CROSSING GATE

4-U - UNDER

5-O - OVER

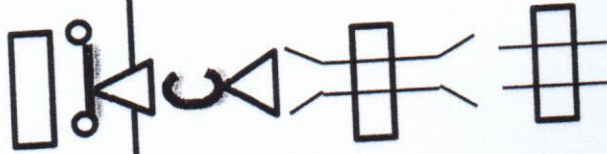

Not to Scale
All Reading in Meter

N.E. RAILWAY


Customer Name	M/S Syndicate Contractores 113/58, 'B' Swaroop Nagar Kanpur				LOCATION :-
Prepared By	42/55	CREATED BY			BILHAUR -ANWRGANJ
Sheet No.		OFFERED BY			
Created on		APPR. BY	N.E.RLY		
Revision No.		Ref. No.:- NE/2 DATE			
Modified On					

CONTRACTOR

CABLE ROUTE CHART N. E. RAILWAY BILHAUR -ANWRGANJ SECTION (6 QUAD CABLE)

CPA

BLU

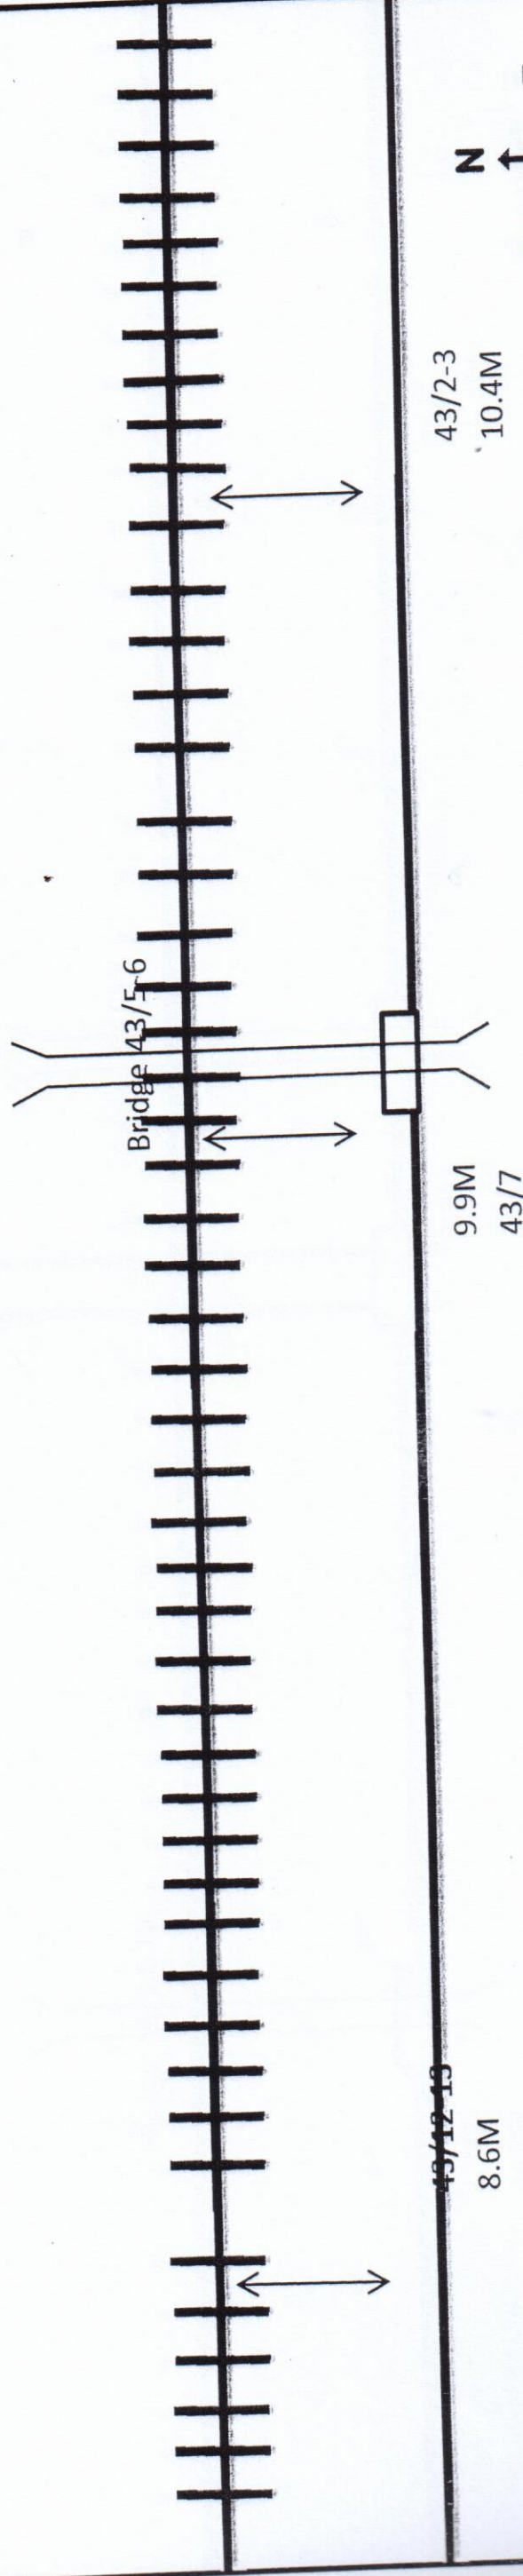

LEGEND

1-GI / RCC PIPE-----

2-L.C. GATE PHONE--

3-EMERGENCY SOCKET--

4-BRIDGE

5-LEVEL CROSSING GATE

4-U - UNDER

5-O - OVER

Not to Scale
All Reading in Meter

Customer Name		N.E. RAILWAY			
Prepared By		M/S Syndicate Contractores 113/58, 'B' Swaroop Nagar Kanpur			
Sheet No.	43/55	CREATED BY			LOCATION :- BILHAUR -ANWRGANJ
Created on		OFFERED BY			
Revision No.		APPR. BY	N.E.RLY		
Modified On		Ref. No.:- NE/2 DATE			

[Signature]
CONTRACTOR


[Signature]
SSE /TELE/ FGR

CABLE ROUTE CHART N. E. RAILWAY BILHAUR - ANWRGANJ SECTION

(6 QUAD CABLE)

BLU

CPA

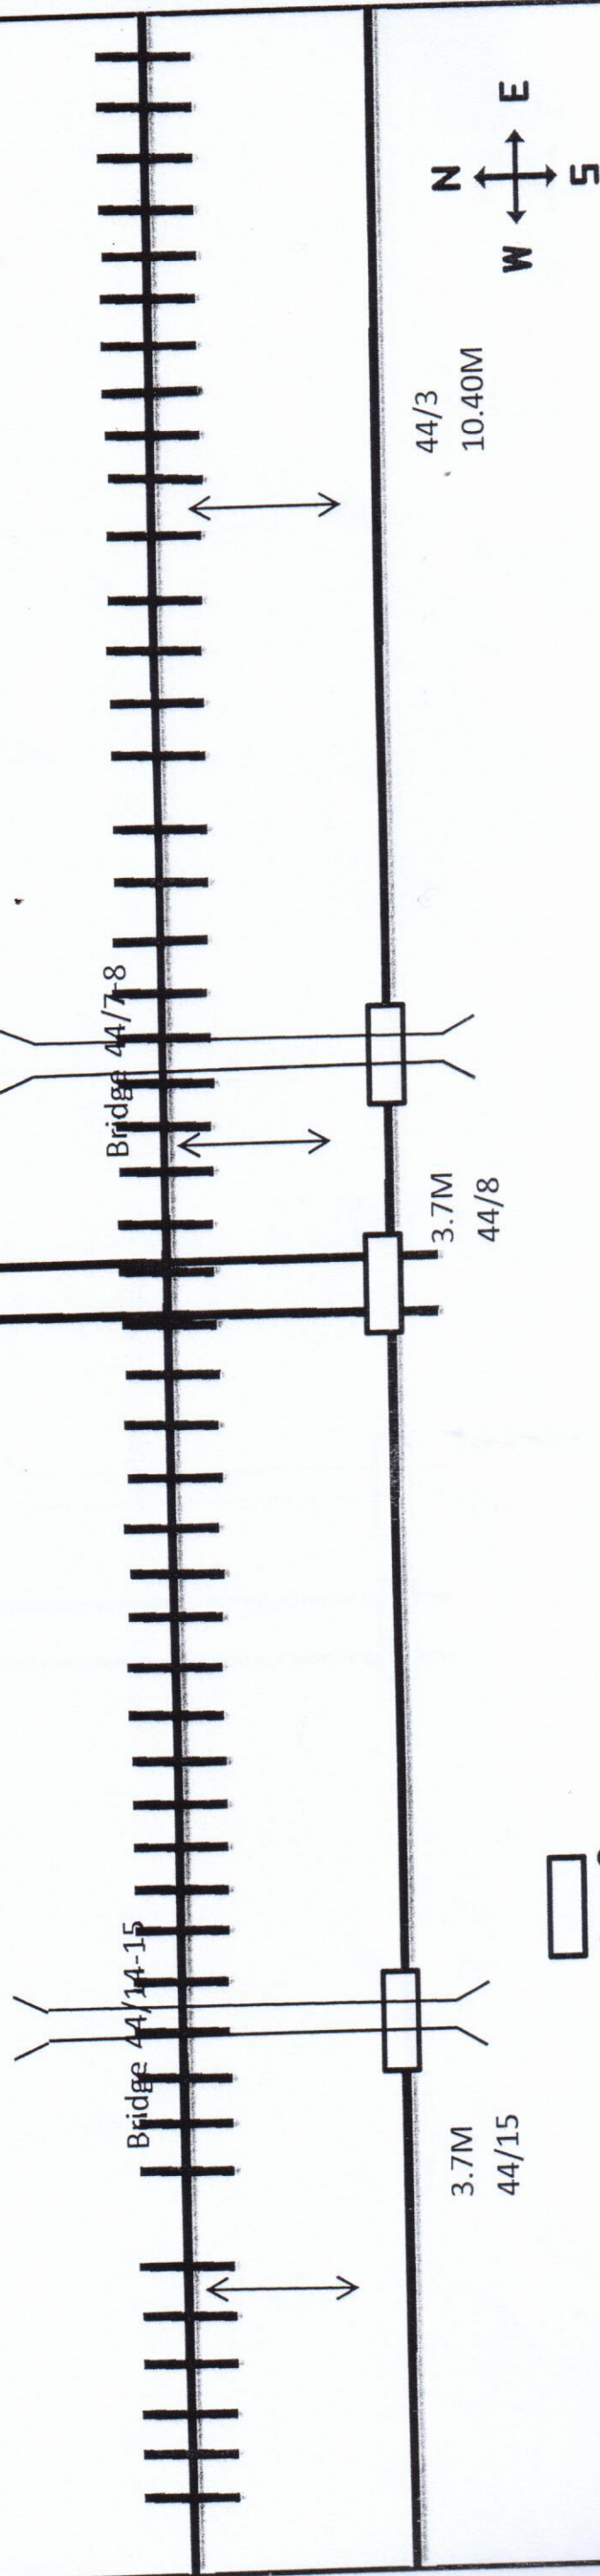

LC NO.52, 44/7-8

LEGEND

1-GI / RCC PIPE-----

2-L.C. GATE PHONE--

3-EMERGENCY SOCKET--

4-BRIDGE

5-LEVEL CROSSING GATE

4-U - UNDER

5-O - OVER

Not to Scale
All Reading in Meter

Customer Name		N.E. RAILWAY			
Prepared By		M/S Syndicate Contractores 113/58, 'B' Swaroop Nagar Kanpur			
Sheet No.	44/55	CREATED BY		LOCATION :- BILHAUR -ANWRGANJ	
Created on		OFFERED BY			
Revision No.		APPR. BY	N.E.RLY		
Modified On		Ref. No.:- NE/2 DATE			

SSE /TELE/FGR

CONTRACTOR

CABLE ROUTE CHART N. E. RAILWAY BILHAUR -ANWRGANJ SECTION

(6 QUAD CABLE)



BLU

LC NO. 54, 45/11-12

CPA

Bridge 45/11-12


45/14-15

5.5M

3.7M

45/2-3

9.5M

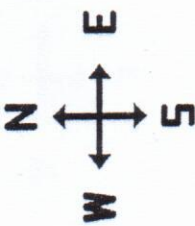

LEGEND

1-GI / RCC PIPE-----

2-L.C. GATE PHONE--


3-EMERGENCY SOCKET--

4-BRIDGE

5-LEVEL CROSSING GATE

4-U - UNDER

5-O - OVER

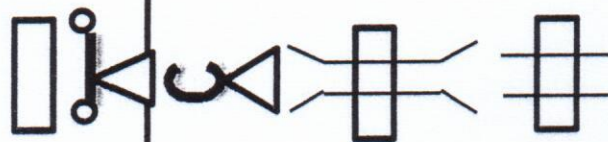


Not to Scale
All Reading in Meter

N.E. RAILWAY

Customer Name	M/S Syndicate Contractores 113/58, 'B' Swaroop Nagar Kanpur			
Prepared By	45/55	CREATED BY		
Sheet No.		OFFERED BY		
Created on		APPR. BY	N.E.RLY	
Revision No.		Ref. No.:-	NE/2 DATE	
Modified On				

LOCATION :-
BILHAUR -ANWRGANJ

CABLE ROUTE CHART N. E. RAILWAY BILHAUR -ANWRGANJ SECTION (6 QUAD CABLE)

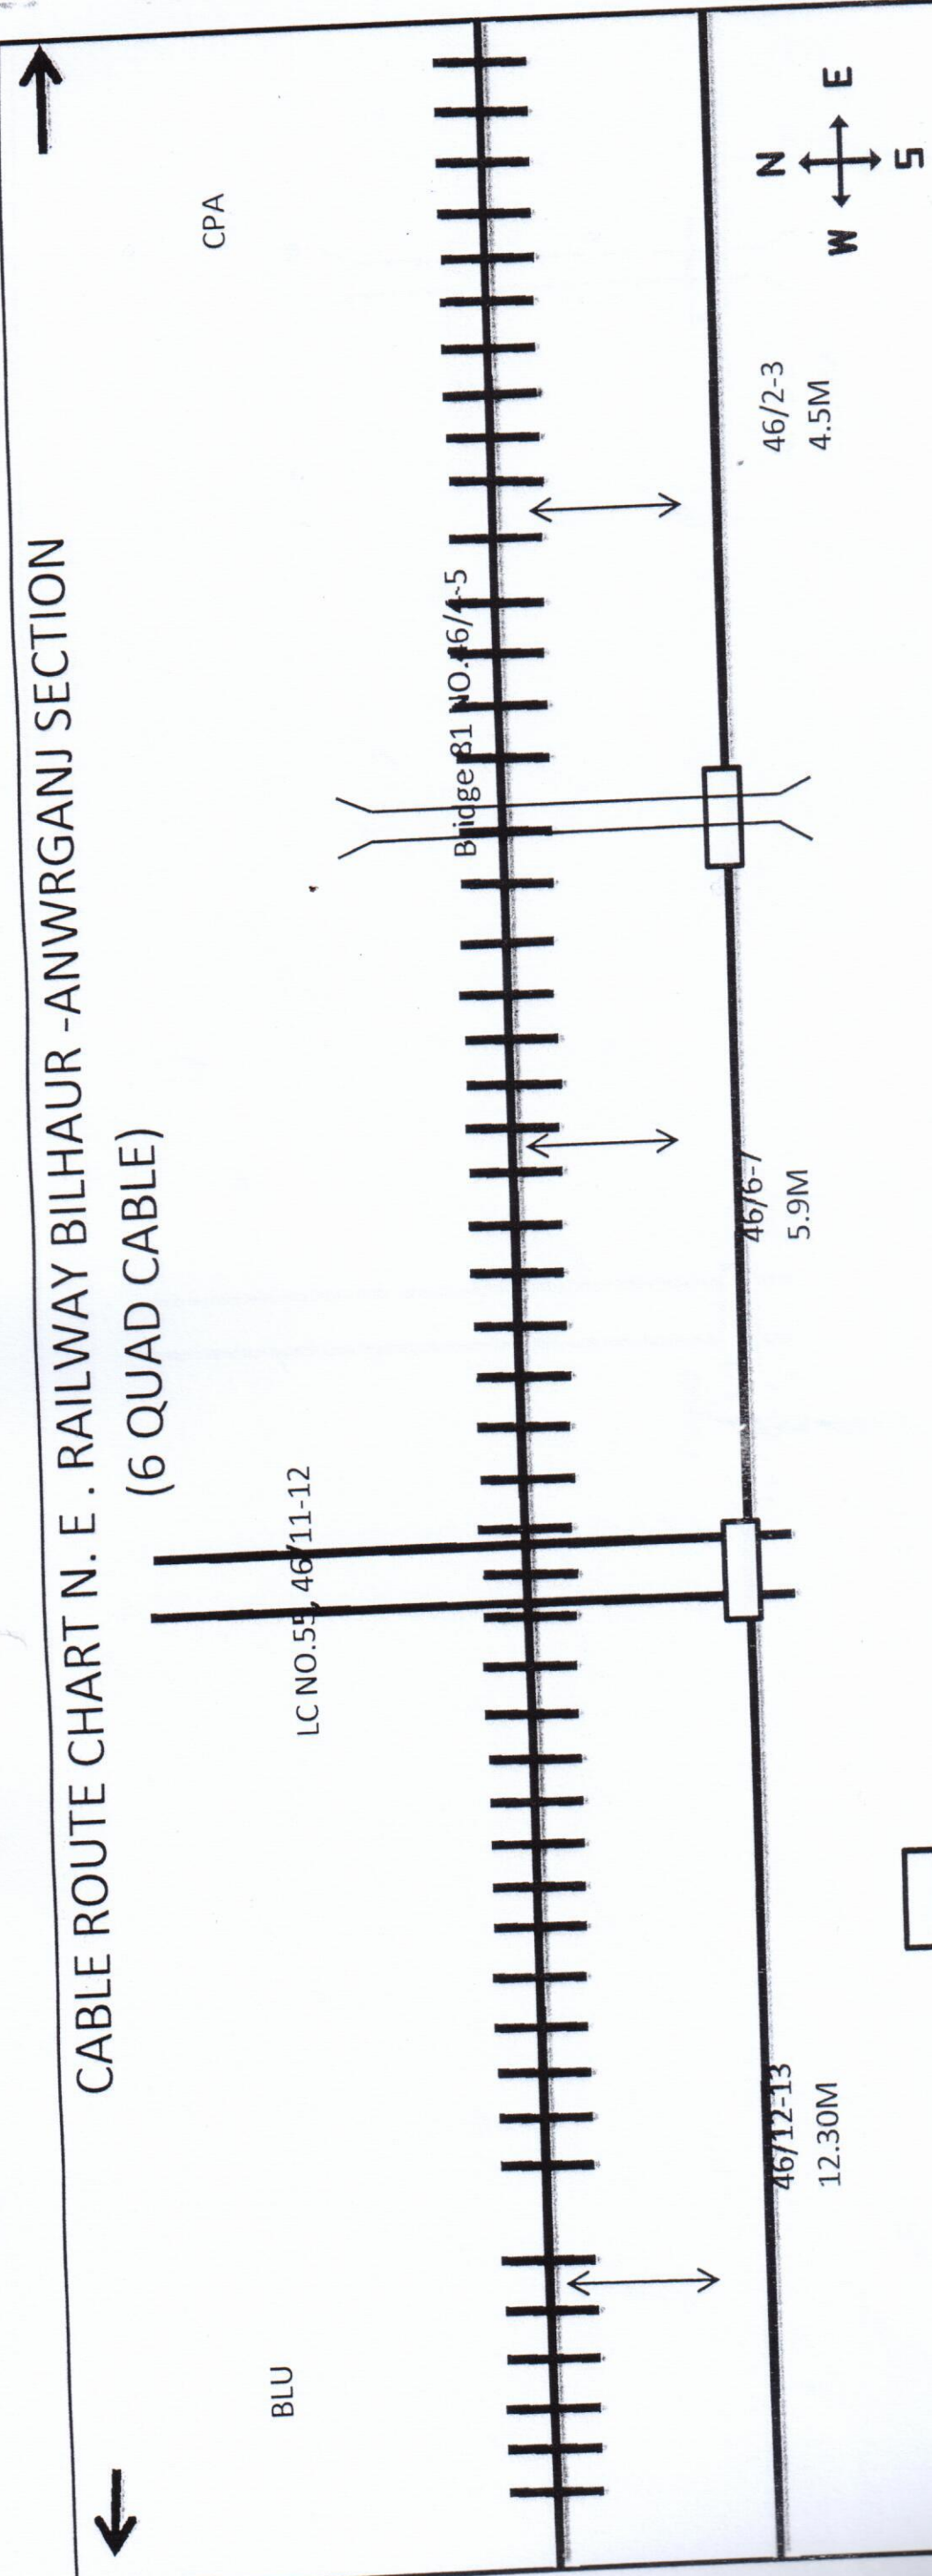

LEGEND

- 1-GI / RCC PIPE-----
- 2-L.C. GATE PHONE--
- 3-EMERGENCY SOCKET--
- 4-BRIDGE
- 5-LEVEL CROSSING GATE
- 4-U - UNDER
- 5-O - OVER

Not to Scale
All Reading in Meter

N.E. RAILWAY				
Customer Name	M/S Syndicate Contractores 113/58, 'B' Swaroop Nagar Kanpur			
Prepared By	46/55	CREATED BY	LOCATION :-	
Sheet No.		OFFERED BY	BILHAUR -ANWRGANJ	
Created on		APPR. BY	N.E.RLY	
Revision No.		Ref. No.:-	NE/2 DATE	
Modified On				


[Handwritten signature]

CABLE ROUTE CHART N. E. RAILWAY BILHAUR - ANWRGANJ SECTION

(6 QUAD CABLE)

CPA

BLU

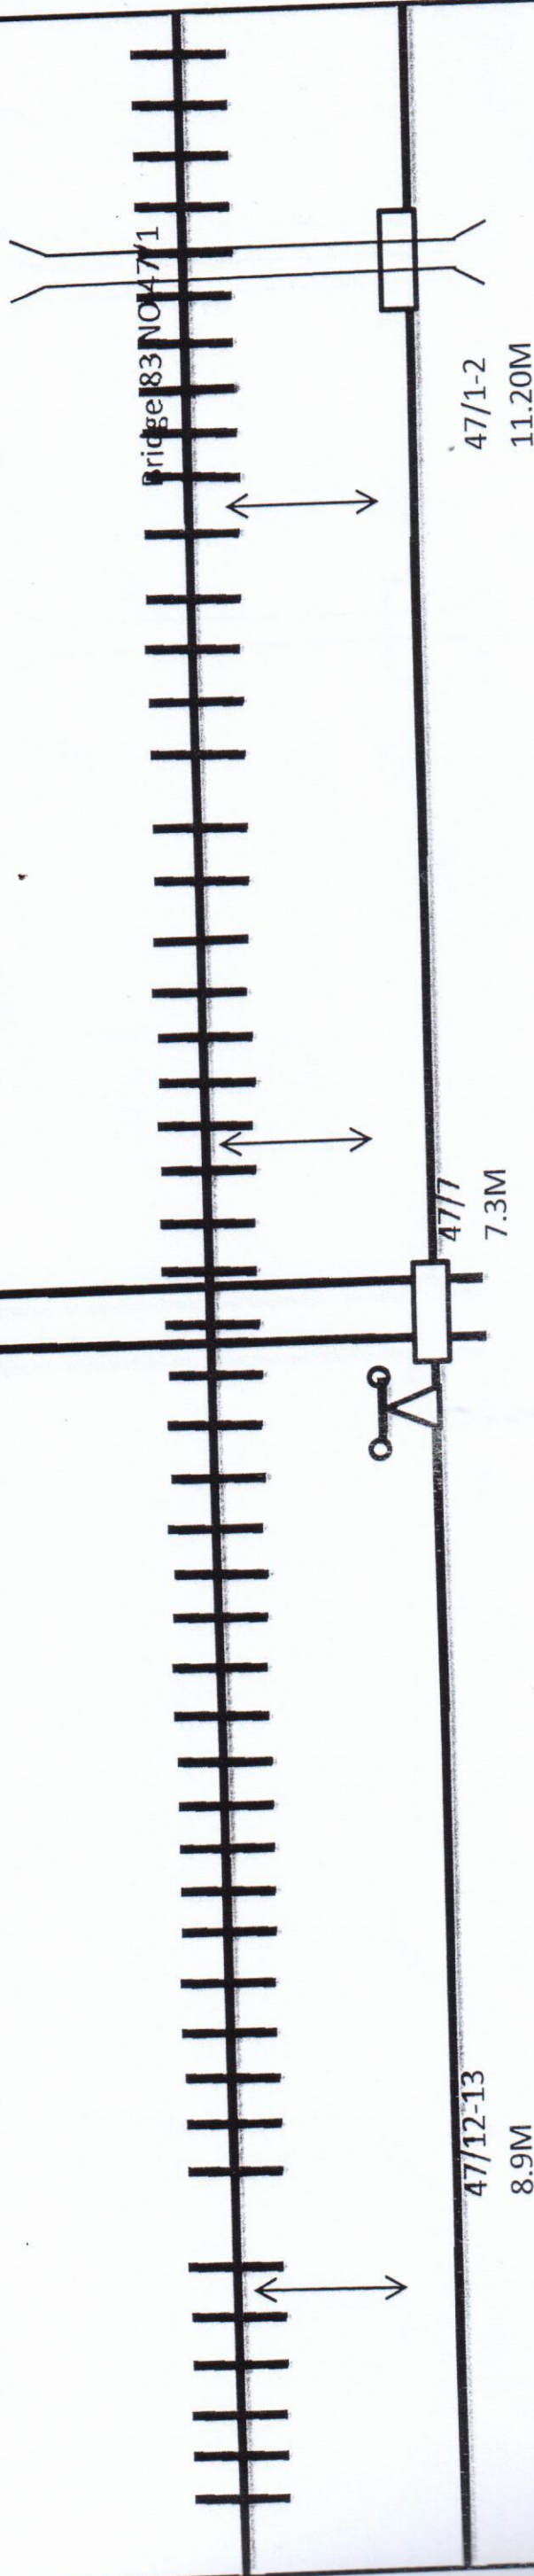

47/7-8
LC NO.56, 47/7-8

LEGEND

1-GI / RCC PIPE-----

2-L.C. GATE PHONE--

3-EMERGENCY SOCKET--

4-BRIDGE

5-LEVEL CROSSING GATE

4-U - UNDER

5-O - OVER

Not to Scale
All Reading in Meter

N.E. RAILWAY



Customer Name		N.E. RAILWAY			
Prepared By		M/S Syndicate Contractores 113/58, 'B' Swaroop Nagar Kanpur			
Sheet No.	47/55	CREATED BY		LOCATION :-	
Created on		OFFERED BY		BILHAUR -ANWRGANJ	
Revision No.		APPR. BY	N.E.RLY		
Modified On		Ref. No.:- NE/2 DATE			

CABLE ROUTE CHART N. E. RAILWAY BILHAUR -ANWRGANJ SECTION

(6 QUAD CABLE)


BLU

CPA

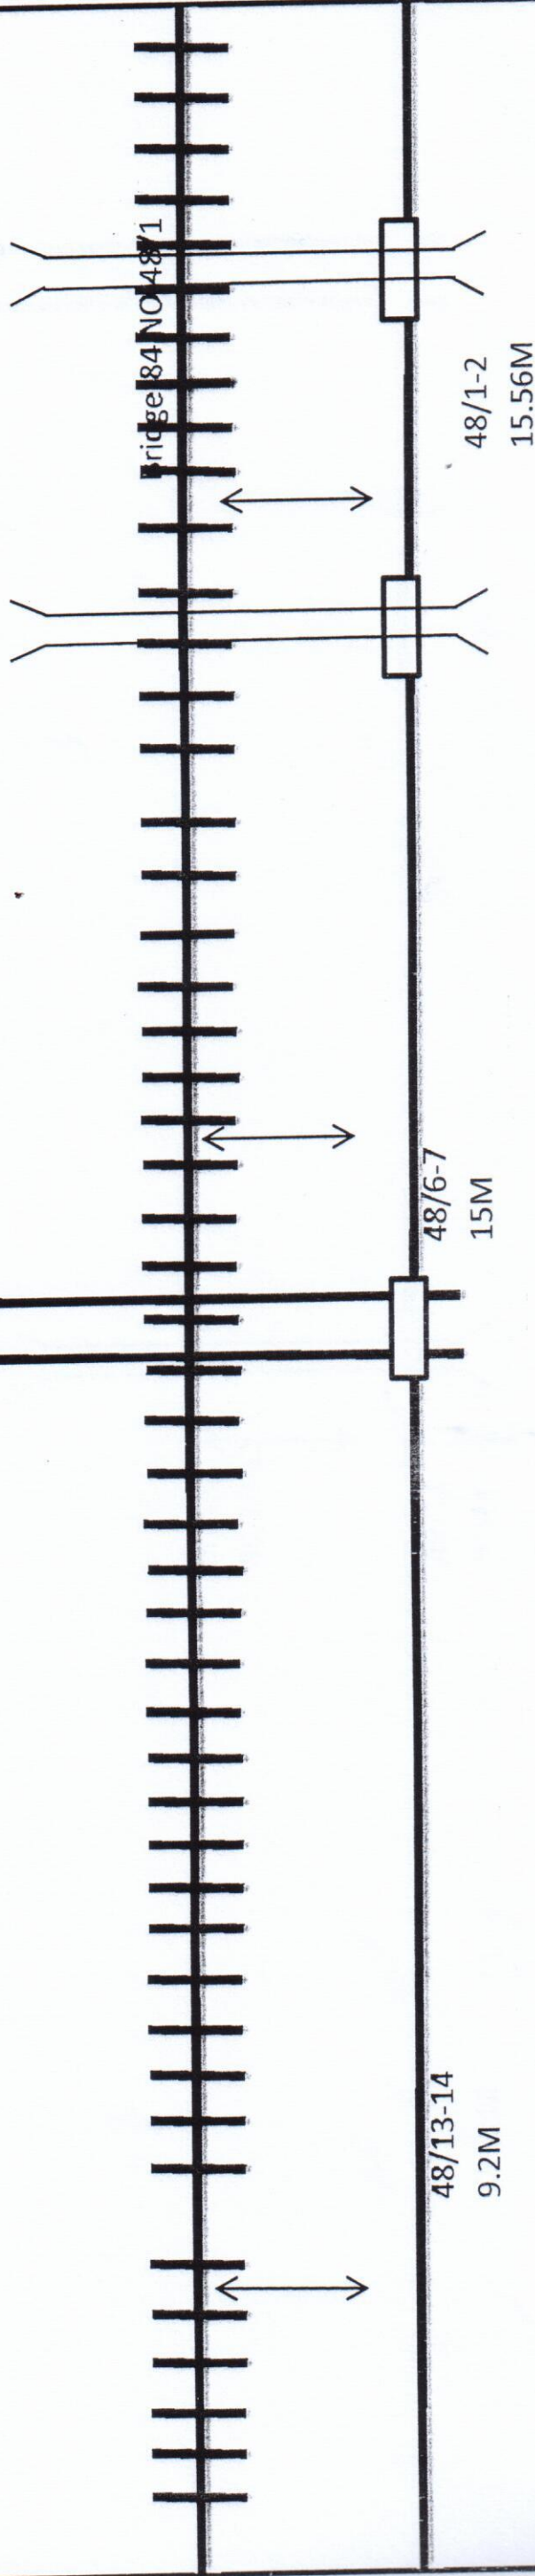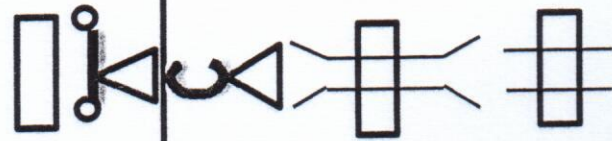

LEGEND

- 1-GI / RCC PIPE-----
- 2-L.C. GATE PHONE--
- 3-EMERGENCY SOCKET--
- 4-BRIDGE
- 5-LEVEL CROSSING GATE
- 4-U - UNDER
- 5-O - OVER

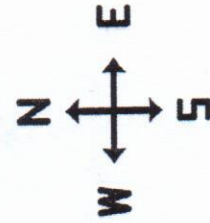

Bridge 85 NO. 48/3-4

LC NO.57, 48/7-8



Not to Scale
All Reading in Meter

Customer Name		N.E. RAILWAY			
Prepared By	M/S Syndicate Contractors 113/58, 'B' Swaroop Nagar Kanpur				
Sheet No.	48/55	CREATED BY		LOCATION :- BILHAUR -ANWRGANJ	
Created on		OFFERED BY			
Revision No.		APPR. BY	N.E.RLY		
Modified On		Ref. No.:-	NE/2 DATE		

CONTRACTOR

CABLE ROUTE CHART N. E. RAILWAY BILHAUR - ANWRGANJ SECTION (6 QUAD CABLE)

BLU

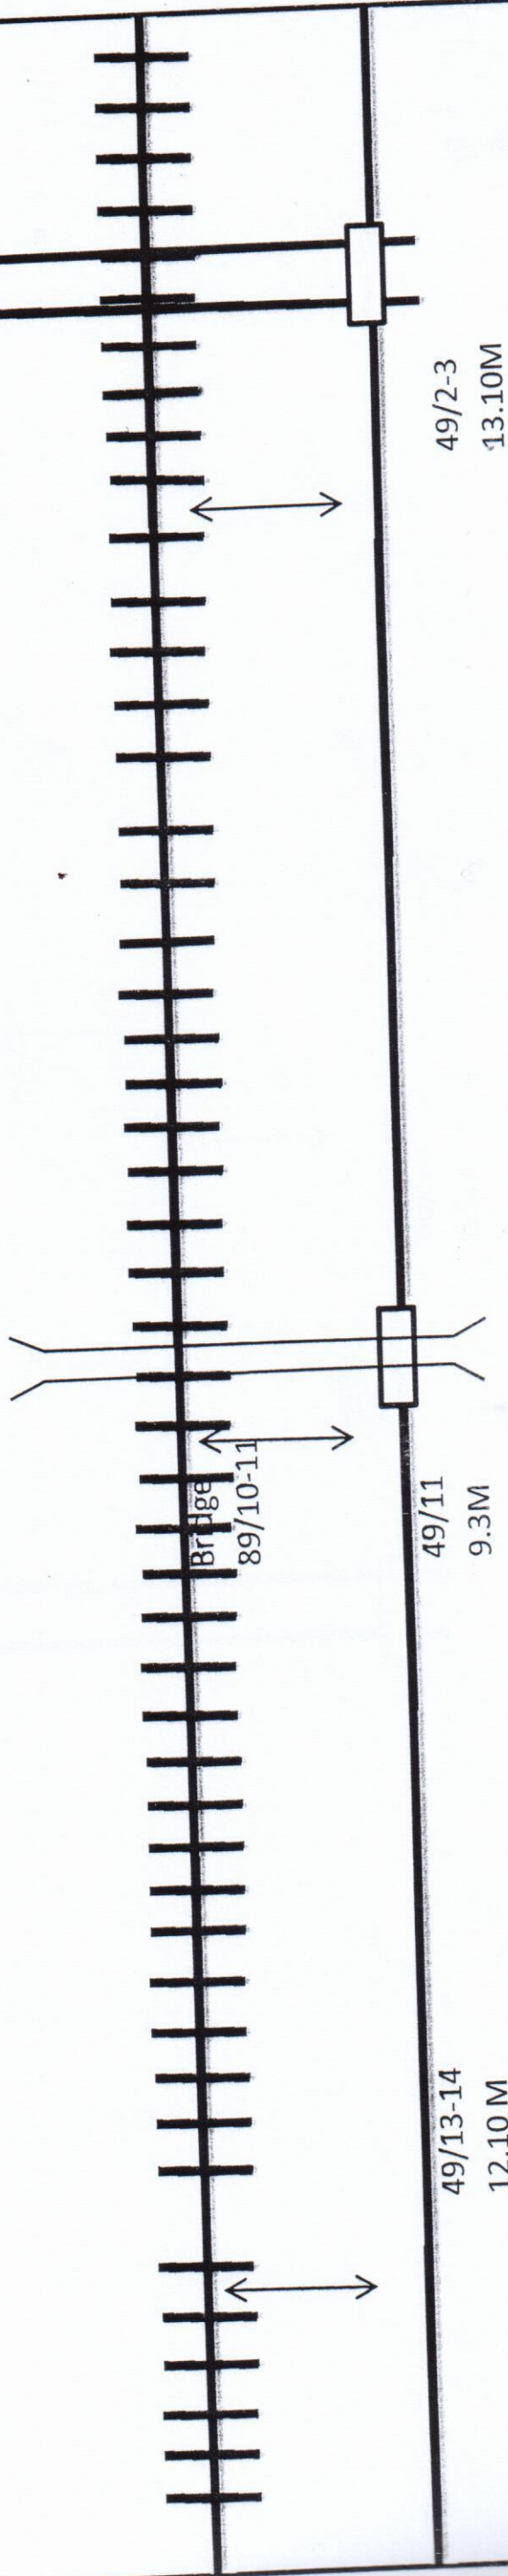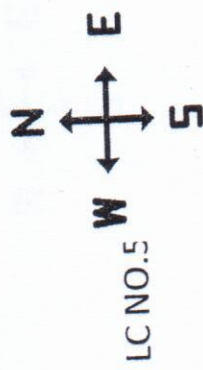

LEGEND

1-GI / RCC PIPE-----

2-L.C. GATE PHONE--


3-EMERGENCY SOCKET--

4-BRIDGE

5-LEVEL CROSSING GATE

4-U - UNDER

5-O - OVER

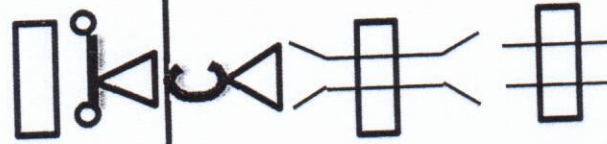

Not to Scale
All Reading in Meter

N.E. RAILWAY

Customer Name	M/S Syndicate Contractores 113/58, 'B' Swaroop Nagar Kanpur				LOCATION :-
Prepared By	49/55	CREATED BY			BILHAUR -ANWRGANJ
Sheet No.		OFFERED BY			
Created on		APPR. BY	N.E.RLY		
Revision No.		Ref. No.:-	NE/2 DATE		
Modified On					

SSE /TELE/FGR

CONTRACTOR

CABLE ROUTE CHART N. E. RAILWAY BILHAUR - ANWRGANJ SECTION

(6 QUAD CABLE)

BLU

CPA


LC NO 59, 50/7-8

50/13-14
12.4M

50/5-6
6.5M

50/2-3
7.5M

50/7

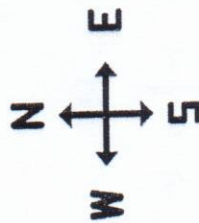

LEGEND

1-GI / RCC PIPE-----

2-L.C. GATE PHONE--


3-EMERGENCY SOCKET--

4-BRIDGE

5-LEVEL CROSSING GATE

4-U - UNDER

5-O - OVER

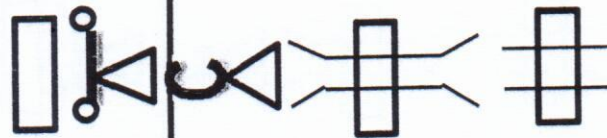

Not to Scale
All Reading in Meter

N.E. RAILWAY

Customer Name	N.E. RAILWAY			
Prepared By	M/S Syndicate Contractores 113/58, 'B' Swaroop Nagar Kanpur			
Sheet No.	50/55	CREATED BY		LOCATION :- BILHAUR -ANWRGANJ
Created on		OFFERED BY		
Revision No.		APPR. BY	N.E.RLY	
Modified On		Ref. No.:- NE/2 DATE		

SSE /TELE/ FGR

CONTRACTOR

(6 QUAD CABLE)



Not to Scale
All Reading in Meter

Customer Name		N.E. RAILWAY		
Prepared By		M/S Syndicate Contractores 113/58, 'B' Swaroop Nagar Kanpur		
Sheet No.	51/55	CREATED BY		LOCATION :- BILHAUR -ANWRGANJ
Created on		OFFERED BY		
Revision No.		APPR. BY	N.E.RLY	
Modified On		Ref. No.:- NE/2 DATE		


CONTRACTOR

SSE/TELE/FGR

LEGEND

- 1-GI / RCC PIPE-----
2-L.C. GATE PHONE--
3-EMERGENCY SOCKET--
4-BRIDGE
5-LEVEL CROSSING GATE
4-U - UNDER
5-O - OVER

CABLE ROUTE CHART N. E. RAILWAY BILHAUR -ANWRGANJ SECTION
(6 QUAD CABLE)

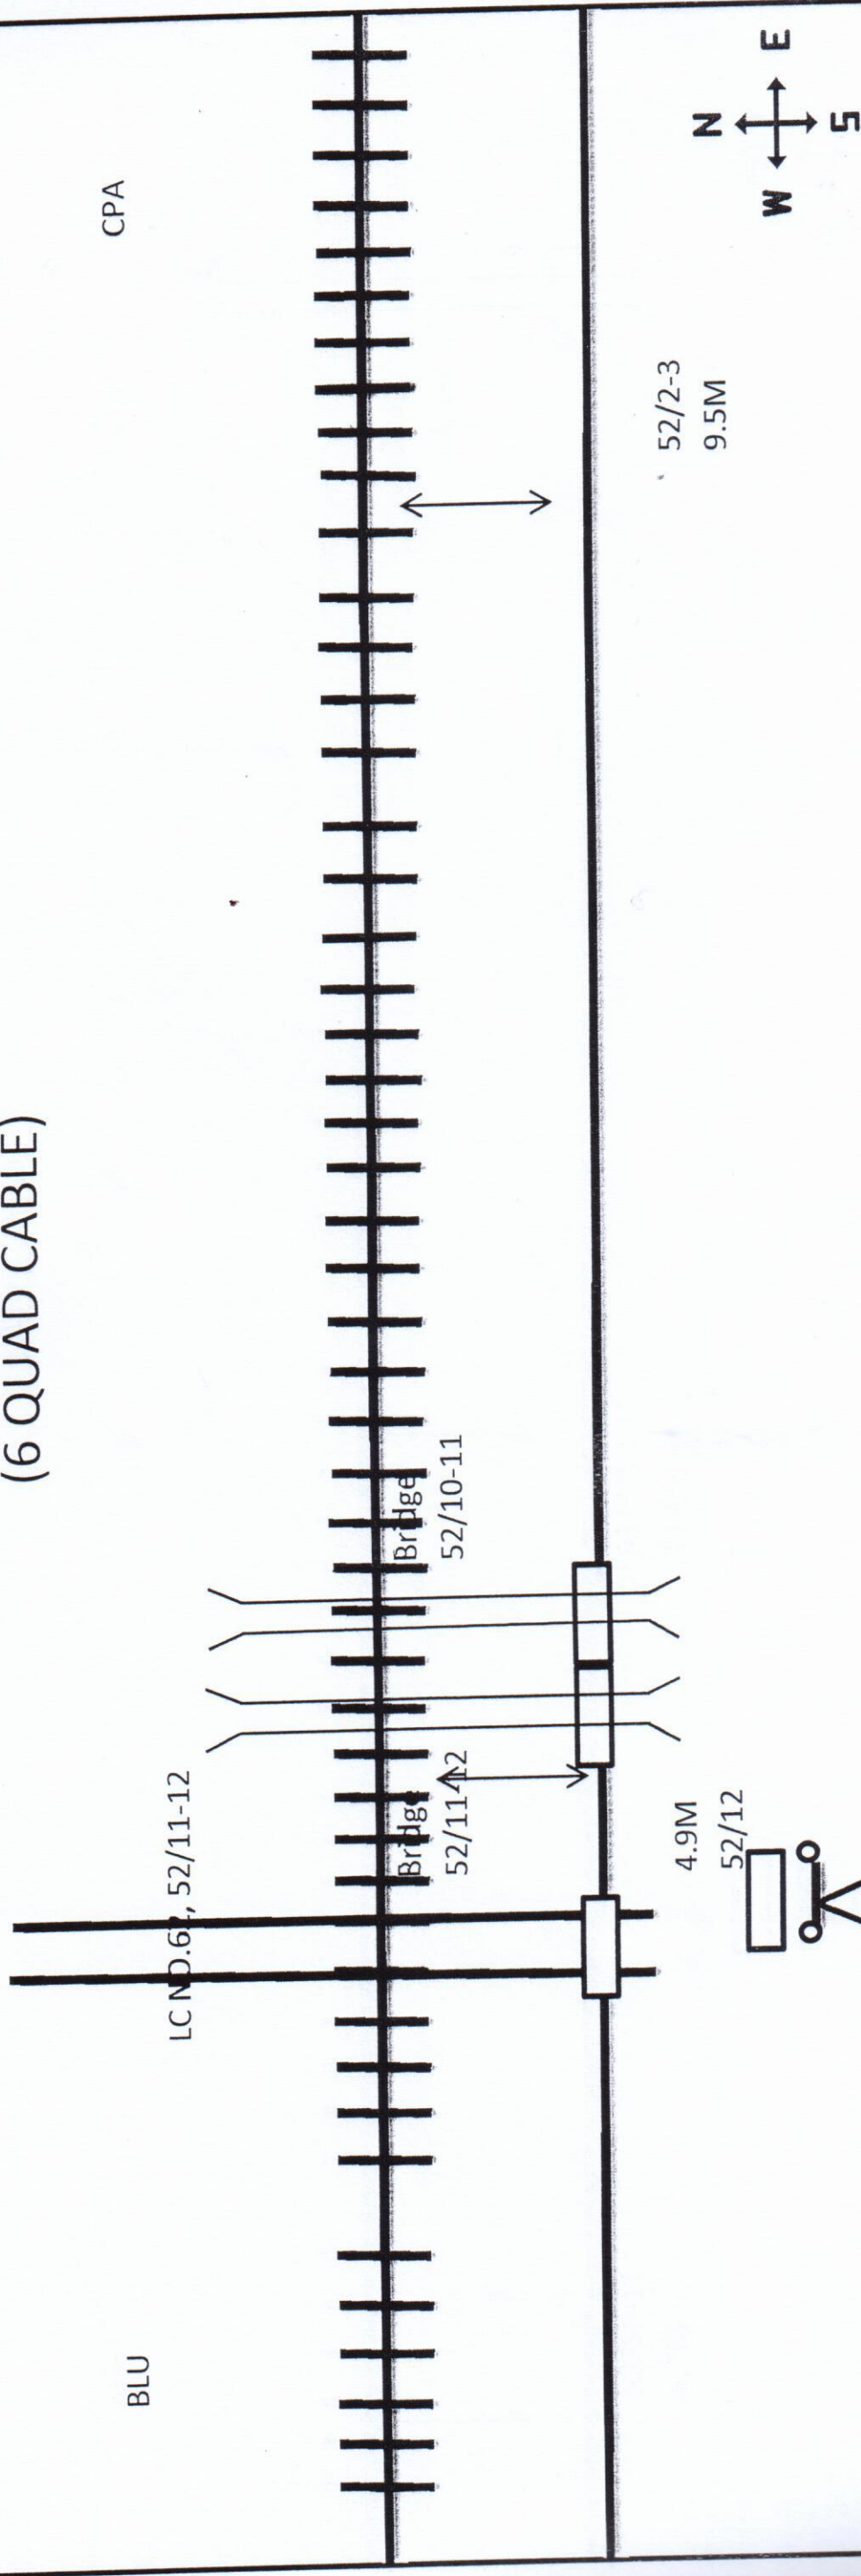

LEGEND

- 1-GI / RCC PIPE-----
- 2-L.C. GATE PHONE--
- 3-EMERGENCY SOCKET--
- 4-BRIDGE
- 5-LEVEL CROSSING GATE
- 4-U - UNDER
- 5-O - OVER

Not to Scale
All Reading in Meter


Customer Name		N.E. RAILWAY			
Prepared By		M/S Syndicate Contractores 113/58, 'B' Swaroop Nagar Kanpur			
Sheet No.	52/55	CREATED BY		LOCATION :- BILHAUR -ANWRGANJ	
Created on		OFFERED BY			
Revision No.		APPR. BY	N.E.RLY		
Modified On		Ref. No.:- NE/2 DATE			

CONTRACTOR

CABLE ROUTE CHART N. E . RAILWAY BILHAUR -ANWRGANJ SECTION
(6 QUAD CABLE)

BLU

CPA

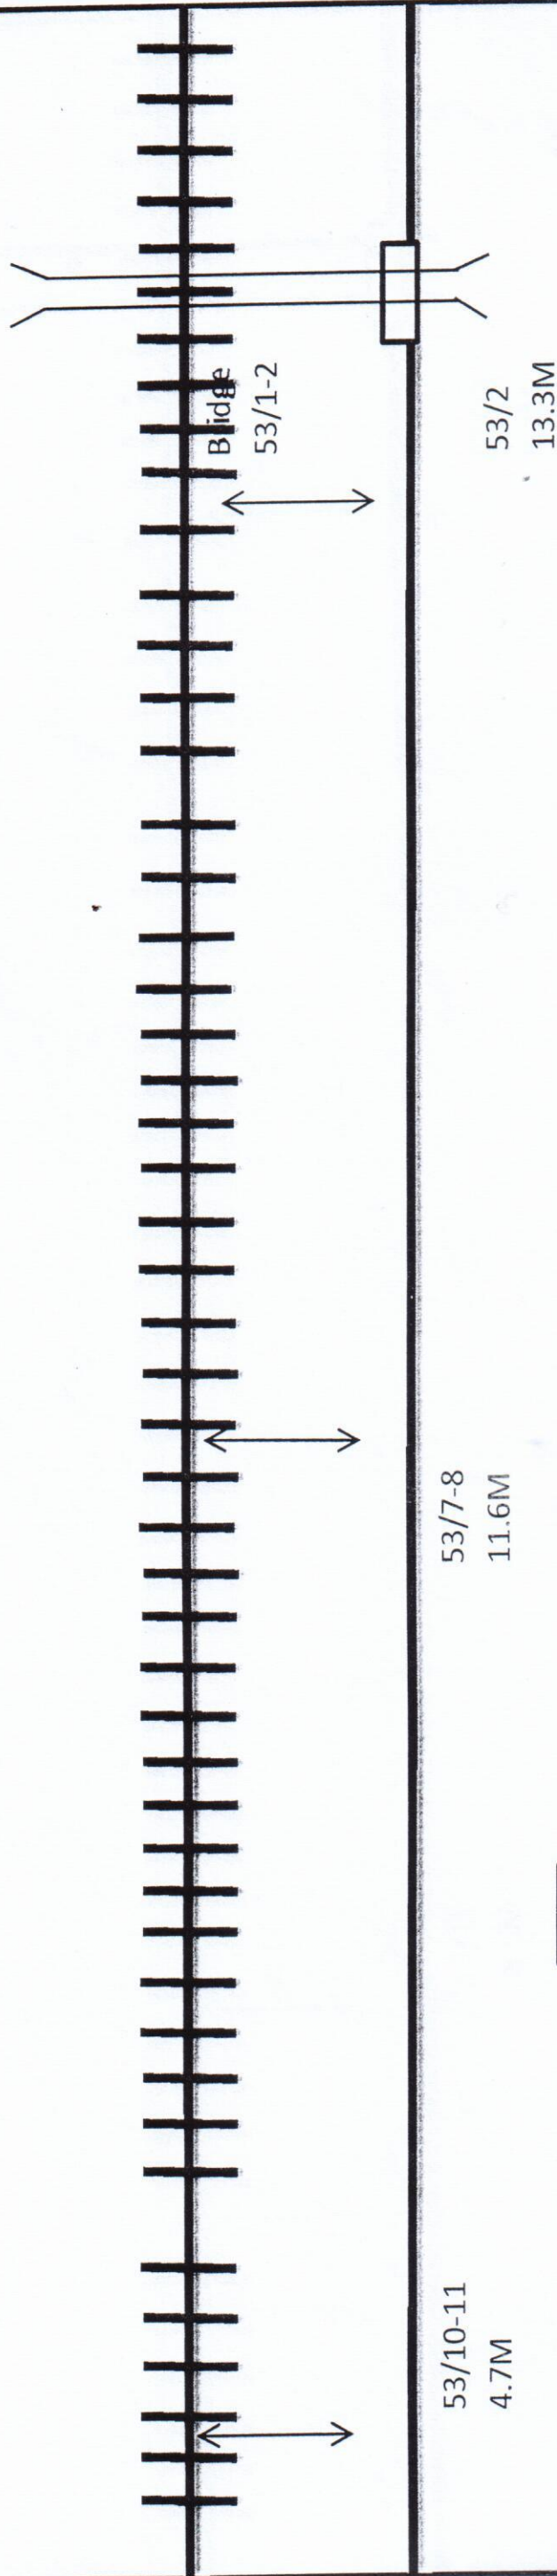


LEGEND

- 1-GI / RCC PIPE-----
- 2-L.C. GATE PHONE--
- 3-EMERGENCY SOCKET--
- 4-BRIDGE
- 5-LEVEL CROSSING GATE
- 4-U - UNDER
- 5-O - OVER


Not to Scale
All Reading in Meter

Customer Name		N.E. RAILWAY			
Prepared By		M/S Syndicate Contractores 113/58, 'B' Swaroop Nagar Kanpur			
Sheet No.	53/55	CREATED BY		LOCATION :- BILHAUR -ANWRGANJ	
Created on		OFFERED BY			
Revision No.		APPR. BY	N.E.RLY		
Modified On		Ref. No.:- NE/2 DATE			


CONTRACTOR

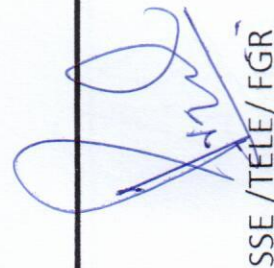

SSE /TELE/ FGR

CABLE ROUTE CHART N. E. RAILWAY BILHAUR -ANWRGANJ SECTION
(6 QUAD CABLE)

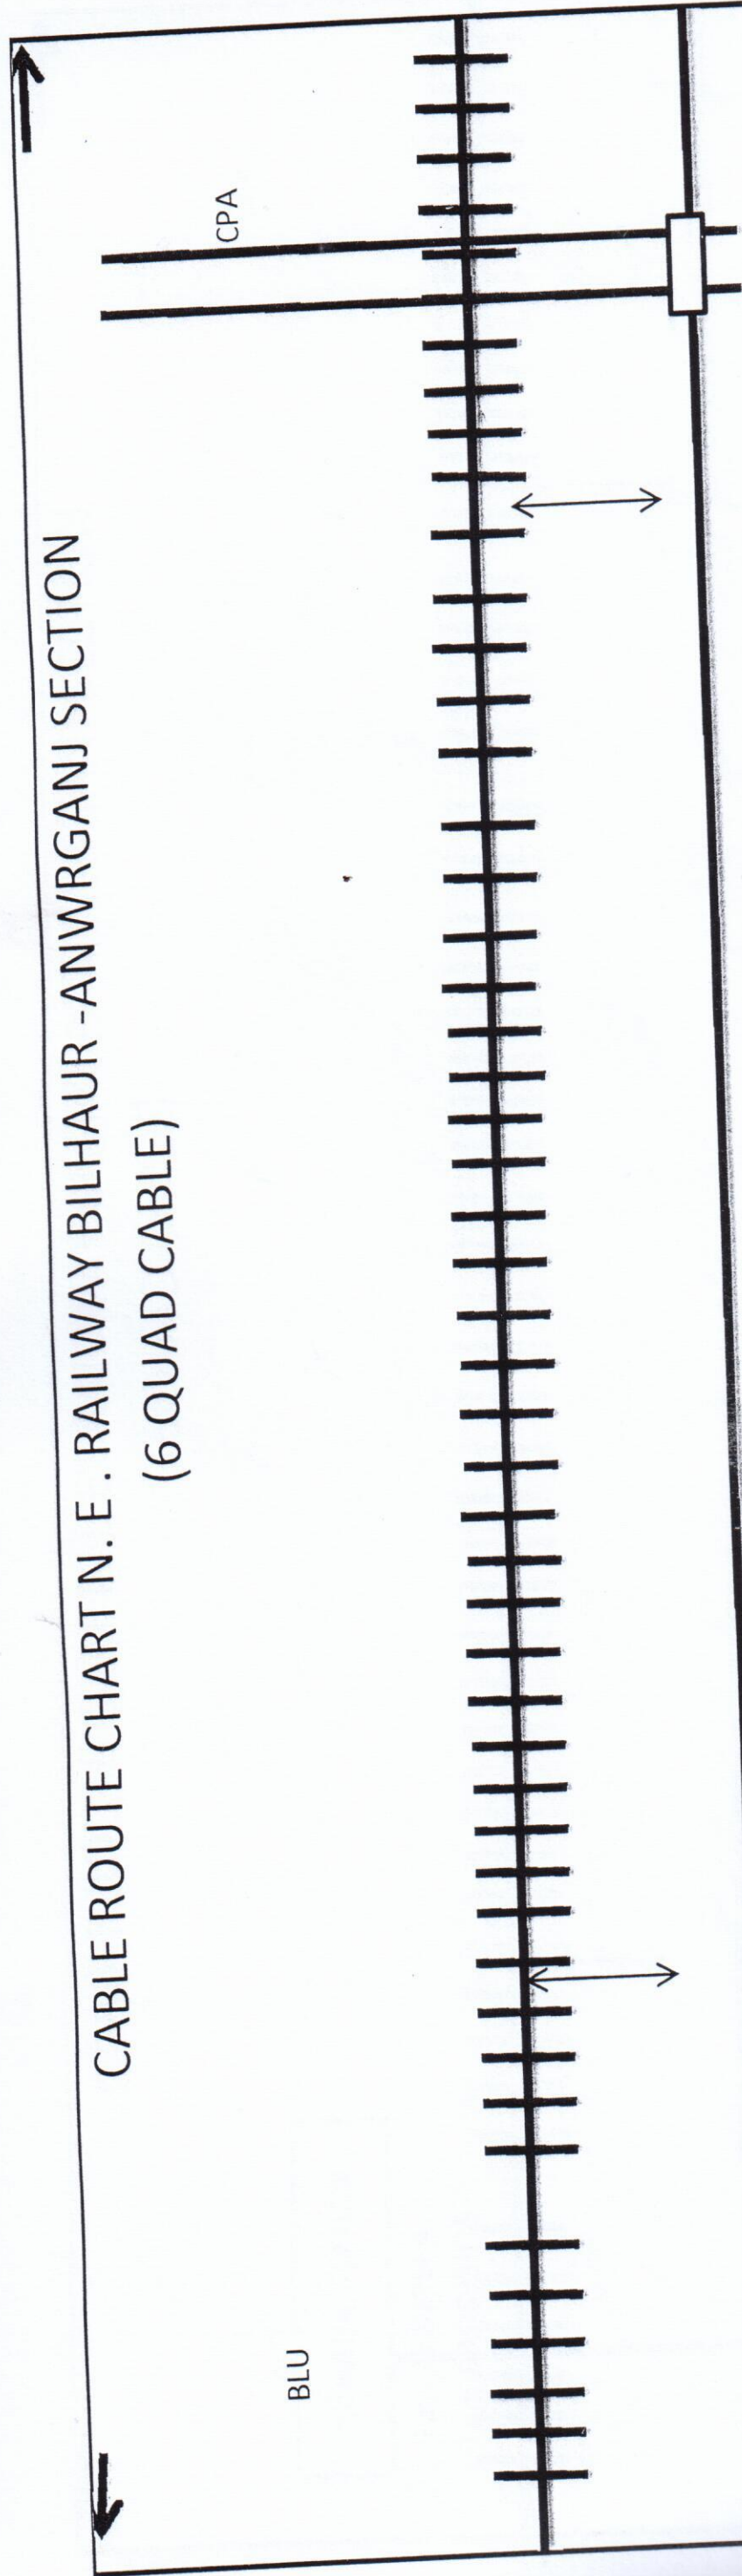

53/15
8.5M

53/14
8.5M

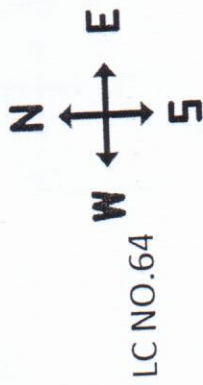

LEGEND

1-GI / RCC PIPE-----

2-L.C. GATE PHONE--


3-EMERGENCY SOCKET--

4-BRIDGE

5-LEVEL CROSSING GATE

4-U - UNDER

5-O - OVER

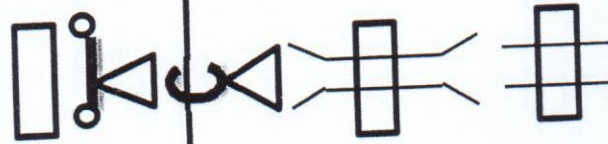

Not to Scale
All Reading in Meter

N.E. RAILWAY

Customer Name	M/S Syndicate Contractores 113/58, 'B' Swaroop Nagar Kanpur				LOCATION :-
Prepared By	54/55	CREATED BY			BILHAUR -ANWRGANJ
Sheet No.		OFFERED BY			
Created on		APPR. BY	N.E.RLY		
Revision No.		Ref. No.:-	NE/2 DATE		
Modified On					

[Handwritten signature]

[Handwritten signature]

CABLE ROUTE CHART N. E. RAILWAY BILHAUR -ANWRGANJ SECTION
(6 QUAD CABLE)

CPA

BILU


BILHAUR STATION

Lat: 25.829684

Lng: 80.0693825

54/3-4
9M

54/1-2
10.4M

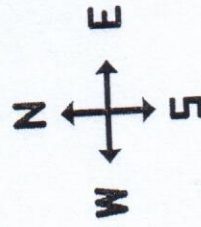

LEGEND

1-GI / RCC PIPE-----

2-L.C. GATE PHONE--

3-EMERGENCY SOCKET--

4-BRIDGE

5-LEVEL CROSSING GATE

4-U - UNDER

5-O - OVER

Not to Scale
All Reading in Meter


N.E. RAILWAY

Customer Name	M/S Syndicate Contractores 113/58, 'B' Swaroop Nagar Kanpur				LOCATION :-
Prepared By	55/55	CREATED BY			BILHAUR -ANWRGANJ
Sheet No.		OFFERED BY			
Created on		APPR. BY	N.E.RLY		
Revision No.		Ref. No.:-	NE/2 DATE		
Modified On					

CONTRACTOR

CABLE ROUTE PLAN - N.E. RAILWAY - KANPUR ANWARGANJ-FARRUKHABAD SECTION

30/07/11
WEST

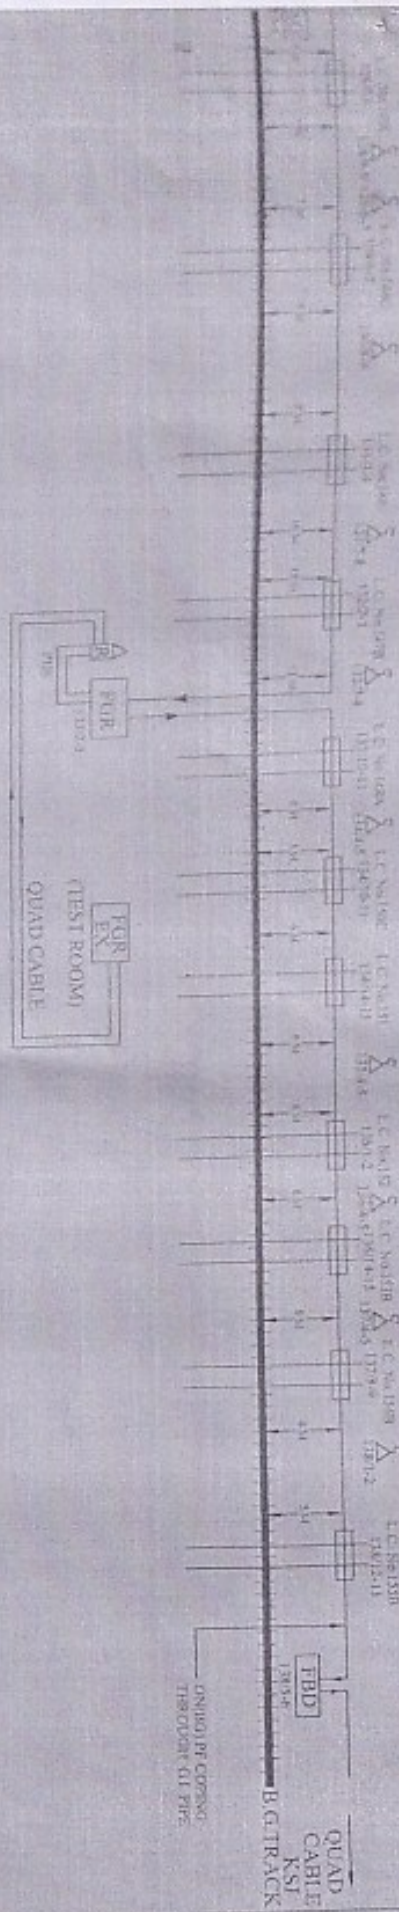

LEGEND	
	EMERGENCY SOCKET
	LEVEL CROSSING GATE
	GATE LODGE
	MAJOR BRIDGE
	H.G. TRACK
	REPEATER HUT
	CABLE THROAT PIPE
	CABLE UNDER GROUND
	CABLE ON GIRDER

CUSTOMER - N.E. RAILWAY	
SUPPLIED BY - M/s G.S.P. & CO.	
DHARAMSHALA BAZAR GKP.	
CPA-FBD ROUTE CHART	
6-QUAD CABLE ROUTE	
NOT TO SCALE	ALL READING IN KILOMETER


SHEET NO. 1/1

DATE: 25/11/11

DATE: 25/11/11

DATE: 25/11/11

CABLE ROUTE PLAN - N.E. RAILWAY - KANPUR ANWARGANJ-FARRUKHABAD SECTION

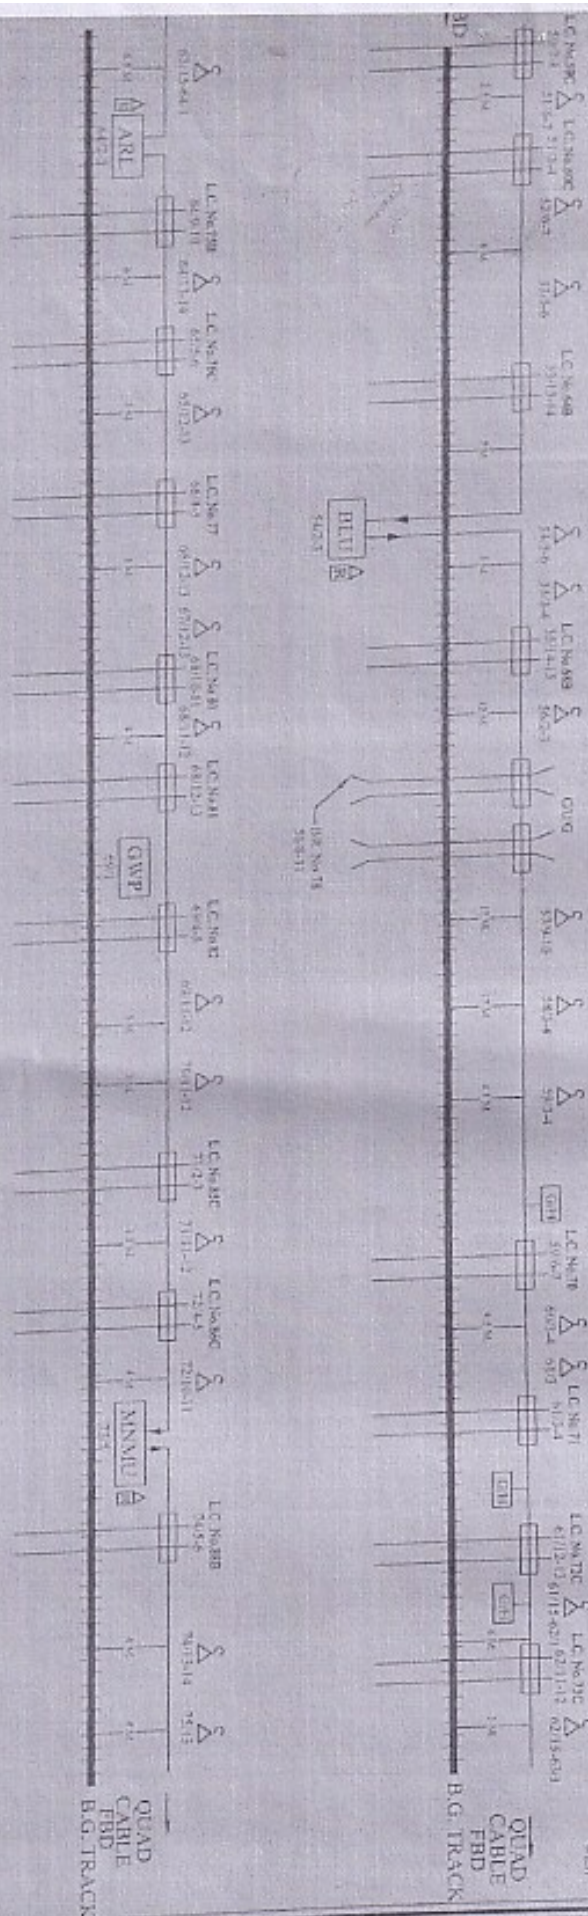


SHEET CONTIN

APRIL 1966

DIST. CONTIN

DY. SITE CONTIN

CABLE ROUTE PLAN - N.E. RAILWAY - KANPUR ANWARGANJ-FARRUKHABAD SECTION

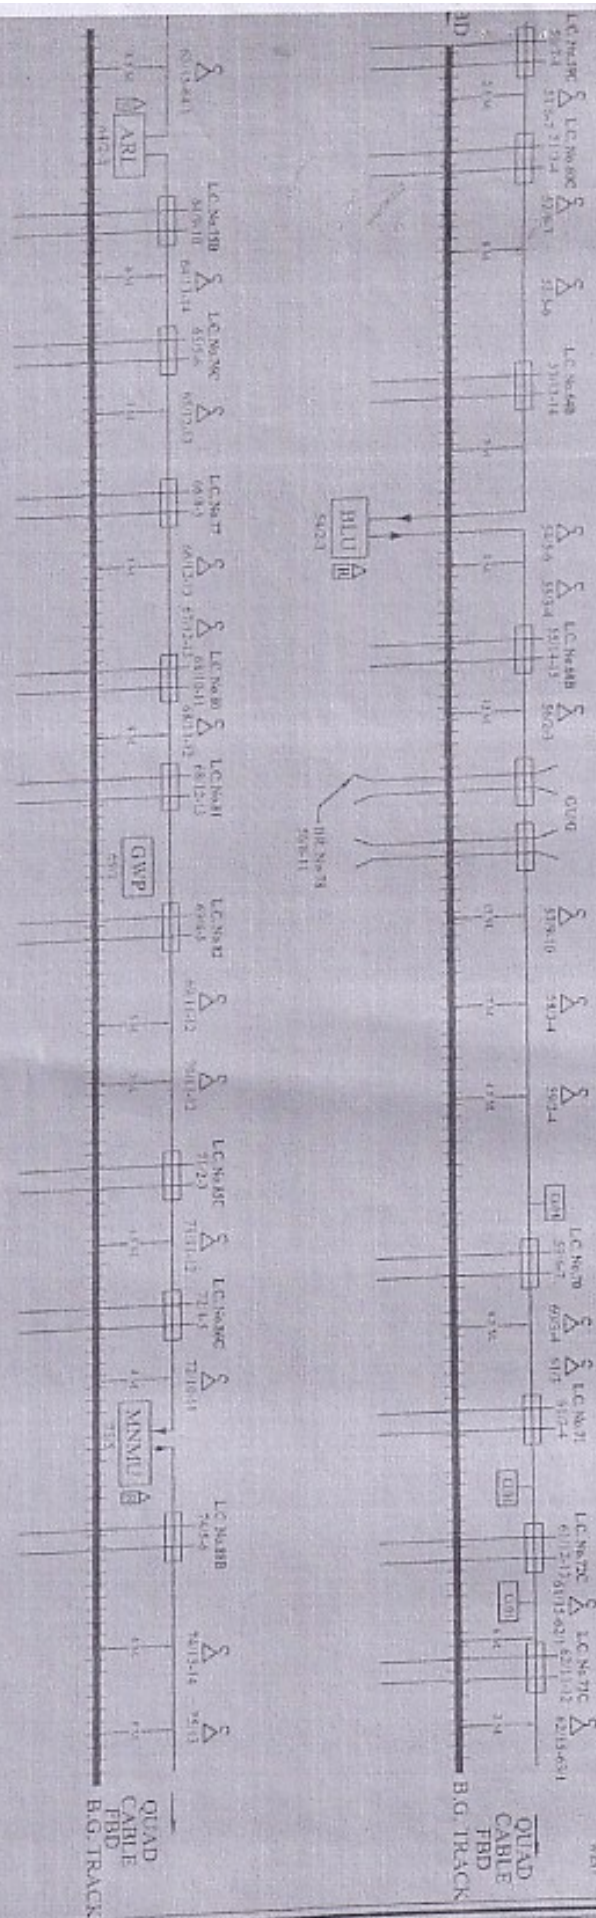

LEGEND	
	EMERGENCY SOCKET
	LEVEL CROSSING GATE
	GATE LODGE
	MAJOR BRIDGE
	B.G. TRACK
	REPEATER HUT
	CABLE THROUGH PIPE
	CABLE UNDER GROUND
	CABLE ON GIRDER

CUSTOMER - N.E. RAILWAY	
SUPPLIED BY - M/s G.S.P. & CO.	
DHARAMSHALA BAZAR GKP.	
CPA-FBD ROUTE CHART	
6-QUAD CABLE ROUTE	
NOT TO SCALE	ALL MEASUREMENTS IN KILOMETER




SEPTEMBER 1965

SEPTEMBER 1965

SEPTEMBER 1965

SEPTEMBER 1965

CABLE ROUTE PLAN - N.E. RAILWAY - KANPUR ANWARGANI-FARRUKHABAD SECTION

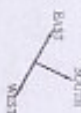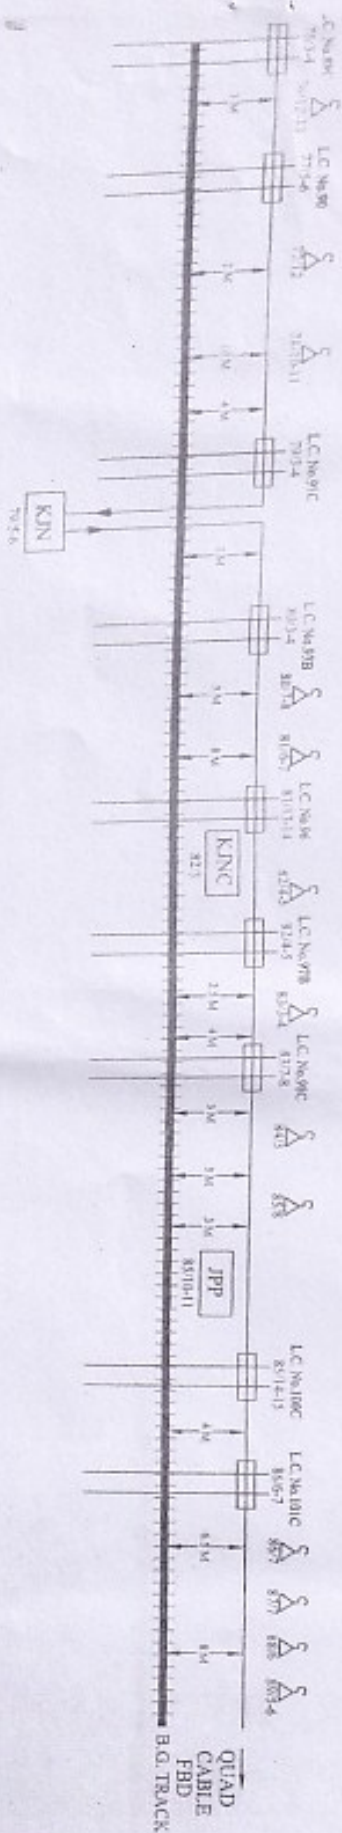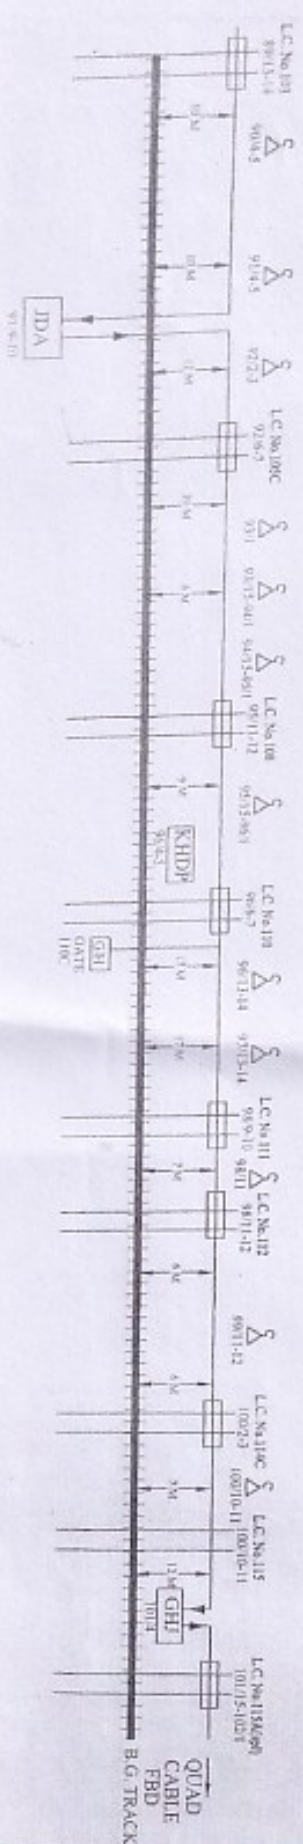

LEGEND

	EMERGENCY SOCKET
	LEVEL CROSSING GATE
	GATE LODGE
	MAJOR BRIDGE
	B.G. TRACK
	REPEATER HUT
	CABLE THROUGH PIPE
	CABLE UNDER GROUND
	CABLE ON GIRDER

SSE TELECON/LN


ASST. TELECON/LN

DATE/CON/LN

DVA SITE CON/LN

CUSTOMER - N.E. RAILWAY
SUPPLIED BY - M/s G.S.P. & CO.
DHARAMSHALA BAZAR G.P.
CPA-FBD ROUTE CHART
6-QUAD CABLE ROUTE
NOT TO SCALE
ALL READING IN KILOMETER

CABLE ROUTE PLAN - N.E. RAILWAY - KANPUR ANWARGANI-FARRUKHABAD SECTION

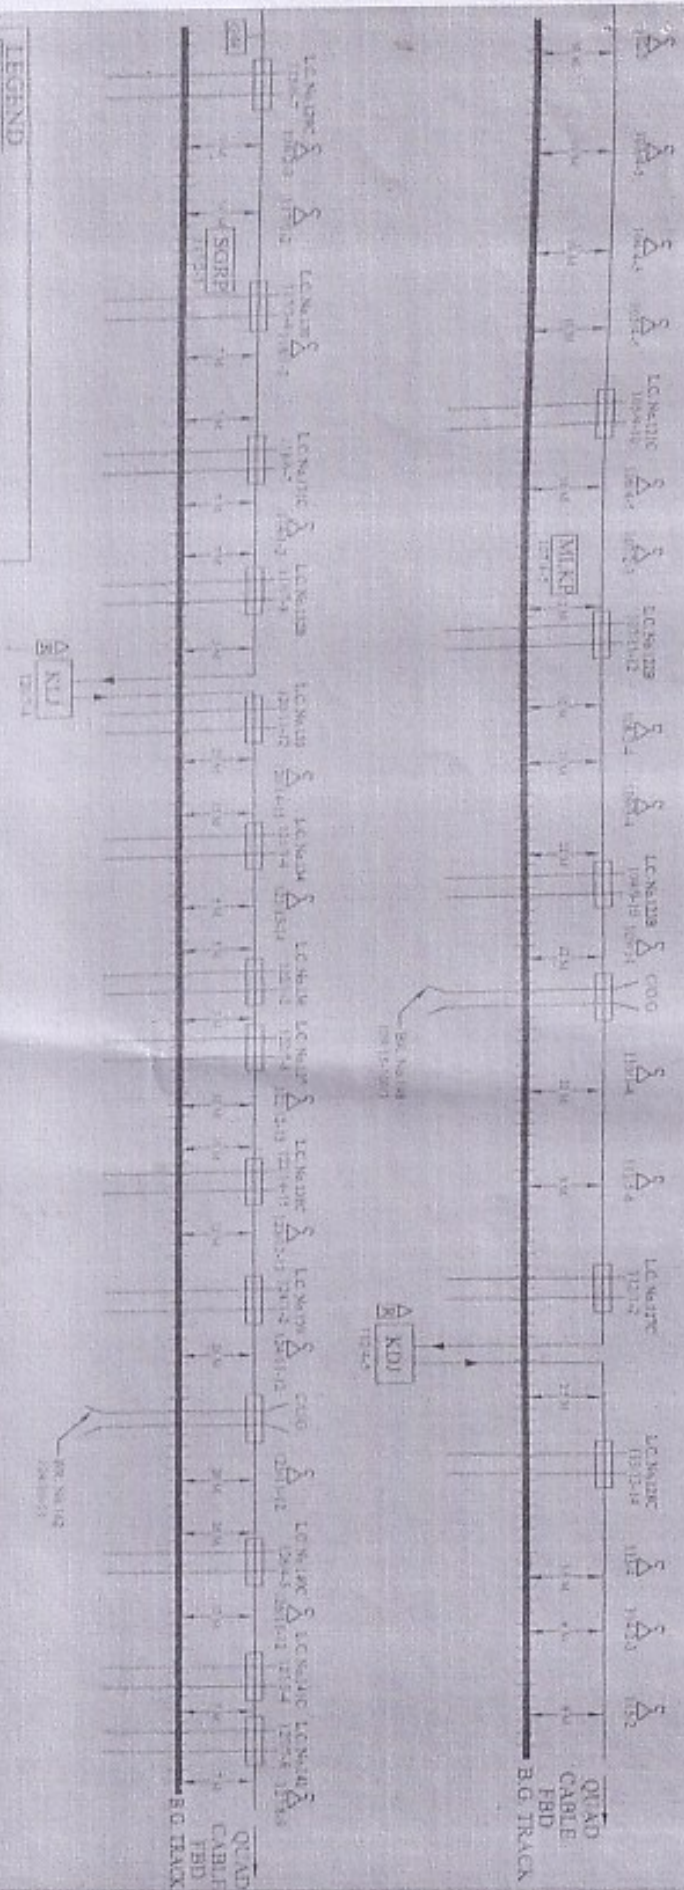

LEGEND	
	EMERGENCY SOCKET
	LEVEL CROSSING GATE
	GATE LODGE
	MAJOR BRIDGE
	B.G. TRACK
	REPEATER HUT
	CABLE THROUGH PIPE
	CABLE UNDER GROUND
	CABLE ON GROUND

SSP TEL. CONTROL

ASST. COM. CDA

DIST. CONTROL

DIVISIONAL CONTROL

CUSTOMER - N.E. RAILWAY	
SUPPLIED BY - M/s. G.S.P. & CO.	
DHARAMSHALA BAZAR OKP	
CPA-FBD ROUTE CHART	
6-QUAD CABLE ROUTE	
SCALE TO SCALE	ALL READING IN KILOMETER

