


ROUTE PLAN OF O F C CABLE BETWEEN BAREILLY CITY-MATHURA CANT. SECTION

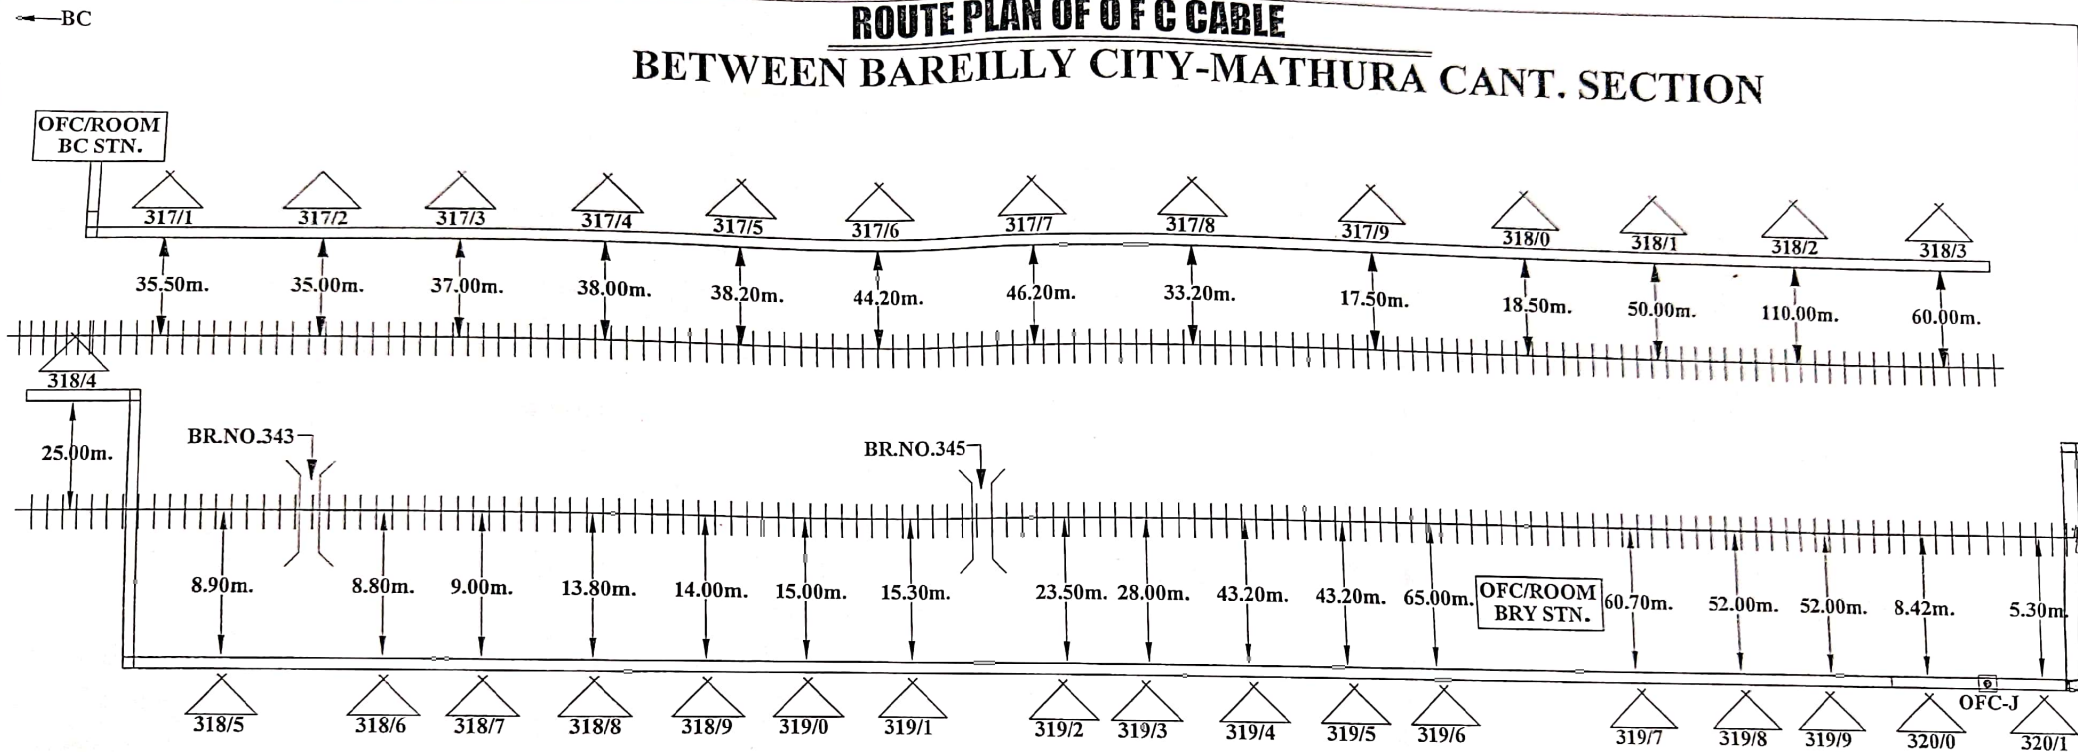

ALL PREPARED IN METERS

Ramul km.
CONTRACTOR

Abhishek
SSE/TELE/CON/IZN

guz
ASTE/CON/IZN

H
DY.CSTE/CON/IZN

CUSTOMER NAME

N. E. RAILWAY

PREPARED BY

M/S. DURGA ENGINEERING WORKS
Near- N.F Railway, Employee Union Office,
KISHANGANJ, BIHAR.

☒	OFC CABLE	☐		☐		☐	
☒	Culvert	☒	Rly.Under Bridge	☒	Rly.Track	☐	
☒	Bridge	☐	Pole	☒	HDPE	☒	Rly.Crossing
☒	(S.J.) Straight Joint	☒	Canal	☒	G.I.pipe	☒	OFC Joint (OFC -J)

Sheet no.

2

Created on

Revision on

Modified on

Created By-

Approved By-

Ref.No.-

DURGA ENGG.


DURGA ENGG.

N.E.Rly.

LOCATION:-

BC-MRT

ROUTE PLAN OF O F C CABLE BETWEEN BAREILLY CITY-MATHURA CANT. SECTION

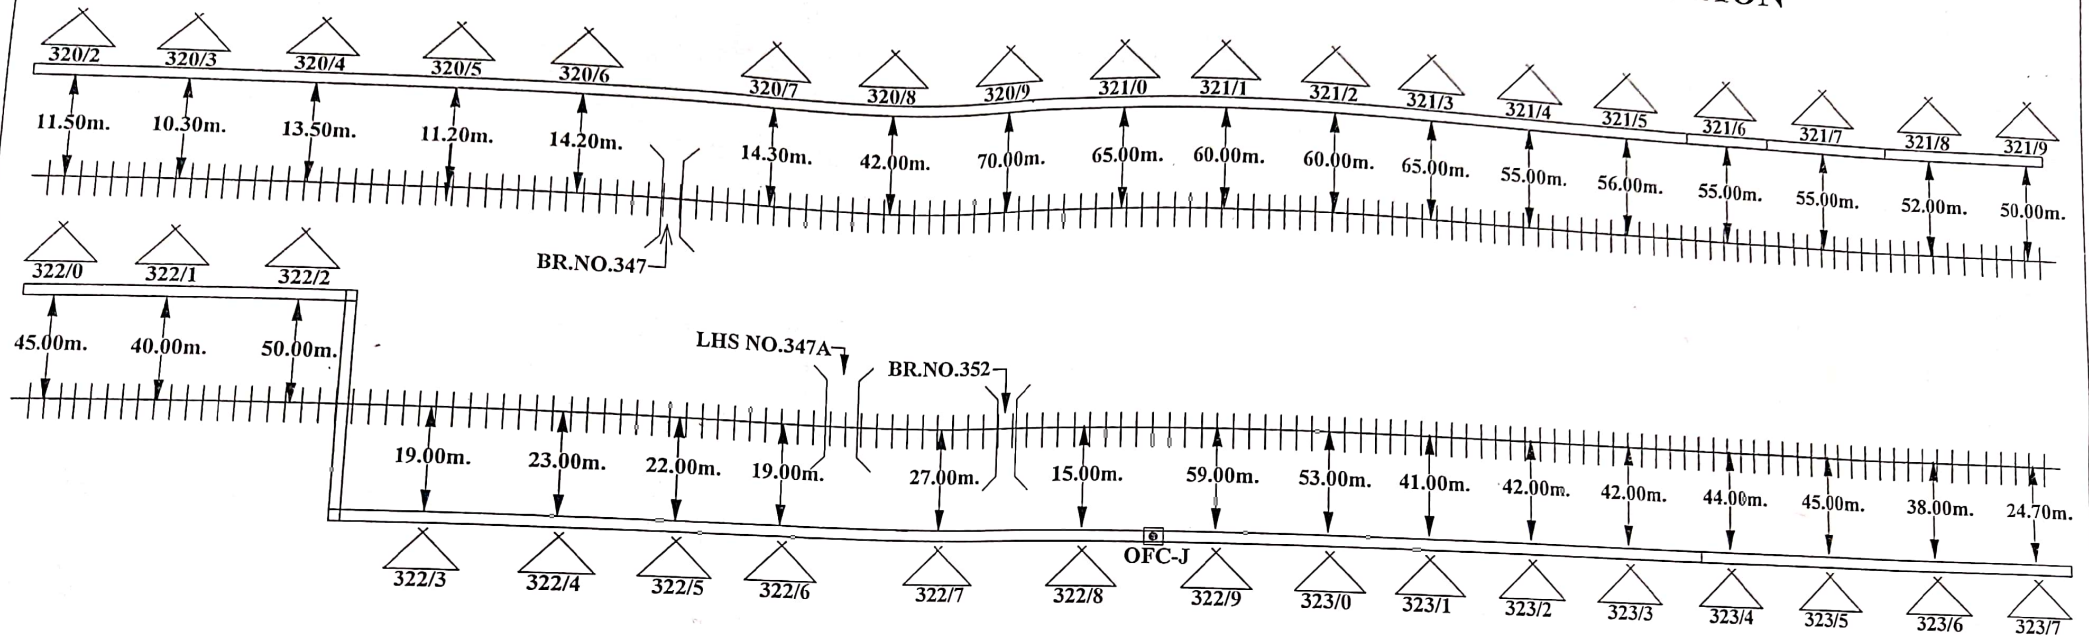

ALL PREPARED IN METERS

Paramod Kumar
CONTRACTOR

Abhishek
SSE/TELE/CON/IZN

AST/CON/IZN

DY.CSTE/CON/IZN

CUSTOMER NAME

N. E. RAILWAY

PREPARED BY

M/S. DURGA ENGINEERING WORKS
Near- N.F Railway, Employee Union Office,
KISHANGANJ, BIHAR.

Sheet no.

3

Created on

Revision on

Modified on

Created By-

Created By-

Approved By-

Ref.No.-

DURGA ENGG.

DURGA ENGG.

N.E.Rly.


LOCATION -

BC-MRT

☒	OFC CABLE	☐	☐	☐	☐
☒	Culvert	☒	Rly.Under Bridge	☒	Rly.Track
☒	Bridge	☒	Pole	☒	HDPE
☒	(S.J.) Straight Joint	☒	Canal	☒	G.I.pipe
☒		☒		☒	OFC Joint (OFC -J)

← BC

ROUTE PLAN OF O F C CABLE BETWEEN BAREILLY CITY-MATHURA CANT. SECTION

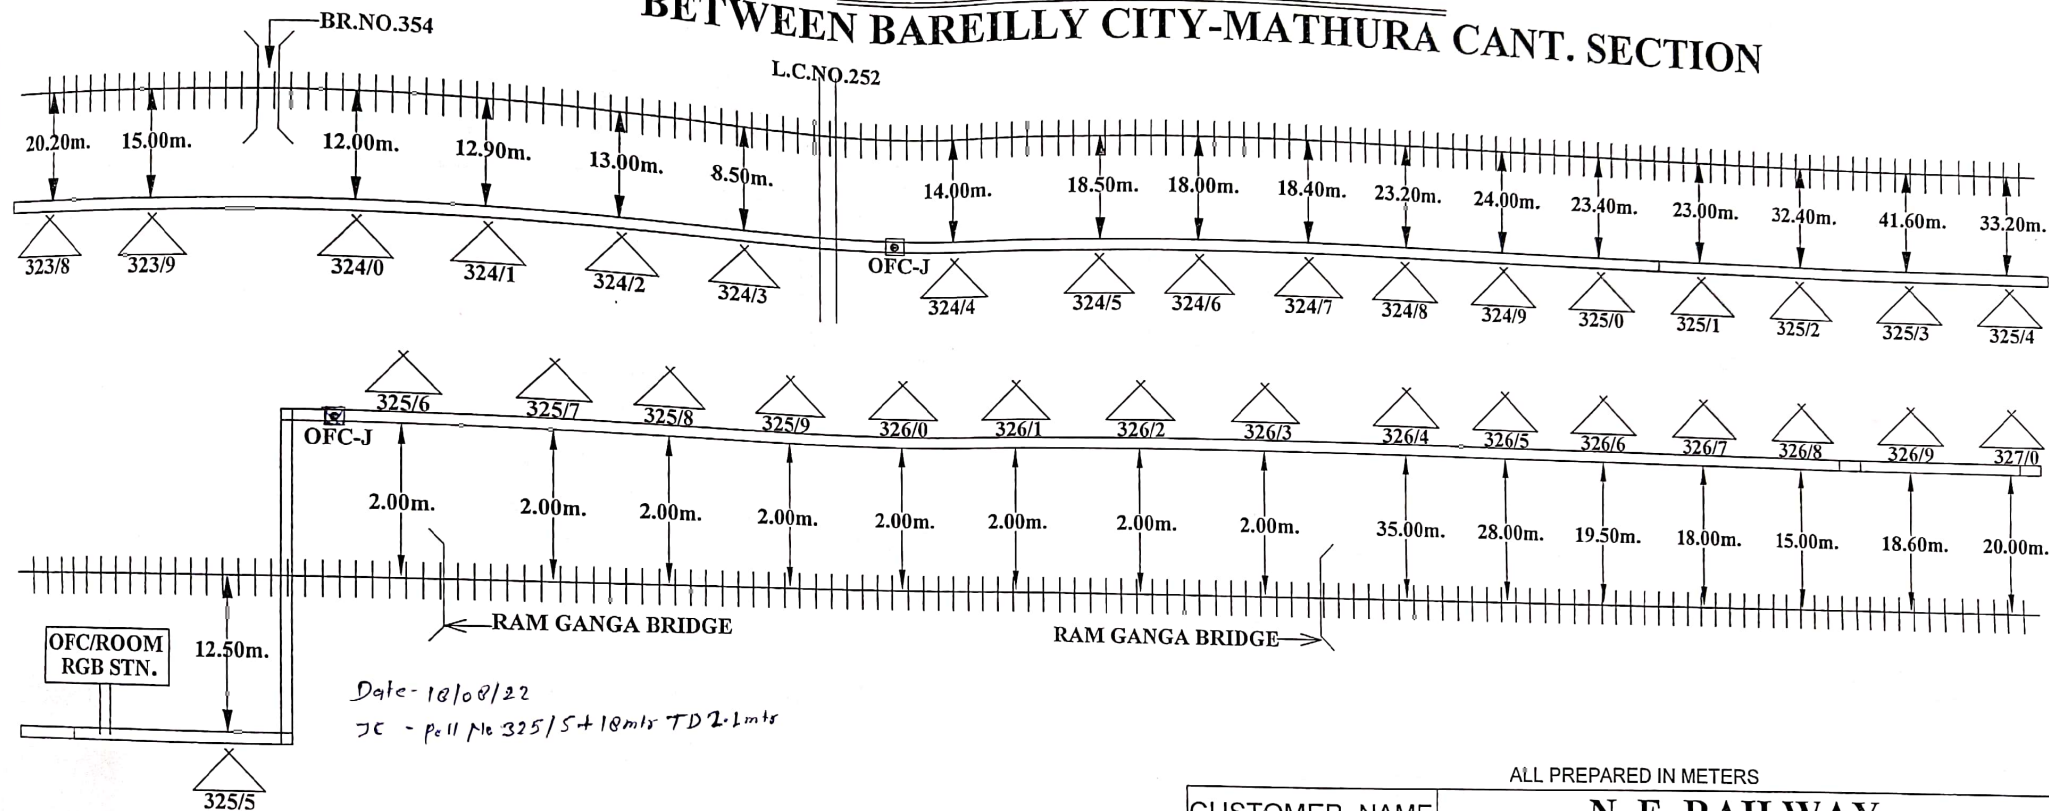

ALL PREPARED IN METERS

CUSTOMER NAME		N. E. RAILWAY			
PREPARED BY		M/S. DURGA ENGINEERING WORKS Near- N.F Railway, Employee Union Office, KISHANGANJ, BIHAR.			
Sheet no.	4	Created By-	DURGA ENGG.	LOCATION:- BC-MRT	
Created on		Created By-	DURGA ENGG.		
Revision on		Approved By-	N.E.Rly.		
Modified on		Ref.No.-			

Pramod Kumar
CONTRACTOR

Abhishek
SSE/TELE/CON/IZN


me
ASTE/CON/IZN

h
DY.CSTE/CON/IZN

OFC CABLE			
x Culvert	* Rly.Under Bridge	- Rly.Track	△ Emergency Post
x Bridge	△ Pole	□ HDPE	+ Rly.Crossing
• (S.J.) Straight Joint	x Canal	□ G.I.pipe	□ OFC Joint (OFC -J)

ROUTE PLAN OF O F C CABLE **BETWEEN BAREILLY CITY-MATHURA CANT. SECTION**

← BC

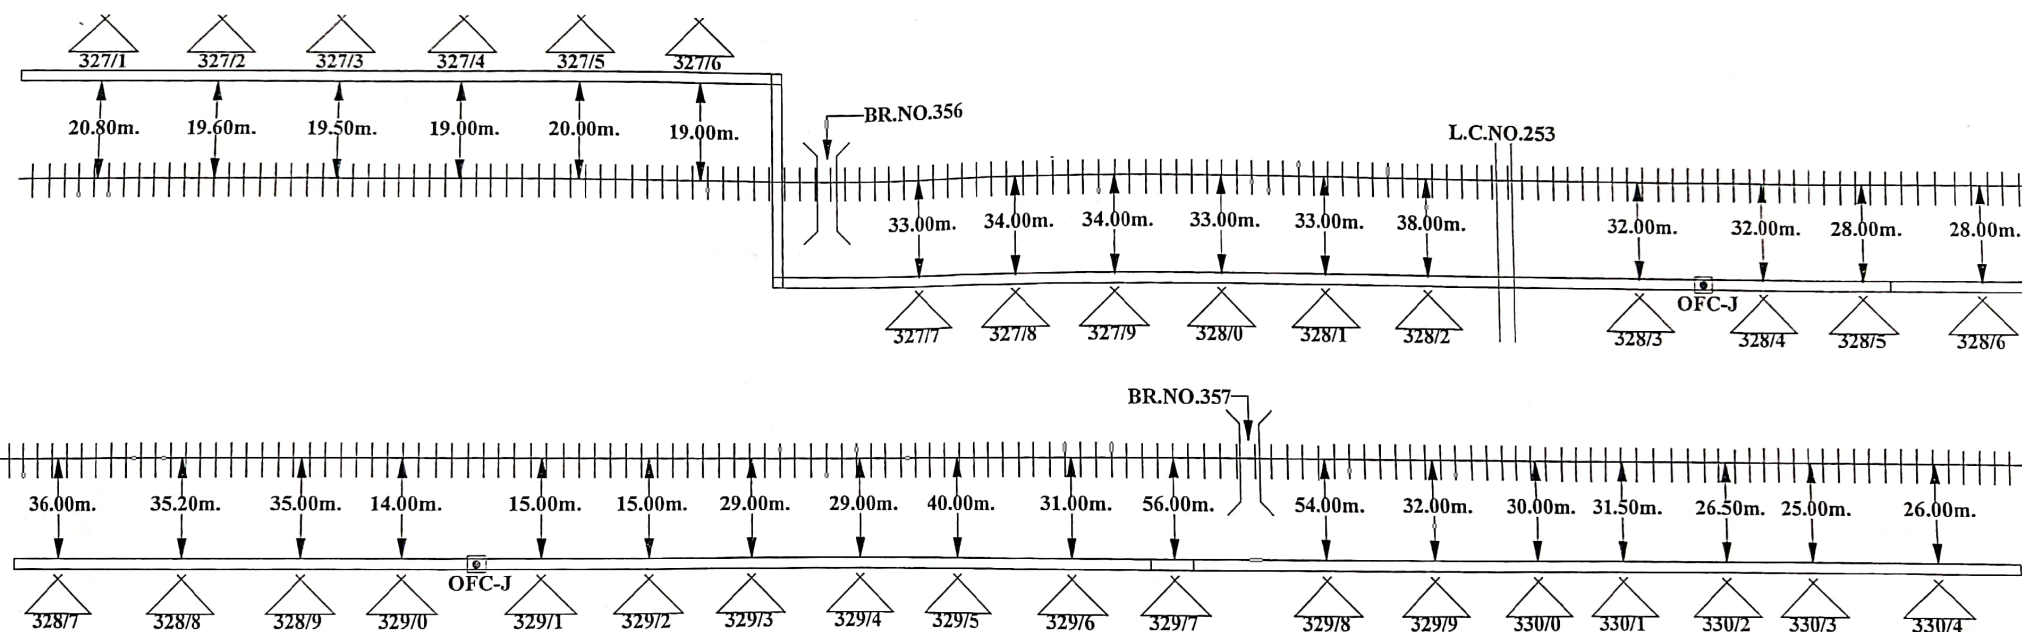

ALL PREPARED IN METERS

CUSTOMER NAME

N. E. RAILWAY

PREPARED BY

M/S. DURGA ENGINEERING WORKS
Near- N.F Railway, Employee Union Office,
KISHANGANJ, BIHAR.

Sheet no.

5

Created on

Revision on

Modified on

Created By-

DURGA ENGG.

Created By-

DURGA ENGG.

Approved By-

N.E.Rly.

Ref.No.-

LOCATION:-

BC-MRT

Pramod Kumar
CONTRACTOR


SSE/TELE/CON/IZN

ASTE/CON/IZN

DY.CSTE/CON/IZN

—	OFC CABLE		
x	Culvert	* Rly. Under Bridge	— Rly. Track
x	Bridge	△ Pole	□ HDPE
•	(S.J.) Straight Joint	x Canal	□ G.I. pipe
			□ OFC Joint (OFC -J)

ROUTE PLAN OF O F C CABLE BETWEEN BAREILLY CITY-MATHURA CANT. SECTION

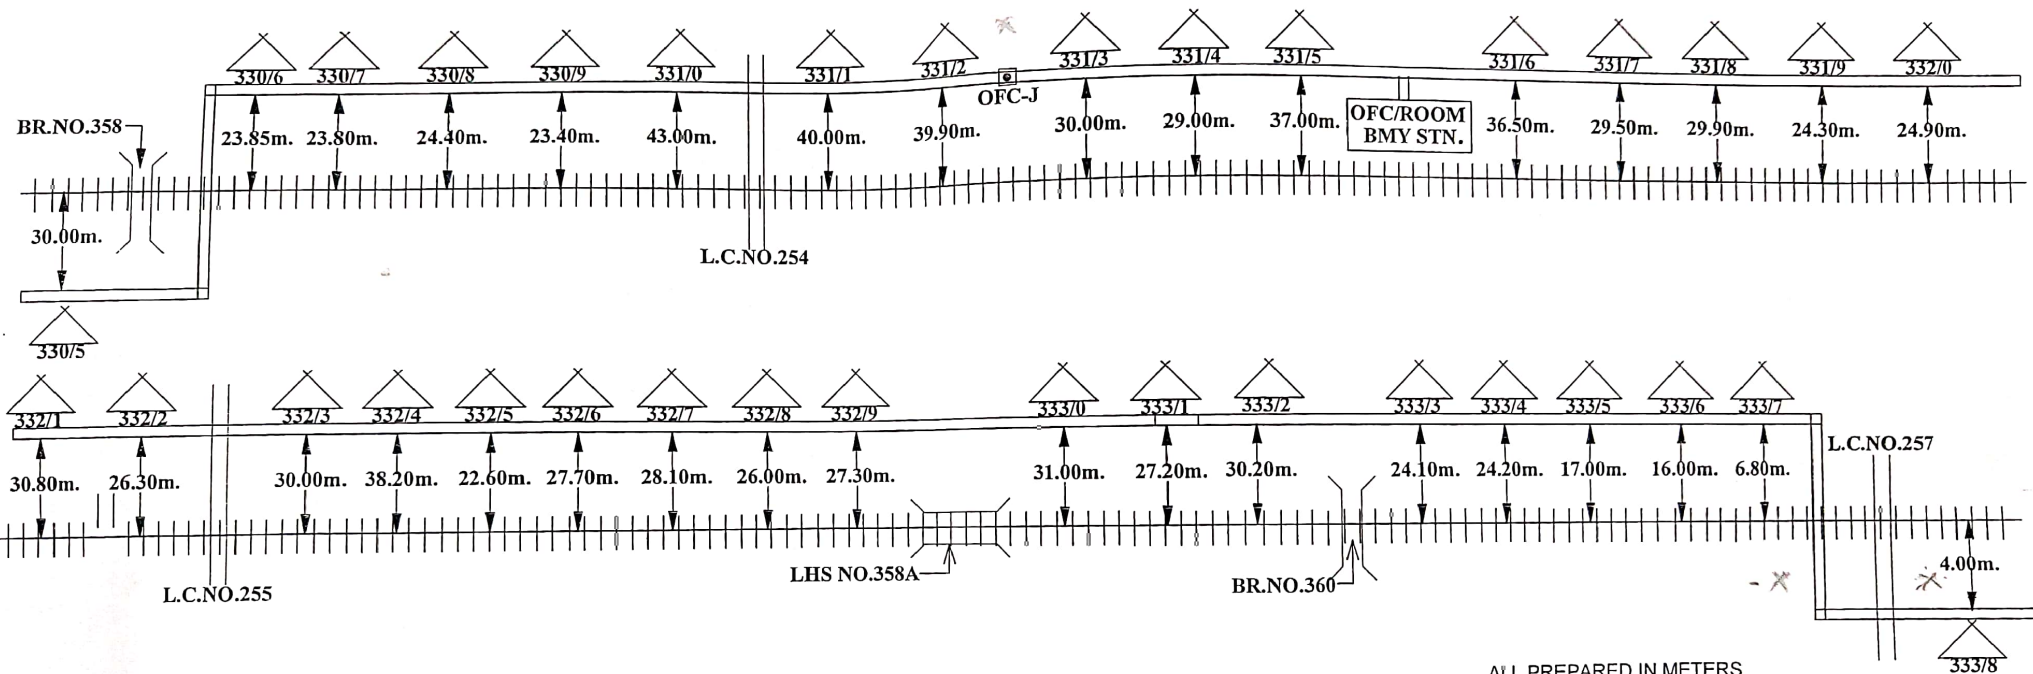

ALL PREPARED IN METERS

CUSTOMER NAME		N. E. RAILWAY			
PREPARED BY		M/S. DURGA ENGINEERING WORKS Near- N.F Railway, Employee Union Office, KISHANGANJ, BIHAR.			
Sheet no.	6	Created By-	DURGA ENGG.	LOCATION - BC-MRT	
Created on		Created By-	DURGA ENGG.		
Revision on		Approved By-	N.E.Rly.		
Modified on		Ref.No.-			

Pranod Kumar
CONTRACTOR

SSE/TELE/CON/IZN

ASTE/CON/IZN


DY.CSTE/CON/IZN

☒ OFC CABLE	☒ Rly. Under Bridge	☒ Rly. Track	☒ Emergency Post
☒ Culvert	☒ Pole	☒ HDPE	☒ Rly. Crossing
☒ Bridge	☒ Canal	☒ G.I. pipe	☒ OFC Joint (OFC -J)
☒ (S.J.) Straight Joint			

ROUTE PLAN OF O F C CABLE **BETWEEN BAREILLY CITY-MATHURA CANT. SECTION**

← BC

MRT →

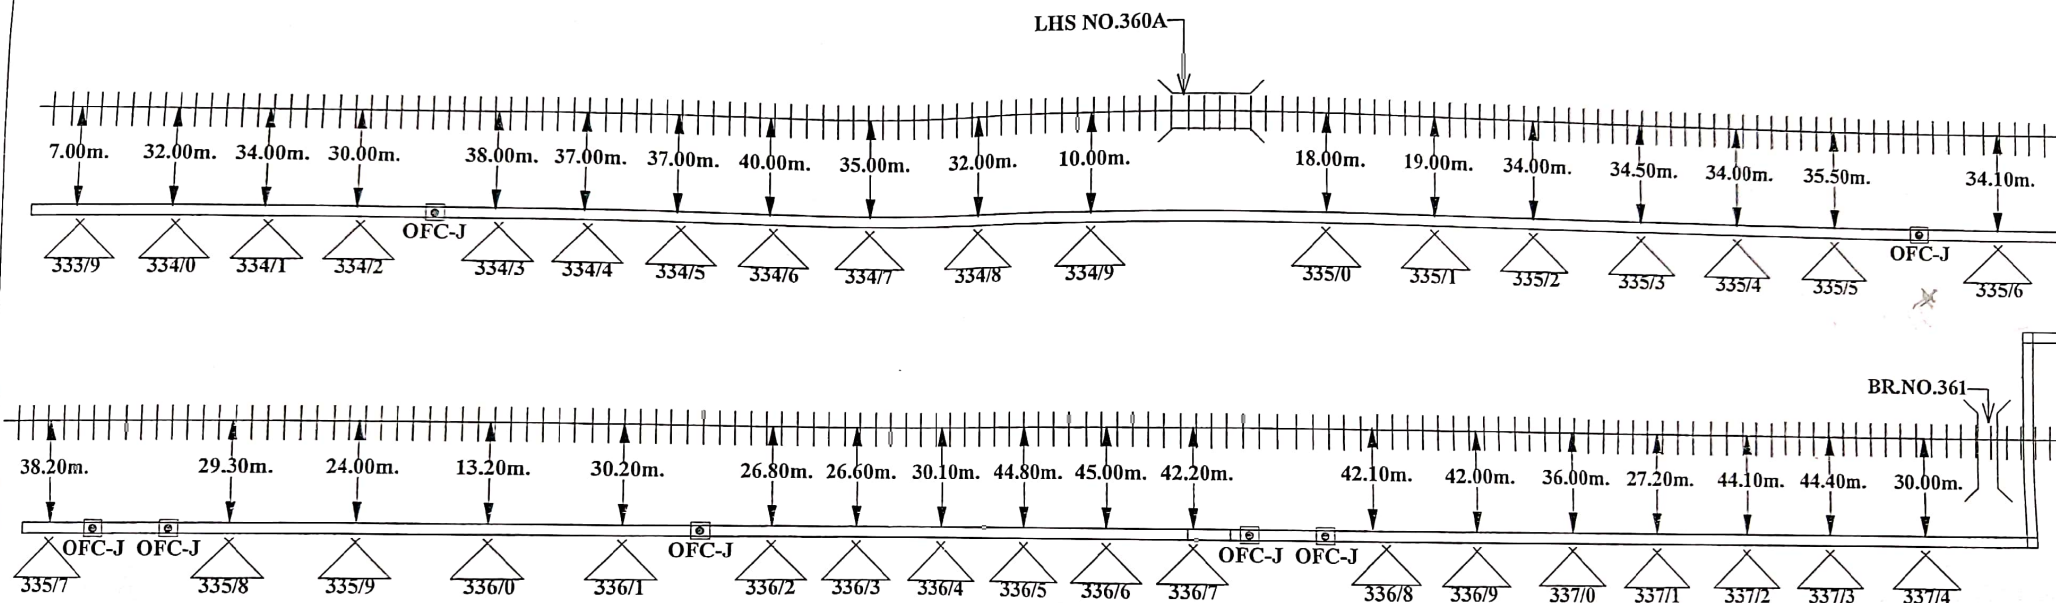

ALL PREPARED IN METERS

Ramod Kumar
CONTRACTOR

Abhishek
SSE/TELE/CON/IZN

and
ASTE/CON/IZN

H
DY.CSTE/CON/IZN

CUSTOMER NAME		N. E. RAILWAY	
PREPARED BY		M/S. DURGA ENGINEERING WORKS Near- N.F Railway, Employee Union Office, KISHANGANJ, BIHAR.	
Sheet no.	7	Created By-	DURGA ENGG.
Created on		Created By-	DURGA ENGG.
Revision on		Approved By-	N.E.Rly.
Modified on		Ref.No.-	

—	OFC CABLE	*	Rly.Under Bridge	—	Rly.Track	△	Emergency Post
x	Culvert	*	Pole	—	HDPE	*	Rly.Crossing
•	(S.J.) Straight Joint	x	Canal	—	G.I.pipe	■	OFC Joint (OFC -J)


LOCATION:-

BC-MRT

ROUTE PLAN OF O F C CABLE BETWEEN BAREILLY CITY-MATHURA CANT. SECTION

← BC

MRT →

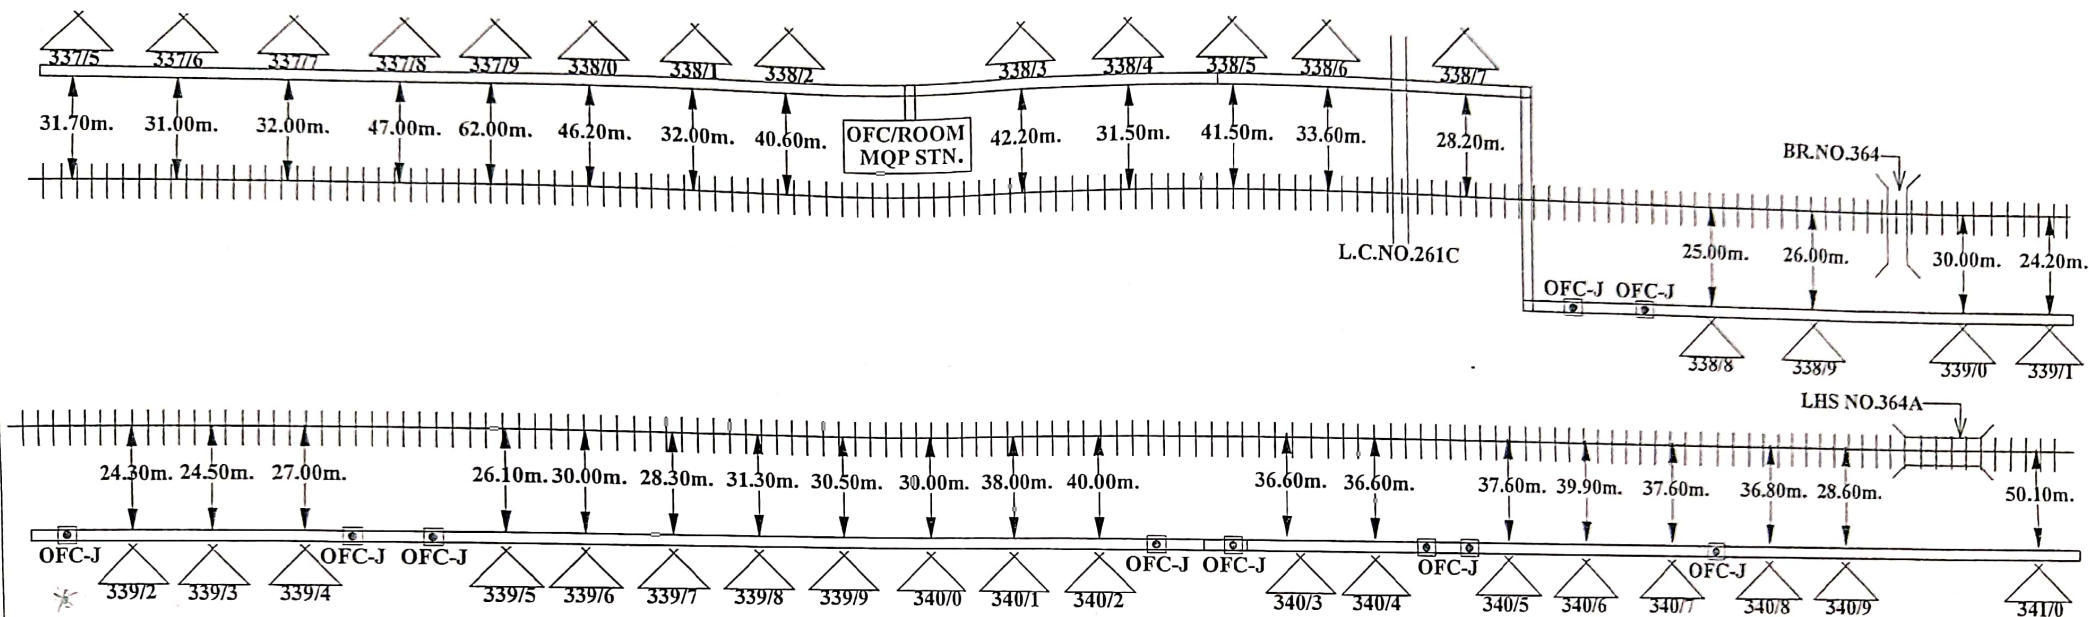

Date: 25/1/22
Dr - 339/2 - 91m.

ALL PREPARED IN METERS

CUSTOMER NAME		N. E. RAILWAY			
PREPARED BY		M/S. DURGA ENGINEERING WORKS Near- N.F Railway, Employee Union Office, KISHANGANJ, BIHAR.			
Sheet no.	8	Created By-	DURGA ENGG.	LOCATION - BC-MRT	
Created on		Created By-	DURGA ENGG.		
Revision on		Approved By-	N.E.Rly.		
Modified on		Ref.No.-			

Prasod Kumar
CONTRACTOR

Alankar
SSE/TELE/CON/IZN

an
ASTE/CON/IZN


M
DY.CSTE/CON/IZN

—	OFC CABLE			—	Rly.Track	△	Emergency Post
x	Culvert	*	Rly.Under Bridge	—	Rly.Track	△	Emergency Post
x	Bridge	△	Pole	△	HDPE	+	Rly.Crossing
•	(S.J.) Straight Joint	x	Canal	△	G.I.pipe	•	OFC Joint (OFC -J)

JC ☒ 12-342/1 +57 (357)

—BC

MRT→

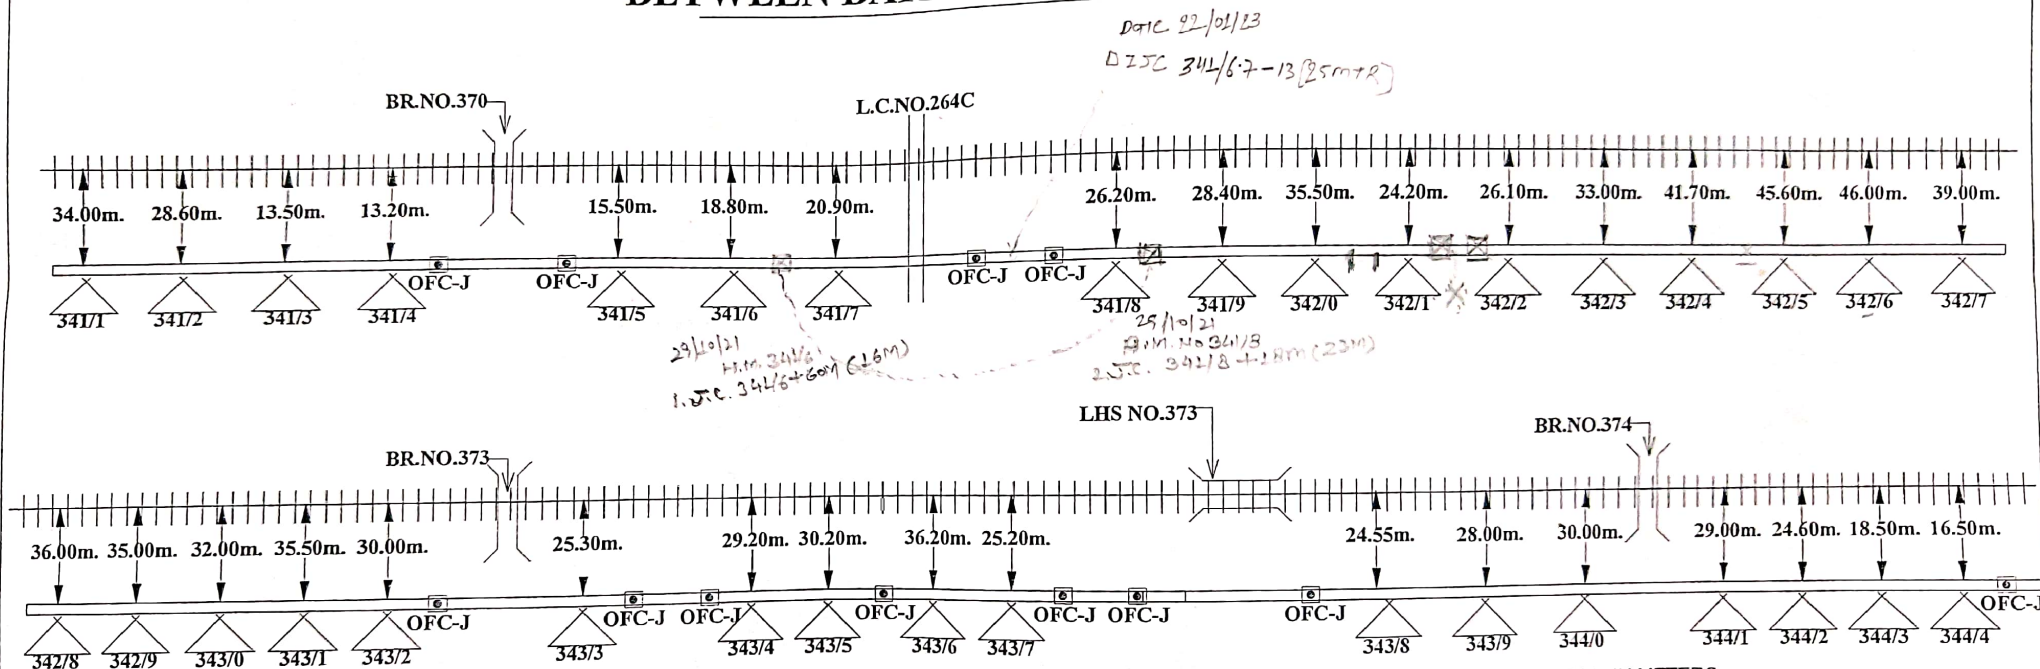

ALL PREPARED IN METERS

CUSTOMER NAME

N. E. RAILWAY

PREPARED BY

M/S. DURGA ENGINEERING WORKS
Near- N.F Railway, Employee Union Office,
KISHANGANJ, BIHAR.

Sheet no.

9

Created By-	
-------------	--

DURGA ENGG.

LOCATION:-

Created on

Created By-

Approved By	
-------------	--

DURGA ENCO

BC-MRT

Modified o

Ref.No.-

Pramod Kumar
CONTRACTOR

SSE/TELE/CON/IZN

ASTE/CON/IZN

~~DY.CSTE/CON/IZN~~


■	OFC CABLE		
x	Culvert	* Rly. Under Bridge	— Rly. Track
x	Bridge	△ Pole	⊖ HDPE
•	(S.J.) Straight Joint	* Canal	⊖ G.I. pipe

	Emergency Post
	Rly. Crossing
	OFC. Joint (OFC -)

JC2 ☒ km 345/4 + 24 (25M)

← BC

MRT→

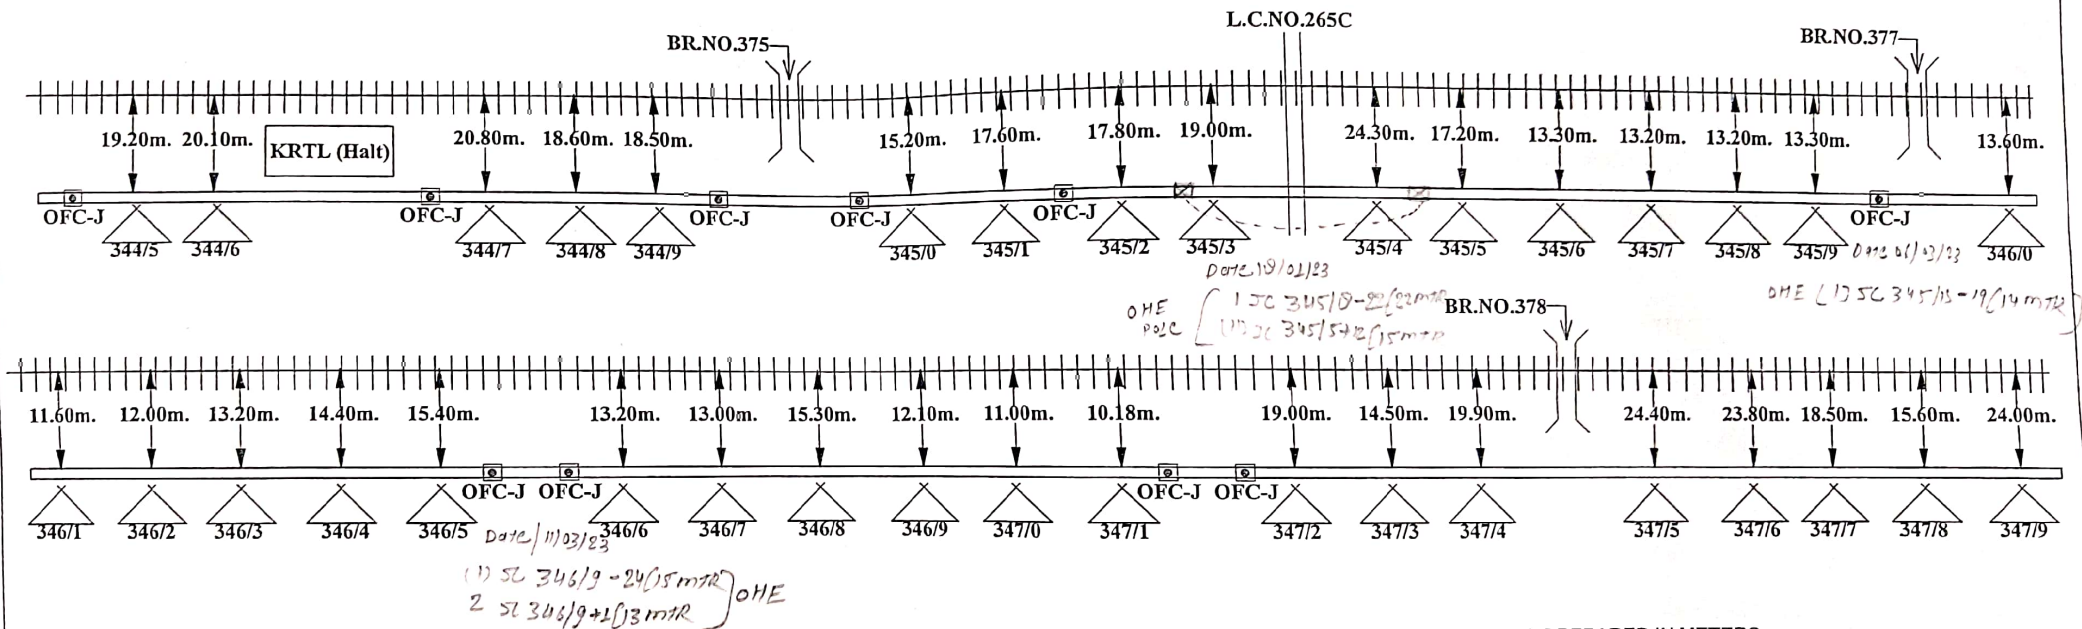

CUSTOMER NAME

N. E. RAILWAY

PREPARED BY

M/S. DURGA ENGINEERING WORKS
Near- N.F Railway, Employee Union Office,
KISHANGANJ, BIHAR.

LOCATION:-

N.E.Rly.	
----------	--

BC-MRT

Pranod Kumar
CONTRACTOR

Abdusshak
SSE/TELE/CON/IZN

ASTE/CON/IZN


DY.CSTE/CON/IZN

■	OFC CABLE						
x	Culvert	*	Rly.Under Bridge	—	Rly.Track	△	Emergency Post
x	Bridge	△	Pole	⊞	HDPE	*	Rly.Crossing
•	(S.J.) Straight Joint	x	Canal	⊞	G.I.pipe	●	OFC Joint (OFC -J)

ROUTE PLAN OF O F C CABLE BETWEEN BAREILLY CITY-MATHURA CANT. SECTION

← BC

MRT →

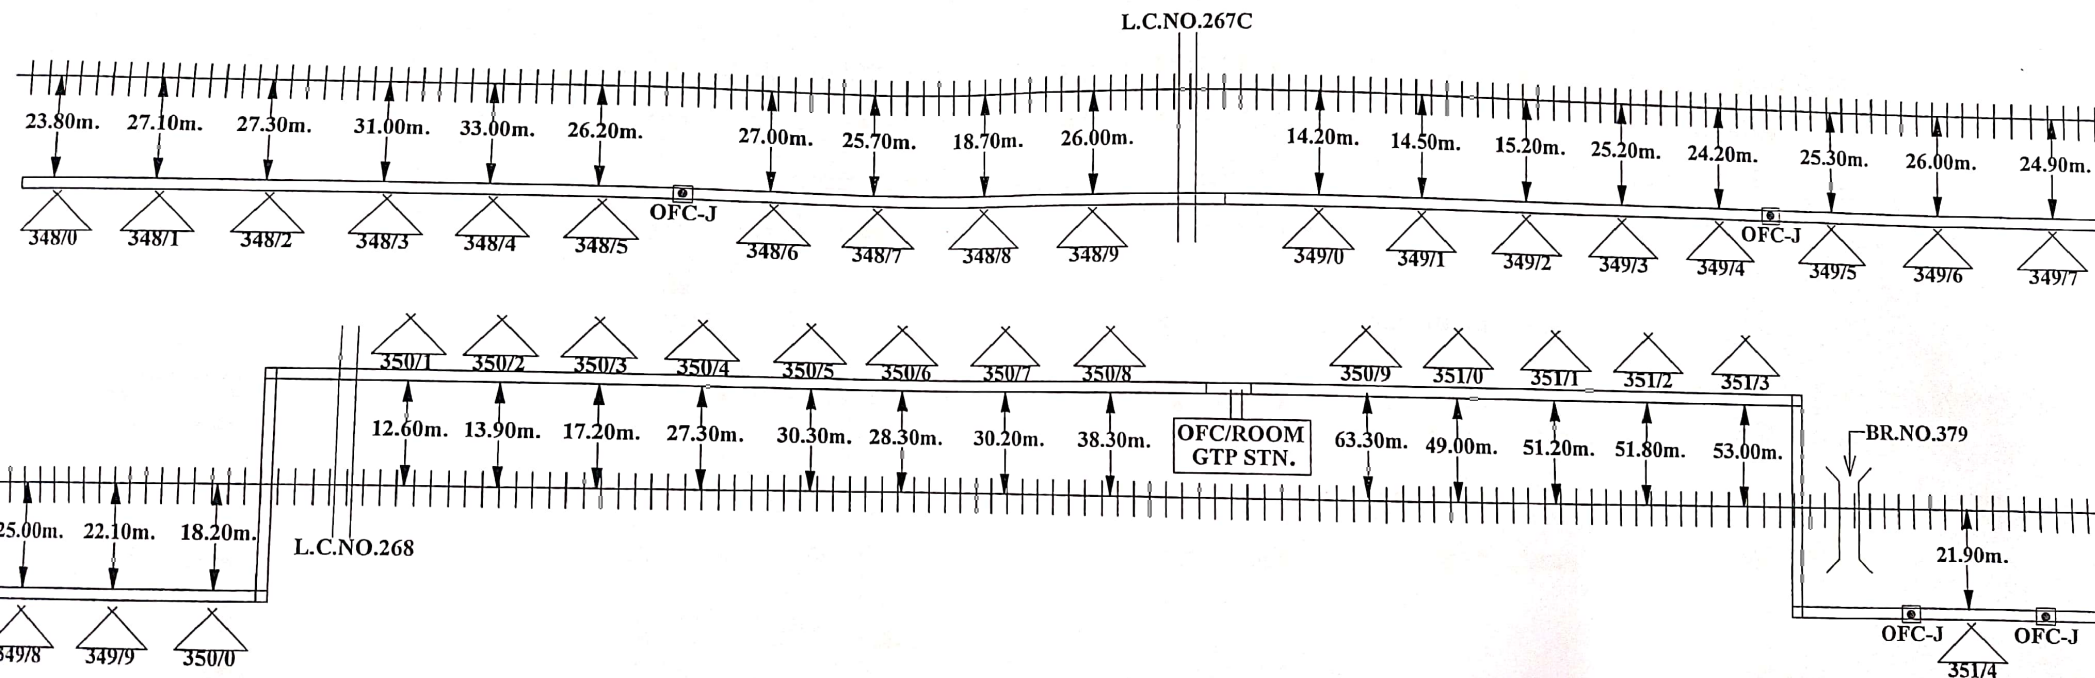

ALL PREPARED IN METERS

CUSTOMER NAME

N. E. RAILWAY

PREPARED BY

M/S. DURGA ENGINEERING WORKS
Near- N.F Railway, Employee Union Office,
KISHANGANJ, BIHAR.

Sheet no. 11
Created on
Revision on
Modified on

Created By- DURGA ENGG.
Created By- DURGA ENGG.
Approved By- N.E.Rly.
Ref.No.-

LOCATION:-

BC-MRT

Premod 12m -
CONTRACTOR


SSE/TELE/CON/IZN

ASTE/CON/IZN

DY.CSTE/CON/IZN

—	OFC CABLE				
x	Culvert	* Rly.Under Bridge	— Rly.Track	△ Emergency Post	
x	Bridge	△ Pole	HDPE	+ Rly.Crossing	
•	(S.J.) Straight Joint	x Canal	G.I.pipe	■ OFC Joint (OFC -J)	

ROUTE PLAN OF O F C CABLE BETWEEN BAREILLY CITY-MATHURA CANT. SECTION

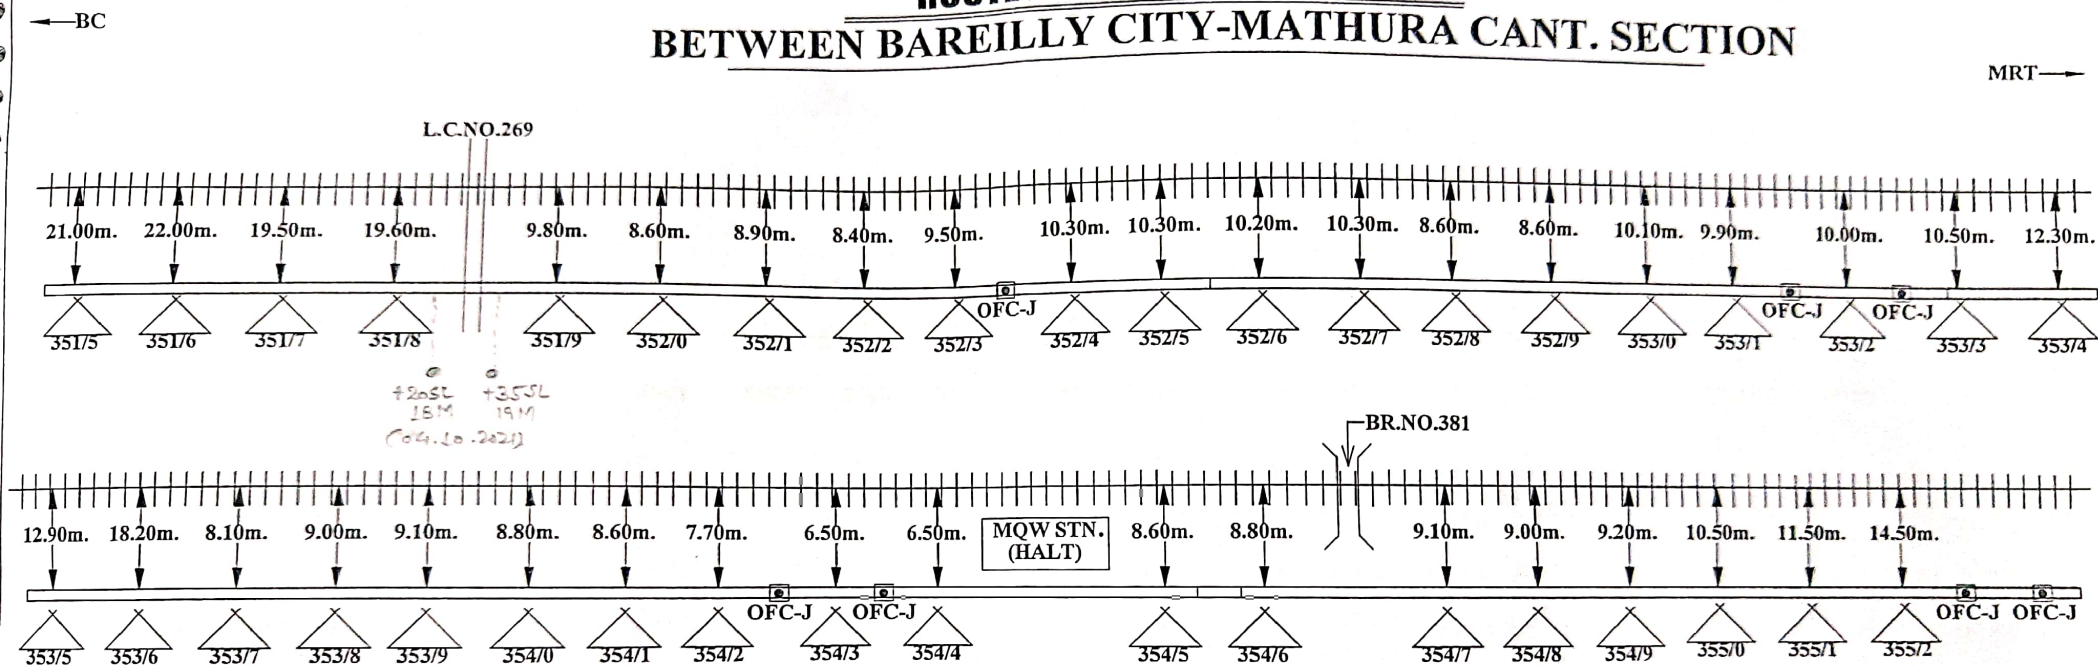

ALL PREPARED IN METERS

CUSTOMER NAME		N. E. RAILWAY	
PREPARED BY		M/S. DURGA ENGINEERING WORKS Near- N.F Railway, Employee Union Office, KISHANGANJ, BIHAR.	
Sheet no.	12	Created By-	DURGA ENGG
Created on		Created By-	DURGA ENGG
Revision on		Approved By-	N.E.Rly.
Modified on		Ref.No.-	

Pramod Kumar
CONTRACTOR

Abhishek
SSE/TELE/CON/IZN

Am
ASTE/CON/IZN

4
DY.CSTE/CON/IZN

—	OFC CABLE	*	Rly.Under Bridge	—	Rly.Track	Δ	Emergency Post
x	Culvert	*	Pole	—	HDPE	+	Rly.Crossing
x	Bridge	*	Canal	—	G.I.pipe	□	OFC Joint (OFC -J)
•	(S.J.) Straight Joint						


LOCATION -

BC-MRT

ROUTE PLAN OF O F C CABLE BETWEEN BAREILLY CITY-MATHURA CANT. SECTION


MRT →

L.C.NO.270C

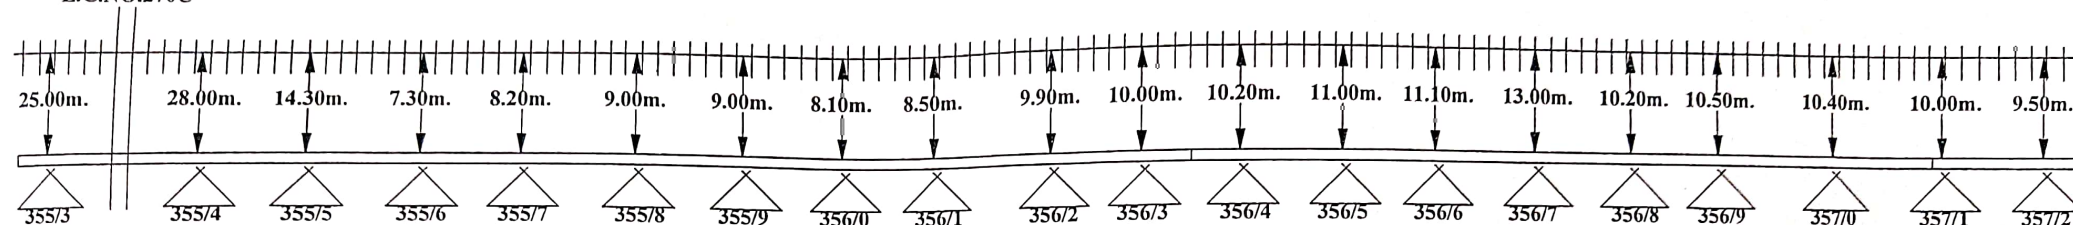

L.C.NO.272C

BR.NO.384

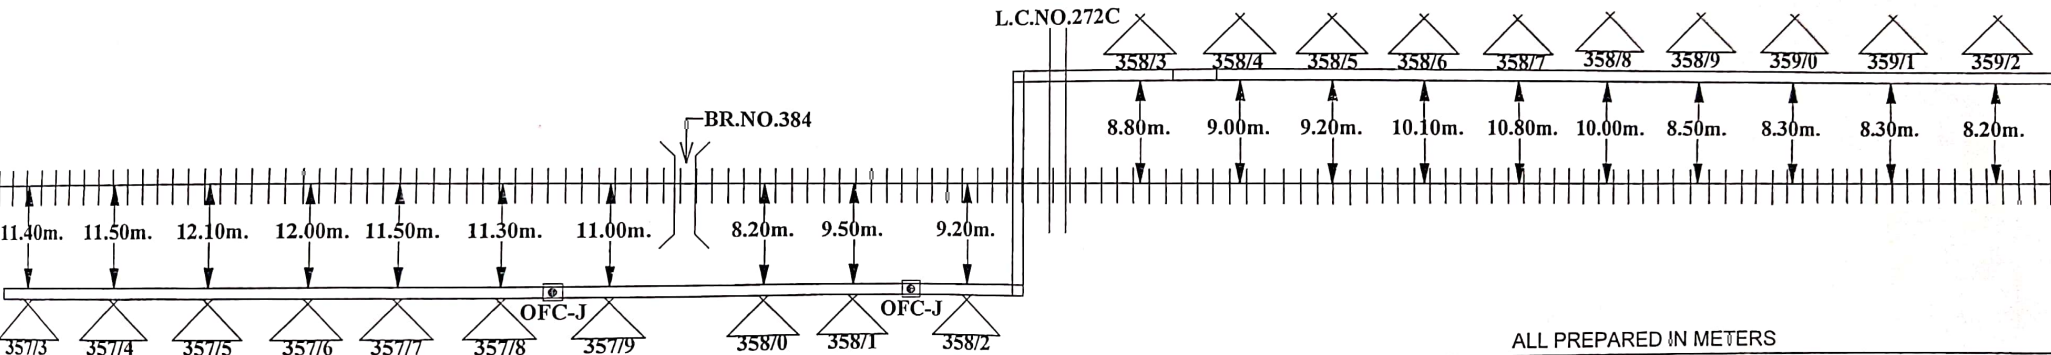

ALL PREPARED IN METERS

CUSTOMER NAME		N. E. RAILWAY			
PREPARED BY		M/S. DURGA ENGINEERING WORKS Near- N.F Railway, Employee Union Office, KISHANGANJ, BIHAR.			
Sheet no.	13	Created By-	DURGA ENGG.	LOCATION:- BC-MRT	
Created on		Created By-	DURGA ENGG.		
Revision on		Approved By-	N.E.Rly.		
Modified on		Ref.No.-			

Ramod Kumar
CONTRACTOR


SSE/TELE/CON/IZN

ASTE/CON/IZN

DY.CSTE/CON/IZN

☒ OFC CABLE	☐	☐	☐
☒ Culvert	☒ Rly.Under Bridge	☒ Rly.Track	☒ Emergency Post
☒ Bridge	☒ Pole	☒ HDPE	☒ Rly.Crossing
☒ (S.J.) Straight Joint	☒ Canal	☒ G.I.pipe	☒ OFC Joint (OFC -J)

ROUTE PLAN OF OFC CABLE BETWEEN BAREILLY CITY-MATHURA CANT. SECTION

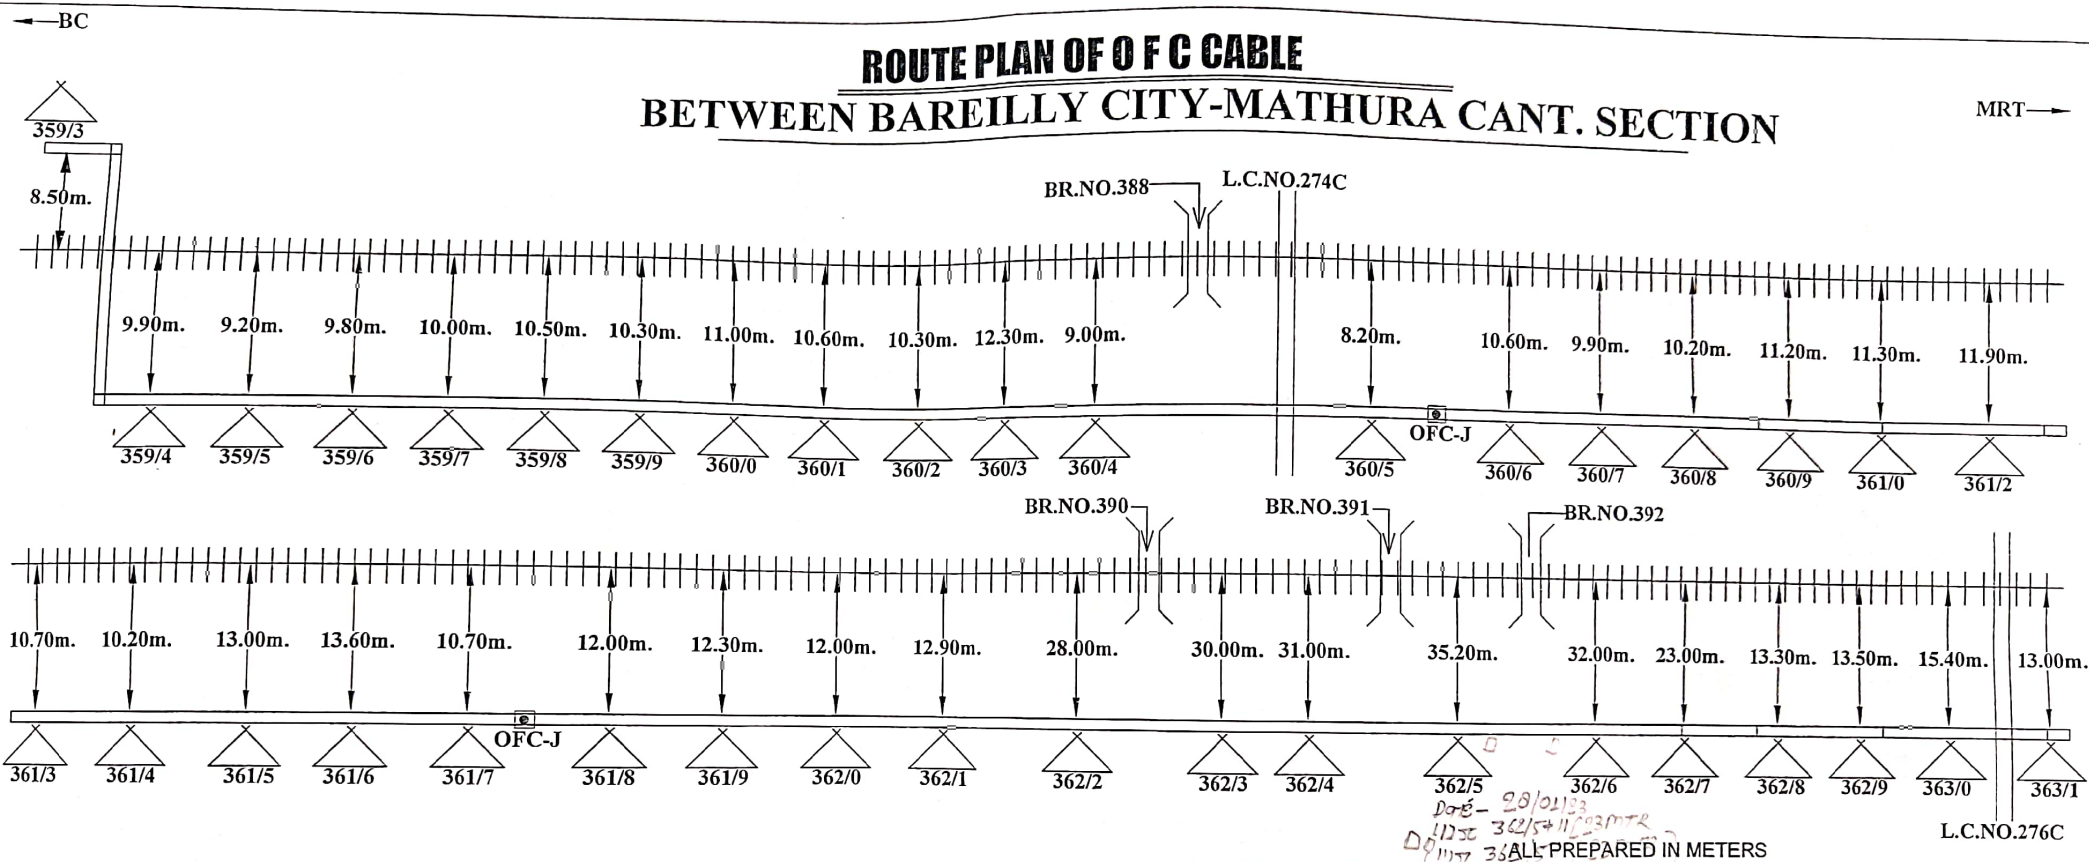


CUSTOMER NAME		N. E. RAILWAY	
PREPARED BY		M/S. DURGA ENGINEERING WORKS Near- N.F Railway, Employee Union Office, KISHANGANJ, BIHAR.	
Sheet no.	14	Created By-	DURGA ENGG.
Created on		Created By-	DURGA ENGG.
Revision on		Approved By-	N.E.Rly.
Modified on		Ref.No.-	

CONTRACTOR	SSE/TELE/CON/IZN	ASTE/CON/IZN	DY.CSTE/CON/IZN
— OFC CABLE	* Rly.Under Bridge	— Rly.Track	Δ Emergency Post
x Culvert	△ Pole	□ HDPE	+ Rly.Crossing
× Bridge	x Canal	□ G.I.pipe	■ OFC Joint (OFC -J)
• (S.J.) Straight Joint			

LOCATION:-

BC-MRT

ROUTE PLAN OF OFC CABLE **BETWEEN BAREILLY CITY-MATHURA CANT. SECTION**

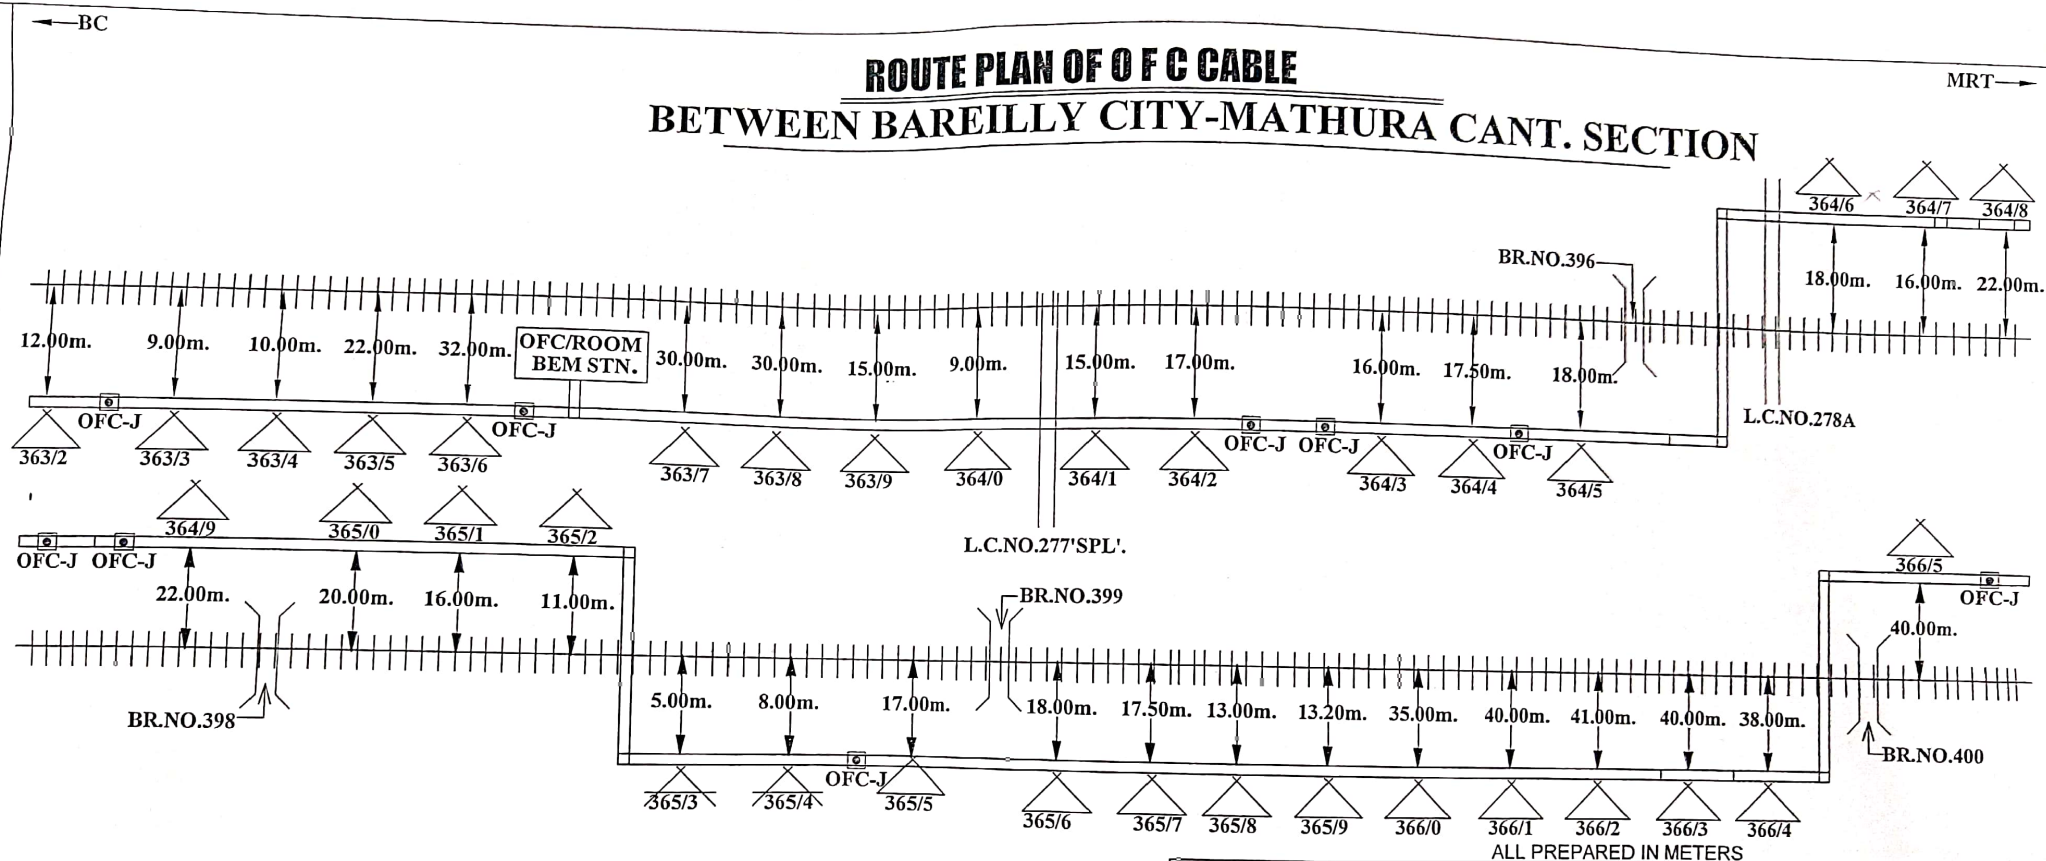

ALL PREPARED IN METERS

Pramod Kumar
CONTRACTOR

Abhishek
SSE/TELE/CON/IZN

anil
ASTE/CON/IZN


MD
DY.CSTE/CON/IZN

CUSTOMER NAME		N. E. RAILWAY			
PREPARED BY		M/S. DURGA ENGINEERING WORKS Near- N.F Railway, Employee Union Office, KISHANGANJ, BIHAR.			
Sheet no.	15	Created By-	DURGA ENGG.	LOCATION:- BC-MRT	
Created on		Created By-	DURGA ENGG.		
Revision on		Approved By-	N.E.Rly.		
Modified on		Ref.No.-			

— OFC CABLE	* Rly.Under Bridge	— Rly.Track	Δ Emergency Post
x Culvert	Δ Pole	□ HDPE	* Rly.Crossing
x Bridge	x Canal	□ G.I.pipe	■ OFC Joint (OFC -J)
• (S.J.) Straight Joint			



ROUTE PLAN OF OFC CABLE BETWEEN BAREILLY CITY-MATHURA CANT. SECTION

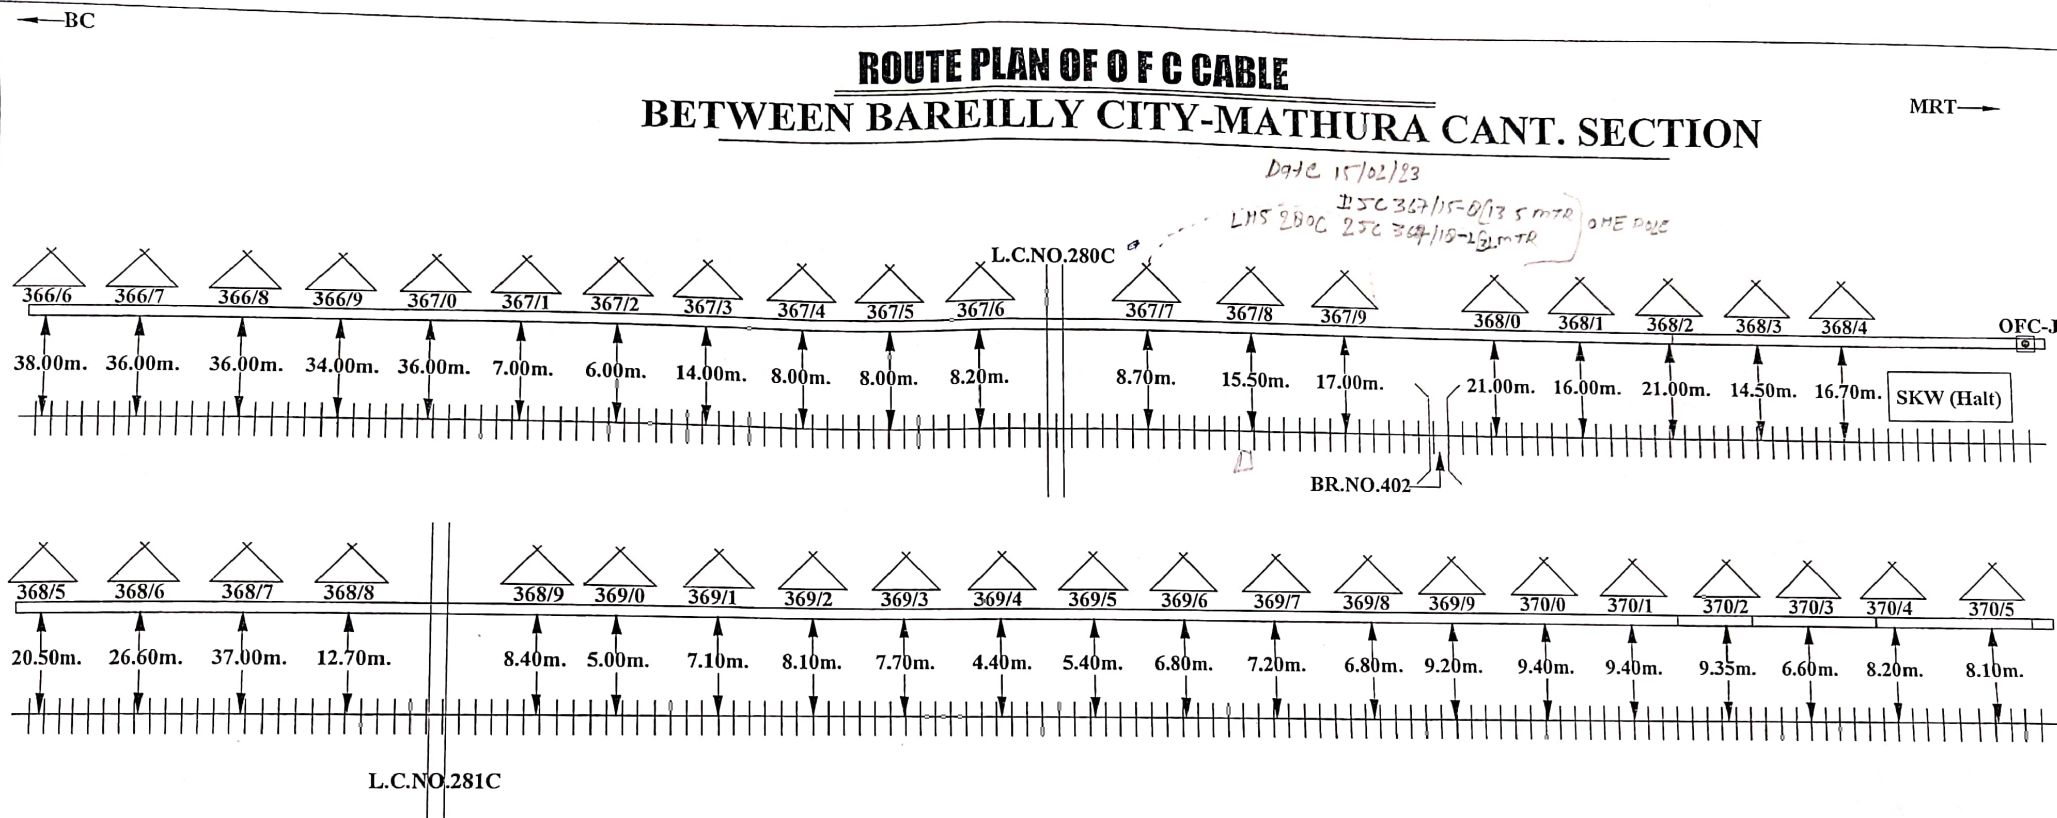

ALL PREPARED IN METERS

Pranod Kumar
CONTRACTOR

Abhishek
SSE/TELE/CON/IZN

and
ASTE/CON/IZN


and
DY.CSTE/CON/IZN

CUSTOMER NAME		N. E. RAILWAY	
PREPARED BY		M/S. DURGA ENGINEERING WORKS Near- N.F Railway, Employee Union Office, KISHANGANJ, BIHAR.	
Sheet no.	16	Created By-	DURGA ENGG.
Created on		Created By-	DURGA ENGG.
Revision on		Approved By-	N.E.Rly.
Modified on		Ref.No.-	
LOCATION:-			
BC-MRT			

— OFC CABLE	* Rly.Under Bridge	— Rly.Track	Δ Emergency Post
x Culvert	* Pole	HDPE	* Rly.Crossing
* Bridge	Δ Canal	G.I.pipe	□ OFC Joint (OFC -J)
• (S.J.) Straight Joint			

← BC

ROUTE PLAN OF OF C CABLE BETWEEN BAREILLY CITY-MATHURA CANT. SECTION

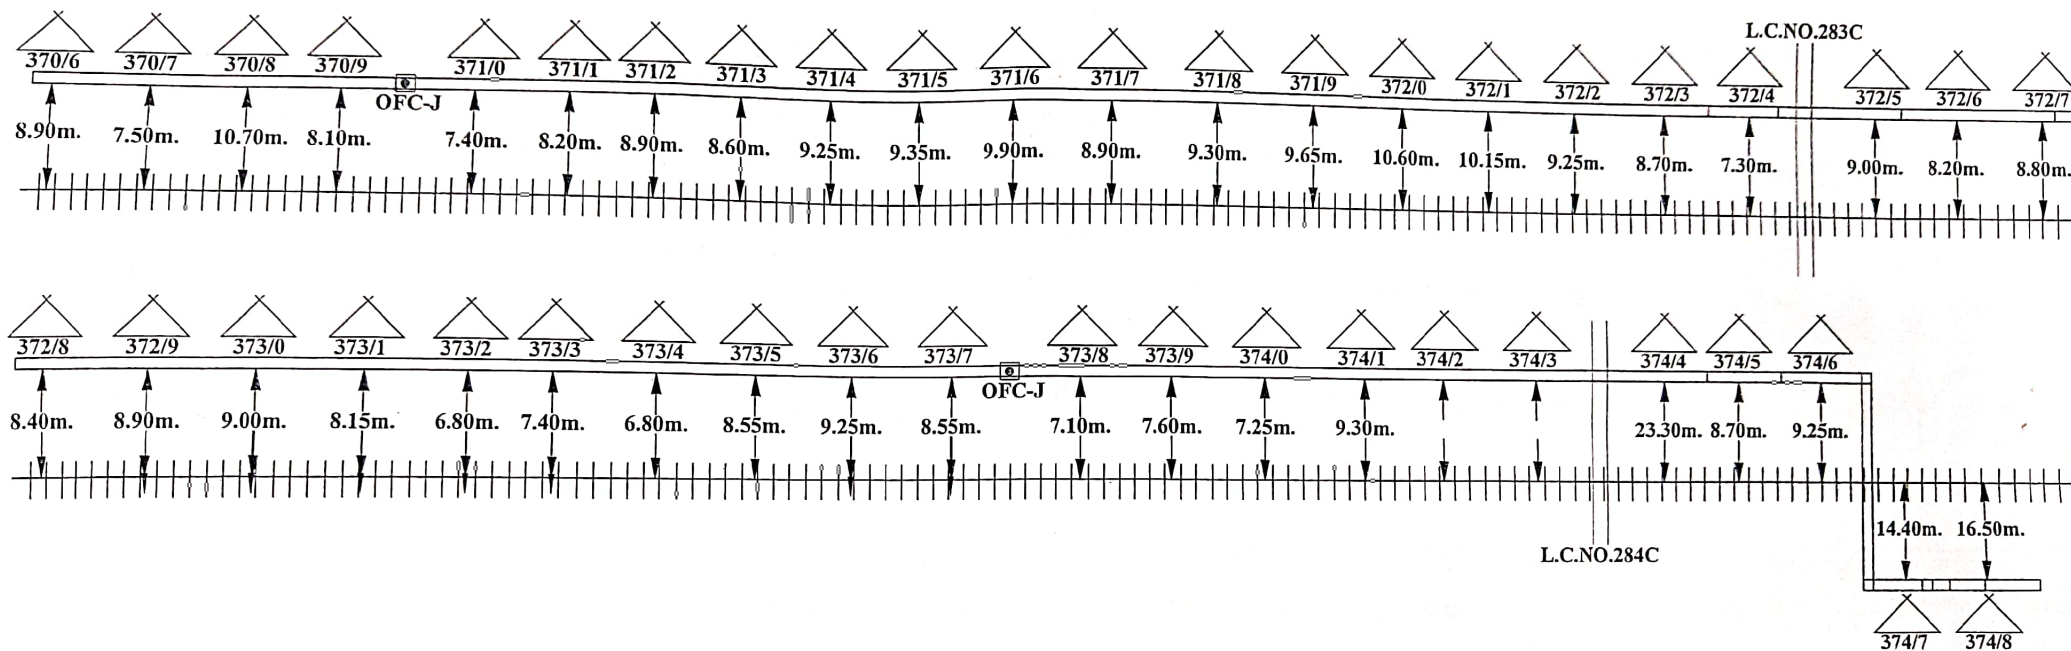

ALL PREPARED IN METERS

CUSTOMER NAME		N. E. RAILWAY	
PREPARED BY		M/S. DURGA ENGINEERING WORKS Near- N.F Railway, Employee Union Office, KISHANGANJ, BIHAR.	
Sheet no.	17	Created By-	DURGA ENGG
Created on		Created By-	DURGA ENGG
Revision on		Approved By-	N.E.Rly.
Modified on		Ref.No.-	

Pranod Kumar
CONTRACTOR

Abhishek
SSE/TELE/CON/IZN

anil
ASTE/CON/IZN

bl
DY.CSTE/CON/IZN

☒ OFC CABLE	☒ Rly. Under Bridge	☒ Rly. Track	☒ Emergency Post
☒ Culvert	☒ Pole	☒ HDPE	☒ Rly. Crossing
☒ Bridge	☒ Canal	☒ G.I. pipe	☒ OFC Joint (OFC -J)
☒ (S.J.) Straight Joint			


LOCATION:-

BC-MRT



← BC

ROUTE PLAN OF OF C CABLE BETWEEN BAREILLY CITY-MATHURA CANT. SECTION

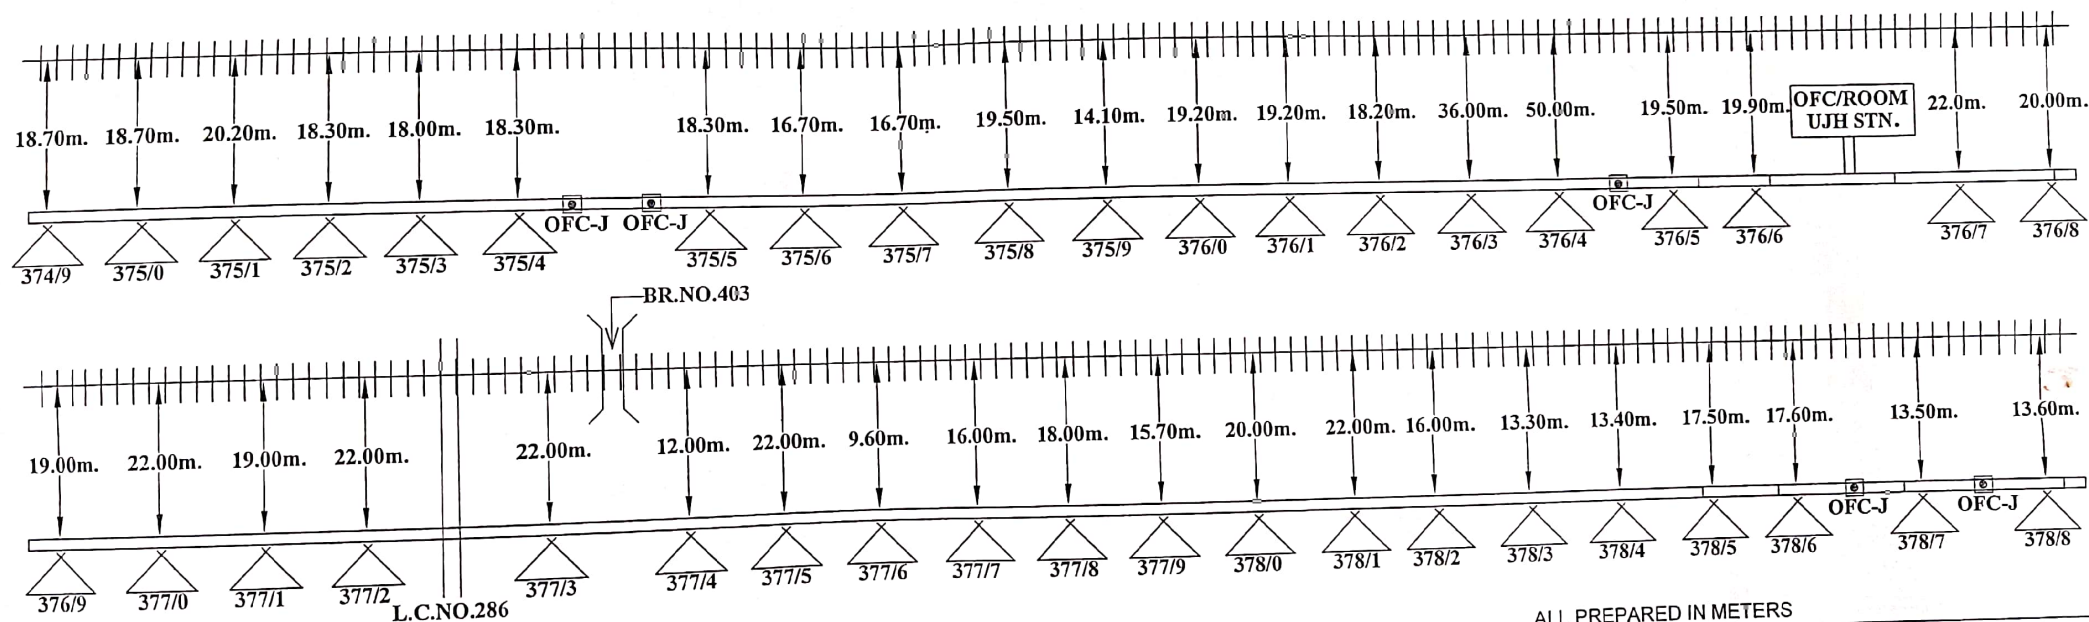

ALL PREPARED IN METERS

CUSTOMER NAME		N. E. RAILWAY	
PREPARED BY		M/S. DURGA ENGINEERING WORKS Near- N.F Railway, Employee Union Office, KISHANGANJ, BIHAR.	
Sheet no.	18	Created By-	DURGA ENGG.
Created on		Created By-	DURGA ENGG.
Revision on		Approved By-	N.E.Rly.
Modified on		Ref.No.-	
		LOCATION -	
		BC-MRT	

Prasanna Kumar
CONTRACTOR

Atul Kumar
SSE/TELE/CON/IZN


anil
ASTE/CON/IZN

U
DY.CSTE/CON/IZN

☒ OFC CABLE	☒ Rly. Under Bridge	☒ Rly. Track	☒ Emergency Post
☒ Culvert	☒ Pole	☒ HDPE	☒ Rly. Crossing
☒ Bridge	☒ Canal	☒ G.I. pipe	☒ OFC Joint (OFC-J)
☒ (S.J.) Straight Joint			

← BC

ROUTE PLAN OF O F C CABLE BETWEEN BAREILLY CITY-MATHURA CANT. SECTION

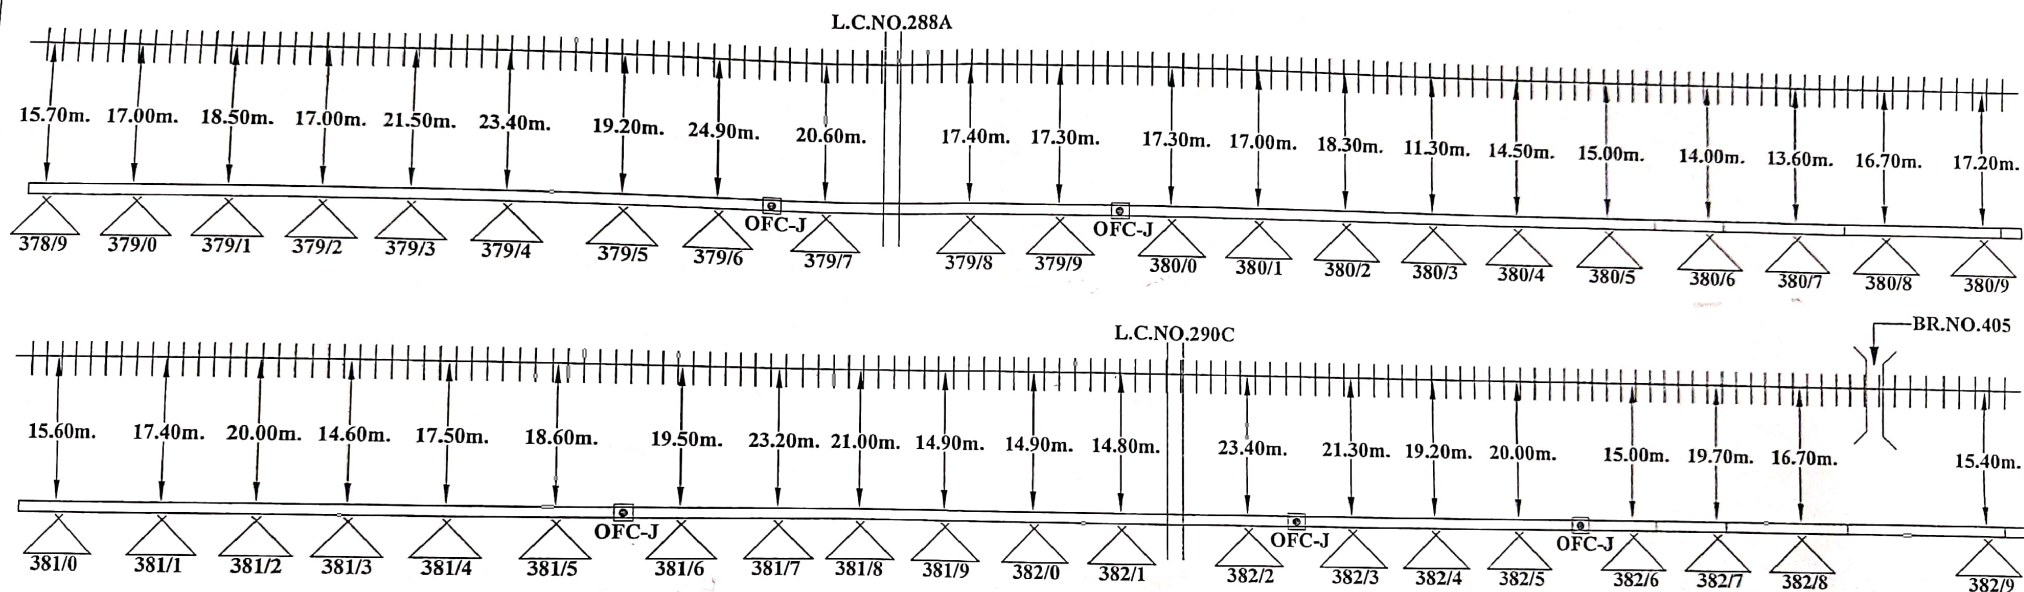

ALL PREPARED IN METERS

CUSTOMER NAME		N. E. RAILWAY			
PREPARED BY		M/S. DURGA ENGINEERING WORKS Near- N.F Railway, Employee Union Office, KISHANGANJ, BIHAR.			
Sheet no.	19	Created By-	DURGA ENGG.	LOCATION - BC-MRT	
Created on		Created By-	DURGA ENGG.		
Revision on		Approved By-	N.E.Rly.		
Modified on		Ref.No.-			

Paragdeep Kumar
CONTRACTOR

SSE/TELE/CON/IZN


ASTE/CON/IZN

DY.CSTE/CON/IZN

—	OFC CABLE	*	Rly.Under Bridge	—	Rly.Track	△	Emergency Post
x	Culvert	*	Pole	—	HDPE	*	Rly.Crossing
x	Bridge	*	Canal	—	G.I.pipe	■	OFC Joint (OFC-J)
•	(S.J.) Straight Joint						



ROUTE PLAN OF OFC CABLE BETWEEN BAREILLY CITY-MATHURA CANT. SECTION

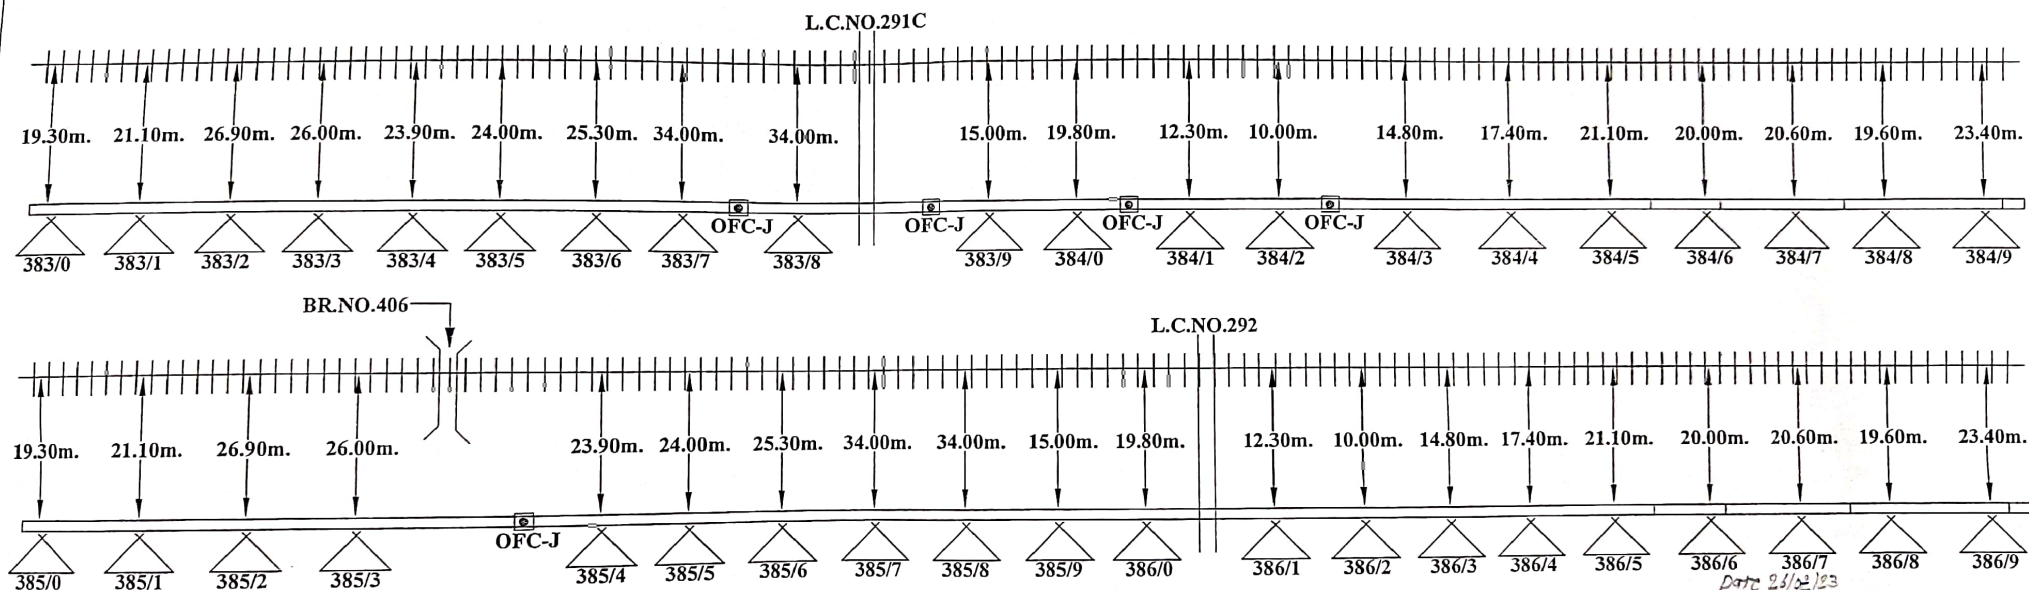

ALL PREPARED IN METERS

CUSTOMER NAME

N. E. RAILWAY

PREPARED BY

M/S. DURGA ENGINEERING WORKS
Near- N.F Railway, Employee Union Office,
KISHANGANJ, BIHAR.

Sheet no.

20

Created By-

DURGA ENGG.

Created on

Created By-

DURGA ENGG.

Revision on

Approved By-

N.E.Rly.

Modified on

Ref.No.-

LOCATION:-

BC-MRT

Pramod Kumar
CONTRACTOR

SSE/TELE/CON/IZN


ASTE/CON/IZN

DY.CSTE/CON/IZN

☒	OFC CABLE	☒	Rly. Under Bridge	☒	Rly. Track	☒	Emergency Post
☒	Culvert	☒	* Rly. Crossing	☒	HDPE	☒	* Rly. Crossing
☒	Bridge	☒	Pole	☒	G.I. pipe	☒	OFC Joint (OFC-J)
☒	(S.J.) Straight Joint	☒	Canal				

← BC

ROUTE PLAN OF O F C CABLE BETWEEN BAREILLY CITY-MATHURA CANT. SECTION

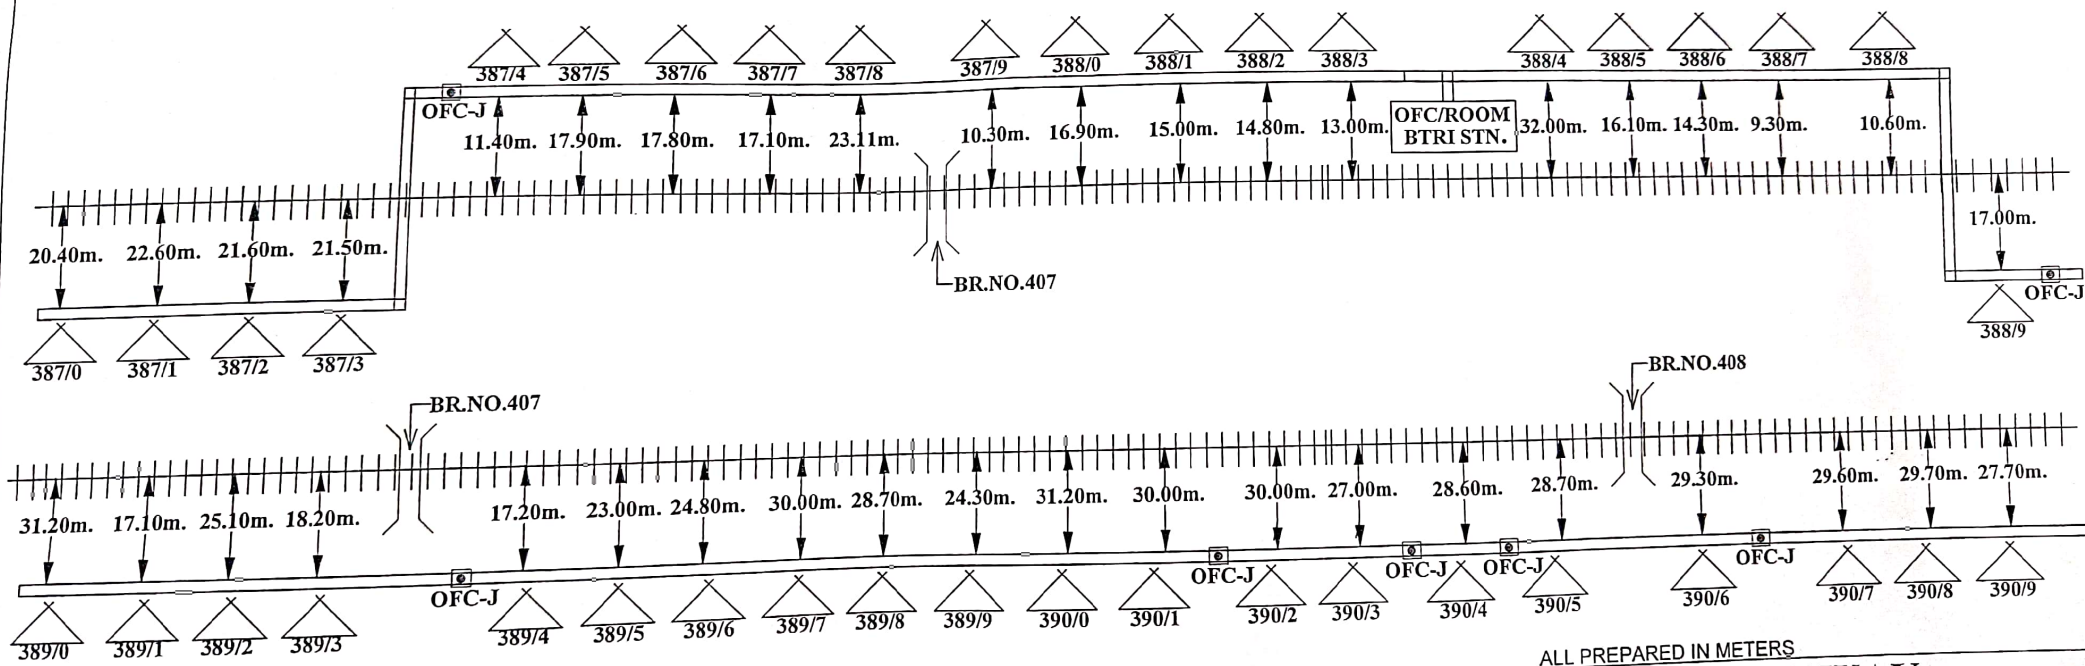

ALL PREPARED IN METERS

CUSTOMER NAME		N. E. RAILWAY	
PREPARED BY		M/S. DURGA ENGINEERING WORKS Near- N.F Railway, Employee Union Office, KISHANGANJ, BIHAR.	
Sheet no.	21	Created By-	DURGA ENGG.
Created on		Created By-	DURGA ENGG.
Revision on		Approved By-	N.E.Rly.
Modified on		Ref.No.-	

Pranveer Kumar
CONTRACTOR

SSE/TELE/CON/IZN

ASTE/CON/IZN

DY.CSTE/CON/IZN


OFC CABLE	* Rly.Under Bridge	— Rly.Track	△ Emergency Post
x Culvert	△ Pole	HDPE	* Rly.Crossing
x Bridge	x Canal	G.I.pipe	□ OFC Joint (OFC -J)
• (S.J.) Straight Joint			

LOCATION:-

BC-MRT



ROUTE PLAN OF O F C CABLE **BETWEEN BAREILLY CITY-MATHURA CANT. SECTION**

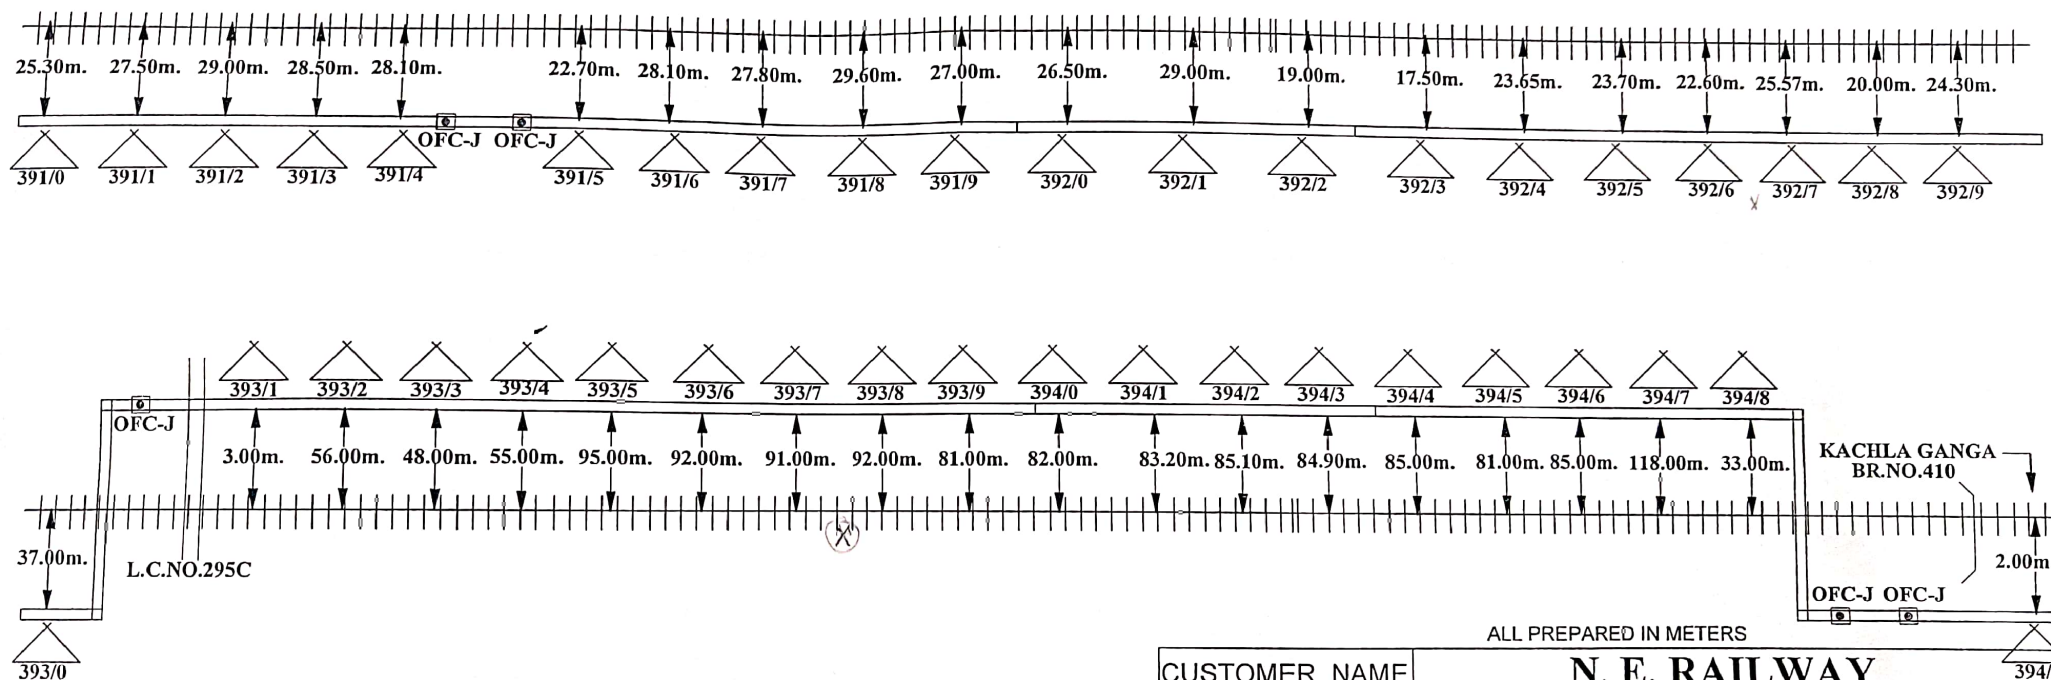

ALL PREPARED IN METERS


CUSTOMER NAME		N. E. RAILWAY	
PREPARED BY		M/S. DURGA ENGINEERING WORKS Near- N.F Railway, Employee Union Office, KISHANGANJ, BIHAR.	
Sheet no.	22	Created By-	DURGA ENGG.
Created on		Created By-	DURGA ENGG.
Revision on		Approved By-	N.E.Rly.
Modified on		Ref.No.-	

LOCATION-

BC-MRT

CONTRACTOR	SSE/TELE/CON/IZN	ASTE/CON/IZN	DY.CSTE/CON/IZN
PRAMOD KUMAR	ABHISHEK	ANIL	U
— OFC CABLE	* Rly.Under Bridge	— Rly.Track	△ Emergency Post
x Culvert	△ Pole	□ HDPE	+ Rly.Crossing
x Bridge	□ Canal	□ G.I.pipe	■ OFC Joint (OFC -J)
• (S.J.) Straight Joint			

ROUTE PLAN OF OF C CABLE BETWEEN BAREILLY CITY-MATHURA CANT. SECTION

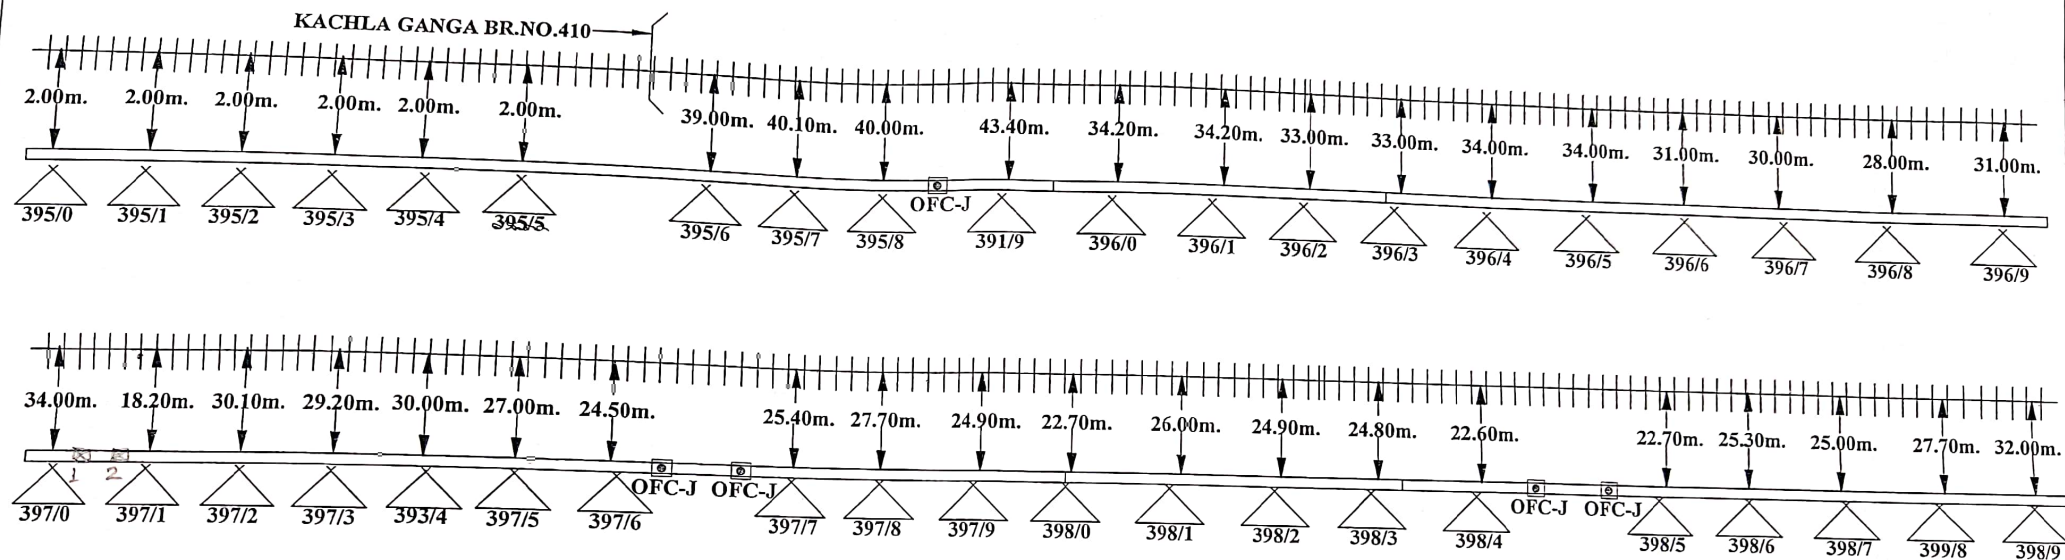

ALL PREPARED IN METERS

CUSTOMER NAME		N. E. RAILWAY	
PREPARED BY		M/S. DURGA ENGINEERING WORKS Near- N.F Railway, Employee Union Office, KISHANGANJ, BIHAR.	
Sheet no.	23	Created By-	DURGA ENGG.
Created on		Created By-	DURGA ENGG.
Revision on		Approved By-	N.E. Rly.
Modified on		Ref.No.-	

Pramod Kumar
CONTRACTOR

Abhishek
SSE/TELE/CON/IZN

ans
ASTE/CON/IZN

4
DY.CSTE/CON/IZN


—	OF C CABLE	—	6 Quad Cable	△	L.C. gate phone	—	Derivation Cable
x	Culvert	*	Rly. Under Bridge	—	Rly. Track	△	Emergency Post
x	Bridge	△	Pole	□	HDPE	*	Rly. Crossing
•	(S.J.) Straight Joint	x	Canal	□	G.I. pipe	■	OFC Joint (OFC-J)

LOCATION-

BC-MRT

✓ X 13 HM 398/3 + 25
Date 9/7/22

ROUTE PLAN OF O F C CABLE BETWEEN BAREILLY CITY-MATHURA CANT. SECTION

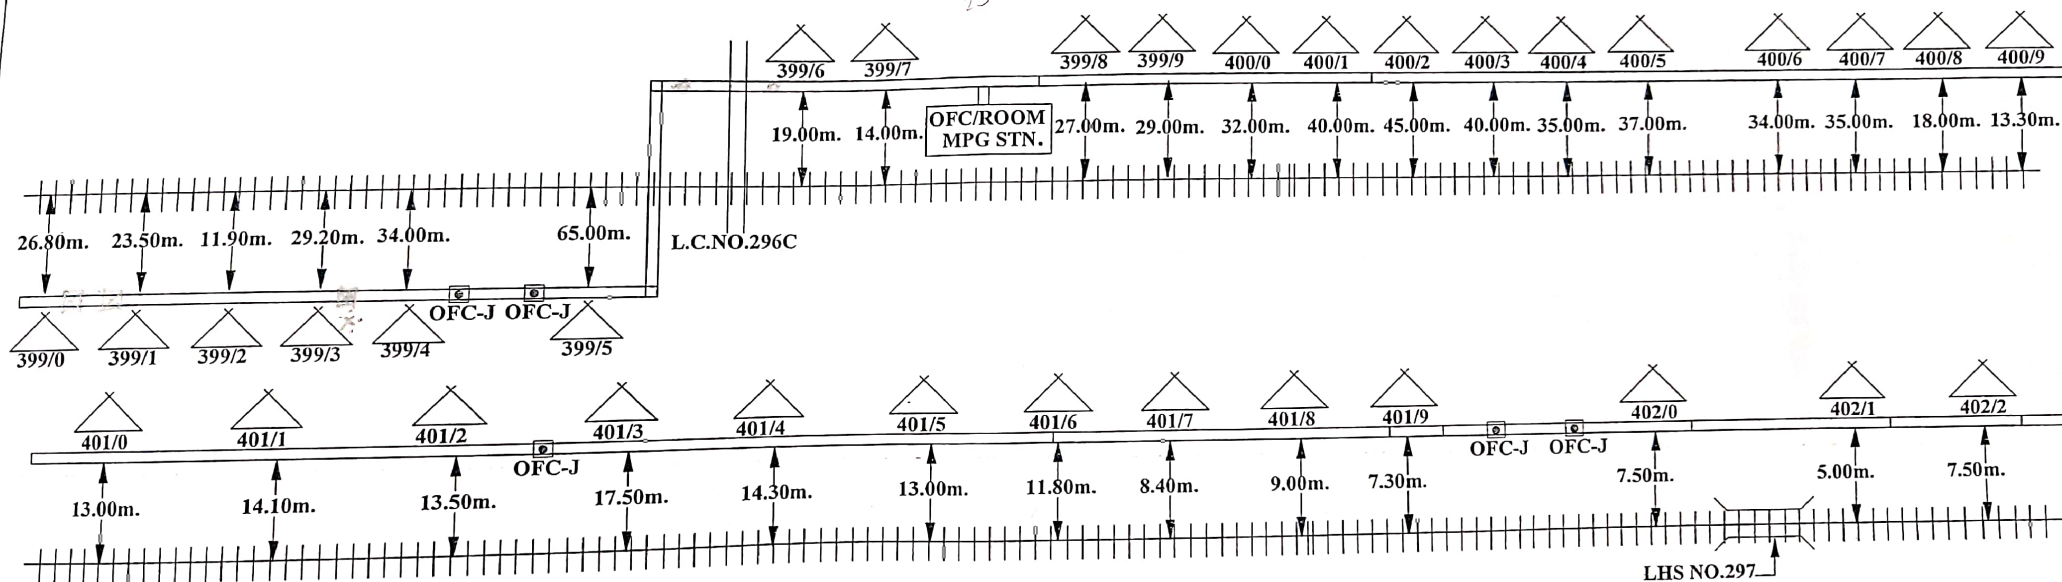

ALL PREPARED IN METERS

CUSTOMER NAME		N. E. RAILWAY	
PREPARED BY		M/S. DURGA ENGINEERING WORKS Near- N.F Railway, Employee Union Office, KISHANGANJ, BIHAR.	
Sheet no.	24	Created By-	DURGA ENGG.
Created on		Created By-	DURGA ENGG.
Revision on		Approved By-	N.E.Rly.
Modified on		Ref.No.-	

LOCATION-

BC-MRT

Premal Kumar -
CONTRACTOR

SSE/TELE/CON/IZN


ASTE/CON/IZN

DY. CSTE/CON/IZN

—	OFC CABLE	—	6 Quad Cable	△	L.C. gate phone	—	Derivation Cable
x	Culvert	*	Rly. Under Bridge	—	Rly. Track	△	Emergency Post
x	Bridge	△	Pole	—	HDPE	+	Rly. Crossing
•	(S.J.) Straight Joint	x	Canal	—	G.I. pipe	□	OFC Joint (OFC-J)

← BC

ROUTE PLAN OF O F C CABLE **BETWEEN BAREILLY CITY-MATHURA CANT. SECTION**

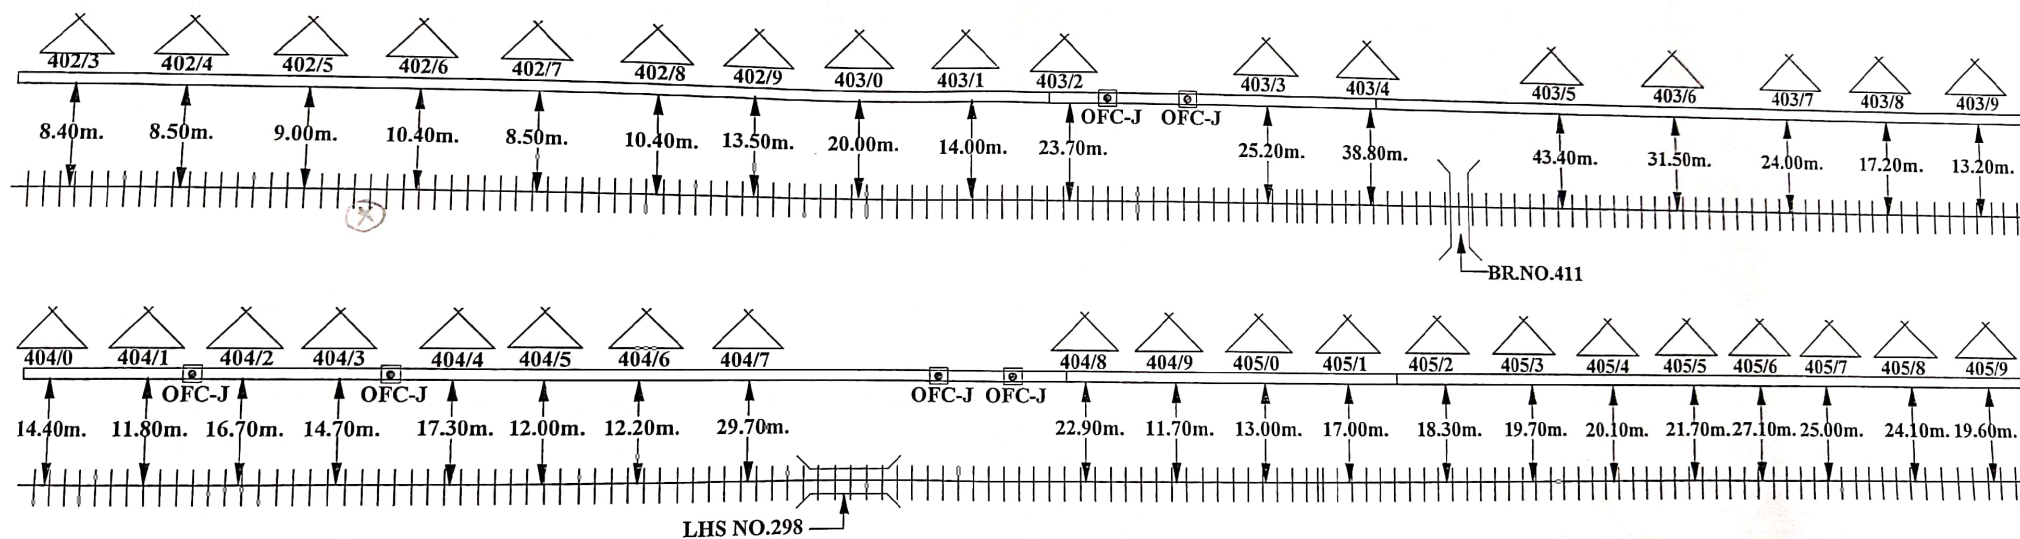

ALL PREPARED IN METERS

CUSTOMER NAME		N. E. RAILWAY	
PREPARED BY		M/S. DURGA ENGINEERING WORKS Near- N.F Railway, Employee Union Office, KISHANGANJ, BIHAR.	
Sheet no.	25	Created By-	DURGA ENGG.
Created on		Created By-	DURGA ENGG.
Revision on		Approved By-	N.E.Rly.
Modified on		Ref.No.-	

LOCATION:-

BC-MRT

24

Prasad Kumar
CONTRACTOR

Abhishek
SSE/TELE/CON/IZN


002
ASTE/CON/IZN

4
DY.CSTE/CON/IZN

—	OFC CABLE		—	Rly.Track	△	Emergency Post
x	Culvert	*	Rly.Under Bridge	□	HDPE	* Rly.Crossing
x	Bridge	△	Pole	□	G.I.pipe	□ OFC Joint (OFC -J)
•	(S.J.) Straight Joint	x	Canal			

← BC

ROUTE PLAN OF O F C CABLE BETWEEN BAREILLY CITY-MATHURA CANT. SECTION

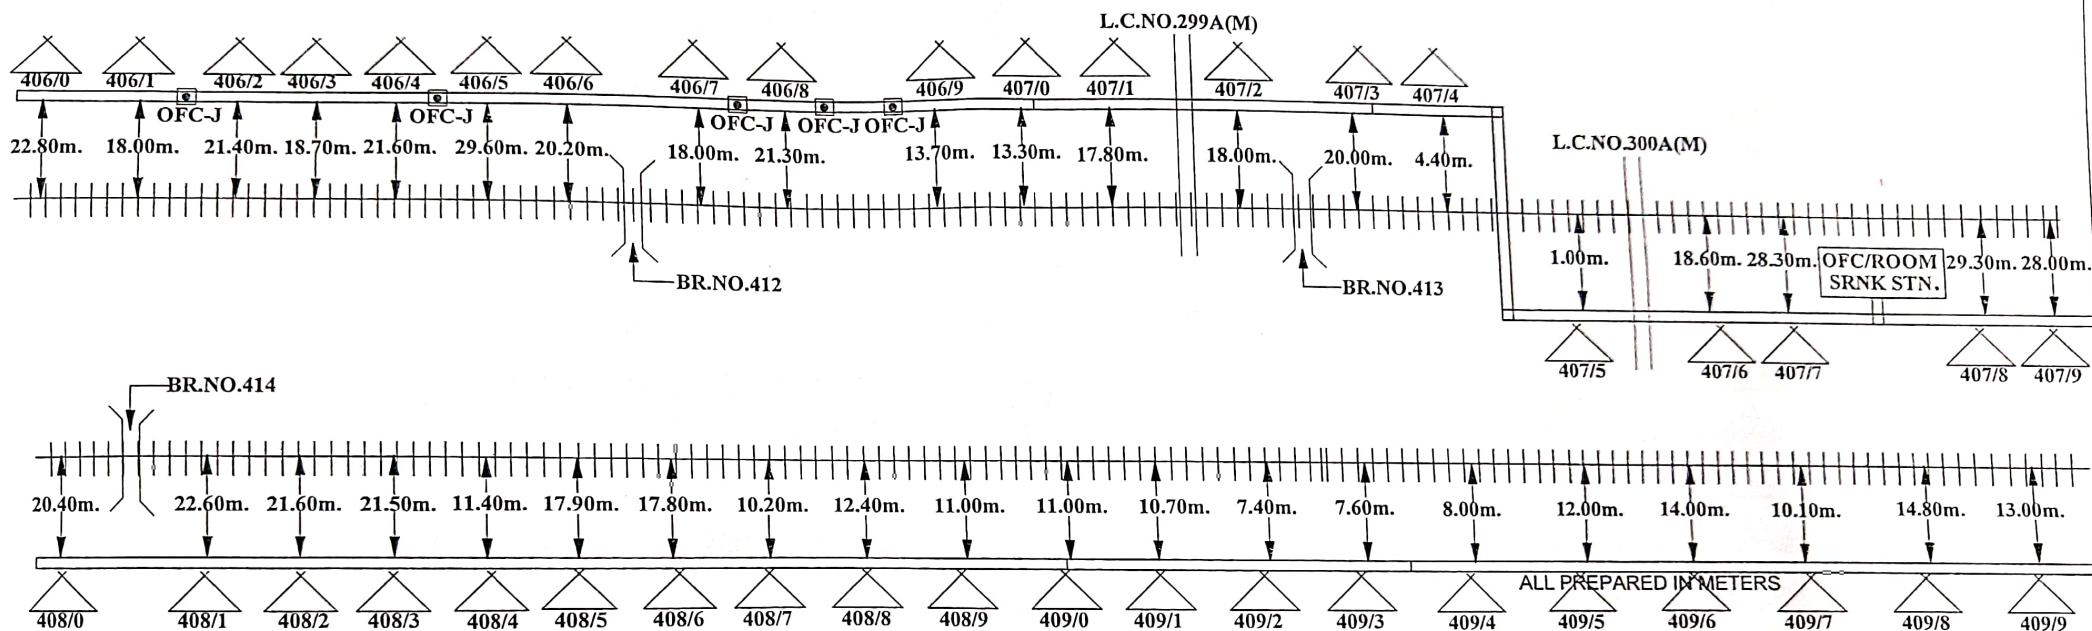

CUSTOMER NAME		N. E. RAILWAY	
PREPARED BY		M/S. DURGA ENGINEERING WORKS Near- N.F Railway, Employee Union Office, KISHANGANJ, BIHAR.	
Sheet no.	26	Created By-	DURGA ENGG.
Created on		Created By-	DURGA ENGG.
Revision on		Approved By-	N.E.Rly.
Modified on		Ref.No.-	


LOCATION:-

BC-MRT

CONTRACTOR	SSE/TELE/CON/IZN	ASTE/CON/IZN	DY.CSTE/CON/IZN
— OFC CABLE			
x Culvert	* Rly.Under Bridge	— Rly.Track	△ Emergency Post
x Bridge	△ Pole	□ HDPE	* Rly.Crossing
• (S.J.) Straight Joint	x Canal	□ G.I.pipe	● OFC Joint (OFC -J)

← BC

ROUTE PLAN OF O F C CABLE BETWEEN BAREILLY CITY-MATHURA CANT. SECTION

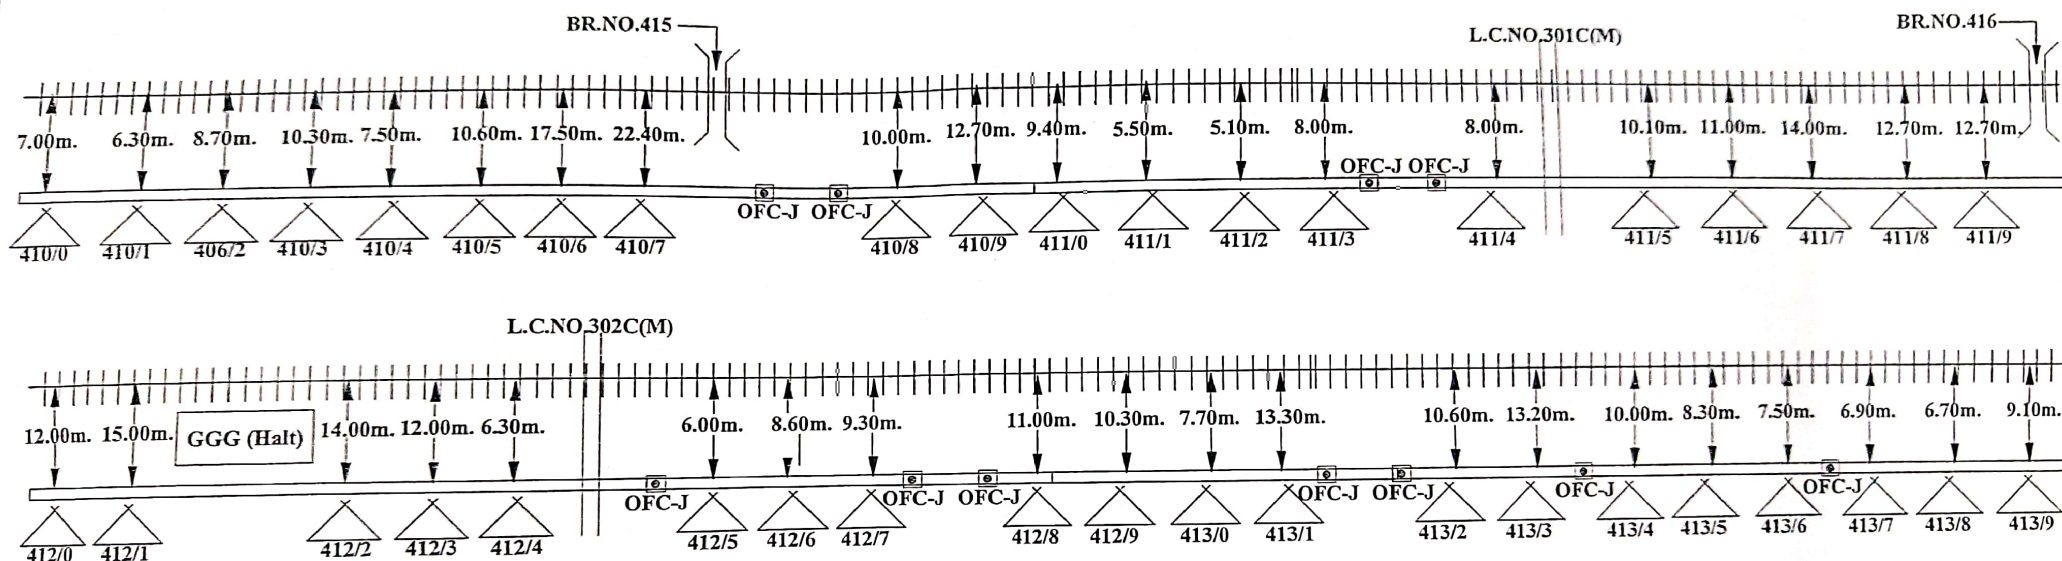

ALL PREPARED IN METERS

CUSTOMER NAME		N. E. RAILWAY	
PREPARED BY		M/S. DURGA ENGINEERING WORKS Near- N.F Railway, Employee Union Office, KISHANGANJ, BIHAR.	
Sheet no.	27	Created By-	DURGA ENGG.
Created on		Created By-	DURGA ENGG.
Revision on		Approved By-	N.E.Rly.
Modified on		Ref.No.-	

Prepared by
CONTRACTOR

SSE/TELE/CON/IZN

ASTE/CON/IZN

DY.CSTE/CON/IZN

☒	OFC CABLE	☒	Rly. Under Bridge	☒	Rly. Track	☒	Emergency Post
☒	Culvert	☒	Pole	☒	HDPE	☒	Rly. Crossing
☒	Bridge	☒	Canal	☒	G.I. pipe	☒	OFC Joint (OFC -J)
☒	(S.J.) Straight Joint						


LOCATION:-

BC-MRT

← BC

ROUTE PLAN OF OFC CABLE **BETWEEN BAREILLY CITY-MATHURA CANT. SECTION**

Date: 20.08.2022
 JC = 413/2-2 km

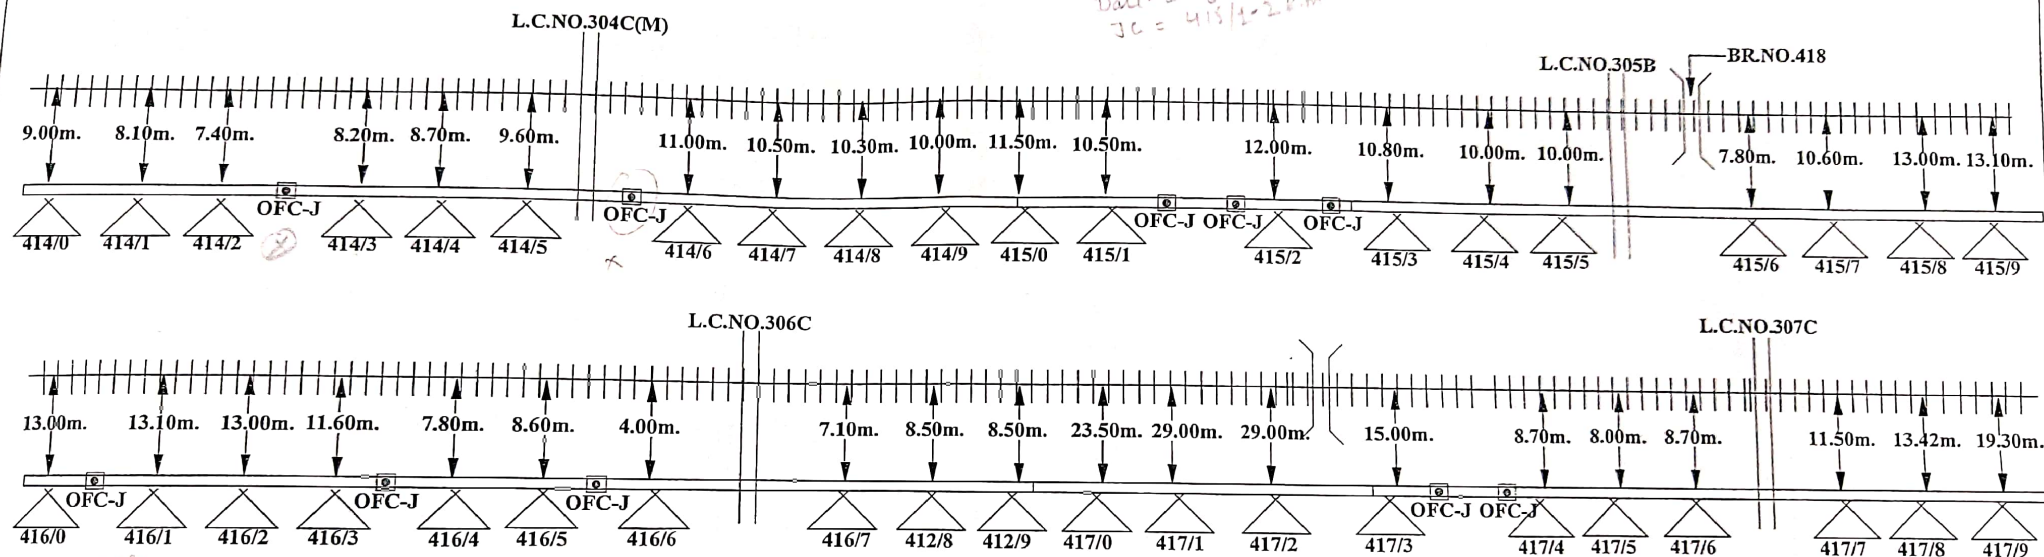

Date: 07.08.22
 JC = 416/6-2 km
 Date: 15/09/22
 Same JC

ALL PREPARED IN METERS


CUSTOMER NAME		N. E. RAILWAY	
PREPARED BY		M/S. DURGA ENGINEERING WORKS Near- N.F Railway, Employee Union Office, KISHANGANJ, BIHAR.	
Sheet no.	28	Created By-	DURGA ENGG.
Created on		Created By-	DURGA ENGG.
Revision on		Approved By-	N.E.Rly.
Modified on		Ref.No.-	

LOCATION -

BC-MRT

CONTRACTOR	SSE/TELE/CON/IZN	ASTE/CON/IZN	DY.CSTE/CON/IZN
OF C CABLE Culvert Bridge (S.J.) Straight Joint	Rly.Under Bridge Pole Canal	Rly.Track HDPE G.I.pipe	Emergency Post Rly.Crossing OFC Joint (OFC -J)

ROUTE PLAN OF O F C CABLE **BETWEEN BAREILLY CITY-MATHURA CANT. SECTION**

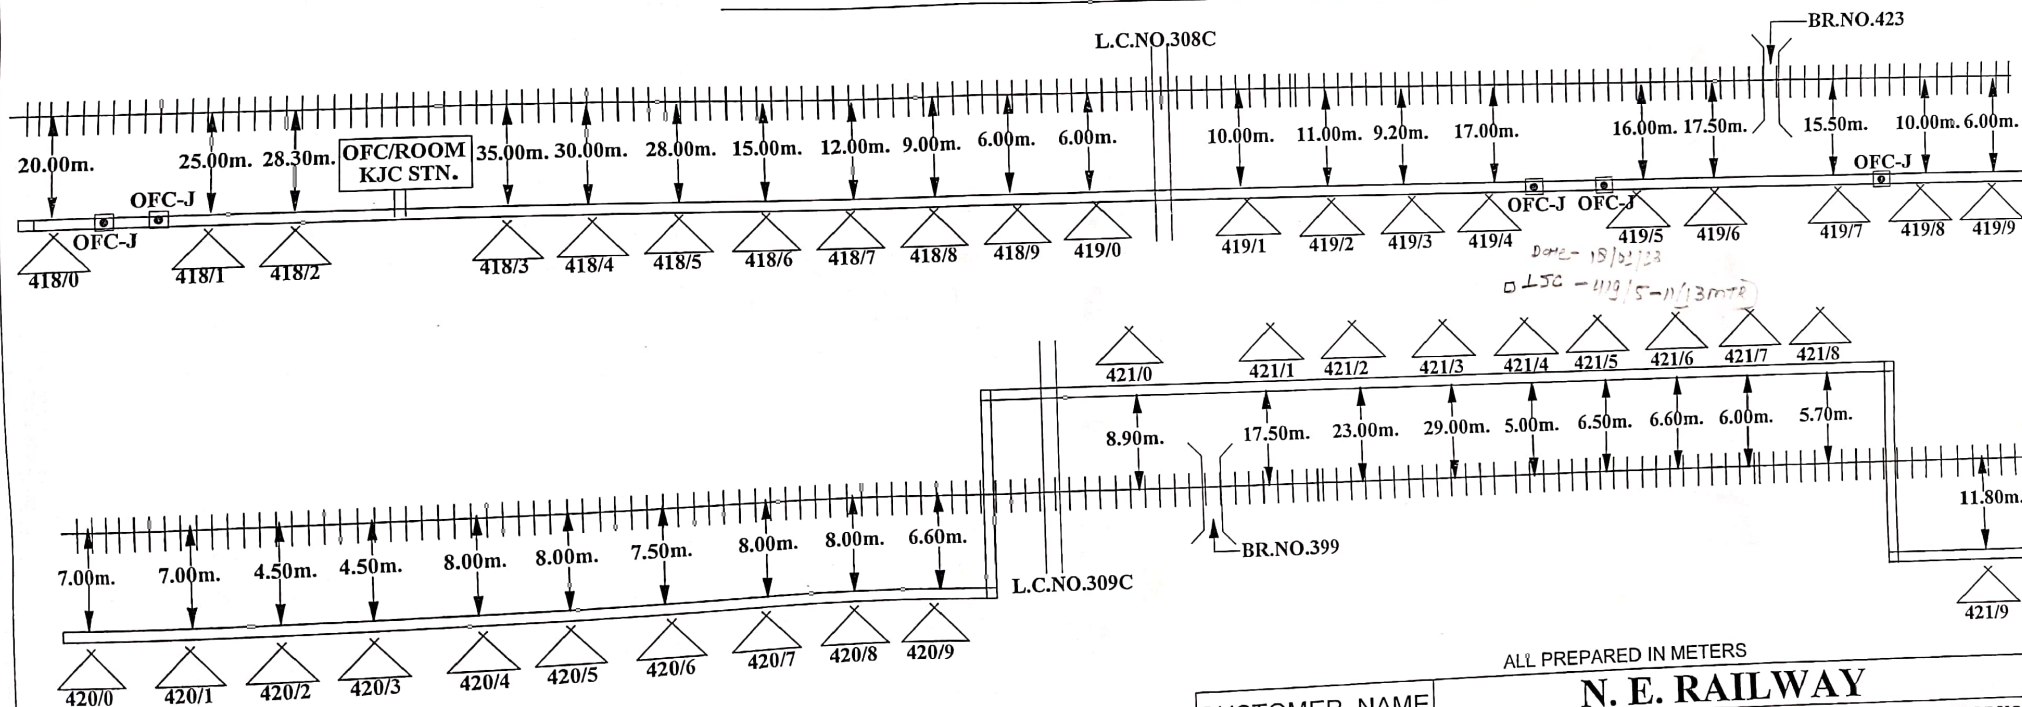


ALL PREPARED IN METERS

CUSTOMER NAME		N. E. RAILWAY	
PREPARED BY		M/S. DURGA ENGINEERING WORKS Near- N.F Railway, Employee Union Office, KISHANGANJ, BIHAR.	
Sheet no.	29	Created By-	DURGA ENGG.
Created on		Created By-	DURGA ENGG.
Revision on		Approved By-	N.E.Rly.
Modified on		Ref.No.-	
		LOCATION -	
		BC-MRT	

CONTRACTOR		SSE/TELE/CON/IZN		ASTE/CON/IZN		DY.CSTE/CON/IZN	
Paramod Kumar		Rishabh Kumar		Anshu Kumar		Vidya Kumar	
☒ OFC CABLE	☒ Rly. Under Bridge	☒ Rly. Track	☒ Emergency Post				
☒ Culvert	☒ Pole	☒ HDPE	☒ Rly. Crossing				
☒ Bridge	☒ Canal	☒ G.I. pipe	☒ OFC Joint (OFC -J)				
☒ (S.J.) Straight Joint							

ROUTE PLAN OF O F C CABLE **BETWEEN BAREILLY CITY-MATHURA CANT. SECTION**

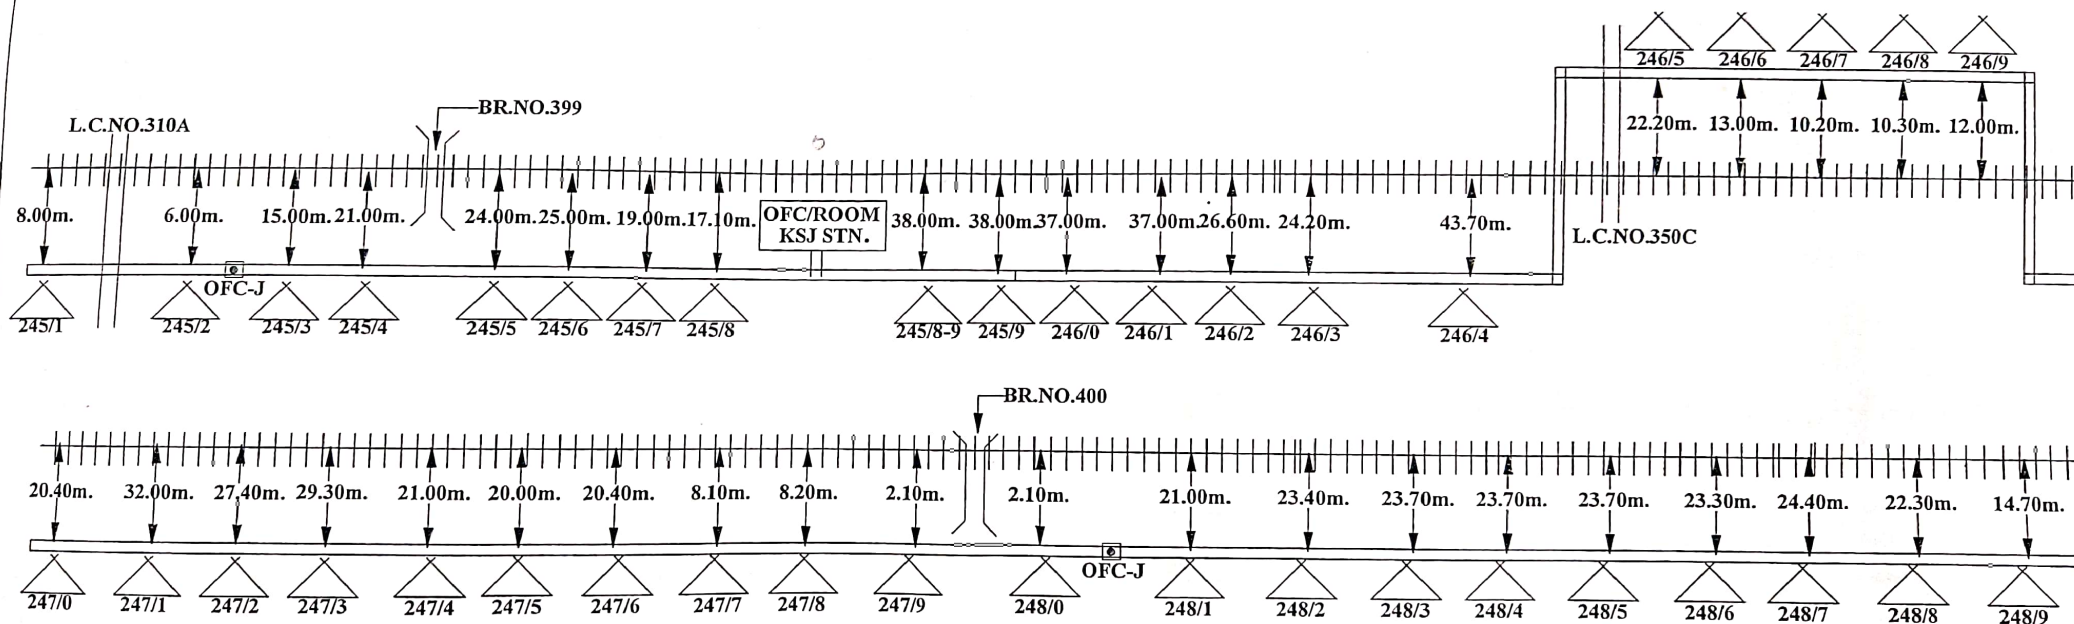

ALL PREPARED IN METERS

CUSTOMER NAME		N. E. RAILWAY	
PREPARED BY		M/S. DURGA ENGINEERING WORKS Near- N.F Railway, Employee Union Office, KISHANGANJ, BIHAR.	
Sheet no.	30	Created By-	DURGA ENGG.
Created on		Created By-	DURGA ENGG.
Revision on		Approved By-	N.E.Rly.
Modified on		Ref.No.-	

Pranod Kumar
CONTRACTOR

Abhishek
SSE/TELE/CON/IZN

on2
ASTE/CON/IZN

H
DY.CSTE/CON/IZN

☒ OFC CABLE	☒ Rly. Under Bridge	☒ Rly. Track	☒ Emergency Post
☒ Culvert	☒ Pole	☒ HDPE	☒ Rly. Crossing
☒ Bridge	☒ Canal	☒ G.I. pipe	☒ OFC Joint (OFC -J)
☒ (S.J.) Straight Joint			

LOCATION:-

BC-MRT