ROUTE PLAN OF O F C CABLE
BETWEEN BAREILLY CITY-MATHURA CANT. SECTION

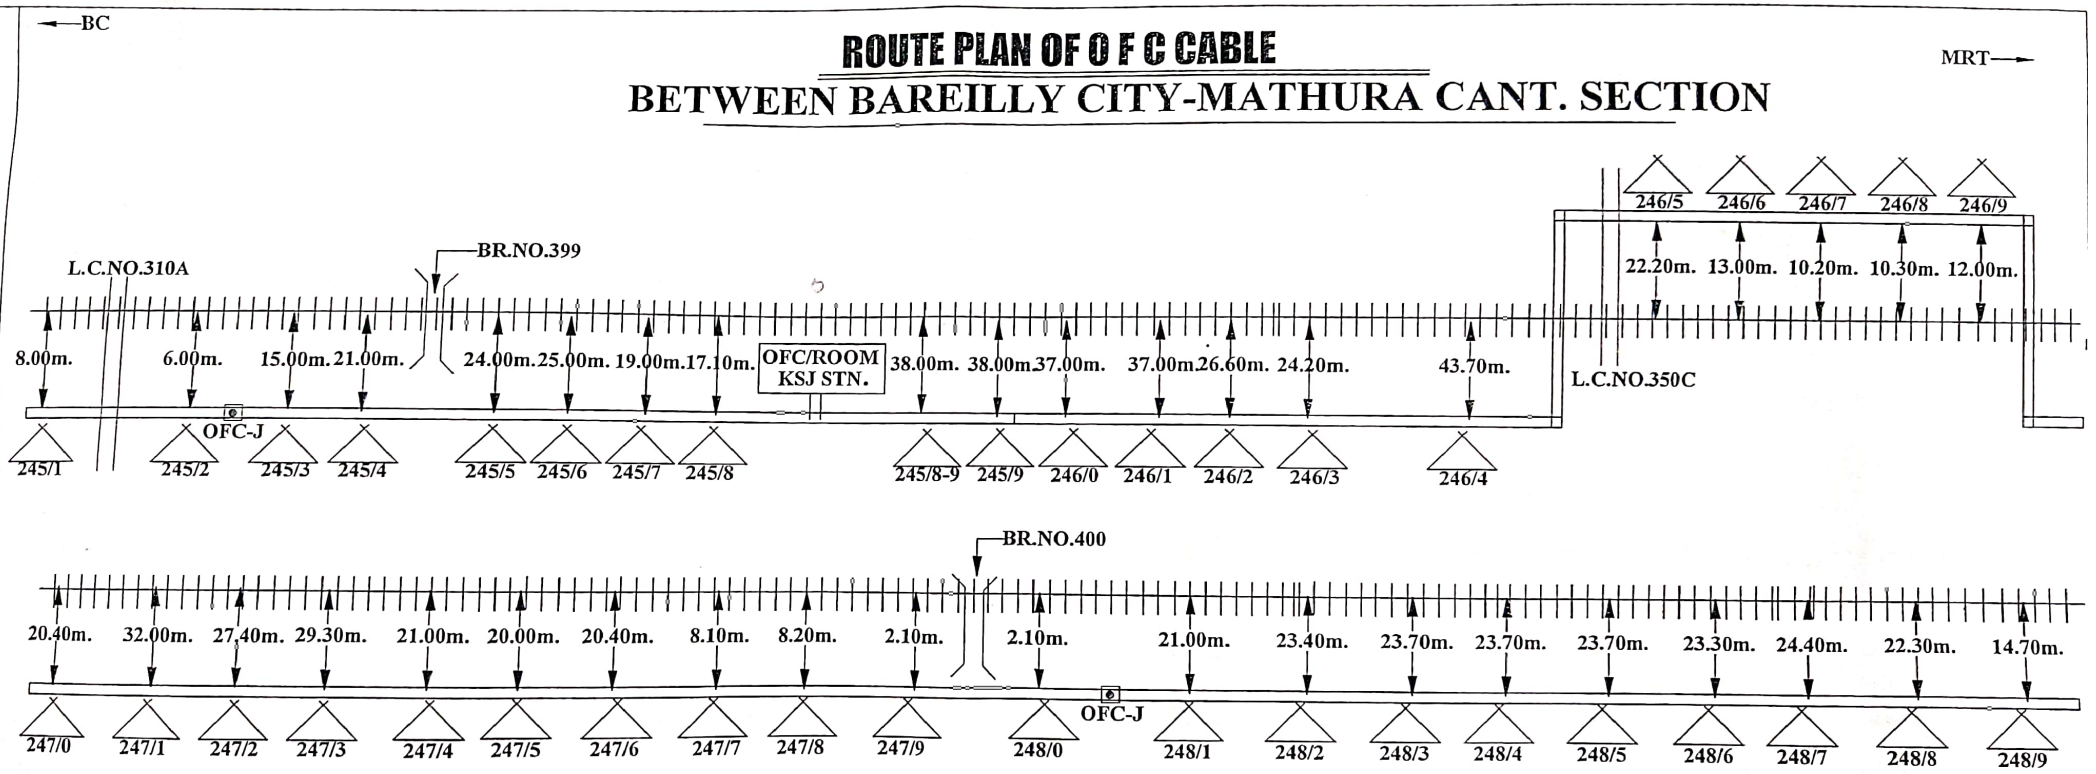

ALL PREPARED IN METERS

CUSTOMER NAME	N. E. RAILWAY				
PREPARED BY	M/S. DURGA ENGINEERING WORKS Near- N.F Railway, Employee Union Office, KISHANGANJ, BIHAR.				
Sheet no.	30	Created By-	DURGA ENGG.		LOCATION:-
Created on		Created By-	DURGA ENGG.		BC-MRT
Revision on		Approved By-	N.E.Rly.		
Modified on		Ref.No.-			

CONTRACTOR	SSE/TELE/CON/IZN	ASTE/CON/IZN	DY.CSTE/CON/IZN
OFC CABLE	Rly.Under Bridge	Rly.Track	Emergency Post
Culvert	Pole	HDPE	Rly.Crossing
Bridge	Canal	G.I.pipe	OFC Joint (OFC -J)
(S.J.) Straight Joint			

Scanned with OKEN Scanner

ROUTE PLAN OF O F C CABLE

BETWEEN BAREILLY CITY-MATHURA CANT. SECTION

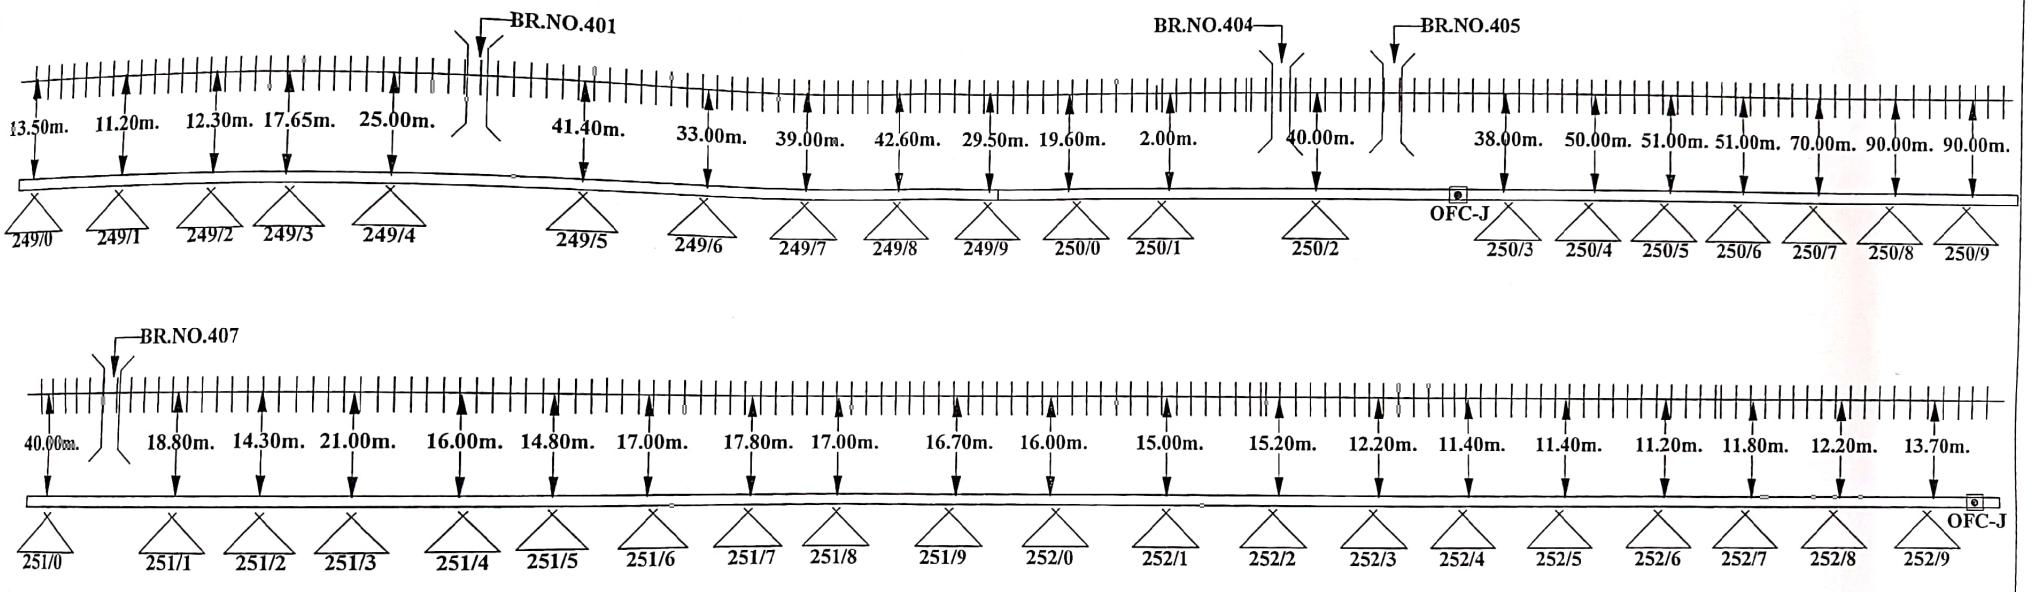

ALL PREPARED IN METERS

CUSTOMER NAME	N. E. RAILWAY
PREPARED BY	M/S. DURGA ENGINEERING WORKS Near- N.F Railway, Employee Union Office, KISHANGANJ, BIHAR.

Pramod Kum. — CONTRACTOR

Abhishek — SSE/TELE/CON/IZN

ASTE/CON/IZN

DY.CSTE/CON/IZN

Sheet no.	31	Created By-	DURGA ENGG.		LOCATION:-		
Created on		Created By-	DURGA ENGG.		BC-MRT		
Revision on		Approved By-	N.E.Rly.				
Modified on		Ref.No.-					

▬	OFC CABLE	*	Rly.Under Bridge	—	Rly.Track	△	Emergency Post
x	Culvert	△	Pole		HDPE	*	Rly.Crossing
×	Bridge	x	Canal		G.I.pipe	⊡	OFC Joint (OFC -J)
•	(S.J.) Straight Joint						

30

Scanned with OKEN Scanner

ROUTE PLAN OF O F C CABLE

BETWEEN BAREILLY CITY-MATHURA CANT. SECTION

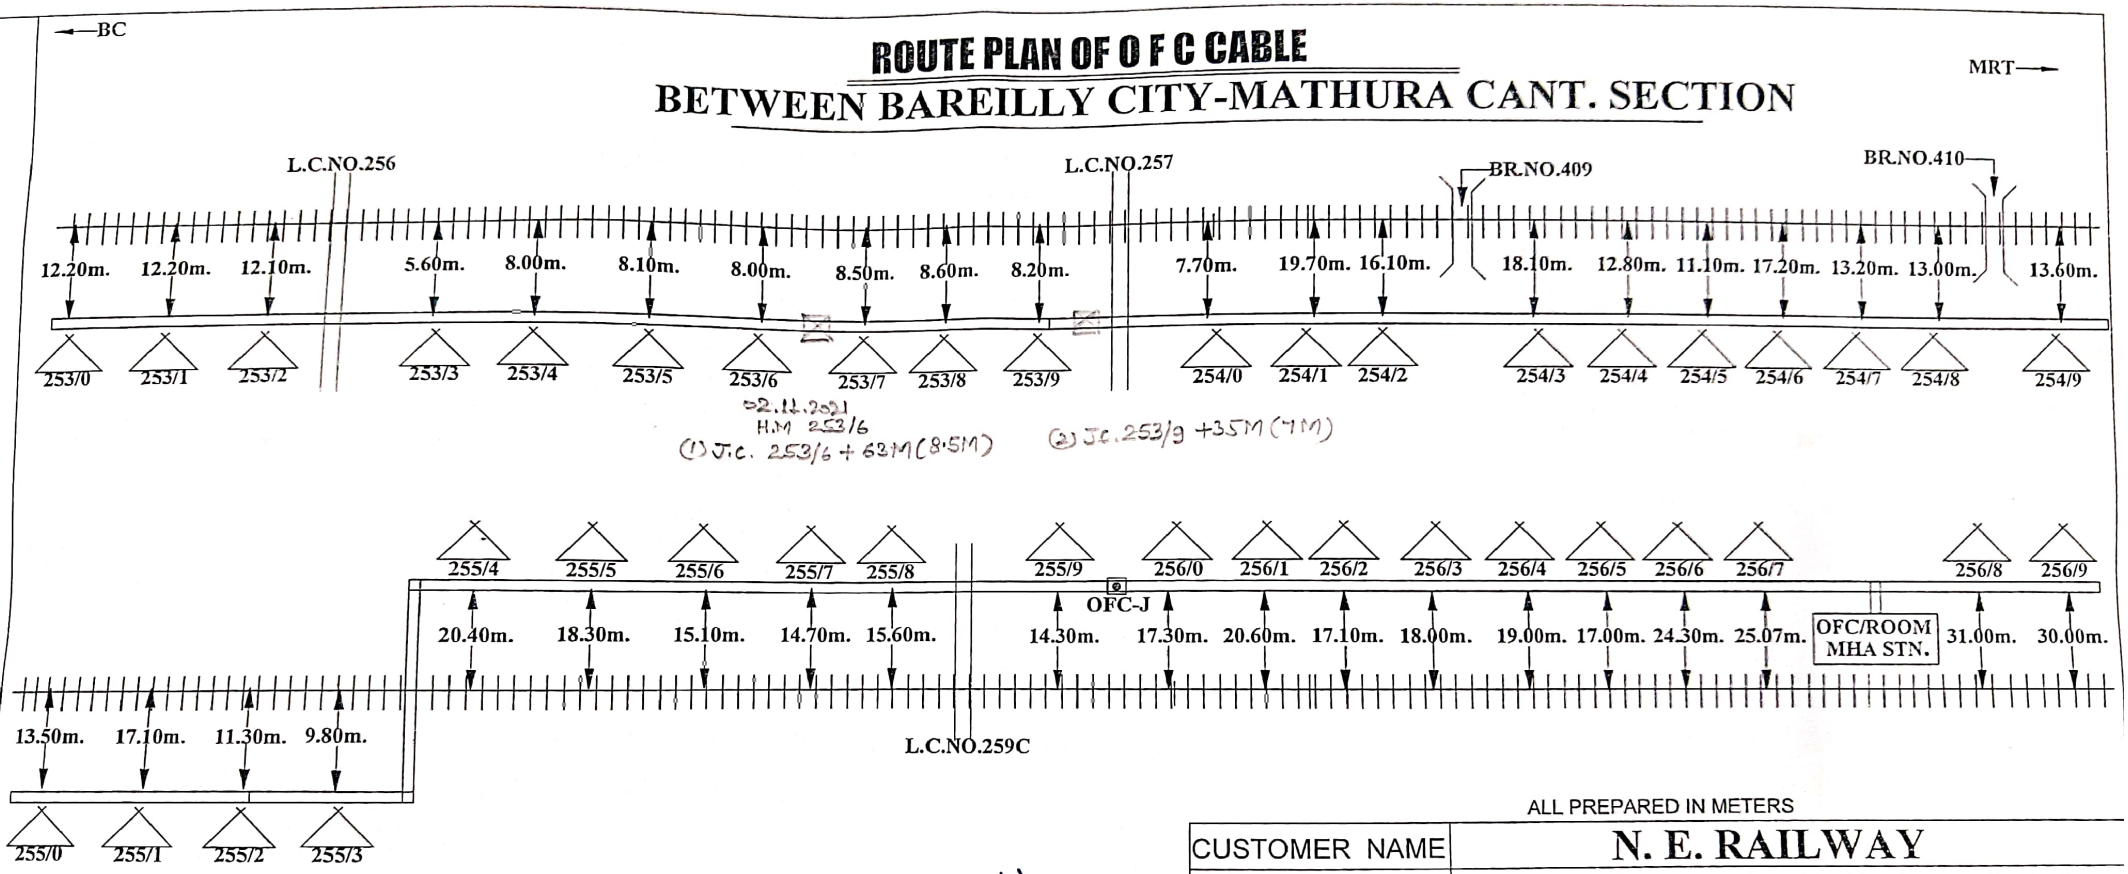

ALL PREPARED IN METERS

CUSTOMER NAME	N. E. RAILWAY
PREPARED BY	M/S. DURGA ENGINEERING WORKS Near- N.F Railway, Employee Union Office, KISHANGANJ, BIHAR.

Pramod Kum-
CONTRACTOR

Abhishek
SSE/TELE/CON/IZN

ASTE/CON/IZN

DY.CSTE/CON/IZN

	OFC CABLE						Sheet no.	32	Created By-	DURGA ENGG.	LOCATION.-
x	Culvert	*	Rly.Under Bridge	—	Rly.Track	△	Emergency Post	Created on		Created By-	DURGA ENGG.	BC-MRT
×	Bridge	△	Pole		HDPE	+	Rly.Crossing	Revision on		Approved By-	N.E.Rly.	
•	(S.J.) Straight Joint	x	Canal		G.I.pipe	▣	OFC Joint (OFC -J)	Modified on		Ref.No.-		

Scanned with OKEN Scanner

ROUTE PLAN OF O F C CABLE

BETWEEN BAREILLY CITY-MATHURA CANT. SECTION

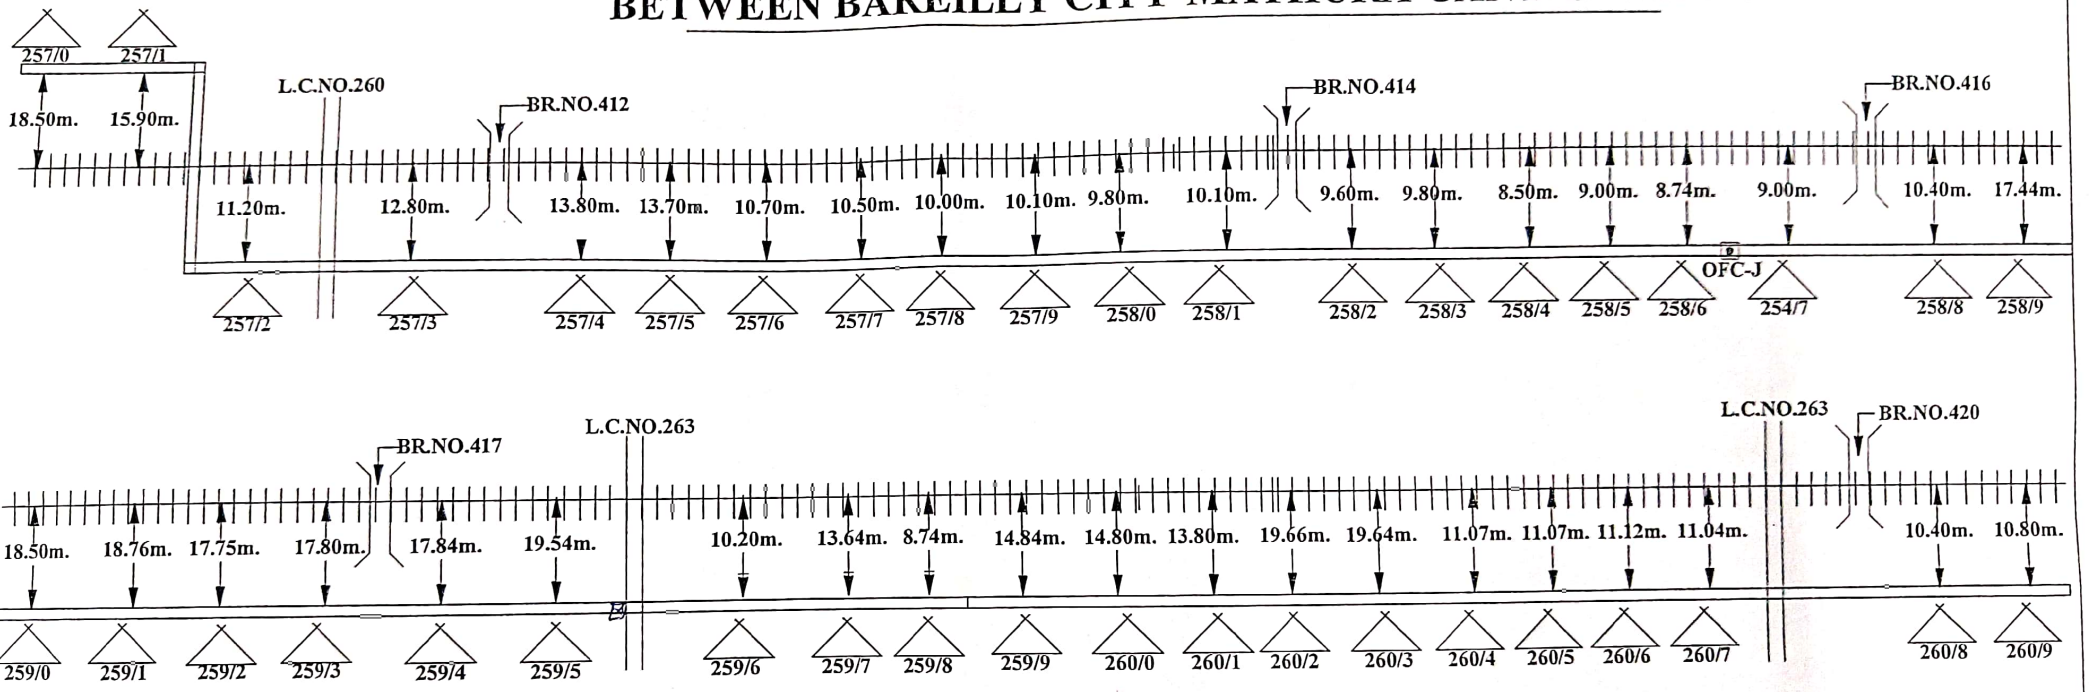

Date- 13/08/22
TC- Pull No- 259/5 +35mtr TO- 19.4 mtr

ALL PREPARED IN METERS

CONTRACTOR	SSE/TELE/CON/IZN	ASTE/CON/IZN	DY.CSTE/CON/IZN	CUSTOMER NAME	N. E. RAILWAY
				PREPARED BY	M/S. DURGA ENGINEERING WORKS Near- N.F Railway, Employee Union Office, KISHANGANJ, BIHAR.

▬	OFC CABLE	*	Rly.Under Bridge	—	Rly.Track	△	Emergency Post	Sheet no.	33	Created By-	DURGA ENGG.
x	Culvert	△	Pole	⊂⊃	HDPE	+	Rly.Crossing	Created on		Created By-	DURGA ENGG.
⋉	Bridge	x	Canal	⊂⊃	G.I.pipe	⊡	OFC Joint (OFC -J)	Revision on		Approved By-	N.E.Rly.
•	(S.J.) Straight Joint							Modified on		Ref.No.-	

LOCATION:-
BC-MRT

Scanned with OKEN Scanner

ROUTE PLAN OF O F C CABLE

BETWEEN BAREILLY CITY-MATHURA CANT. SECTION

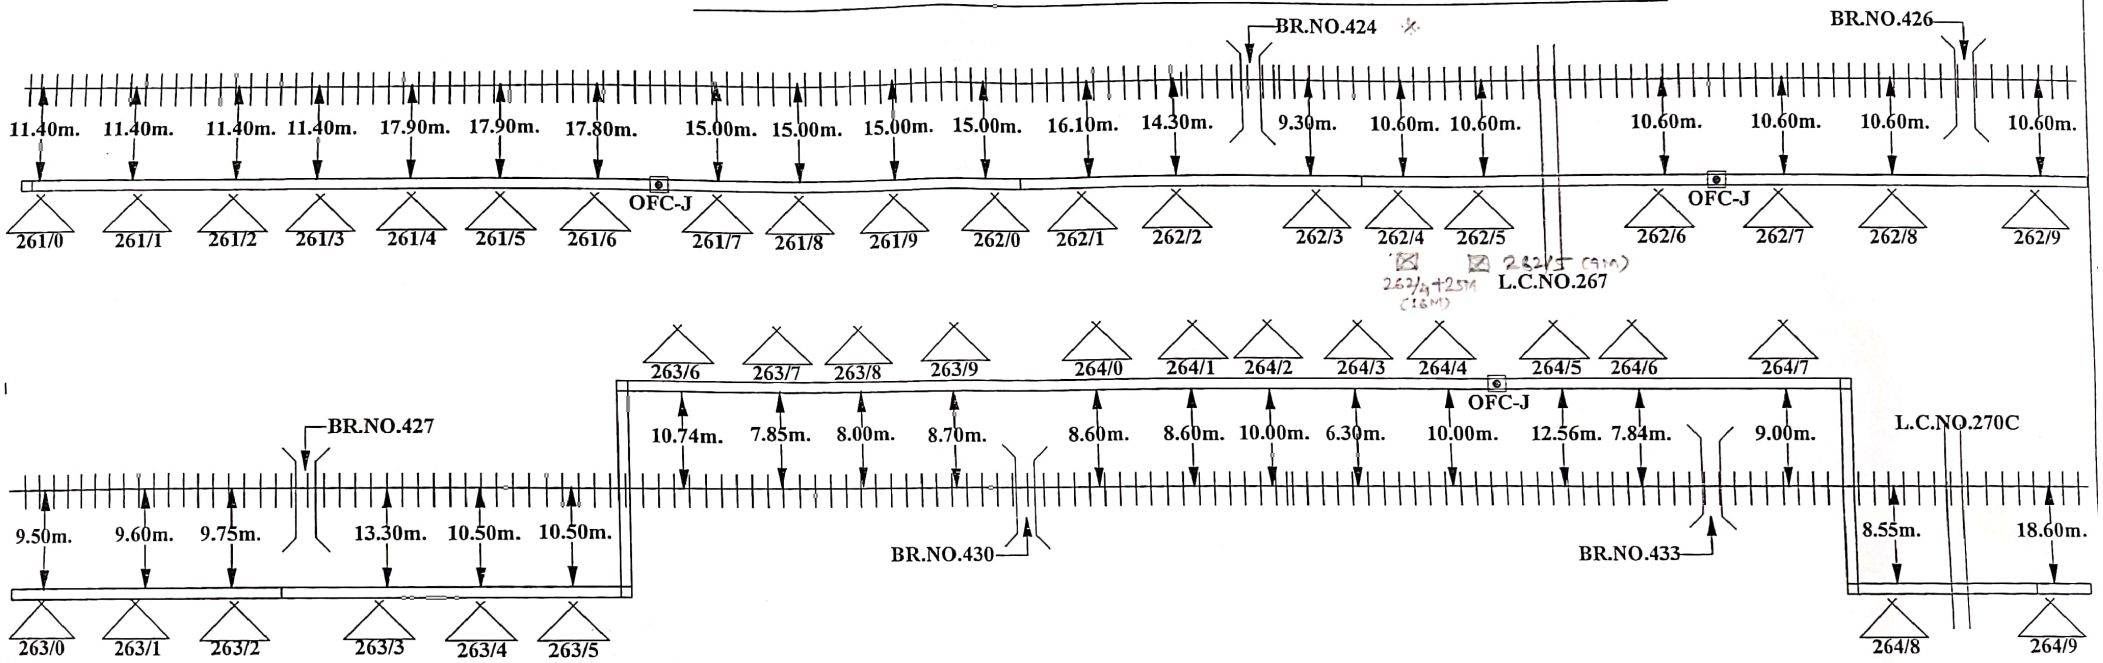

ALL PREPARED IN METERS

CUSTOMER NAME	N. E. RAILWAY
PREPARED BY	M/S. DURGA ENGINEERING WORKS Near- N.F Railway, Employee Union Office, KISHANGANJ, BIHAR.

CONTRACTOR | SSE/TELE/CON/IZN | ASTE/CON/IZN | DY.CSTE/CON/IZN

▬	OFC CABLE						Sheet no.	34	Created By-	DURGA ENGG.
x	Culvert	*	Rly.Under Bridge	▬	Rly.Track	⚠	Emergency Post	Created on		Created By-	DURGA ENGG.
×	Bridge	△	Pole	⊂⊃	HDPE	+	Rly.Crossing	Revision on		Approved By-	N.E.Rly.
•	(S.J.) Straight Joint	x	Canal	⊂⊃	G.I.pipe	◉	OFC Joint (OFC -J)	Modified on		Ref.No.-	

LOCATION:- BC-MRT

Scanned with OKEN Scanner

ROUTE PLAN OF O F C CABLE

BETWEEN BAREILLY CITY-MATHURA CANT. SECTION

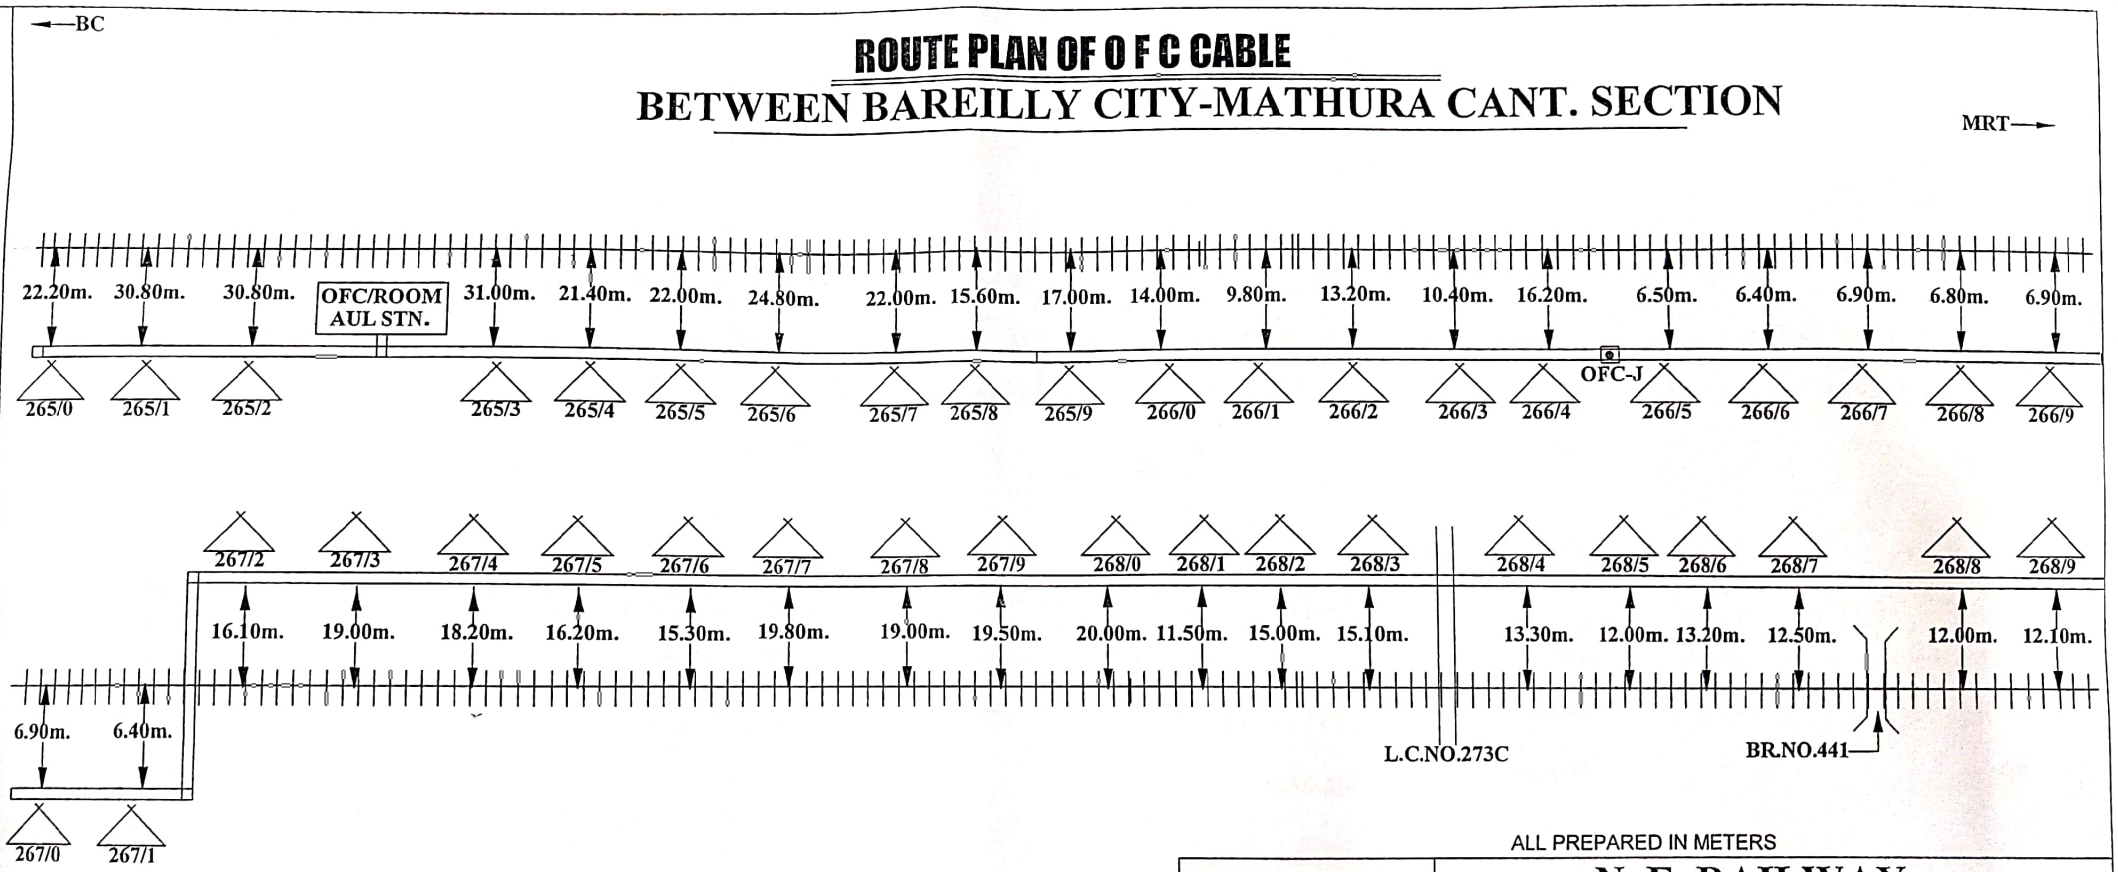

ALL PREPARED IN METERS

CUSTOMER NAME	**N. E. RAILWAY**
PREPARED BY	M/S. DURGA ENGINEERING WORKS Near- N.F Railway, Employee Union Office, KISHANGANJ, BIHAR.

CONTRACTOR SSE/TELE/CON/IZN ASTE/CON/IZN DY.CSTE/CON/IZN

	OFC CABLE							Sheet no.	35	Created By-	DURGA ENGG.
x	Culvert	*	Rly.Under Bridge	—	Rly.Track		Emergency Post	Created on		Created By-	DURGA ENGG.
	Bridge	△	Pole		HDPE	+	Rly.Crossing	Revision on		Approved By-	N.E.Rly.
•	(S.J.) Straight Joint	x	Canal		G.I.pipe		OFC Joint (OFC -J)	Modified on		Ref.No.-	

LOCATION:- BC-MRT

Scanned with OKEN Scanner

Date 14.11.2021
H.M. No 270/3
JC.1 270/3+25M(27M)
JC.2 270/4+45M(45M)

←BC

ROUTE PLAN OF O F C CABLE

BETWEEN BAREILLY CITY-MATHURA CANT. SECTION

MRT→

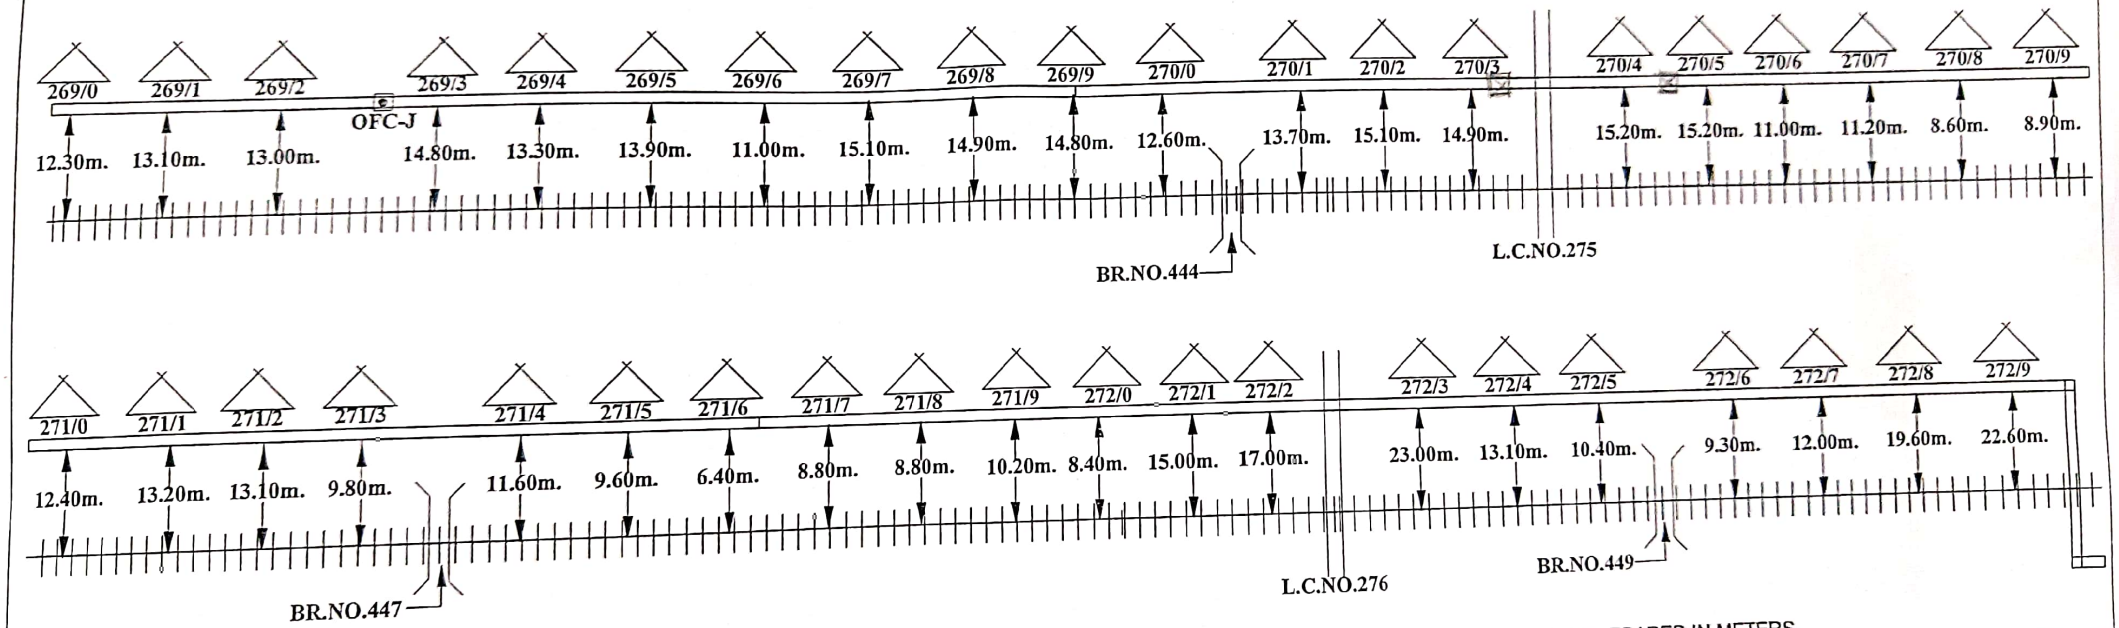

ALL PREPARED IN METERS

CUSTOMER NAME	N. E. RAILWAY									
PREPARED BY	M/S. DURGA ENGINEERING WORKS Near- N.F Railway, Employee Union Office, KISHANGANJ, BIHAR.									
						Sheet no.	36	Created By-	DURGA ENGG.	LOCATION:-
						Created on		Created By-	DURGA ENGG.	BC-MRT
						Revision on		Approved By-	N.E.Rly.	
						Modified on		Ref.No.-		

CONTRACTOR | SSE/TELE/CON/IZN | ASTE/CON/IZN | DY.CSTE/CON/IZN

▬	OFC CABLE	*	Rly.Under Bridge	▬	Rly.Track	⚠	Emergency Post
x	Culvert	△	Pole	⊂⊃	HDPE	+	Rly.Crossing
×	Bridge	x	Canal	⊂⊃	G.I.pipe	◉	OFC Joint (OFC -J)
•	(S.J.) Straight Joint						

35

Scanned with OKEN Scanner

ROUTE PLAN OF O F C CABLE

BETWEEN BAREILLY CITY-MATHURA CANT. SECTION

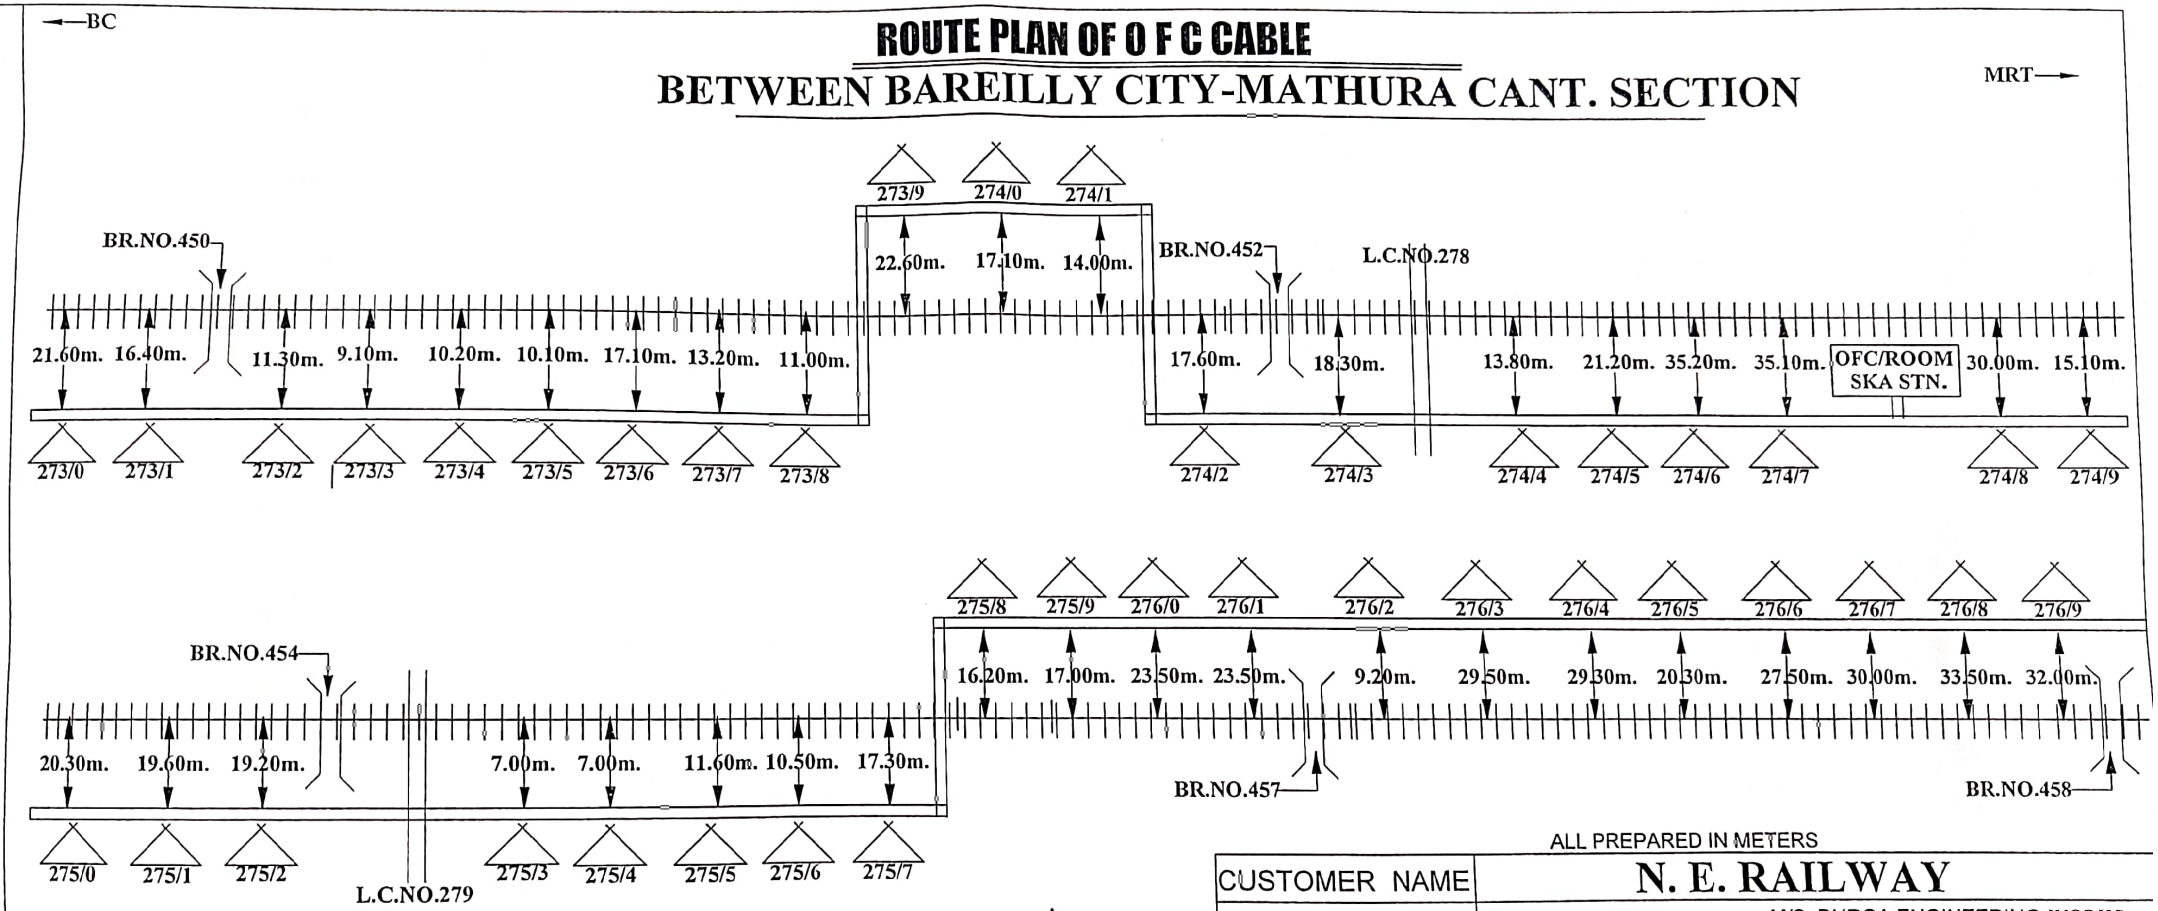

ALL PREPARED IN METERS

CUSTOMER NAME	N. E. RAILWAY
PREPARED BY	M/S. DURGA ENGINEERING WORKS Near- N.F Railway, Employee Union Office, KISHANGANJ, BIHAR.

Pramod Kum. — CONTRACTOR

SSE/TELE/CON/IZN

ASTE/CON/IZN

DY.CSTE/CON/IZN

	OFC CABLE							Sheet no.	37	Created By-	DURGA ENGG.
x	Culvert	*	Rly.Under Bridge	—	Rly.Track		Emergency Post	Created on		Created By-	DURGA ENGG.
×	Bridge	△	Pole		HDPE	+	Rly.Crossing	Revision on		Approved By-	N.E.Rly.
•	(S.J.) Straight Joint	x	Canal		G.I.pipe		OFC Joint (OFC -J)	Modified on		Ref.No.-	

LOCATION:- BC-MRT

36

Scanned with OKEN Scanner

ROUTE PLAN OF O F C CABLE

BETWEEN BAREILLY CITY-MATHURA CANT. SECTION

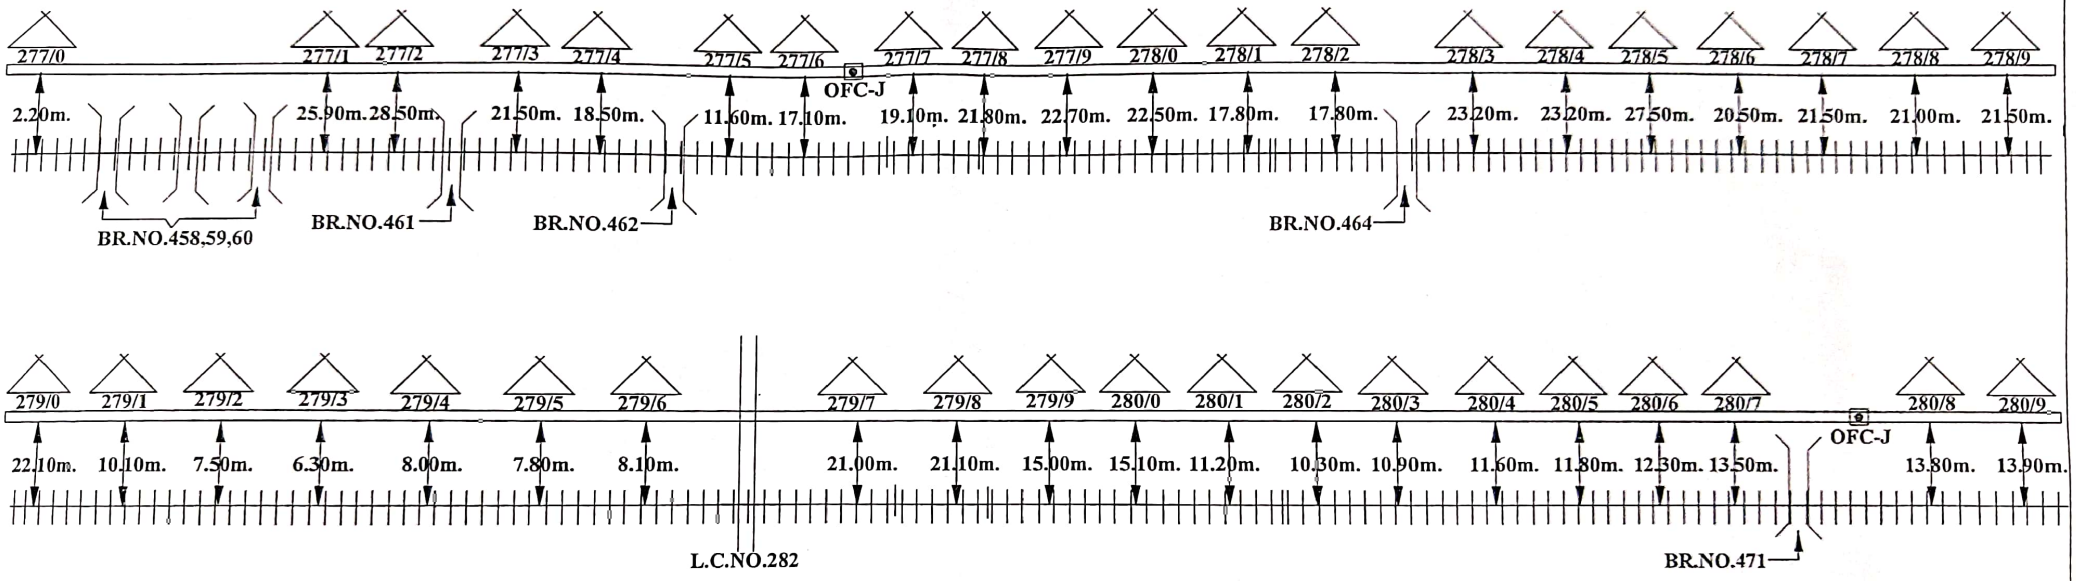

ALL PREPARED IN METERS

CUSTOMER NAME	**N. E. RAILWAY**
PREPARED BY	M/S. DURGA ENGINEERING WORKS Near- N.F Railway, Employee Union Office, KISHANGANJ, BIHAR.

CONTRACTOR | SSE/TELE/CON/IZN | ASTE/CON/IZN | DY.CSTE/CON/IZN

▬	OFC CABLE			▬	Rly.Track	⚠	Emergency Post	Sheet no. 38	Created By- DURGA ENGG.	LOCATION:-
x	Culvert	*	Rly.Under Bridge	⊂⊃	HDPE	*	Rly.Crossing	Created on	Created By- DURGA ENGG.	BC-MRT
×	Bridge	△	Pole	⊂⊃	G.I.pipe	◉	OFC Joint (OFC -J)	Revision on	Approved By- N.E.Rly.	
•	(S.J.) Straight Joint	x	Canal					Modified on	Ref.No.-	

Scanned with OKEN Scanner

ROUTE PLAN OF O F C CABLE

BETWEEN BAREILLY CITY-MATHURA CANT. SECTION

BC → MRT →

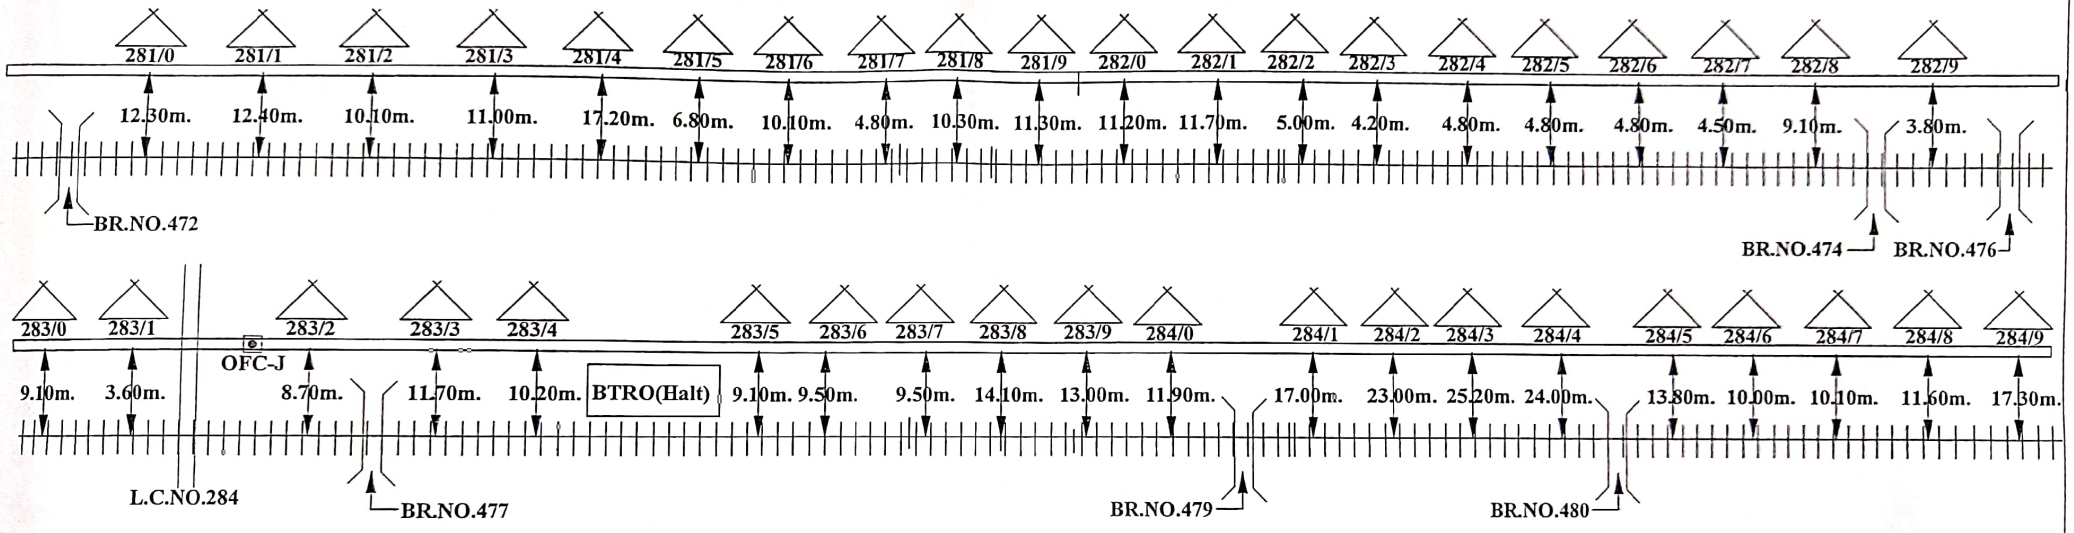

ALL PREPARED IN METERS

CUSTOMER NAME	N. E. RAILWAY
PREPARED BY	M/S. DURGA ENGINEERING WORKS Near- N.F Railway, Employee Union Office, KISHANGANJ, BIHAR.

CONTRACTOR | SSE/TELE/CON/IZN | ASTE/CON/IZN | DY.CSTE/CON/IZN

▬	OFC CABLE							Sheet no.	39	Created By-	DURGA ENGG.
x	Culvert	*	Rly.Under Bridge	═	Rly.Track	⚠	Emergency Post	Created on		Created By-	DURGA ENGG.
⋈	Bridge	△	Pole	⊂⊃	HDPE	✶	Rly.Crossing	Revision on		Approved By-	N.E.Rly.
•	(S.J.) Straight Joint	x	Canal	⊂⊃	G.I.pipe	◉	OFC Joint (OFC -J)	Modified on		Ref.No.-	

LOCATION:- BC-MRT

Scanned with OKEN Scanner

ROUTE PLAN OF O F C CABLE

BETWEEN BAREILLY CITY-MATHURA CANT. SECTION

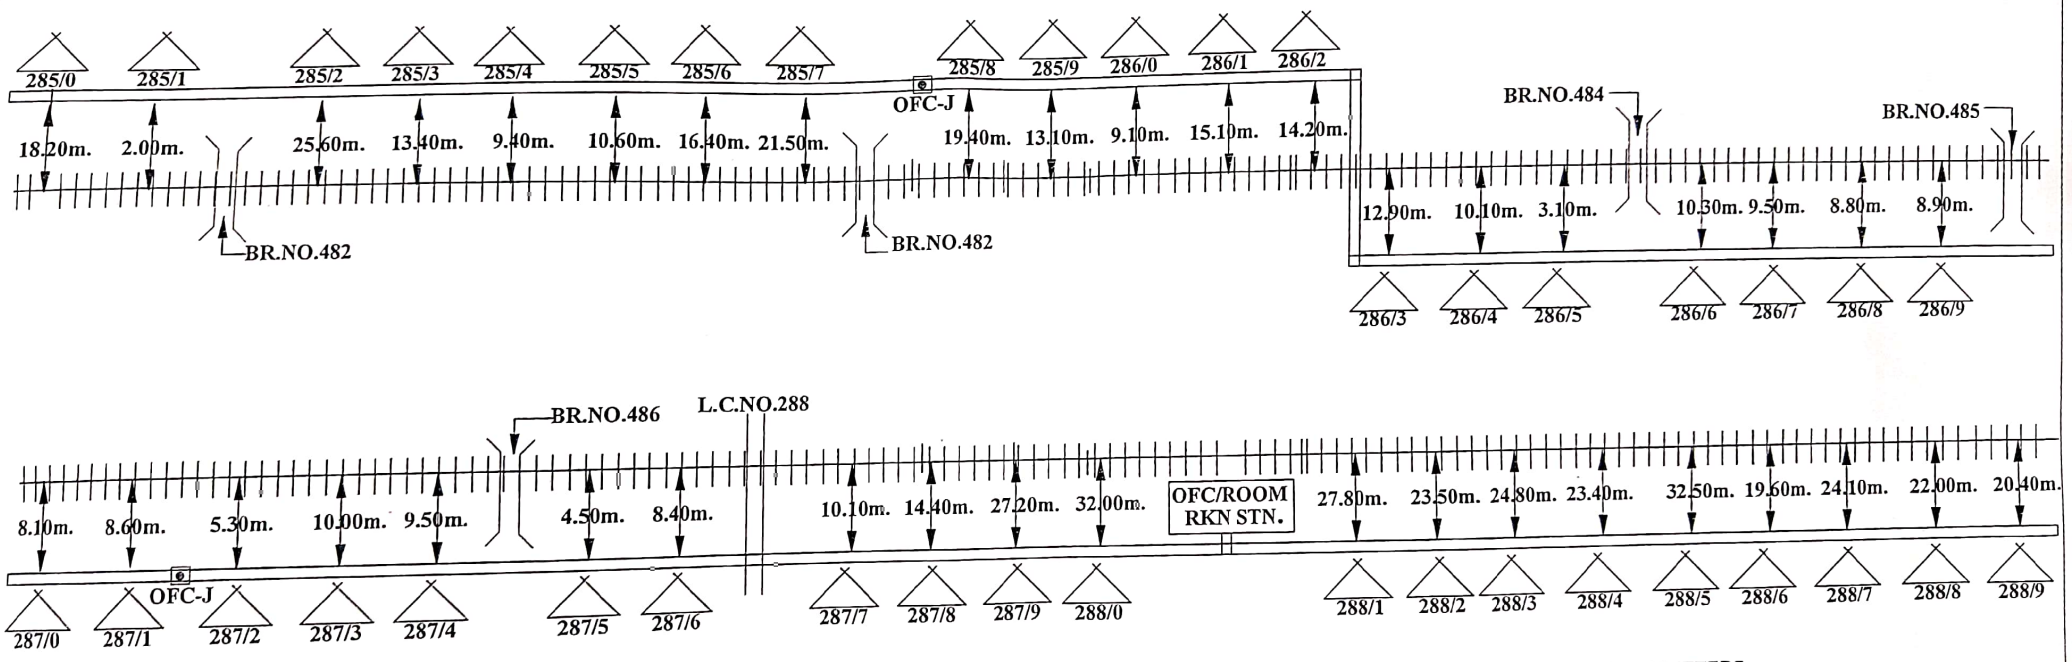

ALL PREPARED IN METERS

CUSTOMER NAME	N. E. RAILWAY
PREPARED BY	M/S. DURGA ENGINEERING WORKS Near- N.F Railway, Employee Union Office, KISHANGANJ, BIHAR.

Pramod Kum. — CONTRACTOR

Abhishek — SSE/TELE/CON/IZN

ASTE/CON/IZN

DY.CSTE/CON/IZN

Sheet no.	40	Created By-	DURGA ENGG.		LOCATION:-		
Created on		Created By-	DURGA ENGG.		BC-MRT		
Revision on		Approved By-	N.E.Rly.				
Modified on		Ref.No.-					

▬	OFC CABLE	*	Rly.Under Bridge	▬	Rly.Track	⚠	Emergency Post
x	Culvert	△	Pole	⊂⊃	HDPE	+	Rly.Crossing
✕	Bridge	x	Canal	⊂⊃	G.I.pipe	⊡	OFC Joint (OFC -J)
•	(S.J.) Straight Joint						

39

Scanned with OKEN Scanner

ROUTE PLAN OF O F C CABLE

BETWEEN BAREILLY CITY-MATHURA CANT. SECTION

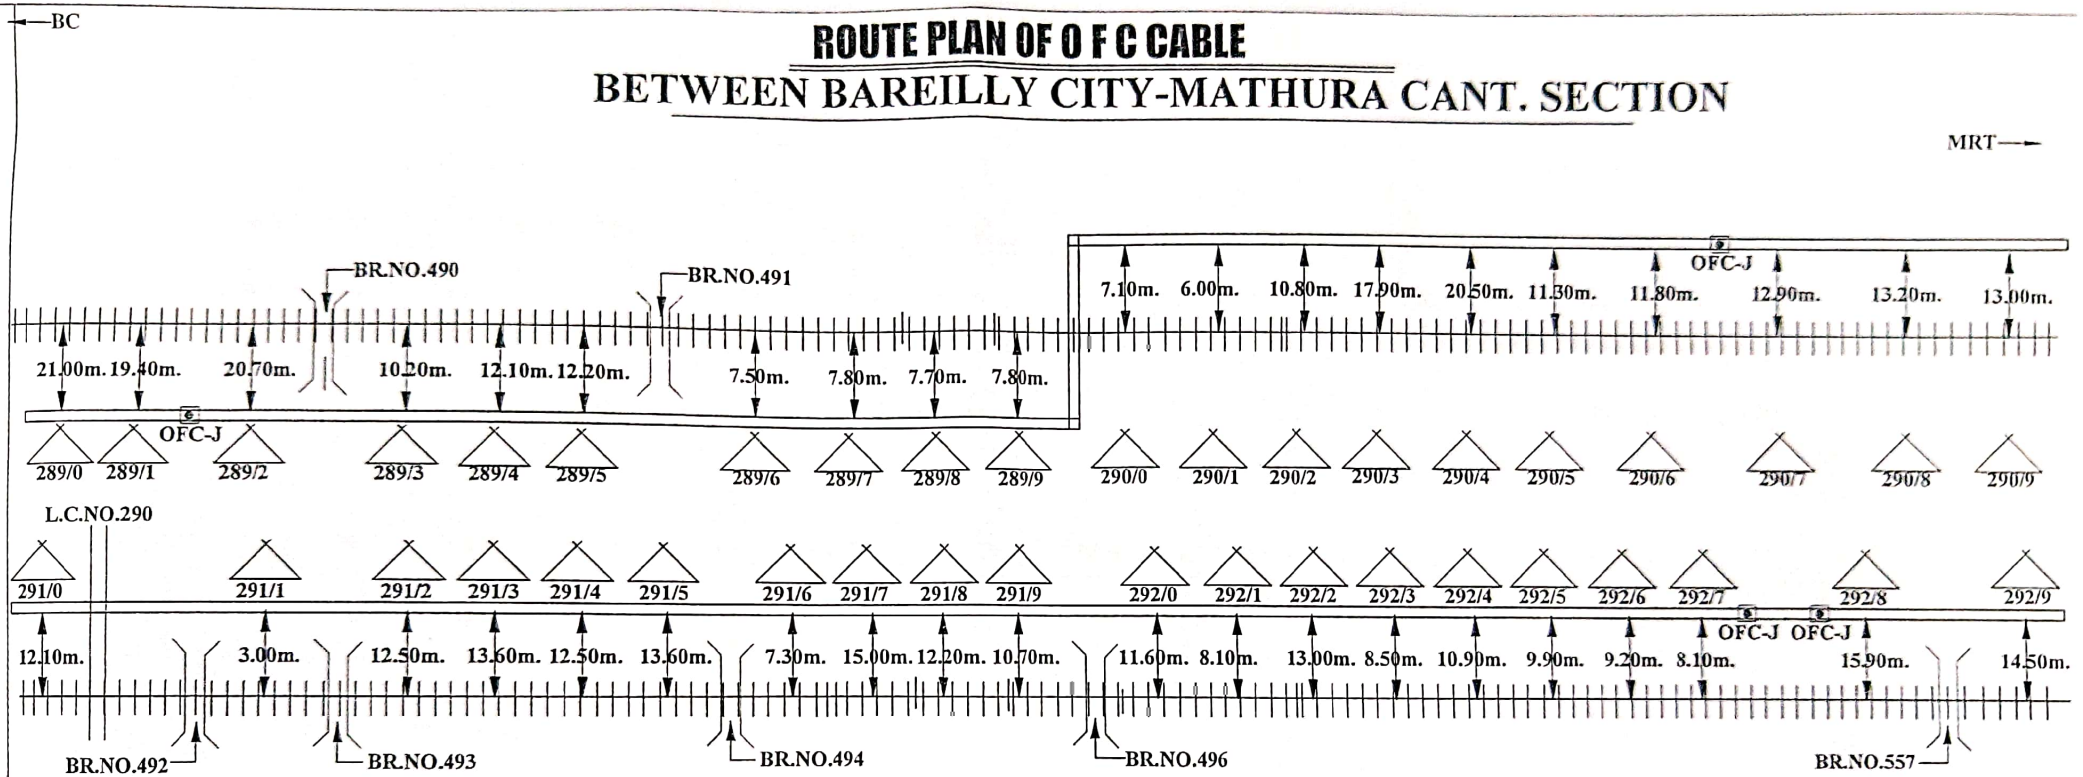

ALL PREPARED IN METERS

CUSTOMER NAME	N. E. RAILWAY
PREPARED BY	M/S. DURGA ENGINEERING WORKS Near- N.F Railway, Employee Union Office, KISHANGANJ, BIHAR.

CONTRACTOR | SSE/TELE/CON/IZN | ASTE/CON/IZN | DY.CSTE/CON/IZN

▬	OFC CABLE							Sheet no.	41	Created By-	DURGA ENGG.
x	Culvert	*	Rly.Under Bridge	▬	Rly.Track		Emergency Post	Created on		Created By-	DURGA ENGG.
⋊	Bridge	△	Pole	⊂⊃	HDPE	+	Rly.Crossing	Revision on		Approved By-	N.E.Rly.
•	(S.J.) Straight Joint	x	Canal	⊂⊃	G.I.pipe	⊙	OFC Joint (OFC -J)	Modified on		Ref.No.-	

LOCATION:- BC-MRT

40

Scanned with OKEN Scanner

ROUTE PLAN OF O F C CABLE
BETWEEN BAREILLY CITY-MATHURA CANT. SECTION

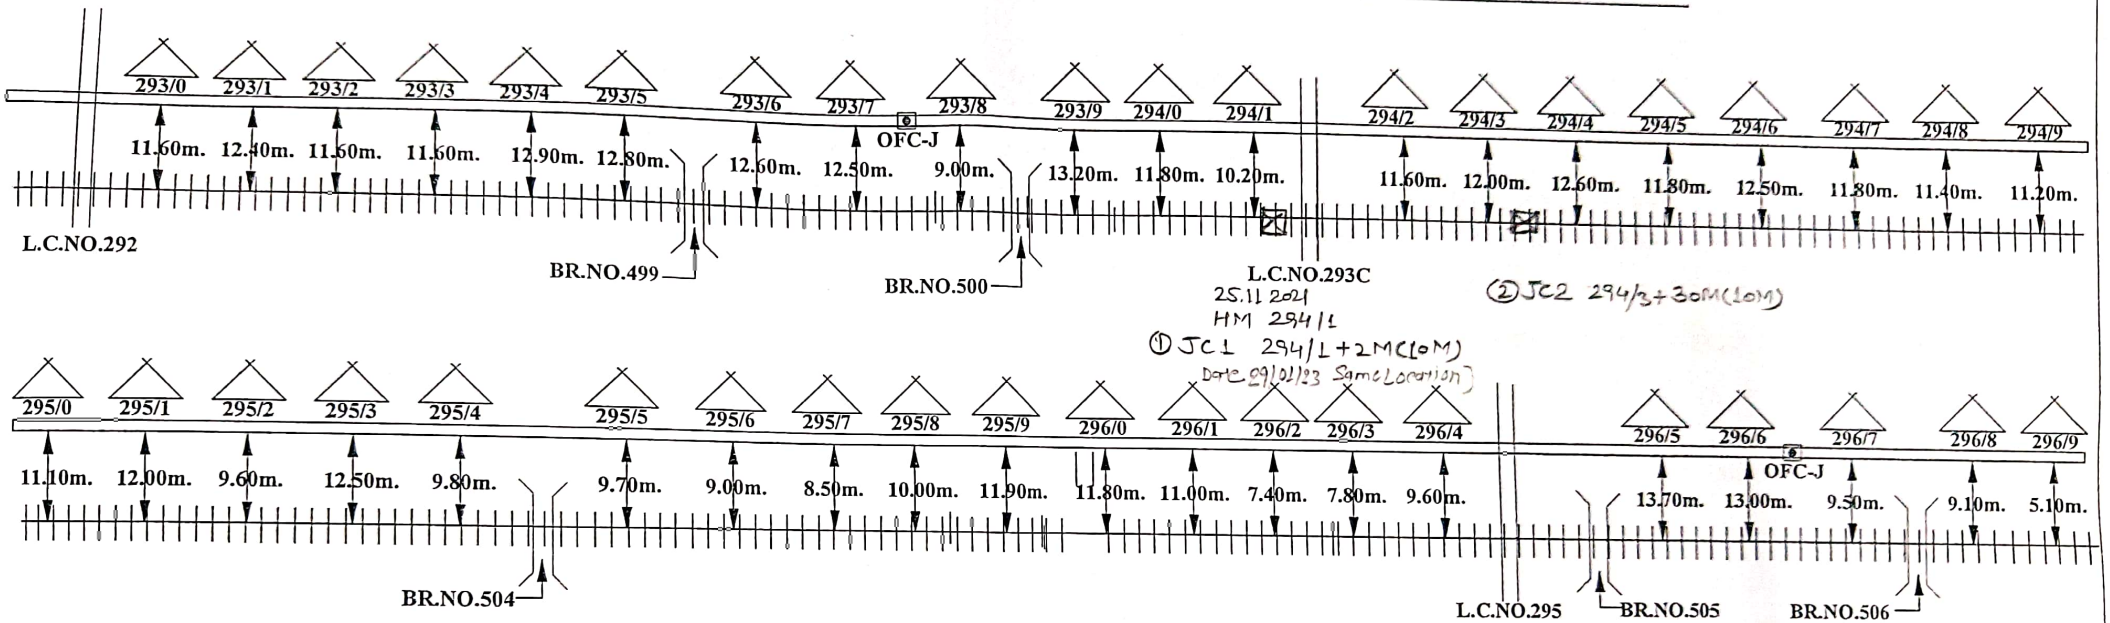

ALL PREPARED IN METERS

CUSTOMER NAME	N. E. RAILWAY
PREPARED BY	M/S. DURGA ENGINEERING WORKS Near- N.F Railway, Employee Union Office, KISHANGANJ, BIHAR.

Pramod Kr. — CONTRACTOR
Abhishek — SSE/TELE/CON/IZN
ASTE/CON/IZN
DY.CSTE/CON/IZN

▬	OFC CABLE			▬	Rly.Track	⚠	Emergency Post	Sheet no.	42	Created By-	DURGA ENGG.
x	Culvert	*	Rly.Under Bridge	⊂⊃	HDPE	+	Rly.Crossing	Created on		Created By-	DURGA ENGG.
⋊	Bridge	△	Pole	⊂⊃	G.I.pipe	◉	OFC Joint (OFC -J)	Revision on		Approved By-	N.E.Rly.
•	(S.J.) Straight Joint	x	Canal					Modified on		Ref.No.-	

LOCATION:- BC-MRT

Scanned with OKEN Scanner

ROUTE PLAN OF O F C CABLE

BETWEEN BAREILLY CITY-MATHURA CANT. SECTION

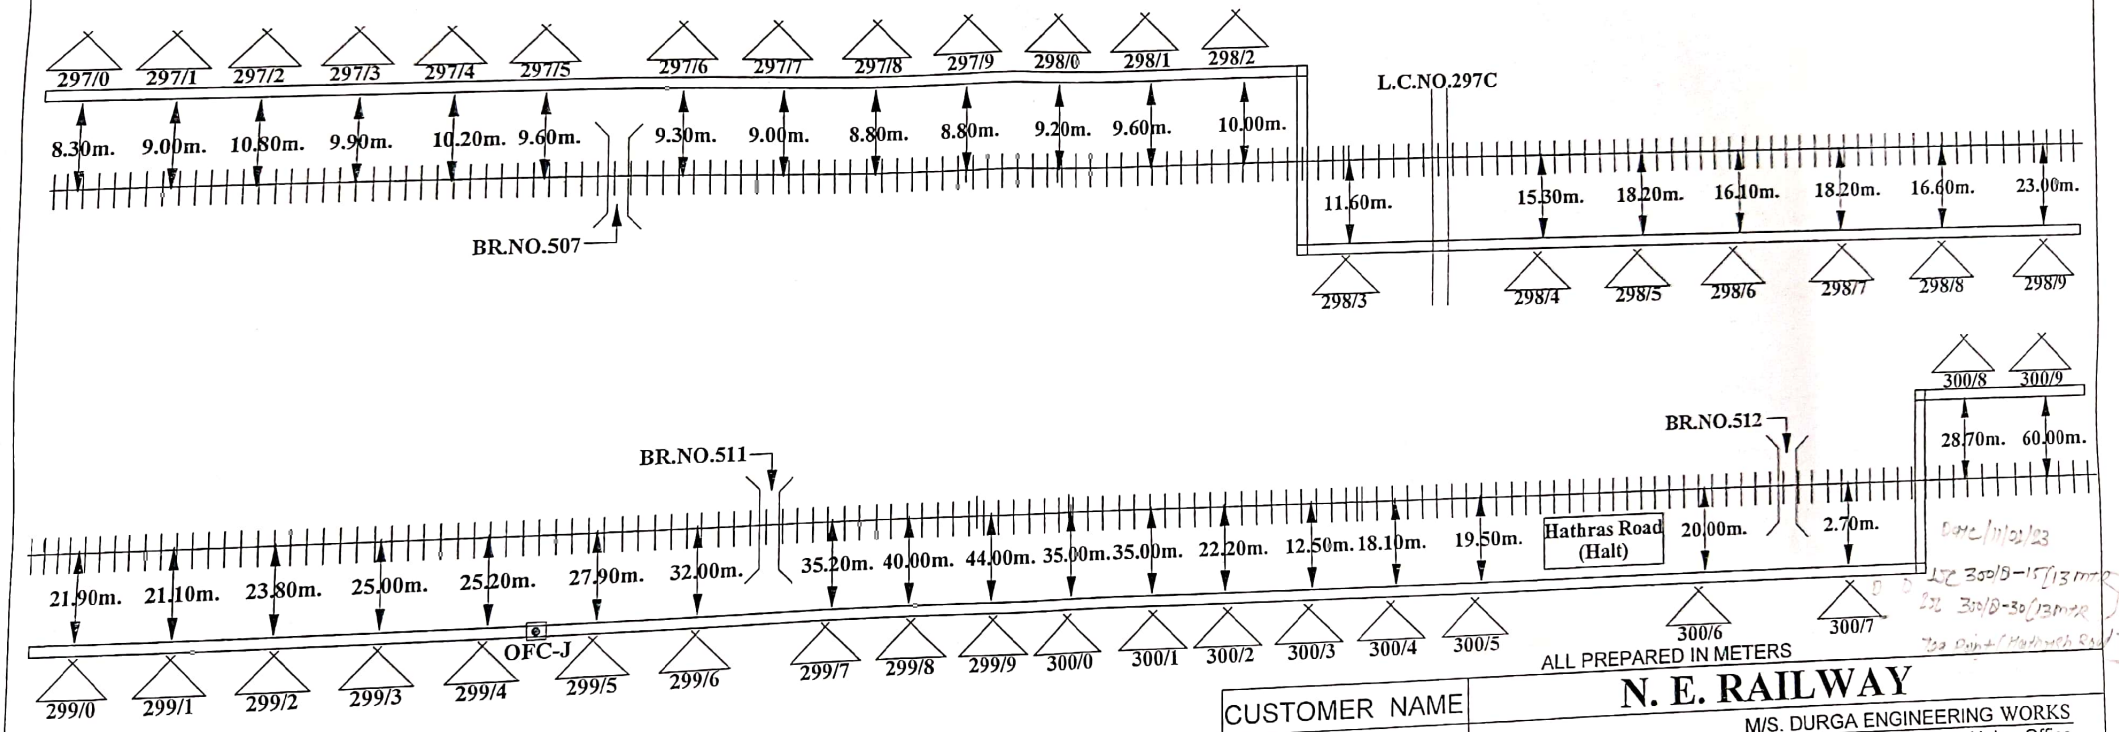

ALL PREPARED IN METERS

CUSTOMER NAME	N. E. RAILWAY
PREPARED BY	M/S. DURGA ENGINEERING WORKS Near- N.F Railway, Employee Union Office, KISHANGANJ, BIHAR.

Sheet no.	43	Created By-	DURGA ENGG.	LOCATION -
Created on		Created By-	DURGA ENGG.	BC-MRT
Revision on		Approved By-	N.E.Rly.	
Modified on		Ref.No.-		

CONTRACTOR — SSE/TELE/CON/IZN — ASTE/CON/IZN — DY.CSTE/CON/IZN

	OFC CABLE		Rly.Under Bridge		Rly.Track
x	Culvert		Pole		HDPE
	Bridge		Canal		G.I.pipe
•	(S.J.) Straight Joint				

	Emergency Post
	Rly.Crossing
	OFC Joint (OFC -J)

Scanned with OKEN Scanner

ROUTE PLAN OF O F C CABLE

BETWEEN BAREILLY CITY-MATHURA CANT. SECTION

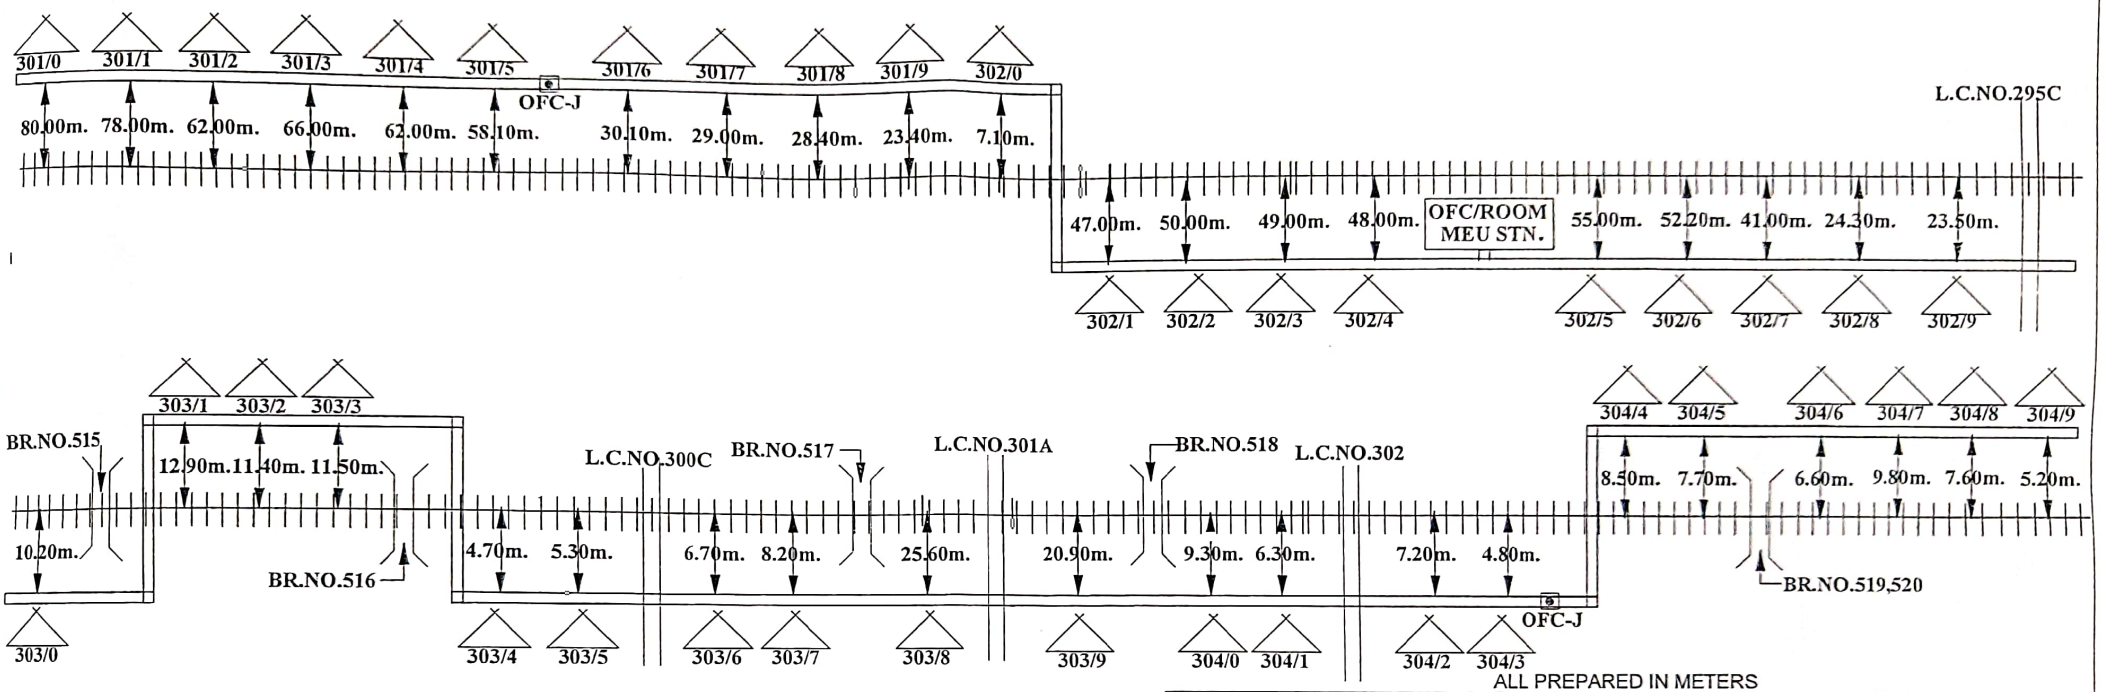

ALL PREPARED IN METERS

CUSTOMER NAME	N. E. RAILWAY
PREPARED BY	M/S. DURGA ENGINEERING WORKS Near- N.F Railway, Employee Union Office, KISHANGANJ, BIHAR.

CONTRACTOR — SSE/TELE/CON/IZN — ASTE/CON/IZN — DY.CSTE/CON/IZN

▬	OFC CABLE						Sheet no.	44	Created By-	DURGA ENGG.	LOCATION :-
x	Culvert	*	Rly.Under Bridge	▬	Rly.Track		Emergency Post		Created on		Created By-	DURGA ENGG.	BC-MRT
⌅	Bridge	△	Pole	⊂⊃	HDPE	+	Rly.Crossing		Revision on		Approved By-	N.E.Rly.	
•	(S.J.) Straight Joint	x	Canal	⊂⊃	G.I.pipe	▣	OFC Joint (OFC -J)		Modified on		Ref.No.-		

Scanned with OKEN Scanner

ROUTE PLAN OF O F C CABLE

BETWEEN BAREILLY CITY-MATHURA CANT. SECTION

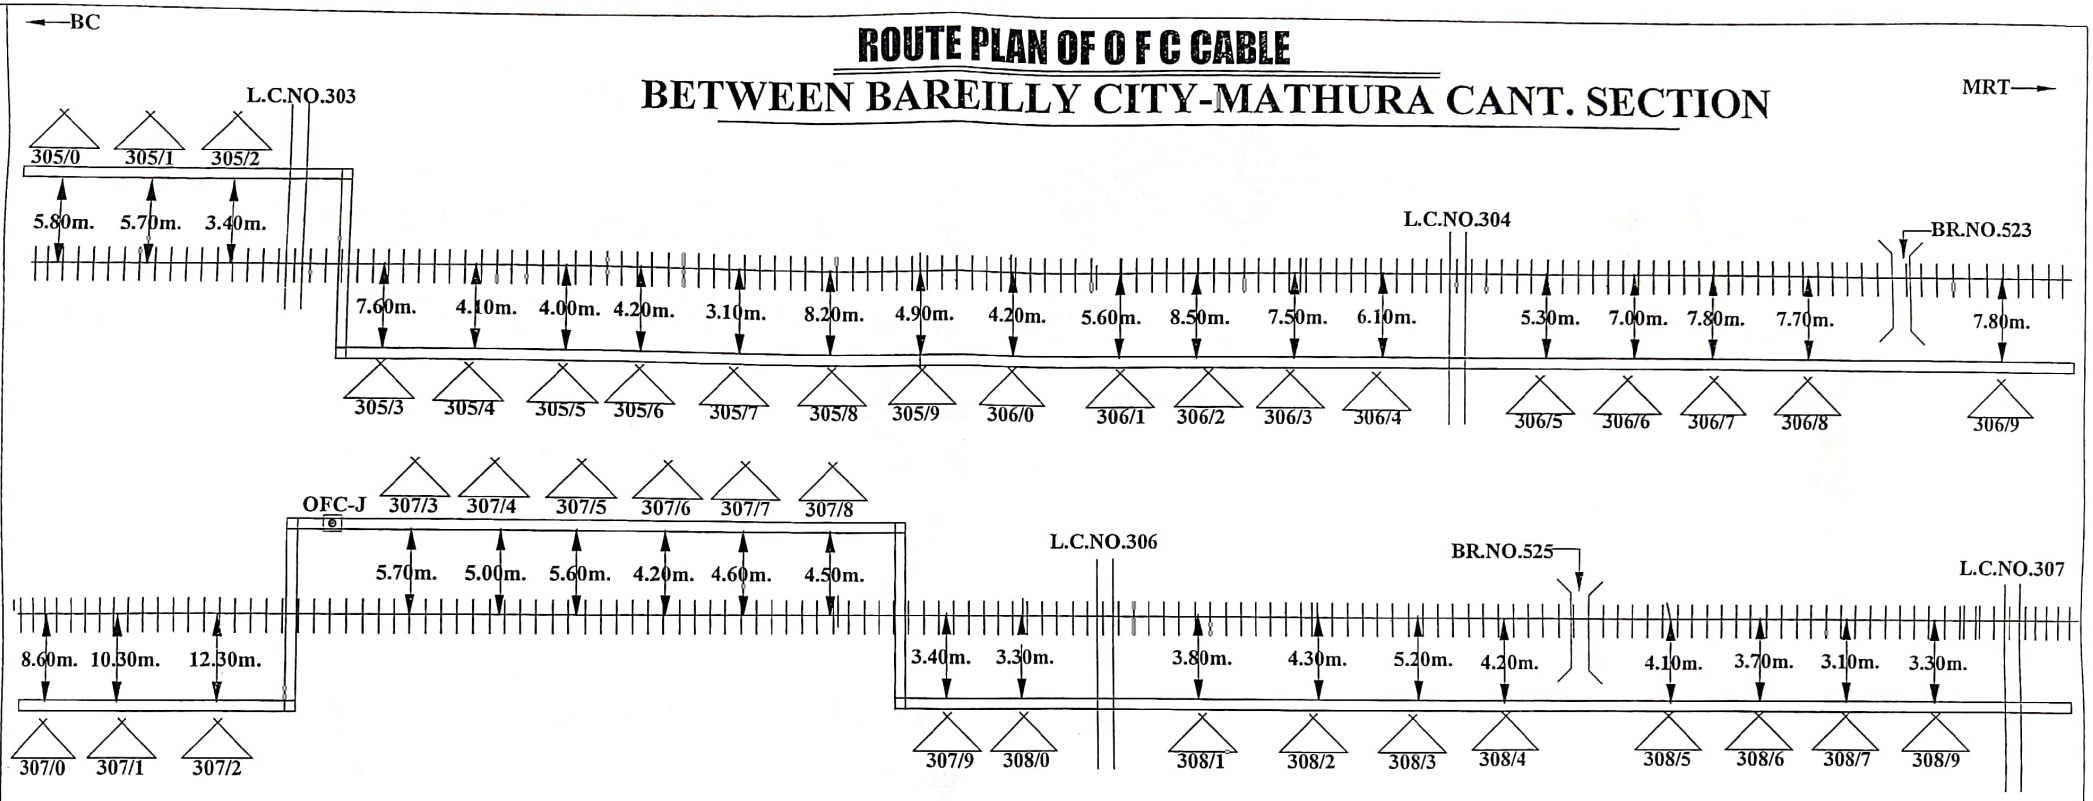

ALL PREPARED IN METERS

CUSTOMER NAME	N. E. RAILWAY
PREPARED BY	M/S. DURGA ENGINEERING WORKS Near- N.F Railway, Employee Union Office, KISHANGANJ, BIHAR.

CONTRACTOR | SSE/TELE/CON/IZN | ASTE/CON/IZN | DY.CSTE/CON/IZN

	OFC CABLE	*	Rly.Under Bridge	—	Rly.Track		Emergency Post	Sheet no.	45
x	Culvert	△	Pole	⊂⊃	HDPE	+	Rly.Crossing	Created on	
⋉	Bridge	x	Canal	⊂⊃	G.I.pipe	◉	OFC Joint (OFC -J)	Revision on	
•	(S.J.) Straight Joint							Modified on	

Created By-	DURGA ENGG.		
Created By-	DURGA ENGG.		
Approved By-	N.E.Rly.		
Ref.No.-			

LOCATION:-
BC-MRT

Scanned with OKEN Scanner

ROUTE PLAN OF O F C CABLE

BETWEEN BAREILLY CITY-MATHURA CANT. SECTION

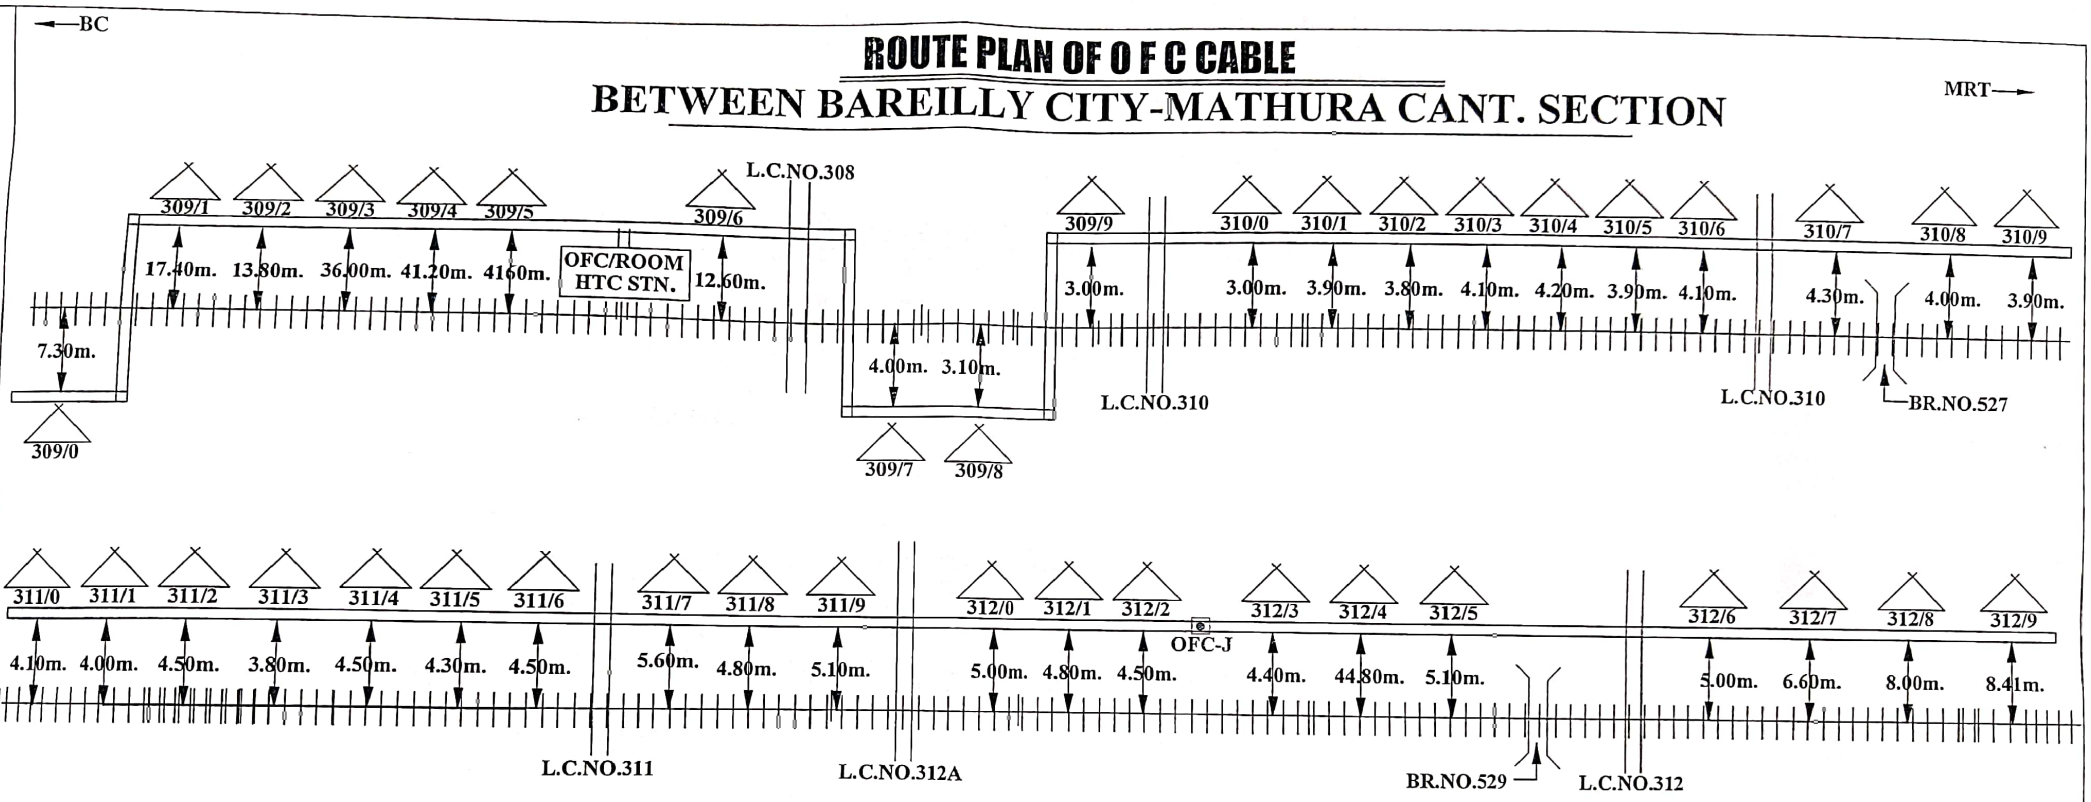

ALL PREPARED IN METERS

CUSTOMER NAME	N. E. RAILWAY
PREPARED BY	M/S. DURGA ENGINEERING WORKS Near- N.F Railway, Employee Union Office, KISHANGANJ, BIHAR.

CONTRACTOR | SSE/TELE/CON/IZN | ASTE/CON/IZN | DY.CSTE/CON/IZN

OFC CABLE		Rly.Under Bridge		Rly.Track		Emergency Post	Sheet no.	46	Created By- DURGA ENGG.
Culvert		Pole		HDPE		Rly.Crossing	Created on		Created By- DURGA ENGG.
Bridge		Canal		G.I.pipe		OFC Joint (OFC -J)	Revision on		Approved By- N.E.Rly.
(S.J.) Straight Joint							Modified on		Ref.No.-

LOCATION.-
BC-MRT

45

Scanned with OKEN Scanner

BC

ROUTE PLAN OF O F C CABLE

BETWEEN BAREILLY CITY-MATHURA CANT. SECTION

MRT

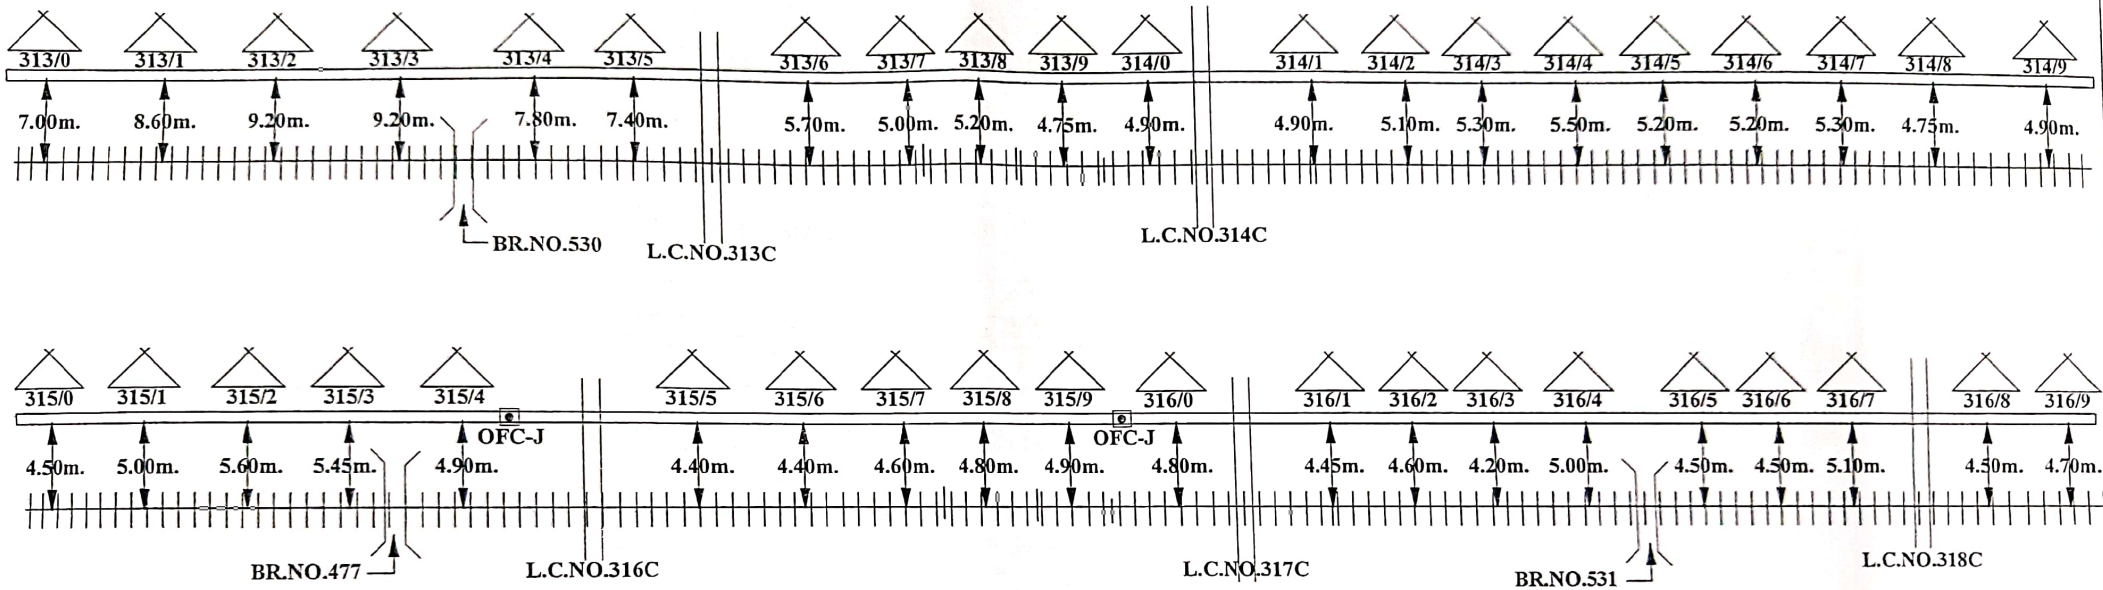

ALL PREPARED IN METERS

CUSTOMER NAME	N. E. RAILWAY
PREPARED BY	M/S. DURGA ENGINEERING WORKS Near- N.F Railway, Employee Union Office, KISHANGANJ, BIHAR.

Pramod Kum — CONTRACTOR

SSE/TELE/CON/IZN

ASTE/CON/IZN

DY.CSTE/CON/IZN

▬	OFC CABLE							Sheet no.	47	Created By-	DURGA ENGG.
x	Culvert	*	Rly.Under Bridge	—	Rly.Track	⚠	Emergency Post	Created on		Created By-	DURGA ENGG.
×	Bridge	△	Pole	⊂⊃	HDPE	+	Rly.Crossing	Revision on		Approved By-	N.E.Rly.
•	(S.J.) Straight Joint	x	Canal	⊂⊃	G.I.pipe	⊙	OFC Joint (OFC -J)	Modified on		Ref.No.-	

LOCATION:- BC-MRT

Scanned with OKEN Scanner

ROUTE PLAN OF O F C CABLE

BETWEEN BAREILLY CITY-MATHURA CANT. SECTION

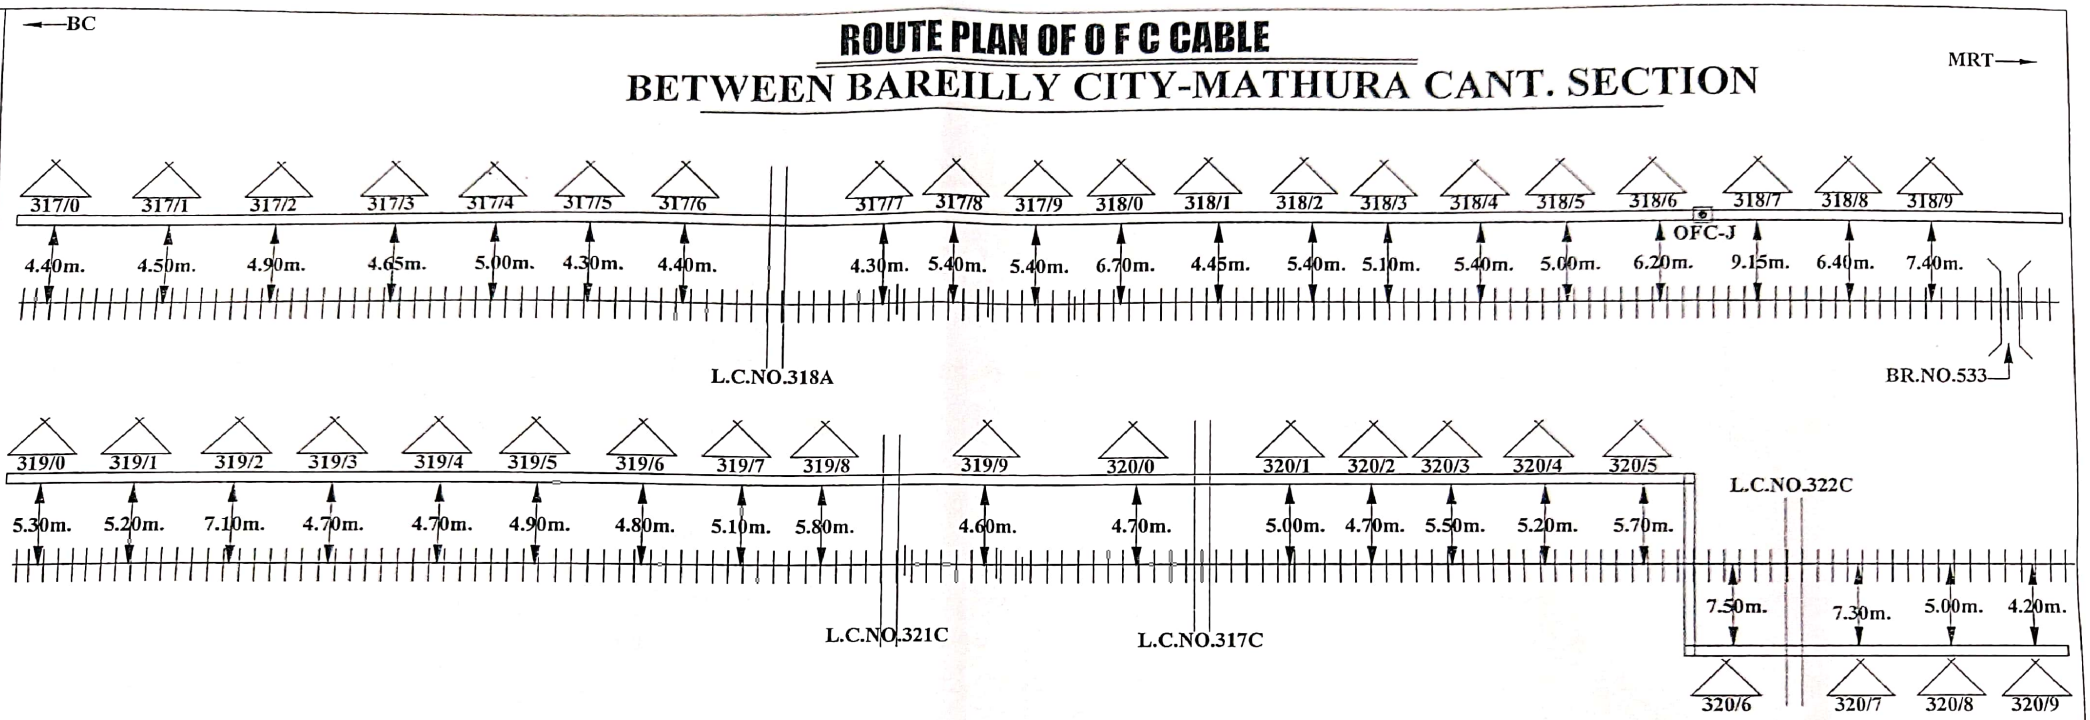

ALL PREPARED IN METERS

CUSTOMER NAME	N. E. RAILWAY
PREPARED BY	M/S. DURGA ENGINEERING WORKS Near- N.F Railway, Employee Union Office, KISHANGANJ, BIHAR.

Pramod kum-
CONTRACTOR

SSE/TELE/CON/IZN

ASTE/CON/IZN

DY.CSTE/CON/IZN

	OFC CABLE							Sheet no.	48	Created By-	DURGA ENGG.
x	Culvert	*	Rly.Under Bridge	—	Rly.Track	△	Emergency Post	Created on		Created By-	DURGA ENGG.
×	Bridge	△	Pole		HDPE	+	Rly.Crossing	Revision on		Approved By-	N.E.Rly.
•	(S.J.) Straight Joint	x	Canal		G.I.pipe	⊡	OFC Joint (OFC -J)	Modified on		Ref.No.-	

LOCATION:-

BC-MRT

Scanned with OKEN Scanner

ROUTE PLAN OF O F C CABLE

BETWEEN BAREILLY CITY-MATHURA CANT. SECTION

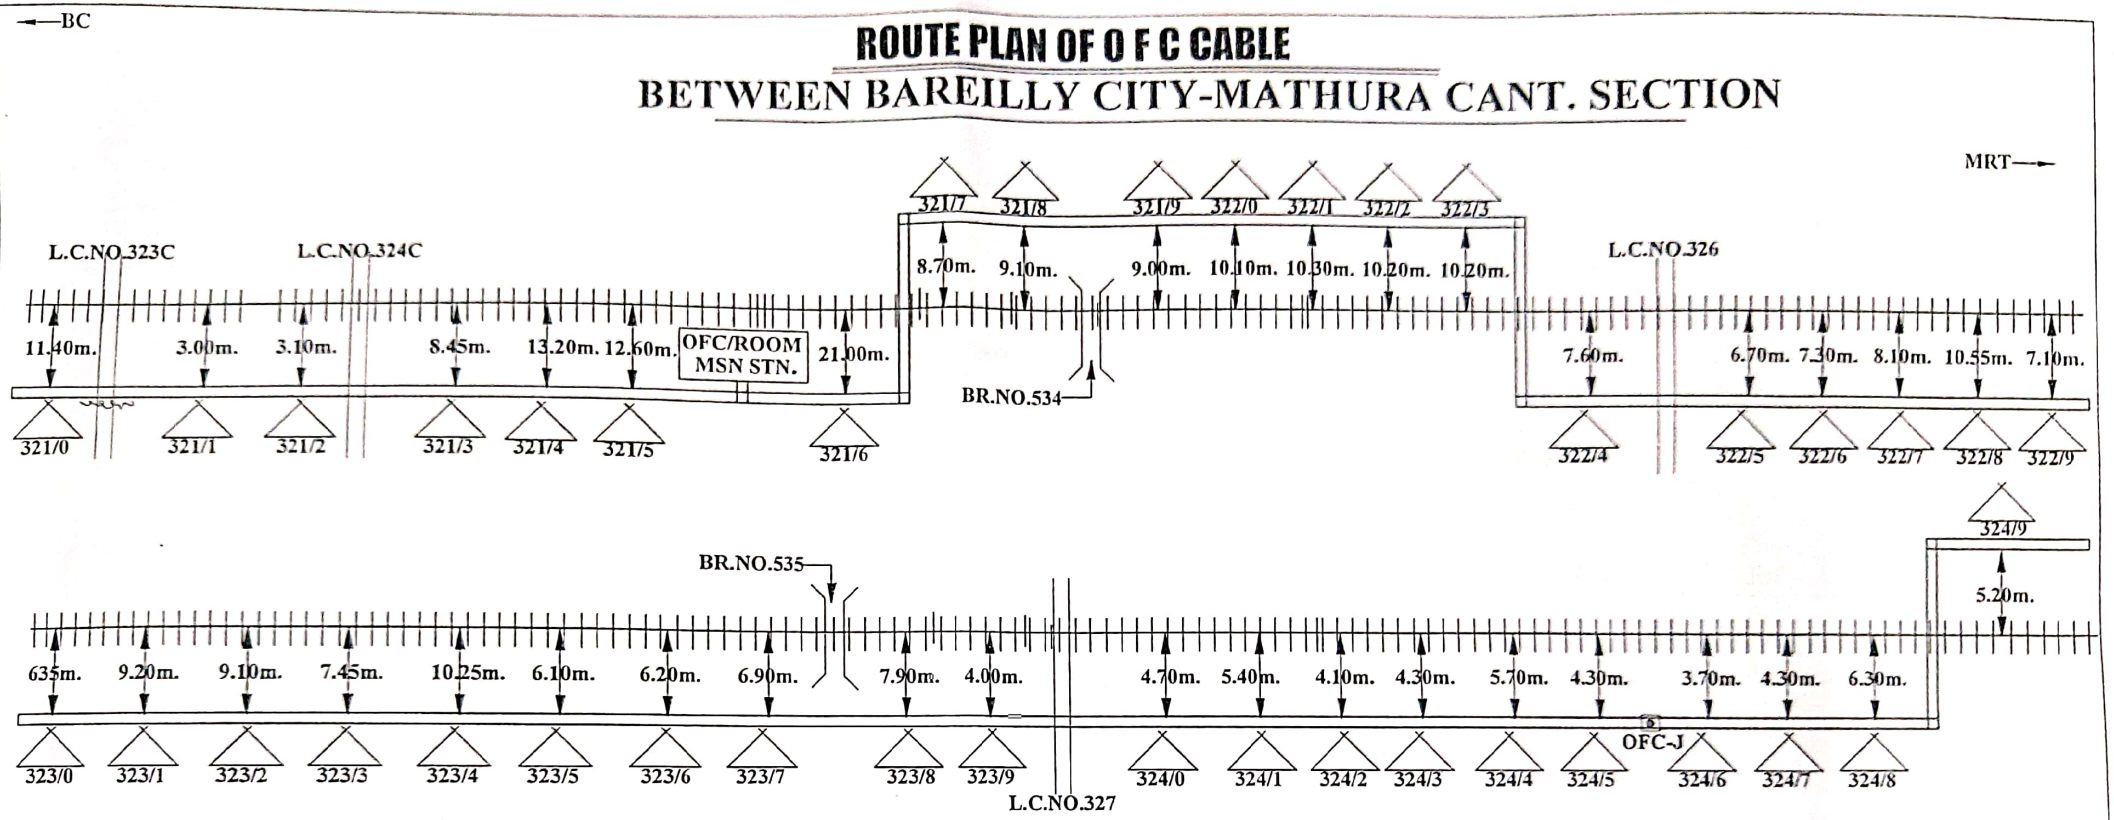

ALL PREPARED IN METERS

CUSTOMER NAME	N. E. RAILWAY
PREPARED BY	M/S. DURGA ENGINEERING WORKS Near- N.F Railway, Employee Union Office, KISHANGANJ, BIHAR.

CONTRACTOR — SSE/TELE/CON/IZN — ASTE/CON/IZN — DY.CSTE/CON/IZN

▬	OFC CABLE	*	Rly.Under Bridge	—	Rly.Track	♙	Emergency Post	Sheet no.	49	Created By- DURGA ENGG.
x	Culvert	△	Pole	⇔	HDPE	+	Rly.Crossing	Created on		Created By- DURGA ENGG.
⌅	Bridge	x	Canal	⇔	G.I.pipe	⊙	OFC Joint (OFC -J)	Revision on		Approved By- N.E.Rly.
•	(S.J.) Straight Joint							Modified on		Ref.No.-

LOCATION:- BC-MRT

48

Scanned with OKEN Scanner

ROUTE PLAN OF O F C CABLE

BETWEEN BAREILLY CITY-MATHURA CANT. SECTION

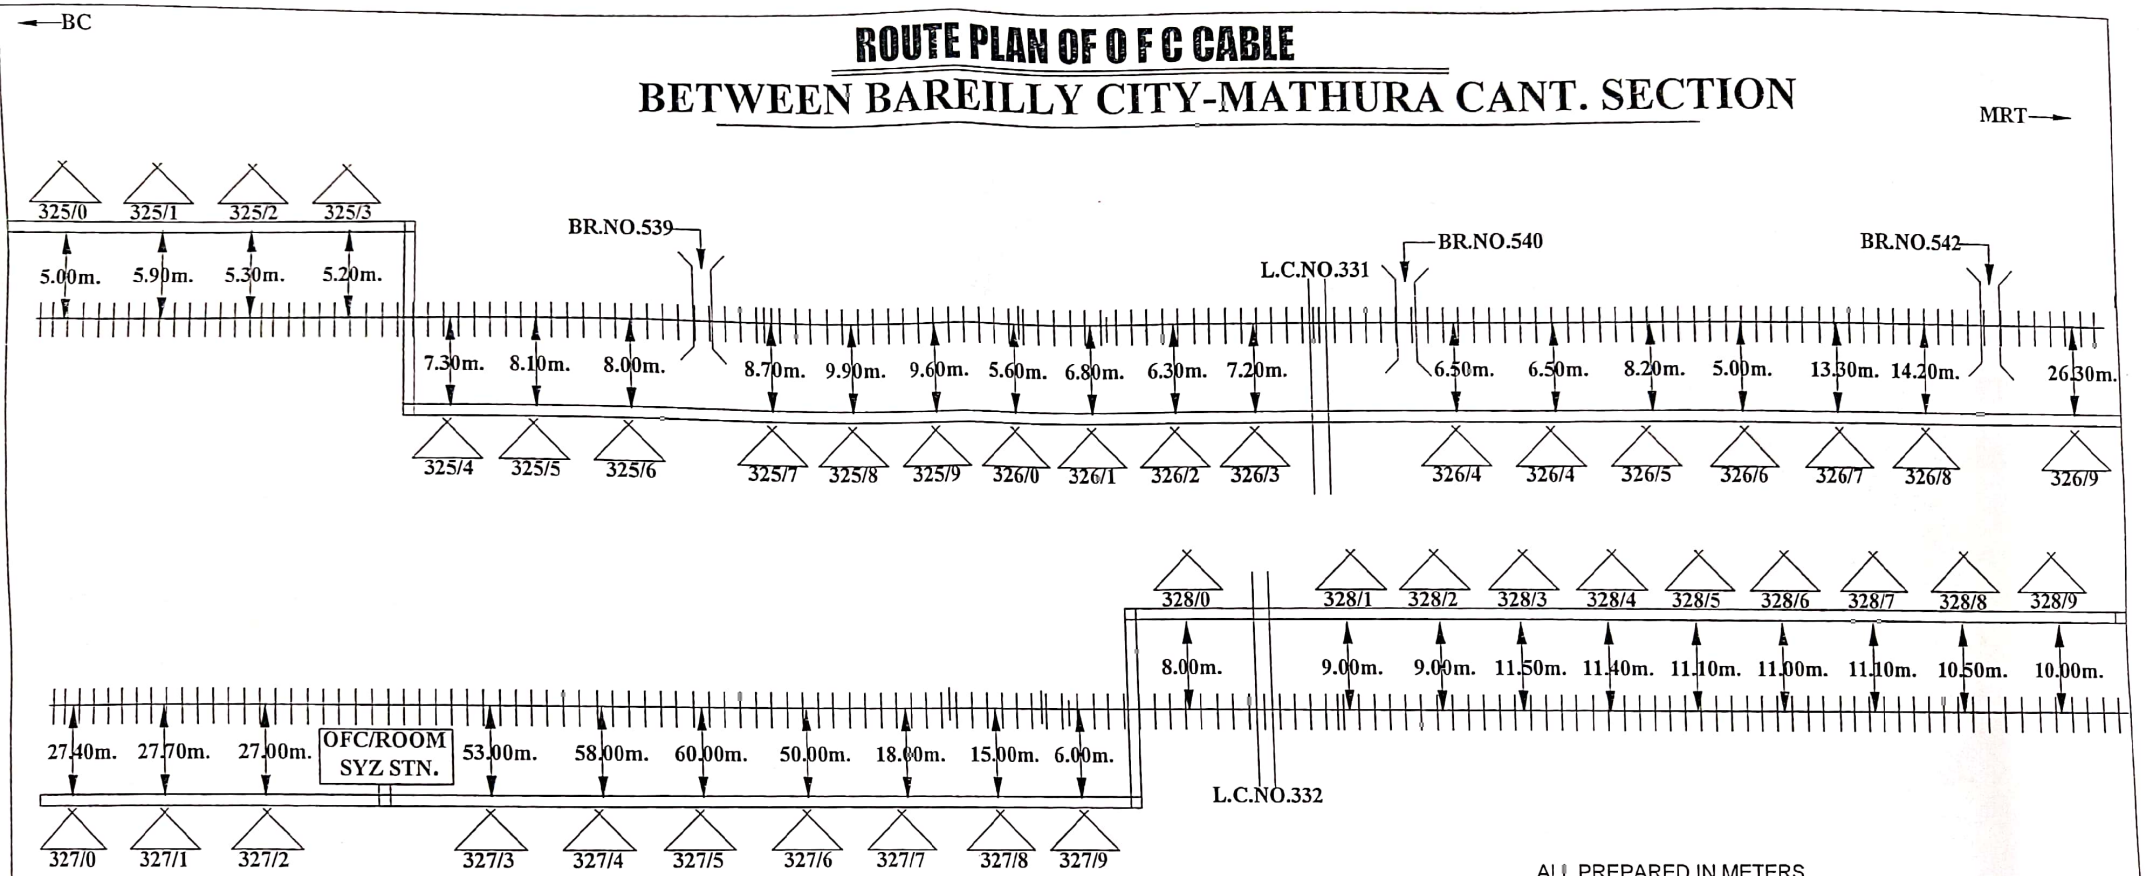

ALL PREPARED IN METERS

CUSTOMER NAME	N. E. RAILWAY
PREPARED BY	M/S. DURGA ENGINEERING WORKS Near- N.F Railway, Employee Union Office, KISHANGANJ, BIHAR.

Pramod Ku. — CONTRACTOR

Abhishek — SSE/TELE/CON/IZN

ASTE/CON/IZN

DY.CSTE/CON/IZN

▬	OFC CABLE	*	Rly.Under Bridge	═	Rly.Track	△	Emergency Post	Sheet no.	50	Created By-	DURGA ENGG.
x	Culvert	△	Pole	⊂⊃	HDPE	+	Rly.Crossing	Created on		Created By-	DURGA ENGG.
⌅	Bridge	x	Canal	⊂⊃	G.I.pipe	◉	OFC Joint (OFC -J)	Revision on		Approved By-	N.E.Rly.
•	(S.J.) Straight Joint							Modified on		Ref.No.-	

LOCATION -

BC-MRT

Scanned with OKEN Scanner

ROUTE PLAN OF O F C CABLE

BETWEEN BAREILLY CITY-MATHURA CANT. SECTION

BC ← → MRT

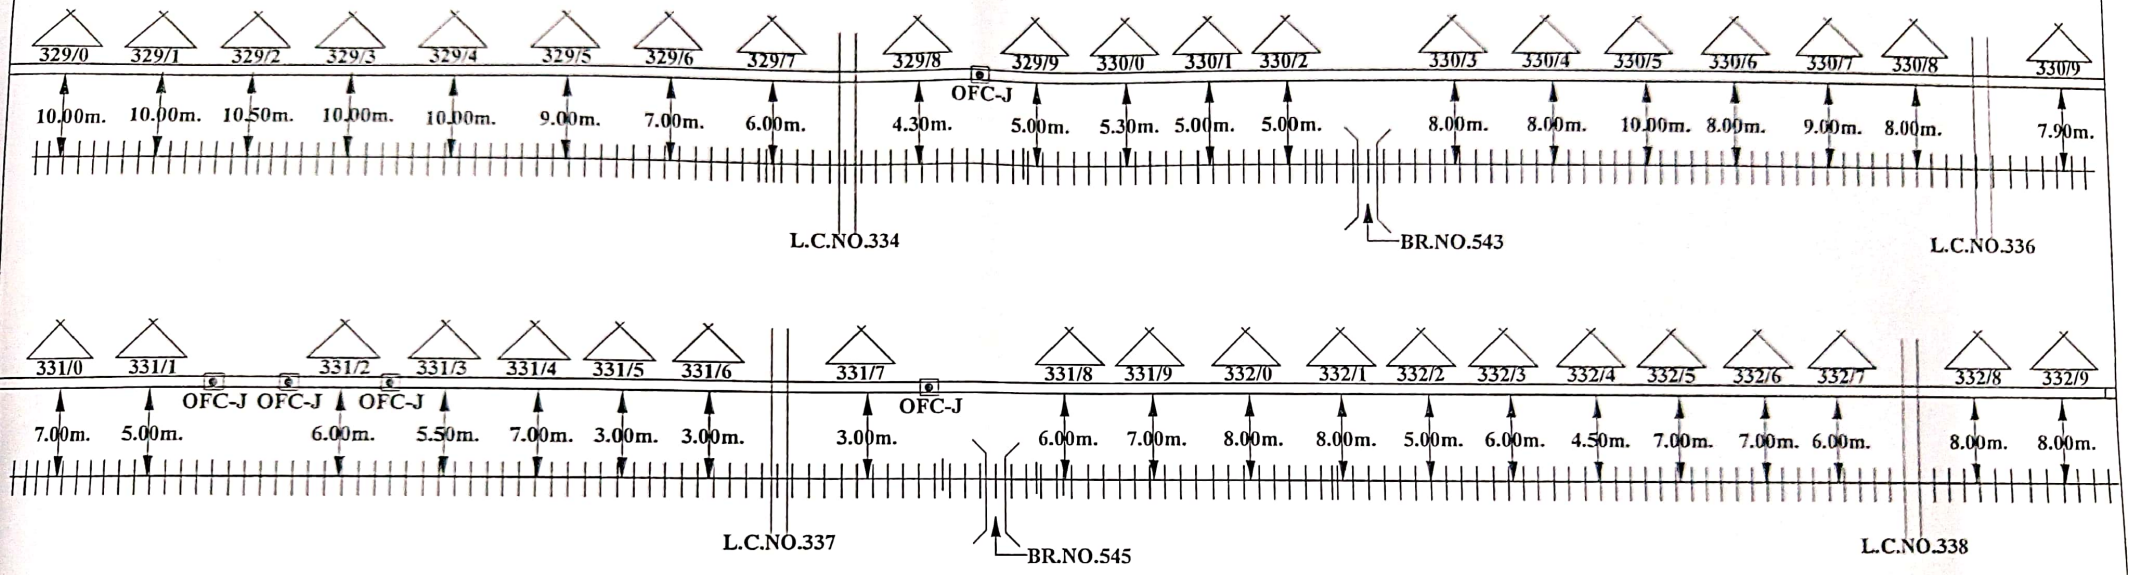

ALL PREPARED IN METERS

CUSTOMER NAME	N. E. RAILWAY										
PREPARED BY	M/S. DURGA ENGINEERING WORKS Near- N.F Railway, Employee Union Office, KISHANGANJ, BIHAR.										
							Sheet no.	51	Created By-	DURGA ENGG.	LOCATION :-
							Created on		Created By-	DURGA ENGG.	BC-MRT
							Revision on		Approved By-	N.E.Rly.	
							Modified on		Ref.No.-		

▬	OFC CABLE						
x	Culvert	*	Rly.Under Bridge	—	Rly.Track	⚠	Emergency Post
✕	Bridge	△	Pole	⇦⇨	HDPE	+	Rly.Crossing
•	(S.J.) Straight Joint	x	Canal	⇦⇨	G.I.pipe	◉	OFC Joint (OFC -J)

Pramod Kum. — CONTRACTOR

Abhishek. — SSE/TELE/CON/IZN

— ASTE/CON/IZN

— DY.CSTE/CON/IZN

Scanned with OKEN Scanner

ROUTE PLAN OF O F C CABLE

BETWEEN BAREILLY CITY-MATHURA CANT. SECTION

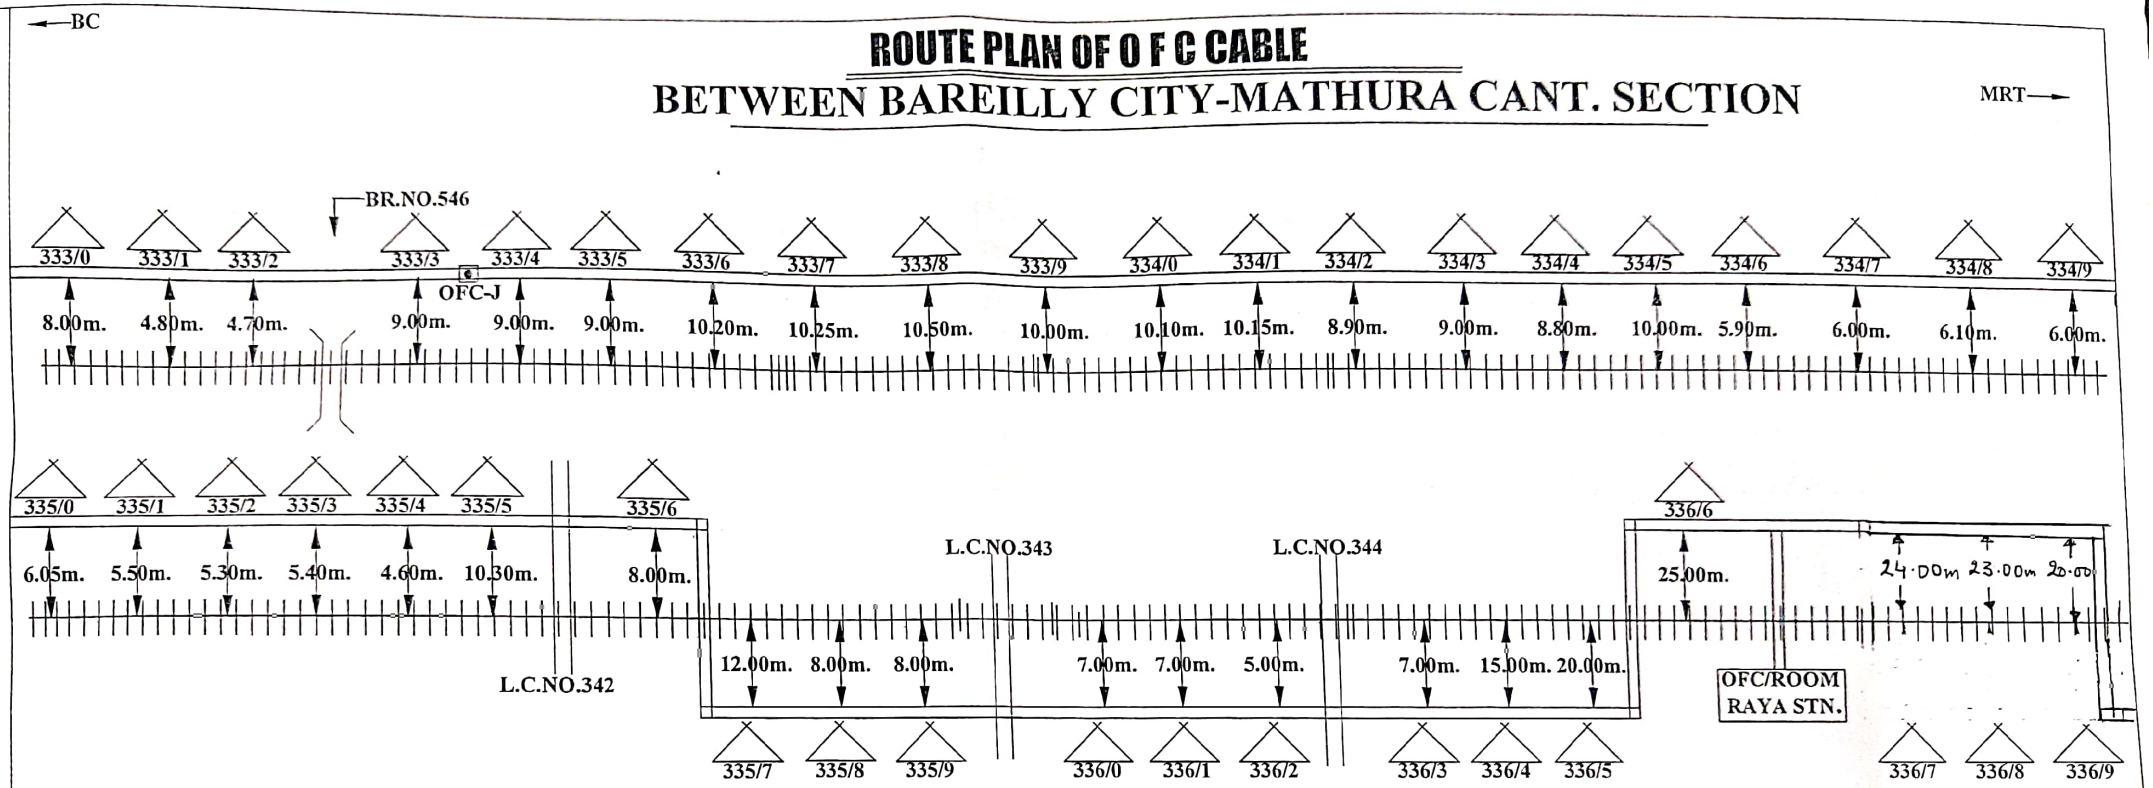

ALL PREPARED IN METERS

CUSTOMER NAME	N. E. RAILWAY					
PREPARED BY	M/S. DURGA ENGINEERING WORKS Near- N.F Railway, Employee Union Office, KISHANGANJ, BIHAR.					
	Sheet no.	52	Created By-	DURGA ENGG.		LOCATION:-
	Created on		Created By-	DURGA ENGG.		BC-MRT
	Revision on		Approved By-	N.E.Rly.		
	Modified on		Ref.No.-			

CONTRACTOR SSE/TELE/CON/IZN ASTE/CON/IZN DY.CSTE/CON/IZN

▬	OFC CABLE						
x	Culvert	*	Rly.Under Bridge	▬	Rly.Track	△	Emergency Post
×	Bridge	△	Pole	▭	HDPE	*	Rly.Crossing
•	(S.J.) Straight Joint	x	Canal	▭	G.I.pipe	◉	OFC Joint (OFC -J)

Scanned with OKEN Scanner

ROUTE PLAN OF O F C CABLE

BETWEEN BAREILLY CITY-MATHURA CANT. SECTION

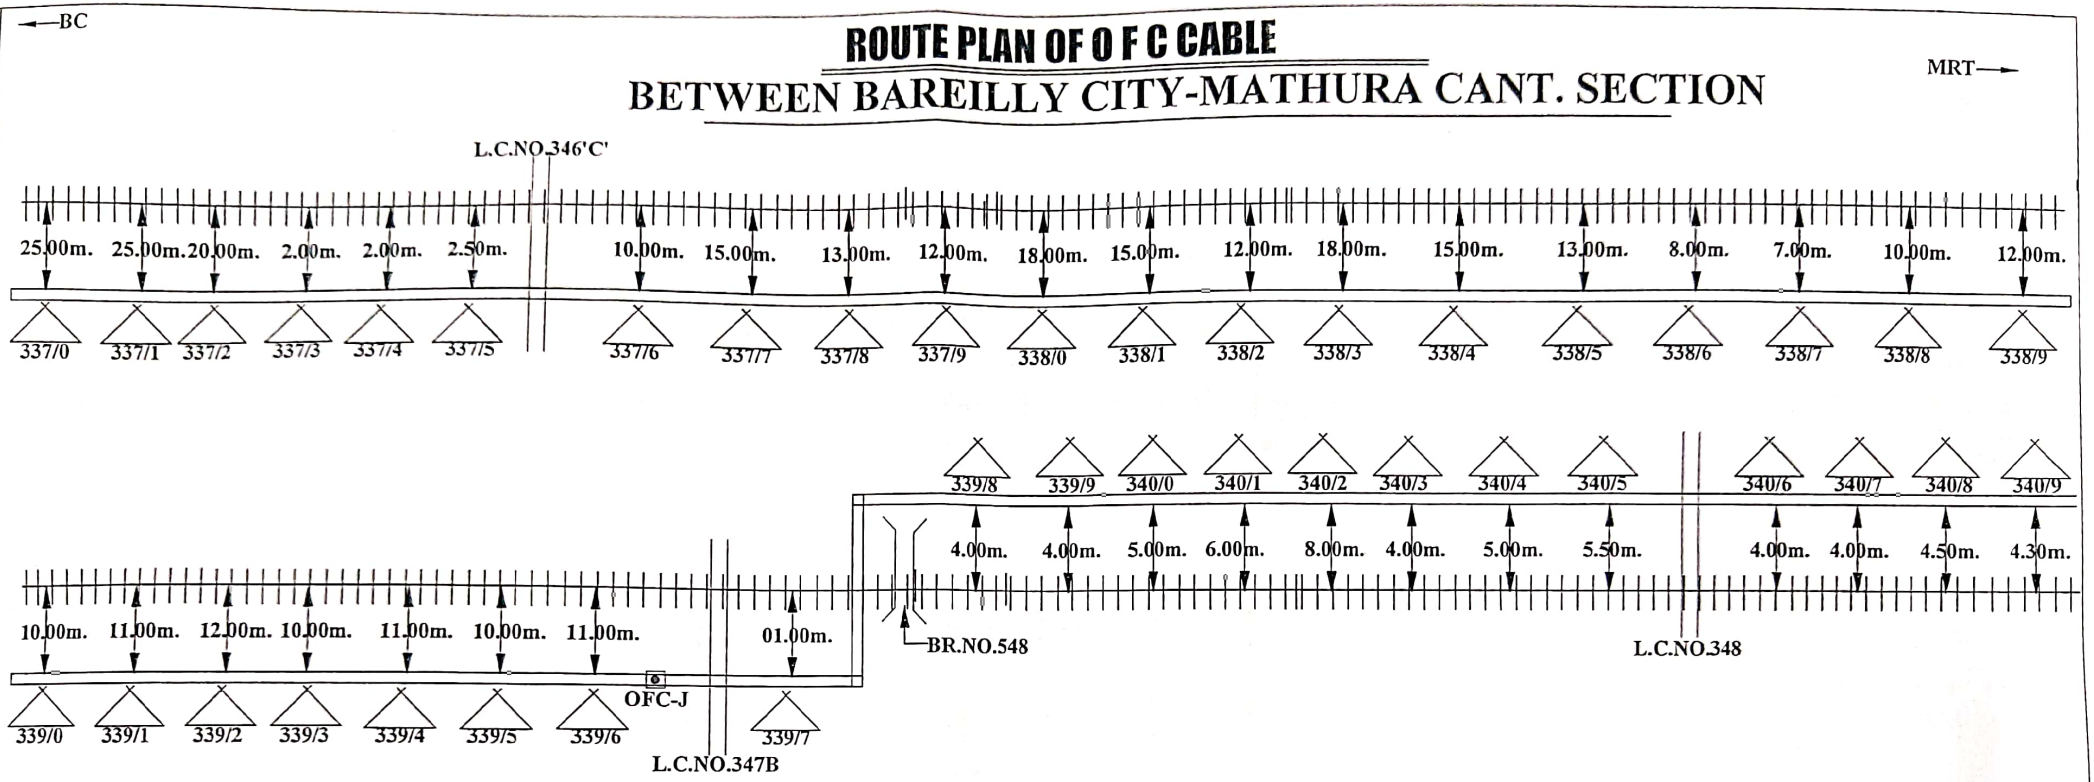

ALL PREPARED IN METERS

CUSTOMER NAME	**N. E. RAILWAY**
PREPARED BY	M/S. DURGA ENGINEERING WORKS Near- N.F Railway, Employee Union Office, KISHANGANJ, BIHAR.

Pramod Kum — CONTRACTOR

Abhishek — SSE/TELE/CON/IZN

ASTE/CON/IZN

DY.CSTE/CON/IZN

▬	OFC CABLE							Sheet no.	53	Created By-	DURGA ENGG.	LOCATION:-
x	Culvert	*	Rly.Under Bridge	—	Rly.Track	△	Emergency Post	Created on		Created By-	DURGA ENGG.	BC-MRT
×	Bridge	△	Pole	⊂⊃	HDPE	+	Rly.Crossing	Revision on		Approved By-	N.E.Rly.	
•	(S.J.) Straight Joint	x	Canal	⊂⊃	G.I.pipe	⊡	OFC Joint (OFC -J)	Modified on		Ref.No.-		

52

Scanned with OKEN Scanner

ROUTE PLAN OF O F C CABLE
BETWEEN BAREILLY CITY-MATHURA CANT. SECTION

BC → MRT →

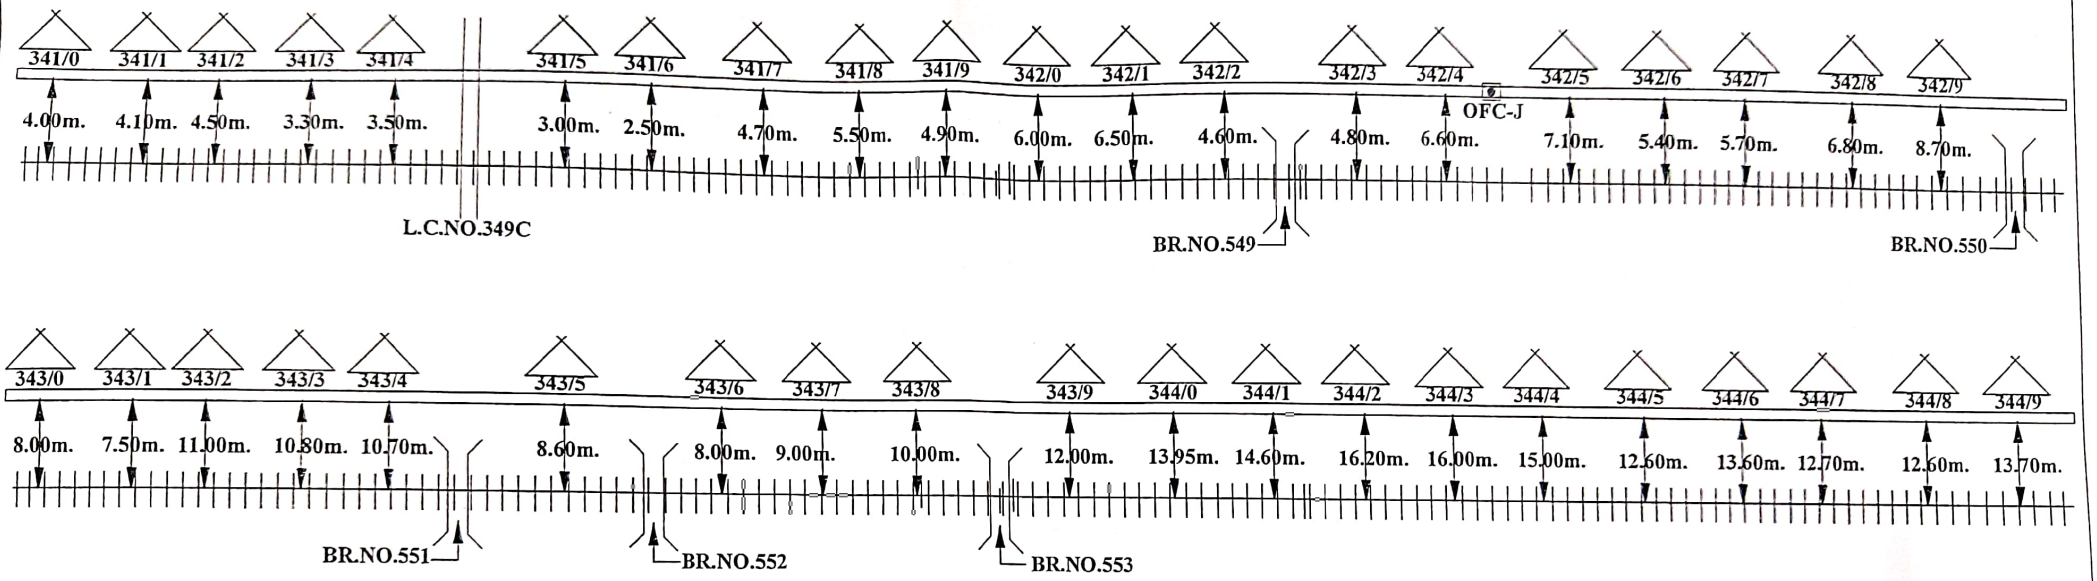

ALL PREPARED IN METERS

CUSTOMER NAME	N. E. RAILWAY
PREPARED BY	M/S. DURGA ENGINEERING WORKS Near- N.F Railway, Employee Union Office, KISHANGANJ, BIHAR.

CONTRACTOR — SSE/TELE/CON/IZN — ASTE/CON/IZN — DY.CSTE/CON/IZN

▬	OFC CABLE							Sheet no.	54	Created By-	DURGA ENGG.
x	Culvert	*	Rly.Under Bridge	▬	Rly.Track	⚠	Emergency Post	Created on		Created By-	DURGA ENGG.
✕	Bridge	△	Pole	⊂⊃	HDPE	+	Rly.Crossing	Revision on		Approved By-	N.E.Rly.
•	(S.J.) Straight Joint	x	Canal	⊂⊃	G.I.pipe	⊙	OFC Joint (OFC -J)	Modified on		Ref.No.-	

LOCATION:- BC-MRT

53

Scanned with OKEN Scanner

ROUTE PLAN OF O F C CABLE

BETWEEN BAREILLY CITY-MATHURA CANT. SECTION

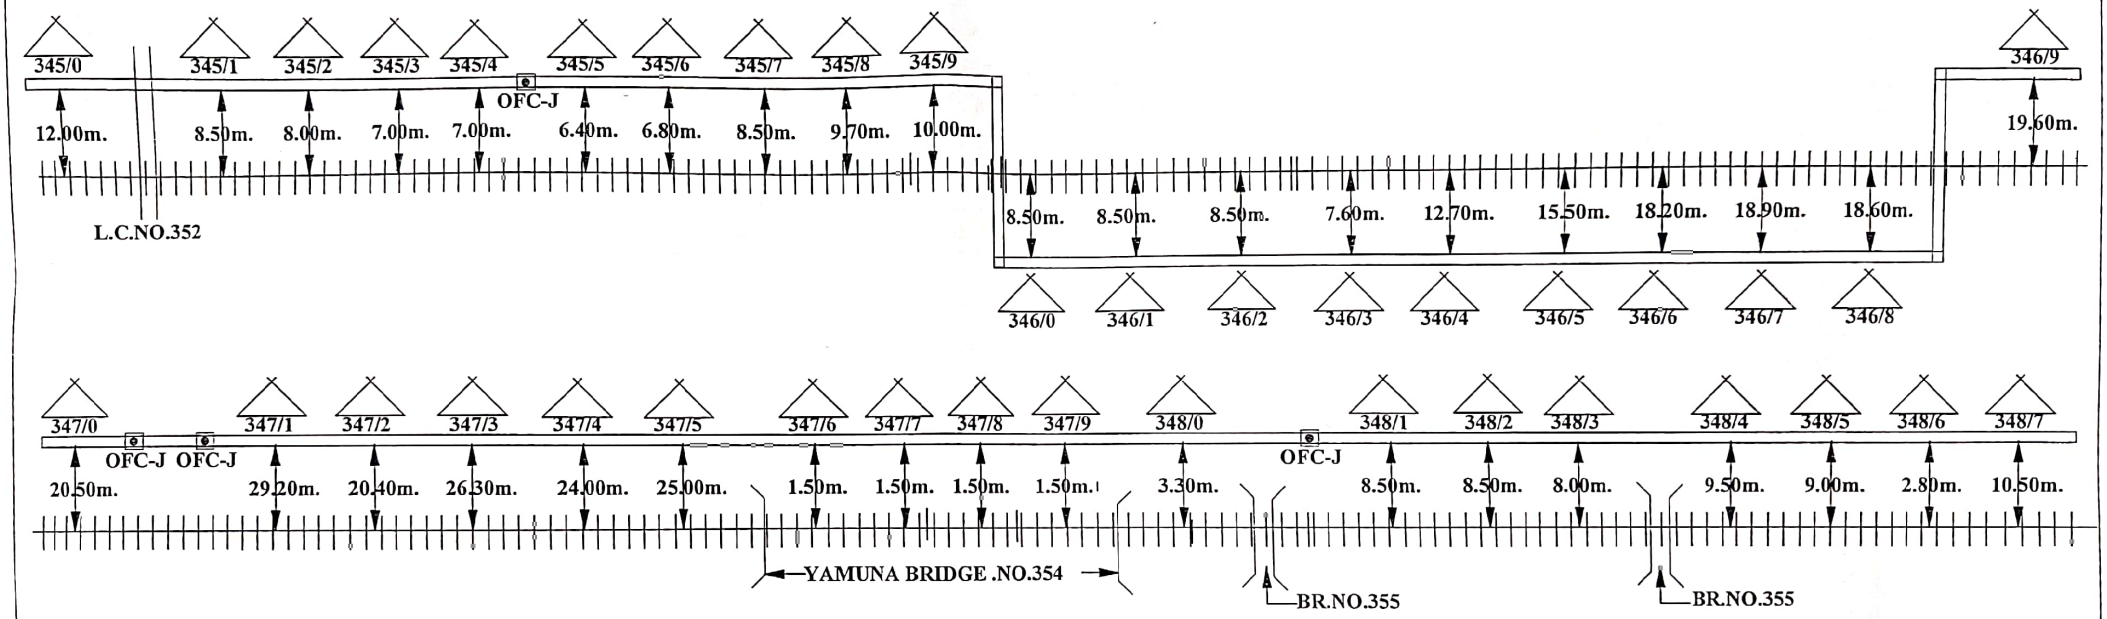

ALL PREPARED IN METERS

CUSTOMER NAME	N. E. RAILWAY
PREPARED BY	M/S. DURGA ENGINEERING WORKS Near- N.F Railway, Employee Union Office, KISHANGANJ, BIHAR.

CONTRACTOR | SSE/TELE/CON/IZN | ASTE/CON/IZN | DY.CSTE/CON/IZN

	OFC CABLE		Rly.Under Bridge		Rly.Track		Emergency Post	Sheet no.	55	Created By- DURGA ENGG.
x	Culvert	*	Pole		HDPE	+	Rly.Crossing	Created on		Created By- DURGA ENGG.
×	Bridge	△	Canal		G.I.pipe	◙	OFC Joint (OFC -J)	Revision on		Approved By- N.E.Rly.
•	(S.J.) Straight Joint	x						Modified on		Ref.No.-

LOCATION -

BC-MRT

54

Scanned with OKEN Scanner

ROUTE PLAN OF O F C CABLE

BETWEEN BAREILLY CITY-MATHURA CANT. SECTION

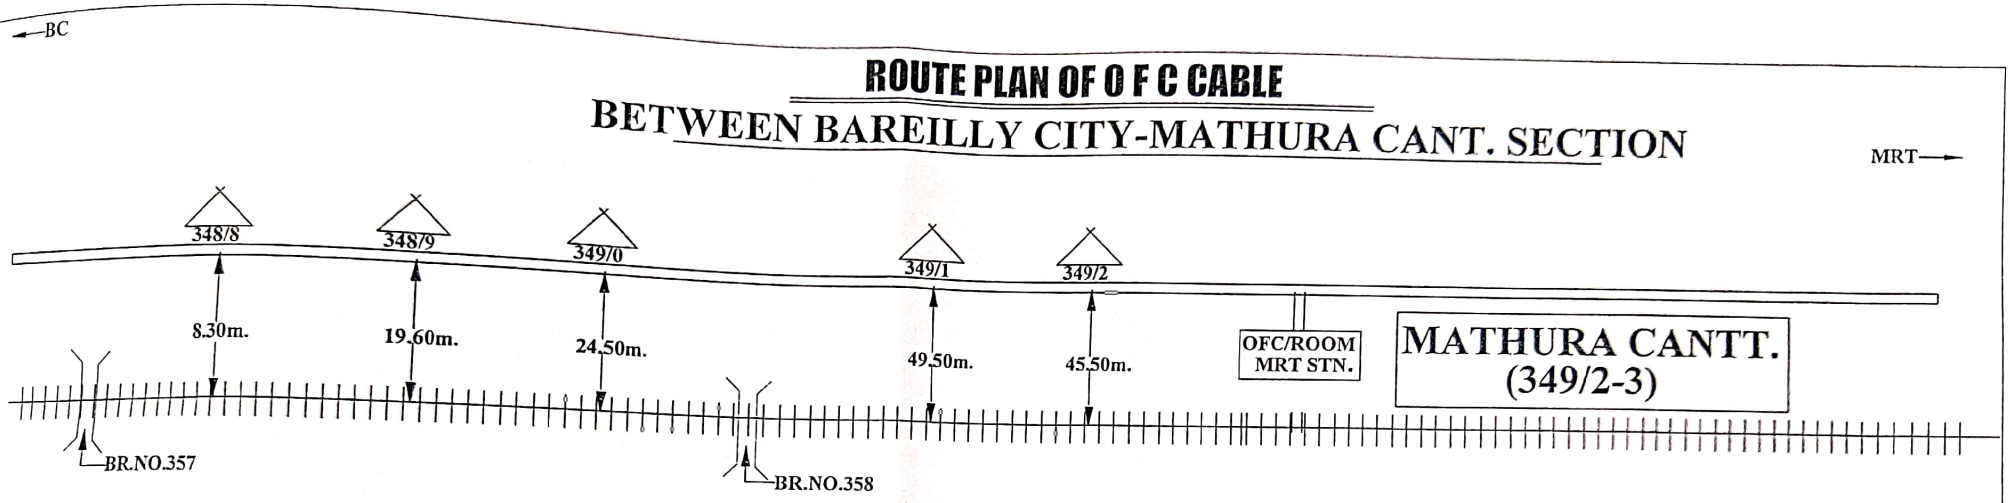

ALL PREPARED IN METERS

CUSTOMER NAME	N. E. RAILWAY		
PREPARED BY	M/S. DURGA ENGINEERING WORKS Near- N.F Railway, Employee Union Office, KISHANGANJ, BIHAR.		

Pramod Kum.
CONTRACTOR

Abhishek ..
SSE/TELE/CON/IZN

ASTE/CON/IZN

DY.CSTE/CON/IZN

▬	OFC CABLE							Sheet no.	56	Created By-	DURGA ENGG.
x	Culvert	*	Rly.Under Bridge	—	Rly.Track		Emergency Post	Created on		Created By-	DURGA ENGG.
×	Bridge	△	Pole		HDPE	*	Rly.Crossing	Revision on		Approved By-	N.E.Rly.
•	(S.J.) Straight Joint	x	Canal		G.I.pipe		OFC Joint (OFC -J)	Modified on		Ref.No.-	

LOCATION.-
BC-MRT

Scanned with OKEN Scanner