

O.F.C. CABLE ROUTE PLAN OF
KANPUR ANWARGANJ - FARRUKHABAD SECTION
NORTH EASTERN RAILWAY
(IZZATNAGAR DIVISION)


SUBMITTED BY:

M/s. LAXMI ENTERPRISES 272
RANG MAHAL, CHOTI BAZAR,
RAEBARELI, (UP)

O.F.C. CABLE ROUTE PLAN (KANPUR ANWARGANJ.- FARRUKHABAD.)

CPA

FBD

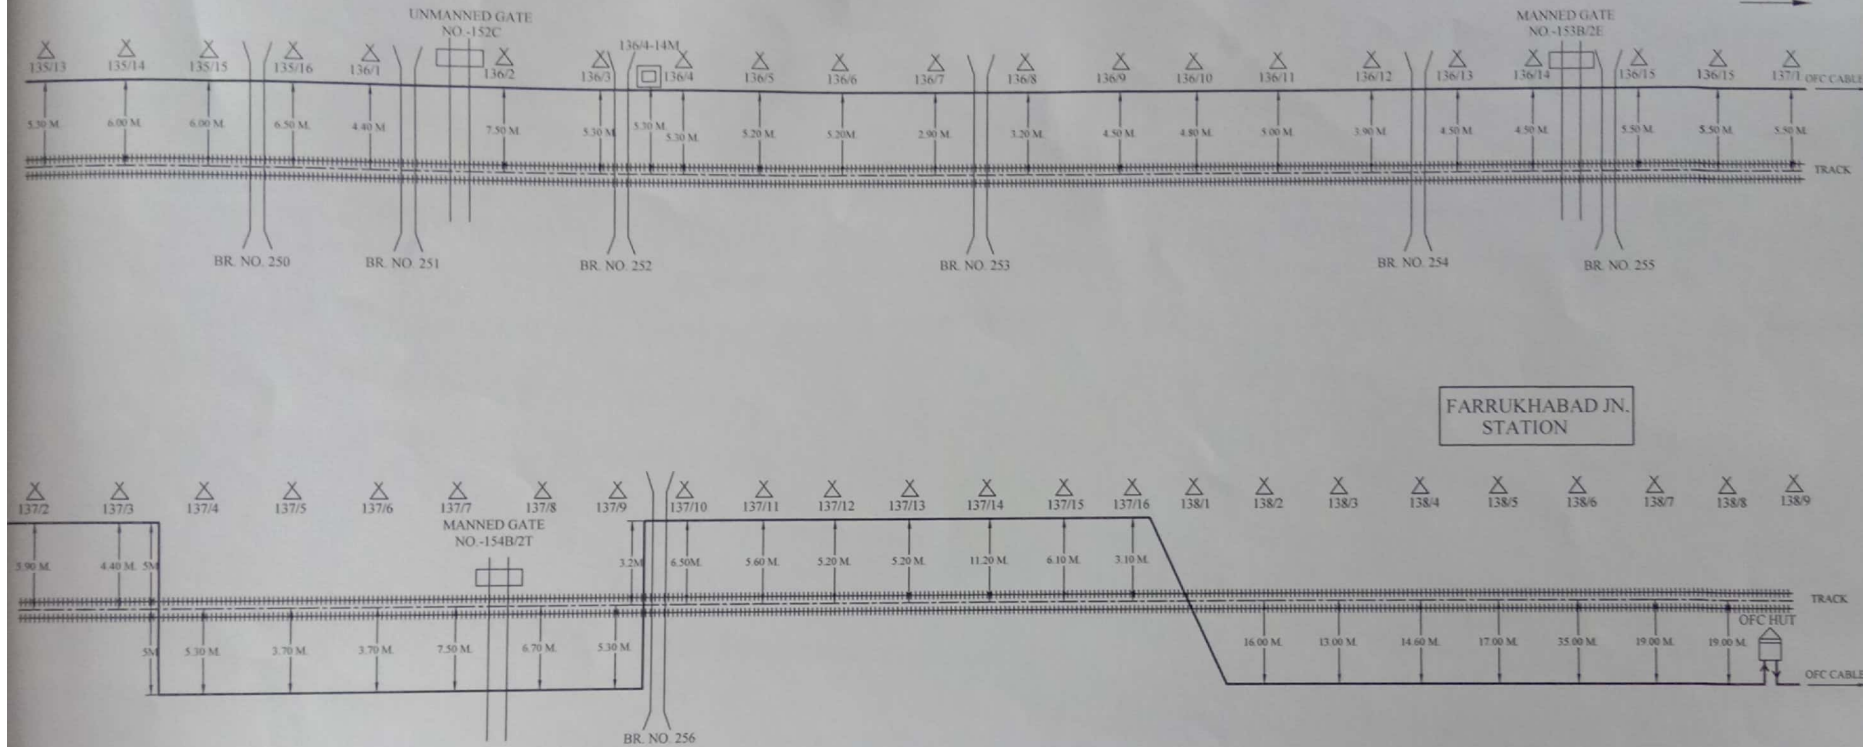

FARRUKHABAD JN.
STATION

CONTRACTOR

SSE/TELE/CON/IZN


ASTE/CON/IZN

DY/CSTE/CON/IZN

CUSTOMER NAME:		N.E. RAILWAY	
PREPARED BY:		M/s. LAXMI ENTERPRISES 272 RANG MAHAL, CHOTI BAZAR, RAEBARELI	
SHEET NO	50	CREATED BY	LOCATION:-
CREATED ON		OFFERED BY	KANPUR ANWARGANJ - FARRUKHABAD.
REVISION ON		APPD. BY	
MODIFIED ON		REF. - NE/	NOT TO SCALE ALL READING IN MTR.

	OFC JOINT WITHOUT PIT CHAMBER		LEVEL CROSSING GATE		BRIDGE		HECTOMETER POST
	OFC JOINT WITH PIT CHAMBER		TRACK		OFC CABLE		OFC HUT

O.F.C. CABLE ROUTE PLAN (KANPUR ANWARGANJ.- FARRUKHABAD.)

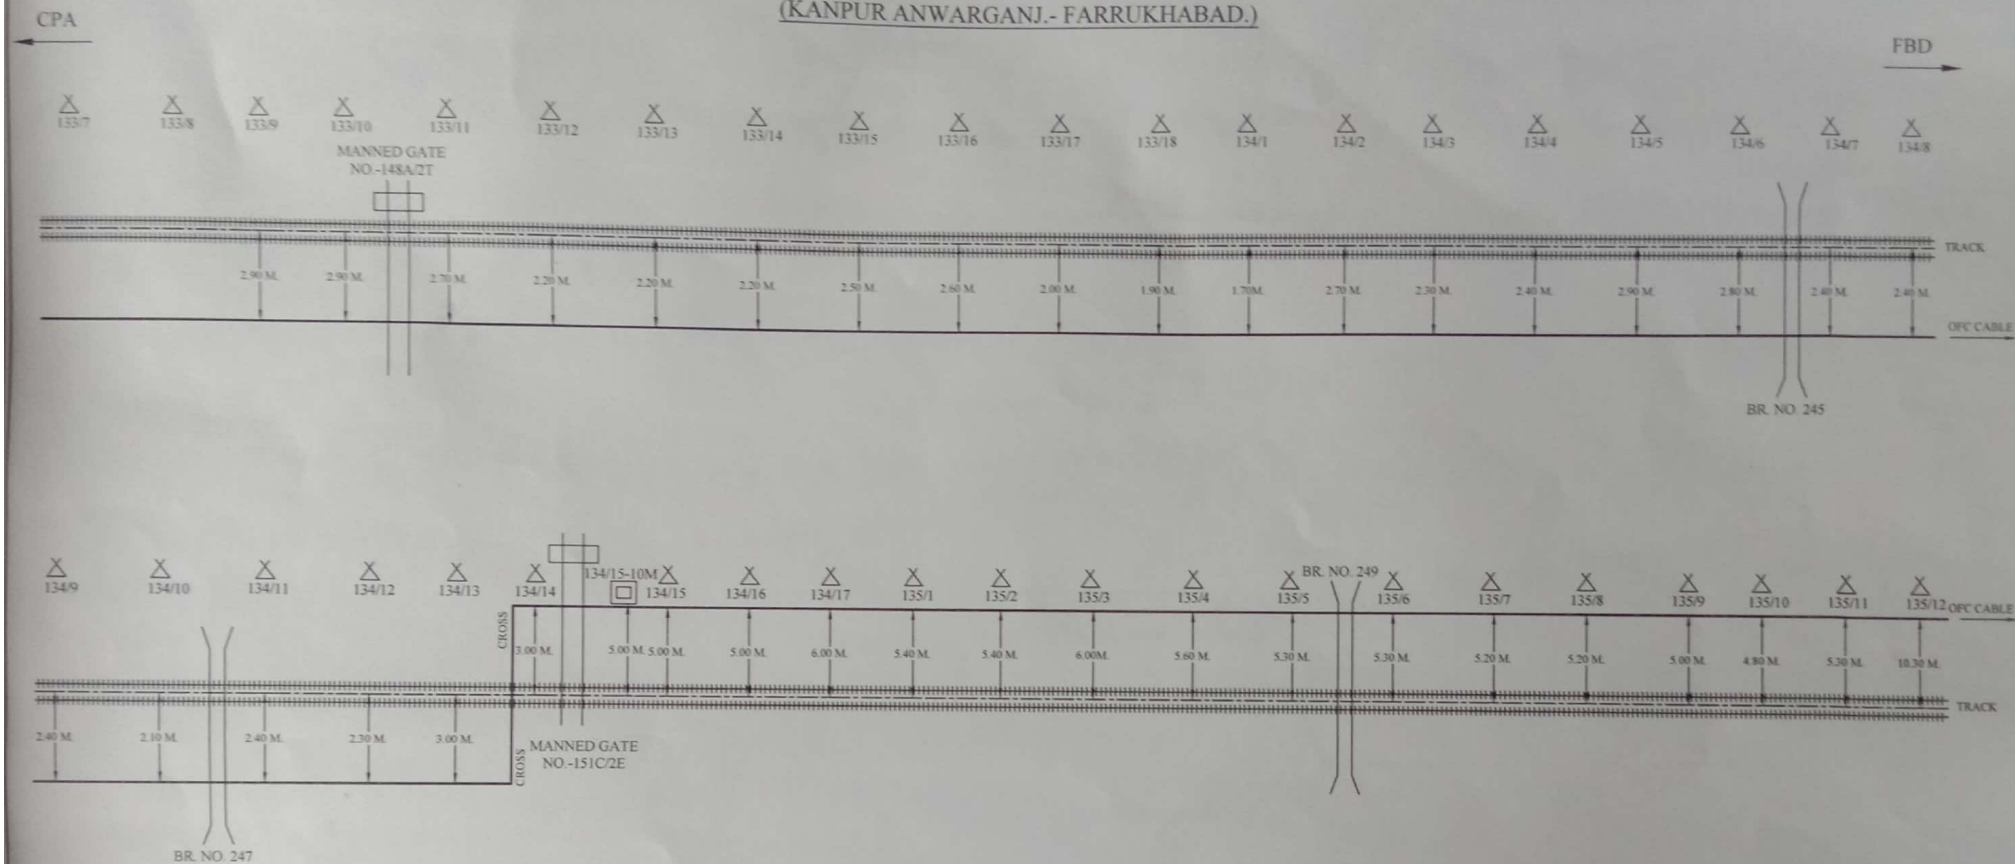

CONTRACTOR

SSE/TELE/CON/IZN

ASTE/CON/IZN

DY/CSTE/CON/IZN


	OFC JOINT WITHOUT PIT CHAMBER		LEVEL CROSSING GATE		BRIDGE		HECTOMETER POST
	OFC JOINT WITH PIT CHAMBER		TRACK		OFC CABLE		OFC HUT

CUSTOMER NAME:		N.E. RAILWAY	
PREPARED BY:		M/s. LAXMI ENTERPRISES 272 RANG MAHAL, CHOTI BAZAR, RAEBARELI	
SHEET NO	49	CREATED BY	LOCATION - KANPUR ANWARGANJ - FARRUKHABAD.
CREATED ON		OFFERED BY	
RIVISION ON		APPD. BY	
MODIFIED ON		REF - NE/	
NOT TO SCALE ALL READING IN MTR			

O.F.C. CABLE ROUTE PLAN
(KANPUR ANWARGANJ.- FARRUKHABAD.)

CPA


FBD

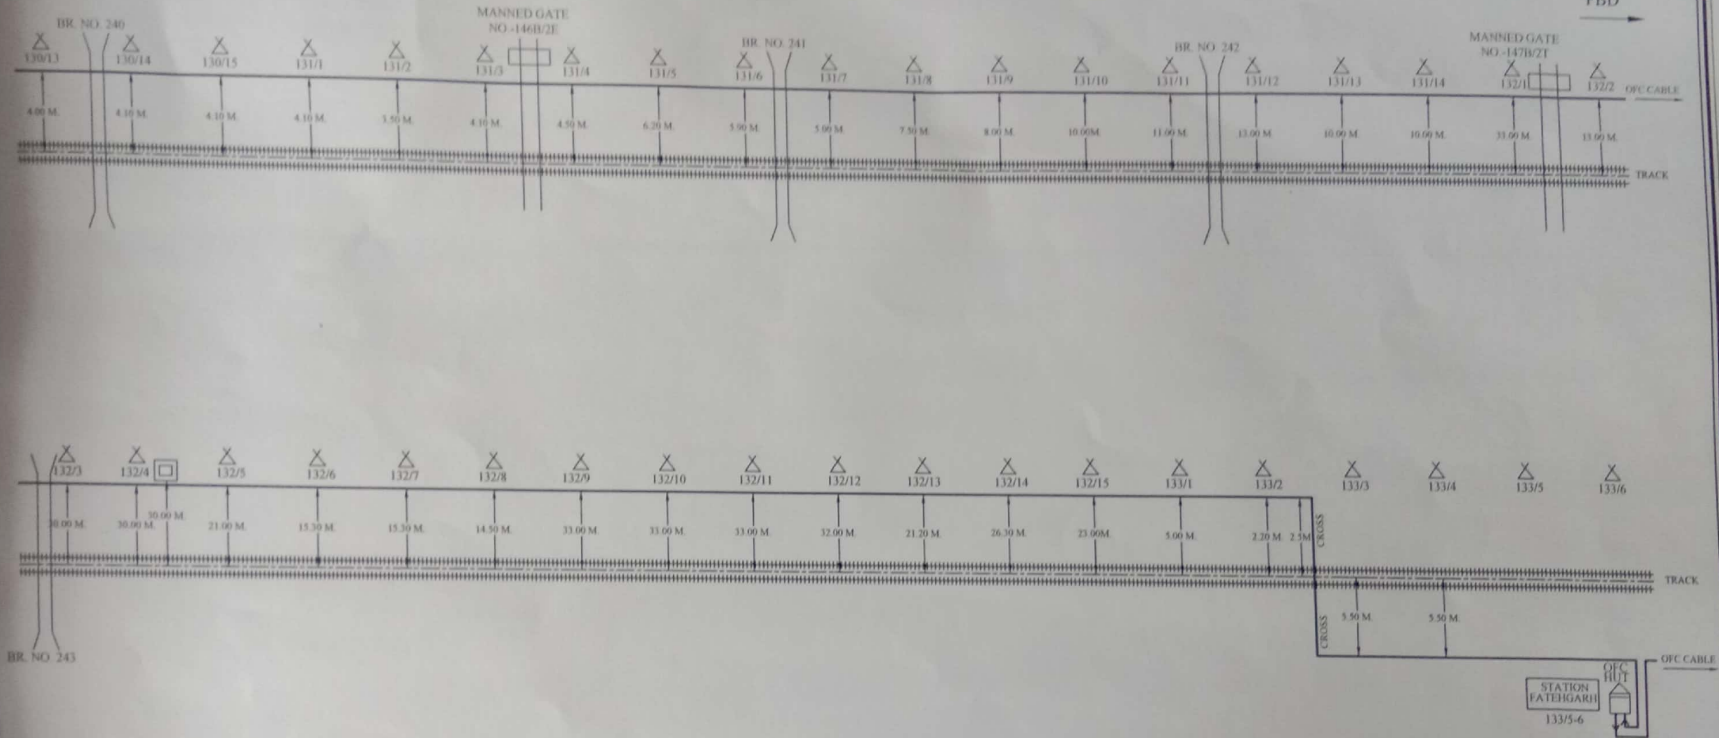

CONTRACTOR		SSE/TELE/CON/IZN		ASTE/CON/IZN		DY/CSTE/CON/IZN		CUSTOMER NAME:	N.E. RAILWAY	
								PREPARED BY:	M/s. LAXMI ENTERPRISES 272 RANG MAHAL, CHOTI BAZAR, RAEBARELI	
								SHEET NO	48	CREATED BY
								CREATED ON		OFFERED BY
								REVISION ON		APPD. BY
								MODIFIED ON		REF. - NE/
								LOCATION -		
								KANPUR ANWARGANJ - FARRUKHABAD.		
								NOT TO SCALE ALL READING IN MTR.		

	OFC JOINT WITHOUT PIT CHAMBER		LEVEL CROSSING GATE		BRIDGE		HECTOMETER POST
	OFC JOINT WITH PIT CHAMBER		TRACK		OFC CABLE		OFC HUT

O.F.C. CABLE ROUTE PLAN (KANPUR ANWARGANJ.- FARRUKHABAD.)

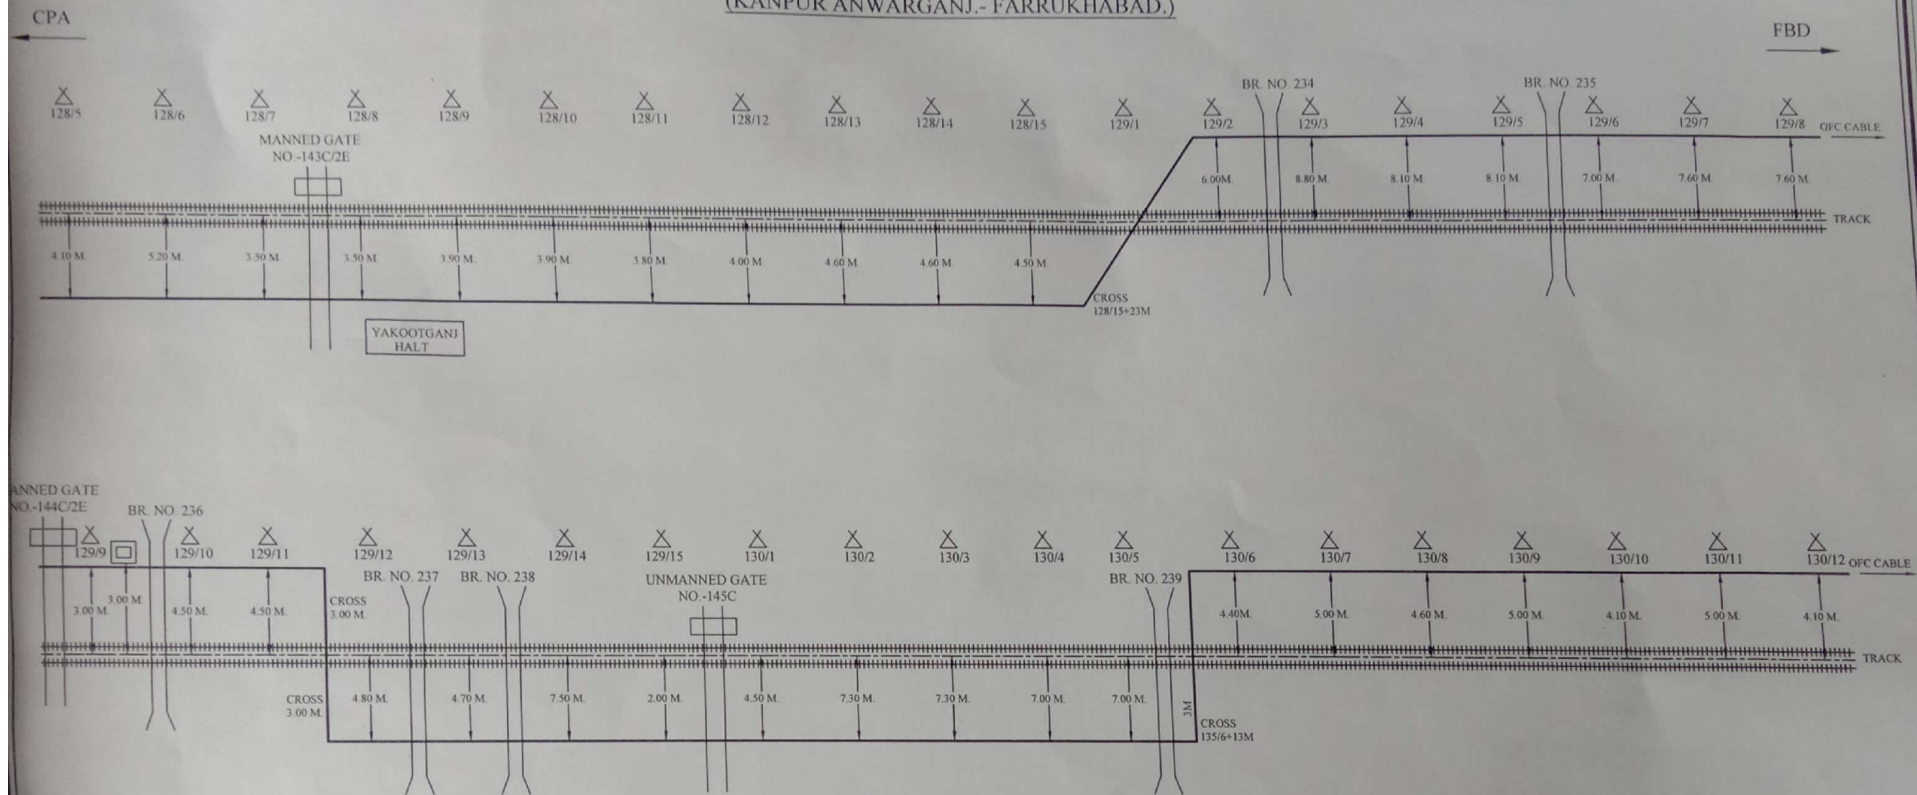

[Signature]
CONTRACTOR

[Signature]
SSE/TELE/CON/IZN

[Signature]
ASTE/CON/IZN

[Signature]
DY/CSTE/CON/IZN



CUSTOMER NAME:		N.E. RAILWAY	
PREPARED BY:		M/s. LAXMI ENTERPRISES 272 RANG MAHAL, CHOTI BAZAR, RAEBARELI	
SHEET NO	47	CREATED BY	LOCATION:- KANPUR ANWARGANJ - FARRUKHABAD.
CREATED ON		OFFERED BY	
RIVISION ON		APPD. BY	
MODIFIED ON		REF:- NE/	
			NOT TO SCALE ALL READING IN MTR.

	OFC JOINT WITHOUT PIT CHAMBER		LEVEL CROSSING GATE		BRIDGE		HECTOMETER POST
	OFC JOINT WITH PIT CHAMBER		TRACK		OFC CABLE		OFC HUT

O.F.C. CABLE ROUTE PLAN (KANPUR ANWARGANJ.- FARRUKHABAD.)

CPA

FBD

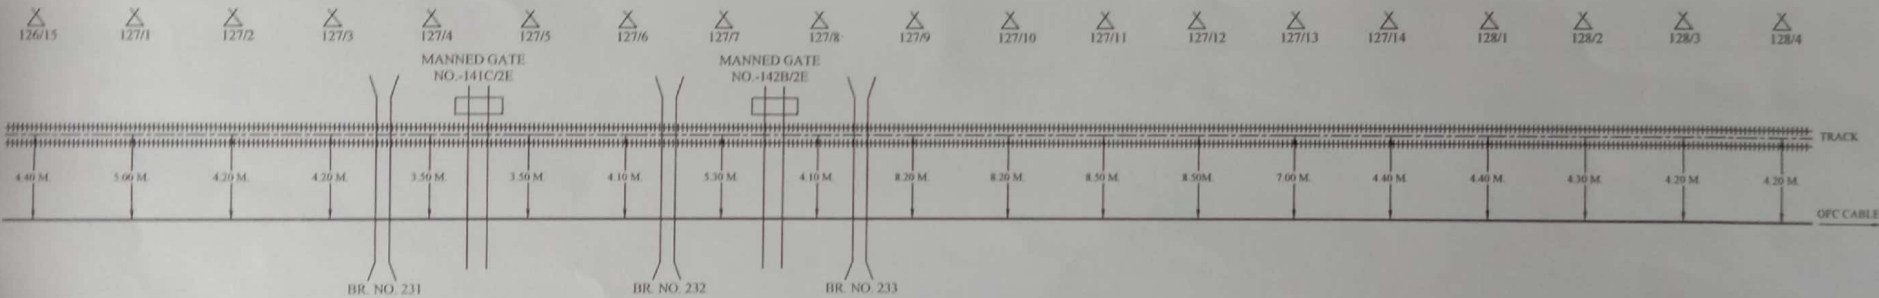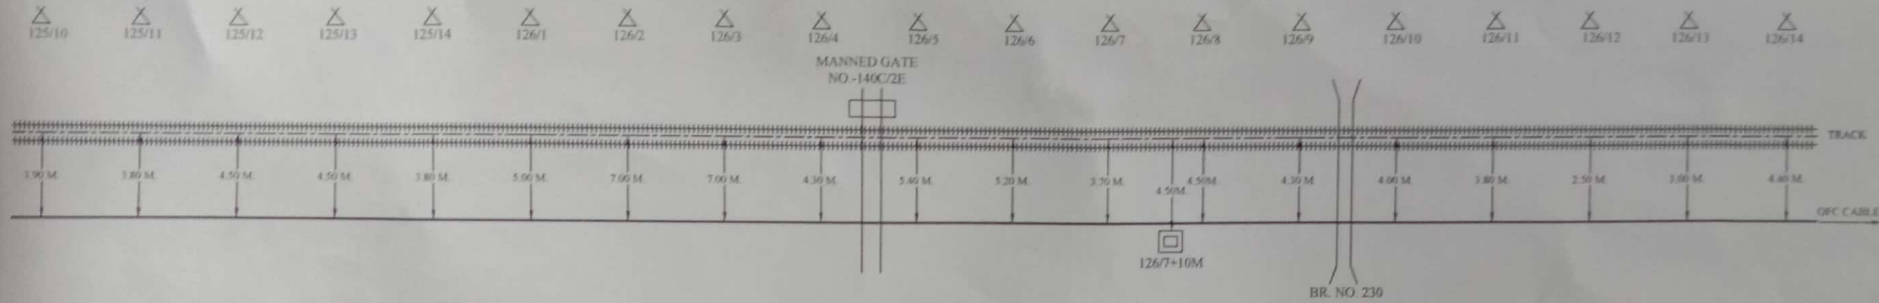

CONTRACTOR

SSE/TELE/CON/IZN

ASTE/CON/IZN

DY/CS/TE/CON/IZN


CUSTOMER NAME:		N.E. RAILWAY	
PREPARED BY:		M/s. LAXMI ENTERPRISES 272 RANG MAHAL, CHOTI BAZAR, RAEBARELI	
SHEET NO	46	CREATED BY	LOCATION:- KANPUR ANWARGANJ - FARRUKHABAD.
CREATED ON		OFFERED BY	
REVISION ON		APPD BY	
MODIFIED ON		REF - NE/	
			NOT TO SCALE ALL READING IN MTR

	OFC JOINT WITHOUT PIT CHAMBER		LEVEL CROSSING GATE		BRIDGE		HECTOMETER POST
	OFC JOINT WITH PIT CHAMBER		TRACK		OFC CABLE		OFC HUT

O.F.C. CABLE ROUTE PLAN (KANPUR ANWARGANJ.- FARRUKHABAD.)

← CPA

FBD →

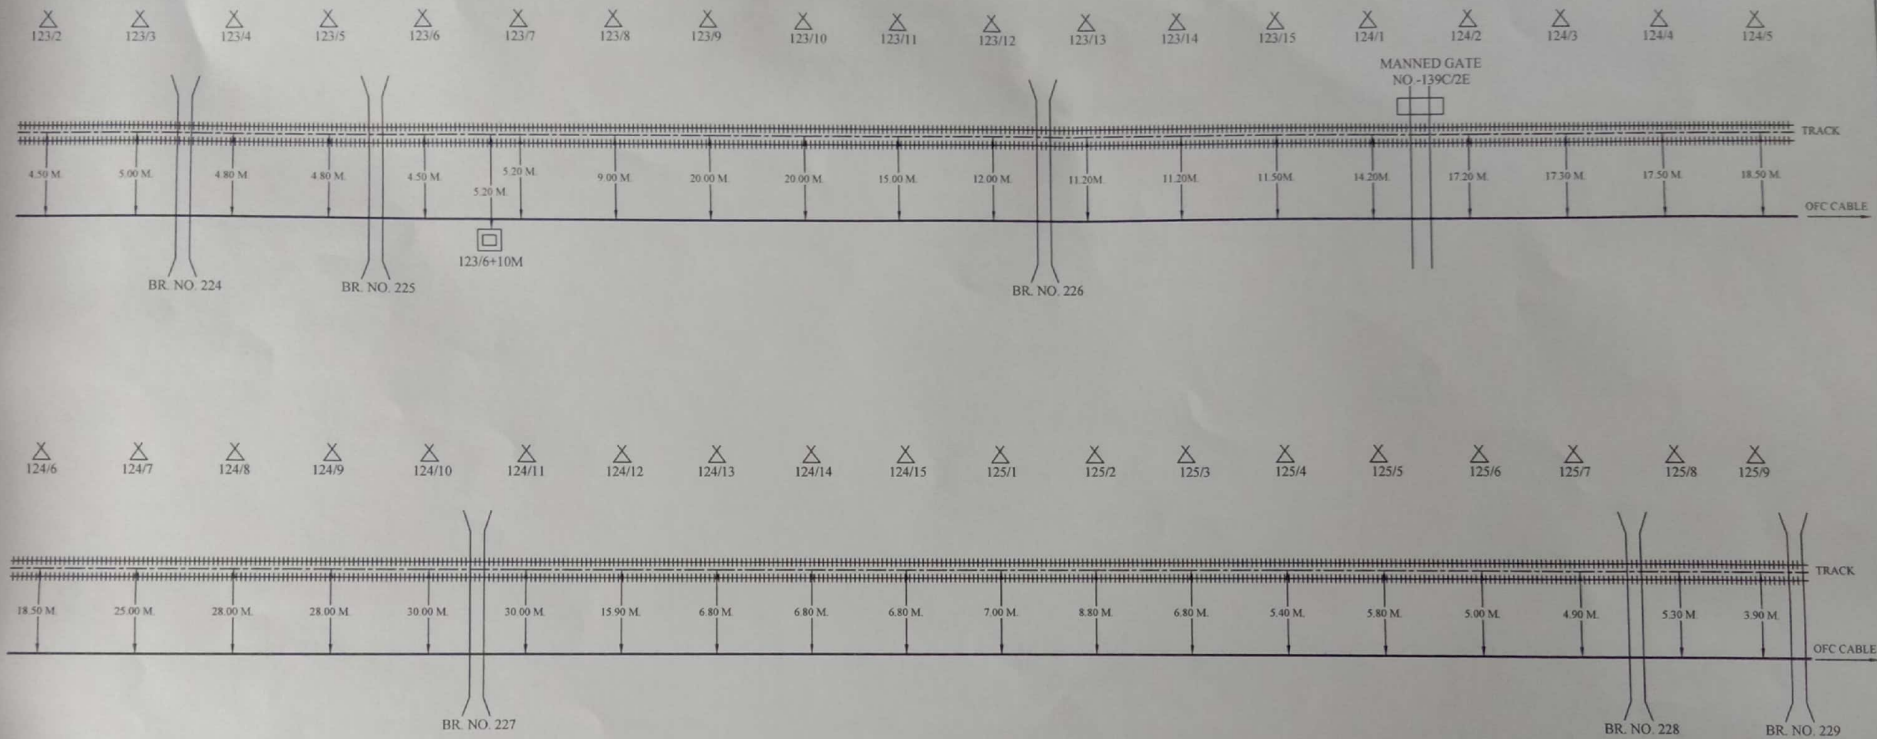

[Signature]
CONTRACTOR

[Signature]
SSE/TELE/CON/IZN


[Signature]
ASTE/CON/IZN

[Signature]
DY/CSTE/CON/IZN

CUSTOMER NAME:		N.E. RAILWAY	
PREPARED BY:		M/s. LAXMI ENTERPRISES 272 RANG MAHAL, CHOTI BAZAR, RAEBARELI	
SHEET NO	45	CREATED BY	LOCATION:- KANPUR ANWARGANJ - FARRUKHABAD.
CREATED ON		OFFERED BY	
REVISION ON		APPD. BY	
MODIFIED ON		REF. - NE/	
			NOT TO SCALE ALL READING IN MTR

	OFC JOINT WITHOUT PIT CHAMBER		LEVEL CROSSING GATE		BRIDGE		HECTOMETER POST
	OFC JOINT WITH PIT CHAMBER		TRACK		OFC CABLE		OFC HUT

O.F.C. CABLE ROUTE PLAN (KANPUR ANWARGANJ.- FARRUKHABAD.)

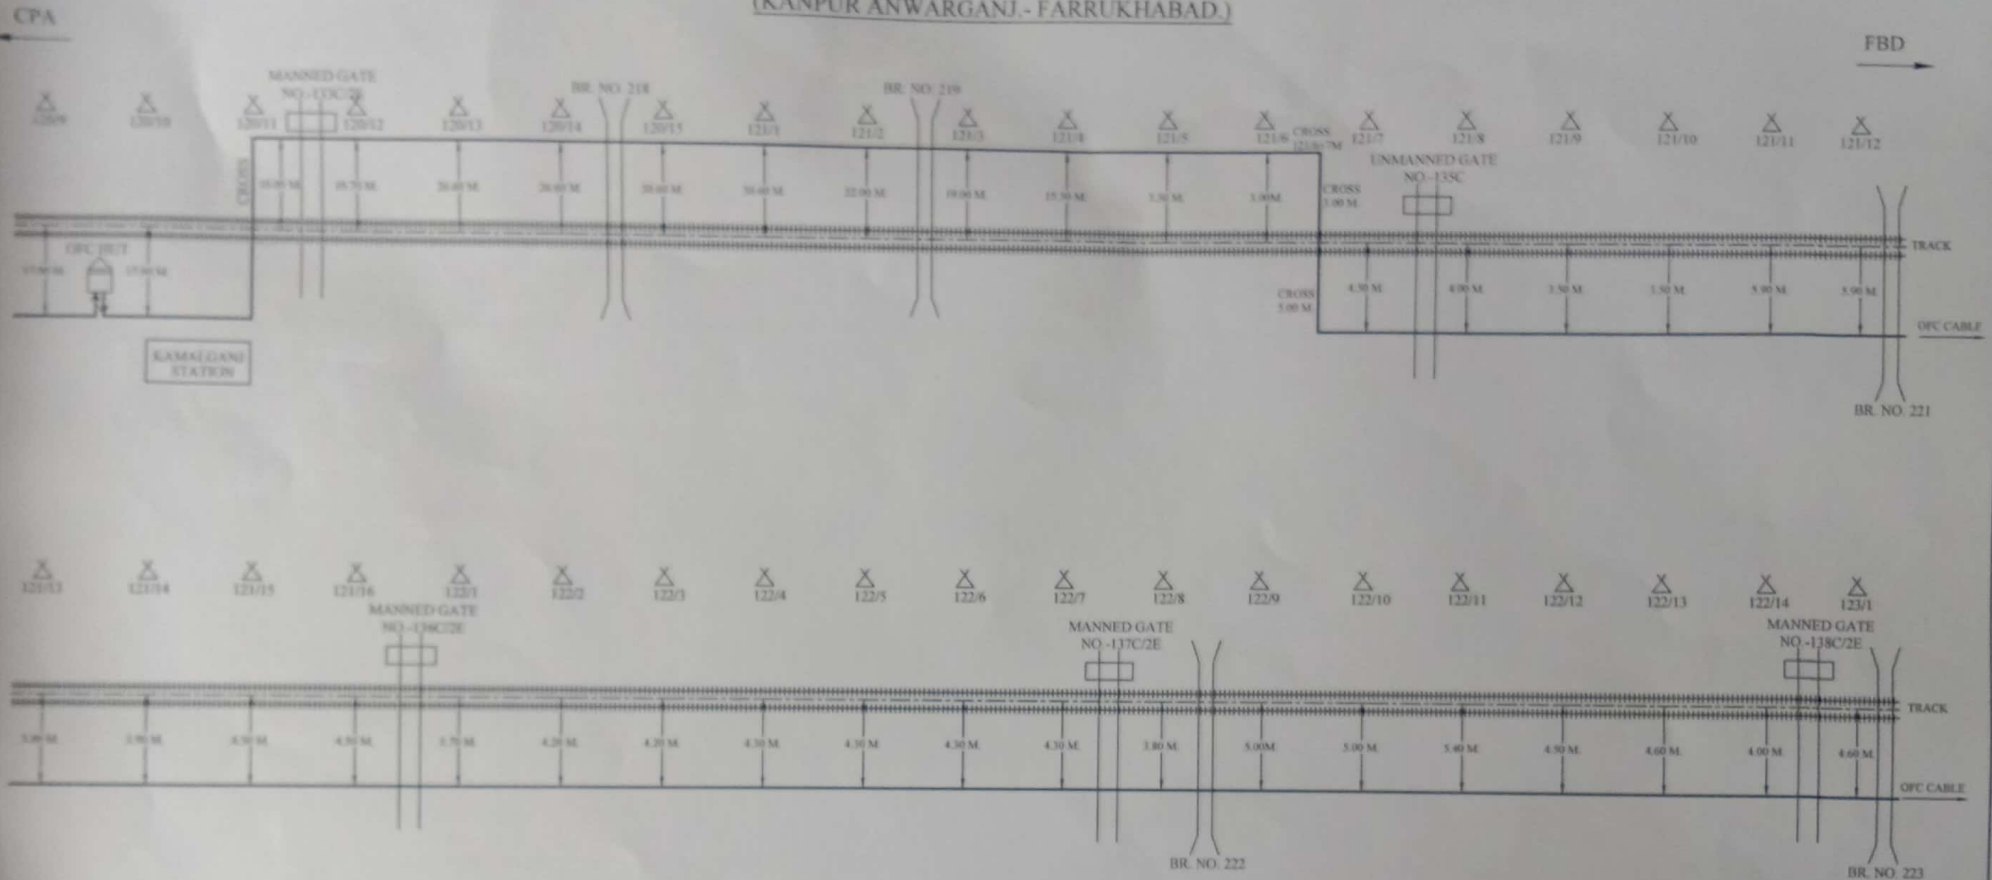

CUSTOMER NAME:		N.E. RAILWAY	
PREPARED BY:		M/s. LAXMI ENTERPRISES 272 RANG MAHAL, CHOTI BAZAR, RAEBARELI	
SHEET NO	44	CREATED BY	LOCATION:- KANPUR ANWARGANJ - FARRUKHABAD.
CREATED ON		OFFERED BY	
REVISION ON		APPD. BY	
MODIFIED ON		REF - NE/	
NOT TO SCALE ALL READING IN MTR			

[Signature]
CONTRACTOR


[Signature]
SSE/TELE/CON/IZN

[Signature]
ASTE/CON/IZN

[Signature]
DY/CSTE/CON/IZN

	OFC JOINT WITHOUT PIT CHAMBER		LEVEL CROSSING GATE		BRIDGE		HECTOMETER POST
	OFC JOINT WITH PIT CHAMBER		TRACK		OFC CABLE		OFC HUT

O.F.C. CABLE ROUTE PLAN
(KANPUR ANWARGANJ.- FARRUKHABAD.)

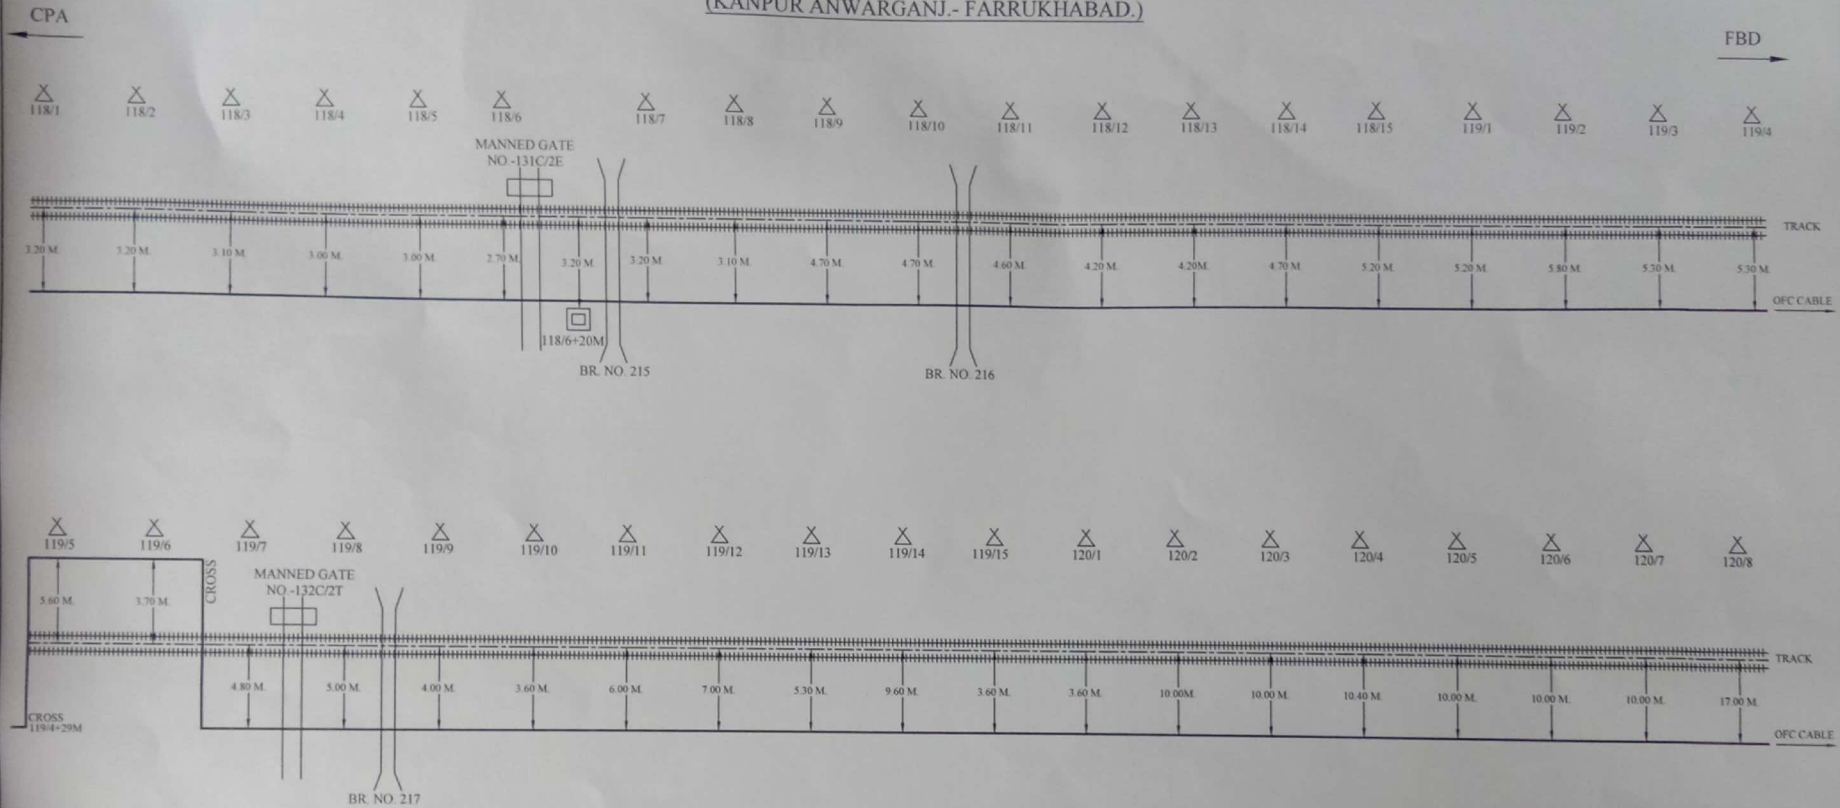

[Signature]
CONTRACTOR

[Signature]
SSE/TELE/CON/IZN


[Signature]
ASTE/CON/IZN

[Signature]
DY/CSTE/CON/IZN

CUSTOMER NAME:		N.E. RAILWAY	
PREPARED BY:		M/s. LAXMI ENTERPRISES 272 RANG MAHAL, CHOTI BAZAR, RAEBARELI	
SHEET NO	43	CREATED BY	LOCATION:- KANPUR ANWARGANJ - FARRUKHABAD.
CREATED ON		OFFERED BY	
RIVISION ON		APPD. BY	
MODIFIED ON		REF. - NE/	
NOT TO SCALE ALL READING IN MTR.			

	OFC JOINT WITHOUT PIT CHAMBER		LEVEL CROSSING GATE		BRIDGE		HECTOMETER POST
	OFC JOINT WITH PIT CHAMBER		TRACK		OFC CABLE		OFC HUT

O.F.C. CABLE ROUTE PLAN
(KANPUR ANWARGANJ.- FARRUKHABAD.)

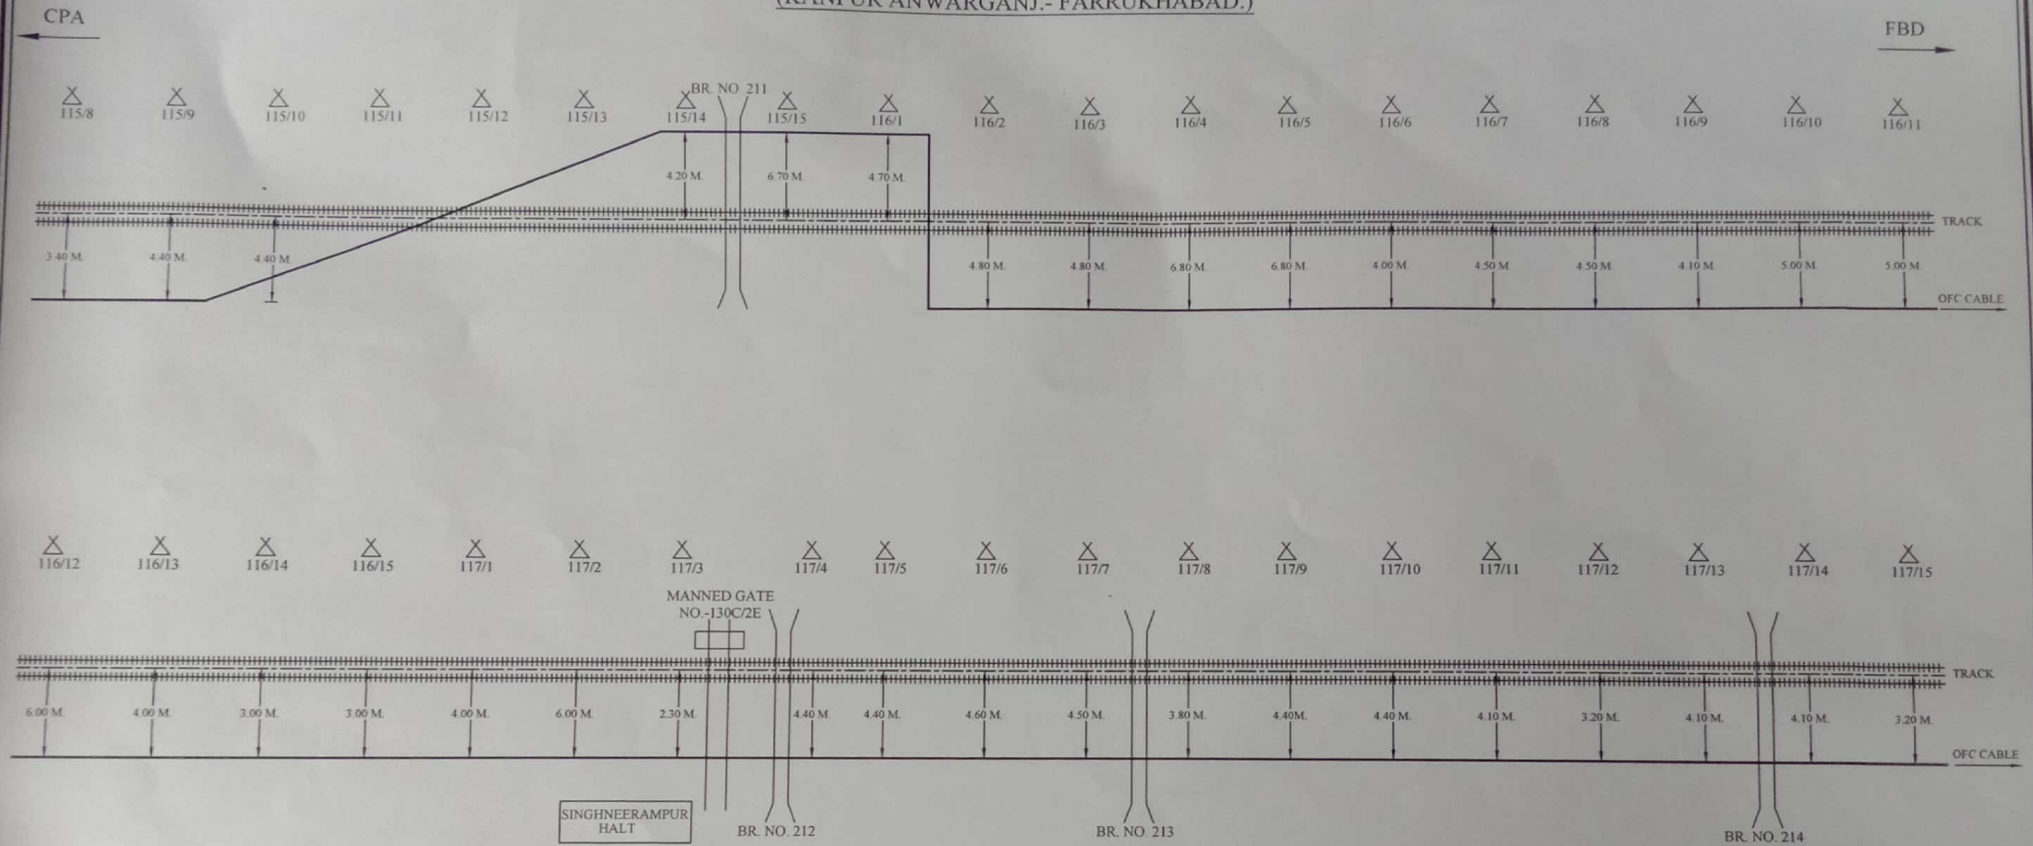

CONTRACTOR

SSE/TELE/CON/IZN


ASTE/CON/IZN

DY/CS/TE/CON/IZN

CUSTOMER NAME:		N.E. RAILWAY	
PREPARED BY:		M/s. LAXMI ENTERPRISES 272 RANG MAHAL, CHOTI BAZAR, RAEBARELI	
SHEET NO	42	CREATED BY	LOCATION:-
CREATED ON		OFFERED BY	KANPUR ANWARGANJ - FARRUKHABAD.
RIVISION ON		APPD. BY	
MODIFIED ON		REF:- NE/	
			NOT TO SCALE ALL READING IN MTR.

	OFC JOINT WITHOUT PIT CHAMBER		LEVEL CROSSING GATE		BRIDGE		HECTOMETER POST
	OFC JOINT WITH PIT CHAMBER		TRACK		OFC CABLE		OFC HUT

O.F.C. CABLE ROUTE PLAN (KANPUR ANWARGANJ.- FARRUKHABAD.)

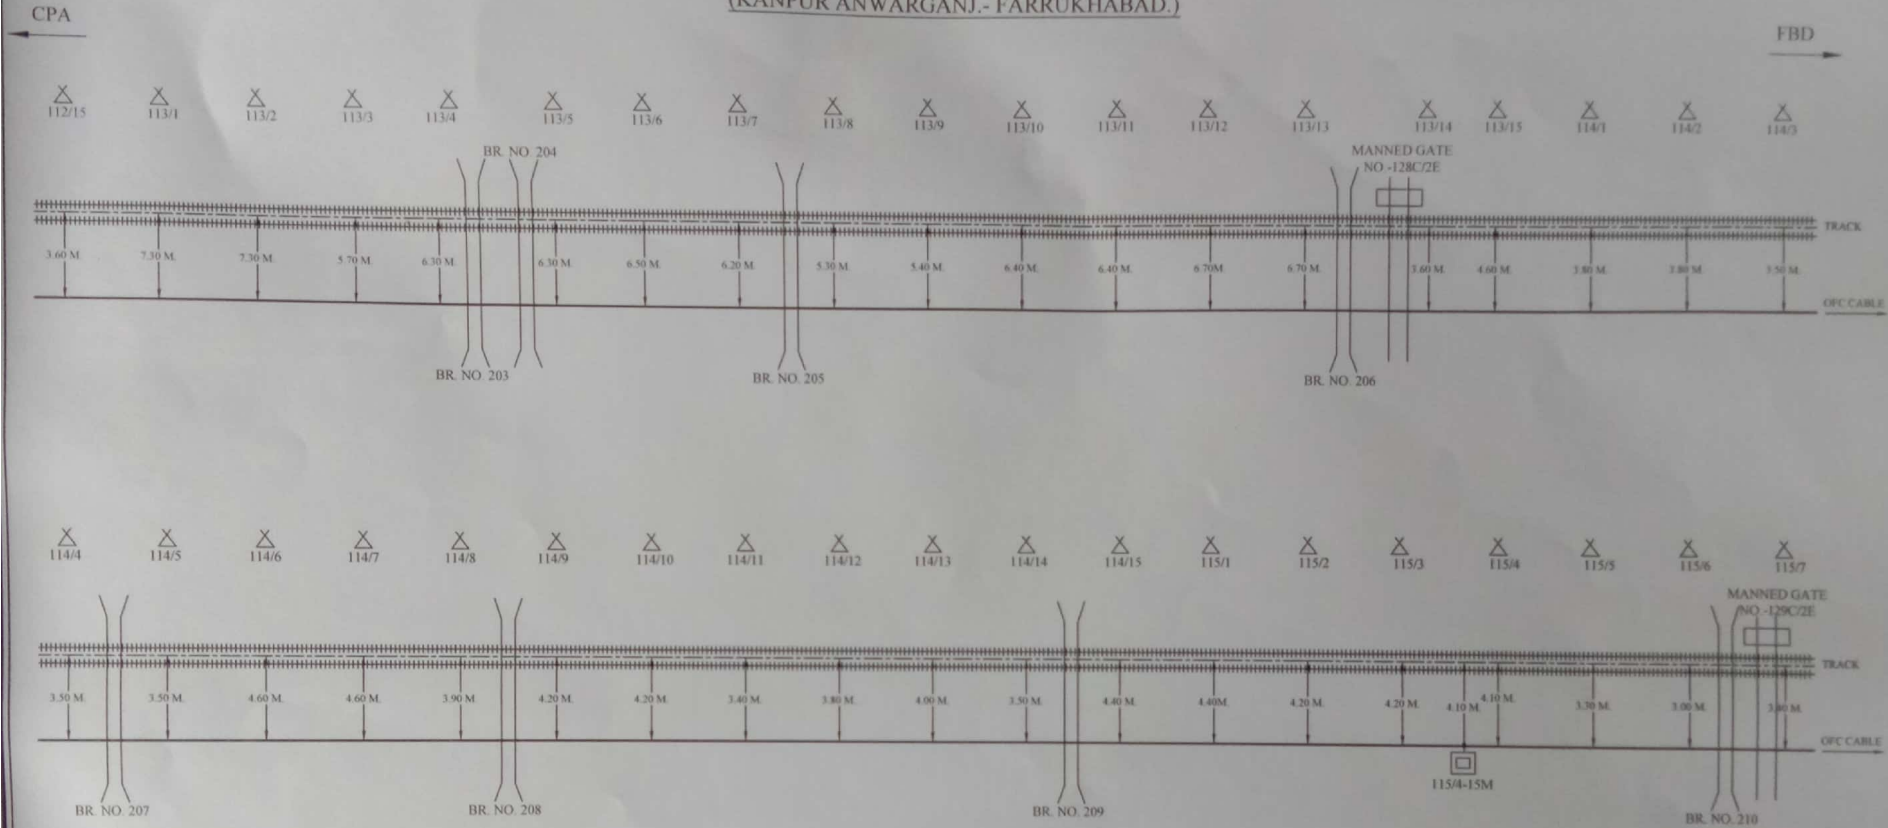

[Signature]
CONTRACTOR

[Signature]
SSE/TELE/CON/IZN


[Signature]
ASTE/CON/IZN

[Signature]
DY/CSTE/CON/IZN

CUSTOMER NAME:		N.E. RAILWAY	
PREPARED BY:		M/s. LAXMI ENTERPRISES 272 RANG MAHAL, CHOTI BAZAR, RAEBARELI	
SHEET NO	41	CREATED BY	LOCATION - KANPUR ANWARGANJ - FARRUKHABAD.
CREATED ON		OFFERED BY	
RIVISION ON		APPD. BY	
MODIFIED ON		REF:- NE/	
			NOT TO SCALE ALL READING IN MTR.

	OFC JOINT WITHOUT PIT CHAMBER		LEVEL CROSSING GATE		BRIDGE		HECTOMETER POST
	OFC JOINT WITH PIT CHAMBER		TRACK		OFC CABLE		OFC HUT

O.F.C. CABLE ROUTE PLAN (KANPUR ANWARGANJ.- FARRUKHABAD.)

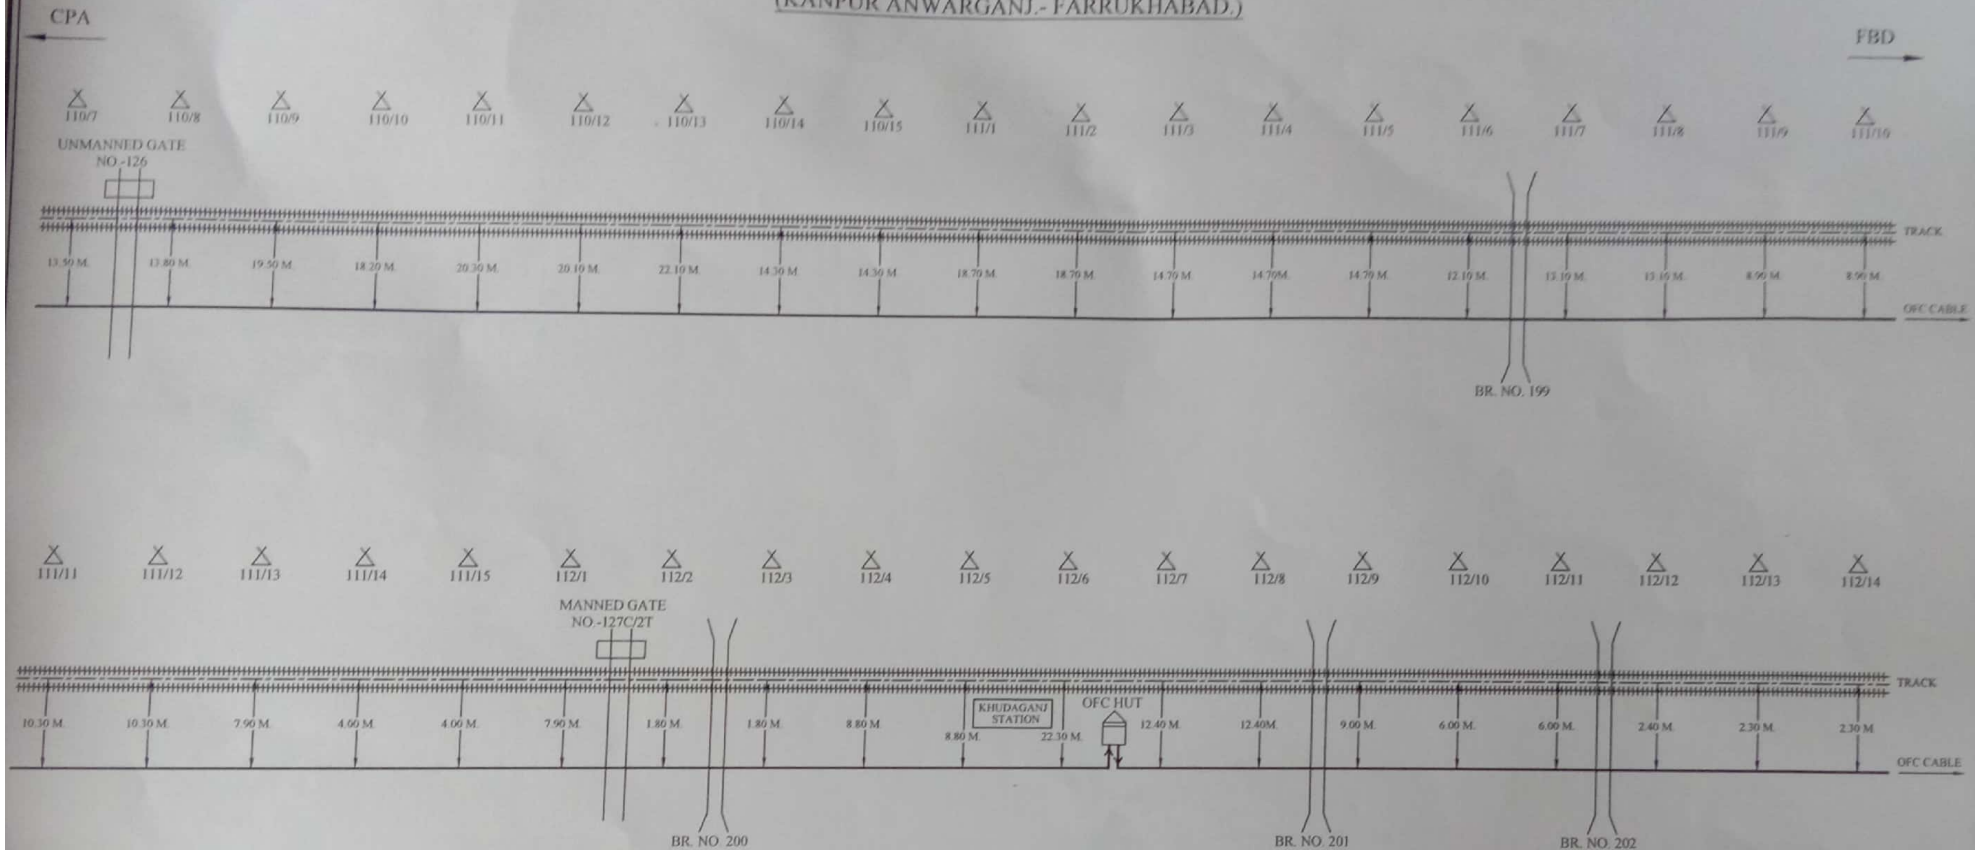

[Signature]
CONTRACTAR

[Signature]
SSE/TELE/CON/IZN


[Signature]
ASTE/CON/IZN

[Signature]
DY/CSTE/CON/IZN

CUSTOMER NAME:		N.E. RAILWAY	
PREPARED BY:		M/s. LAXMI ENTERPRISES 272 RANG MAHAL, CHOTI BAZAR, RAEBARELI	
SHEET NO	40	CREATED BY	LOCATION:- KANPUR ANWARGANJ - FARRUKHABAD.
CREATED ON		OFFERED BY	
RIVISION ON		APPD. BY	
MODIFIED ON		REF:- NE/	
NOT TO SCALE ALL READING IN MTR.			

	OFC JOINT WITHOUT PIT CHAMBER		LEVEL CROSSING GATE		BRIDGE		HECTOMETER POST
	OFC JOINT WITH PIT CHAMBER		TRACK		OFC CABLE		OFC HUT

O.F.C. CABLE ROUTE PLAN
(KANPUR ANWARGANJ.- FARRUKHABAD.)

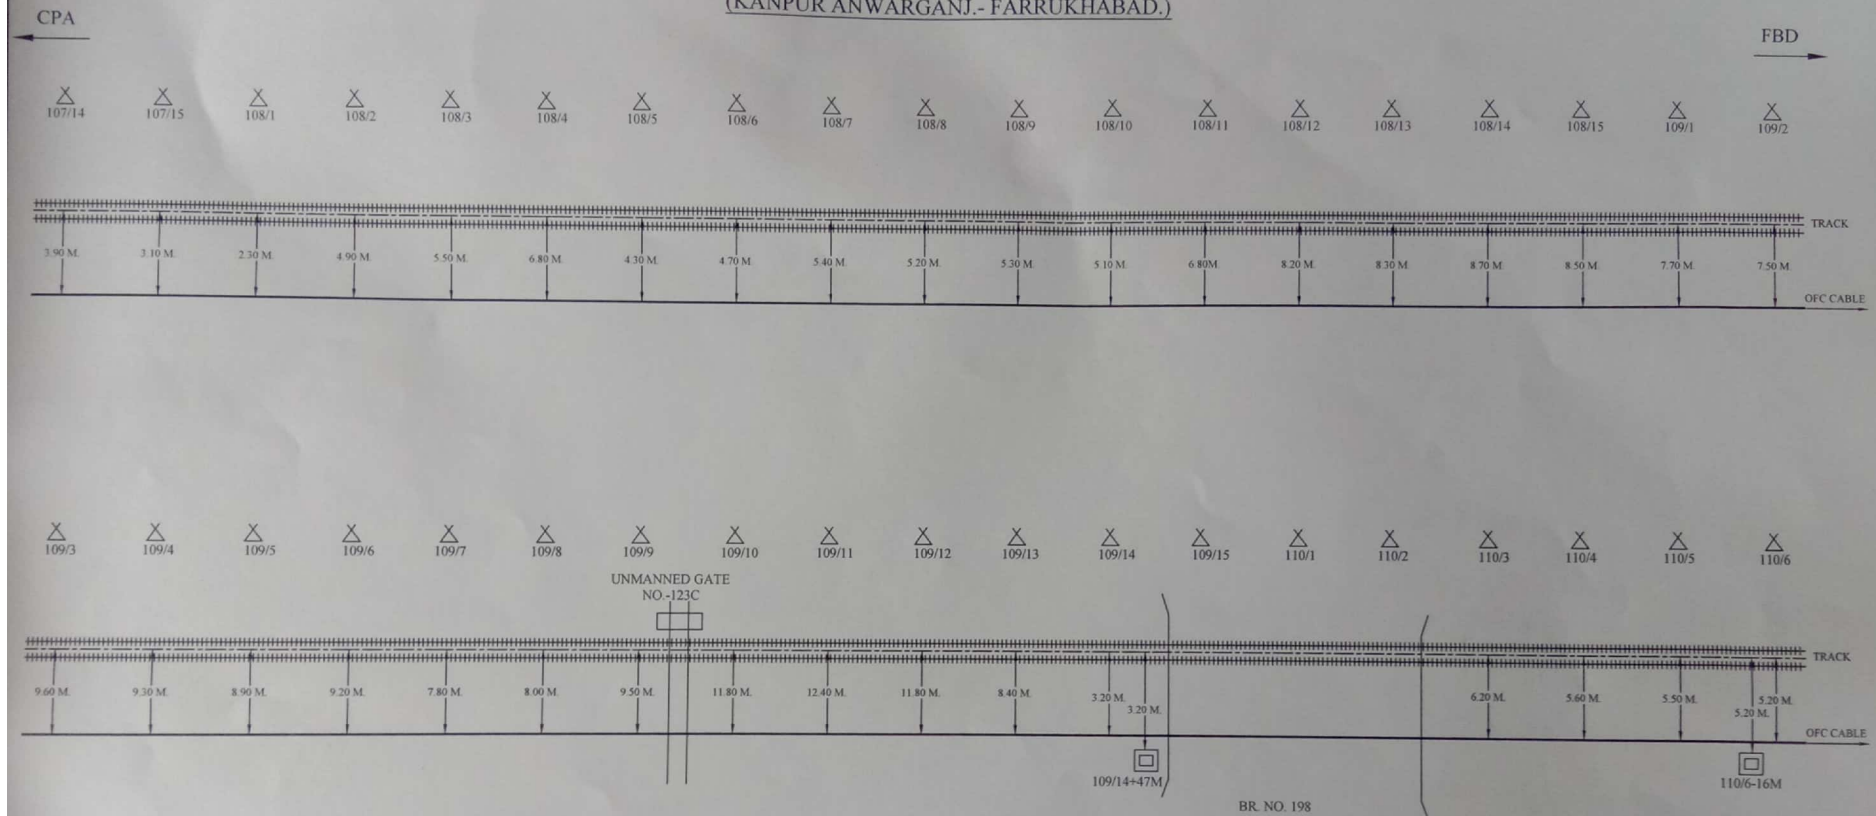

[Signature]
CONTRACTOR

[Signature]
SSE/TELE/CON/IZN


[Signature]
ASTE/CON/IZN

[Signature]
DY/CSTE/CON/IZN

CUSTOMER NAME:		N.E. RAILWAY	
PREPARED BY:		M/s. LAXMI ENTERPRISES 272 RANG MAHAL, CHOTI BAZAR, RAEBARELI	
SHEET NO	39	CREATED BY	LOCATION:- KANPUR ANWARGANJ - FARRUKHABAD.
CREATED ON		OFFERED BY	
RIVISION ON		APPD BY	
MODIFIED ON		REF:- NE/	
			NOT TO SCALE ALL READING IN MTR.

	OFC JOINT WITHOUT PIT CHAMBER		LEVEL CROSSING GATE		BRIDGE		HECTOMETER POST
	OFC JOINT WITH PIT CHAMBER		TRACK		OFC CABLE		OFC HUT

O.F.C. CABLE ROUTE PLAN (KANPUR ANWARGANJ.- FARRUKHABAD.)

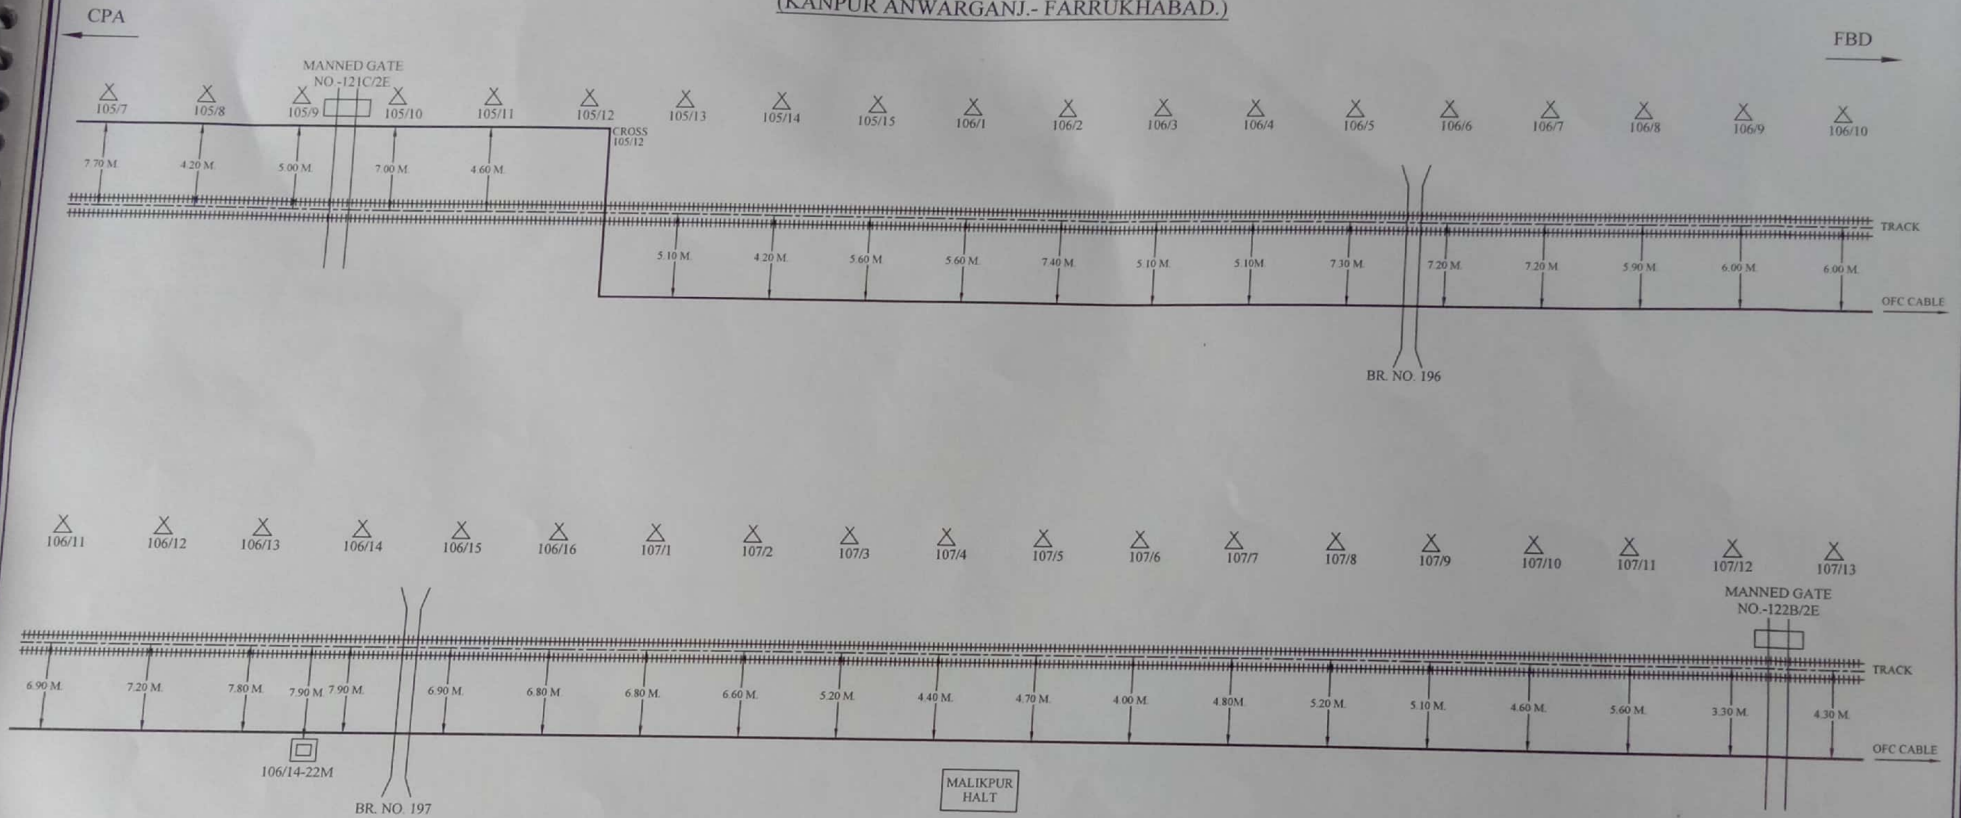

[Signature]
CONTRACTAR

[Signature]
SSE/TELE/CON/IZN


[Signature]
ASTE/CON/IZN

[Signature]
DY/CSTE/CON/IZN

☐	OFC JOINT WITHOUT PIT CHAMBER	☐	LEVEL CROSSING GATE	☐	BRIDGE	☐	HECTOMETER POST
☐	OFC JOINT WITH PIT CHAMBER	☐	TRACK	☐	OFC CABLE	☐	OFC HUT

CUSTOMER NAME:		N.E. RAILWAY	
PREPARED BY:		M/s. LAXMI ENTERPRISES 272 RANG MAHAL, CHOTI BAZAR, RAEBARELI	
SHEET NO	38	CREATED BY	
CREATED ON		OFFERED BY	
RIVISION ON		APPD. BY	
MODIFIED ON		REF. NO.	
LOCATION:- KANPUR ANWARGANJ - FARRUKHABAD.			

O.F.C. CABLE ROUTE PLAN (KANPUR ANWARGANJ.- FARRUKHABAD.)

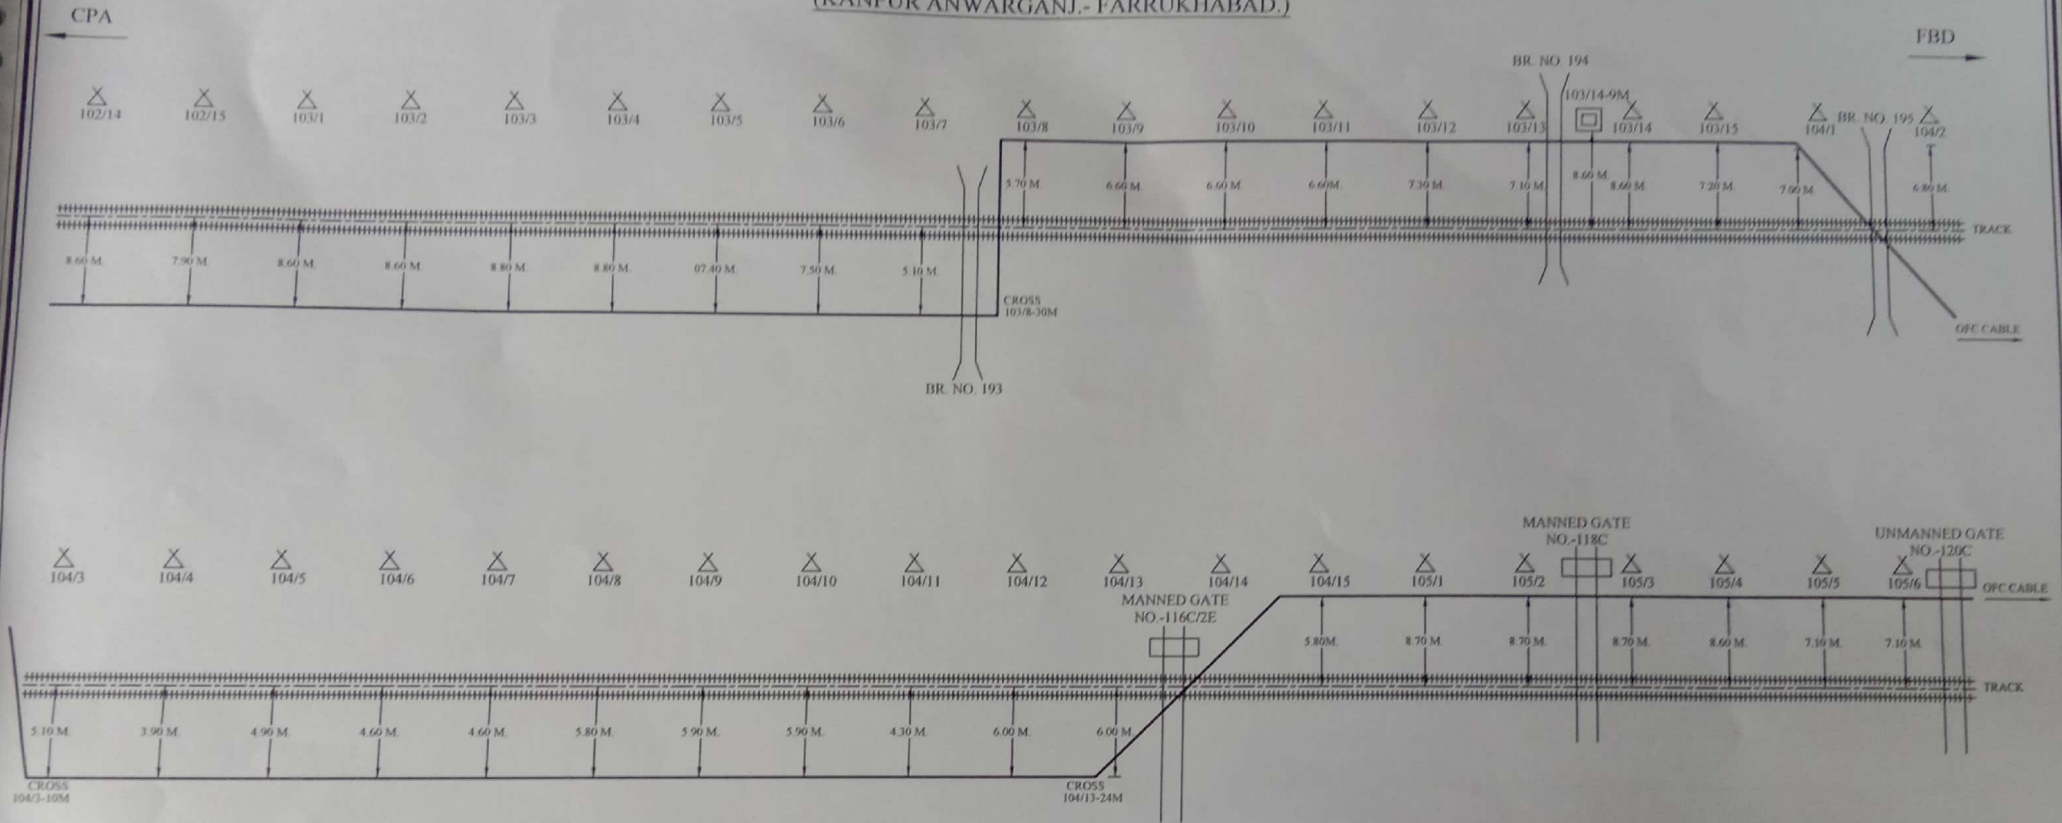

[Signature]
CONTRACTAR

[Signature]
SSE/TELE/CON/IZN


[Signature]
ASTE/CON/IZN

[Signature]
DY/CSTE/CON/IZN

CUSTOMER NAME:		N.E. RAILWAY	
PREPARED BY:		M/s. LAXMI ENTERPRISES 272 RANG MAHAL, CHOTI BAZAR, RAEBARELI	
SHEET NO	37	CREATED BY	LOCATION:- KANPUR ANWARGANJ - FARRUKHABAD.
CREATED ON		OFFERED BY	
RIVISION ON		APPD. BY	
MODIFIED ON		REF:- NE/	
			NOT TO SCALE ALL READING IN MTR.

	OFC JOINT WITHOUT PIT CHAMBER		LEVEL CROSSING GATE		BRIDGE		HECTOMETER POST
	OFC JOINT WITH PIT CHAMBER		TRACK		OFC CABLE		OFC HUT

O.F.C. CABLE ROUTE PLAN (KANPUR ANWARGANJ - FARRUKHABAD.)

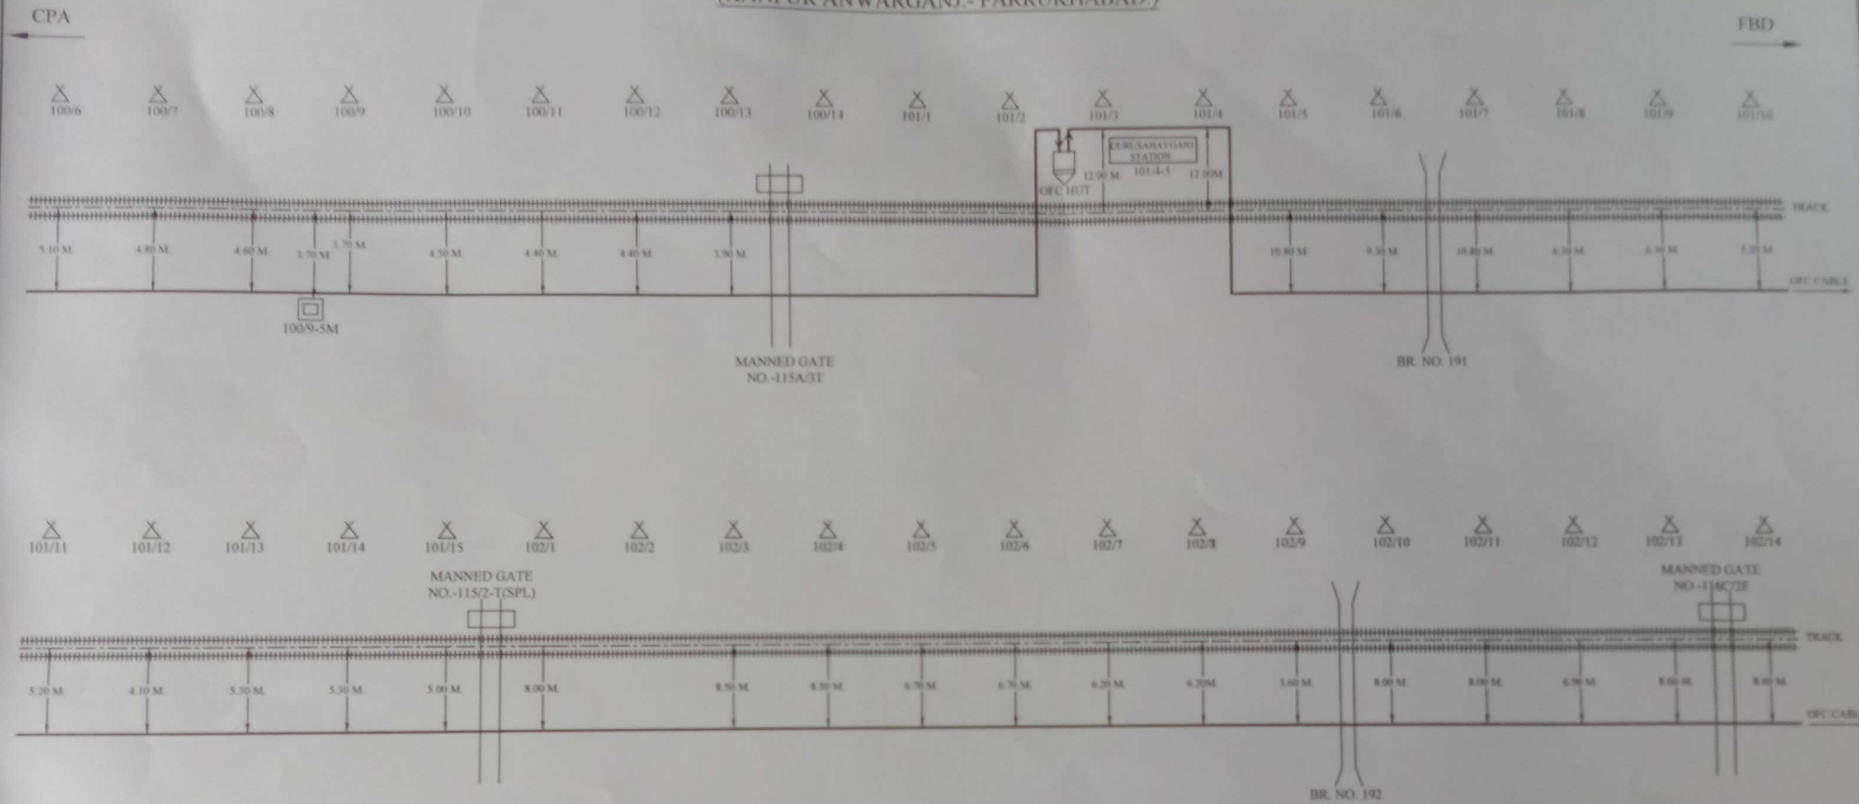

CONTRACTOR

SSE/TELE/CON/IZN


ASTE/CON/IZN

DY/CSTE/CON/IZN

CUSTOMER NAME:		N.E. RAILWAY	
PREPARED BY:		M/s. LAXMI ENTERPRISES 272 RANG MAHAL, CHOTI BAZAR, RAEBARELI	
SHEET NO	36	CREATED BY	LOCATION:- KANPUR ANWARGAN - FARRUKHABAD.
CREATED ON		OFFERED BY	
REVISION ON		APPD. BY	
MODIFIED ON		REF. - NE/	
NOT TO SCALE ALL READING IN MTR			

	OFC JOINT WITHOUT PIT CHAMBER		LEVEL CROSSING GATE		BRIDGE		HECTOMETER POST
	OFC JOINT WITH PIT CHAMBER		TRACK		OFC CABLE		OFC HUT

O.F.C. CABLE ROUTE PLAN (KANPUR ANWARGANJ.- FARRUKHABAD.)

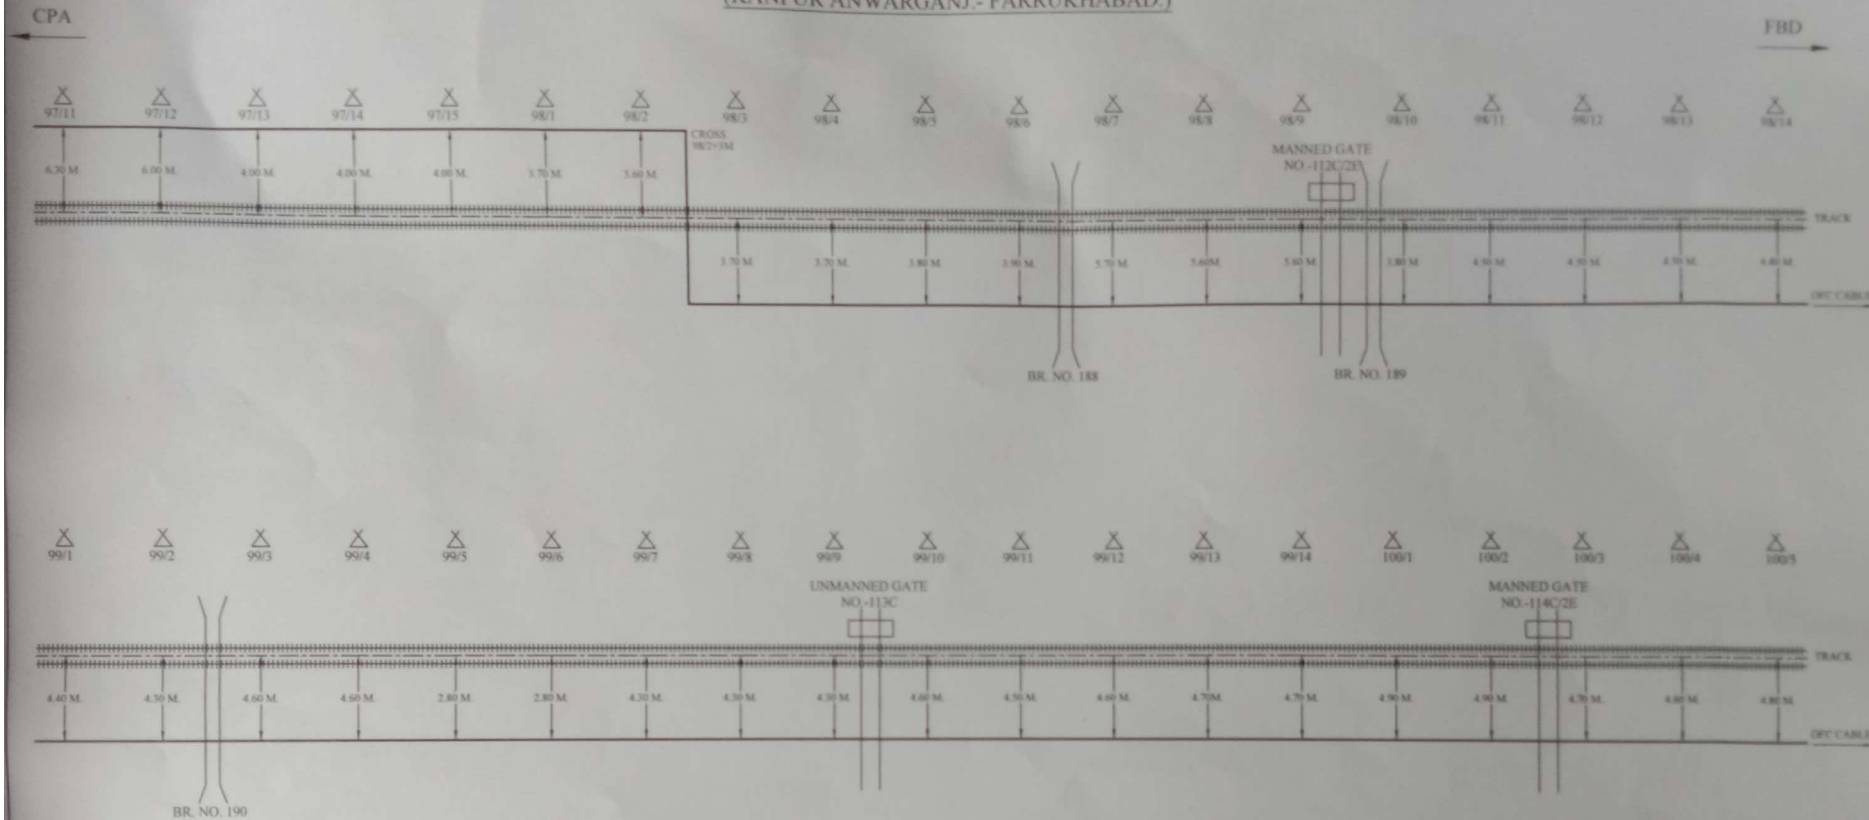

CONTRACTOR

SSE/TELE/CON/IZN

ASTE/CON/IZN

DY/CSTE/CON/IZN


CUSTOMER NAME:		N.E. RAILWAY	
PREPARED BY:		M/s. LAXMI ENTERPRISES 272 RANG MAHAL, CHOTI BAZAR, RAEBARELI	
SHEET NO.	35	CREATED BY	LOCATION:-
CREATED ON		OFFERED BY	KANPUR ANWARGANJ - FARRUKHABAD.
REVISION ON		APPD. BY	
MODIFIED ON		REF - NE/	NOT TO SCALE ALL READING IN MTR.

	OFC JOINT WITHOUT PIT CHAMBER		LEVEL CROSSING GATE		BRIDGE		HECTOMETER POST
	OFC JOINT WITH PIT CHAMBER		TRACK		OFC CABLE		OFC HUT

O.F.C. CABLE ROUTE PLAN (KANPUR ANWARGANJ.- FARRUKHABAD.)

CPA

FBD

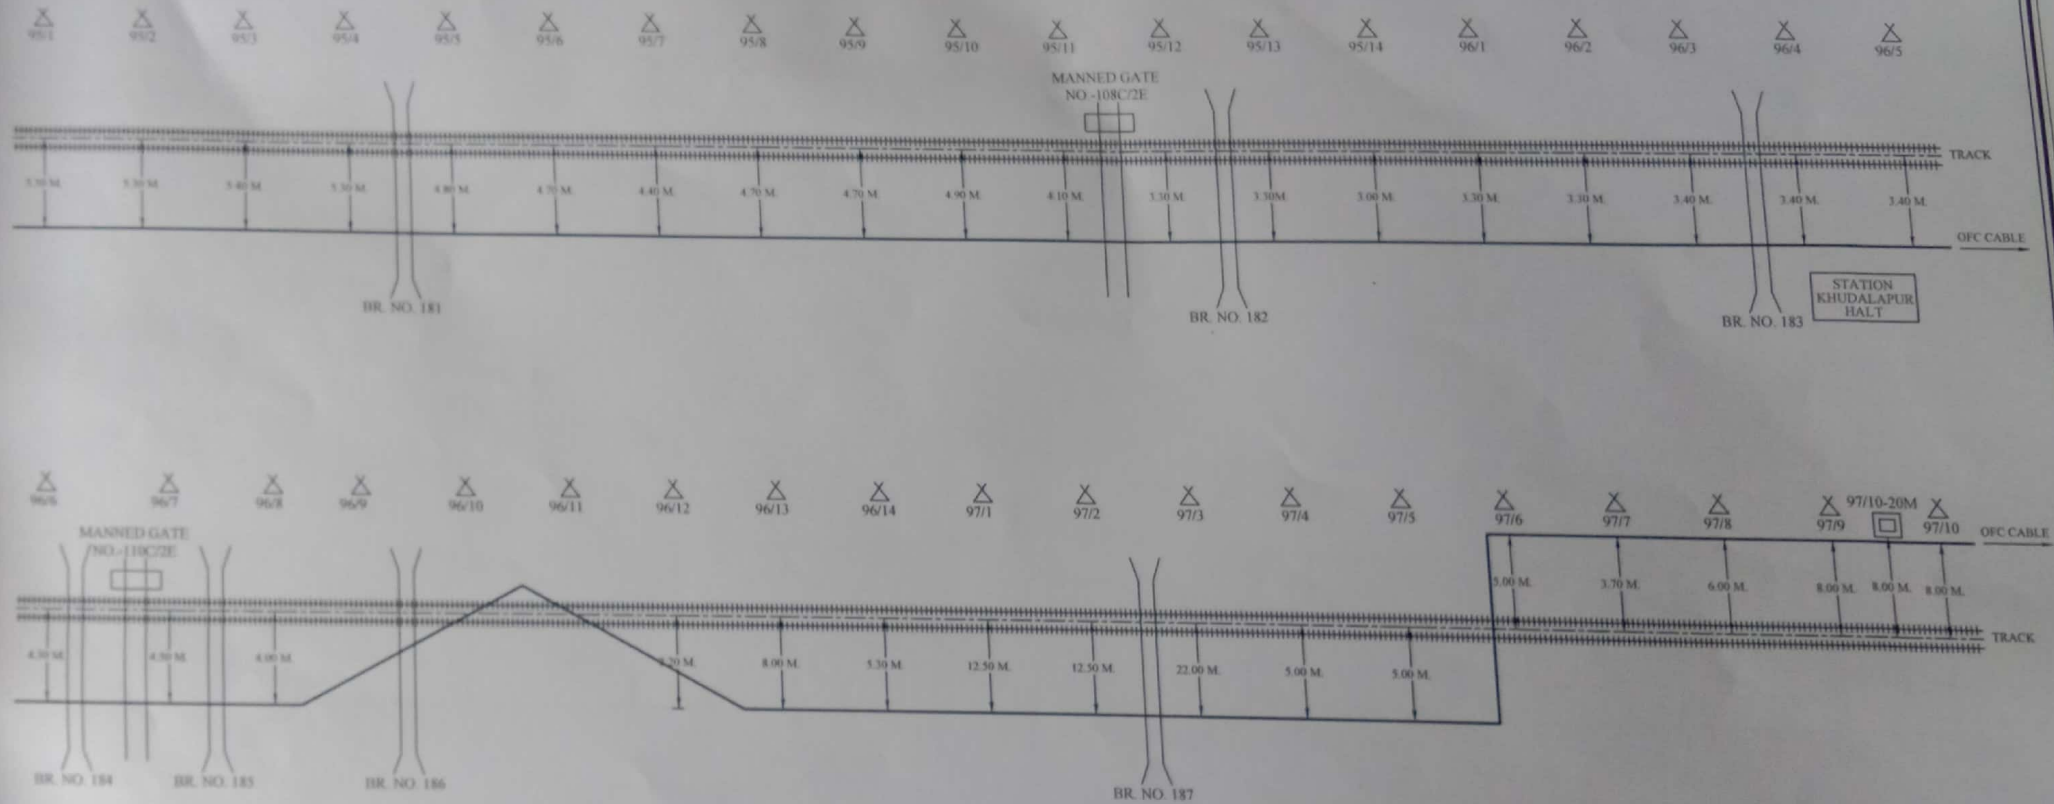

CONTRACTOR

SSE/TELE/CON/IZN


ASTE/CON/IZN

DY/CSTE/CON/IZN

CUSTOMER NAME:		N.E. RAILWAY	
PREPARED BY:		M/s. LAXMI ENTERPRISES 272 RANG MAHAL, CHOTI BAZAR, RAEBARELI	
SHEET NO	34	CREATED BY	
CREATED ON		OFFERED BY	
REVISION ON		APPD. BY	
LOCATION:-			
KANPUR ANWARGANJ - FARRUKHABAD.			

	OFC JOINT WITHOUT PIT CHAMBER		LEVEL CROSSING GATE		BRIDGE		HECTOMETER POST
	OFC JOINT WITH PIT CHAMBER		LEVEL CROSSING GATE		BRIDGE		HECTOMETER POST

O.F.C. CABLE ROUTE PLAN (KANPUR ANWARGANJ.- FARRUKHABAD.)

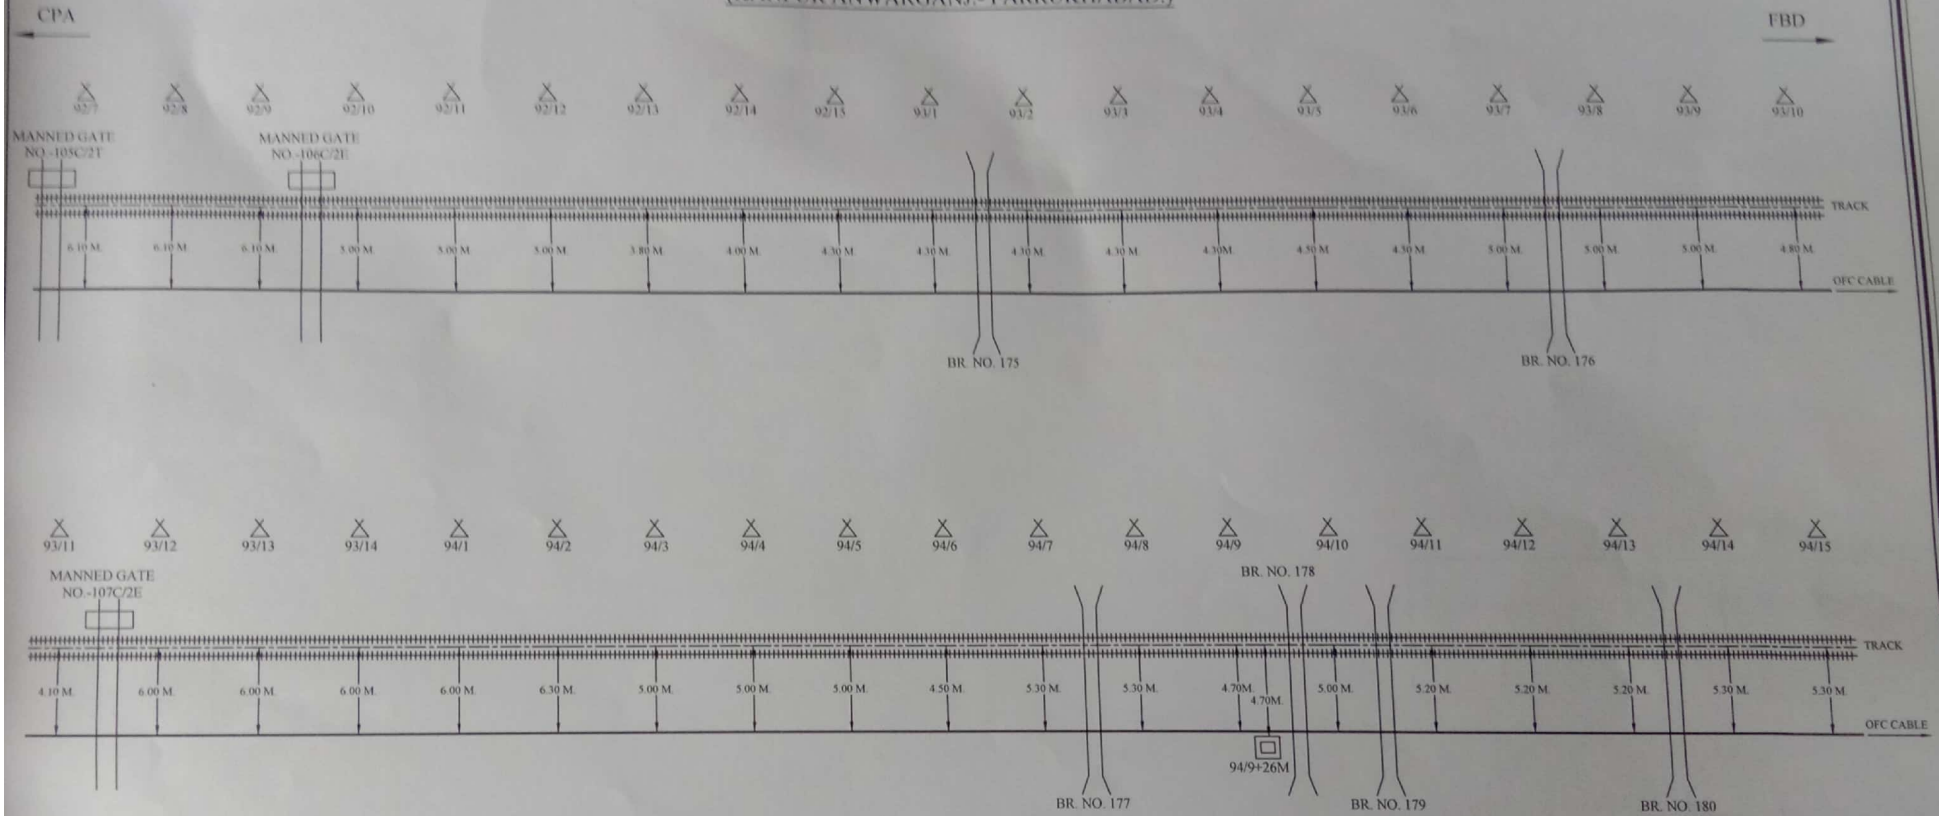

[Signature]
CONTRACTOR

[Signature]
SSE/TELE/CON/IZN


[Signature]
ASTE/CON/IZN

[Signature]
DY/CSTE/CON/IZN

CUSTOMER NAME:		N.E. RAILWAY	
PREPARED BY:		M/s. LAXMI ENTERPRISES 272 RANG MAHAL, CHOTI BAZAR, RAEBARELI	
SHEET NO	33	CREATED BY	LOCATION:-
CREATED ON		OFFERED BY	KANPUR ANWARGANJ - FARRUKHABAD.
RIVISION ON		APPD. BY	
MODIFIED ON		REF:- NE/	
			NOT TO SCALE ALL READING IN MTR.

	OFC JOINT WITHOUT PIT CHAMBER		LEVEL CROSSING GATE		BRIDGE		HECTOMETER POST
	OFC JOINT WITH PIT CHAMBER		TRACK		OFC CABLE		OFC HUT

O.F.C. CABLE ROUTE PLAN
(KANPUR ANWARGANJ.- FARRUKHABAD.)

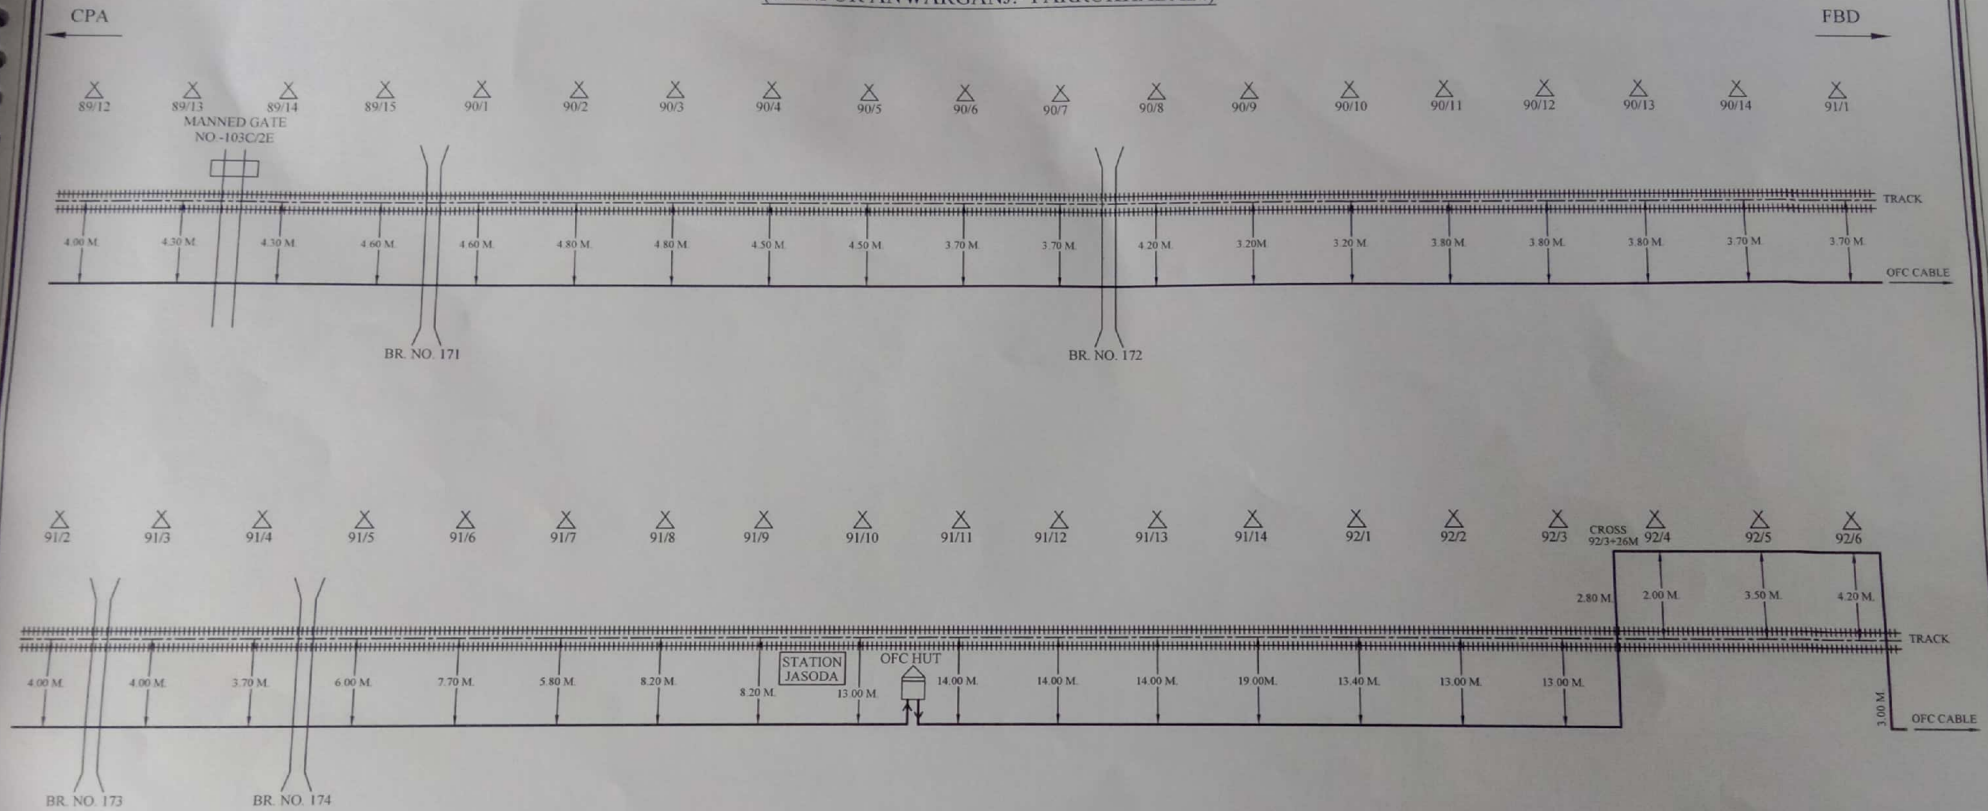

[Signature]
CONTRACTOR

[Signature]
SSE/TELE/CON/IZN


[Signature]
ASTE/CON/IZN

[Signature]
DY/CSTE/CON/IZN

CUSTOMER NAME:		N.E. RAILWAY	
PREPARED BY:		M/s. LAXMI ENTERPRISES 272 RANG MAHAL, CHOTI BAZAR, RAEBARELI	
SHEET NO	32	CREATED BY	LOCATION:- KANPUR ANWARGANJ - FARRUKHABAD.
CREATED ON		OFFERED BY	
REVISION ON		APPD BY	
MODIFIED ON		REF:- NE/	
			NOT TO SCALE ALL READING IN MTR

	OFC JOINT WITHOUT PIT CHAMBER		LEVEL CROSSING GATE		BRIDGE		HECTOMETER POST
	OFC JOINT WITH PIT CHAMBER		TRACK		OFC CABLE		OFC HUT

O.F.C. CABLE ROUTE PLAN (KANPUR ANWARGANJ.- FARRUKHABAD.)

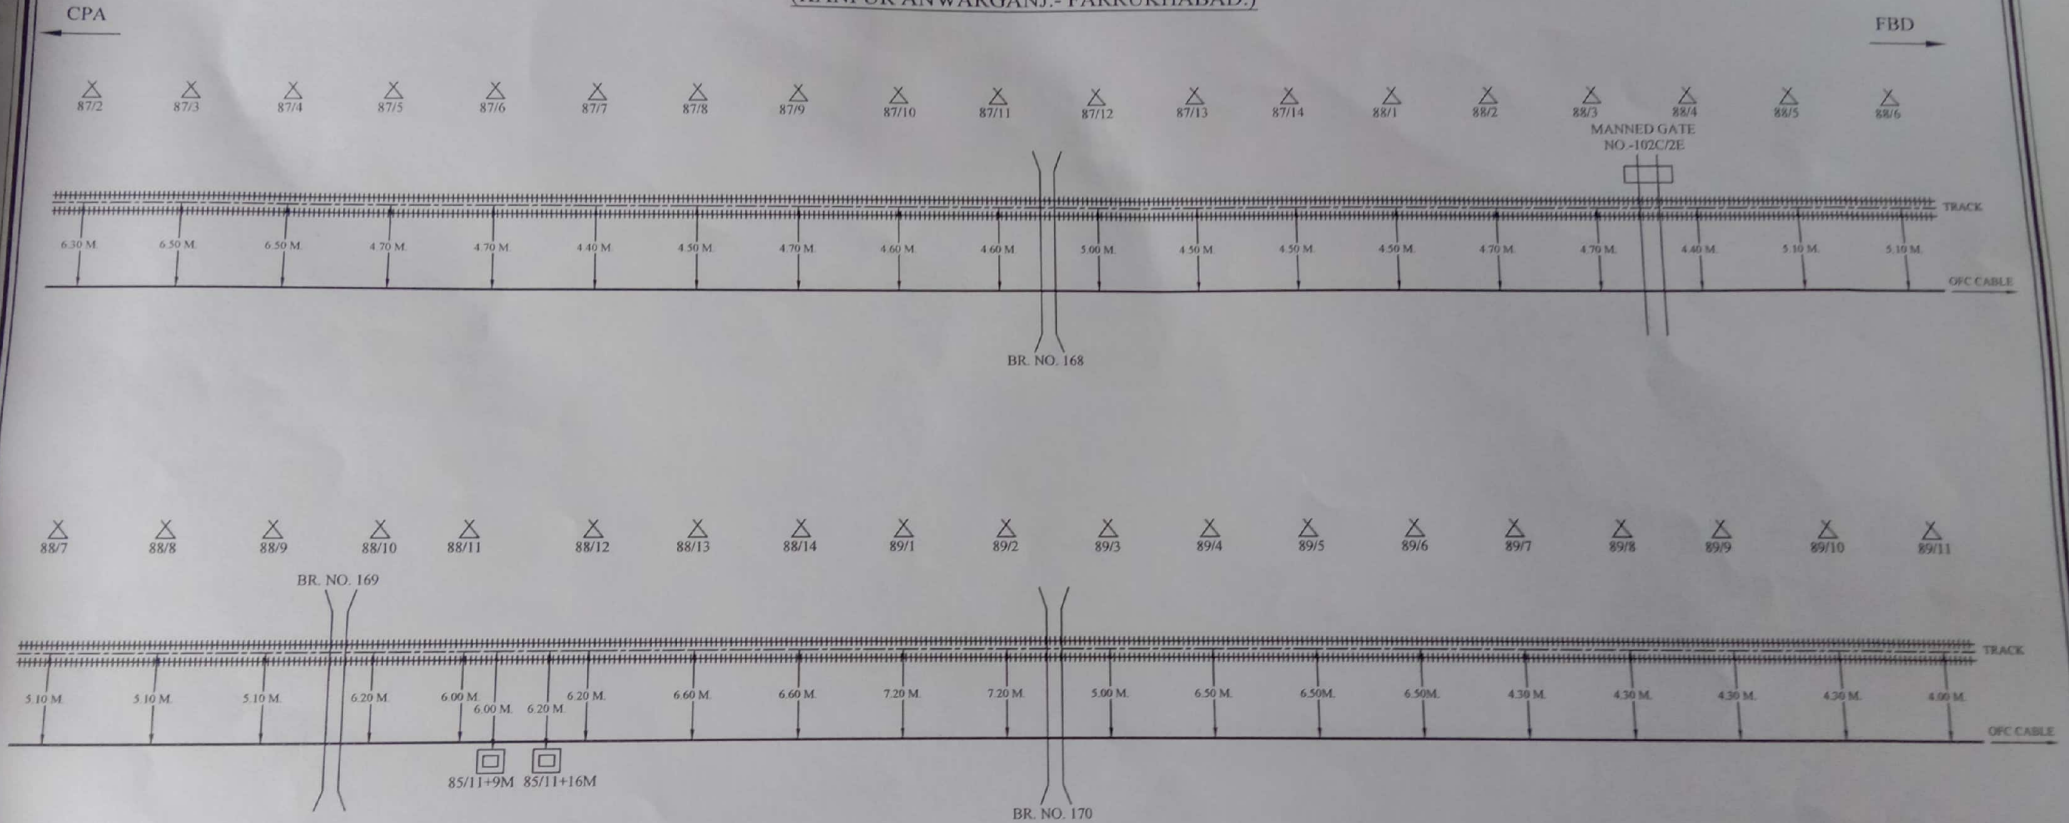

[Signature]
CONTRACTAR

[Signature]
SSE/TELE/CON/IZN


[Signature]
ASTE/CON/IZN

[Signature]
DY/CSTE/CON/IZN

CUSTOMER NAME:		N.E. RAILWAY	
PREPARED BY:		M/s. LAXMI ENTERPRISES 272 RANG MAHAL, CHOTI BAZAR, RAEBARELI	
SHEET NO	31	CREATED BY	LOCATION:- KANPUR ANWARGANJ - FARRUKHABAD.
CREATED ON		OFFERED BY	
RIVISION ON		APPD. BY	

☐	OFC JOINT WITHOUT PIT CHAMBER	☒	LEVEL CROSSING GATE	☐	BRIDGE	☒	HECTOMETER POST
--------------------------	-------------------------------	-------------------------------------	---------------------	--------------------------	--------	-------------------------------------	-----------------

O.F.C. CABLE ROUTE PLAN
(KANPUR ANWARGANJ.- FARRUKHABAD.)

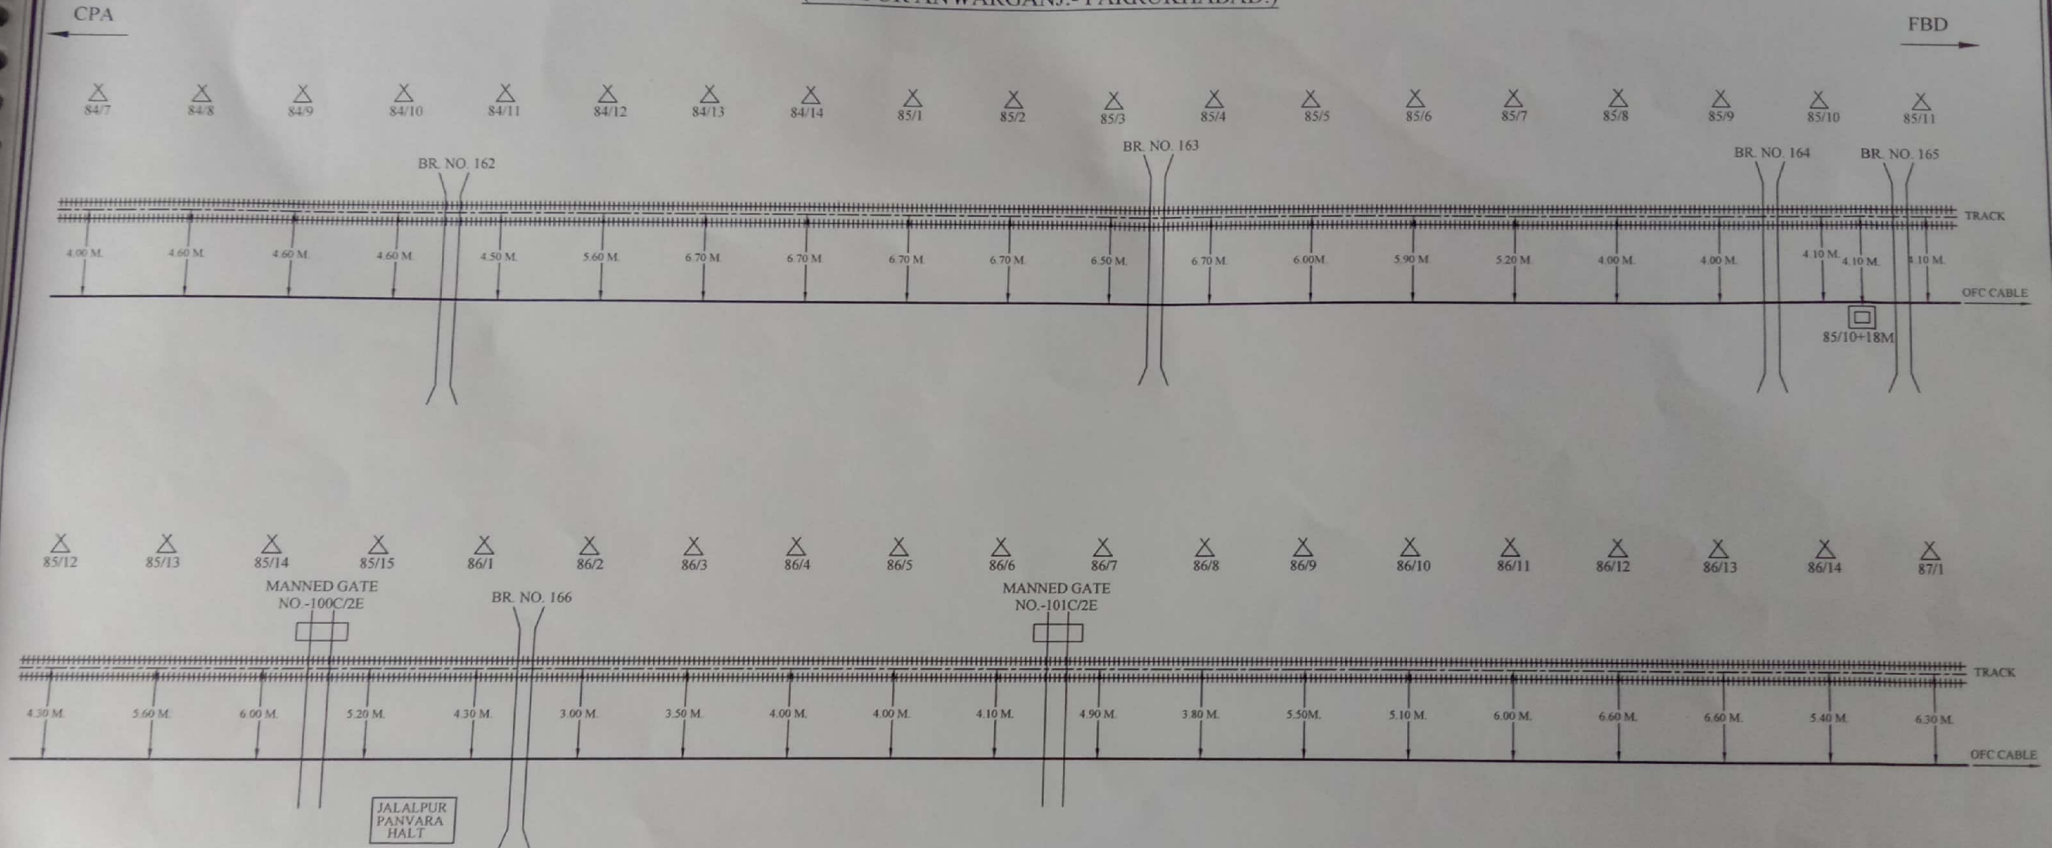

CONTRACTAR

SSE/TELE/CON/IZN


ASTE/CON/IZN

DY/CSTE/CON/IZN

CUSTOMER NAME:		N.E. RAILWAY	
PREPARED BY:		M/s. LAXMI ENTERPRISES 272 RANG MAHAL, CHOTI BAZAR, RAEBARELI	
SHEET NO	30	CREATED BY	LOCATION:- KANPUR ANWARGANJ - FARRUKHABAD.
CREATED ON		OFFERED BY	
RIVISION ON		APPD. BY	
MODIFIED ON		REF:- NE/	
			NOT TO SCALE ALL READING IN MTR.

☐	OFC JOINT WITHOUT PIT CHAMBER		LEVEL CROSSING GATE		BRIDGE		HECTOMETER POST
☐	OFC JOINT WITH PIT CHAMBER		TRACK		OFC CABLE		OFC HUT

O.F.C. CABLE ROUTE PLAN (KANPUR ANWARGANJ.- FARRUKHABAD.)

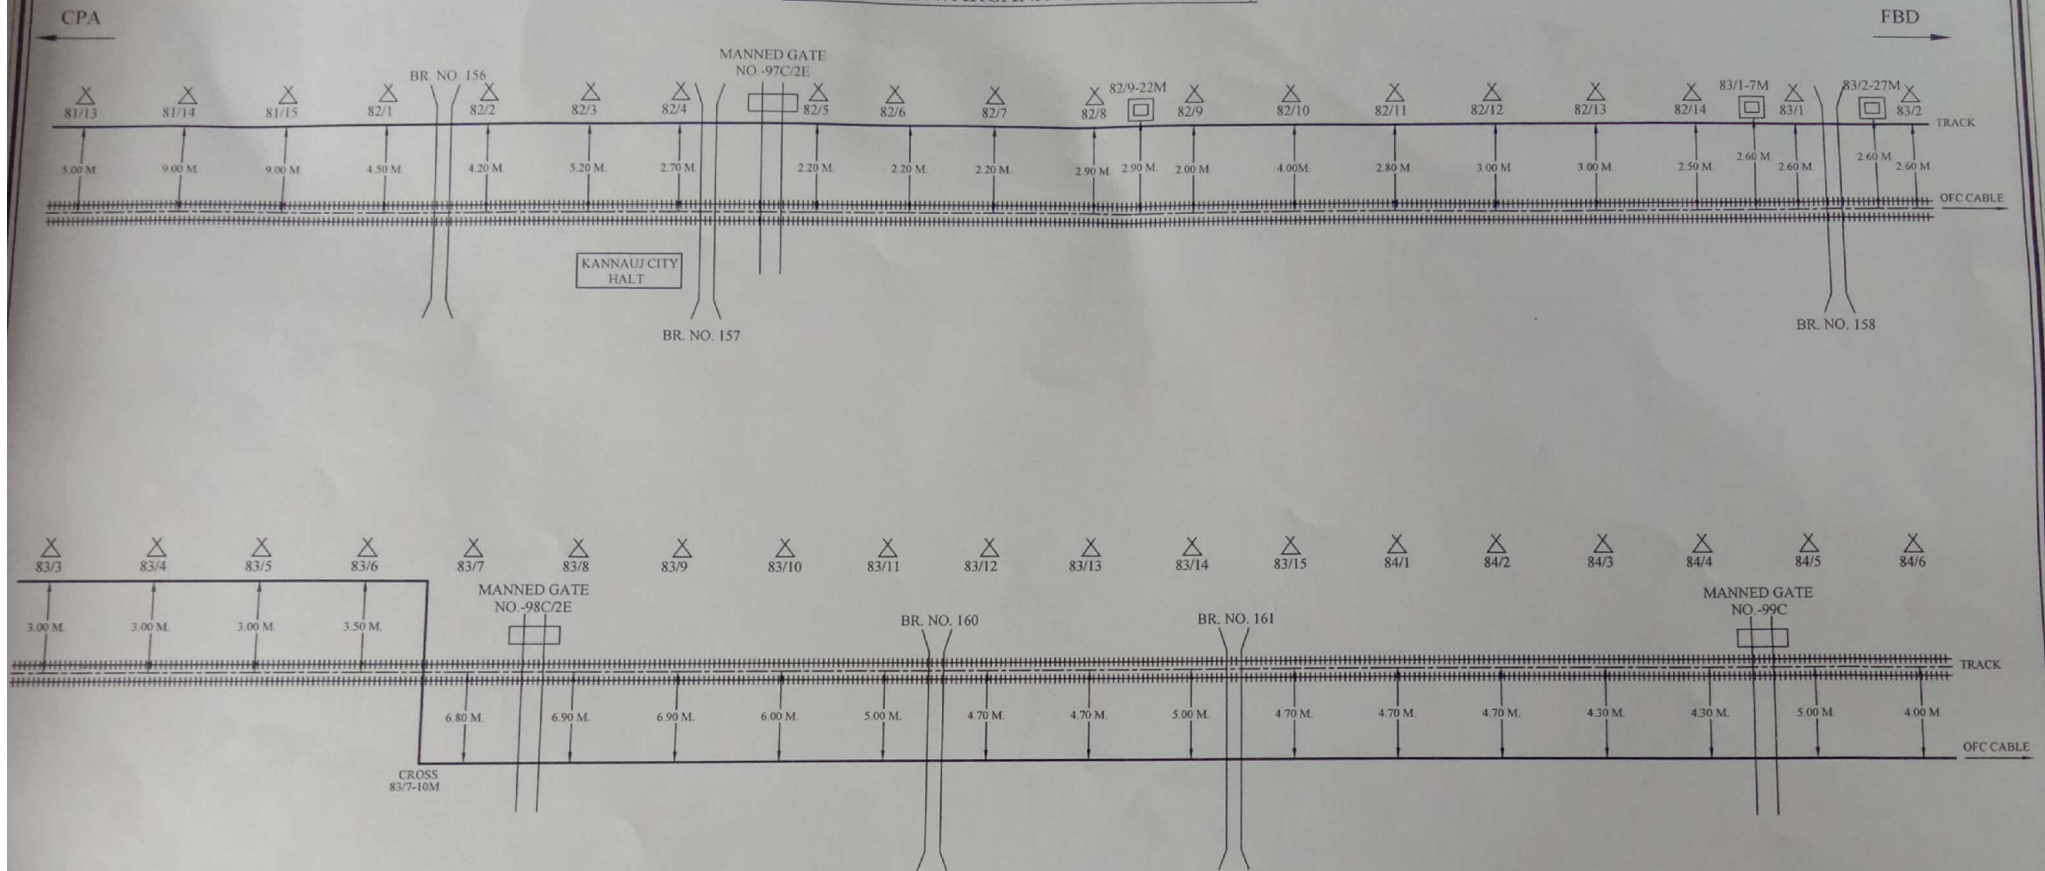

[Signature]
CONTRACTAR

[Signature]
SSE/TELE/CON/IZN


[Signature]
ASTE/CON/IZN

[Signature]
DY/CSTE/CON/IZN

CUSTOMER NAME:		N.E. RAILWAY	
PREPARED BY:		M/s. LAXMI ENTERPRISES 272 RANG MAHAL, CHOTI BAZAR, RAEBARELI	
SHEET NO	29	CREATED BY	LOCATION:-
CREATED ON		OFFERED BY	KANPUR ANWARGANJ - FARRUKHABAD.
RIVISION ON		APPD. BY	
MODIFIED ON		REF:- NE/	NOT TO SCALE ALL READING IN MTR.

OFC JOINT WITHOUT PIT CHAMBER		LEVEL CROSSING GATE		BRIDGE		HECTOMETER POST	
OFC JOINT WITH PIT CHAMBER		TRACK		OFC CABLE		OFC HUT	

O.F.C. CABLE ROUTE PLAN
(KANPUR ANWARGANJ.- FARRUKHABAD.)

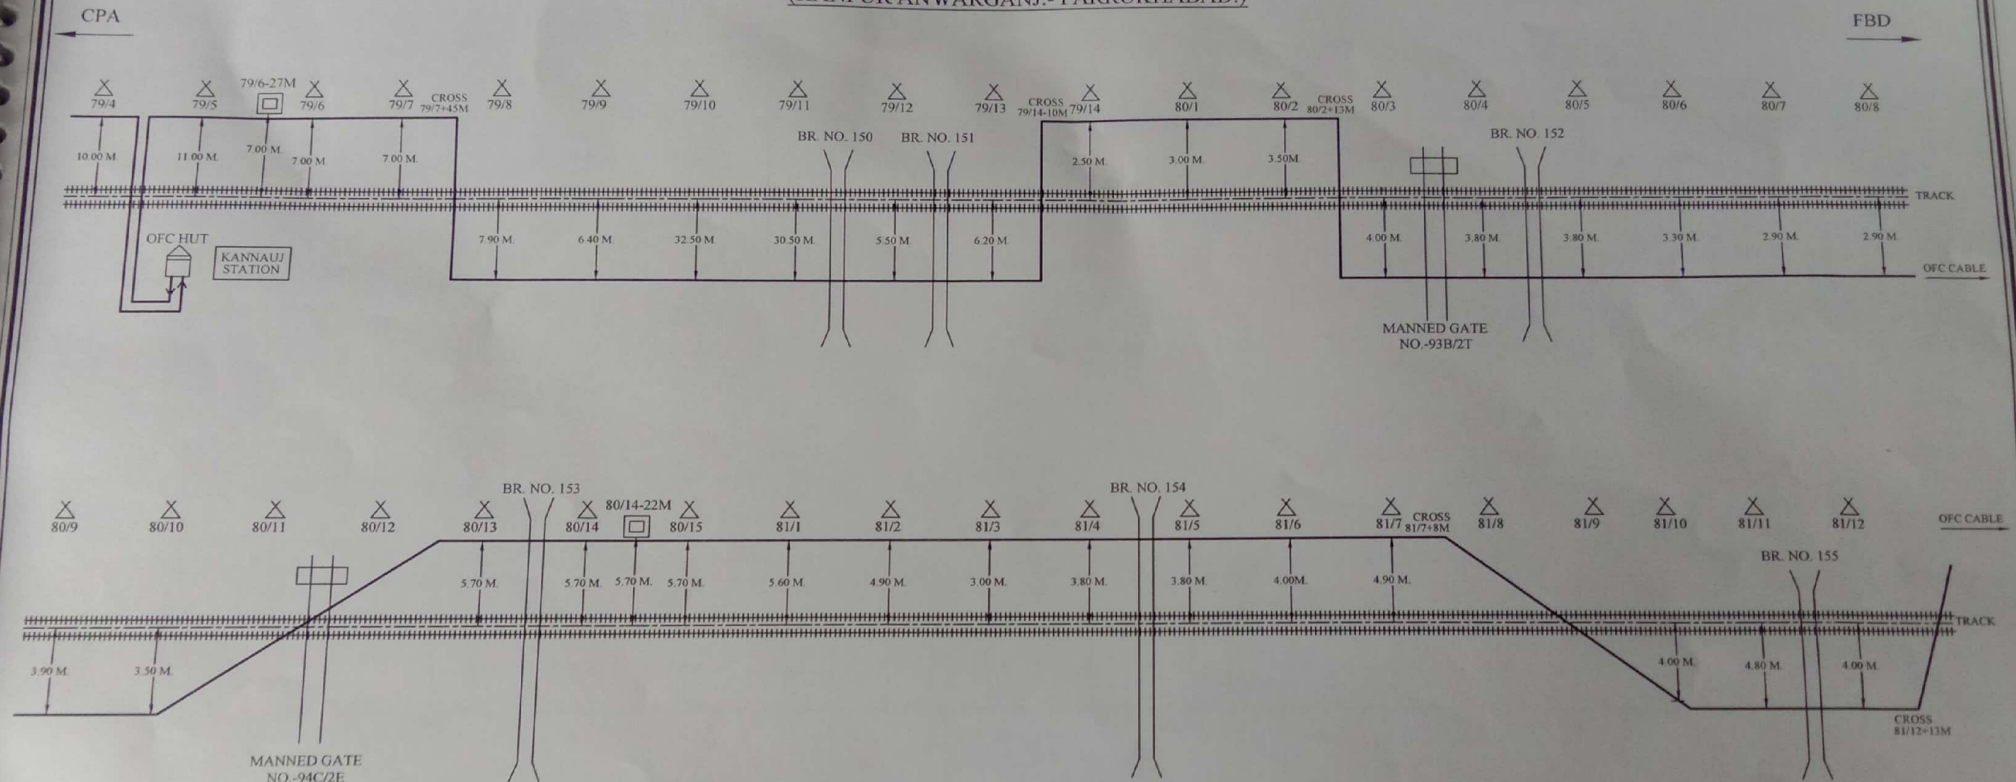

[Signature]
CONTRACTOR


[Signature]
SSE/TELE/CON/IZN

[Signature]
ASTE/CON/IZN

[Signature]
DY/CSTE/CON/IZN

CUSTOMER NAME:		N.E. RAILWAY	
PREPARED BY:		M/s. LAXMI ENTERPRISES 272 RANG MAHAL, CHOTI BAZAR, RAEBARELI	
SHEET NO	28	CREATED BY	LOCATION:- KANPUR ANWARGANJ - FARRUKHABAD.
CREATED ON		OFFERED BY	
REVISION ON		APPD. BY	
MODIFIED ON		REF.:- NE/	NOT TO SCALE ALL READING IN MTR.


	OFC JOINT WITHOUT PIT CHAMBER		LEVEL CROSSING GATE		BRIDGE		HECTOMETER POST
	OFC JOINT WITH PIT CHAMBER		TRACK		OFC CABLE		OFC HUT

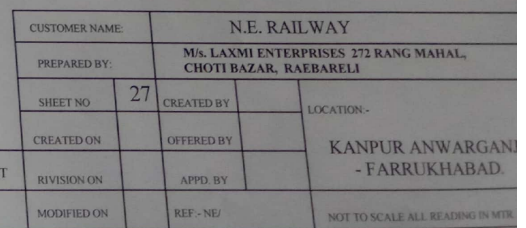

O.F.C. CABLE ROUTE PLAN (KANPUR ANWARGANJ.- FARRUKHABAD.)

CPA

FBD

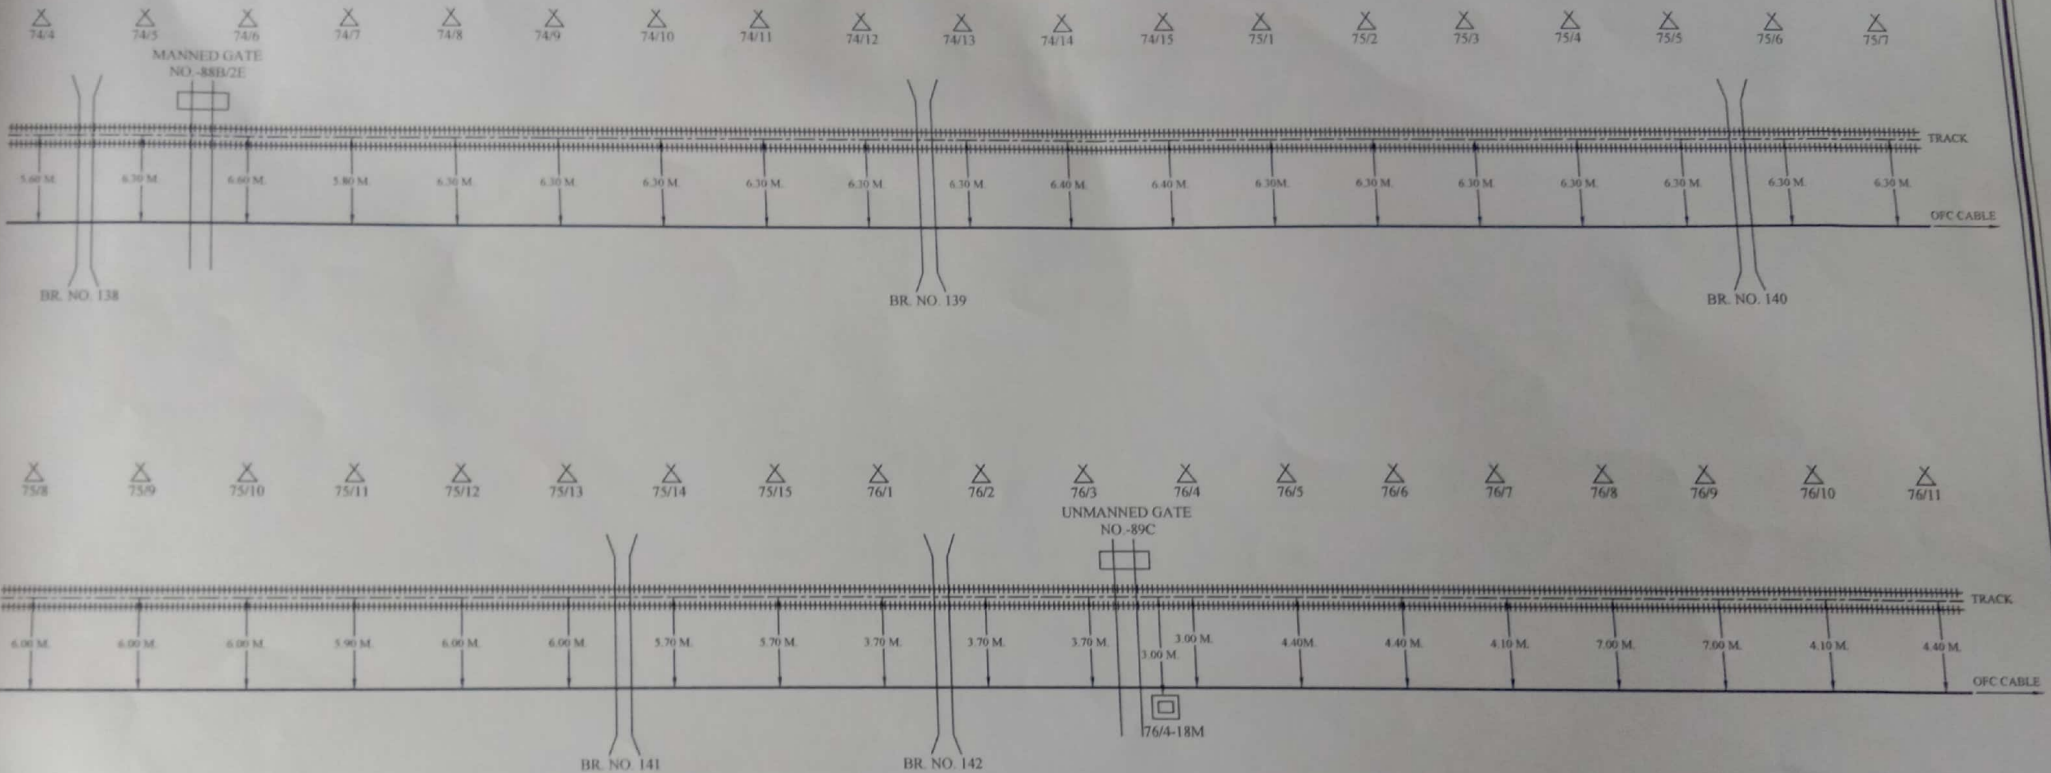

CONTRACTOR

SSE/TELE/CON/IZN

ASTE/CON/IZN

DY/CSTE/CON/IZN

	OFC JOINT WITHOUT PIT CHAMBER		LEVEL CROSSING GATE		BRIDGE		HECTOMETER POST
	OFC JOINT WITH PIT CHAMBER		TRACK		OFC CABLE		OFC HUT


CUSTOMER NAME:		N.E. RAILWAY					
PREPARED BY:		M/s. LAXMI ENTERPRISES 272 RANG MAHAL, CHOTI BAZAR, RAEBARELI					
SHEET NO	26	CREATED BY		LOCATION:- KANPUR ANWARGANJ - FARRUKHABAD.			
CREATED ON		OFFERED BY					
RIVISION ON		APPD. BY					
MODIFIED ON		REF:- NE/					

NOT TO SCALE ALL READING IN MTR.

O.F.C. CABLE ROUTE PLAN
(KANPUR ANWARGANJ.- FARRUKHABAD.)

CPA

FBD

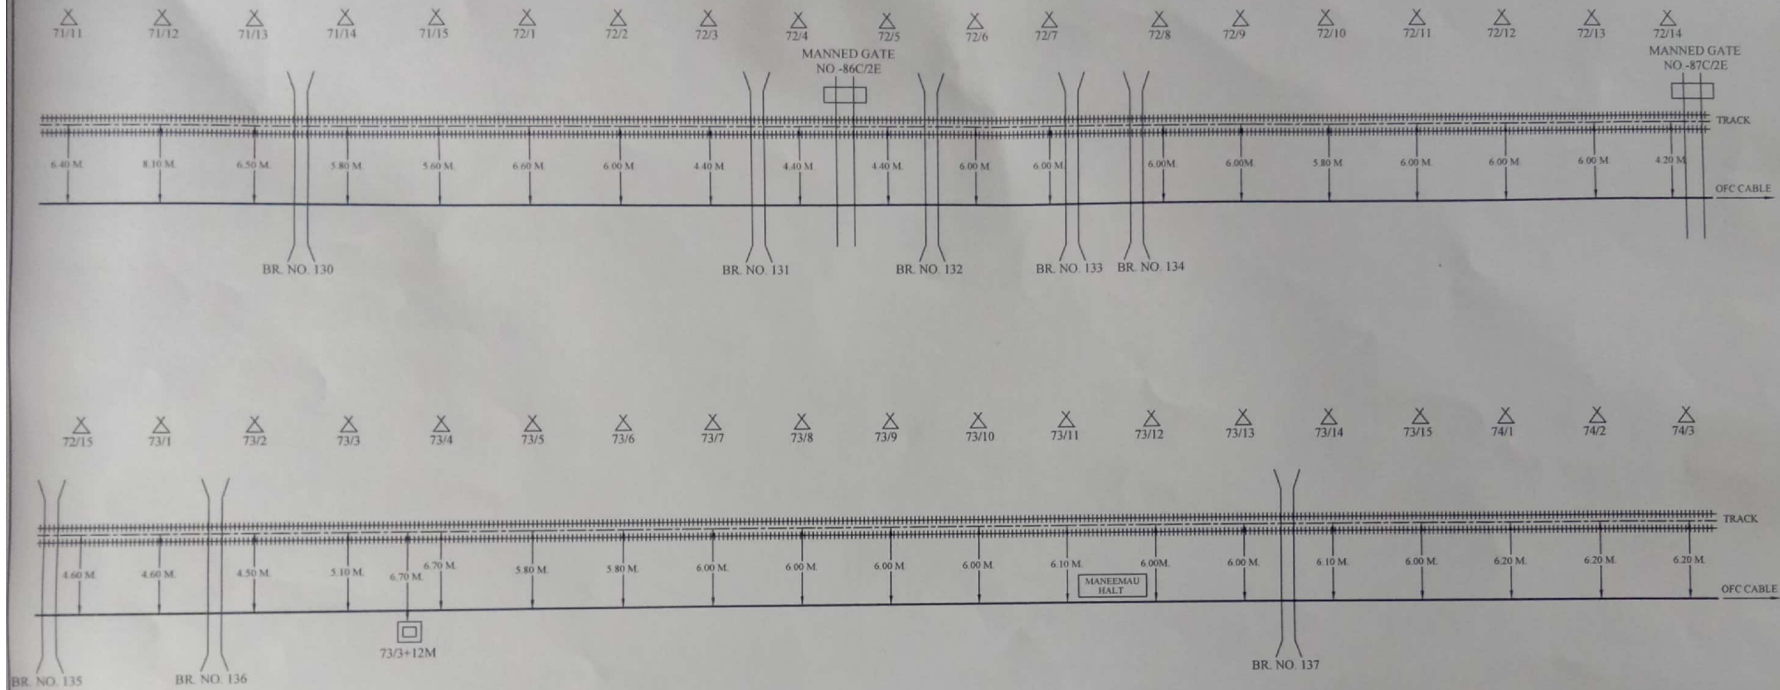

CONTRACTOR

SSE/TELE/CON/IZN


ASTE/CON/IZN

DY/CSTE/CON/IZN

CUSTOMER NAME:		N.E. RAILWAY	
PREPARED BY:		M/s. LAXMI ENTERPRISES 272 RANG MAHAL, CHOTI BAZAR, RAEBARELI	
SHEET NO	25	CREATED BY	LOCATION:-
CREATED ON		OFFERED BY	KANPUR ANWARGANJ - FARRUKHABAD.
REVISION ON		APPD BY	
MODIFIED ON		REF:- NE/	NOT TO SCALE ALL READING IN MTR.

	OFC JOINT WITHOUT PIT CHAMBER		LEVEL CROSSING GATE		BRIDGE		HECTOMETER POST
	OFC JOINT WITH PIT CHAMBER		TRACK		OFC CABLE		OFC HUT

O.F.C. CABLE ROUTE PLAN (KANPUR ANWARGANJ.- FARRUKHABAD.)

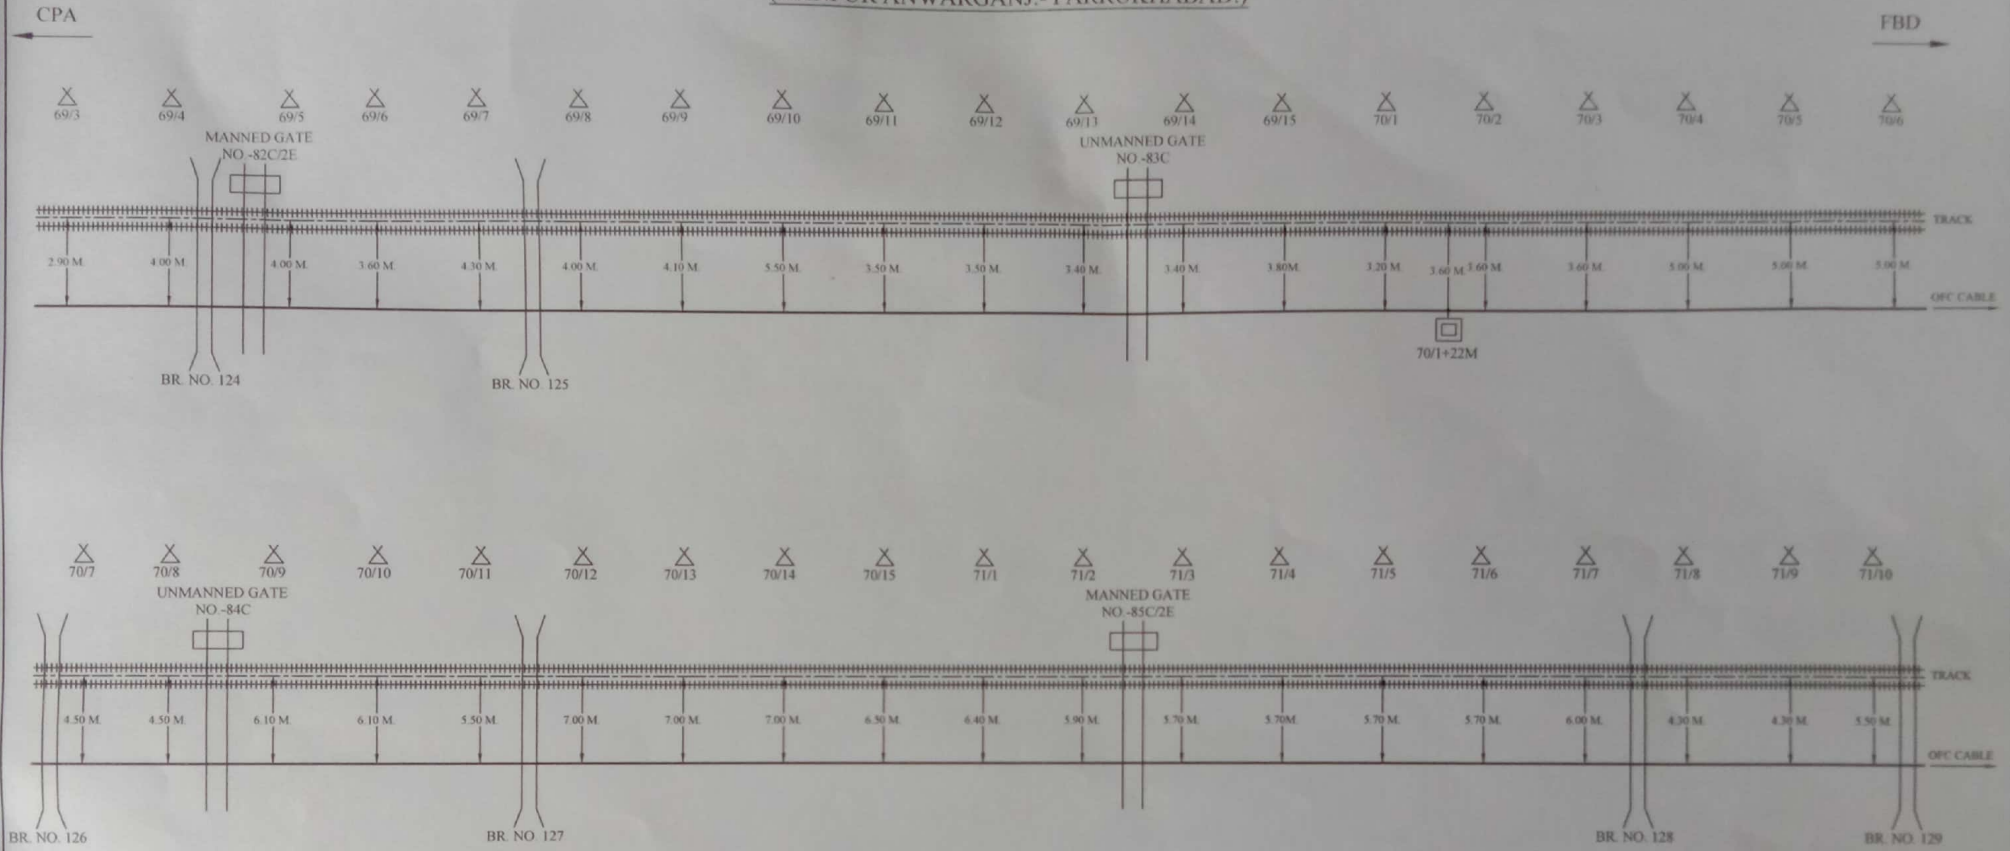

[Signature]
CONTRACTAR

[Signature]
SSE/TELE/CON/IZN


[Signature]
ASTE/CON/IZN

[Signature]
DY/CSTE/CON/IZN

	OFC JOINT WITHOUT PIT CHAMBER		LEVEL CROSSING GATE		BRIDGE		HECTOMETER POST
	OFC JOINT WITH PIT CHAMBER		TRACK		OFC CABLE		OFC HUT

CUSTOMER NAME:		N.E. RAILWAY	
PREPARED BY:		M/s. LAXMI ENTERPRISES 272 RANG MAHAL, CHOTI BAZAR, RAEBARELI	
SHEET NO	24	CREATED BY	LOCATION:- KANPUR ANWARGANJ - FARRUKHABAD.
CREATED ON		OFFERED BY	
REVISION ON		APPD. BY	
MODIFIED ON		REF. - NE/	
NOT TO SCALE ALL READING IN MTR.			

O.F.C. CABLE ROUTE PLAN
(KANPUR ANWARGANJ.- FARRUKHABAD.)

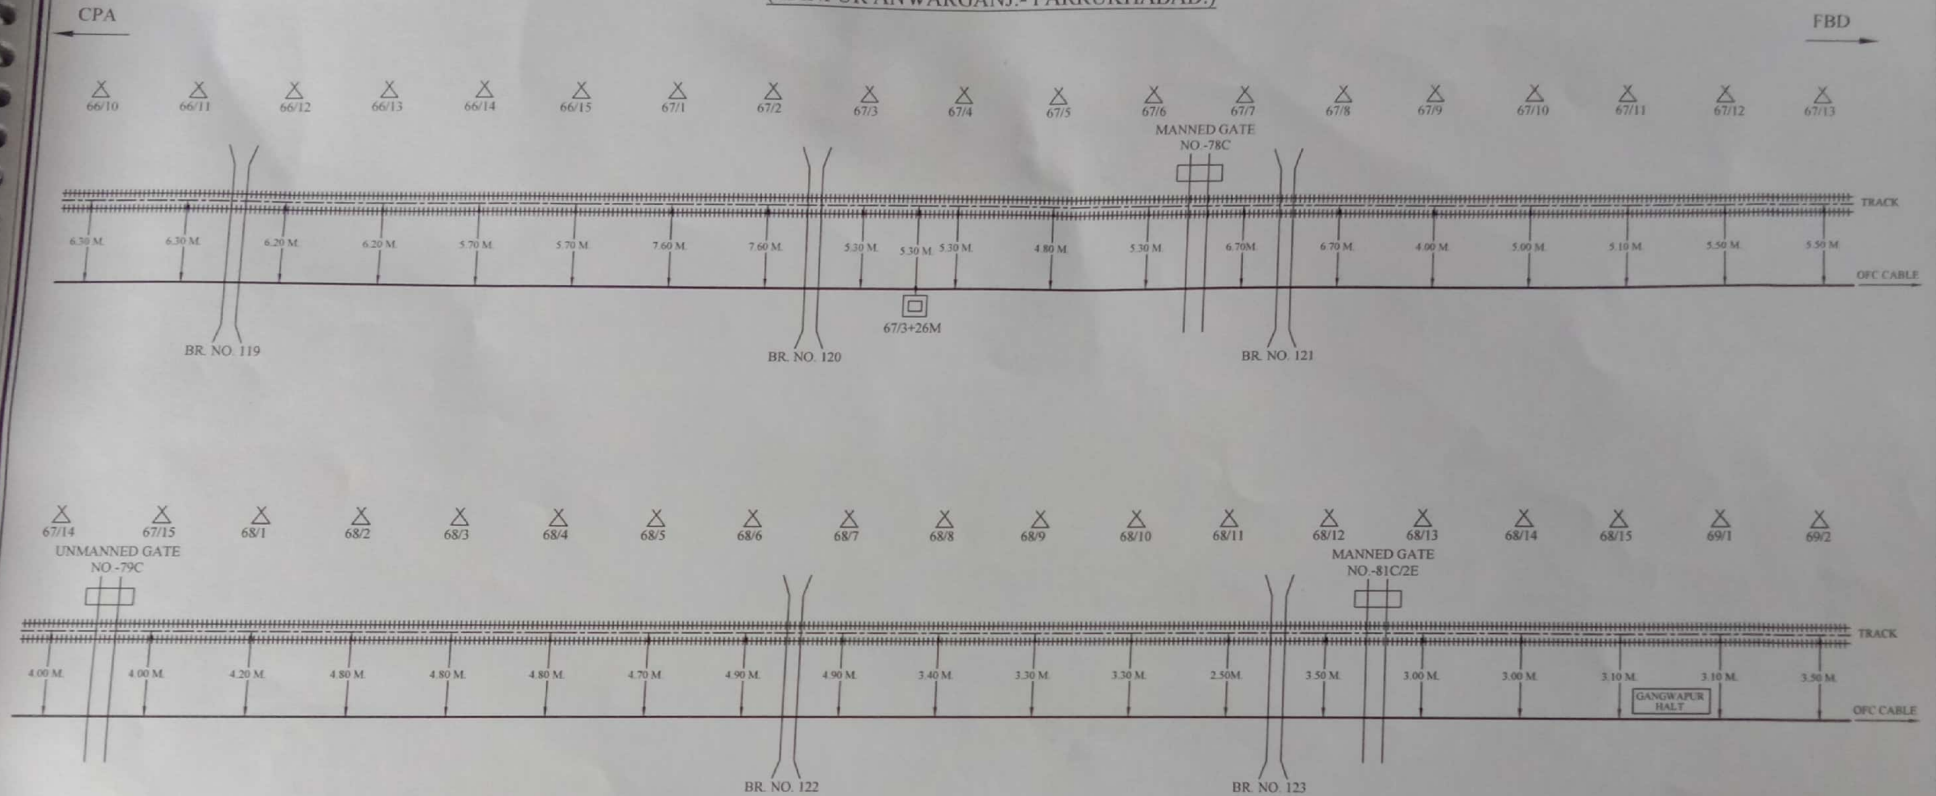

[Signature]
CONTRACTOR

[Signature]
SSE/TELE/CON/IZN


[Signature]
ASTE/CON/IZN

[Signature]
DY/CSTE/CON/IZN

CUSTOMER NAME:		N.E. RAILWAY	
PREPARED BY:		M/s. LAXMI ENTERPRISES 272 RANG MAHAL, CHOTI BAZAR, RAEBARELI	
SHEET NO	23	CREATED BY	LOCATION:- KANPUR ANWARGANJ - FARRUKHABAD.
CREATED ON		OFFERED BY	
RIVISION ON		APPD. BY	
MODIFIED ON		REF - NE/	
			NOT TO SCALE ALL READING IN MTR.

	OFC JOINT WITHOUT PIT CHAMBER		LEVEL CROSSING GATE		BRIDGE		HECTOMETER POST
	OFC JOINT WITH PIT CHAMBER		TRACK		OFC CABLE		OFC HUT

O.F.C. CABLE ROUTE PLAN (KANPUR ANWARGANJ.- FARRUKHABAD.)

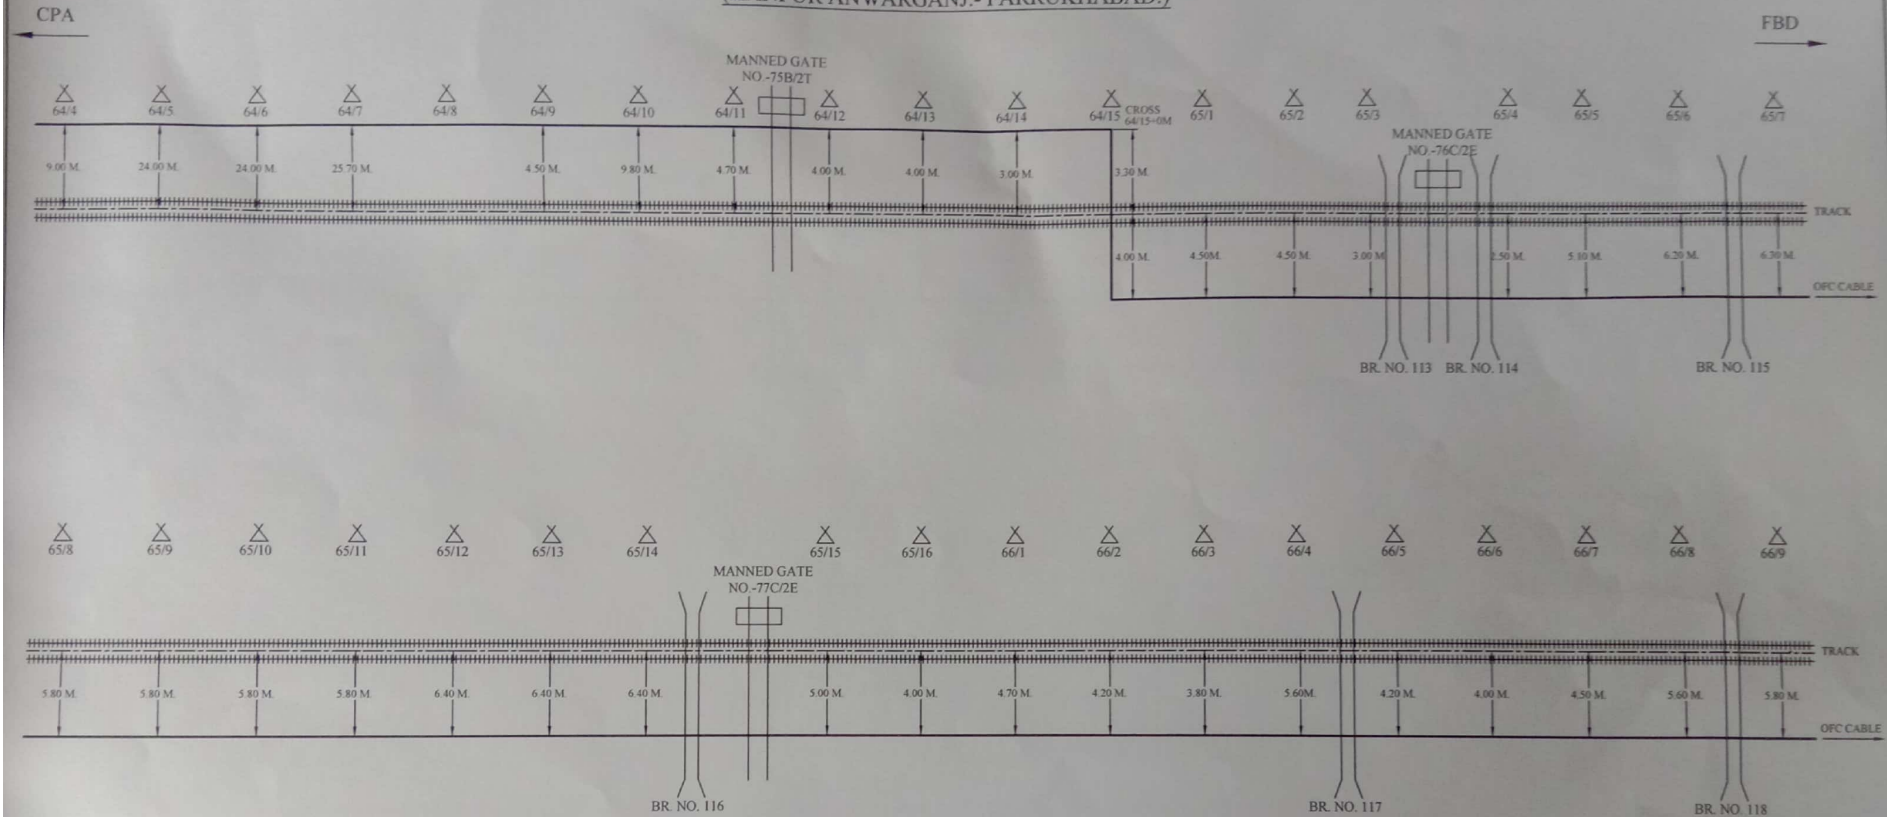

[Signature]
CONTRACTOR

[Signature]
SSE/TELE/CON/IZN


[Signature]
ASTE/CON/IZN

[Signature]
DY/CSTE/CON/IZN

CUSTOMER NAME:		N.E. RAILWAY	
PREPARED BY:		M/s. LAXMI ENTERPRISES 272 RANG MAHAL, CHOTI BAZAR, RAEBARELI	
SHEET NO	22	CREATED BY	LOCATION:-
CREATED ON		OFFERED BY	KANPUR ANWARGANJ - FARRUKHABAD.
RIVISION ON		APPD. BY	
MODIFIED ON		REF:- NE/	NOT TO SCALE ALL READING IN MTR.

	OFC JOINT WITHOUT PIT CHAMBER		LEVEL CROSSING GATE		BRIDGE		HECTOMETER POST
	OFC JOINT WITH PIT CHAMBER		TRACK		OFC CABLE		OFC HUT

O.F.C. CABLE ROUTE PLAN (KANPUR ANWARGANJ.- FARRUKHABAD.)

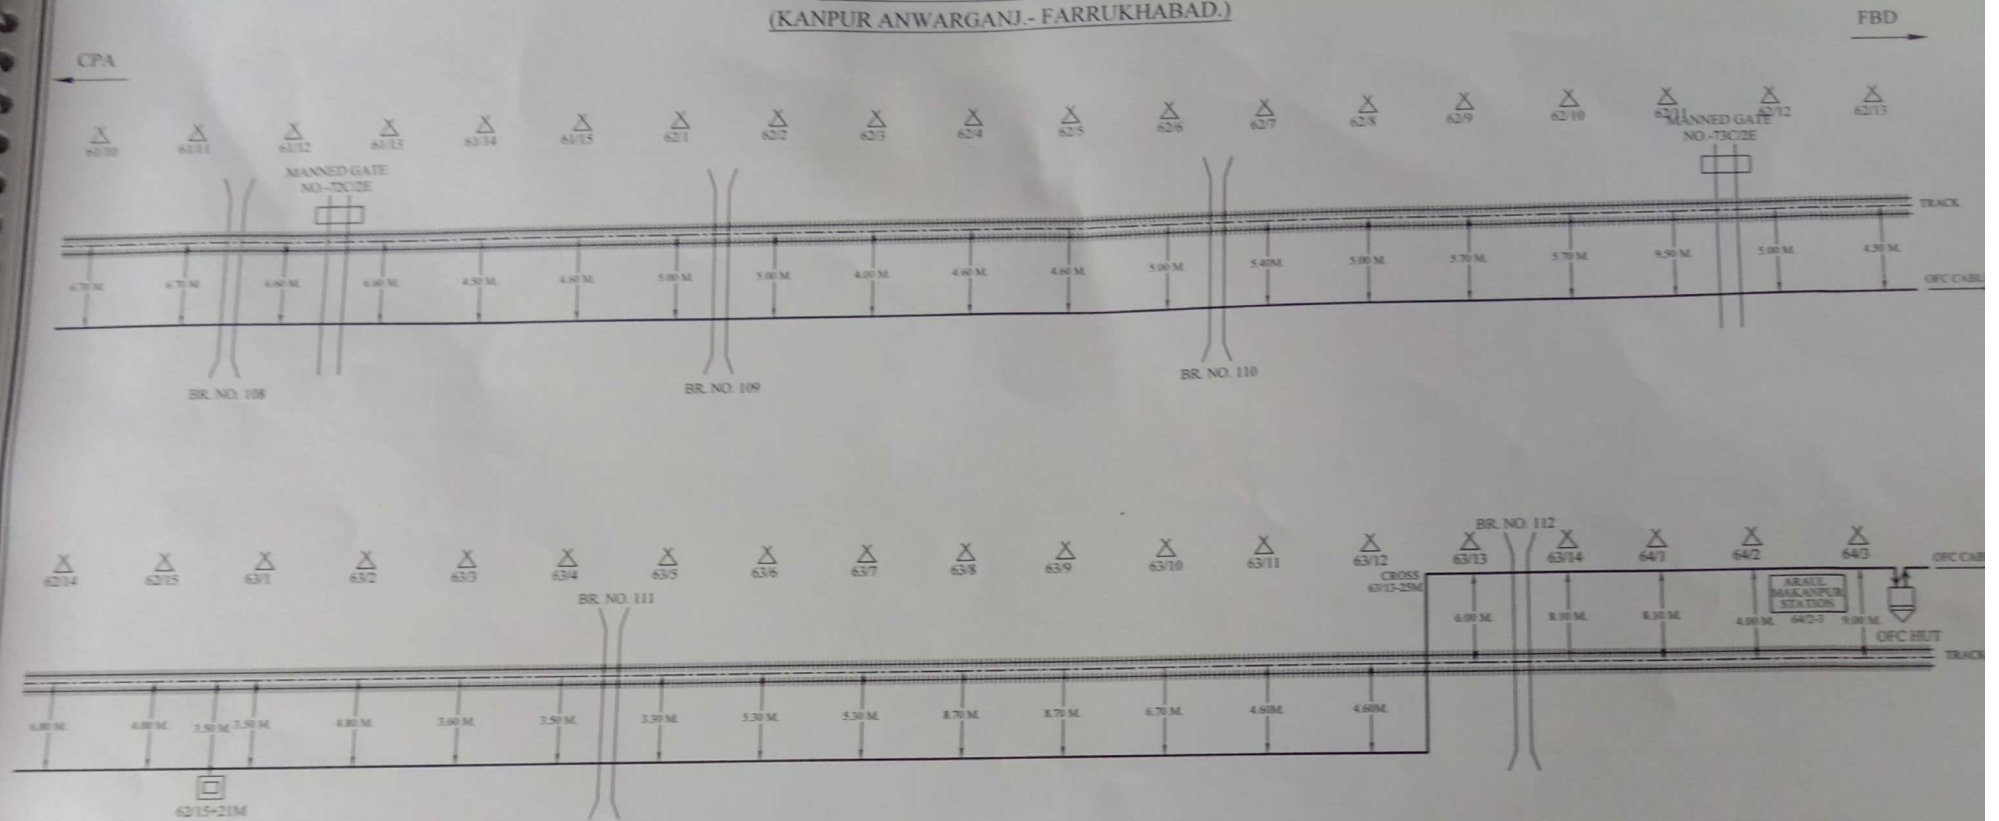

[Signature]
CONTRACTOR

[Signature]
SSE/TELE/CON/IZN


[Signature]
ASTE/CON/IZN

[Signature]
DY/CSTE/CON/IZN

CUSTOMER NAME:		N.E. RAILWAY	
PREPARED BY:		M/s. LAXMI ENTERPRISES 272 RANG MAHAL, CHOTI BAZAR, RAEBARELI	
SHEET NO	21	CREATED BY	LOCATION:-
CREATED ON		OFFERED BY	KANPUR ANWARGA - FARRUKHABAD
REVISION ON		APPD. BY	
MODIFIED ON		REF. - NE/	
		NOT TO SCALE ALL READING IN M	

	OFC JOINT WITHOUT PIT CHAMBER		LEVEL CROSSING GATE		BRIDGE		HECTOMETER POST
	OFC JOINT WITH PIT CHAMBER		TRACK		OFC CABLE		OFC HUT

O.F.C. CABLE ROUTE PLAN (KANPUR ANWARGANJ.- FARRUKHABAD.)

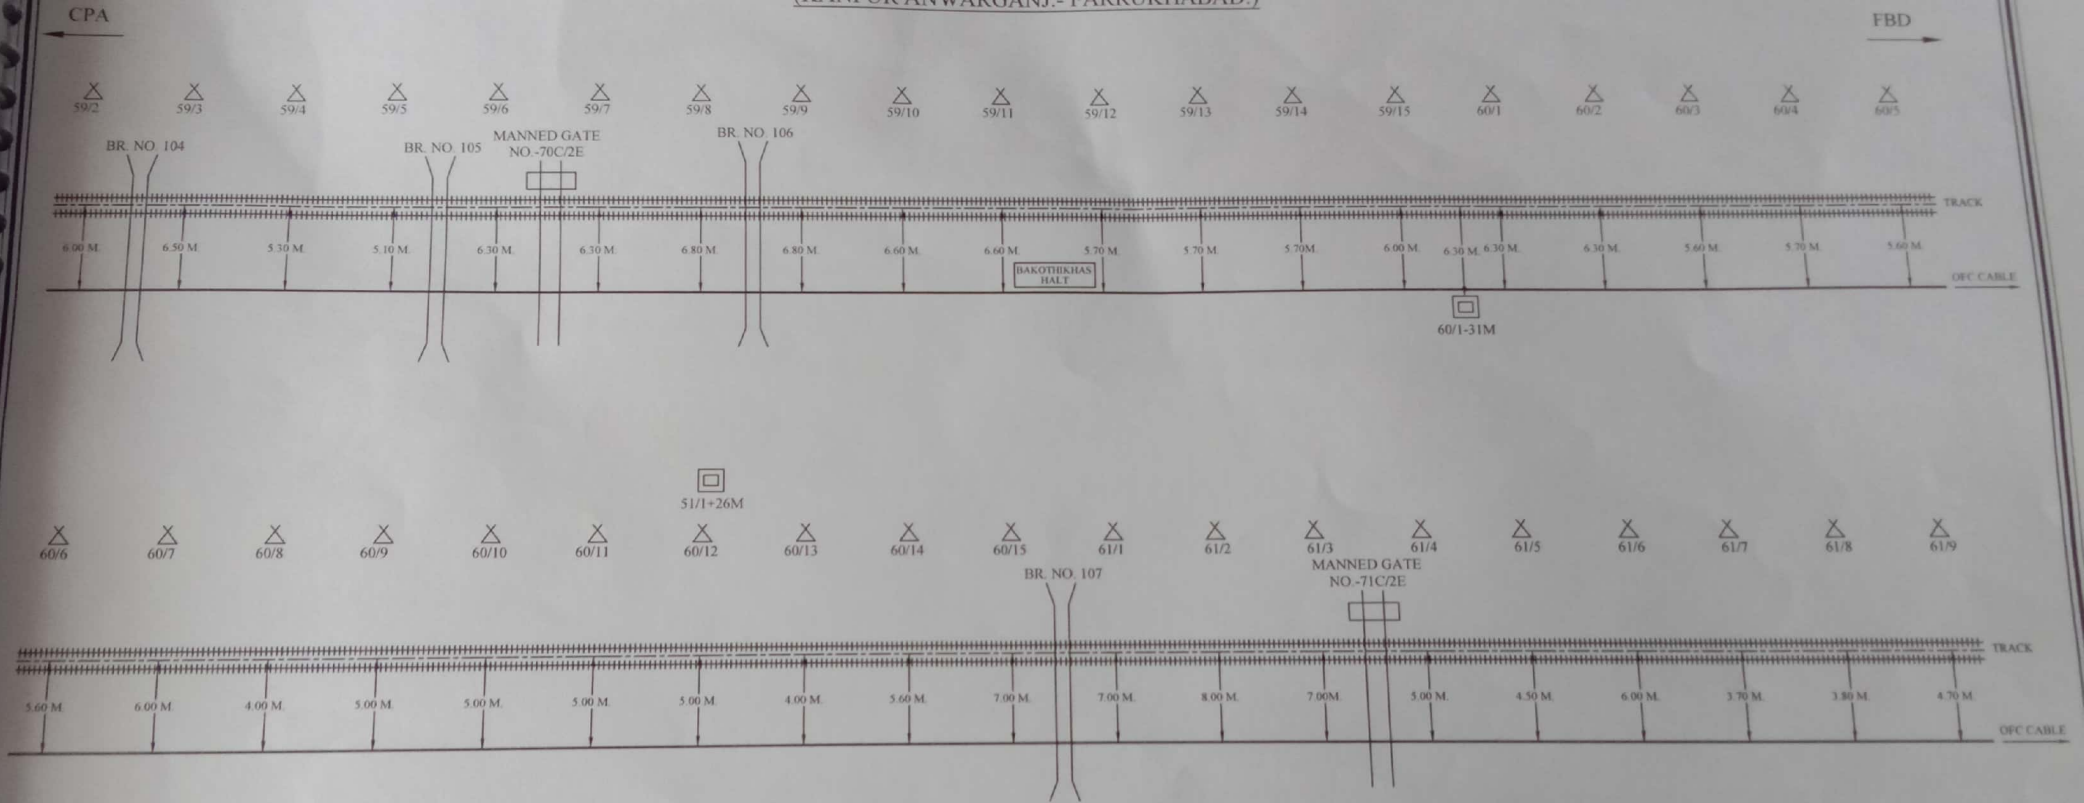

CONTRACTOR

SSE/TELE/CON/IZN


ASTE/CON/IZN




DY/CSTE/CON/IZN

CUSTOMER NAME:		N.E. RAILWAY	
PREPARED BY:		M/s. LAXMI ENTERPRISES 272 RANG MAHAL, CHOTI BAZAR, RAEBARELI	
SHEET NO	20	CREATED BY	LOCATION:-
CREATED ON		OFFERED BY	KANPUR ANWARGANJ - FARRUKHABAD
REVISION ON		APPD. BY	
MODIFIED ON		REF. - NU/	NOT TO SCALE ALL READING IN MET

☐	OFC JOINT WITHOUT PIT CHAMBER	☐	LEVEL CROSSING GATE	☐	BRIDGE	☐	HECTOMETER POST
☐	OFC JOINT WITH PIT CHAMBER	☐	TRACK	☐	OFC CABLE	☐	OFC HUT

O.F.C. CABLE ROUTE PLAN (KANPUR ANWARGANJ.- FARRUKHABAD.)

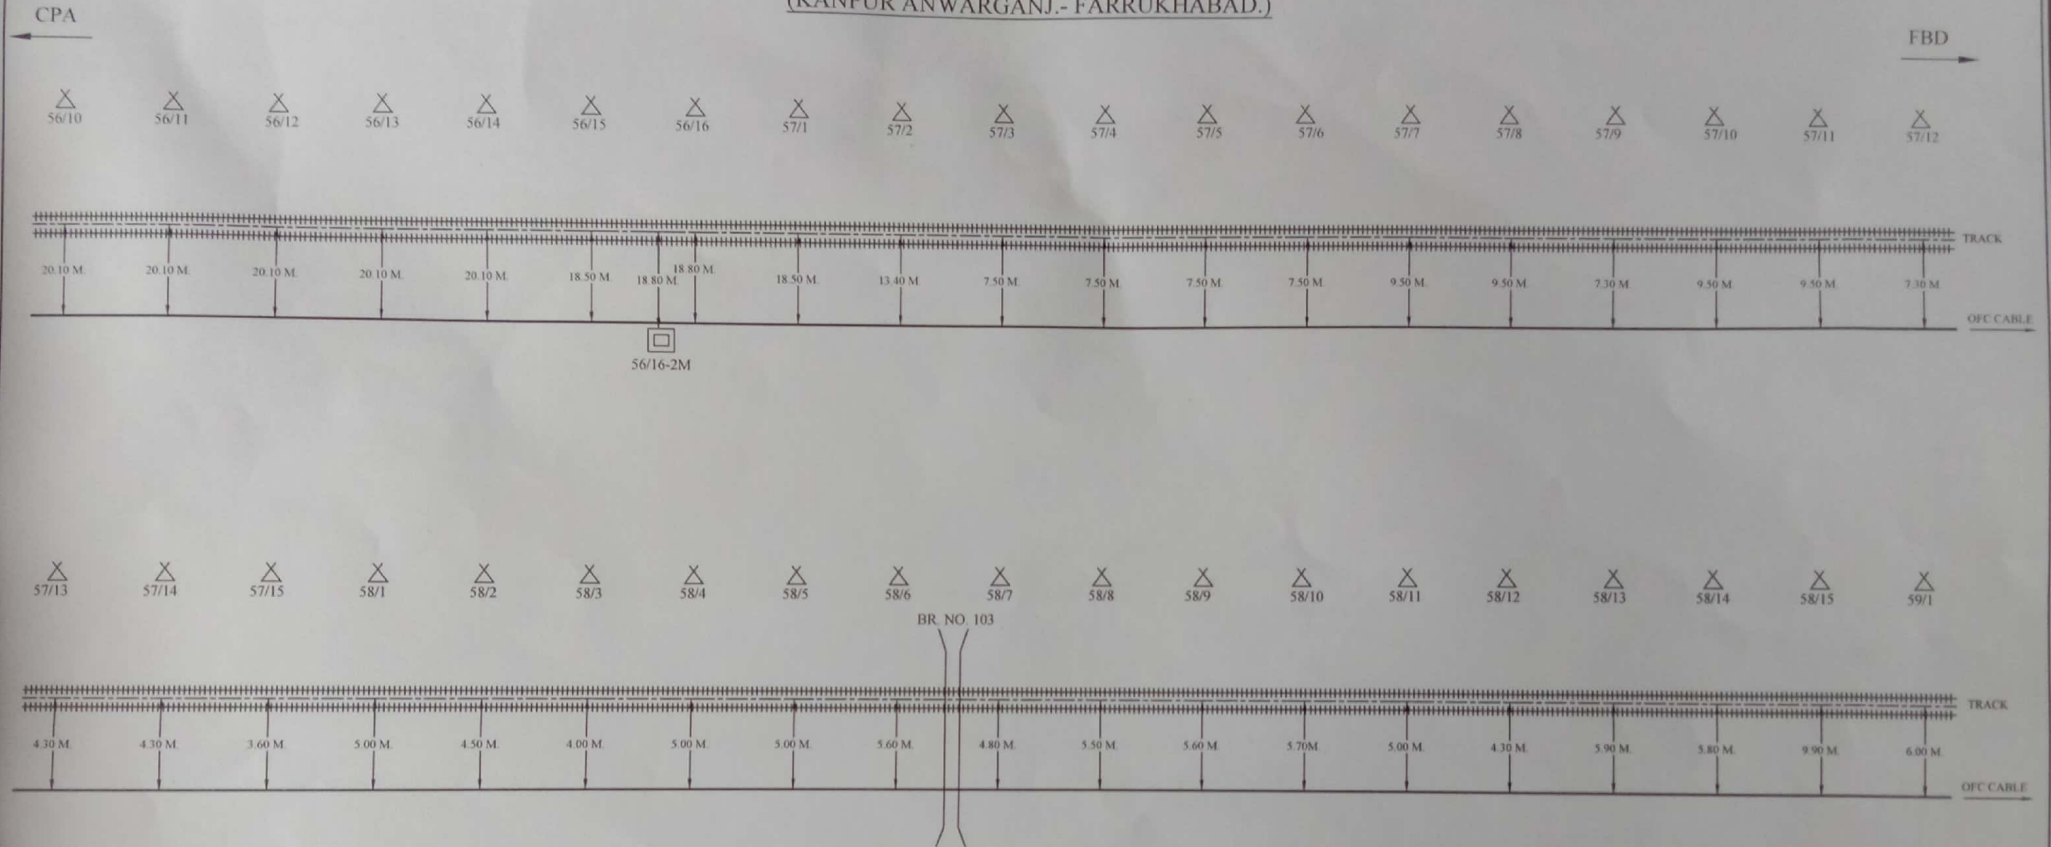

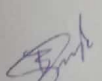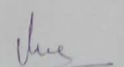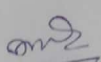
 CONTRACTAR  SSE/TELE/CON/IZN  ASTE/CON/IZN  DY/CSTE/CON/IZN								CUSTOMER NAME:		N.E. RAILWAY					
								PREPARED BY:		M/s. LAXMI ENTERPRISES 272 RANG MAHAL, CHOTI BAZAR, RAEBARELI					
								SHEET NO	19	CREATED BY			LOCATION:-		
								CREATED ON			OFFERED BY			KANPUR ANWARGANJ - FARRUKHABAD.	
								RIVISION ON			APPD. BY				
	OFC JOINT WITHOUT PIT CHAMBER			LEVEL CROSSING GATE			BRIDGE			HECTOMETER POST		MODIFIED ON		REF - NE/	NOT TO SCALE ALL READING IN METR.
	OFC JOINT WITH PIT CHAMBER			TRACK			OFC CABLE			OFC HUT					

	OFC JOINT WITHOUT PIT CHAMBER		LEVEL CROSSING GATE		BRIDGE		HECTOMETER POST
	OFC JOINT WITH PIT CHAMBER		TRACK		OFC CABLE		OFC HUT

O.F.C. CABLE ROUTE PLAN (KANPUR ANWARGANJ - FARRUKHABAD.)

CPA

FBD

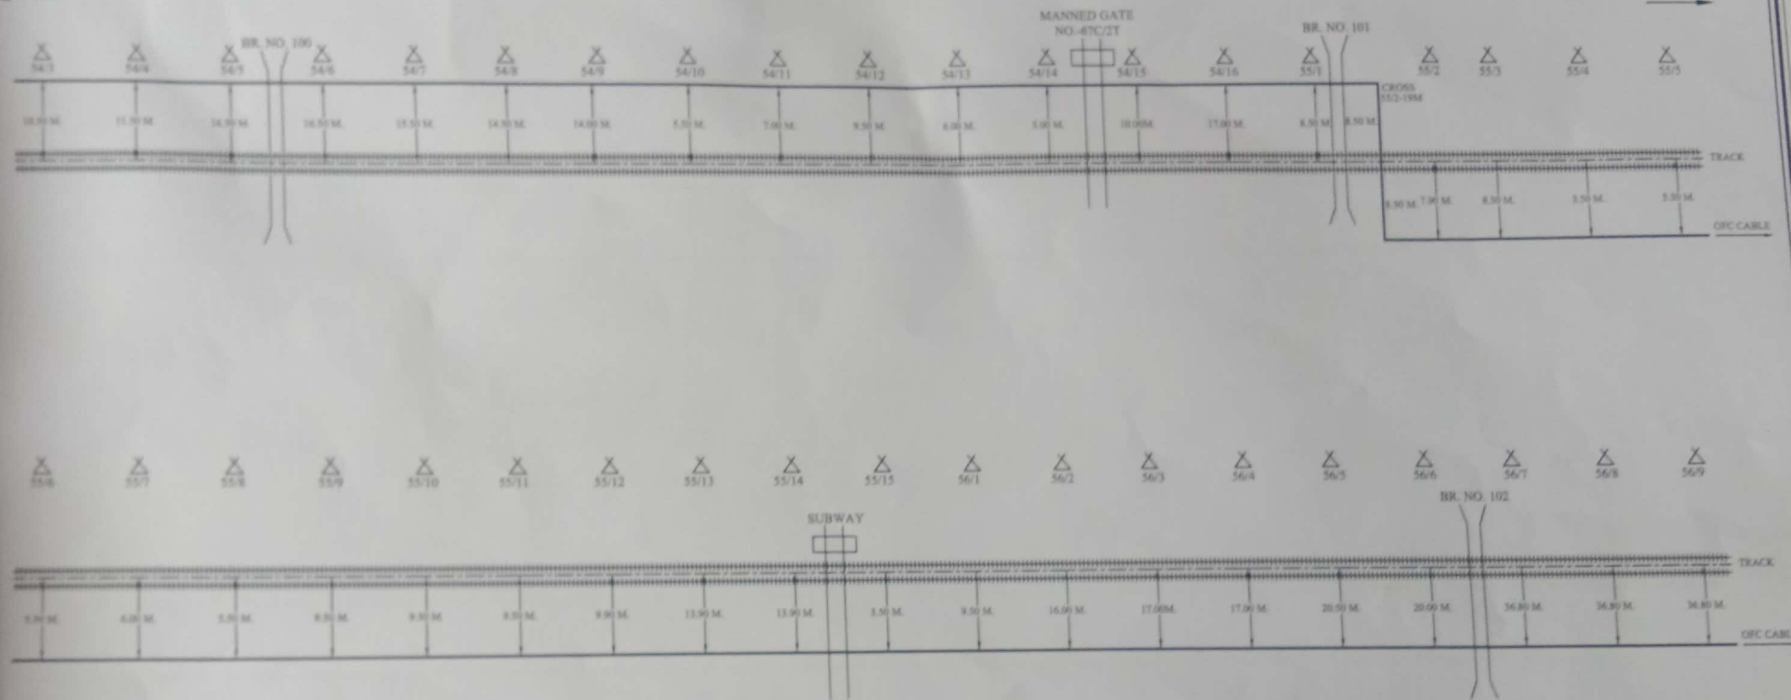

CONTRACTOR

SSE/TELE/CON/ZN


ASTE/CON/ZN

DY/CSTE/CON/ZN

CUSTOMER NAME:		N.E. RAILWAY	
PREPARED BY:		M/s. LAXMI ENTERPRISES 272 RANG MAHAL, CHOTI BAZAR, RAEBARELI	
SHEET NO	18	CREATED BY	LOCATION:-
CREATED ON		OFFERED BY	KANPUR ANWARGANJ - FARRUKHABAD.
REVISION ON		APPD. BY	
MODIFIED ON		REF - NE/	NOT TO SCALE ALL READING IN MTR.

	O.F.C. JOINT WITHOUT PIT CHAMBER		LEVEL CROSSING GATE		BRIDGE		HECTOMETER POST
	O.F.C. JOINT WITH PIT CHAMBER		TRACK		O.F.C. CABLE		O.F.C. HUT

O.F.C. CABLE ROUTE PLAN (KANPUR ANWARGANI.- FARRUKHABAD.)

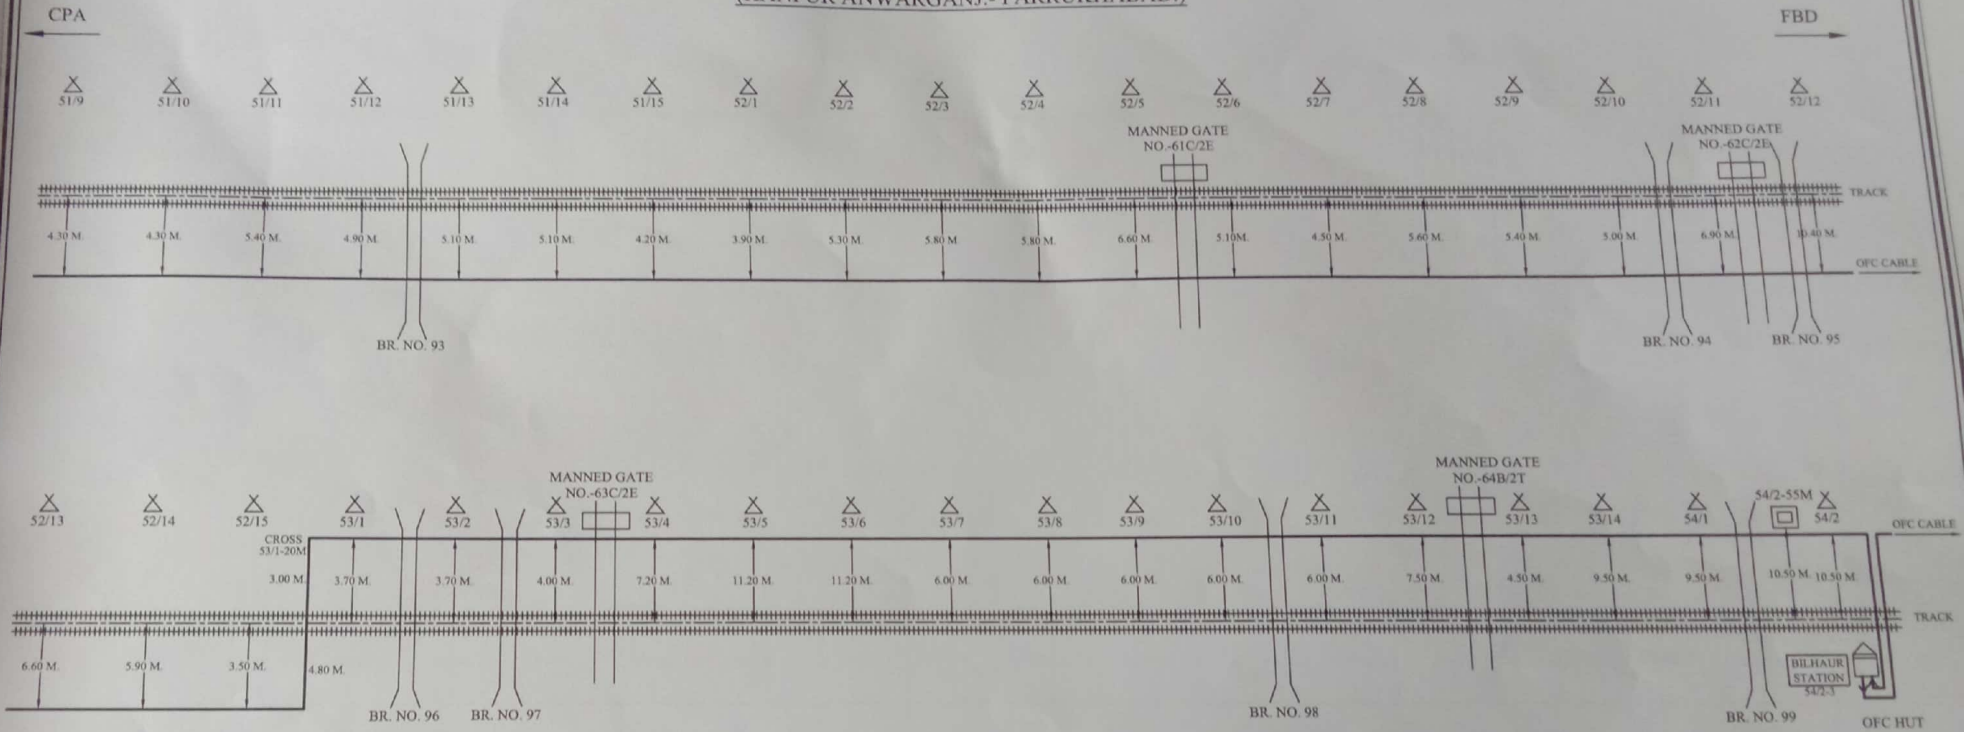

[Signature]
CONTRACTAR

[Signature]
SSE/TELE/CON/IZN


[Signature]
ASTE/CON/IZN

[Signature]
DY/CSSTE/CON/IZN

CUSTOMER NAME:		N.E. RAILWAY	
PREPARED BY:		M/s. LAXMI ENTERPRISES 272 RANG MAHAL, CHOTI BAZAR, RAEBARELI	
SHEET NO	17	CREATED BY	LOCATION:-
CREATED ON		OFFERED BY	KANPUR ANWARG - FARRUKHABA
RIVISION ON		APPD. BY	
MODIFIED ON		REF:- NE/	
			NOT TO SCALE ALL READING IN

	OFC JOINT WITHOUT PIT CHAMBER		LEVEL CROSSING GATE		BRIDGE		HECTOMETER POST
	OFC JOINT WITH PIT CHAMBER		TRACK		OFC CABLE		OFC HUT

O.F.C. CABLE ROUTE PLAN (KANPUR ANWARGANJ.- FARRUKHABAD.)

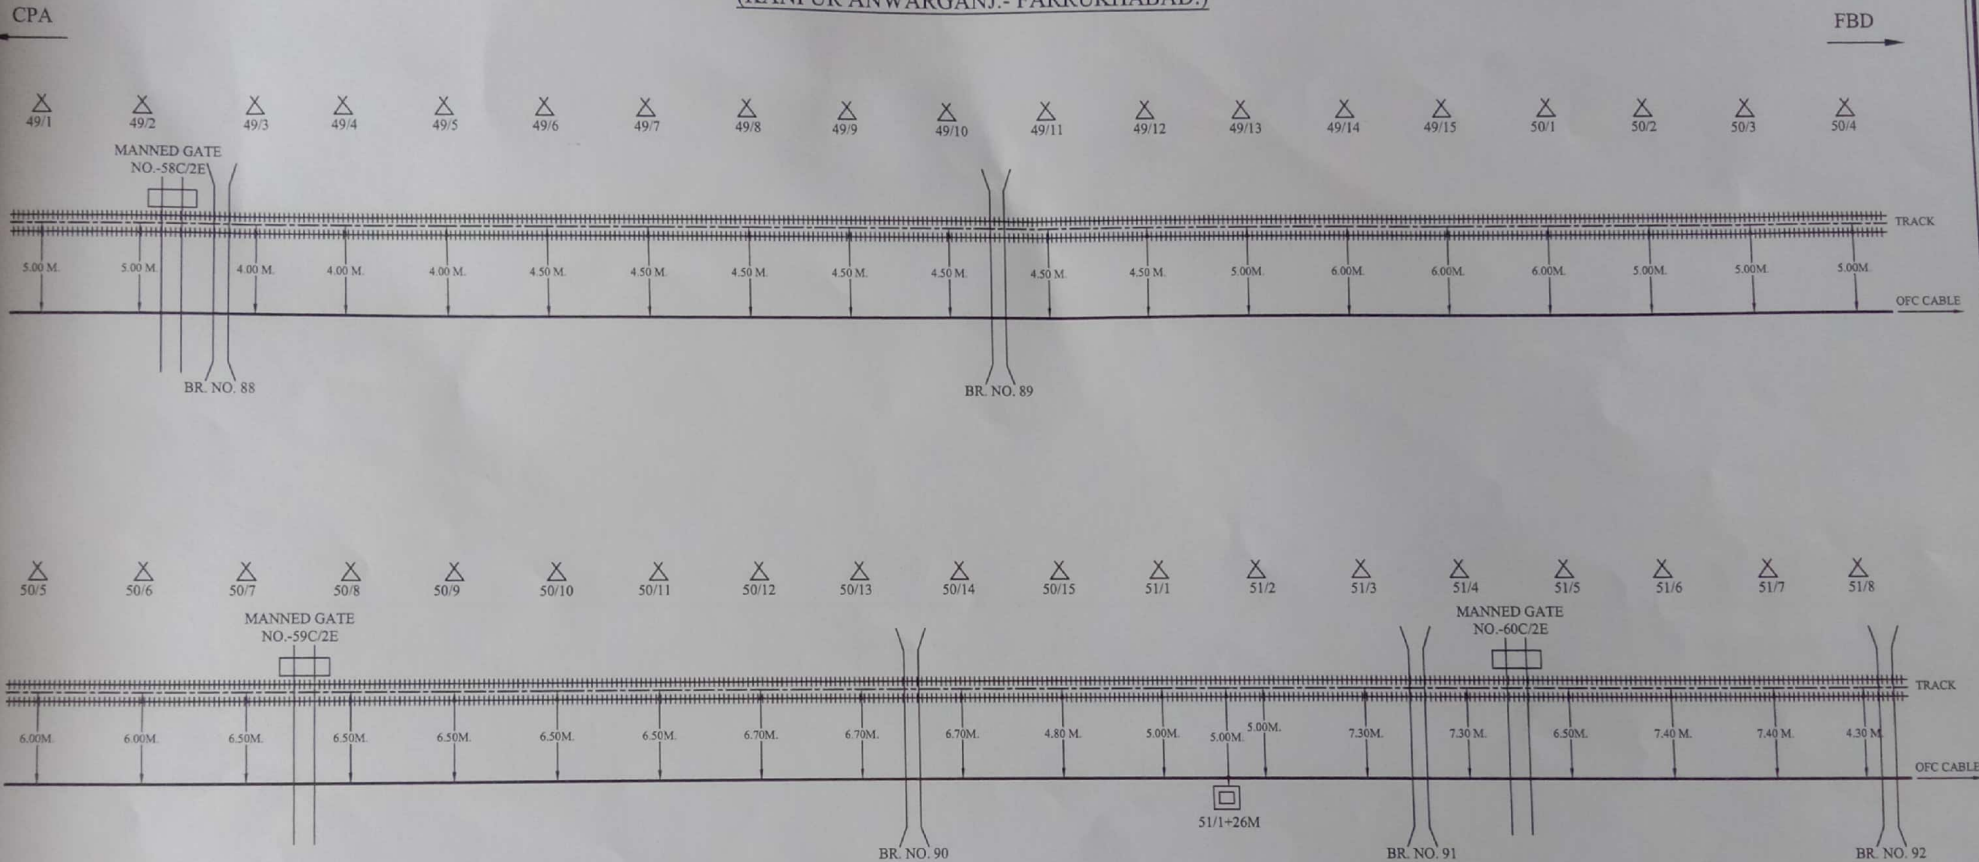

CONTRACTOR

SSE/TELE/CON/IZN

ASTE/CON/IZN

DY/CSTE/CON/IZN


	OFC JOINT WITHOUT PIT CHAMBER		LEVEL CROSSING GATE		BRIDGE		HECTOMETER POST
	OFC JOINT WITH PIT CHAMBER		TRACK		OFC CABLE		OFC HUT

CUSTOMER NAME:		N.E. RAILWAY	
PREPARED BY:		M/s. LAXMI ENTERPRISES 272 RANG MAHAL, CHOTI BAZAR, RAEBARELI	
SHEET NO	16	CREATED BY	
CREATED ON		OFFERED BY	
RIVISION ON		APPD. BY	
MODIFIED ON		REF:- NE/	
LOCATION:-			KANPUR ANWARGANJ - FARRUKHABAD.
NOT TO SCALE ALL READING IN MTR			

KANPUR ANWARGANJ
- FARRUKHABAD.

NOT TO SCALE ALL READING IN MTR

O.F.C. CABLE ROUTE PLAN (KANPUR ANWARGANJ.- FARRUKHABAD.)

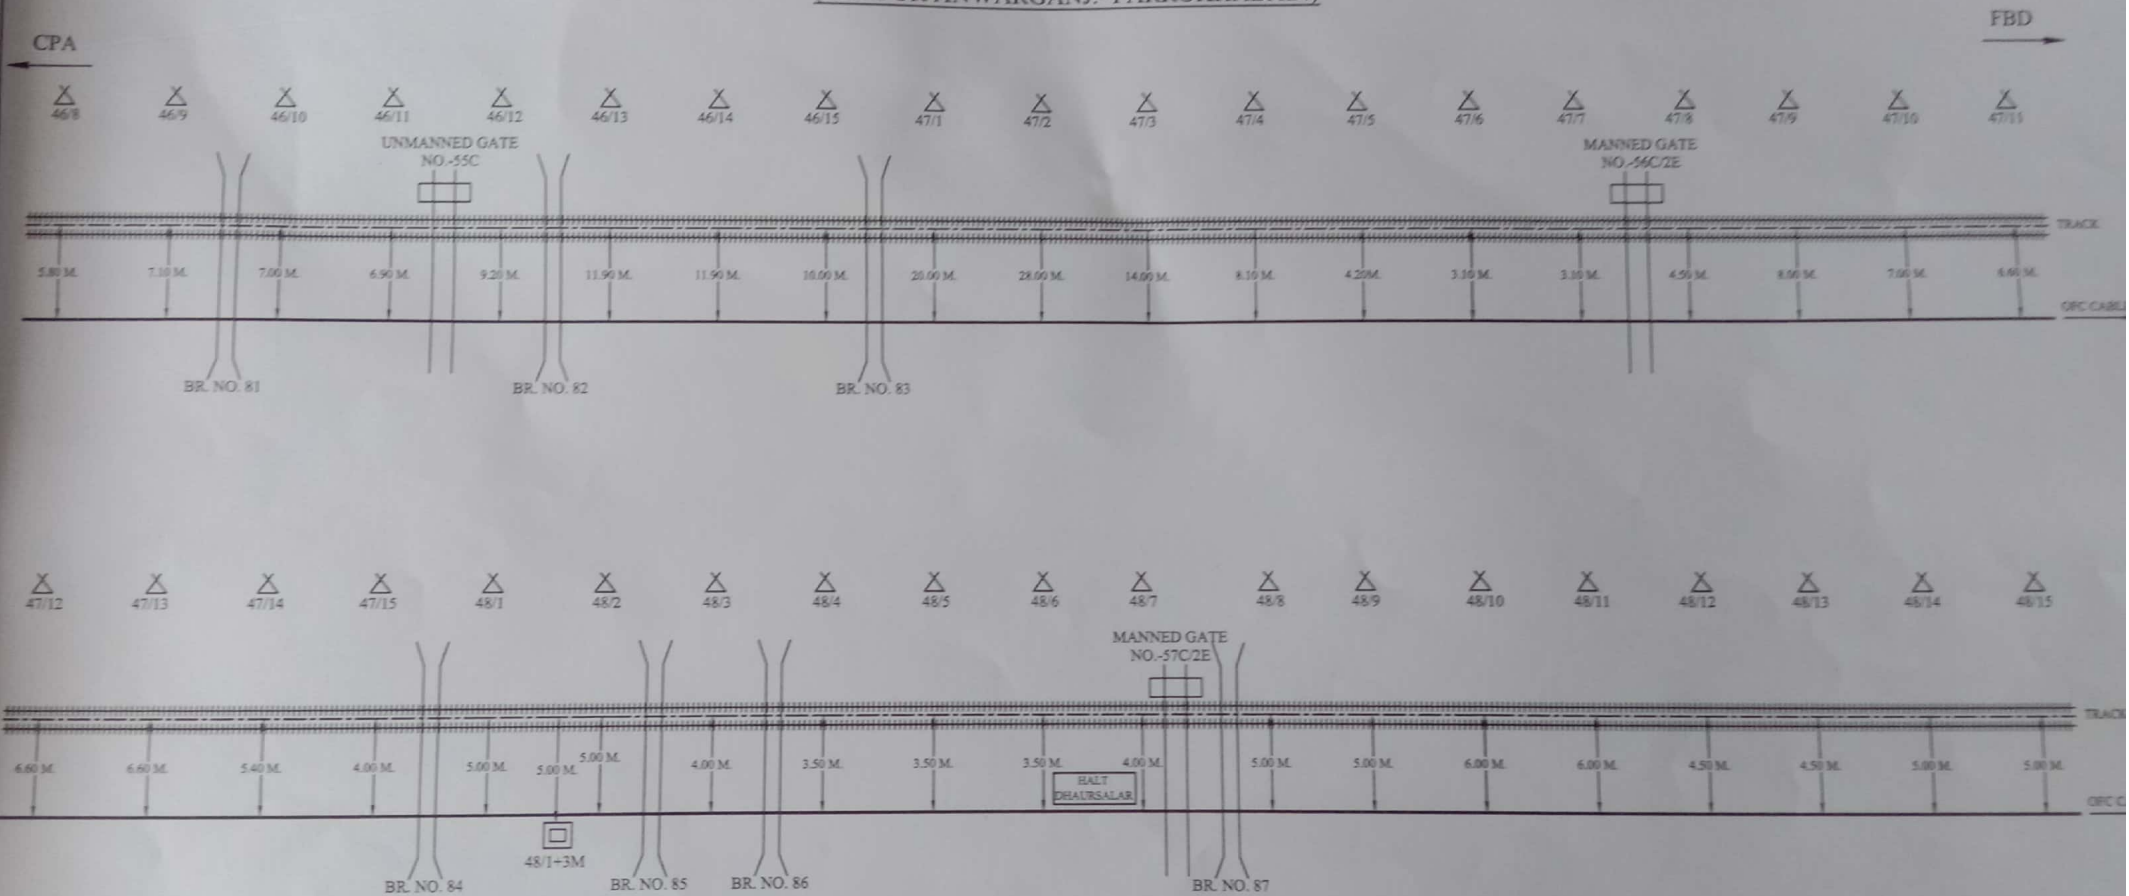

[Signature]
CONTRACTOR


[Signature]
SSE/TELE/CON/IZN

[Signature]
ASTE/CON/IZN

[Signature]
DY/CSTE/CON/IZN

CUSTOMER NAME:		N.E. RAILWAY	
PREPARED BY:		M/s. LAXMI ENTERPRISES 272 RANG MAHAL, CHOTI BAZAR, RAEBARELI	
SHEET NO	15	CREATED BY	LOCATION:-
CREATED ON		OFFERED BY	KANPUR ANWARG

O.F.C. CABLE ROUTE PLAN
(KANPUR ANWARGANJ.- FARRUKHABAD.)

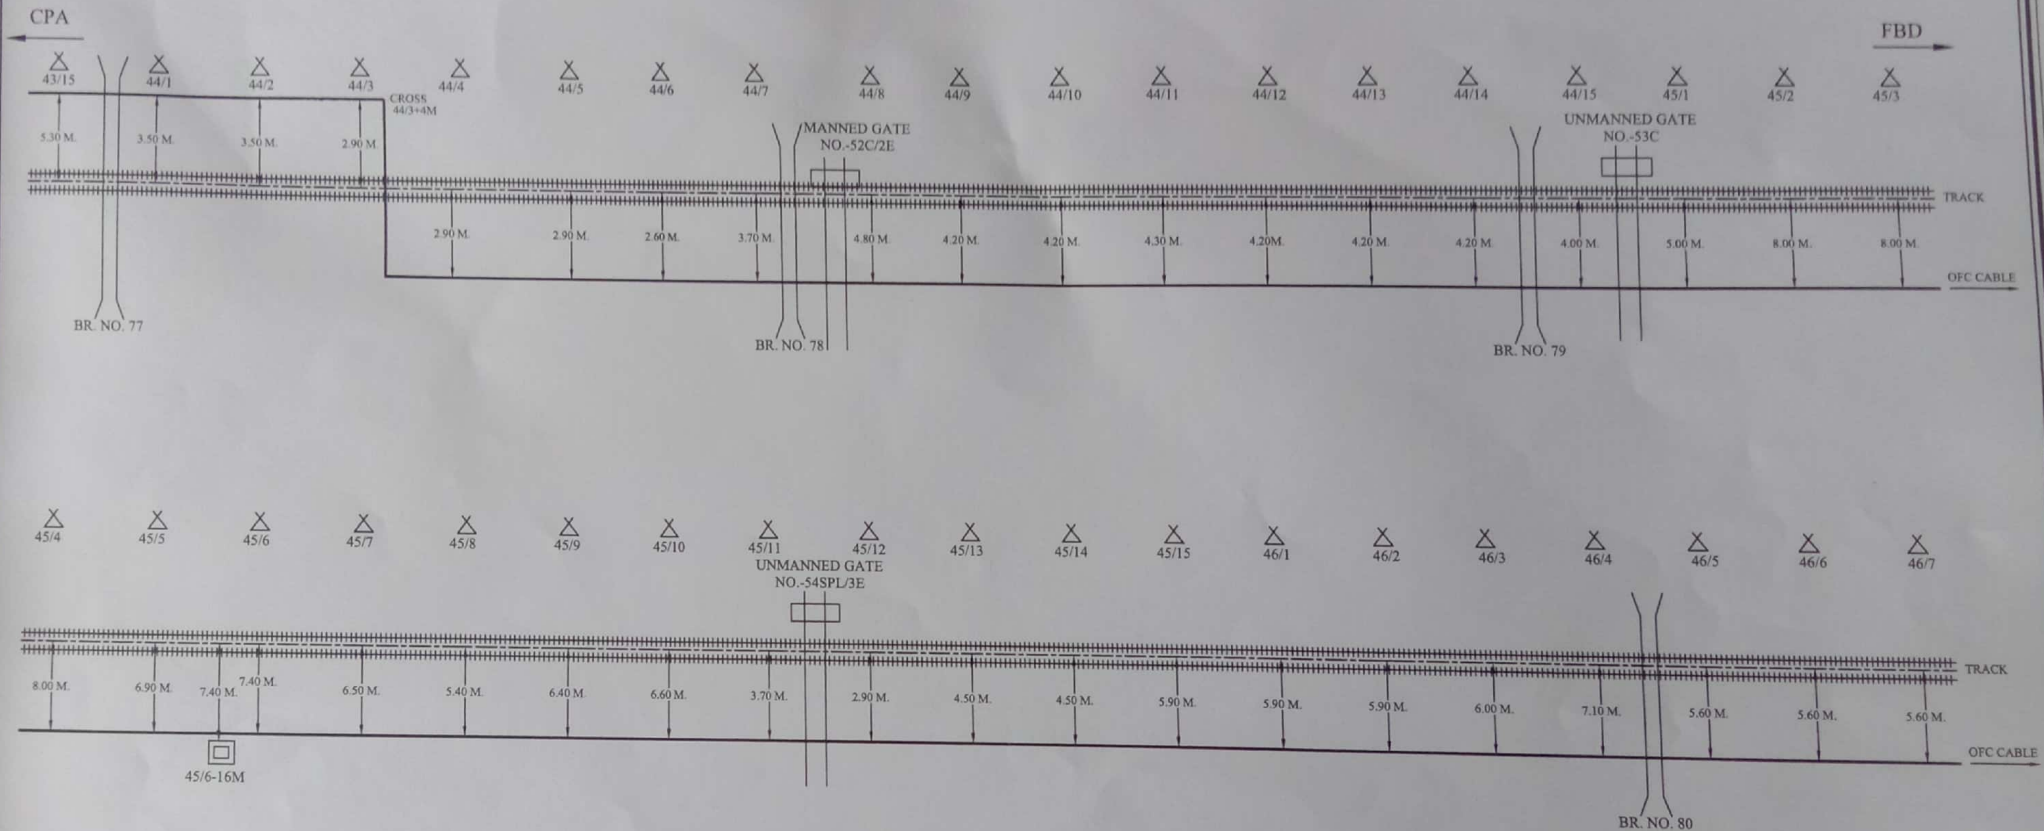

CONTRACTOR

SSE/TELE/CON/IZN


ASTE/CON/IZN

DY/CSTE/CON/IZN

	OFC JOINT WITHOUT PIT CHAMBER		LEVEL CROSSING GATE		BRIDGE		HECTOMETER POST
	OFC JOINT WITH PIT CHAMBER		TRACK		OFC CABLE		OFC HUT

CUSTOMER NAME:		N.E. RAILWAY	
PREPARED BY:		M/s. LAXMI ENTERPRISES 272 RANG MAHAL, CHOTI BAZAR, RAEBARELI	
SHEET NO	14	CREATED BY	LOCATION:- KANPUR ANWARGANJ - FARRUKHABAD.
CREATED ON		OFFERED BY	
REVISION ON		APPD. BY	
MODIFIED ON		REF:- NE/	
NOT TO SCALE ALL READING IN MTR.			

O.F.C. CABLE ROUTE PLAN
(KANPUR ANWARGANJ.- FARRUKHABAD.)

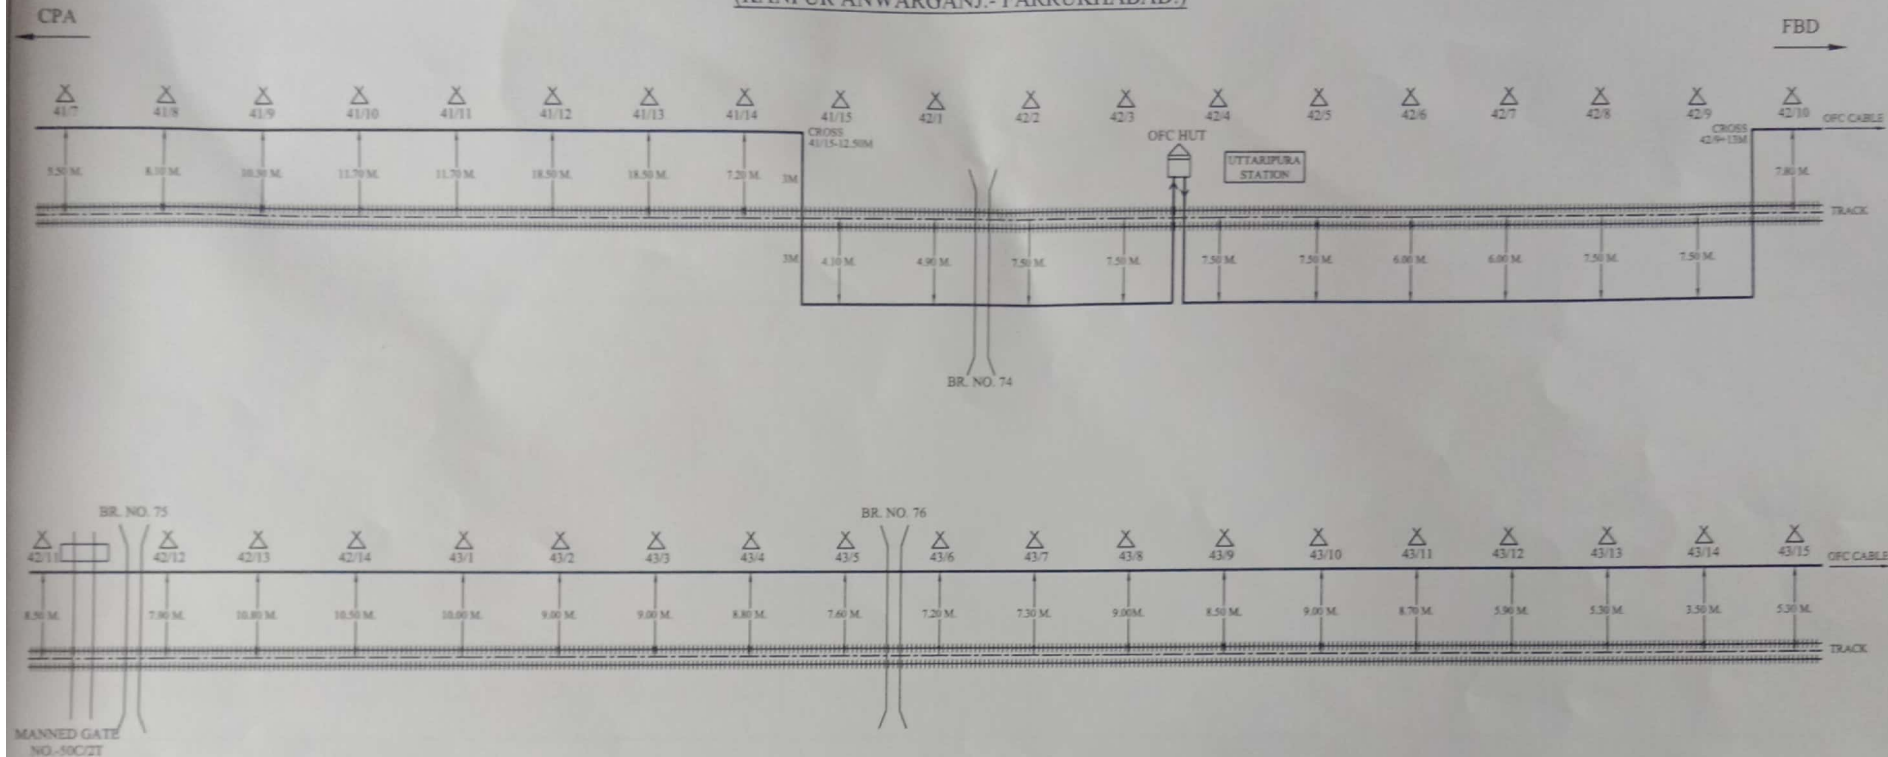

CUSTOMER NAME:		N.E. RAILWAY	
PREPARED BY:		M/s. LAXMI ENTERPRISES 272 RANG MAHAL, CHOTI BAZAR, RAEBARELI	
SHEET NO	13	CREATED BY	LOCATION:-
CREATED ON		OFFERED BY	KANPUR ANWARGANJ - FARRUKHABAD.
RIVISION ON		APPD. BY	
MODIFIED ON		REF:- NE/	NOT TO SCALE ALL READING IN MTR.

[Signature]
CONTRACTAR


[Signature]
SSE/TELE/CON/IZN

[Signature]
ASTE/CON/IZN

[Signature]
DY/CSTE/CON/IZN

	OFC JOINT WITHOUT PIT CHAMBER		LEVEL CROSSING GATE		BRIDGE		HECTOMETER POST
	OFC JOINT WITH PIT CHAMBER		TRACK		OFC CABLE		OFC HUT

O.F.C. CABLE ROUTE PLAN (KANPUR ANWARGANJ - FARRUKHABAD.)

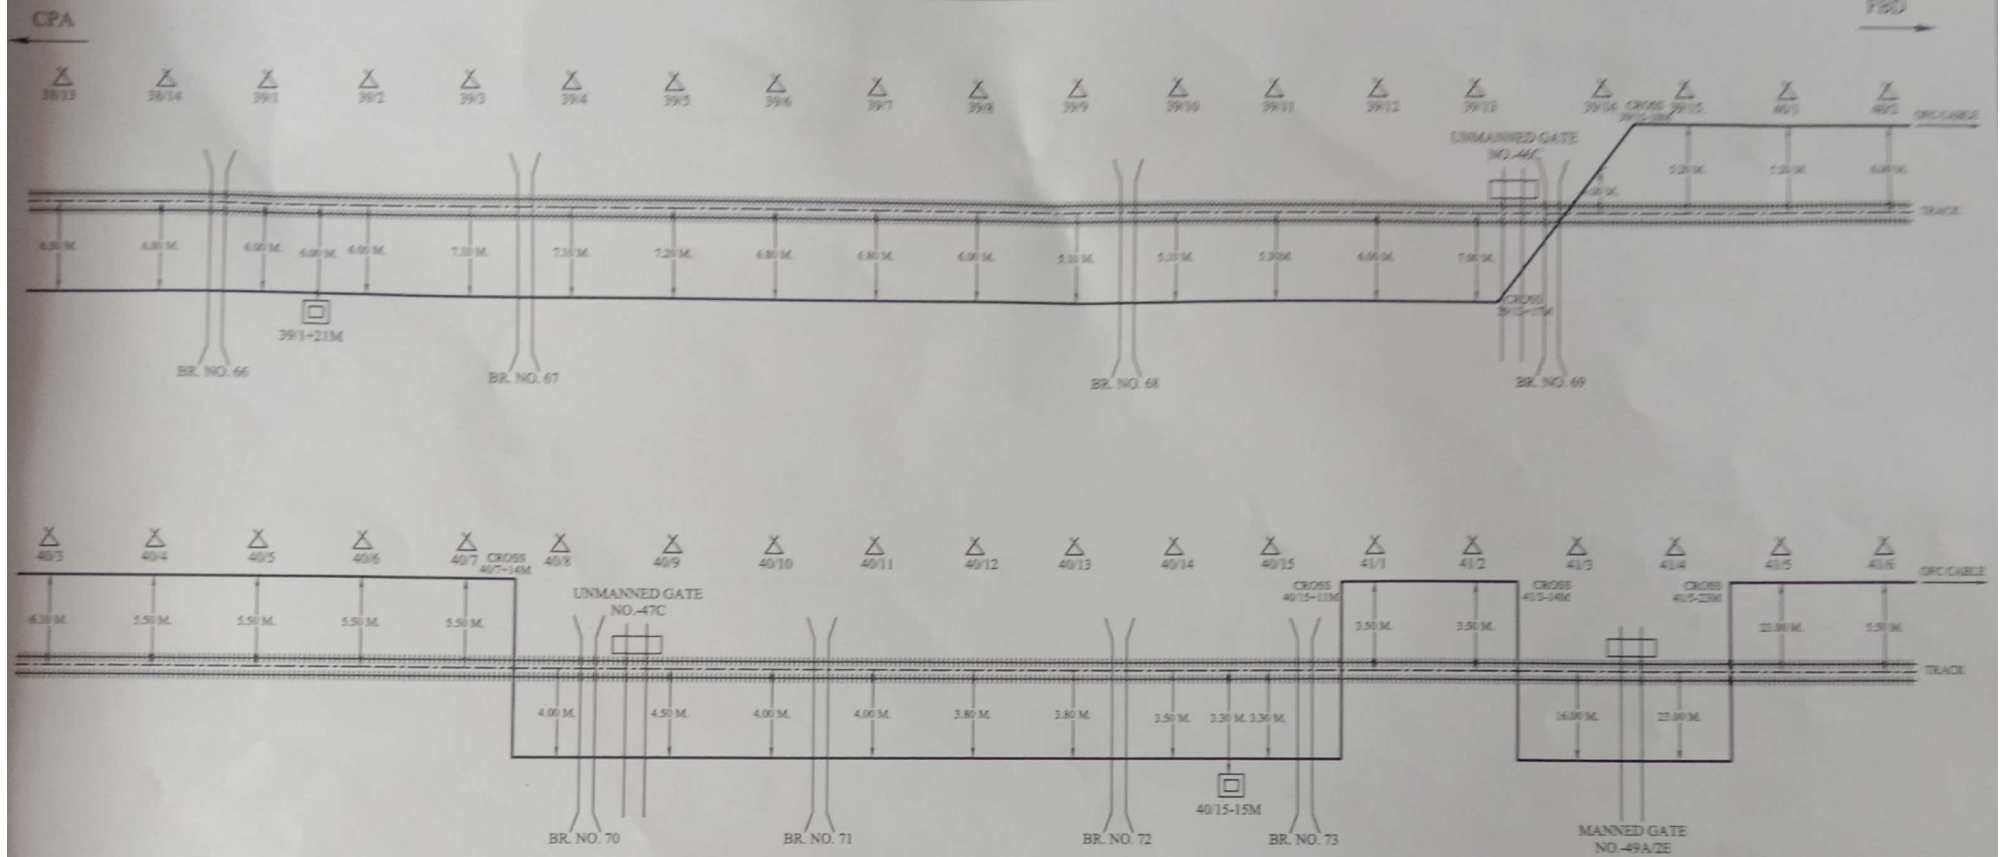

[Signature]
CONTRACTOR

[Signature]
SSE/TELE/CON/IZN

[Signature]
ASTE/CON/IZN


[Signature]
DY/CSTE/CON/IZN

CUSTOMER NAME:		N.E. RAILWAY	
PREPARED BY:		M/s. LAXMI ENTERPRISES 272 RANG MAHAL, CHOTI BAZAR, RAEBARELI	
SHEET NO	12	CREATED BY	LOCATION:- KANPUR ANWARGANJ - FARRUKHABAD.
CREATED ON		OFFERED BY	
REVISION ON		APPD. BY	
MODIFIED ON		REF:- NE/	
NOT TO SCALE ALL READING IN MTR.			

	OFC JOINT WITHOUT PIT CHAMBER		LEVEL CROSSING GATE		BRIDGE		HECTOMETER POST
	OFC JOINT WITH PIT CHAMBER		TRACK		OFC CABLE		OFC HUT

O.F.C. CABLE ROUTE PLAN (KANPUR ANWARGANJ.- FARRUKHABAD.)

FBD →

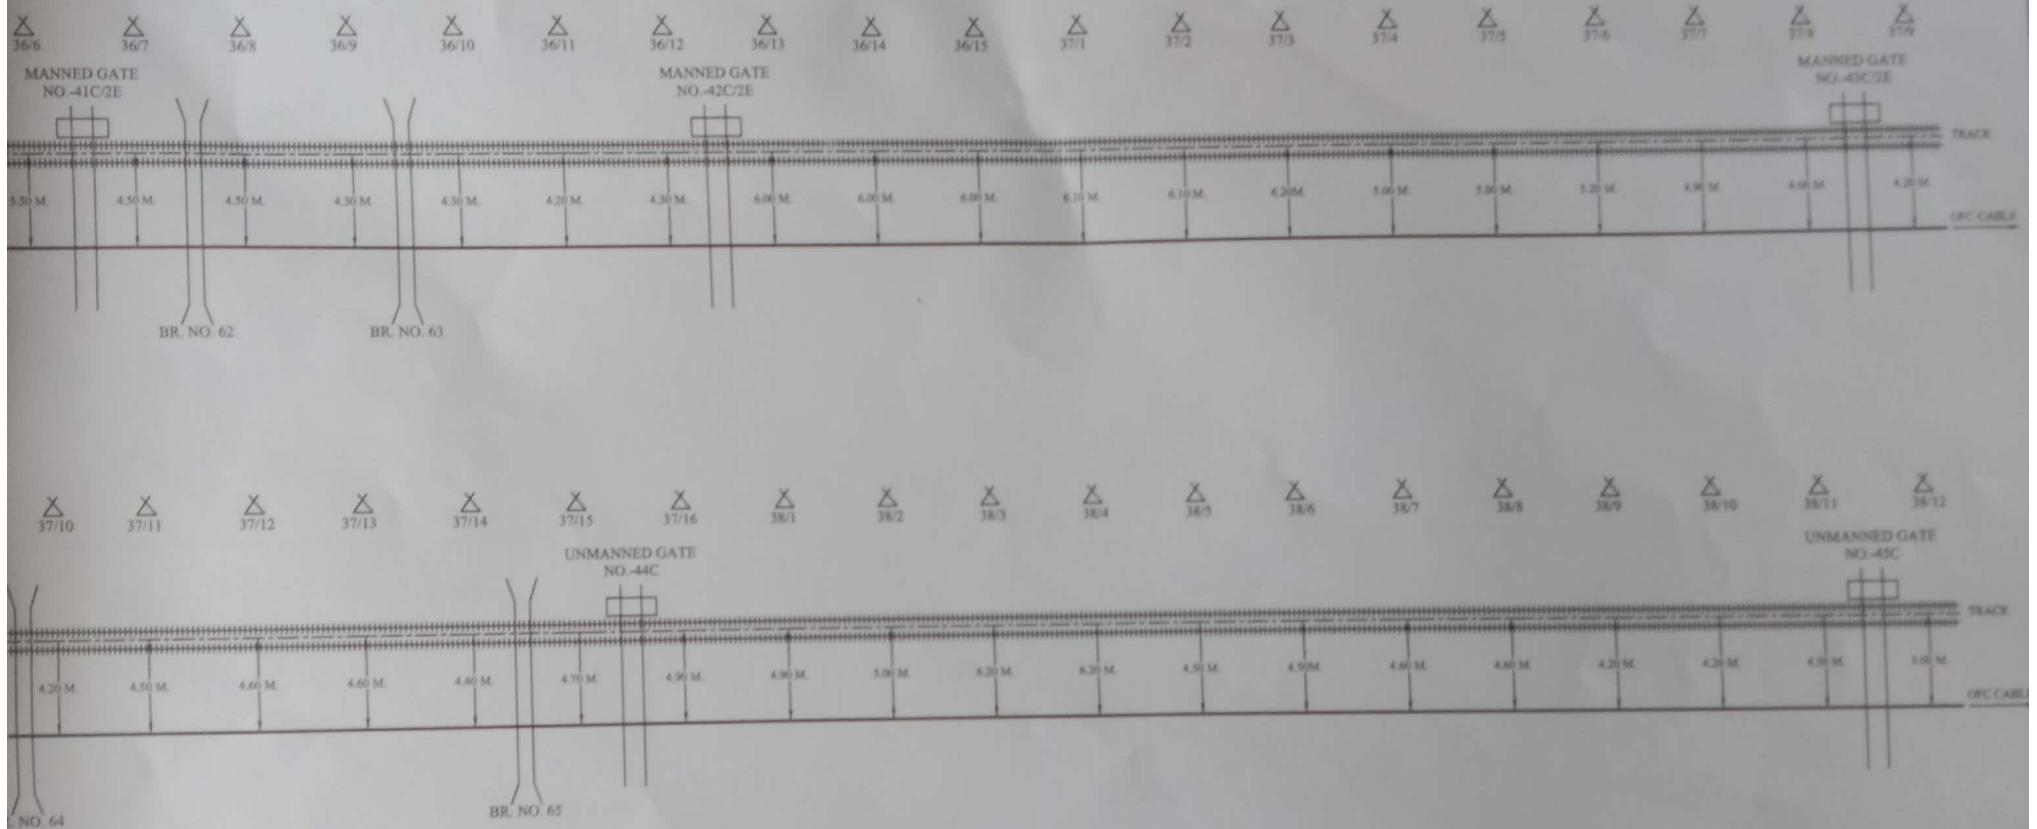

[Signature]
CONTRACTOR

[Signature]
SSE/TELE/CON/IZN


[Signature]
ASTE/CON/IZN

[Signature]
DY/CSTE/CON/IZN

CUSTOMER NAME:		N.E. RAILWAY	
PREPARED BY:		M/s. LAXMI ENTERPRISES 272 RANG MAHAL, CHOTI BAZAR, RAEBARELI	
SHEET NO	11	CREATED BY	LOCATION:- KANPUR ANWARGANJ - FARRUKHABAD.
CREATED ON		OFFERED BY	
REVISION ON		APPD. BY	
MODIFIED ON		REF. - NE/	NOT TO SCALE ALL READING IN MET

	OFC JOINT WITHOUT PIT CHAMBER		LEVEL CROSSING GATE		BRIDGE		HECTOMETER POST
	OFC JOINT WITH PIT CHAMBER		TRACK		OFC CABLE		OFC HUT


O.F.C. CABLE ROUTE PLAN (KANPUR ANWARGANJ.- FARRUKHABAD.)

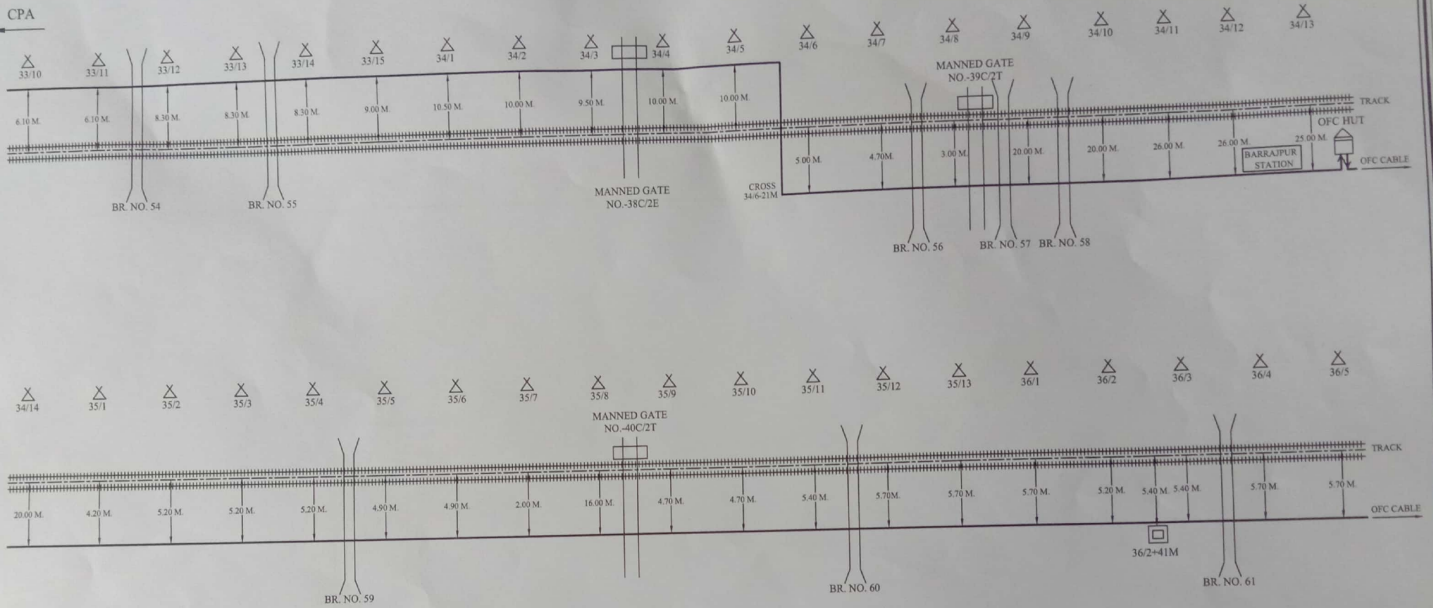

CUSTOMER NAME:		N.E. RAILWAY	
PREPARED BY:		M/s. LAXMI ENTERPRISES 272 RANG MAHAL, CHOTI BAZAR, RAEBARELI	
SHEET NO	10	CREATED BY	LOCATION:- KANPUR ANWARGANJ - FARRUKHABAD.
CREATED ON		OFFERED BY	
REVISION ON		APPD. BY	
MODIFIED ON		REF:- NE/	NOT TO SCALE ALL READING IN MTR.

	OFC JOINT WITHOUT PIT CHAMBER		LEVEL CROSSING GATE		BRIDGE		HECTOMETER POST
	OFC JOINT WITH PIT CHAMBER		TRACK		OFC CABLE		OFC HUT

O.F.C. CABLE ROUTE PLAN
(KANPUR ANWARGANJ.- FARRUKHABAD.)

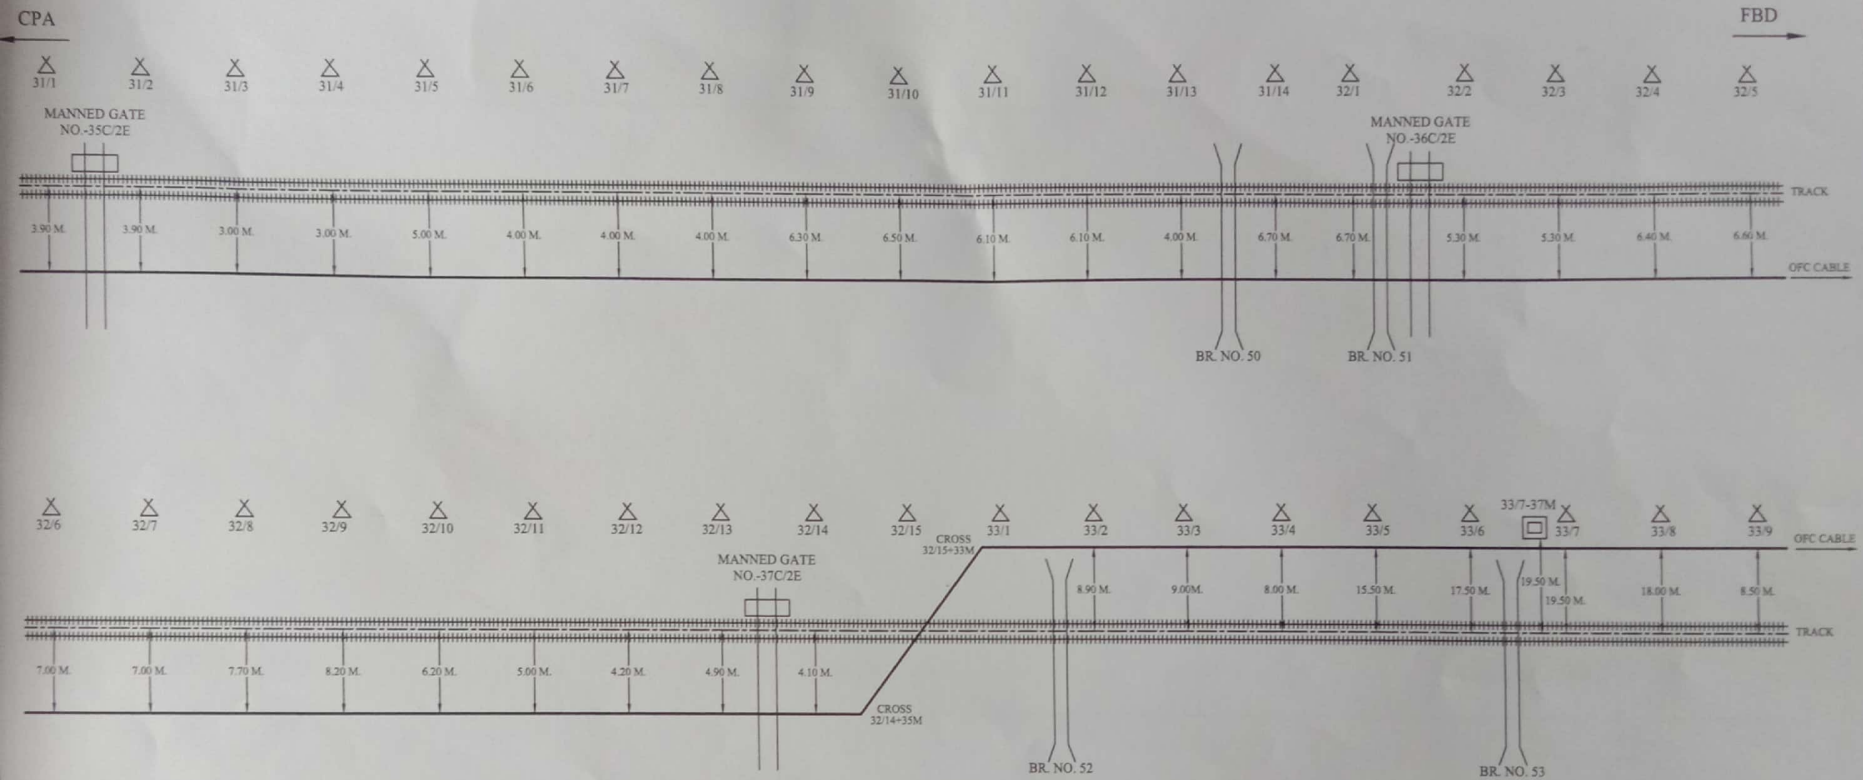

[Signature]
CONTRACTOR

[Signature]
SSE/TELE/CON/IZN


[Signature]
ASTE/CON/IZN

[Signature]
DY/CSTE/CON/IZN

CUSTOMER NAME:		N.E. RAILWAY	
PREPARED BY:		M/s. LAXMI ENTERPRISES 272 RANG MAHAL, CHOTI BAZAR, RAEBARELI	
SHEET NO	09	CREATED BY	LOCATION:- KANPUR ANWARGANJ - FARRUKHABAD.
CREATED ON		OFFERED BY	
REVISION ON		APPD. BY	
MODIFIED ON		REF:- NE/	
NOT TO SCALE ALL READING IN MTR.			

	OFC JOINT WITHOUT PIT CHAMBER		LEVEL CROSSING GATE		BRIDGE		HECTOMETER POST
	OFC JOINT WITH PIT CHAMBER		TRACK		OFC CABLE		OFC HUT

O.F.C. CABLE ROUTE PLAN (KANPUR ANWARGANJ.- FARRUKHABAD.)

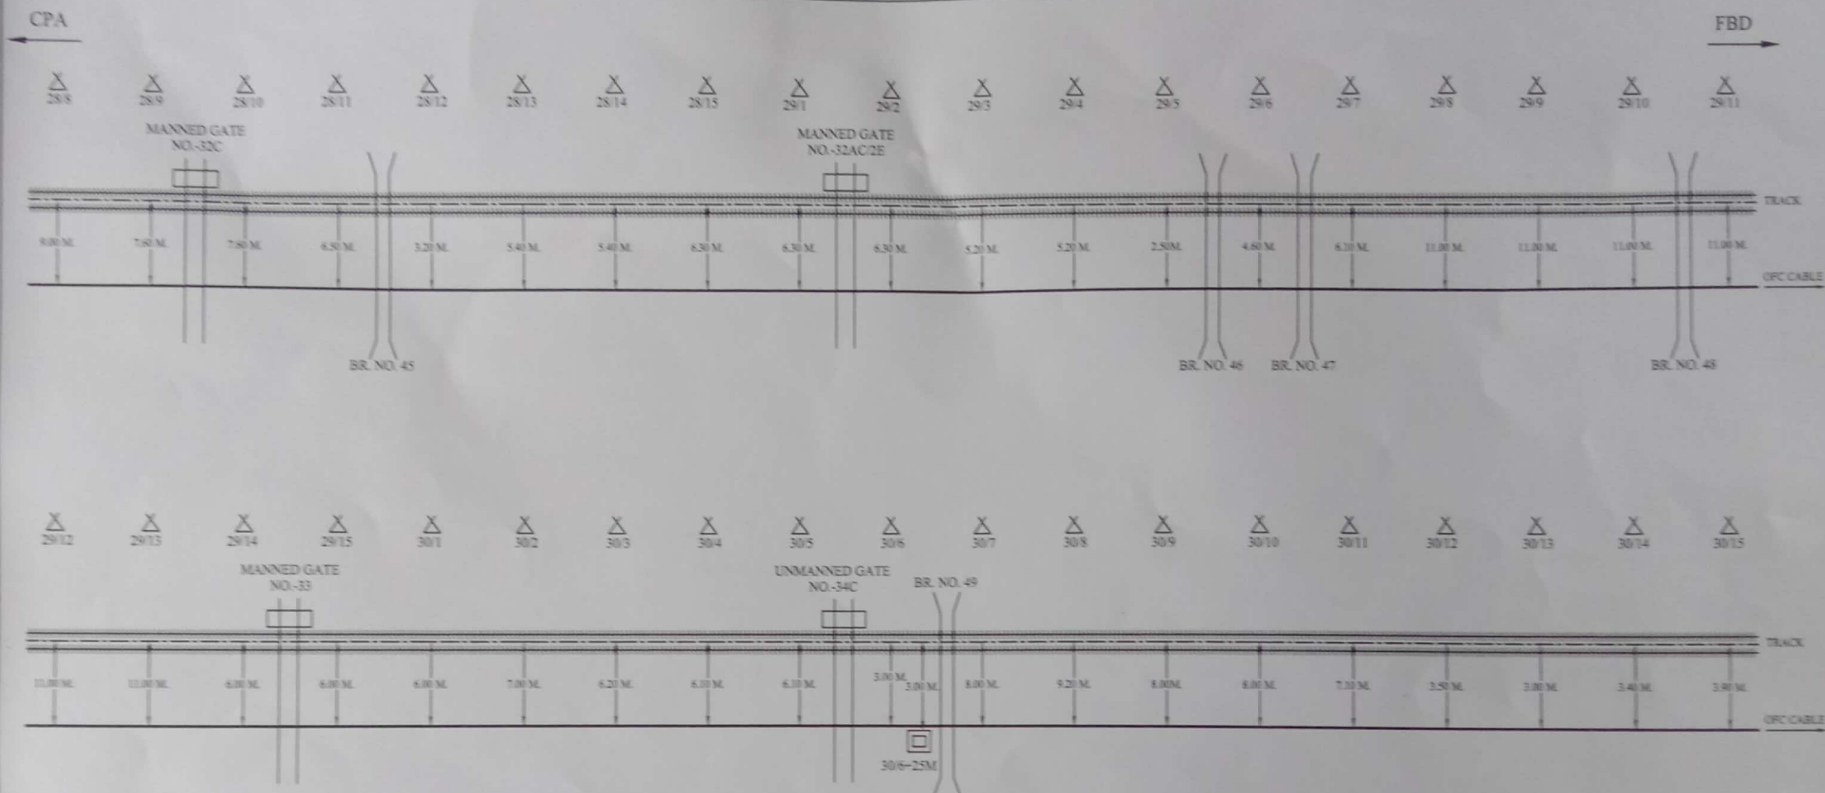

CONTRACTOR

SSE/TELE/CON/IZN

ASTE/CON/IZN

DY/CSTE/CON/IZN



OFC JOINT WITHOUT PIT CHAMBER



LEVEL CROSSING GATE



BRIDGE



OFC CABLE



OFC HUT



OFC JOINT WITH PIT CHAMBER




TRACK



OFC CABLE

CUSTOMER NAME:		N.E. RAILWAY	
PREPARED BY:		M/s. LAXMI ENTERPRISES 272 RANG MAHAL, CHOTI BAZAR, RAEBARELI	
SHEET NO	08	CREATED BY	LOCATION:- KANPUR ANWARGANJ - FARRUKHABAD.
CREATED ON		OFFERED BY	
REVISION ON		APPD. BY	
MODIFIED ON		REF.- NE/	
			NOT TO SCALE ALL READING IN MTR.


O.F.C. CABLE ROUTE PLAN (KANPUR ANWARGANJ.- FARRUKHABAD.)

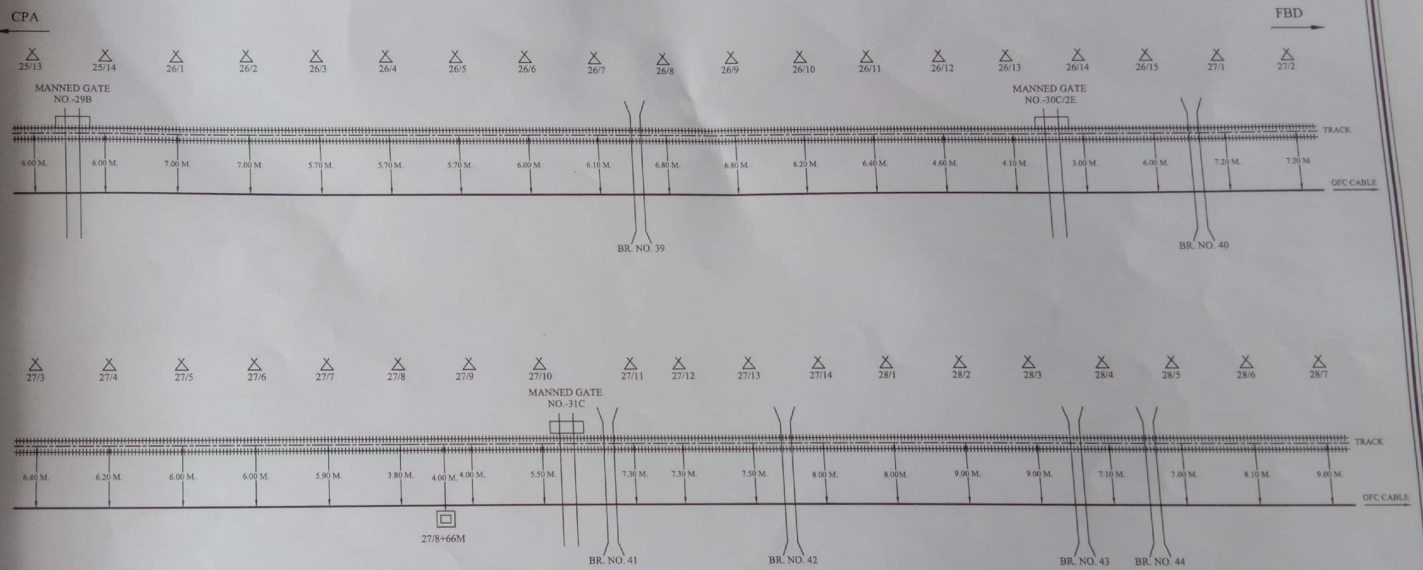

CUSTOMER NAME:		N.E. RAILWAY	
PREPARED BY:		M/s. LAXMI ENTERPRISES 272 RANG MAHAL, CHOTI BAZAR, RAEBARELI	
SHEET NO	07	CREATED BY	LOCATION:- KANPUR ANWARGANJ - FARRUKHABAD.
CREATED ON		OFFERED BY	
REVISION ON		APPD. BY	
MODIFIED ON		REF:- NE/	NOT TO SCALE ALL READING IN MTR.

CONTRACTAR	SSE/TELE/CON/IZN	ASTE/CON/IZN	DY/CSTE/CON/IZN
	OFC JOINT WITHOUT PIT CHAMBER		LEVEL CROSSING GATE
	OFC JOINT WITH PIT CHAMBER		TRACK
	BRIDGE		OFC CABLE
	HECTOMETER POST		OFC HUT

O.F.C. CABLE ROUTE PLAN (KANPUR ANWARGANJ. - FARRUKHABAD.)

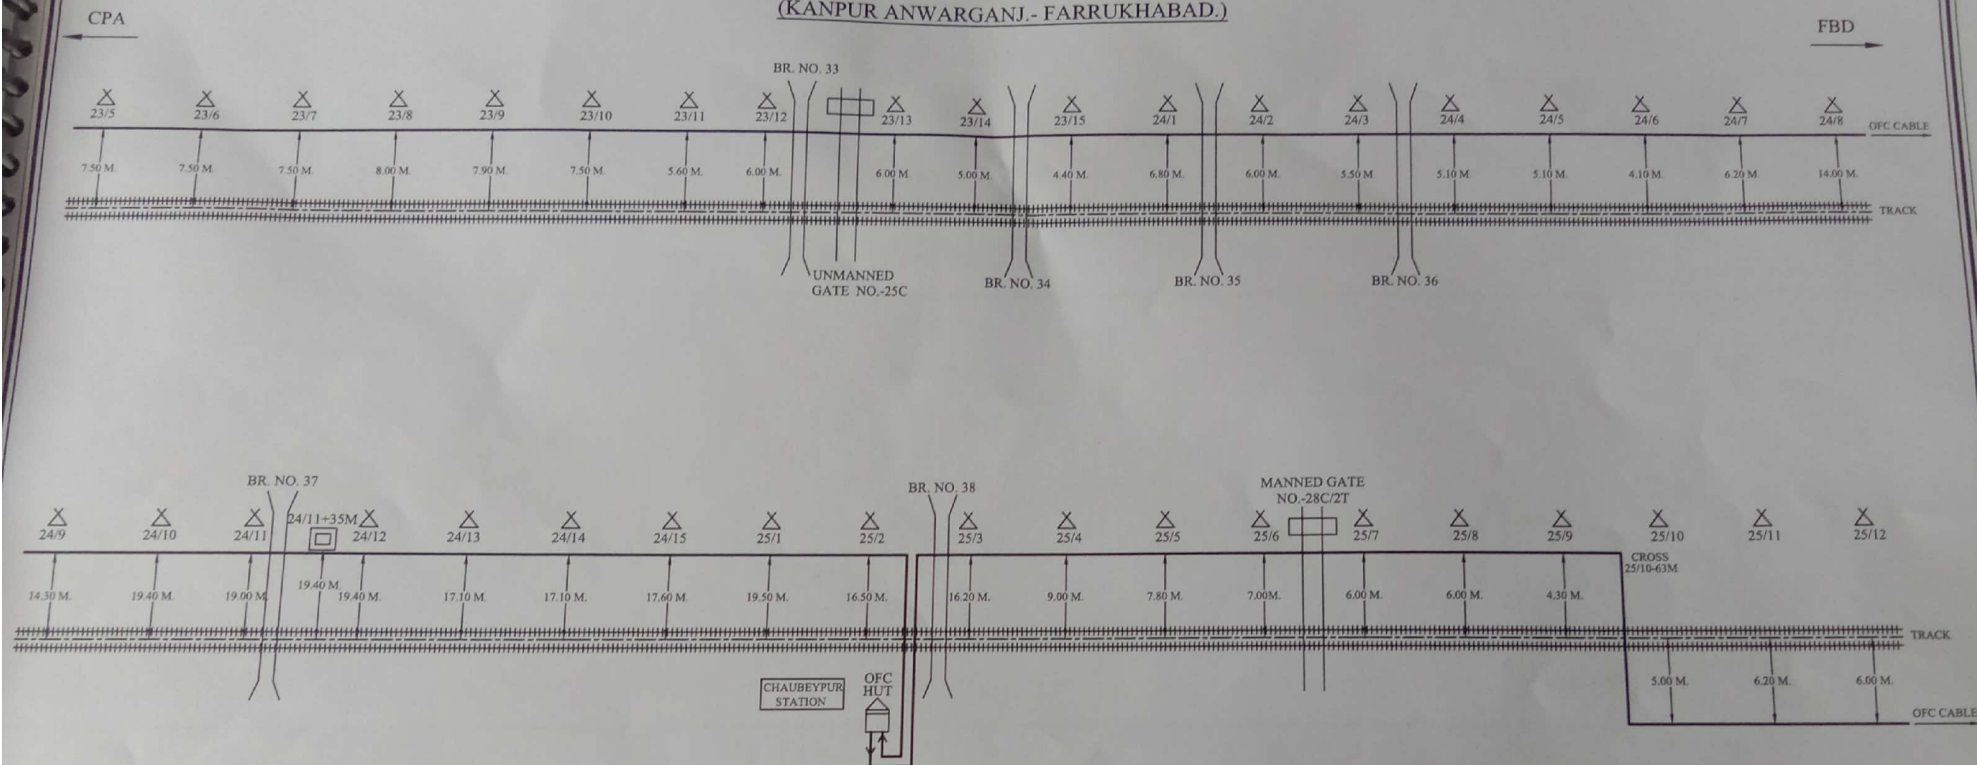

[Signature]
CONTRACTAR

[Signature]
SSE/TELE/CON/IZN


[Signature]
ASTE/CON/IZN

[Signature]
DY/CSTE/CON/IZN

OFC JOINT WITHOUT PIT CHAMBER		LEVEL CROSSING GATE		BRIDGE		HECTOMETER POST	
OFC JOINT WITH PIT CHAMBER		TRACK		OFC CABLE		OFC HUT	

CUSTOMER NAME:		N.E. RAILWAY	
PREPARED BY:		M/s. LAXMI ENTERPRISES 272 RANG MAHAL, CHOTI BAZAR, RAEBARELI	
SHEET NO	06	CREATED BY	LOCATION:- KANPUR ANWARGAN - FARRUKHABAD.
CREATED ON		OFFERED BY	
REVISION ON		APPD. BY	
MODIFIED ON		REF:- NE/	
			NOT TO SCALE ALL READING IN MTR.

O.F.C. CABLE ROUTE PLAN (KANPUR ANWARGANJ.- FARRUKHABAD.)

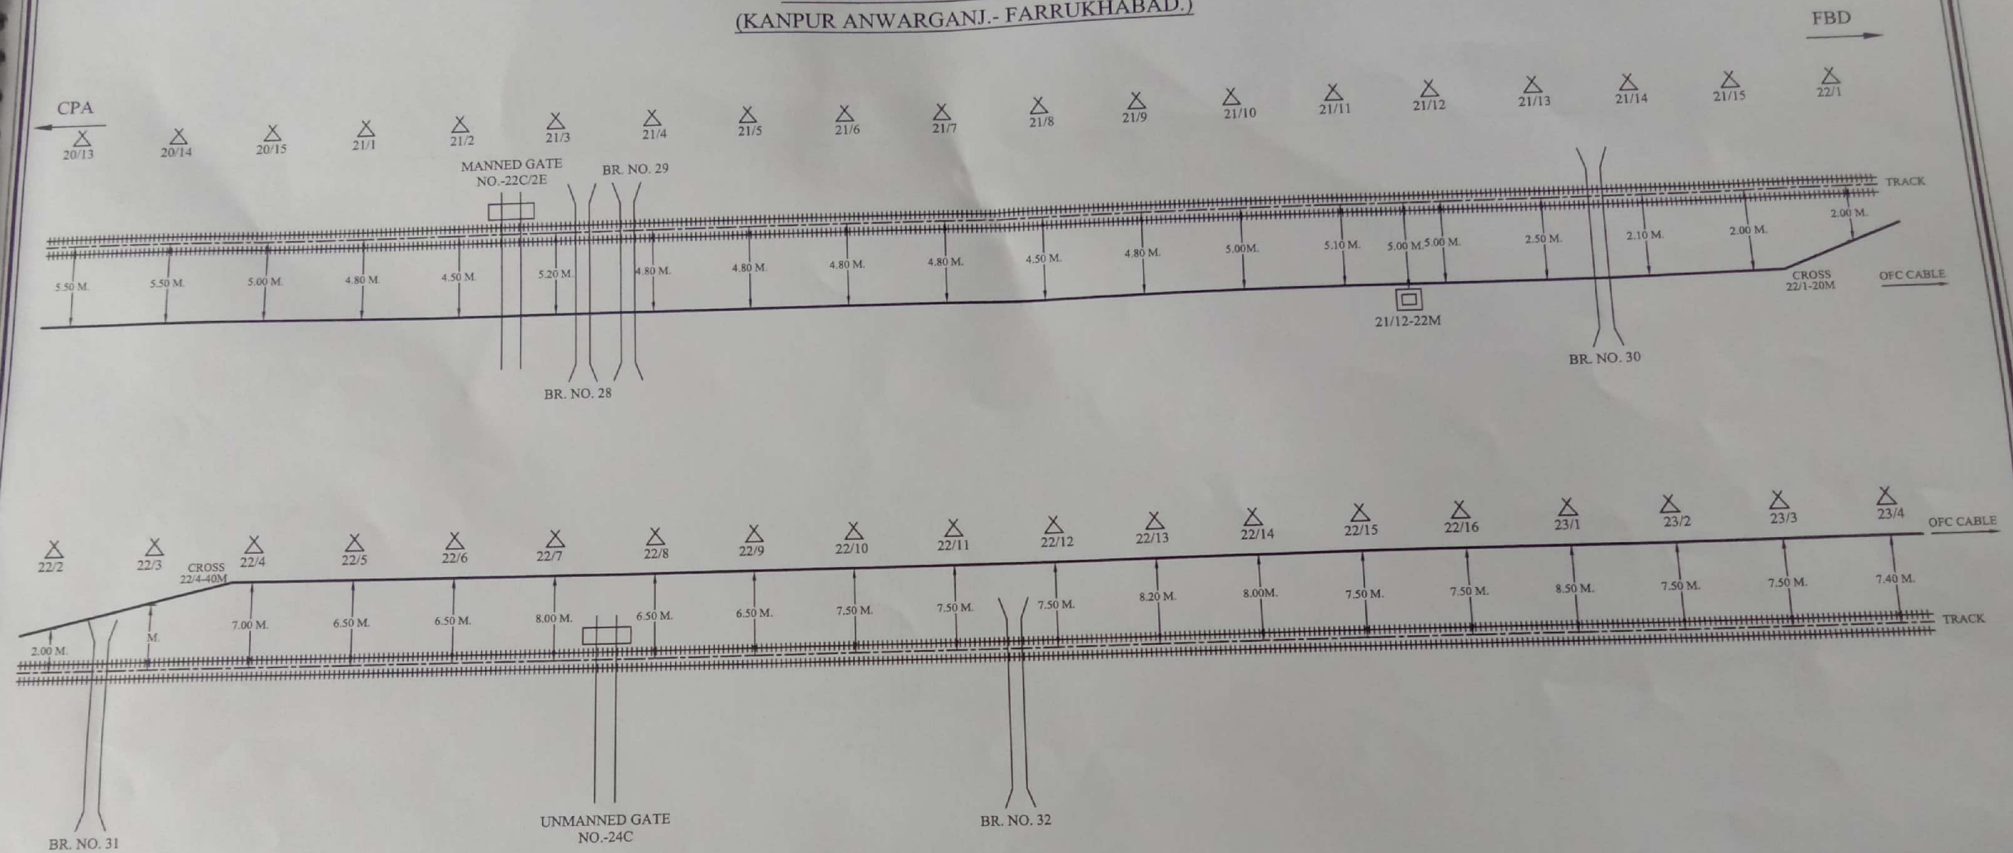

[Signature]
CONTRACTAR

[Signature]
SSE/TELE/CON/IZN


[Signature]
ASTE/CON/IZN

[Signature]
DY/CSTE/CON/IZN

CUSTOMER NAME:		N.E. RAILWAY	
PREPARED BY:		M/s. LAXMI ENTERPRISES 272 RANG MAHAL, CHOTI BAZAR, RAEBARELI	
SHEET NO	05	CREATED BY	LOCATION:-
CREATED ON		OFFERED BY	KANPUR ANWARGANJ - FARRUKHABAD
RIVISION ON		APPD. BY	
MODIFIED ON		REF:- NE/	NOT TO SCALE ALL READINGS

	OFC JOINT WITHOUT PIT CHAMBER		LEVEL CROSSING GATE		BRIDGE		HECTOMETER POST
	OFC JOINT WITH PIT CHAMBER		TRACK		OFC CABLE		OFC HUT

O.F.C. CABLE ROUTE PLAN (KANPUR ANWARGANJ.- FARRUKHABAD.)

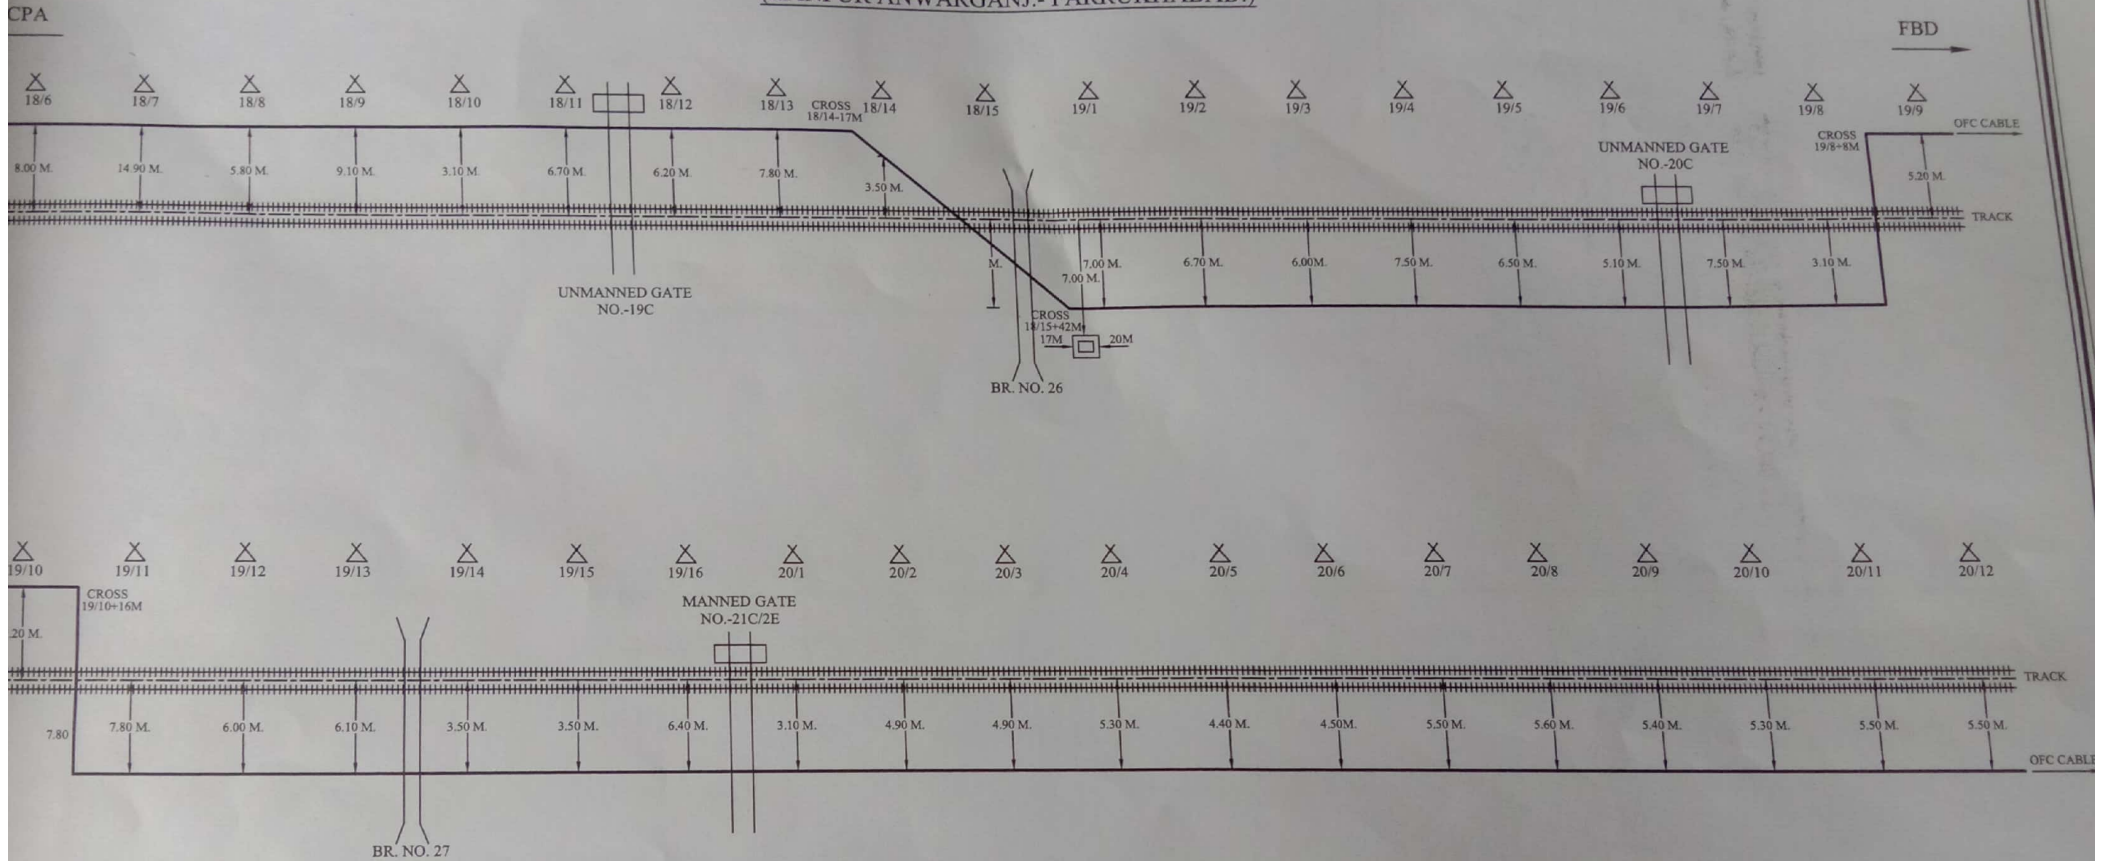

[Signature]
CONTRACTAR

[Signature]
SSE/TELE/CON/IZN

[Signature]
ASTE/CON/IZN

[Signature]
DY/CSTE/CON/IZN


CUSTOMER NAME:		N.E. RAILWAY	
PREPARED BY:		M/s. LAXMI ENTERPRISES 272 RANG MAHAL, CHOTI BAZAR, RAEBARELI	
SHEET NO	04	CREATED BY	LOCATION:-
CREATED ON		OFFERED BY	KANPUR ANWARG - FARRUKHABA
REVISION ON		APPD. BY	
MODIFIED ON		REF:- NE/	NOT TO SCALE ALL READING IN

OFC JOINT WITHOUT PIT CHAMBER		LEVEL CROSSING GATE		BRIDGE		HECTOMETER POST	
OFC JOINT WITH PIT CHAMBER		TRACK		OFC CABLE		OFC HUT	

CPA

O.F.C. CABLE ROUTE PLAN (KANPUR ANWARGANJ.- FARRUKHABAD.)

FBD

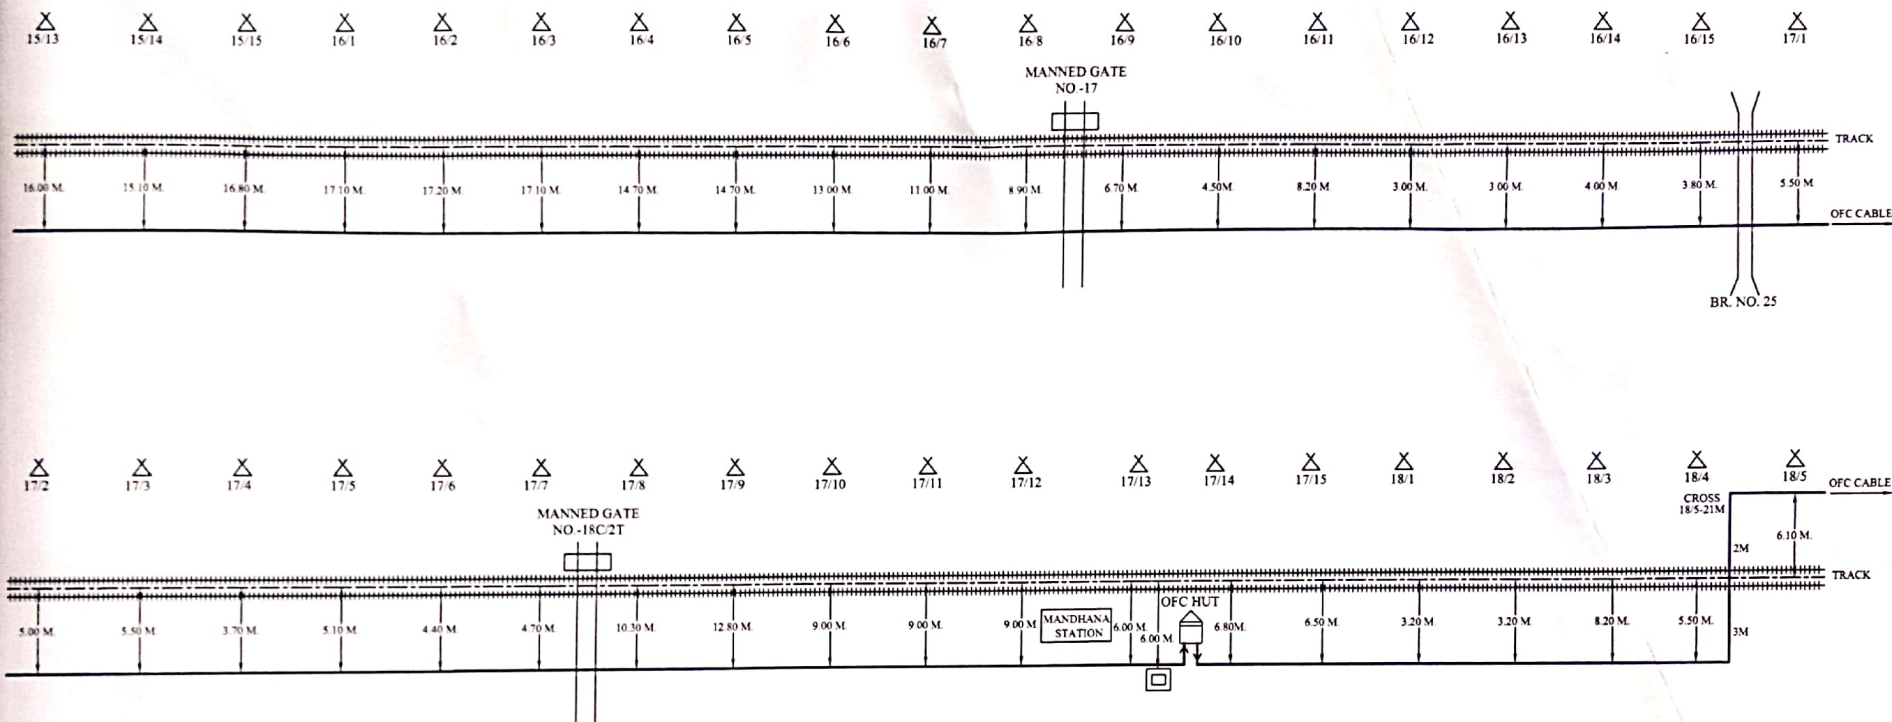

CUSTOMER NAME:		N.E. RAILWAY	
PREPARED BY:		M/s. LAXMI ENTERPRISES 272 RANG MAHAL, CHOTI BAZAR, RAEBARELI	
SHEET NO	03	CREATED BY	
CREATED ON		OFFERED BY	
REVISION ON		APPD. BY	
MODIFIED ON		REF:- NE/	
		LOCATION:- KANPUR ANWARGANJ - FARRUKHABAD.	
		NOT TO SCALE ALL READING IN MTR.	

CONTRACTOR


SSE/TELE/CON/IZN

ASTE/CON/IZN

DY/CSTE/CON/IZN

	OFC JOINT WITHOUT PIT CHAMBER		LEVEL CROSSING GATE		BRIDGE		HECTOMETER POST
	OFC JOINT WITH PIT CHAMBER		TRACK		OFC CABLE		OFC HUT

**O.F.C. CABLE ROUTE PLAN
(KANPUR ANWARGANJ - FARRUKHABAD.)**

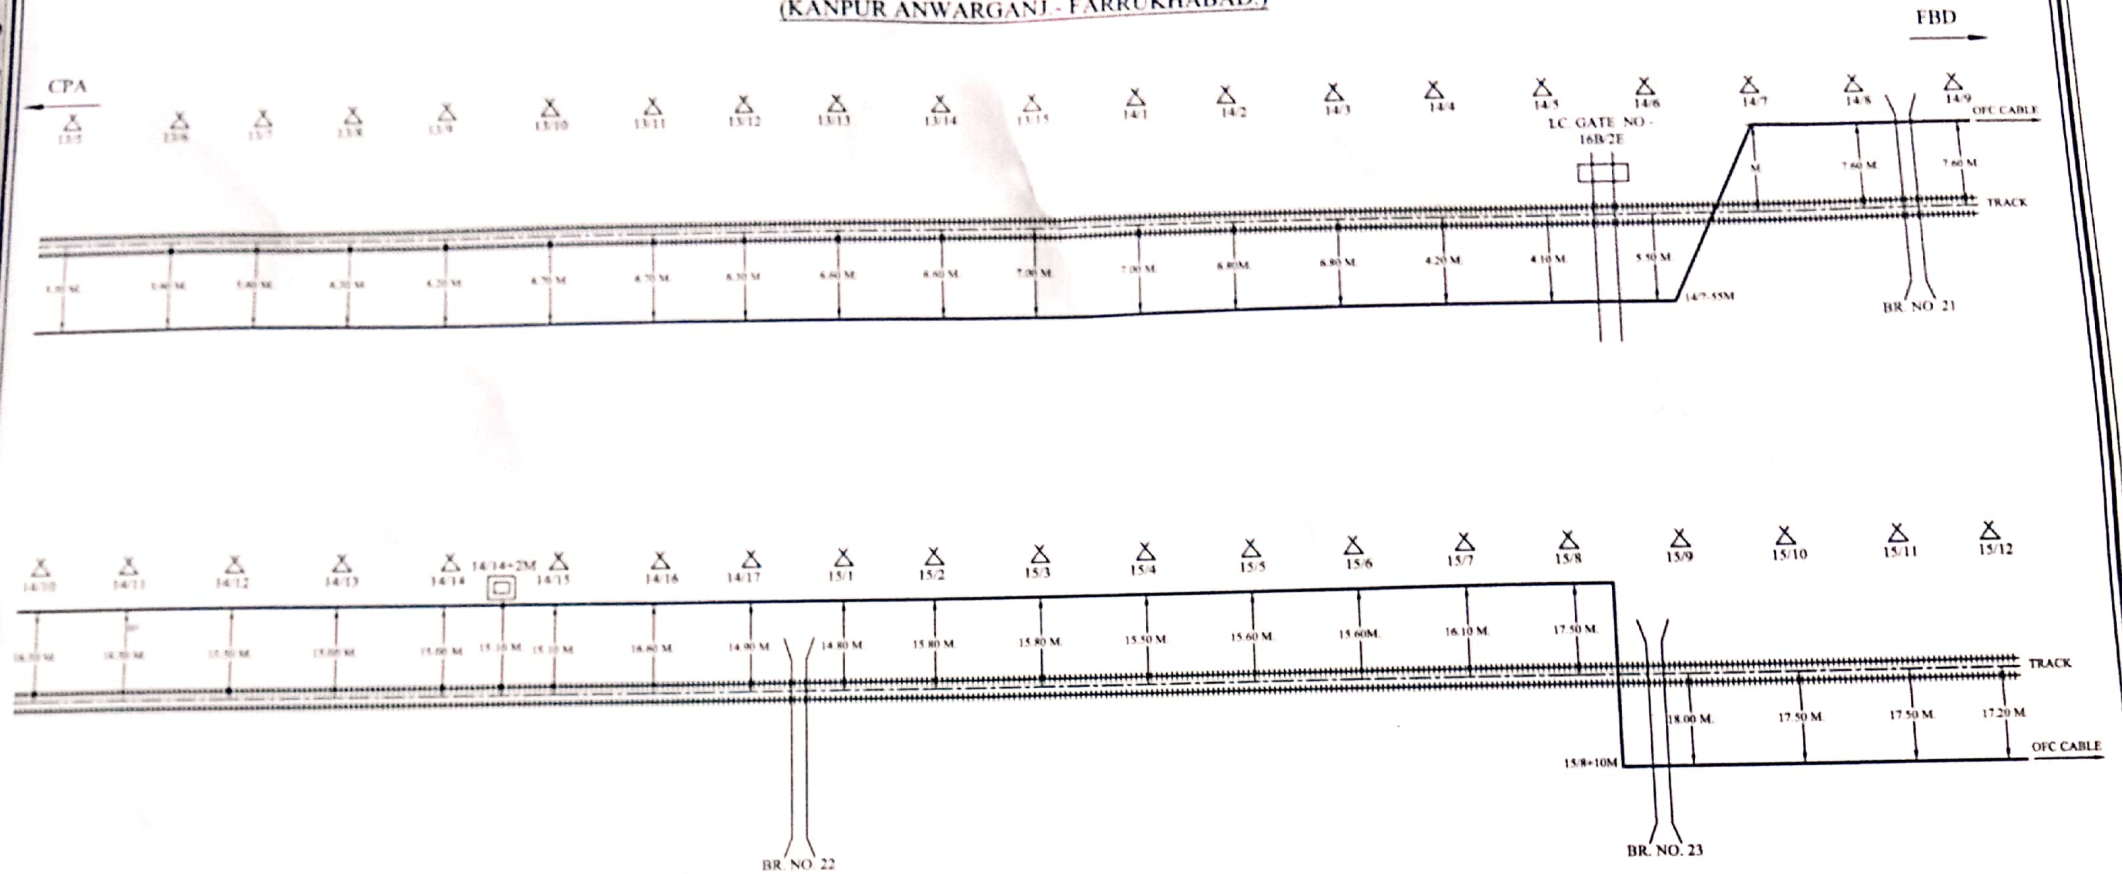

CONTRACTOR

SSE/TELE/CON/IZN


ASTE/CON/IZN

DY/CSTE/CON/IZN

CUSTOMER NAME:		N.E. RAILWAY	
PREPARED BY:		M/s. LAXMI ENTERPRISES 272 RANG MAHAL, CHOTI BAZAR, RAEBARELI	
SHEET NO	02	CREATED BY	LOCATION:- KANPUR ANWARGANJ - FARRUKHABAD.
CREATED ON		OFFERED BY	
REVISION ON		APPD. BY	
MODIFIED ON		REF:- NE/	
			NOT TO SCALE ALL READING IN MTI

	OFC JOINT WITHOUT PIT CHAMBER		LEVEL CROSSING GATE		BRIDGE		HECTOMETER POST
	OFC JOINT WITH PIT CHAMBER		TRACK		OFC CABLE		OFC HUT

O.F.C. CABLE ROUTE PLAN (KANPUR ANWARGANJ.- FARRUKHABAD.)

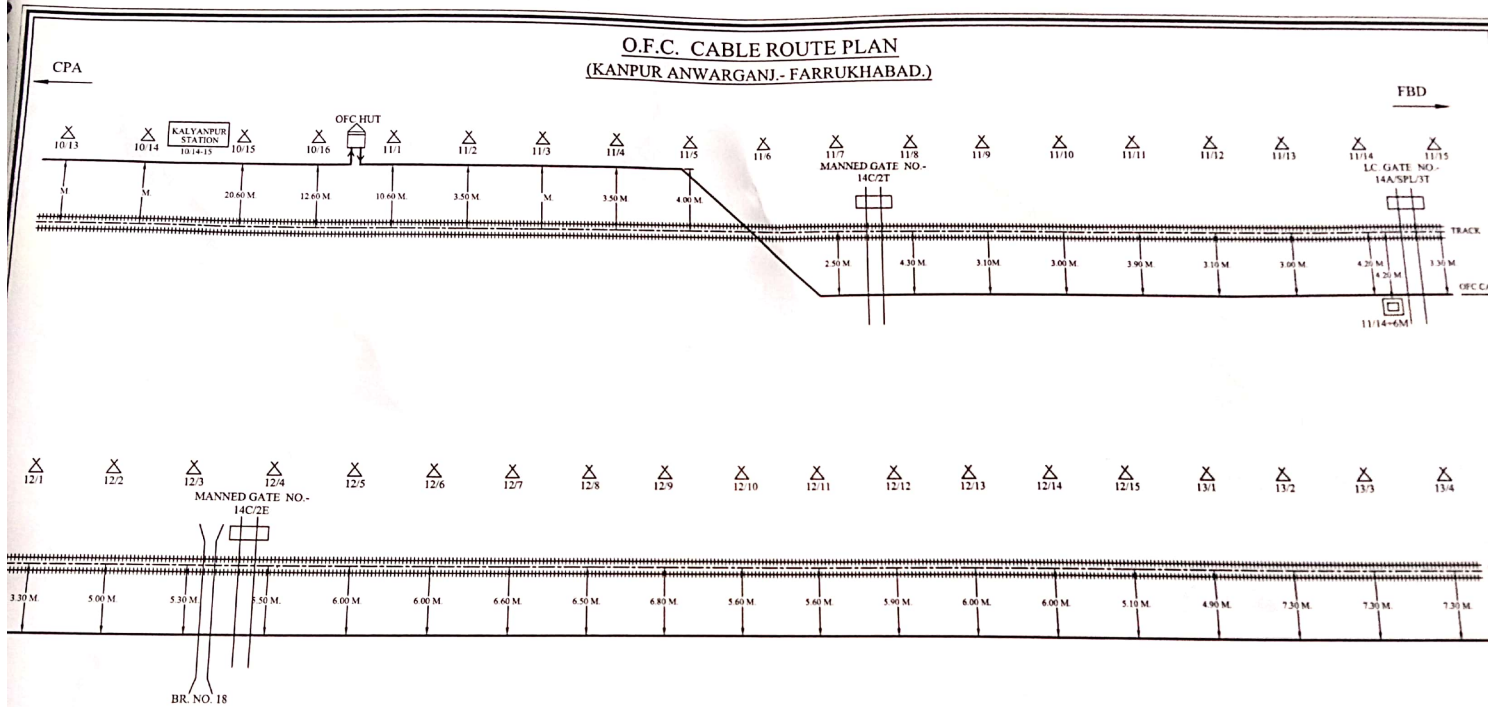

CUSTOMER NAME:		N.E. RAILWAY	
PREPARED BY:		M/s. LAXMI ENTERPRISES 272 RANG MAI CHOTI BAZAR, RAEBARELI	
SHEET NO	01	CREATED BY	LOCATION:-
CREATED ON		OFFERED BY	
REVISION ON		APPROVED BY	

CONTRACTOR	SSE/TELE/CON/IZN	ASTE/CON/IZN	DY/CSTE/CON/IZN
OFC JOINT WITHOUT PIT CHAMBER	LEVEL CROSSING GATE	BRIDGE	HECTOMETER POST