
SUITABLE FOR 25 KV AC TRACTION

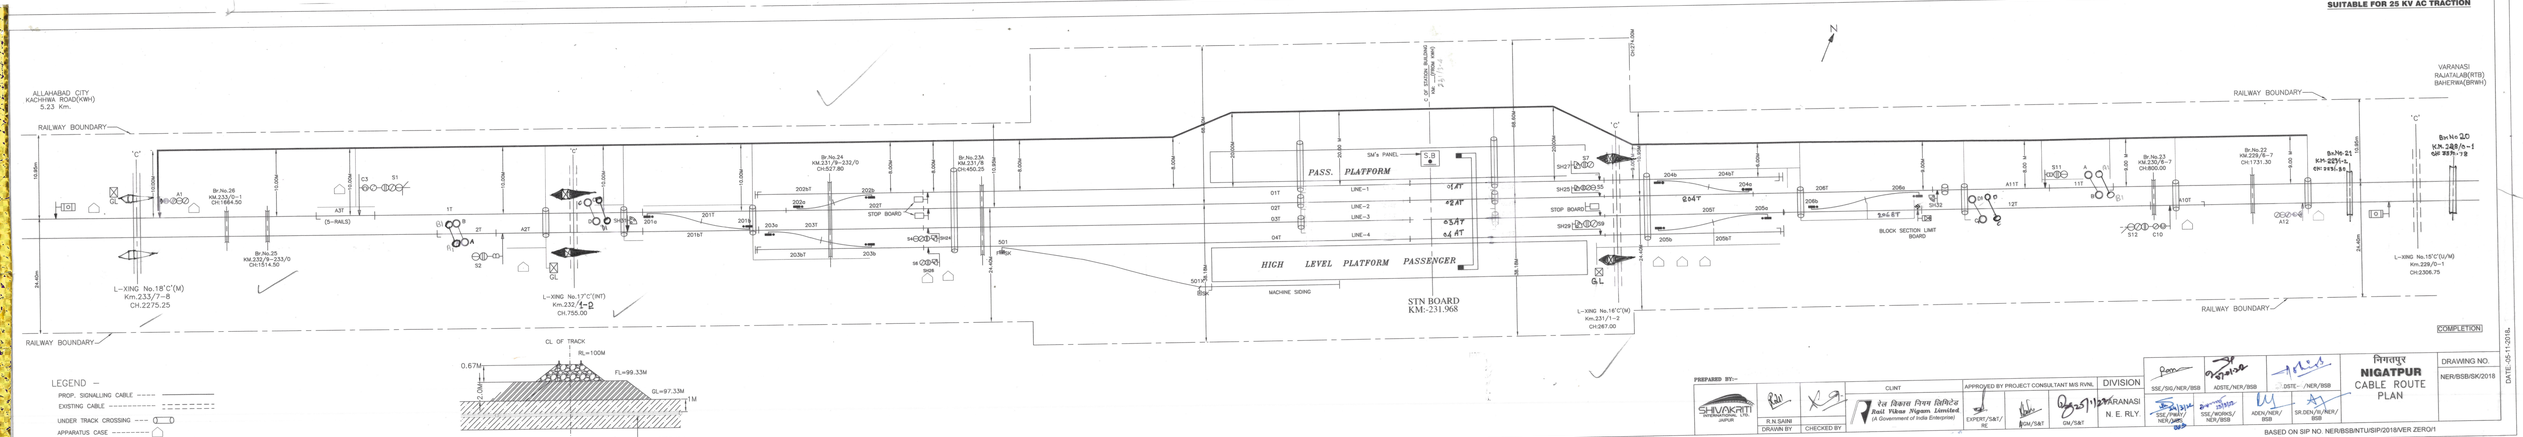

LEGEND –

PROP. SIGNALING CABLE -----

EXISTING CABLE ----------

UNDER TRACK CROSSING ---

APPARATUS CASE ---------

N

COMPLETION

PREPARED BY:–			CLINT	APPROVED BY PROJECT CONSULTANT M/S RVNL	DIVISION				DRAWING NO.
SHIVAKRITI ENGINEERING CO. JAIPUR	R.N.SAINI DRAWN BY	CHECKED BY	पूर्व तटीय रेल निगम लिमिटेड East Coast Railway Corporation Limited (A Government of India Enterprise)	EXPERT/S&T/RE	SM/S&T	DM/S&T	VARANASI N. E. RLY.	SSE/SIG/NER/BSB	ASTE/NER/BSB	DSTE/ /NER/BSB	ADEN/NER/BSB	SR.DEN/SI/NER/BSB	NER/BSB/SK/2018

निगपुर NIGATPUR CABLE ROUTE PLAN

BASED ON SIP NO: NER/BSB/NTU/SIP/2018/VER ZERO/1

DATE:-05-1-2018.