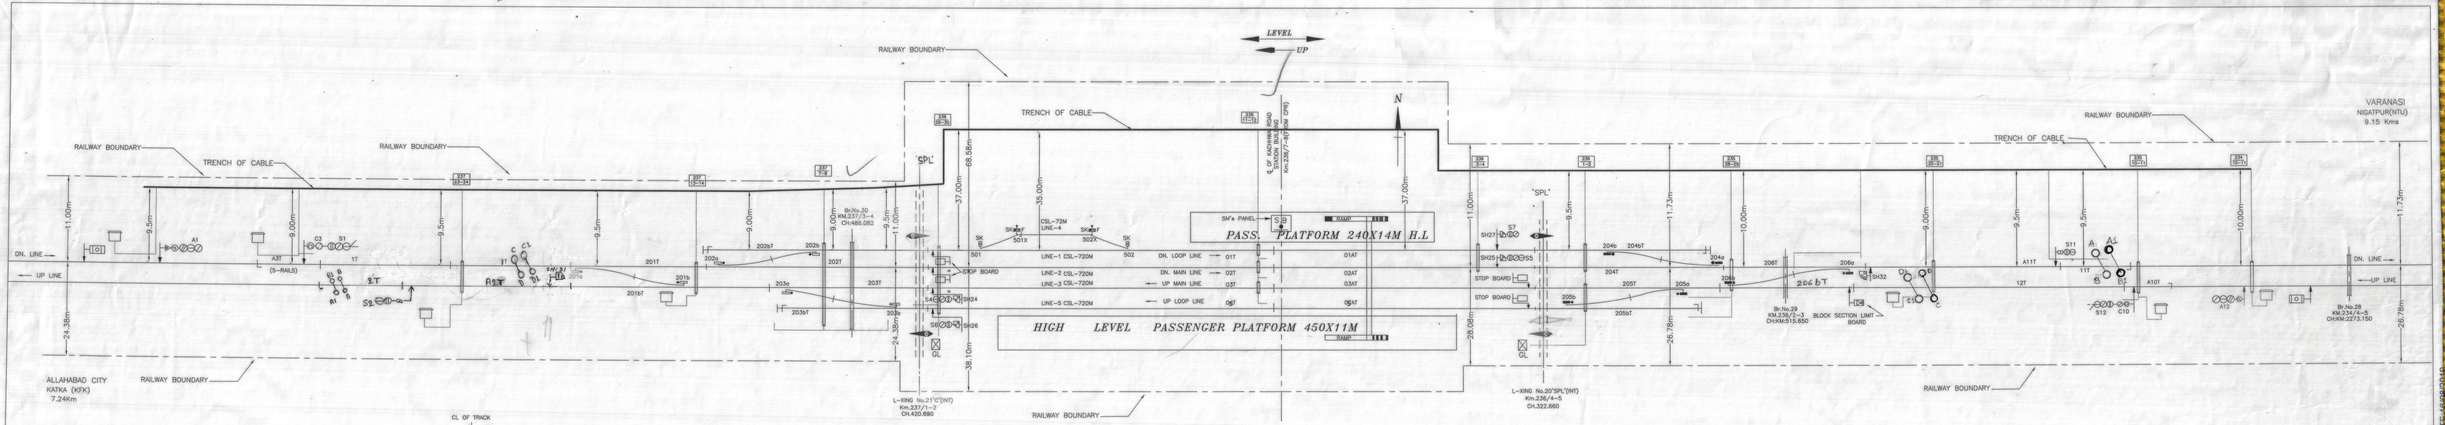

PREPARED BY: SSE|W|MBS

SHIVAKRITI INTERNATIONAL PVT. JAIPUR

DESIGNED BY: R.N.SAINI

CHECKED BY:

Rail Vikas Nigam Limited
(A Government of India Enterprise)

CLIENT

APPROVED BY PROJECT CONSULTANT M/S RVNL

EXPERT/S&T/PMC

JDM/S&T

27.07.22

SM/S&T

DIVISION: VARANASI N. E. RLY.

SSE/SIG/NER/BSB

ADSTE/NER/BSB

DSTE/ /NER/BSB

SSE/PWAY/NER/MBS

SSE/WORKS/NER/MBS

ADEN/NER/BSB

SR.DEN/II/NER/BSB

KACHHWA ROAD
CABLE ROUTE PLAN

COMPLETION

SUITABLE FOR 25KVAC TRACTION

DRAWING NO.: NER/BSB/KWH/SK/0019

DATE:

BASED ON SIP NO. NER/BSB/KWHSIP/2018/VER ZERO/121