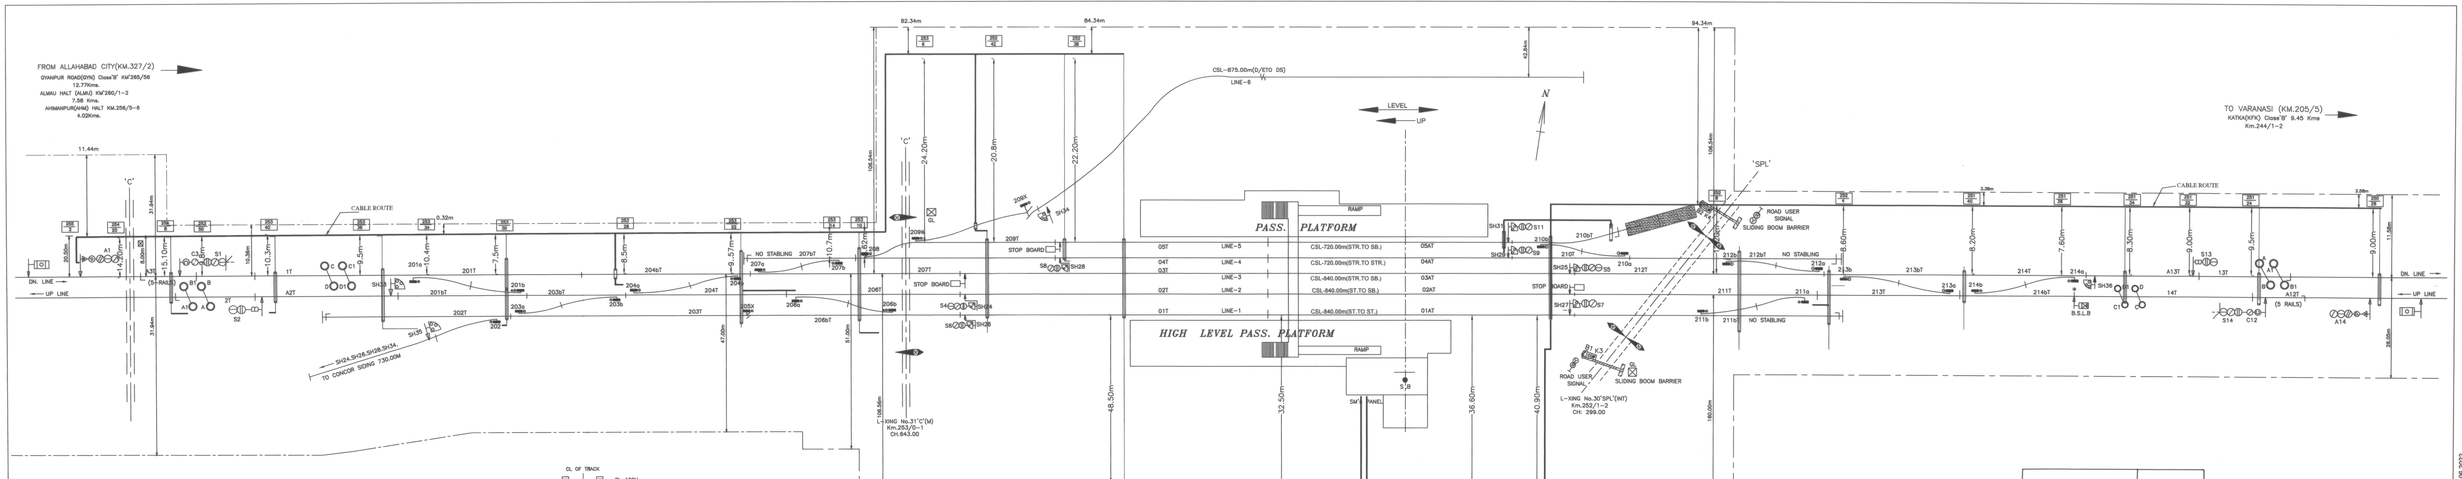

PREPARED BY: SHIVAKRITI INFRASTRUCTURE LTD. JAIPUR

DESIGNED BY: R.N. SAINI | CHECKED BY: G.D. KUNDU

APPROVED BY PROJECT CONSULTANT M/S RVNL

Rail Vikas Nigam Limited (A Government of India Enterprise)

CLIENT | RE/S&T/PMC | DY.M/S&T | RGM/S&T(E.C.)

SDE/G/BSB | ADEE/G/BSB | COMPLETION | SUITABLE FOR 25KVAC TRACTION

DIVISION VARANASI N. E. RLY.

SSE/SIG/NER/BSB | ADSTE/NER/BSB | DSTE/NER/BSB

SSE/PWAY/NER/MBS | SSE/WORKS/NER/BSB | ADEN/NER/BSB | SR.DEN/G/NER/BSB

MADHOSINGH

CABLE ROUTE PLAN

DRAWING NO. NER/BSB/MBS/2020

BASED ON SIP NO. NER/BSB/MBS/SIP/2020/VER. ZERO/15

ALT.DATE-01.06.2022

DATE-01/06/2019