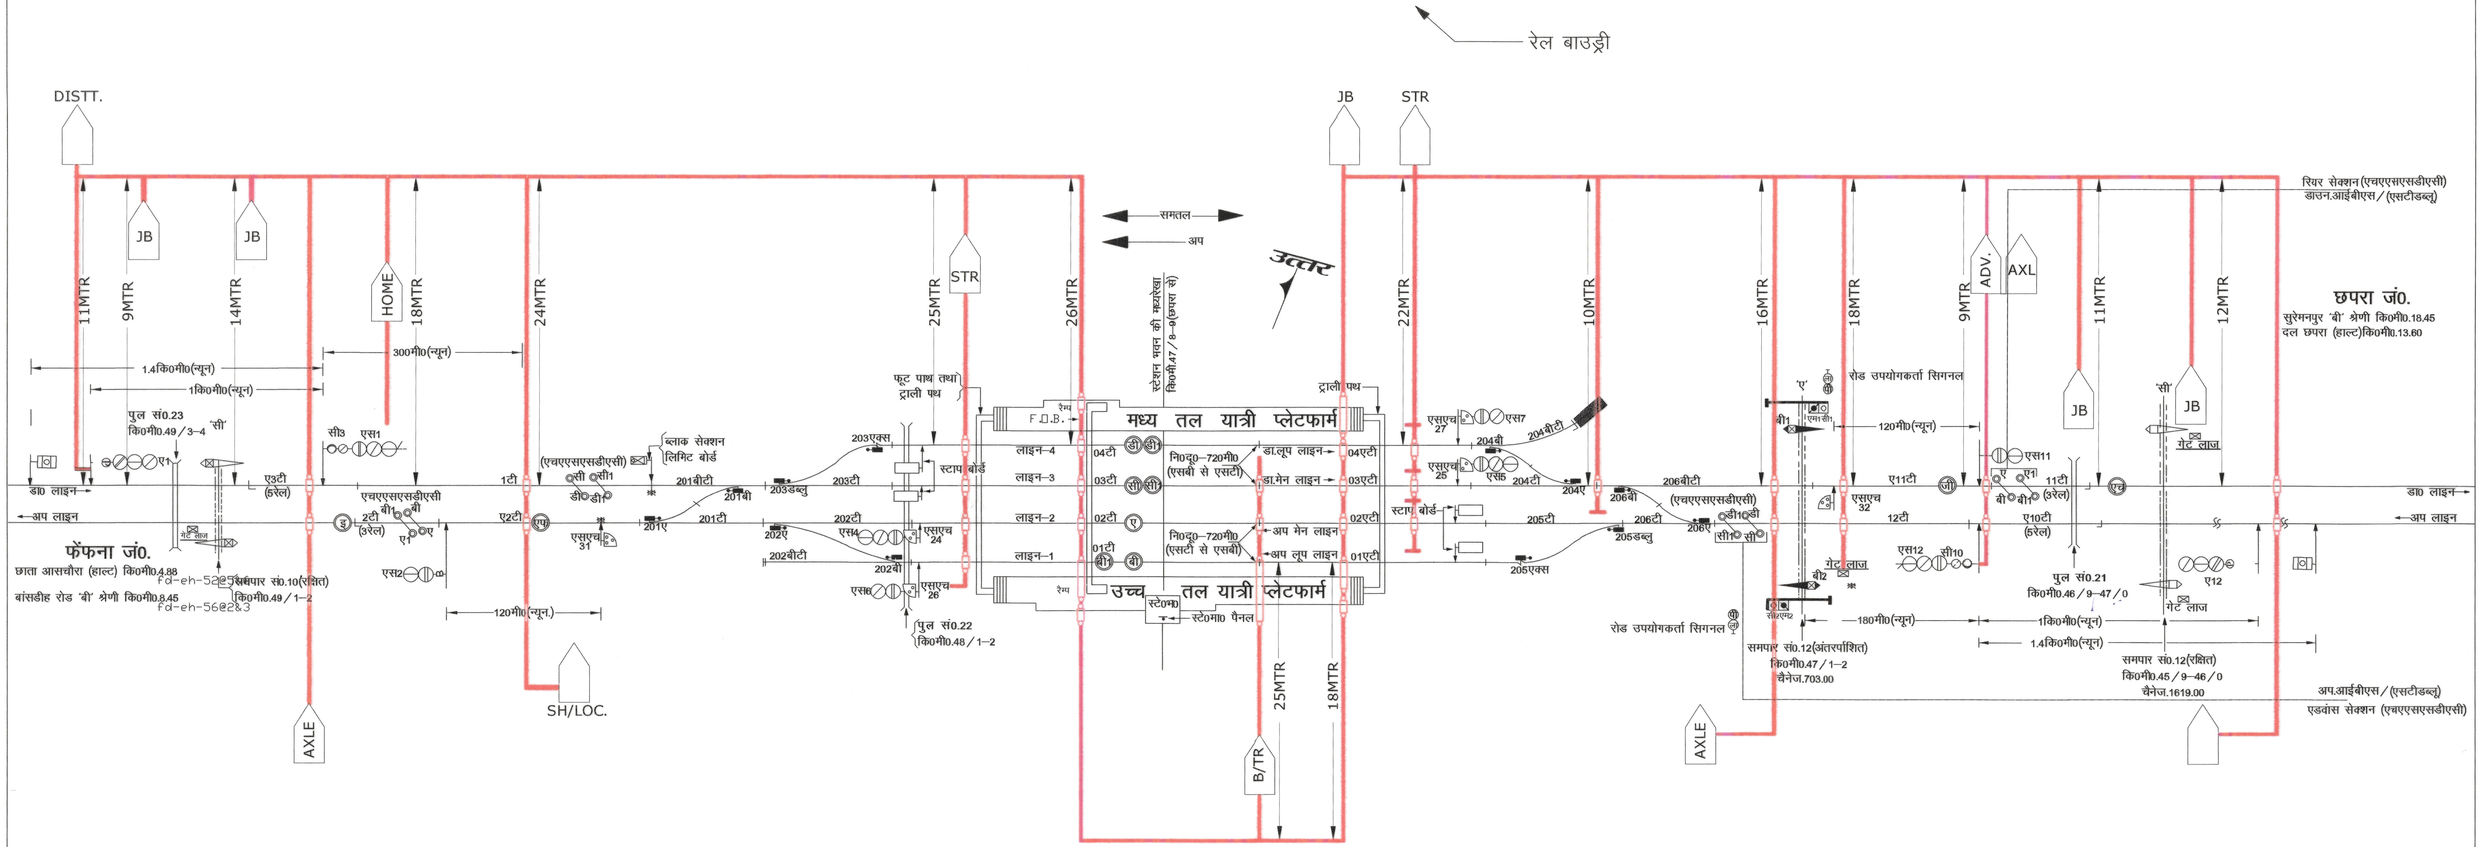

रेल बाउंड्री

PREPARED BY-
M/S ASHOK KUMAR SINGH,
H.I.G. 1/03, SIDDHARTHPURAM EXTENSION
GDA OFFICE, TARAMANDAL GORAKHPUR.

CONTRACTOR	ENGINEER

CHECKED BY		APPROVED BY	CABLE ROUTE PLAN	DRAWING No.
	19.04.2018	29/04/19	SAHATWAR	Dy.CSTE/Con./BSB/ CRP/STW/20..../
SSE/SIG./Con/BSB	ASTE/Con/BSB	Dy.CSTE/Con/BSB	DIVISION - BSB	DATE :-.....