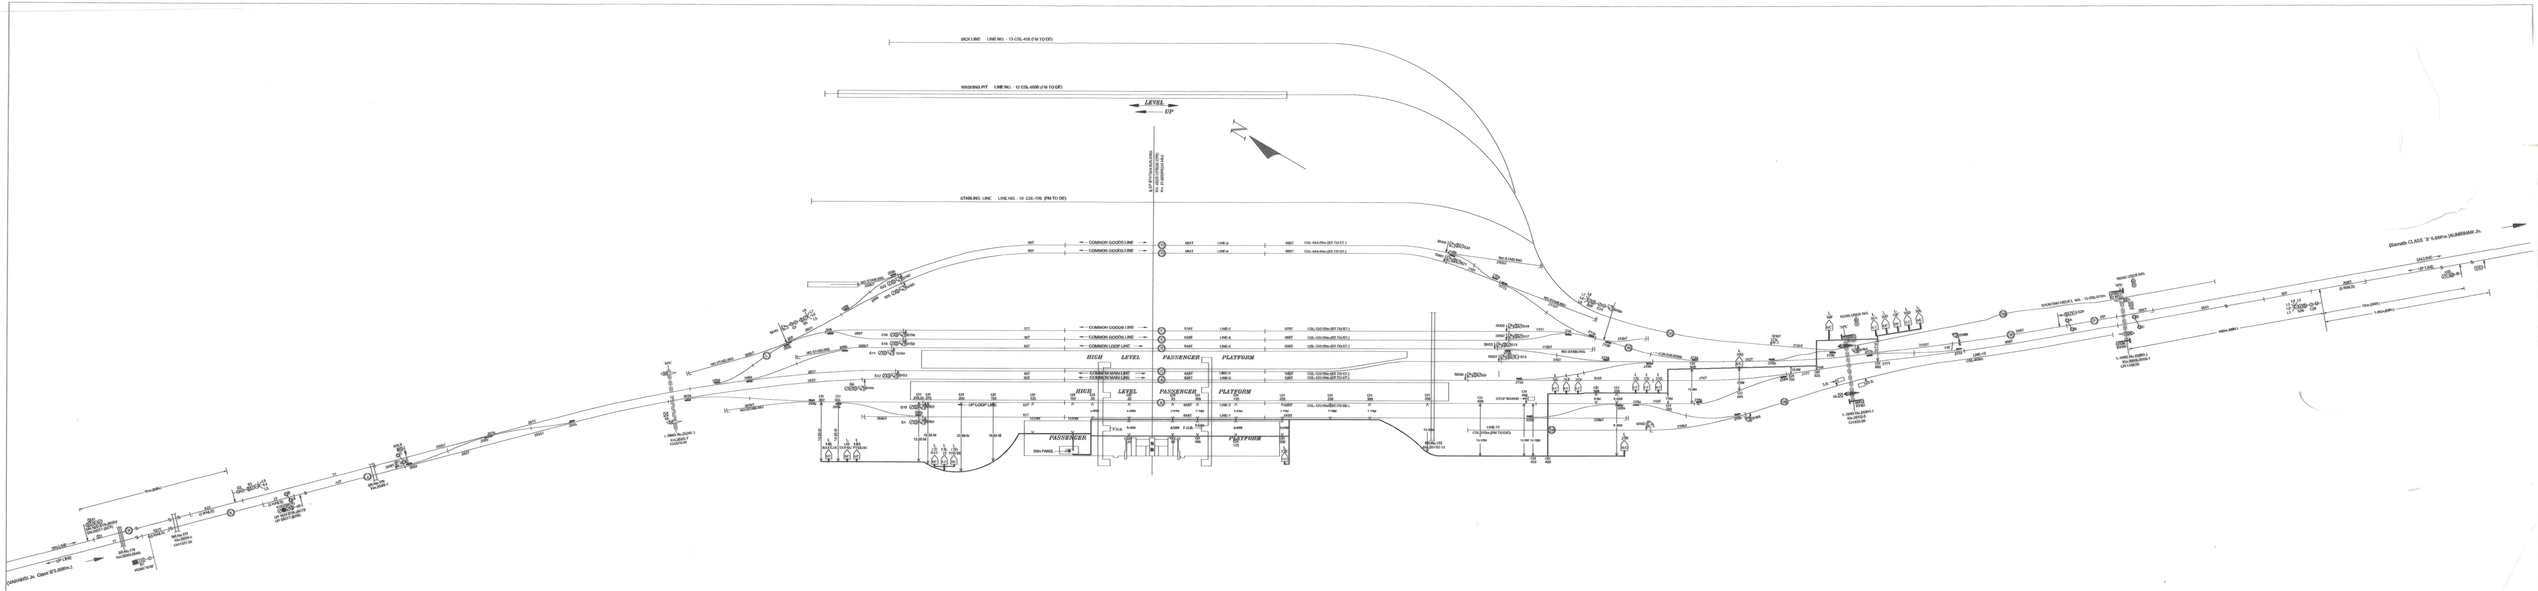

CHECKED BY		APPROVED BY				CABLE ROUTE PLAN	DRAWING NO.:-
						VARANASI CITY	DSTE/BSB/CRP BSB/2020
SSE/SIG/BSB	SSE P-WAY/ / BSB	ADEN / BSB	ADSTE/BSB	Sr. DEN /III/BSB	DSTE/BSB	DIVISION VARANASI	DATE :-

BASED ON:- SIP NO. NER/BSB/BCY/SIP/2016/VER. ZERO, ALT- 'A'