PRODUCED BY AN AUTODESK STUDENT VERSION

CABLE ROUTE PLAN FOR MUFTIGANJ STN.

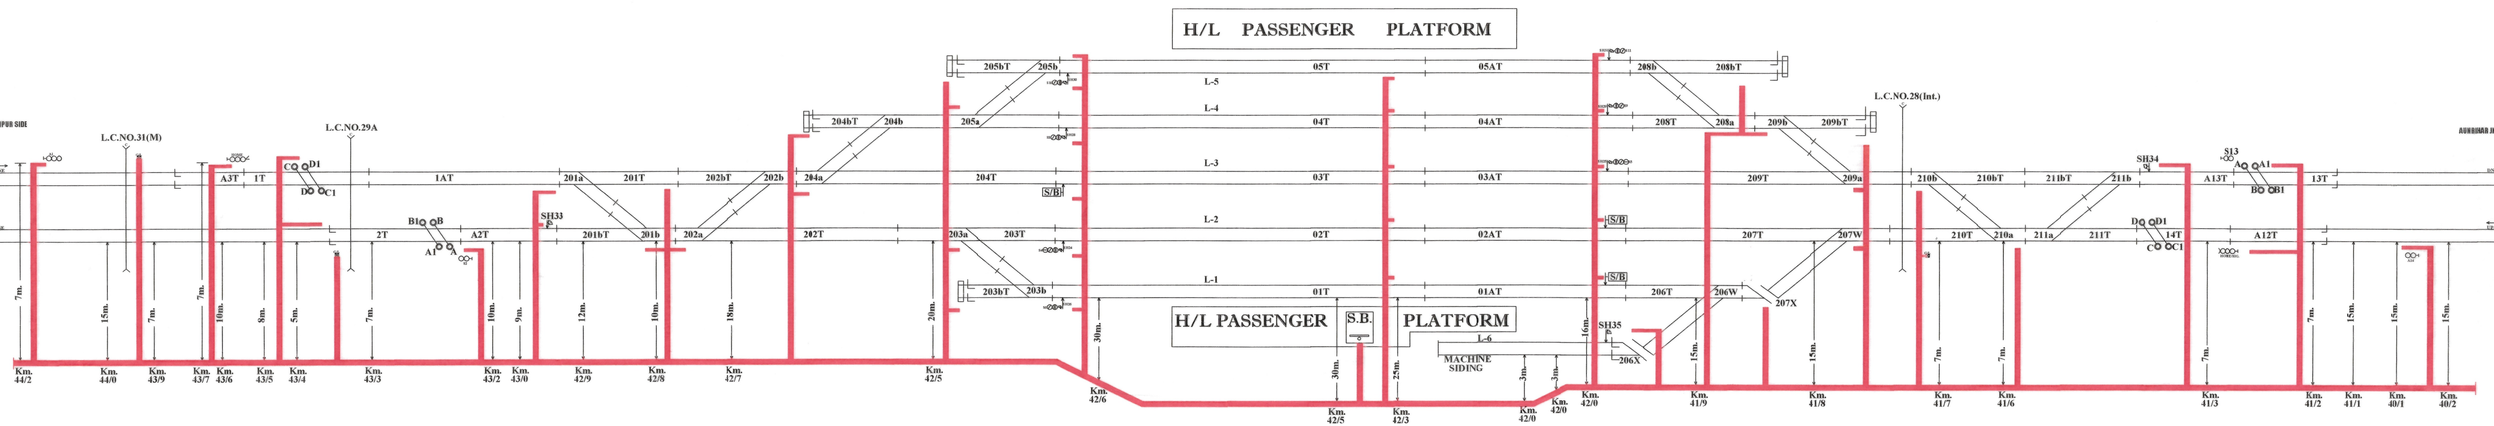

NOTE:

Dr'n.by-Jamal

हस्ताक्षर/पदनाम-				CABLE ROUTE PLAN FOR **MUFTIGANJ**	DRAWING NO. DY.CSTE/C/BSB Route Pl.(21)
SIGNATURE	SS(Sig.)/C/BSB	DSTE/C/BSB	DY.CSTE/C/BSB	VARANASI--DIVISION	Dated- 05.12.2021

PRODUCED BY AN AUTODESK STUDENT VERSION