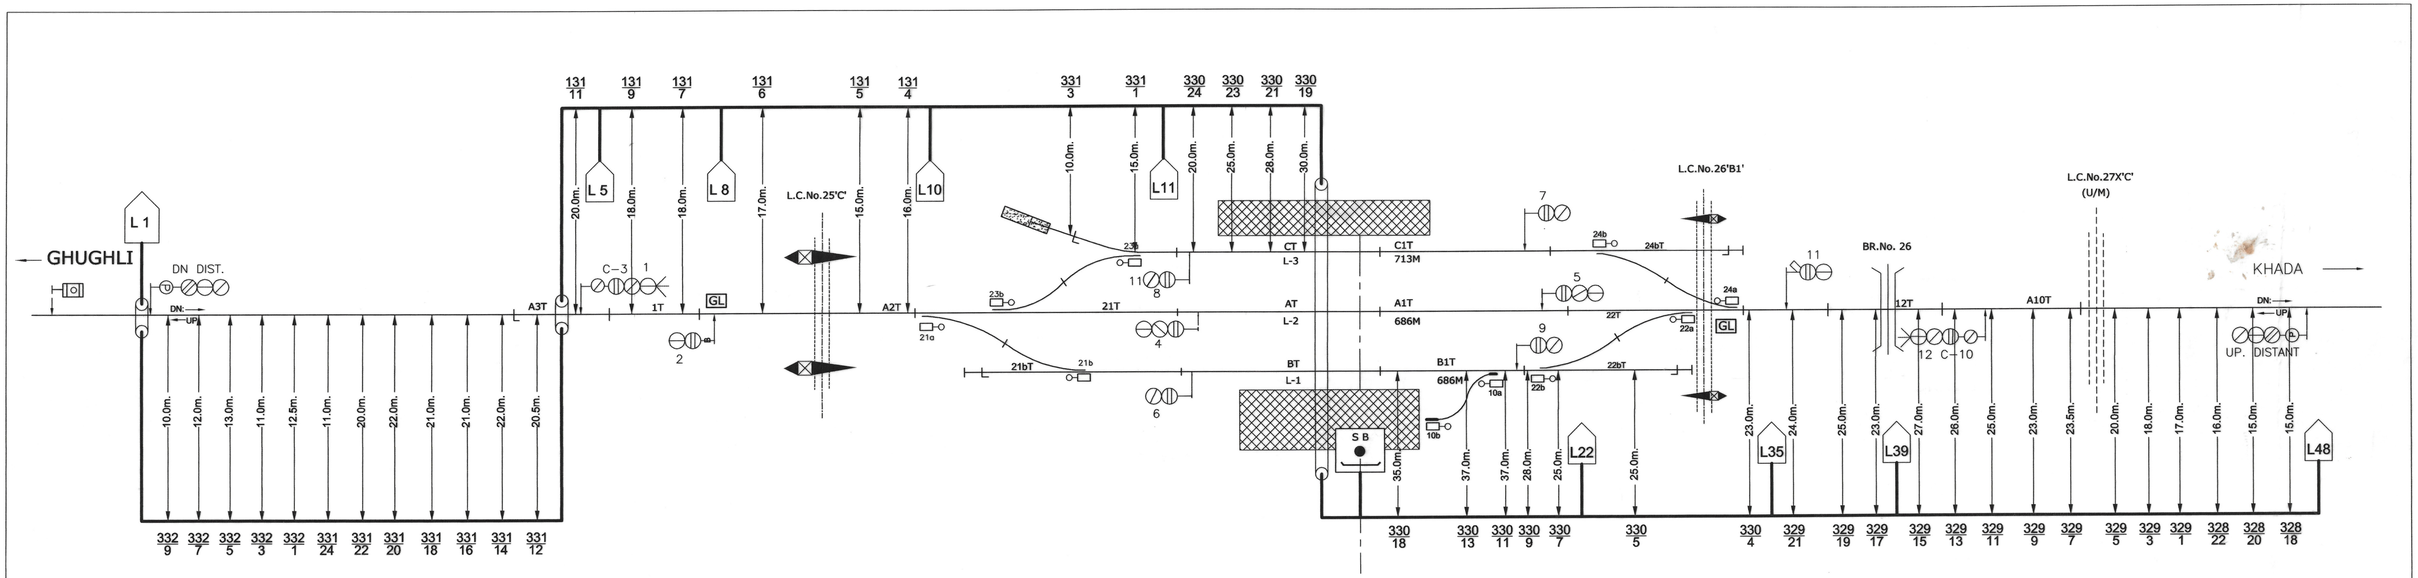

PREPARED BY				CABLE ROUTE PLAN	SISWABAZAR	SHEET NO. 1/1
M/S PURVANCHAL ENTERPRISES, ALLAHABAD					(SBZ)	DRG. NO
FOR M/S PURVANCHAL	SSE(SIG/RE)/GKP	ASTE/RE/GKP	DyCSTE/RE/LKO			CSTE/CON /98(YD)-10