GOLA GOKARANNATH RAILWAY STATION

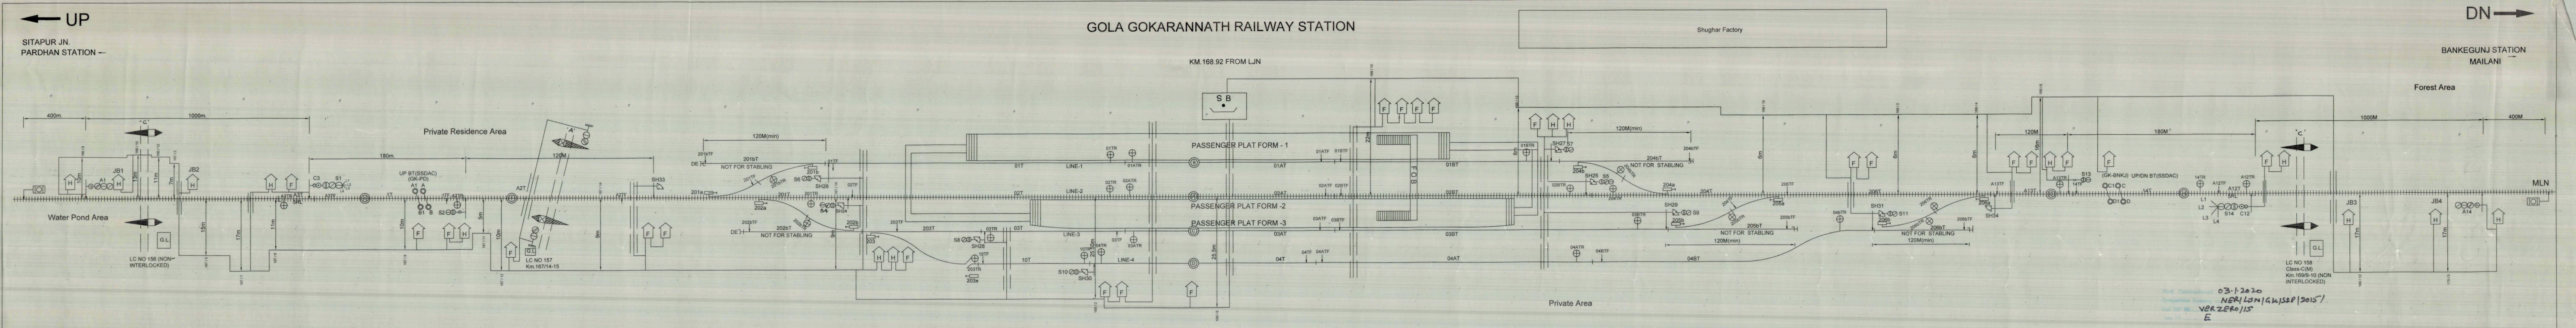

← UP
SITAPUR JN.
PARDHAN STATION ←
DN →
BANKEGUNJ STATION
MAILANI
KM.168.92 FROM LJN
Shughar Factory
Forest Area
Private Residence Area
Water Pond Area
Private Area
S.B
F O B
PASSENGER PLAT FORM - 1
PASSENGER PLAT FORM -2
PASSENGER PLAT FORM -3
LINE-1
LINE-2
LINE-3
LINE-4
NOT FOR STABLING
120M(min)
400m
1000m
180m
120M
180M
1000M
400M
MLN
JB1
JB2
JB3
JB4
LC NO 156 (NON-INTERLOCKED)
LC NO 157 Km.167/14-15
LC NO 158 Class-C(M) Km.169/9-10 (NON INTERLOCKED)
UP BT(SSDAC) (GK-PD)
(GK-BNKJ) UP/DN BT(SSDAC)

LEGEND

PROPOSED CABLE ROUTE

PROPOSED MAIN LINE

DISTANCES FROM PROPOSED MAIN LINE CENTRE TO CENTRE OF TRENCCH

TRACK CROSSING / ROAD CROSSING

Work Commissioned 03.1.2020
Completion Drawing no. NER/LJN/GK/SSP/2015/
VER ZERO/15
E

GOLA GOKARAN NATH - गोलागोकरननाथ

CABLE ROUTE PLAN

	SR.DSTE LJN
	ADSTE/LJN
BKsingh	SSE/Sig/LMP

BALAK RAM
SR.DGM/S&T/RVNL

BALAK RAM SR.DGM/S&T	SR.DSTE/LJN	GOLA GOKARANNATH CABLE ROUTE PLAN	DRG.NO. NER/LJN/GK/CRP
MANIK CH.MAURYA MANAGER/S&T	ADSTE/LJN		
	SSE/SIG/LMP	NORTH EASTERN RAILWAY (LUCKNOW DIVISION)	PAGE No.1 OF 1
Rail Vikas Nigam Limited	REVISION	BASED ON NER/LJN/GK/SIP/2015/VER ZERO/15 ALT"E"	DATE:

A3