


NORTH EASTERN RAILWAY

VARANASI DIVISION

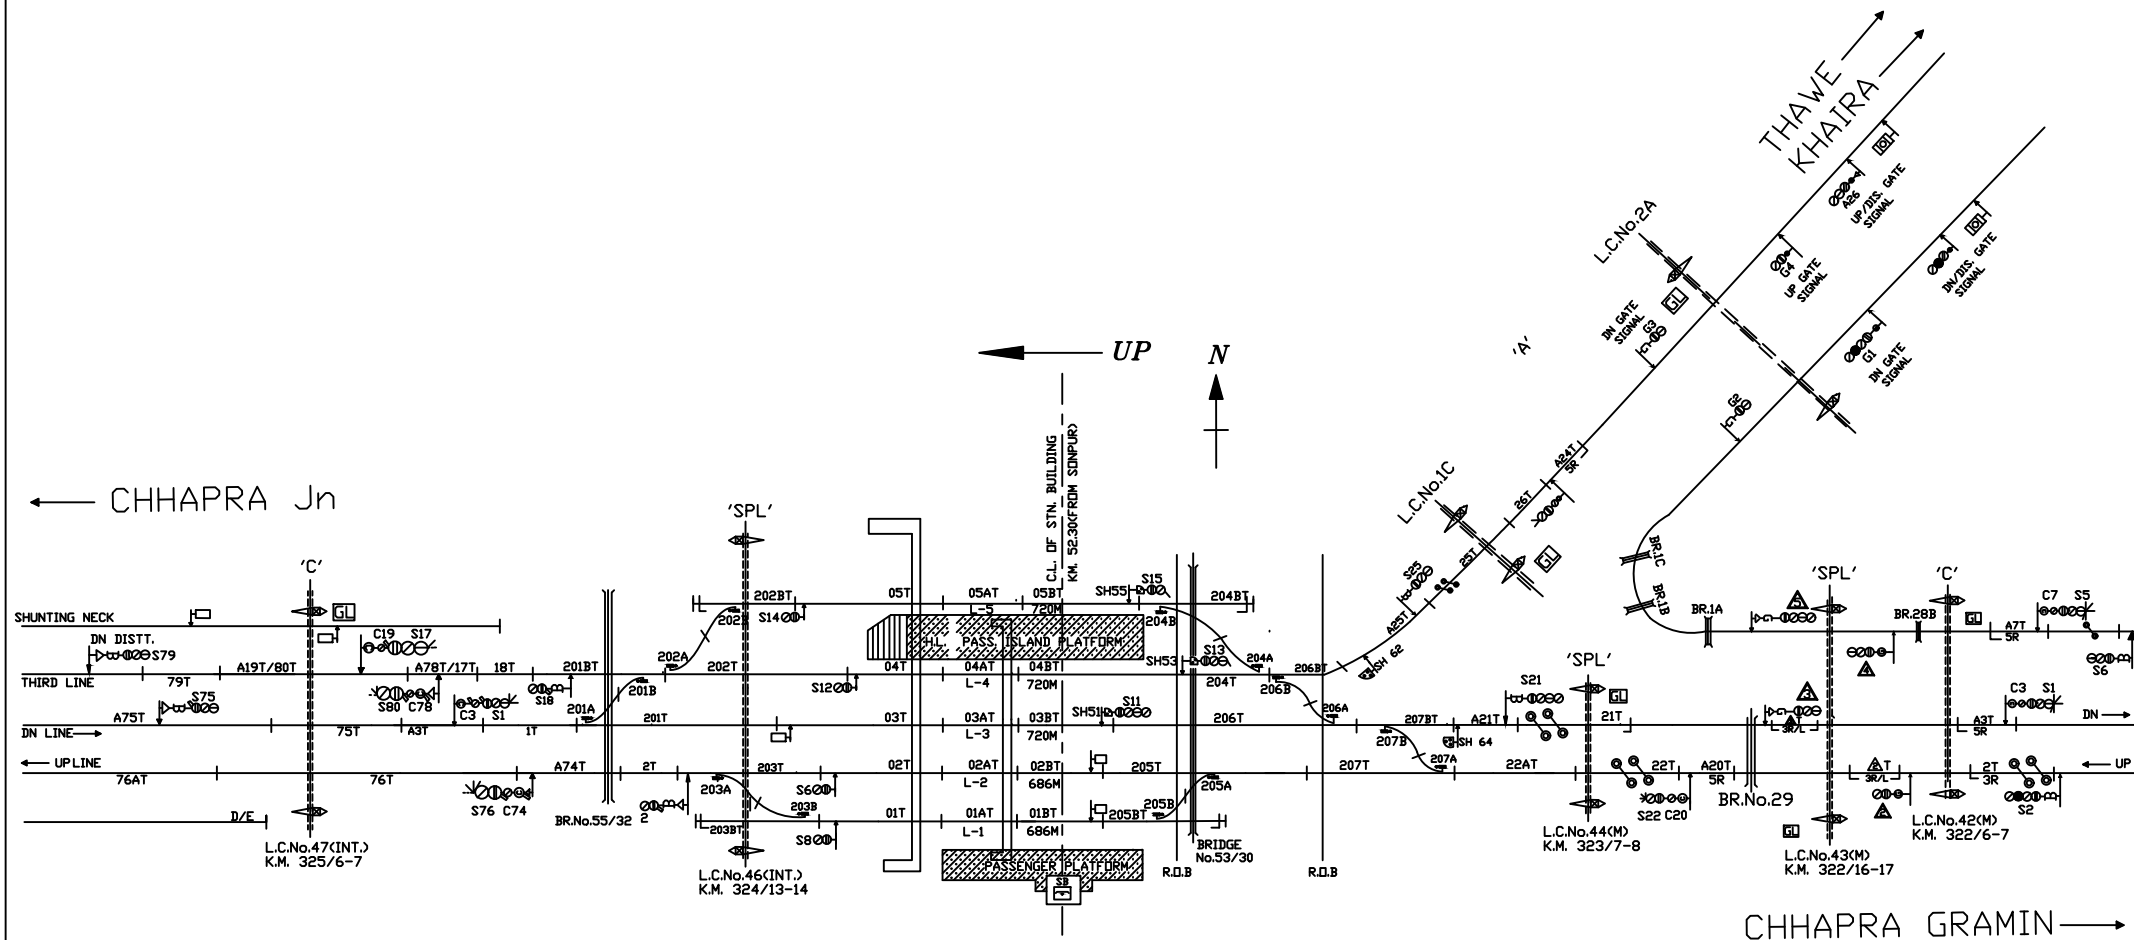

NOTE-

1. GAUGE - B.G.
2. CLASS - B
3. STANDARD OF INTERLOCKING - II
4. BLOCK WORKING -
 - i. BPAC USING UFSBI ON D/LINE SECTION CHHAPRA KACHERI - CHHAPRA GRAMIN
 - ii. BPAC USING UFSBI ON S/LINE, DN SECTION CHHAPRA KACHERI - KHAIRA
 - iii. TOKENLESS BLOCK PANEL ON 3rd LINE SECTION CHHAPRA KACHERI - CHHAPRA Jn
 - iv. TOKENLESS BLOCK PANEL ON D/LINE SECTION CHHAPRA KACHERI - CHHAPRA Jn

NOT TO SCALE

DY.CSTE/CDN/BSB/2023(RD)/7 ALT-A DT: 16.10.23

MINIATURE PLAN

CHHAPRA KACHERI
(CI)