
NORTH EASTERN RAILWAY

VARANASI DIVISION

NOTE-

1. GAUGE - B.G.
2. CLASS - B
3. STANDARD OF INTERLOCKING - std.II WITH std. III EQUIPMENT
4. BLOCK WORKING -
   i. IBS PROVIDED BETWEEN BHATNI - BHATPAR RANI WITH LOCK AND BLOCK INSTT. ON BOTH SIDES.
   ii LOCK AND BLOCK INSTT. WITH A/C SYSTEM ON SECTION BHATNI - NUNKHAR
   iii BPAC WITH UFSBI ON SECTION BHATNI - PEOKOL

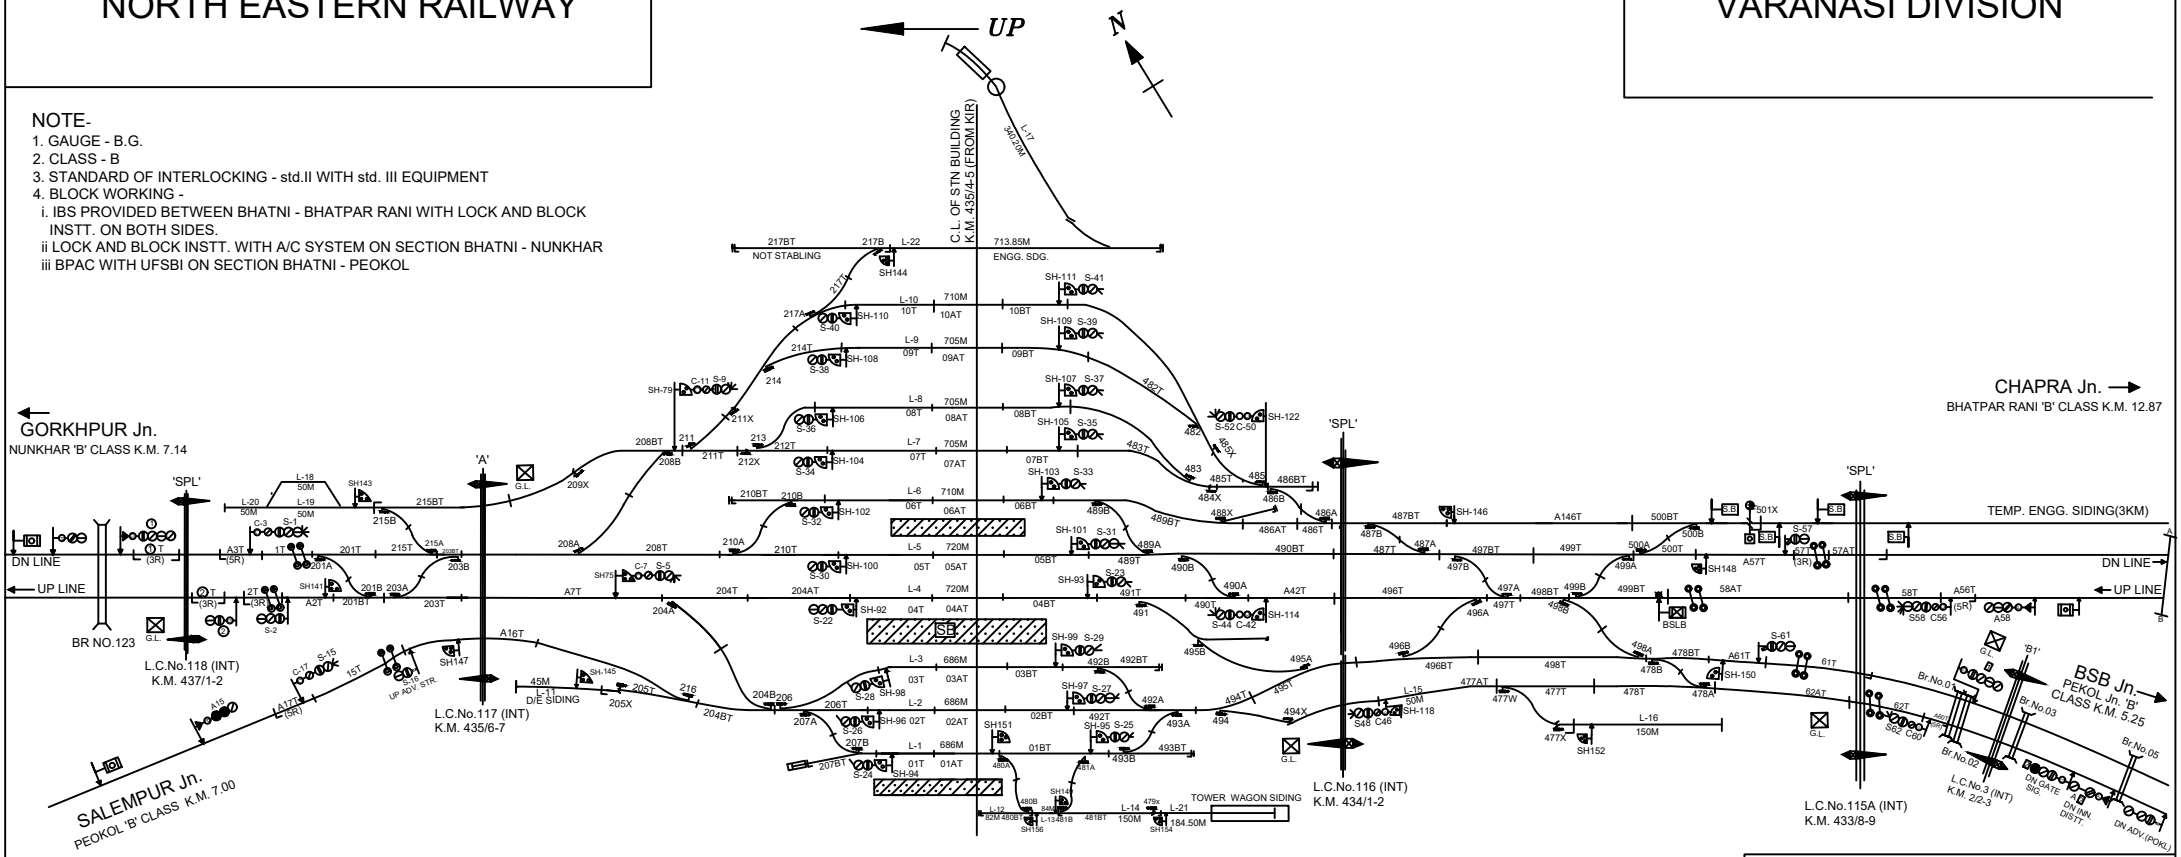

NOT TO SCALE BASED ON RD No. SR.DSTE/BSB/2016(RD)/15 ALT-A

MINIATURE PLAN

BHATNI Jn.

(BTT)