
NORTH EASTERN RAILWAY

VARANASI DIVISION

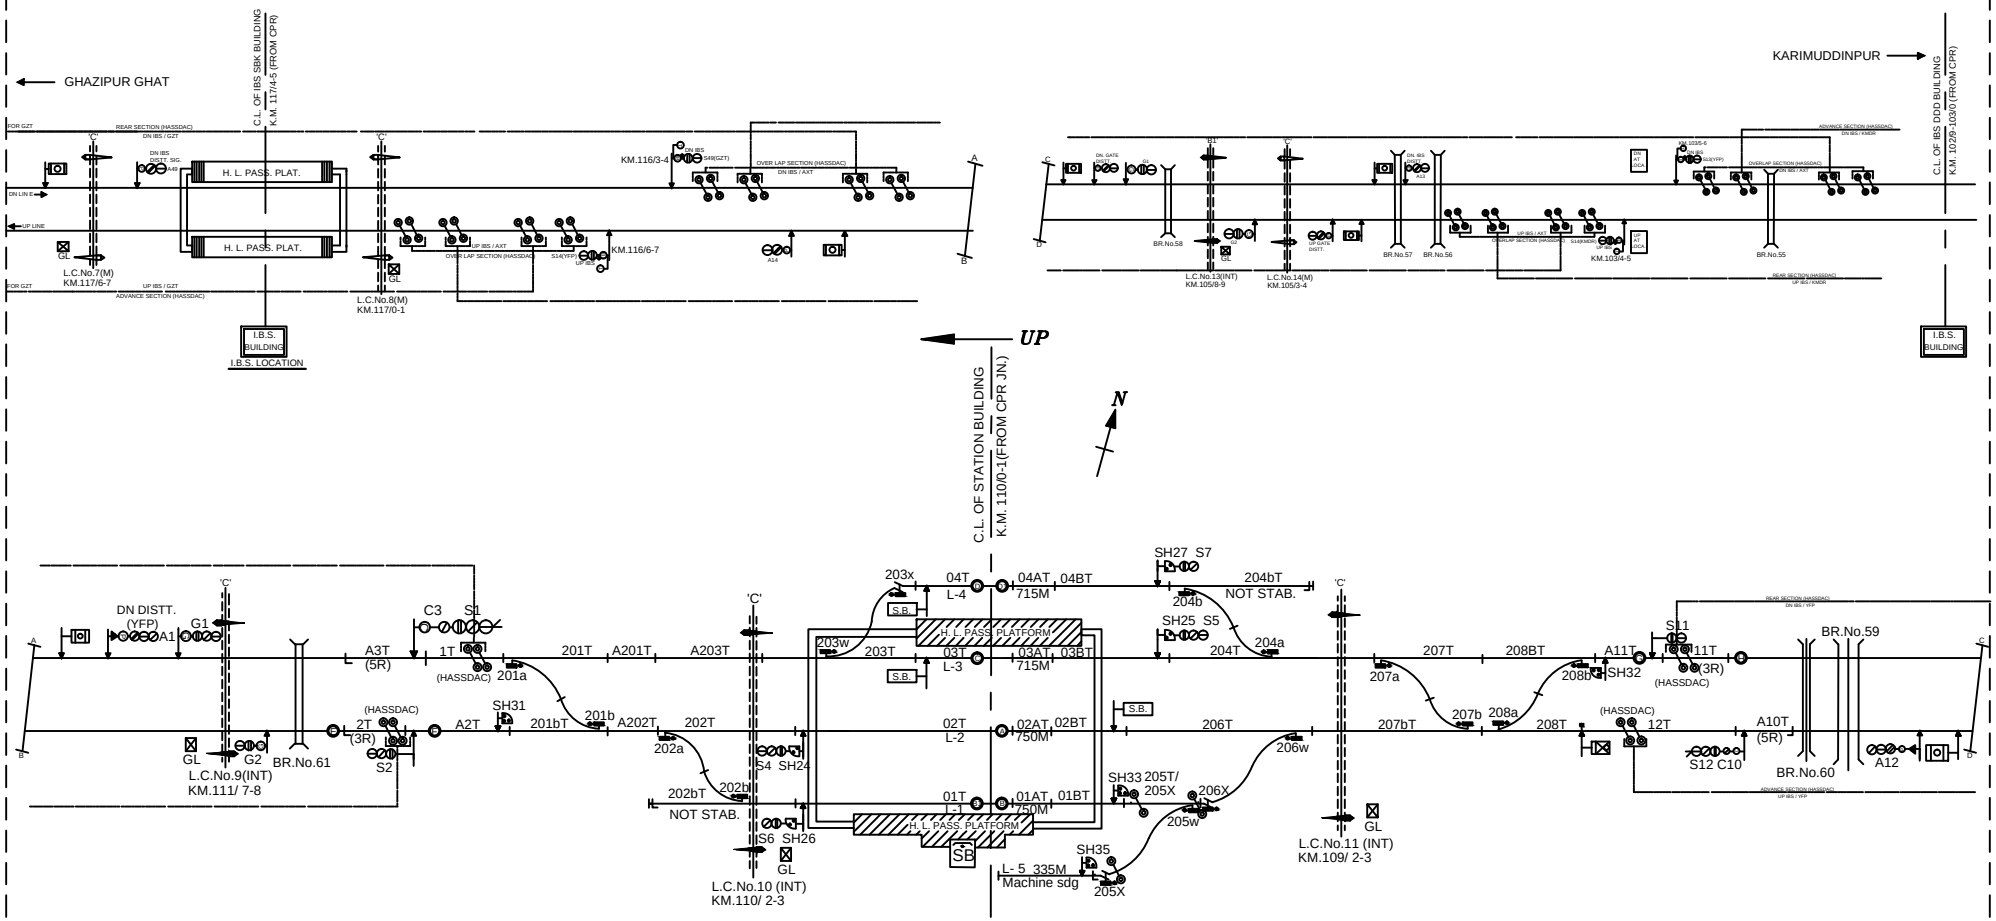

NOTE-

1. GAUGE - B.G.
2. CLASS - B
3. STANDARD OF INTERLOCKING - II(R)
4. BLOCK WORKING -
   i. BLOCK WORKING BY MEANS OF BPAC USING UFSBI WITH AXLE COUNTER ON D / L SECTION YUSUFPUR-GHAZIPUR GHAT
   ii BLOCK WORKING BY MEANS OF BPAC USING UFSBI WITH AXLE COUNTER ON D / L SECTION YUSUFPUR-KARIMUDDINPUR

NOT TO SCALE BASED ON R.D.No. DY. CSTE/ CON./BSB/2022(RD) / 15 ALT- 'A'

MINIATURE PLAN

YUSUFPUR

(YFP)