


NORTH EASTERN RAILWAY

VARANASI DIVISION

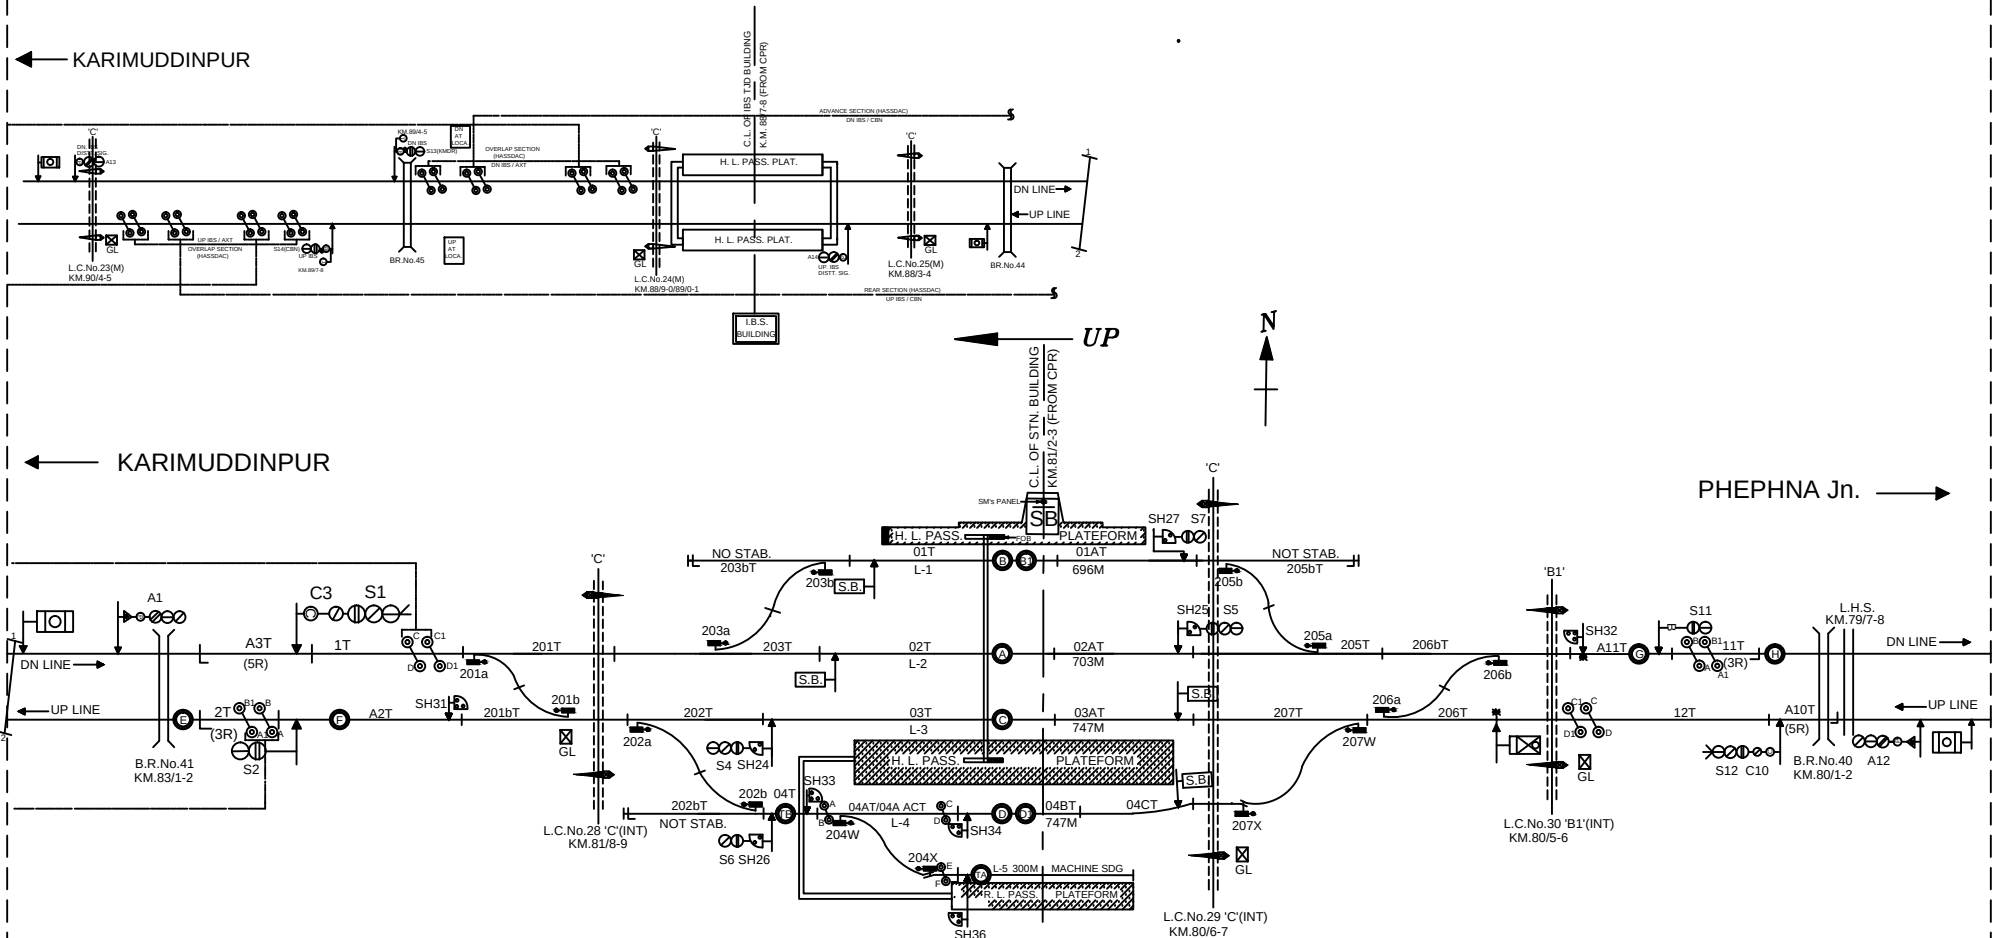

NOTE-

1. GAUGE - B.G.
2. CLASS - B
3. STANDARD OF INTERLOCKING - II ②
4. BLOCK WORKING -
 - i. BPAC USING BLOCK PANEL WITH UFSBI WITH IBS ON DOUBLE LINE ON SECTION CHITRAGAON - KARIMUDDINPUR
 - ii BPAC USING BLOCK PANEL WITH UFSBI ON DOUBLE LINE SECTION CHITRAGAON - PHEPHNA Jn.

NOT TO SCALE BASED ON R.D.No. DY.CSTE/CON./BSB/2022(RD) / 06 ALT.- NILL

MINIATURE PLAN

CHITBADAGAON
(CBN)