


NORTH EASTERN RAILWAY

VARANASI DIVISION

NOTE-

1. GAUGE - B.G.
2. CLASS - B
3. STANDARD OF INTERLOCKING - II ②
4. BLOCK WORKING -
 - i. LOCK & BLOCK INSTT. AND IBS WITH A/C DOUBLE LINE SECTION PHEPHANA - BALLIA
 - ii. BLOCK PANEL USING BPAC WITH UFSBI ON DOUBLE LINE SECTION PHEPHANA - CHITBADAGAON
 - iii. BLOCK PANEL USING SSBPAC WITH UFSBI ON DOUBLE LINE SECTION PHEPHANA - CHILKAHAR.

NOT TO SCALE BASED ON R.D.No. DY.CSTE/CON./BSB/2022(RD)/5 ALT.- NILL

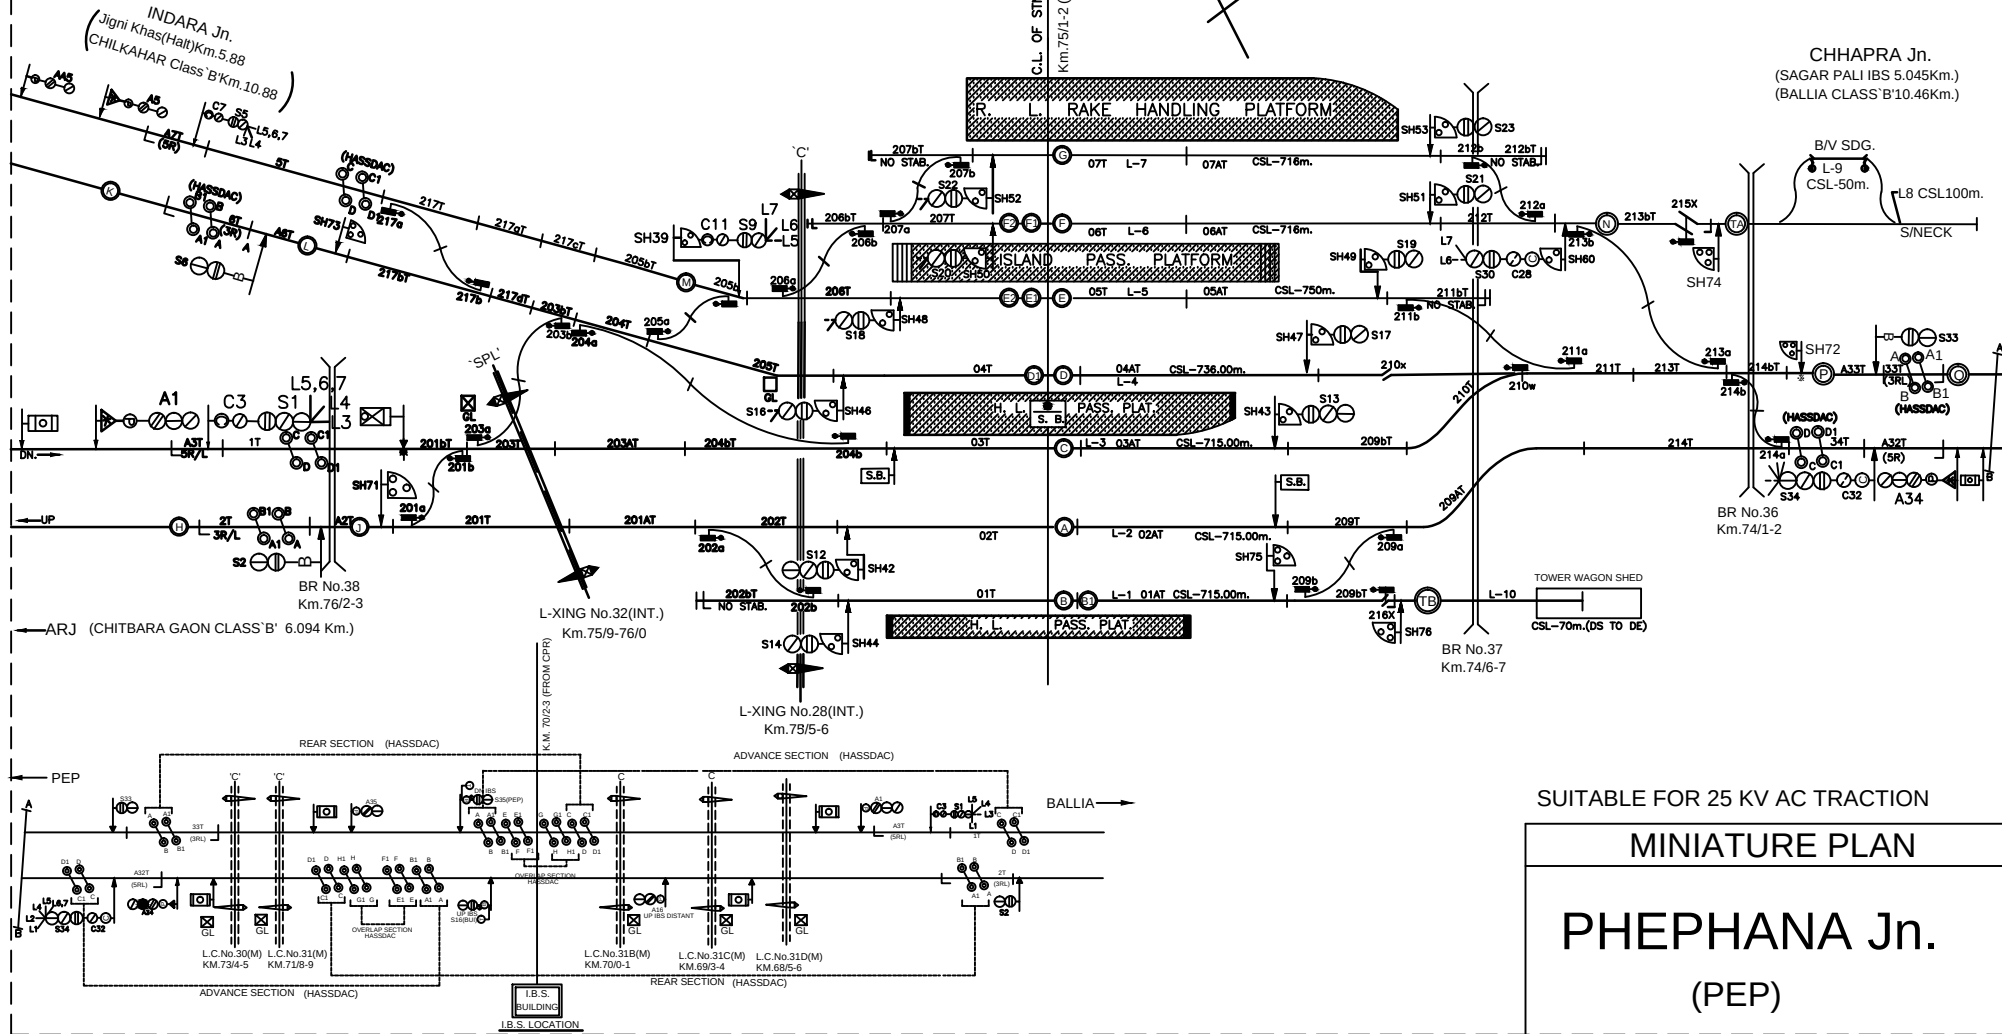

SUITABLE FOR 25 KV AC TRACTION

MINIATURE PLAN

PHEPHANA Jn.
(PEP)