


NORTH EASTERN RAILWAY

VARANASI DIVISION

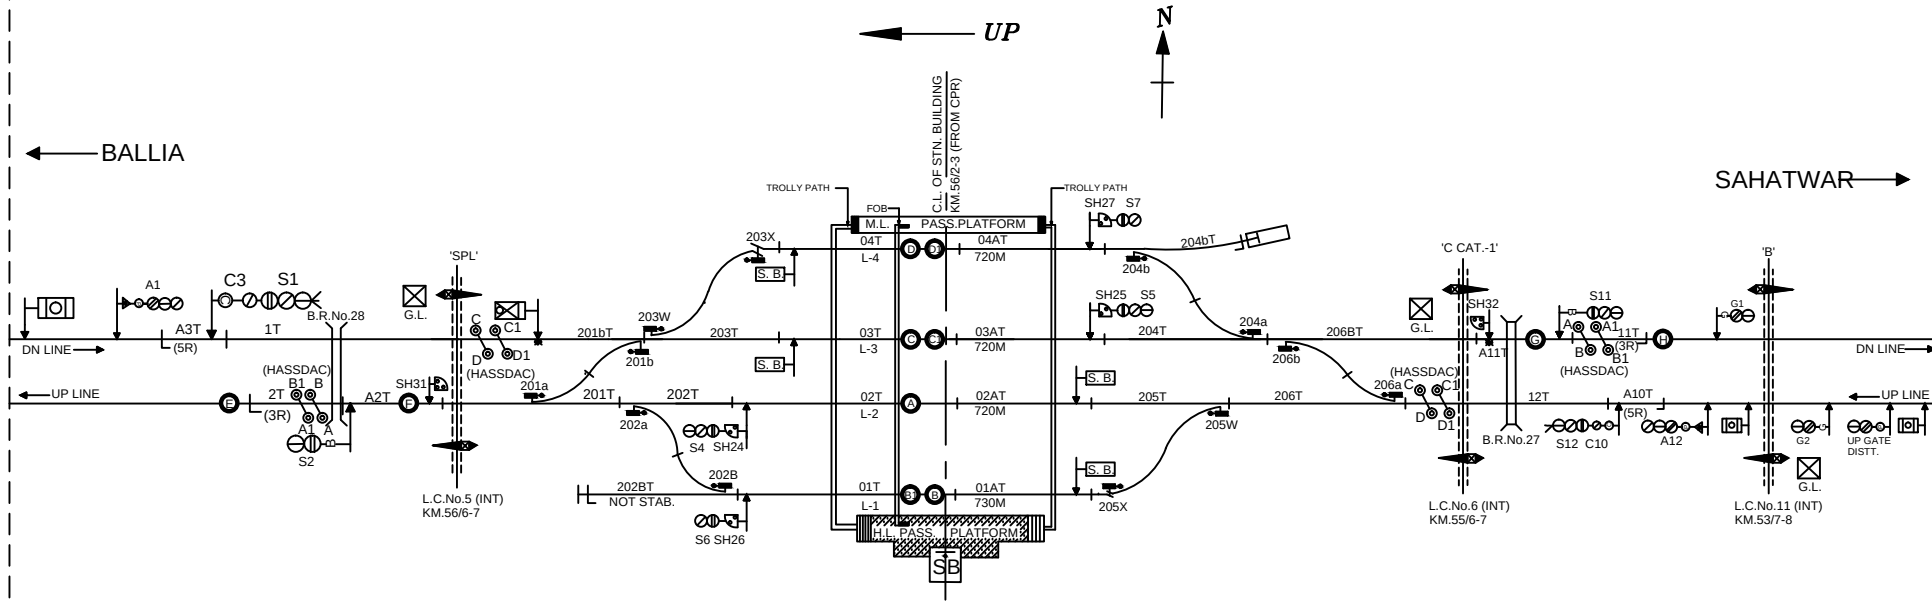

- NOTE -
1. GAUGE - B.G.
 2. CLASS - B
 3. STANDARD OF INTERLOCKING - II(R)
 4. BLOCK WORKING -
 - i. BPAC USING BLOCK PANEL WITH UFSBI ON DOUBLE LINE SECTION BANSDIH ROAD - BALLIA
 - ii. BPAC USING BLOCK PANEL WITH UFSBI ON DOUBLE LINE SECTION BANSDIH ROAD - SAHATWAR

NOT TO SCALE BASED ON R.D.No. DY.CSTE/CON/BSB/2021(RD) / 22 ALT- NILL

MINIATURE PLAN

BANSDIH ROAD

(BCD)