


NORTH EASTERN RAILWAY

VARANASI DIVISION

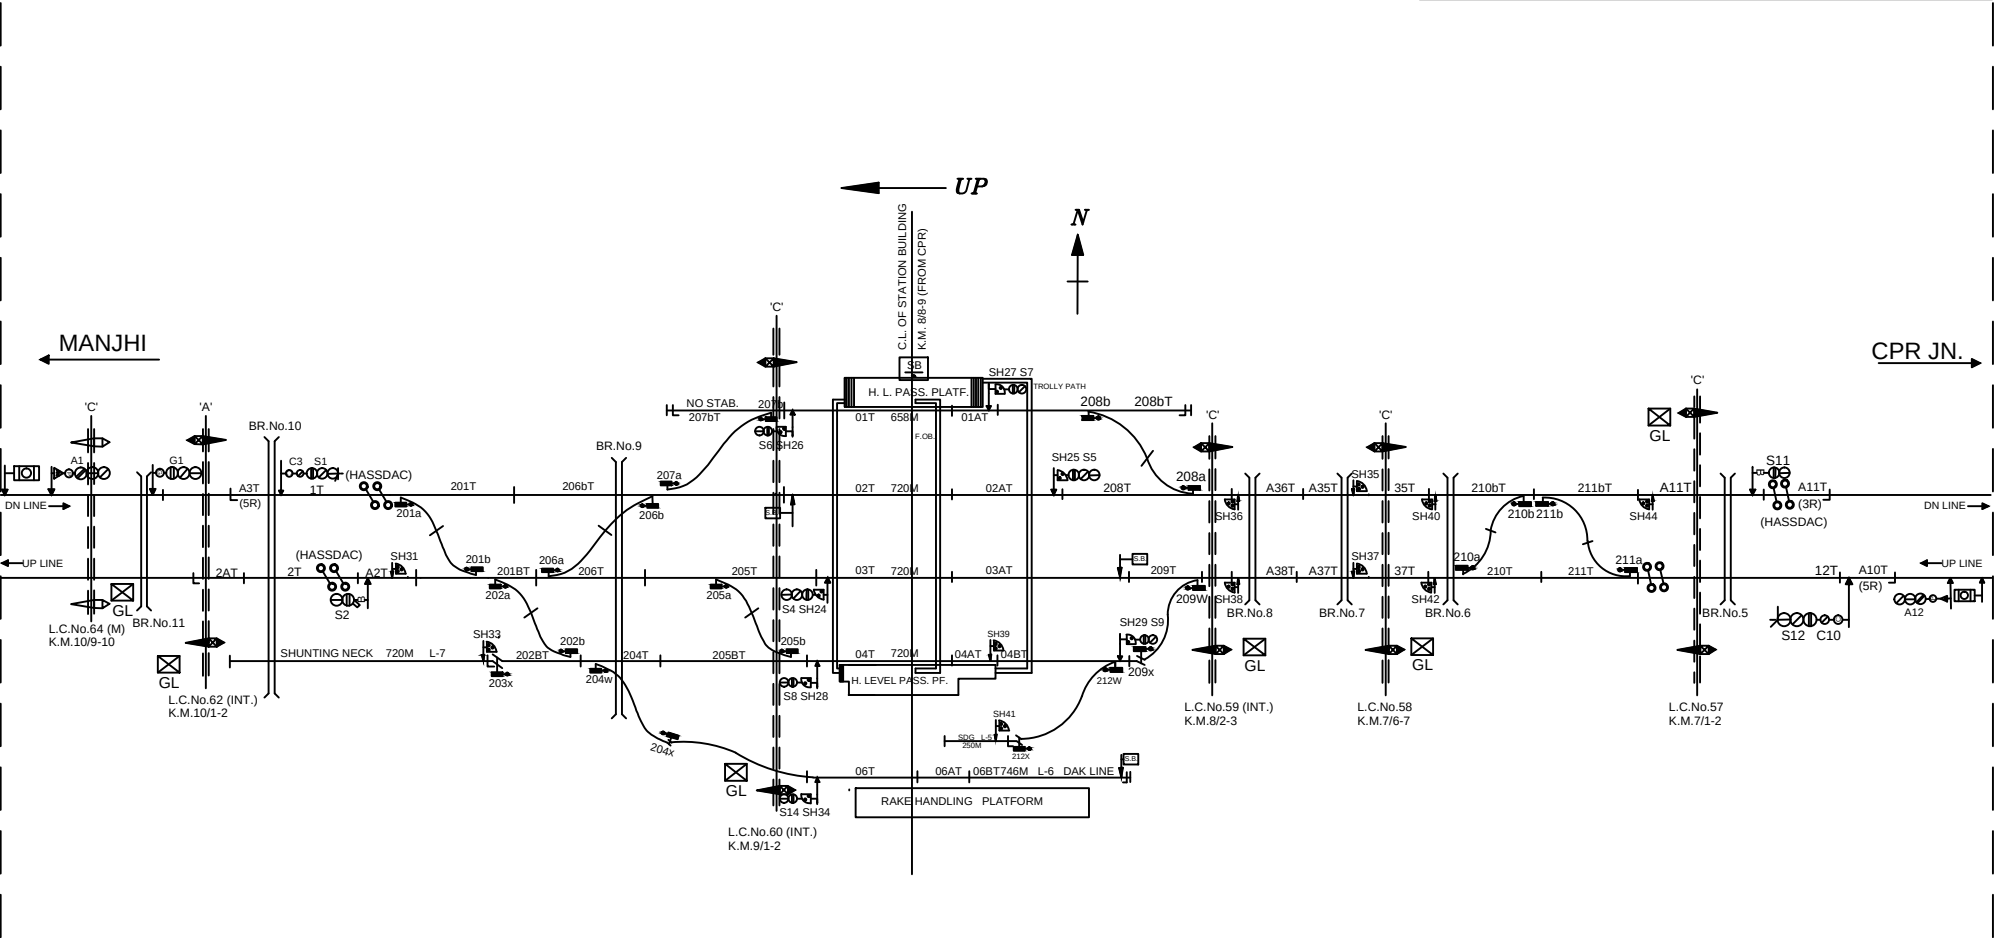

NOTE-

1. GAUGE - B.G.
2. CLASS - B
3. STANDARD OF INTERLOCKING - II (R)
4. BLOCK WORKING -
 - i. BPAC USING BLOCK PANEL WITH UFSBI ON DOUBLE LINE SECTION GAUTAM ASTHAN - MANJHI
 - ii BPAC USING BLOCK PANEL WITH UFSBI ON DOUBLE LINE SECTION GAUTAMSTHAN - CHHPAPRA Jn.

NOT TO SCALE

BASED ON R.D.No. Dy.CSTE/CON./GKP/2023(RD)/20

ALT-NIL

MINIATURE PLAN

GAUTAMSTHAN
(GTST)