


NORTH EASTERN RAILWAY

VARANASI DIVISION

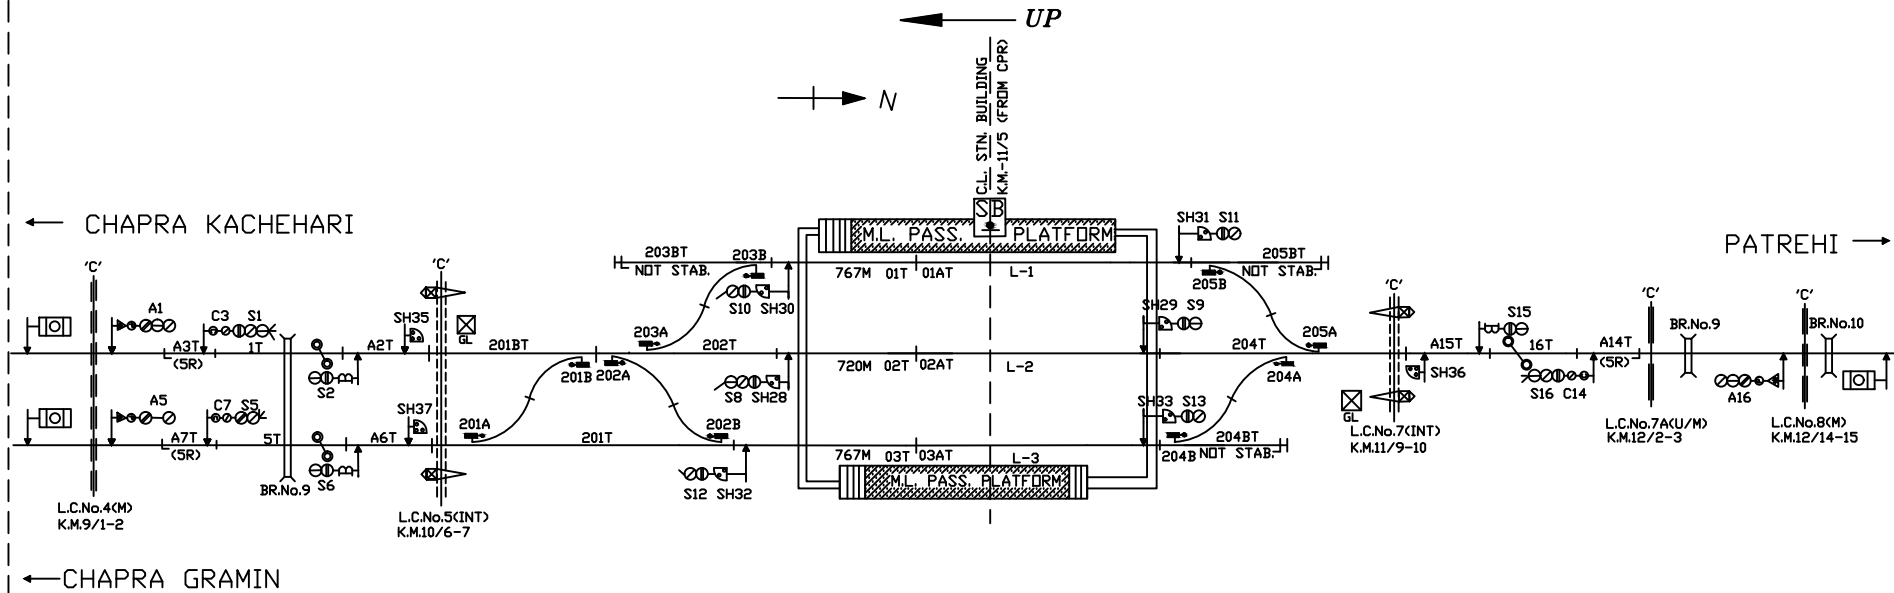

NOTE-

1. GAUGE - B.G.
2. CLASS - B
3. STANDARD OF INTERLOCKING - (II) R
4. BLOCK WORKING -
 - i. S/L BPAC USING BLOCK PANEL WITH UFSBI ON SECTION KHAIRA - PATREHI
 - ii. S/L DIADO TOKENLESS BLOCK INSTT WITH A/C ON SECTION KHAIRA - CHAPRA KACHEHARI
 - iii. S/L DIADO TOKENLESS BLOCK INSTT WITH A/C ON SECTION KHAIRA - CHAPRA GRAMIN

NOT TO SCALE

BASED ON RD No. DSTE/C/HQ/2016(RD)/9

ALT-'C'

MINIATURE PLAN

KHAIRA
(KYH)