


NORTH EASTERN RAILWAY

VARANASI DIVISION

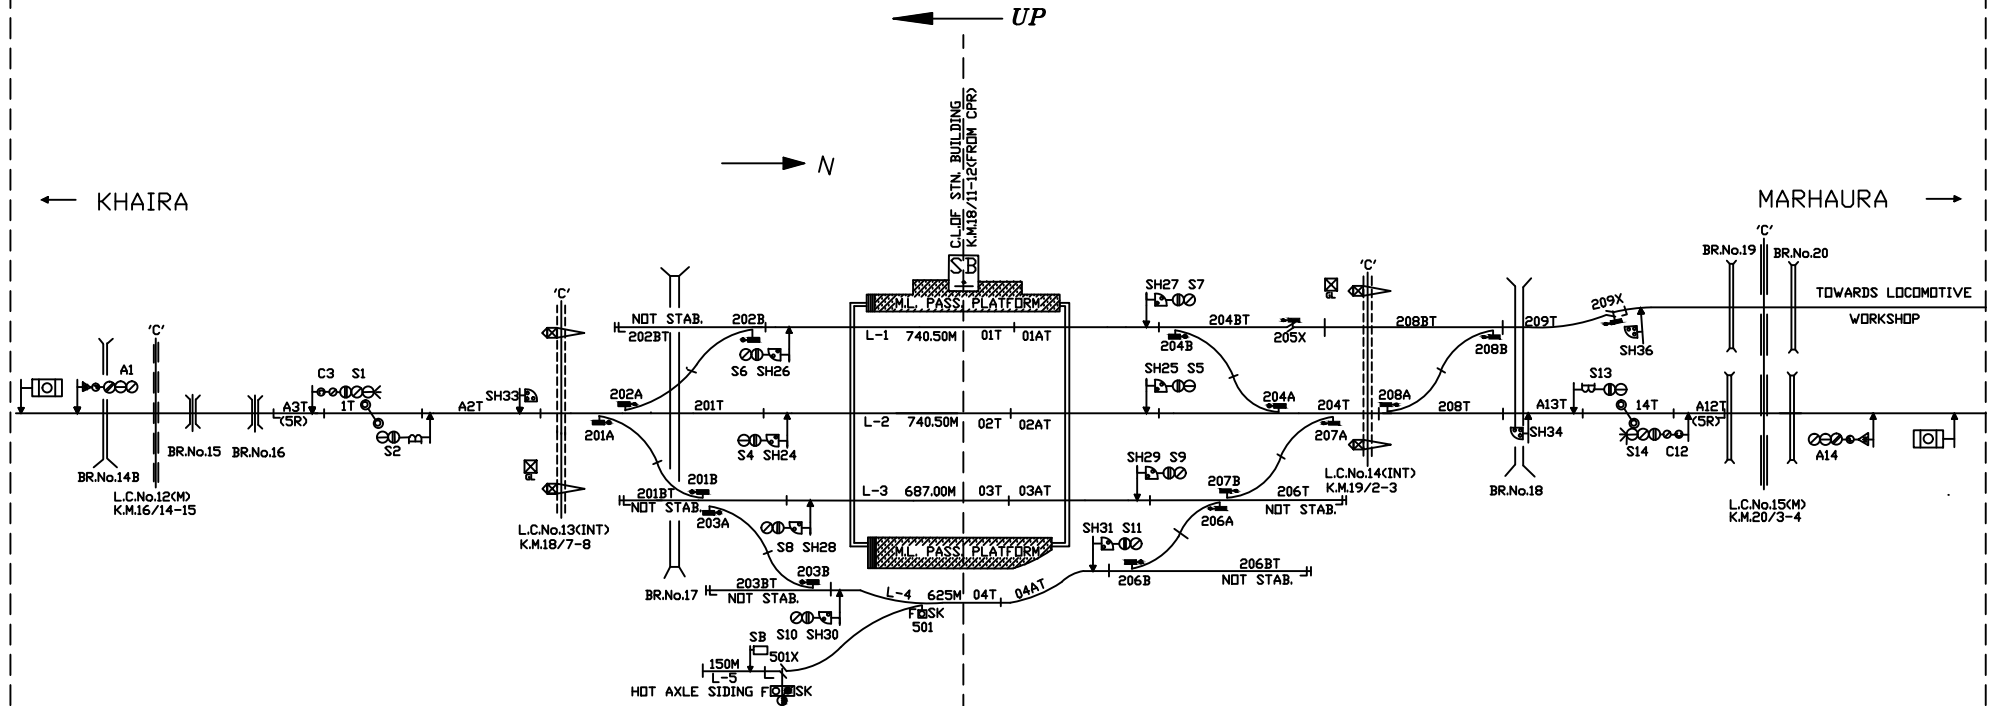

NOTE-

1. GAUGE - B.G.

2. CLASS - B

3. STANDARD OF INTERLOCKING - II®

4. BLOCK WORKING -

I. S/L BPAC USING BLOCK PANEL WITH UFSBI ON SECTION PATREHI - KHAIRA

II. S/L BPAC USING BLOCK PANEL WITH UFSBI ON SECTION PATREHI - MARHAURA

NOT TO SCALE BASED ON RD No. DSTE/C/HQ/2016(RD)/11 ALT-C

MINIATURE PLAN

PATREHI
(PEE)