


NORTH EASTERN RAILWAY

VARANASI DIVISION

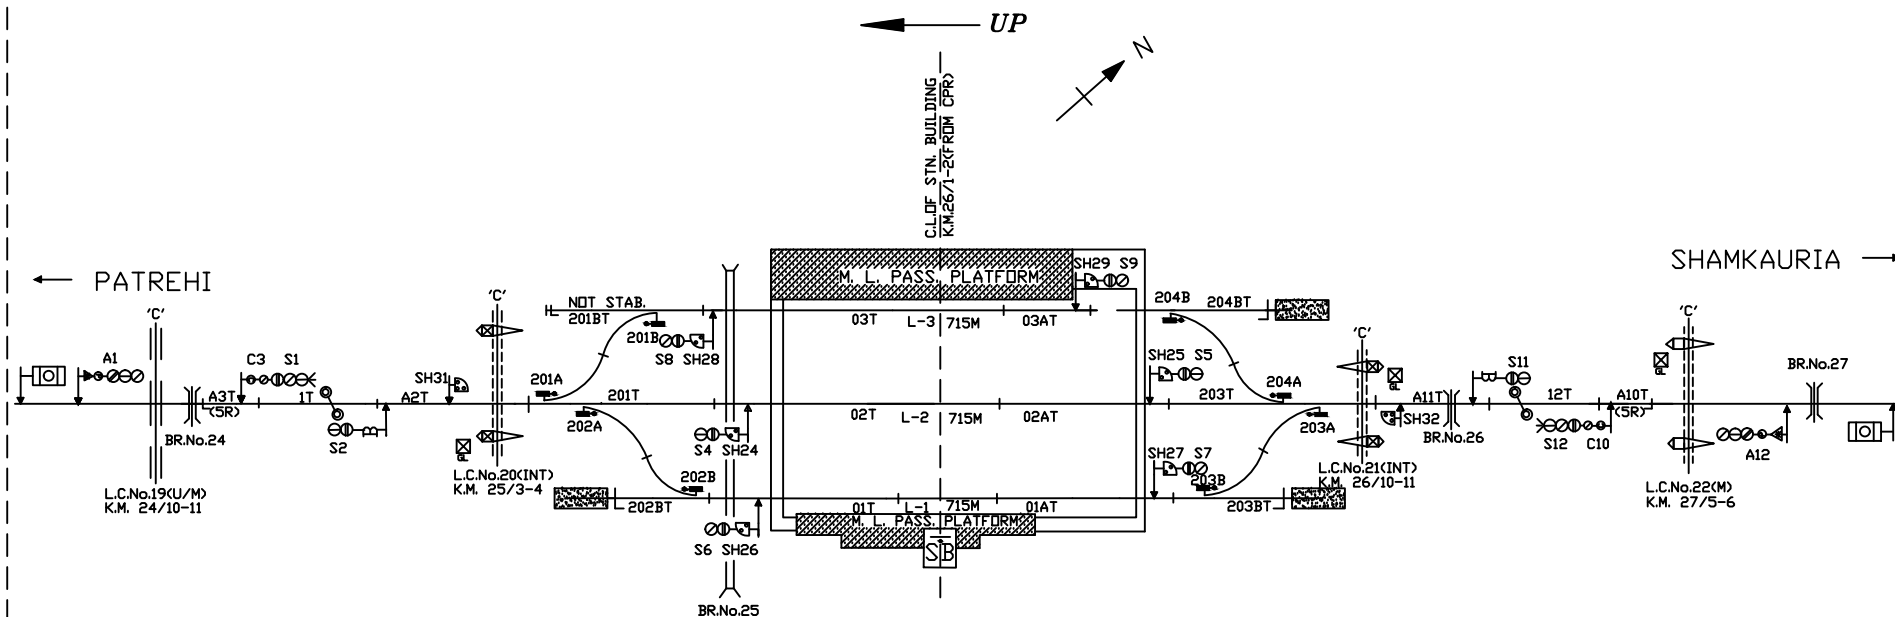

NOTE-

1. GAUGE - B.G.
2. CLASS - B
3. STANDARD OF INTERLOCKING - II®
4. BLOCK WORKING -
 - I. S/L BPAC USING BLOCK PANEL WITH UFSBI ON SECTION MARHAURA - PATREHI
 - II. S/L BPAC USING BLOCK PANEL WITH UFSBI ON SECTION MARHAURA - SHAMKAURIA

NOT TO SCALE BASED ON RD No. DSTE/C/HQ/2016(RD)/5 ALT-'D'

MINIATURE PLAN

MARHAURA
(MEW)